

SIGNIFICANT AND SPECIMEN TREE LIST

A.	DBH	COMMON NAME	SPECIES NAME	CONDITION	COMMENTS	DISPOSITION
1.	44"	Ph Oak	Quercus palustris	Good		Save
2.	33"	Silver Maple	Acer saccharinum	Good		Remove
3.	34"	Sycamore	Platanus occidentalis	Good	Leaning	Remove
4.	41.5"	Red Oak	Quercus rubra	Good		Save
5.	35.5"	Tulip Poplar	Liriodendron tulipifera	Fair	Leaning	Save
6.	36"	Tulip Poplar	Liriodendron tulipifera	Good	Down	Save
7.	43"	Tulip Poplar	Liriodendron tulipifera	Fair	Hollow Trunk	Save
8.	43"	Tulip Poplar	Liriodendron tulipifera	Good		Save
9.	42"	Tulip Poplar	Liriodendron tulipifera	Good		Remove
10.	33"	Tulip Poplar	Liriodendron tulipifera	Good		Remove
11.	35.5"	Tulip Poplar	Liriodendron tulipifera	Good	Vines	Save
12.	34"	Tulip Poplar	Liriodendron tulipifera	Good		Save
13.	31.5"	Red Oak	Quercus rubra	Excellent		Save
14.	53.5"	Black Walnut	Juglans nigra	Good		Save
15.	41.5"	Tulip Poplar	Liriodendron tulipifera	Good		Save
16.	44"	Tulip Poplar	Liriodendron tulipifera	Good		Save
17.	34.5"	Sycamore	Platanus occidentalis	Good		Save
18.	35"	Black Oak	Quercus prinus	Good	No defined crown	Remove
19.	40.5"	Tulip Poplar	Liriodendron tulipifera	Fair	Hollow Trunk, Leaning	Remove
20.	38"	Red Oak	Quercus rubra	Good		Remove
22.	48"	Silver Maple	Acer saccharinum	Fair	3 of 4 leaders broke off	Remove
23.	38"	Black Walnut	Juglans nigra	Good	No defined crown	Remove
25.	35"	White Oak	Quercus alba	Excellent		Remove
27.	34"	Black Walnut	Juglans nigra	Good		Remove
28.	48"	Pignut Hickory	Carya glabra	Dead	Down	Remove
29.	41"	Black Cherry	Prunus serotina	Fair	Split in half and no longer >30"	Remove
30.	51.5"	Tulip Poplar	Liriodendron tulipifera	Good	No defined crown	Save
32.	31.7/30"	Black Walnut	Juglans nigra	Dead		Remove
34.	40.5"	Tulip Poplar	Liriodendron tulipifera	Good		Save
37.	31.5"	Tulip Poplar	Liriodendron tulipifera	Good		Save
38.	24"	Am. Beech	Fagus grandiflora	Good		Remove
39.	35.5"	Sycamore	Platanus occidentalis	Good		Save
41.	31"	Tulip Poplar	Liriodendron tulipifera	Good		Save
42.	32"	Tulip Poplar	Liriodendron tulipifera	Fair	Poor structure	Save
43.	36.5"	Tulip Poplar	Liriodendron tulipifera	Good		Remove
44.	34"	Silver Maple	Acer saccharinum	Good		Remove
46.	38.5"	Tulip Poplar	Liriodendron tulipifera	Good		Remove
47.	34"	Tulip Poplar	Liriodendron tulipifera	Good		Remove
48.	40"	Tulip Poplar	Liriodendron tulipifera	Good		Remove
49.	31"	Tulip Poplar	Liriodendron tulipifera	Good		Save
50.	31"	Tulip Poplar	Liriodendron tulipifera	Good		Remove
51.	33.5"	Tulip Poplar	Liriodendron tulipifera	Good		Remove
52.	43"	Tulip Poplar	Liriodendron tulipifera	Good		Remove
53.	31.5"	Sycamore	Platanus occidentalis	Good		Save
54.	31"	Tulip Poplar	Liriodendron tulipifera	Good		Save
56.	31.5"	Tulip Poplar	Liriodendron tulipifera	Good		Remove
57.	35"	Tulip Poplar	Liriodendron tulipifera	Good		Remove
58.	33.5"	Tulip Poplar	Liriodendron tulipifera	Good		Save
59.	33.5"	Tulip Poplar	Liriodendron tulipifera	Good		Save
60.	33.5"	Red Oak	Quercus rubra	Good		Save
61.	32"	Tulip Poplar	Liriodendron tulipifera	Good		Save
62.	30"	Tulip Poplar	Liriodendron tulipifera	Good		Save
63.	30"	Tulip Poplar	Liriodendron tulipifera	Good		Save
64.	32.5"	Tulip Poplar	Liriodendron tulipifera	Good		Remove
65.	36.5"	Tulip Poplar	Liriodendron tulipifera	Good		Remove
66.	31"	Tulip Poplar	Liriodendron tulipifera	Good		Save
67.	30.5"	Tulip Poplar	Liriodendron tulipifera	Good		Save
68.	30"	Tulip Poplar	Liriodendron tulipifera	Good		Remove
69.	33.5"	Tulip Poplar	Liriodendron tulipifera	Good		Remove
70.	30"	Tulip Poplar	Liriodendron tulipifera	Good		Remove
71.	30"	Tulip Poplar	Liriodendron tulipifera	Good		Remove
72.	31"	Silver Maple	Acer saccharinum	Good		Remove
73.	32.5"	Red Oak	Quercus rubra	Good		Remove
74.	33.5"	Tulip Poplar	Liriodendron tulipifera	Good		Remove
75.	36"	Tulip Poplar	Liriodendron tulipifera	Good		Remove
76.	38"	Sycamore	Platanus occidentalis	Good		Remove
77.	31"	Tulip Poplar	Liriodendron tulipifera	Good		Remove
78.	31.5"	Tulip Poplar	Liriodendron tulipifera	Good		Remove
79.	30.5"	Tulip Poplar	Liriodendron tulipifera	Good		Remove
80.	31"	Tulip Poplar	Liriodendron tulipifera	Good		Remove
81.	30"	Tulip Poplar	Liriodendron tulipifera	Good		Remove
82.	35"	Tulip Poplar	Liriodendron tulipifera	Good		Remove
83.	32.5"	Tulip Poplar	Liriodendron tulipifera	Good		Remove
84.	35.5"	Tulip Poplar	Liriodendron tulipifera	Good		Save
85.	31"	Tulip Poplar	Liriodendron tulipifera	Good		Save
86.	34.5"	Sycamore	Platanus occidentalis	Good		Save
87.	32.5"	Tulip Poplar	Liriodendron tulipifera	Good		Save
88.	31"	Tulip Poplar	Liriodendron tulipifera	Good		Save
89.	31.5"	Tulip Poplar	Liriodendron tulipifera	Good		Save
90.	33"	Tulip Poplar	Liriodendron tulipifera	Good		Remove
91.	33"	Tulip Poplar	Liriodendron tulipifera	Good		Remove
92.	34.5"	Tulip Poplar	Liriodendron tulipifera	Good	Leaning	Remove
93.	30"	Tulip Poplar	Liriodendron tulipifera	Good		Remove
94.	31.5"	Tulip Poplar	Liriodendron tulipifera	Good		Remove
95.	30"	Tulip Poplar	Liriodendron tulipifera	Good		Remove
96.	30"	Tulip Poplar	Liriodendron tulipifera	Good		Remove
97.	30"	Tulip Poplar	Liriodendron tulipifera	Good		Save
98.	30"	Tulip Poplar	Liriodendron tulipifera	Good		Save
99.	35"	Tulip Poplar	Liriodendron tulipifera	Good		Save
100.	35"	Tulip Poplar	Liriodendron tulipifera	Good		Save
101.	34.5"	Tulip Poplar	Liriodendron tulipifera	Good		Remove
102.	44"	Sycamore	Platanus occidentalis	Excellent		Save
103.	30.5"	Tulip Poplar	Liriodendron tulipifera	Good		Remove
104.	32.5"	Silver Maple	Acer saccharinum	Good		Remove
105.	42.5"	Tulip Poplar	Liriodendron tulipifera	Good		Remove
106.	34"	Sycamore	Platanus occidentalis	Good		Save
107.	31"	Tulip Poplar	Liriodendron tulipifera	Good		Save
108.	35.5"	Tulip Poplar	Liriodendron tulipifera	Good		Save
109.	33.5"	Tulip Poplar	Liriodendron tulipifera	Good		Remove
110.	34.5"	Tulip Poplar	Liriodendron tulipifera	Good		Remove
111.	31"	Tulip Poplar	Liriodendron tulipifera	Good		Remove
112.	33.5"	Tulip Poplar	Liriodendron tulipifera	Good		Remove
113.	34"	Tulip Poplar	Liriodendron tulipifera	Good		Remove
114.	34.5"	Ph Oak	Quercus palustris	Good		Remove
115.	33"	Tulip Poplar	Liriodendron tulipifera	Good		Save
116.	34.5"	Tulip Poplar	Liriodendron tulipifera	Good		Save
117.	33.5"	Tulip Poplar	Liriodendron tulipifera	Good		Save
118.	34.5"	Tulip Poplar	Liriodendron tulipifera	Good		Save
119.	30"	Tulip Poplar	Liriodendron tulipifera	Good		Save
120.	30"	Pignut Hickory	Carya glabra	Good		Save
121.	32"	Tulip Poplar	Liriodendron tulipifera	Good		Save
122.	33"	Tulip Poplar	Liriodendron tulipifera	Good		Save
123.	36"	Red Oak	Quercus rubra	Good		Save
124.	40"	Tulip Poplar	Liriodendron tulipifera	Good		Save
125.	30"	Tulip Poplar	Liriodendron tulipifera	Good		Remove
126.	30.5"	Sycamore	Platanus occidentalis	Good		Remove
127.	35"	Tulip Poplar	Liriodendron tulipifera	Good		Remove
128.	31"	Tulip Poplar	Liriodendron tulipifera	Good		Save
129.	32"	Tulip Poplar	Liriodendron tulipifera	Good		Save
130.	30.5"	Tulip Poplar	Liriodendron tulipifera	Good		Save
131.	32"	Tulip Poplar	Liriodendron tulipifera	Good		Remove
132.	32"	Tulip Poplar	Liriodendron tulipifera	Good		Remove
133.	30.5"	Tulip Poplar	Liriodendron tulipifera	Good		Remove
134.	31.5"	Tulip Poplar	Liriodendron tulipifera	Good		Remove
135.	31"	Red Maple	Acer rubrum	Good		Remove
136.	30"	Tulip Poplar	Liriodendron tulipifera	Good		Remove
137.	43"	Northern Catalpa	Catalpa speciosa	Excellent	Blue Tree Tag No. 417	Remove
138.	30.5"	Am. Beech	Fagus grandiflora	Good	No defined leader	Remove
139.	46"	Tulip Poplar	Liriodendron tulipifera	Good	Blue Tree Tag No. 418	Remove
140.	36"	Silver Maple	Acer saccharinum	Good		Remove
141.	32"	Red Maple	Acer rubrum	Good		Save
142.	36.5"	Tulip Poplar	Liriodendron tulipifera	Good		Save
143.	33"	Tulip Poplar	Liriodendron tulipifera	Good		Save

No.	DBH	COMMON NAME	SPECIES NAME	CONDITION	COMMENTS	DISPOSITION
144.	34.5"	Tulip Poplar	Liriodendron tulipifera	Good		Save
145.	33"	Tulip Poplar	Liriodendron tulipifera	Good		Save
146.	31.5"	Sweet Gum	Liquidambar styraciflua	Good		Save
147.	31"	Tulip Poplar	Liriodendron tulipifera	Good	Vines	Save
148.	38"	Tulip Poplar	Liriodendron tulipifera	Good	Vines	Save
149.	32"	Tulip Poplar	Liriodendron tulipifera	Good		Save
150.	34"	Tulip Poplar	Liriodendron tulipifera	Good	Poor Leader	Remove
151.	36"	Tulip Poplar	Liriodendron tulipifera	Good		Remove
152.	42.5"	Tulip Poplar	Liriodendron tulipifera	Good		Remove
153.	38"	Tulip Poplar	Liriodendron tulipifera	Good		Remove
154.	34"	Tulip Poplar	Liriodendron tulipifera	Good		Save
155.	51"	Tulip Poplar	Liriodendron tulipifera	Good		Remove
156.	43.5"	Tulip Poplar	Liriodendron tulipifera	Good		Remove
157.	31"	Tulip Poplar	Liriodendron tulipifera	Good		Remove
158.	43"	Tulip Poplar	Liriodendron tulipifera	Good		Remove
159.	34.5"	Tulip Poplar	Liriodendron tulipifera	Good		Save
160.	33"	Tulip Poplar	Liriodendron tulipifera	Good		Remove
161.	38"	Tulip Poplar	Liriodendron tulipifera	Good		Remove
162.	41.5"	Tulip Poplar	Liriodendron tulipifera	Good		Remove
163.	34"	Tulip Poplar	Liriodendron tulipifera	Good		Save
164.	40"	Tulip Poplar	Liriodendron tulipifera	Good		Save
165.	30.5"	Tulip Poplar	Liriodendron tulipifera	Good		Remove
166.	31.5"	Tulip Poplar	Liriodendron tulipifera	Good		Remove
167.	34"	Sycamore	Platanus occidentalis	Good		Remove
168.	31.5"	Tulip Poplar	Liriodendron tulipifera	Good		Remove
169.	31.5"	Silver Maple	Acer saccharinum	Good		Remove
170.	30.7/30"	Tulip Poplar	Liriodendron tulipifera	Good		Remove
171.	32"	Tulip Poplar	Liriodendron tulipifera	Good		Remove
172.	38.5"	Tulip Poplar	Liriodendron tulipifera	Good		Remove
173.	32.5"	Tulip Poplar	Liriodendron tulipifera	Good		Remove
174.	31"	Tulip Poplar	Liriodendron tulipifera	Good		Remove
175.	30.5"	Tulip Poplar	Liriodendron tulipifera	Good		Remove
176.	32"	Tulip Poplar	Liriodendron tulipifera	Good		Remove
177.	30"	Tulip Poplar	Liriodendron tulipifera	Good	Blue Tree Tag No. 408	Remove
178.	32.7/21"	Tulip Poplar	Liriodendron tulipifera	Good		Remove
179.	31"	Tulip Poplar	Liriodendron tulipifera	Good		Remove
180.	31"	Chestnut Oak	Quercus prinus	Good		Remove
181.	32"	Tulip Poplar	Liriodendron tulipifera	Good		Remove
182.	30.5"	Tulip Poplar	Liriodendron tulipifera	Good	Angled trunk	Remove
183.	38"	Tulip Poplar	Liriodendron tulipifera	Good		Remove
184.	38"	Tulip Poplar	Liriodendron tulipifera	Good		Remove
185.	36.5"	Tulip Poplar	Liriodendron tulipifera	Good		Save
186.	40.5"	Tulip Poplar	Liriodendron tulipifera	Good		Save
187.	30.7/24"	Tulip Poplar	Liriodendron tulipifera	Good		Save
188.	36"	Tulip Poplar	Liriodendron tulipifera	Good		Save
189.	32.5"	Tulip Poplar	Liriodendron tulipifera	Good		Save
190.	38"	Red Oak	Quercus rubra	Excellent		Save
191.	30.5"	White Oak	Quercus alba	Excellent		Save
192.	33"	Tulip Poplar	Liriodendron tulipifera	Good		Save
193.	30"	Tulip Poplar	Liriodendron tulipifera	Good		Save
194.	36"	Red Oak	Quercus rubra	Good	Blue Tree Tag No. 351	Save
195.	40"	Tulip Poplar	Liriodendron tulipifera	Fair	Blue Tree Tag No. 348	Save
196.	34"	Tulip Poplar	Liriodendron tulipifera	Good	Blue Tree Tag No. 344	Save
197.	55"	Tulip Poplar	Liriodendron tulipifera	Fair	Blue Tree Tag No. 350	Save
198.	32"	Tulip Poplar	Liriodendron tulipifera	Good		Save
199.	32.5"	Tulip Poplar	Liriodendron tulipifera	Good		Save
200.	33.5"	Tulip Poplar	Liriodendron tulipifera	Good		Save
201.	30"	Tulip Poplar	Liriodendron tulipifera	Good		Save
202.	30.5"	Tulip Poplar	Liriodendron tulipifera	Good		Save
203.	30"	Tulip Poplar	Liriodendron tulipifera	Good		Save
204.	30.5"	Tulip Poplar	Liriodendron tulipifera	Good		Remove
205.	30.5"	Tulip Poplar	Liriodendron tulipifera	Good		Remove
206.	30.5"	Tulip Poplar	Liriodendron tulipifera	Fair	Hollow Trunk	Remove
207.	30.5"	Tulip Poplar	Liriodendron tulipifera	Fair		Save
208.	30"	Tulip Poplar	Liriodendron tulipifera	Good	Leaning, partially uprooted	Save
209.	34"	Tulip Poplar	Liriodendron tulipifera	Good		Save
210.	32"	Tulip Poplar	Liriodendron tulipifera	Good		Save
211.	30.5"	Tulip Poplar	Liriodendron tulipifera	Good		Save
212.	30"	Tulip Poplar	Liriodendron tulipifera	Good		Save
213.	33"	Tulip Poplar	Liriodendron tulipifera	Good		Save
214.	38.5"	Pignut Hickory	Carya glabra	Excellent	No defined Leader	Save
215.	31.5"	Tulip Poplar	Liriodendron tulipifera	Good		Save
216.	30.5"	Sweet Gum	Liquidambar styraciflua	Good		Save
217.	32.5"	Tulip Poplar	Liriodendron tulipifera	Good		Remove
218.	32"	Tulip Poplar	Liriodendron tulipifera	Good		Remove

Note:
1. This plan is in accordance with the following Variance from the strict requirements of Subtitle 25-222(b)(1)(G), Approved with CSP-880-2020-03 by the Planning Board on December 8, 2022 for the removal of the following 107 specimen trees: 2, 3, 8-10, 18-20, 22, 23, 25, 27, 43, 46-48, 50-52, 56, 64, 65, 69-83, 90-97, 102-105, 109-114, 125-129, 132-140, 150-158, 160-163, 165-184, 204-206, 217, and 218.



There are no Champion Trees on or adjacent to the Subject Property. There

SIGNIFICANT AND SPECIMEN TREE LIST

A.	DBH	COMMON NAME	SPECIES NAME	CONDITION	COMMENTS	DISPOSITION
1.	44"	Ph Oak	Quercus palustris	Good		Save
2.	33"	Silver Maple	Acer saccharinum	Good		Remove
3.	34"	Sycamore	Platanus occidentalis	Good	Leaning	Remove
4.	41.5"	Red Oak	Quercus rubra	Good		Save
5.	35.5"	Tulip Poplar	Liriodendron tulipifera	Floor	Leaning	Save
6.	36"	Tulip Poplar	Liriodendron tulipifera	Good	Down	Save
7.	43"	Tulip Poplar	Liriodendron tulipifera	Fair	Hollow trunk	Save
8.	43"	Tulip Poplar	Liriodendron tulipifera	Good		Save
9.	42"	Tulip Poplar	Liriodendron tulipifera	Good		Remove
10.	33"	Tulip Poplar	Liriodendron tulipifera	Good		Remove
11.	35.5"	Tulip Poplar	Liriodendron tulipifera	Good	Vines	Save
12.	34"	Tulip Poplar	Liriodendron tulipifera	Good		Save
13.	31.5"	Red Oak	Quercus rubra	Excellent		Save
14.	53.5"	Tulip Poplar	Liriodendron tulipifera	Good		Save
15.	41.5"	Tulip Poplar	Liriodendron tulipifera	Good		Save
16.	46"	Tulip Poplar	Liriodendron tulipifera	Good		Save
17.	34.5"	Sycamore	Platanus occidentalis	Good		Save
18.	35"	Black Oak	Quercus prinus	Good	No defined crown	Remove
19.	40.5"	Tulip Poplar	Liriodendron tulipifera	Floor	Hollow Trunk, Leaning	Remove
20.	38"	Red Oak	Quercus rubra	Good		Remove
22.	48"	Silver Maple	Acer saccharinum	Floor	3 of 4 leaders broke off	Remove
23.	38"	Black Walnut	Juglans nigra	Good	No defined crown	Remove
25.	35"	White Oak	Quercus alba	Excellent		Remove
26.	34"	Black Walnut	Juglans nigra	Good		Remove
27.	34.5"	Juglans nigra	Juglans nigra	Good		Remove
28.	48"	Pignut Hickory	Carya glabra	Dead	Down	Remove
29.	41"	Black Cherry	Prunus serotina	Good	Split in half and no longer >30"	Remove
30.	51.5"	Tulip Poplar	Liriodendron tulipifera	Good	No defined crown	Save
32.	317/30"	Black Walnut	Juglans nigra	Dead		Remove
34.	40.5"	Tulip Poplar	Liriodendron tulipifera	Good		Save
37.	31.5"	Tulip Poplar	Liriodendron tulipifera	Good		Save
38.	34"	Am. Beech	Fagus grandiflora	Good		Remove
39.	35.5"	Sycamore	Platanus occidentalis	Good		Save
41.	31"	Tulip Poplar	Liriodendron tulipifera	Good		Save
42.	32"	Tulip Poplar	Liriodendron tulipifera	Floor	Poor structure	Save
43.	36.5"	Tulip Poplar	Liriodendron tulipifera	Good		Remove
44.	34"	Silver Maple	Acer saccharinum	Good		Remove
46.	38.5"	Tulip Poplar	Liriodendron tulipifera	Good		Remove
47.	34"	Tulip Poplar	Liriodendron tulipifera	Good		Remove
48.	40"	Tulip Poplar	Liriodendron tulipifera	Good		Remove
49.	31"	Tulip Poplar	Liriodendron tulipifera	Good		Save
50.	31"	Tulip Poplar	Liriodendron tulipifera	Good		Remove
51.	33.5"	Tulip Poplar	Liriodendron tulipifera	Good		Remove
52.	49"	Tulip Poplar	Liriodendron tulipifera	Good		Remove
53.	31.5"	Sycamore	Platanus occidentalis	Good		Save
54.	34"	Tulip Poplar	Liriodendron tulipifera	Good		Save
56.	31.5"	Tulip Poplar	Liriodendron tulipifera	Good		Remove
57.	35"	Tulip Poplar	Liriodendron tulipifera	Good		Save
58.	33.5"	Tulip Poplar	Liriodendron tulipifera	Good		Save
59.	33.5"	Tulip Poplar	Liriodendron tulipifera	Good		Save
60.	33.5"	Red Oak	Quercus rubra	Good		Save
61.	32"	Tulip Poplar	Liriodendron tulipifera	Good		Save
62.	30"	Tulip Poplar	Liriodendron tulipifera	Good		Save
63.	30"	Tulip Poplar	Liriodendron tulipifera	Good		Save
64.	32.5"	Tulip Poplar	Liriodendron tulipifera	Good		Remove
65.	36.5"	Tulip Poplar	Liriodendron tulipifera	Good		Remove
66.	31"	Tulip Poplar	Liriodendron tulipifera	Good		Save
67.	30.5"	Tulip Poplar	Liriodendron tulipifera	Good		Save
68.	30"	Tulip Poplar	Liriodendron tulipifera	Good		Remove
69.	33.5"	Tulip Poplar	Liriodendron tulipifera	Good		Remove
70.	30"	Tulip Poplar	Liriodendron tulipifera	Good		Remove
71.	30"	Tulip Poplar	Liriodendron tulipifera	Good		Remove
72.	31"	Silver Maple	Acer saccharinum	Good		Remove
73.	32.5"	Red Oak	Quercus rubra	Good		Remove
74.	33.5"	Tulip Poplar	Liriodendron tulipifera	Good		Remove
75.	36"	Tulip Poplar	Liriodendron tulipifera	Good		Remove
76.	38"	Sycamore	Platanus occidentalis	Good		Remove
77.	31"	Tulip Poplar	Liriodendron tulipifera	Good		Remove
78.	31.5"	Tulip Poplar	Liriodendron tulipifera	Good		Remove
79.	30.5"	Tulip Poplar	Liriodendron tulipifera	Good		Remove
80.	30"	Tulip Poplar	Liriodendron tulipifera	Good		Remove
81.	30"	Tulip Poplar	Liriodendron tulipifera	Good		Remove
82.	32"	Tulip Poplar	Liriodendron tulipifera	Good		Remove
83.	32.5"	Tulip Poplar	Liriodendron tulipifera	Good		Remove
84.	35.5"	Tulip Poplar	Liriodendron tulipifera	Good		Save
85.	31"	Tulip Poplar	Liriodendron tulipifera	Good		Save
86.	34.5"	Sycamore	Platanus occidentalis	Good		Save
87.	32.5"	Tulip Poplar	Liriodendron tulipifera	Good		Save
88.	31"	Tulip Poplar	Liriodendron tulipifera	Good		Save
89.	31.5"	Tulip Poplar	Liriodendron tulipifera	Good		Save
90.	33"	Tulip Poplar	Liriodendron tulipifera	Good		Remove
91.	33"	Tulip Poplar	Liriodendron tulipifera	Good		Remove
92.	34.5"	Tulip Poplar	Liriodendron tulipifera	Good		Remove
93.	30"	Tulip Poplar	Liriodendron tulipifera	Good		Remove
94.	31.5"	Tulip Poplar	Liriodendron tulipifera	Good		Remove
95.	30"	Tulip Poplar	Liriodendron tulipifera	Good		Remove
96.	30"	Tulip Poplar	Liriodendron tulipifera	Good		Remove
97.	30"	Tulip Poplar	Liriodendron tulipifera	Good		Save
98.	30"	Tulip Poplar	Liriodendron tulipifera	Good		Save
99.	35"	Tulip Poplar	Liriodendron tulipifera	Good		Save
100.	35"	Tulip Poplar	Liriodendron tulipifera	Good		Save
101.	34.5"	Sycamore	Platanus occidentalis	Excellent		Save
102.	44"	Tulip Poplar	Liriodendron tulipifera	Good		Save
103.	30.5"	Tulip Poplar	Liriodendron tulipifera	Good		Remove
104.	32.5"	Silver Maple	Acer saccharinum	Good		Remove
105.	42.5"	Tulip Poplar	Liriodendron tulipifera	Good		Remove
106.	34"	Sycamore	Platanus occidentalis	Good		Save
107.	31"	Tulip Poplar	Liriodendron tulipifera	Good		Save
108.	35.5"	Tulip Poplar	Liriodendron tulipifera	Good		Save
109.	33.5"	Tulip Poplar	Liriodendron tulipifera	Good		Remove
110.	34.5"	Tulip Poplar	Liriodendron tulipifera	Good		Remove
111.	31"	Tulip Poplar	Liriodendron tulipifera	Good		Remove
112.	33.5"	Tulip Poplar	Liriodendron tulipifera	Good		Remove
113.	34"	Tulip Poplar	Liriodendron tulipifera	Good		Remove
114.	34.5"	Ph Oak	Quercus palustris	Good		Remove
115.	33"	Tulip Poplar	Liriodendron tulipifera	Good		Save
116.	34.5"	Tulip Poplar	Liriodendron tulipifera	Good		Save
117.	33.5"	Tulip Poplar	Liriodendron tulipifera	Good		Save
118.	34.5"	Tulip Poplar	Liriodendron tulipifera	Good		Save
119.	30"	Tulip Poplar	Liriodendron tulipifera	Good		Save
120.	30"	Pignut Hickory	Carya glabra	Good		Save
121.	32"	Tulip Poplar	Liriodendron tulipifera	Good		Save
122.	33"	Tulip Poplar	Liriodendron tulipifera	Good		Save
123.	36"	Red Oak	Quercus rubra	Good		Save
124.	40"	Tulip Poplar	Liriodendron tulipifera	Good		Save
125.	30"	Tulip Poplar	Liriodendron tulipifera	Good		Remove
126.	30.5"	Sycamore	Platanus occidentalis	Good		Remove
127.	35"	Tulip Poplar	Liriodendron tulipifera	Good		Remove
128.	31"	Tulip Poplar	Liriodendron tulipifera	Good		Remove
129.	32"	Tulip Poplar	Liriodendron tulipifera	Good		Save
130.	30.5"	Tulip Poplar	Liriodendron tulipifera	Good		Save
131.	32"	Tulip Poplar	Liriodendron tulipifera	Good		Remove
132.	32"	Tulip Poplar	Liriodendron tulipifera	Good		Remove
133.	30.5"	Tulip Poplar	Liriodendron tulipifera	Good		Remove
134.	31.5"	Tulip Poplar	Liriodendron tulipifera	Good		Remove
135.	31"	Red Maple	Acer rubrum	Good		Save
136.	30"	Tulip Poplar	Liriodendron tulipifera	Good		Remove
137.	43"	Northern Red Oak	Quercus rubra	Excellent	Blue Tree Tag No. 417	Remove
138.	30.5"	Am. Beech	Fagus grandiflora	Good	No defined leader	Remove
139.	46"	Tulip Poplar	Liriodendron tulipifera	Good	Blue Tree Tag No. 418	Remove
140.	36"	Silver Maple	Acer saccharinum	Good		Remove
141.	32"	Red Maple	Acer rubrum	Good		Save
142.	36.5"	Tulip Poplar	Liriodendron tulipifera	Good		Save
143.	33"	Tulip Poplar	Liriodendron tulipifera	Good		Save


No.	DBH	COMMON NAME	SPECIES NAME	CONDITION	COMMENTS	DISPOSITION
144.	34.5"	Tulip Poplar	Liriodendron tulipifera	Good		Save
145.	33"	Tulip Poplar	Liriodendron tulipifera	Good		Save
146.	31.5"	Sweet Gum	Liquidambar styraciflua	Good		Save
147.	31"	Tulip Poplar	Liriodendron tulipifera	Good	Vines	Save
148.	38"	Tulip Poplar	Liriodendron tulipifera	Good	Vines	Save
149.	32"	Tulip Poplar	Liriodendron tulipifera	Good		Save
150.	34"	Tulip Poplar	Liriodendron tulipifera	Good	Poor Leader	Remove
151.	36"	Tulip Poplar	Liriodendron tulipifera	Good		Remove
152.	42.5"	Tulip Poplar	Liriodendron tulipifera	Good		Remove
153.	38"	Tulip Poplar	Liriodendron tulipifera	Good		Remove
154.	34"	Tulip Poplar	Liriodendron tulipifera	Good		Save
155.	51"	Tulip Poplar	Liriodendron tulipifera	Good		Remove
156.	43.5"	Tulip Poplar	Liriodendron tulipifera	Good		Remove
157.	31"	Tulip Poplar	Liriodendron tulipifera	Good		Remove
158.	43"	Tulip Poplar	Liriodendron tulipifera	Good		Remove
159.	34.5"	Tulip Poplar	Liriodendron tulipifera	Good		Save
160.	33"	Tulip Poplar	Liriodendron tulipifera	Good		Remove
161.	38"	Tulip Poplar	Liriodendron tulipifera	Good		Remove
162.	41.5"	Tulip Poplar	Liriodendron tulipifera	Good		Remove
163.	34"	Tulip Poplar	Liriodendron tulipifera	Good		Save
164.	40"	Tulip Poplar	Liriodendron tulipifera	Good		Save
165.	30.5"	Tulip Poplar	Liriodendron tulipifera	Good		Remove
166.	31.5"	Tulip Poplar	Liriodendron tulipifera	Good		Remove
167.	34"	Sycamore	Platanus occidentalis	Good		Remove
168.	31.5"	Tulip Poplar	Liriodendron tulipifera	Good		Remove
169.	31.5"	Silver Maple	Acer saccharinum	Good		Remove
170.	307/30"	Tulip Poplar	Liriodendron tulipifera	Good		Remove
171.	32"	Tulip Poplar	Liriodendron tulipifera	Good		Remove
172.	38.5"	Tulip Poplar	Liriodendron tulipifera	Good		Remove
173.	32.5"	Tulip Poplar	Liriodendron tulipifera	Good		Remove
174.	31"	Tulip Poplar	Liriodendron tulipifera	Good		Remove
175.	30.5"	Tulip Poplar	Liriodendron tulipifera	Good		Remove
176.	32"	Tulip Poplar	Liriodendron tulipifera	Good		Remove
177.	30"	Tulip Poplar	Liriodendron tulipifera	Good	Blue Tree Tag No. 408	Remove
178.	327/215"	Tulip Poplar	Liriodendron tulipifera	Good		Remove
179.	31"	Tulip Poplar	Liriodendron tulipifera	Good		Remove
180.	31"	Chestnut Oak	Quercus prinus	Good		Remove
181.	32"	Tulip Poplar	Liriodendron tulipifera	Good		Remove
182.	38"	Tulip Poplar	Liriodendron tulipifera	Good		Remove
183.	38"	Tulip Poplar	Liriodendron tulipifera	Good		Remove
184.	38"	Tulip Poplar	Liriodendron tulipifera	Good		Remove
185.	36.5"	Tulip Poplar	Liriodendron tulipifera	Good		Save
186.	40.5"	Tulip Poplar	Liriodendron tulipifera	Good		Save
187.	307/24"	Tulip Poplar	Liriodendron tulipifera	Good		Save
188.	36"	Tulip Poplar	Liriodendron tulipifera	Good		Save
189.	32.5"	Tulip Poplar	Liriodendron tulipifera	Good		Save
190.	38"	Red Oak	Quercus rubra	Excellent		Save
191.	30.5"	White Oak	Quercus alba	Excellent		Save
192.	33"	Tulip Poplar	Liriodendron tulipifera	Good		Save
193.	30"	Tulip Poplar	Liriodendron tulipifera	Good		Save
194.	36"	Red Oak	Quercus rubra	Good	Blue Tree Tag No. 351	Save
195.	40"	Tulip Poplar	Liriodendron tulipifera	Fair	Blue Tree Tag No. 348	Save
196.	34"	Tulip Poplar	Liriodendron tulipifera	Good	Blue Tree Tag No. 349	Save
197.	55"	Tulip Poplar	Liriodendron tulipifera	Floor	Blue Tree Tag No. 350	Save
198.	32"	Tulip Poplar	Liriodendron tulipifera	Good		Save
199.	32.5"	Tulip Poplar	Liriodendron tulipifera	Good		Save
200.	33.5"	Tulip Poplar	Liriodendron tulipifera	Good		Save
201.	30"	Tulip Poplar	Liriodendron tulipifera	Good		Save
202.	30.5"	Tulip Poplar	Liriodendron tulipifera	Good		Save
203.	30"	Tulip Poplar	Liriodendron tulipifera	Good		Save
204.	30.5"	Tulip Poplar	Liriodendron tulipifera	Good		Remove
205.	30.5"	Tulip Poplar	Liriodendron tulipifera	Good		Remove
206.	30.5"	Tulip Poplar	Liriodendron tulipifera	Fair		Remove
207.	30.5"	Tulip Poplar	Liriodendron tulipifera	Good		Save
208.	30"	Tulip Poplar	Liriodendron tulipifera	Good		Save
209.	34"	Tulip Poplar	Liriodendron tulipifera	Good		Save
210.	32"	Tulip Poplar	Liriodendron tulipifera	Good		Save
211.	30.5"	Tulip Poplar	Liriodendron tulipifera	Good		Save
212.	30"	Tulip Poplar	Liriodendron tulipifera	Good		Save
213.	33"	Tulip Poplar	Liriodendron tulipifera	Good		Save
214.	38.5"	Pignut Hickory	Carya glabra	Excellent	No defined Leader	Save
215.	31.5"	Tulip Poplar	Liriodendron tulipifera	Good		Save
216.	30.5"	Sweet Gum	Liquidambar styraciflua	Good		Save
217.	32.5"	Tulip Poplar	Liriodendron tulipifera	Good		Remove
218.	32"	Tulip Poplar	Liriodendron tulipifera	Good		Remove

Notes:
1. This plan is in accordance with the following Variance from the strict requirements of Subtitle 25-22(b)(1)(G), Approved with CSP-88020-03 by the Planning Board on December 8, 2022 for the removal of the following 102 specimen trees: 2, 3, 8-10, 18-20, 22, 23, 25, 27, 43, 46-48, 50-52, 56, 64, 65, 68-83, 90-91, 102-105, 109-114, 125-129, 132-140, 150-158, 160-163, 165-184, 204-206, 217, and 218.

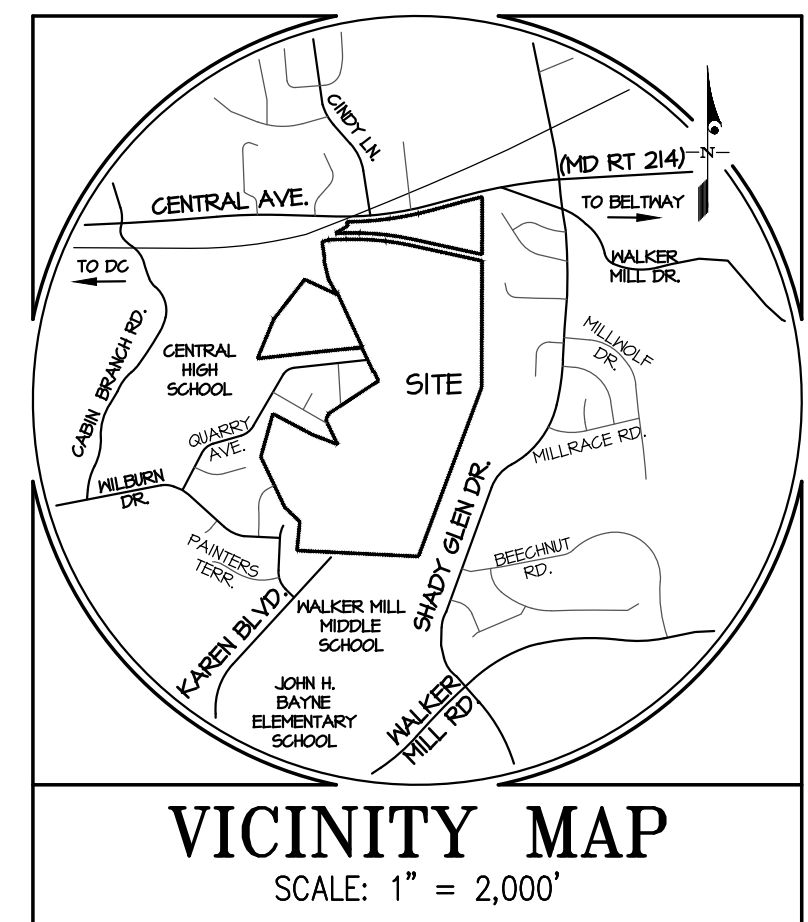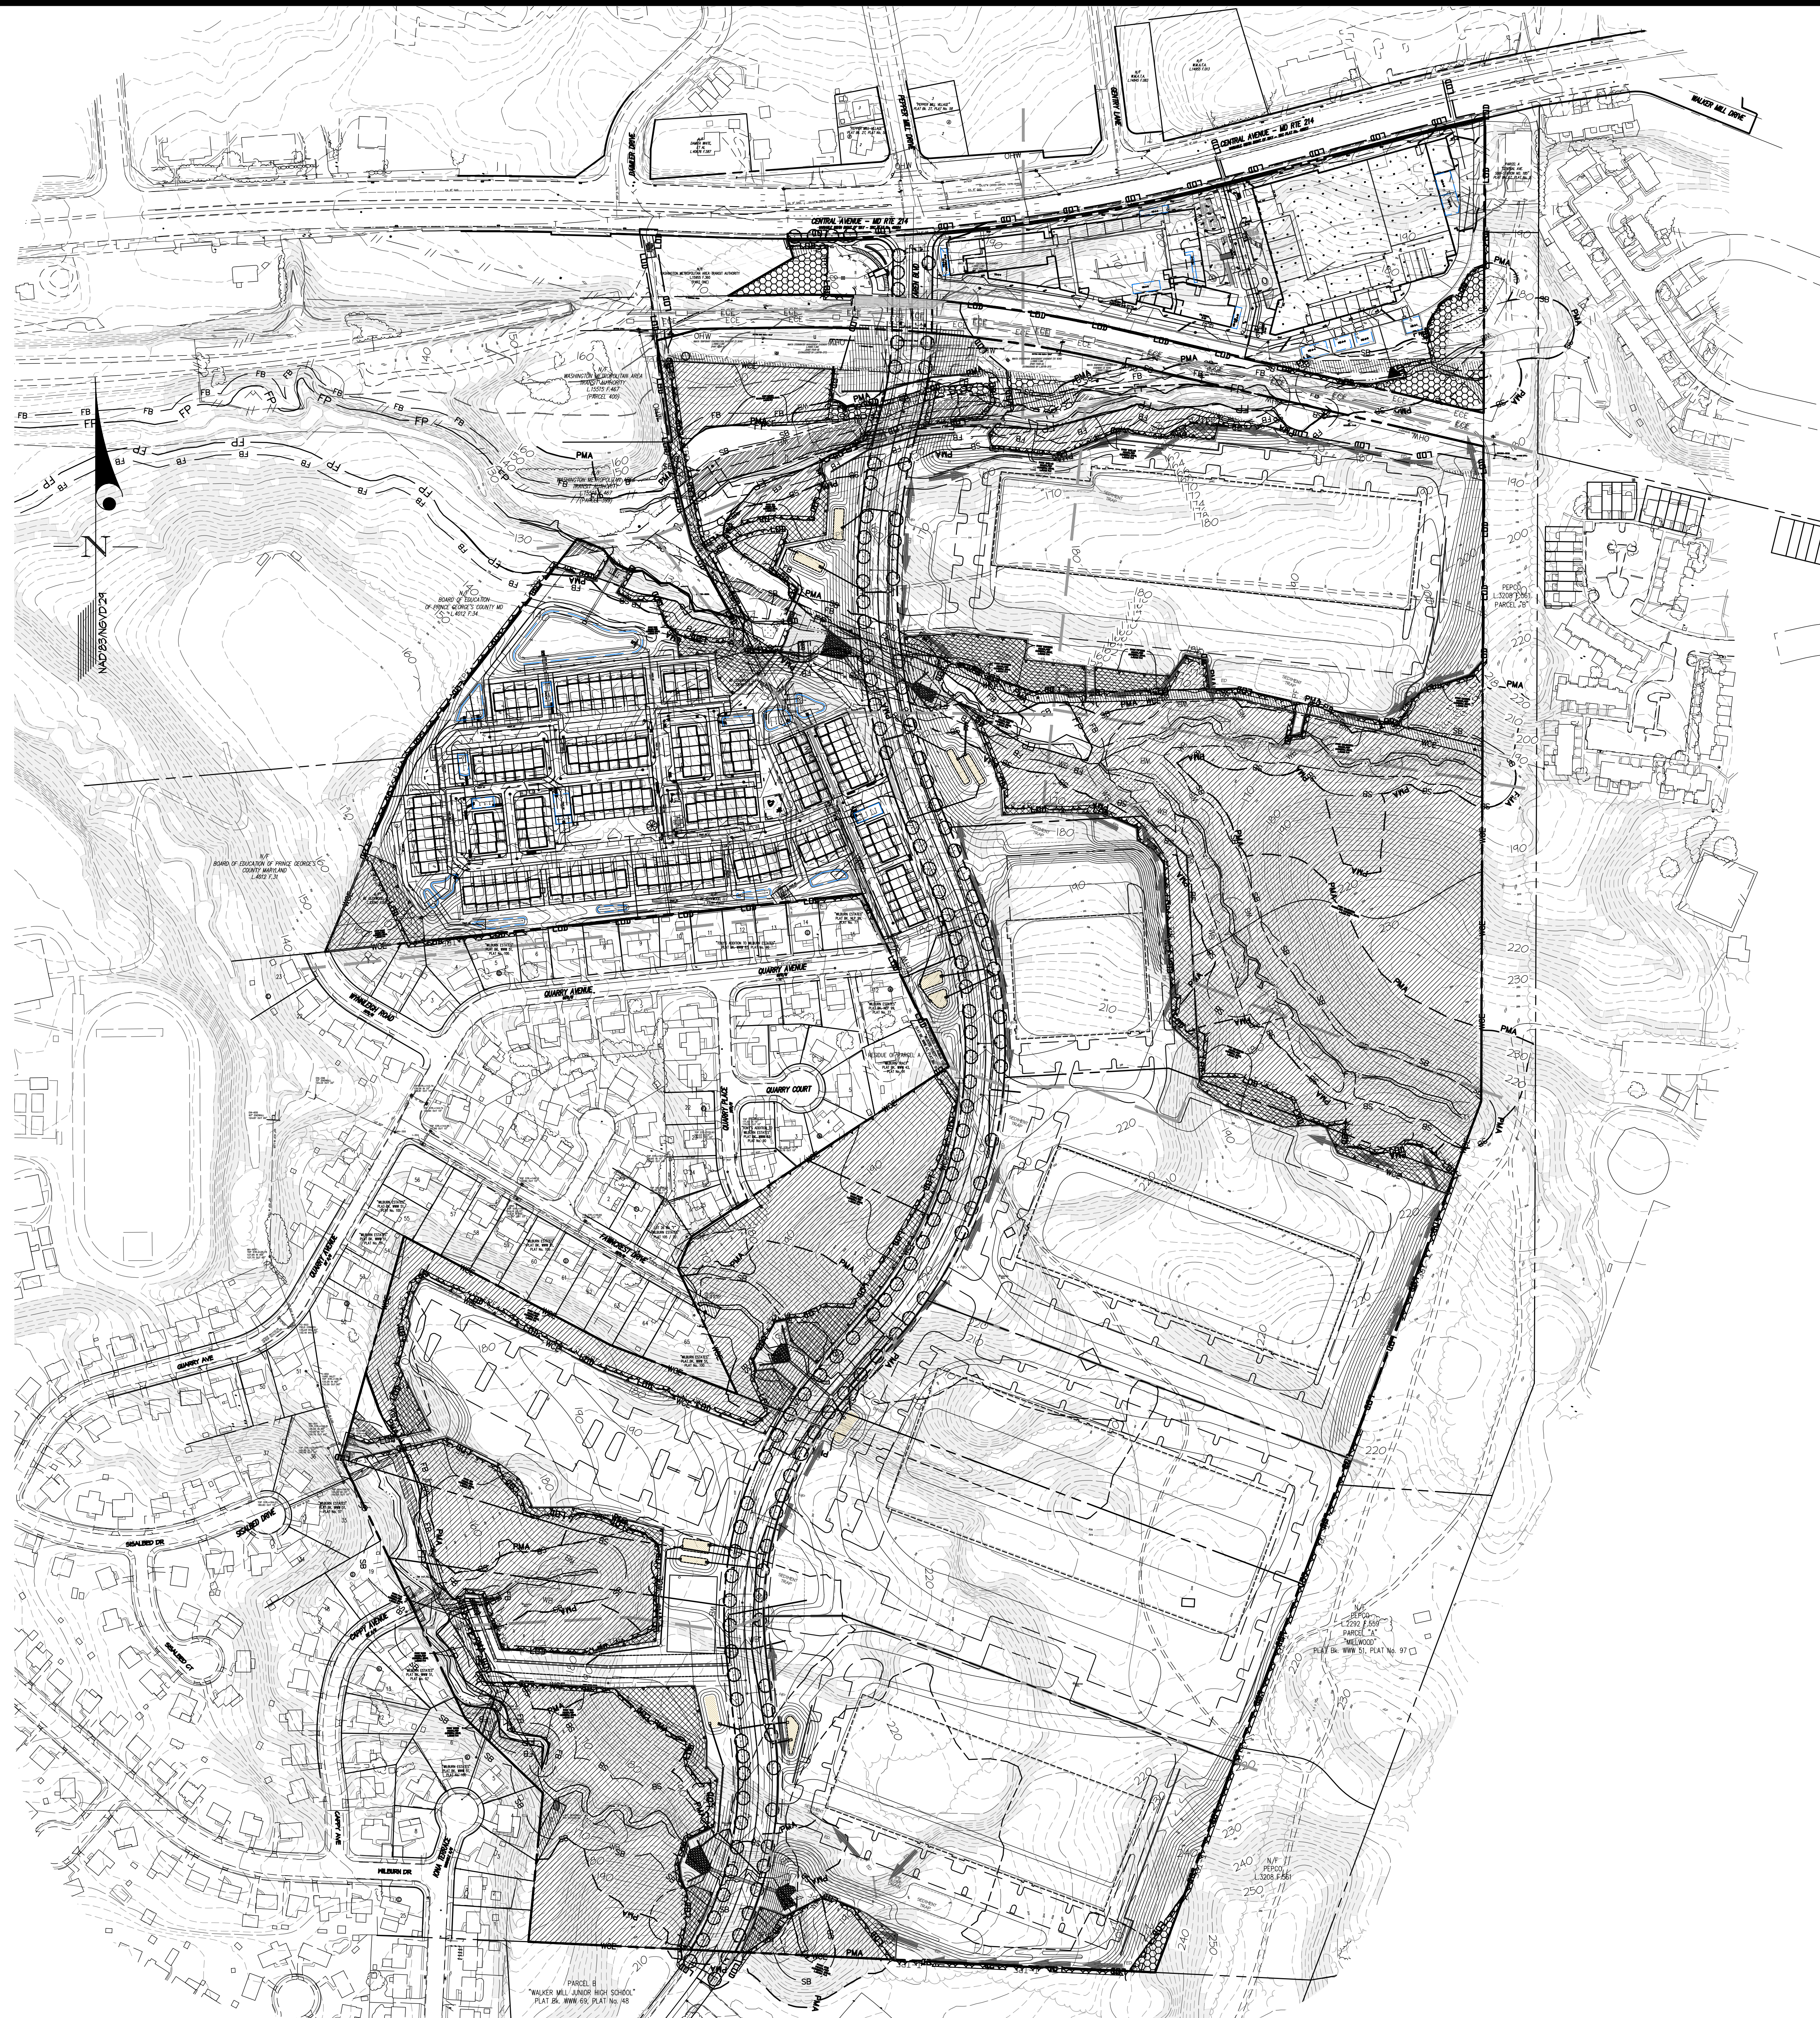

LEGEND

- EX. CONTOURS
- EX. BUILDING
- PROP. BUILDING
- EX. CURB
- PROP. CURB
- EX. SIDEWALK
- EX. FENCE
- EX. ELECTRIC
- EX. GAS
- EX. SEWER
- PROP. SEWER
- EX. WATER
- PROP. WATER
- EX. STORM DRAIN
- PROP. STORM DRAIN
- PROP. LOD
- EX. OVER HEAD WIRE
- PROPERTY LINE
- FLOODPLAIN
- 25' FLOODPLAIN BUFFER
- WL - WETLAND
- WB - WETLAND BUFFER
- STREAM
- SB - STREAM BUFFER
- PMA - PRIMARY MANAGEMENT AREA (PMA)
- WCE - WOODLAND CONSERVATION EASEMENT
- EXISTING TREE LINE
- PROP. TREE LINE
- SPECIEN CHAMPION HISTORIC TREE GREATER THAN 30" DBH WITH CRITICAL ROOT ZONE TO BE SAVED
- SPECIEN CHAMPION HISTORIC TREE GREATER THAN 30" DBH WITH CRITICAL ROOT ZONE TO BE REMOVED
- CLEARED OFF-SITE AREA (C-FS)
- WOODLAND PRESERVATION AREA (WPA)
- WOODLAND REFORESTATION AREA (WRA)
- WOODLAND RETAINED-NOT CREDITED (WRF-NC)
- WOODLAND RETAINED-ASSUMED CLEARED ON NET TRACT (WRF-AC on NTA)
- WOODLAND RETAINED-ASSUMED CLEARED IN FLOODPLAIN (WRF-AC in FFP)
- SLOPES 5% AND GREATER
- T-TFF - TEMPORARY TREE PROTECTION FENCE (offset for graphics)
- P-TFF - PERMANENT TREE PROTECTION FENCE (offset for graphics)
- WOODLAND PRESERVATION SIGN
- 65 dBA MITIGATED NOISE LINE (GROUND LEVEL)
- 65 dBA MITIGATED NOISE LINE (UPPER LEVEL)
- 65 dBA UNMITIGATED NOISE LINE (GROUND LEVEL)
- 65 dBA UNMITIGATED NOISE LINE (UPPER LEVEL)
- MICRO-BIKERETENTION FACILITY
- 12' x 45' LOADING SPACE
- CONCRETE PAD FOR ELECTRIC CHARGING STATION

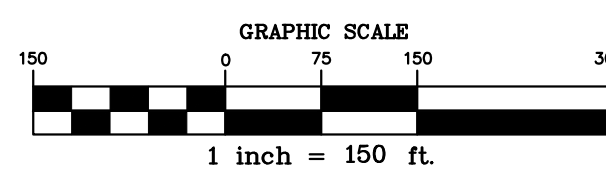

GLW
PLANNING | ENGINEERING | SURVEYING
3809 NATIONAL DRIVE | SUITE 250 | BURTONSVILLE, MD 20866 | GLWPA.COM
PHONE: 301-421-4024 | FAX: 301-421-4186

DESIGNED BY	XXX				
DRAWN BY	XXX				
CHECKED BY					
TMR					
DATE		REVISION	BY	APP'R	

PREPARED FOR:
GLENWOOD HILLS VENTURE, LLC
5410 Edson Lane, Suite 220
Rockville, MD 20852
ATTN: BRIAN BERMAN


SCALE	ZONING
1"=150'	M-X-T & R-55
DATE	TAX MAP - GRID
OCT. 2024	073-E1

COMPOSITE PLAN
GLENWOOD HILLS
PARCEL A, BLOCK A; PARCELS 1&2, BLOCK B; PARCELS 1-7, BLOCK C;
PARCELS A-E, BLOCK D; LOTS 1-126, PARCELS A - H, J - N & P - V,
BLOCK E AND PARCELS A & B, BLOCK F
SEAT PLEASANT ELECTION DISTRICT No. 18
PRINCE GEORGE'S COUNTY, MARYLAND

G. L. W. FILE No.
22030
SHEET
2 OF 16


Qualified Professional Certification
This plan complies with the current requirements of Prince George's Code and the Environmental Technical Manual.
Kevin Foster
Gutnick, Little & Foster
3809 National Drive, Suite 250
Burtonsville, Maryland 20866
Ph: (301) 421-4024 Fax: (301) 421-4186
E-mail: kfoster@glwpa.com
DATE: 10/25/2024

M-NCPPC PRINCE GEORGE'S COUNTY PLANNING DEPARTMENT ENVIRONMENTAL PLANNING SECTION APPROVAL TREE CONSERVATION PLAN TCP-038-2023			
APPROVED BY	DATE	REASON FOR REVIEW	
Alexander Fendley	10/25/2024	DSP-21037	
01			
02			
03			
04			
05			

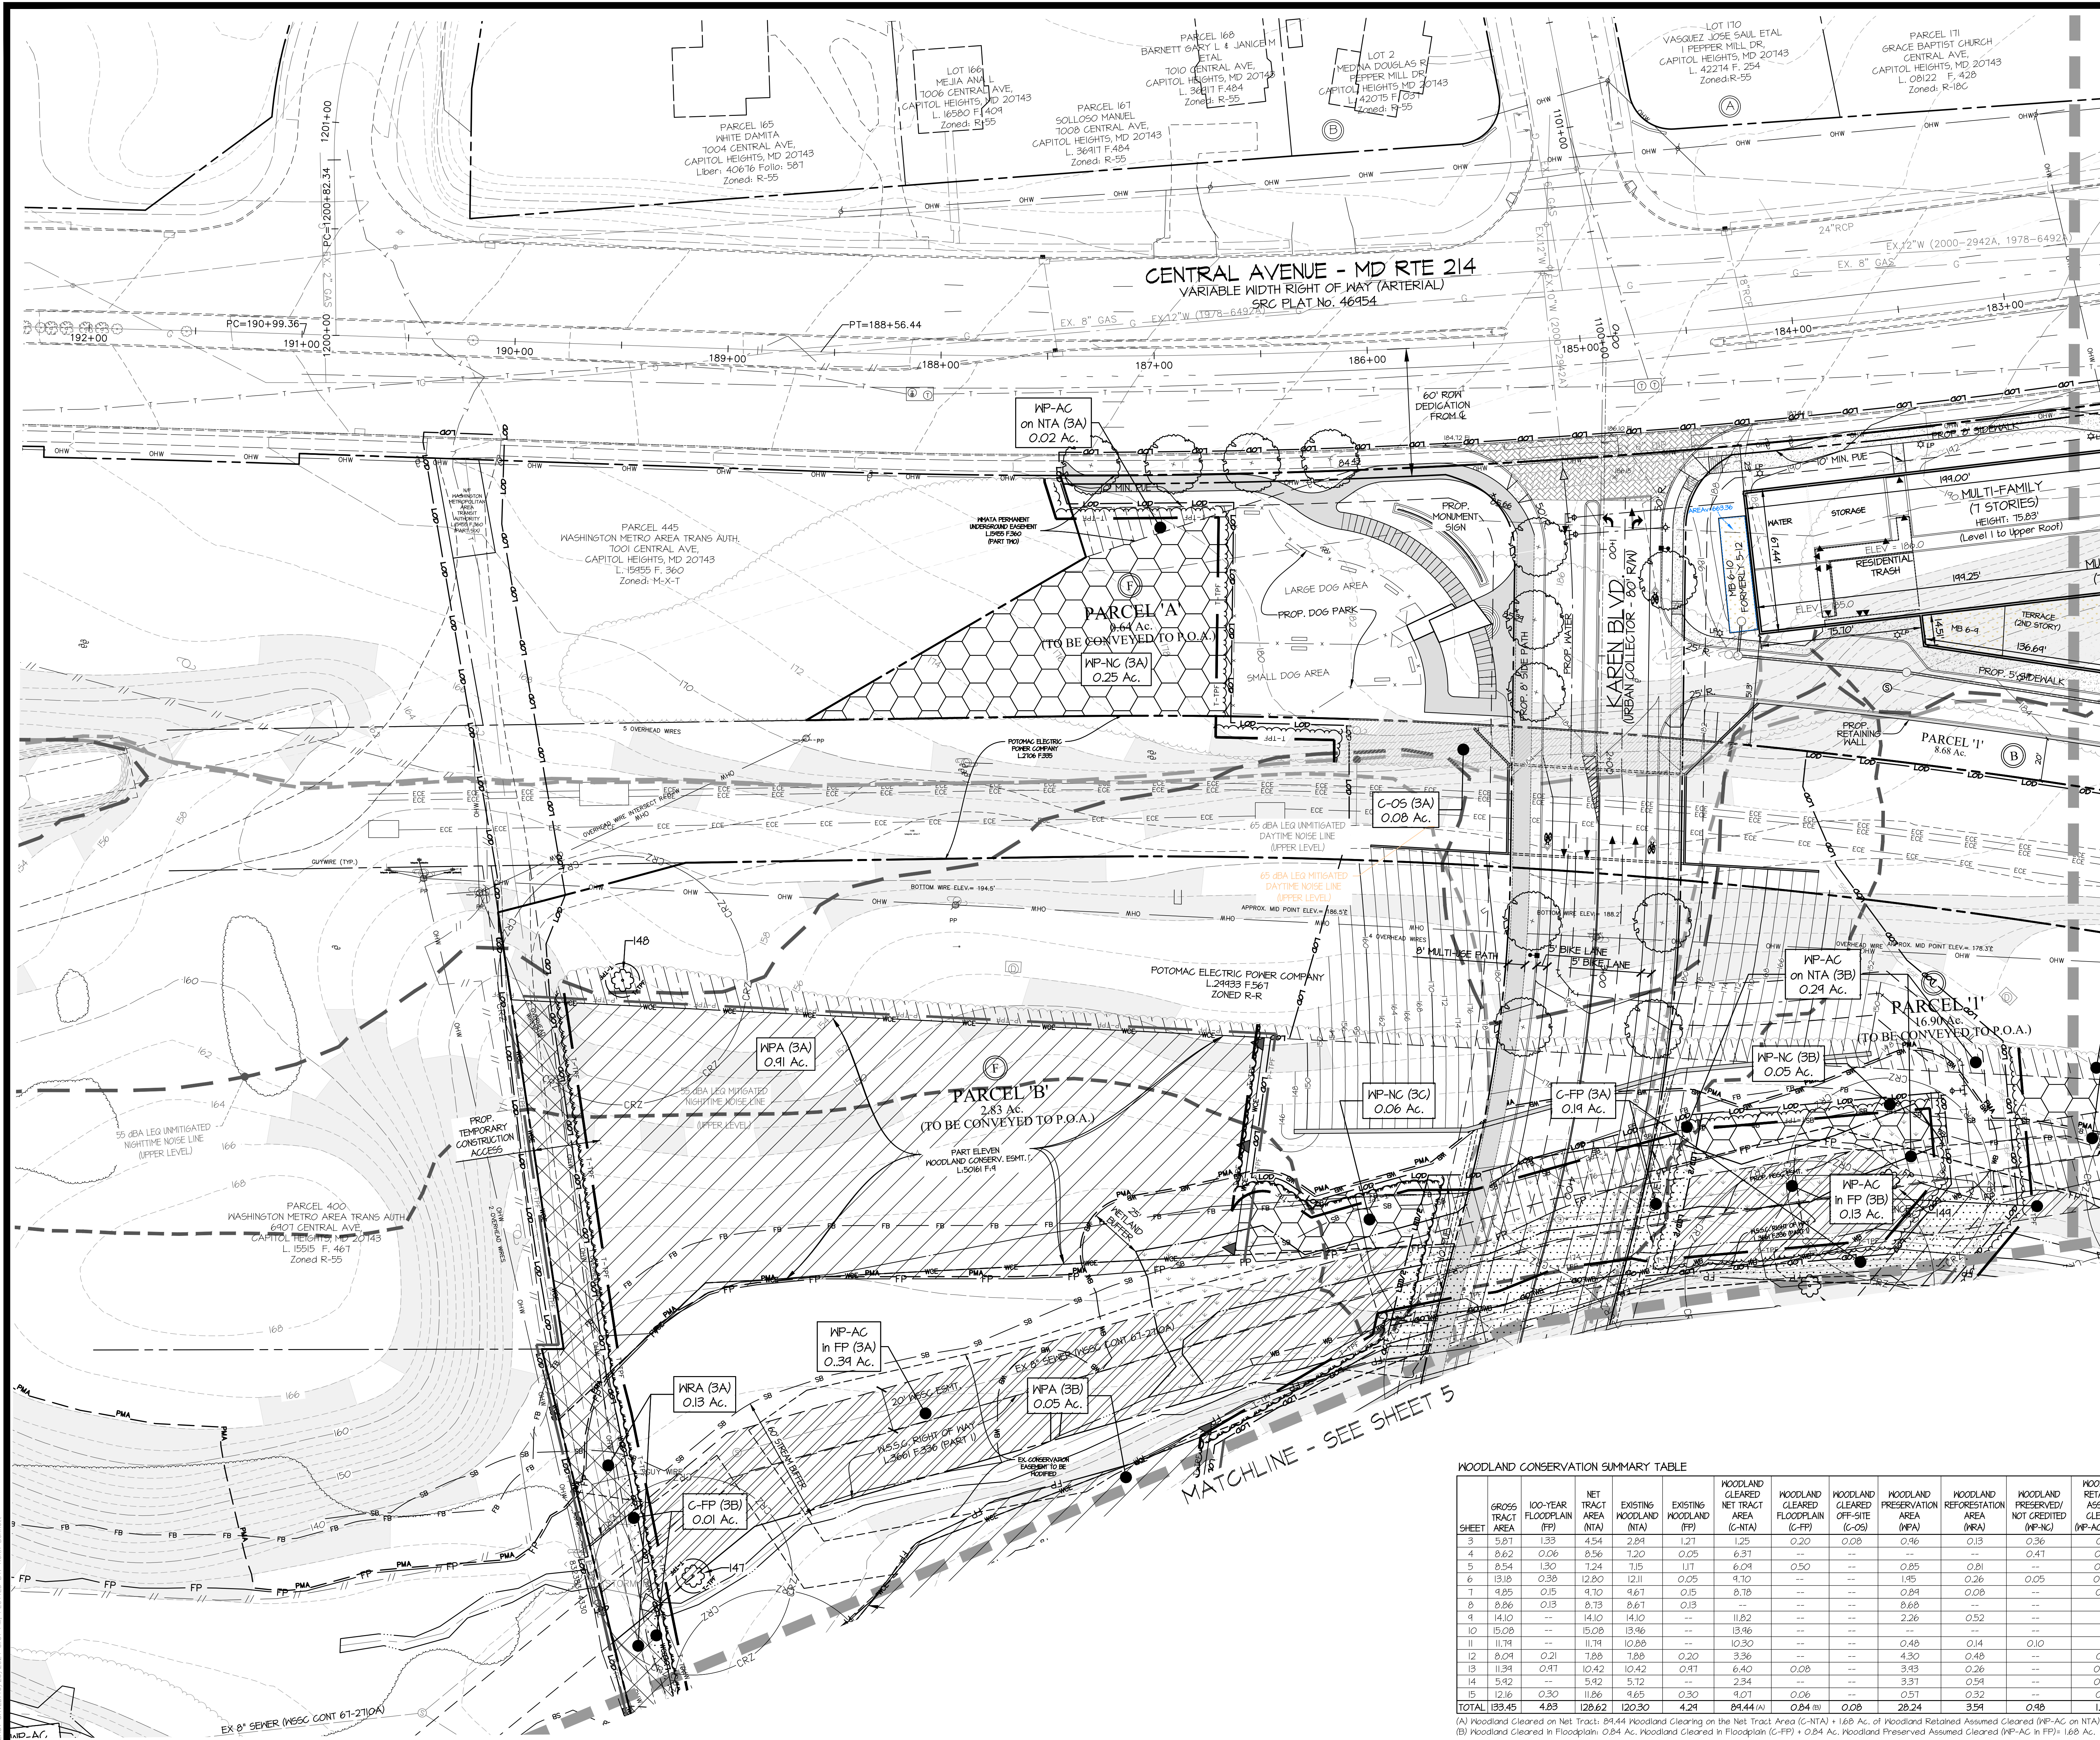

MATCHLINE - SEE SHEET 4

MATCHLINE - SEE SHEET 5

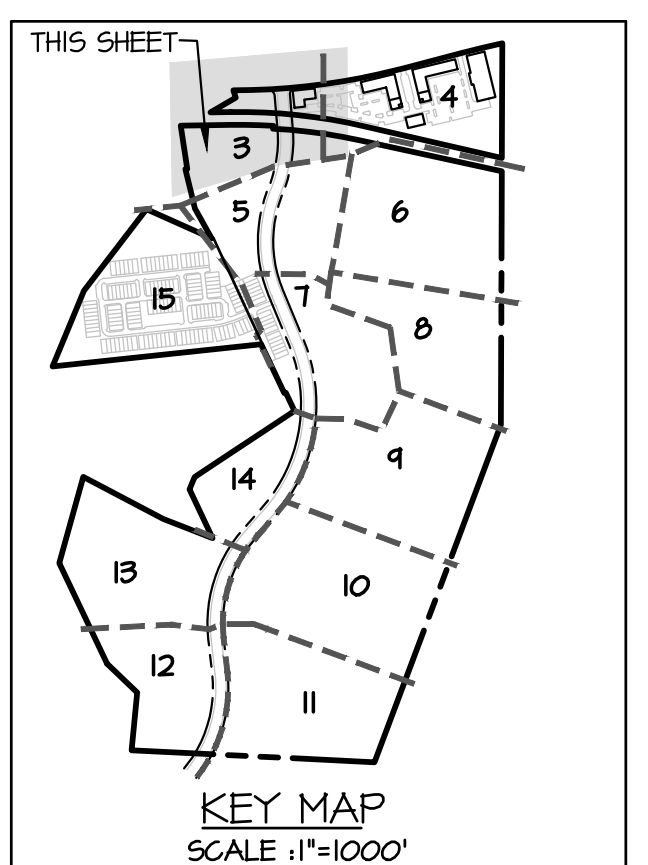

- LEGEND**
- EX. CONTOUR
 - EX. BUILDING
 - PROP. BUILDING
 - EX. CURB
 - PROP. CURB
 - EX. SIDEWALK
 - EX. FENCE
 - EX. ELECTRIC
 - EX. GAS
 - EX. SEWER
 - EX. WATER
 - PROP. WATER
 - PROP. SEWER
 - PROP. STORM DRAIN
 - PROP. STORM DRAIN
 - PROP. LOT
 - EX. OVER HEAD WIRE
 - PROPERTY LINE
 - FLOODPLAIN
 - 25' FLOODPLAIN BUFFER
 - WETLAND
 - WETLAND BUFFER
 - STREAM
 - STREAM BUFFER
 - PRIMARY MANAGEMENT AREA (PMA)
 - WOODLAND CONSERV. EASEMENT
 - EXISTING TREE LINE
 - PROP. TREE LINE
 - SPECIMEN CHAMPION HISTORIC TREE GREATER THAN 30" DBH WITH CRITICAL ROOT ZONE TO BE SAVED
 - SPECIMEN CHAMPION HISTORIC TREE GREATER THAN 30" DBH WITH CRITICAL ROOT ZONE TO BE REMOVED
 - CLEARED FLOODPLAIN AREA (C-FP)
 - CLEARED OFF-SITE AREA (C-OS)
 - WOODLAND PRESERVATION AREA (WPA)
 - WOODLAND REFORESTATION AREA (WRA)
 - WOODLAND RETAINED NOT CREDITED (WP-NC)
 - WOODLAND RETAINED ASSUMED CLEARED ON NET TRACT (WP-AC on NTA)
 - WOODLAND RETAINED ASSUMED CLEARED IN FLOODPLAIN (WP-AC in FP)
 - SLOPES 5% AND GREATER
 - TEMPORARY TREE PROTECTION FENCE (offset for graphics)
 - PERMANENT TREE PROTECTION FENCE (offset for graphics)
 - WOODLAND PRESERVATION SIGN
 - 65' DBA MITIGATED NOISE LINE (GROUND LEVEL)
 - 65' DBA MITIGATED NOISE LINE (UPPER LEVEL)
 - 65' DBA UNMITIGATED NOISE LINE (GROUND LEVEL)
 - 65' DBA UNMITIGATED NOISE LINE (UPPER LEVEL)
 - MICRO-BIKERETENTION FACILITY
 - 12' x 45' LOADING SPACE
 - CONCRETE PAD FOR ELECTRIC CHARGING STATION

WOODLAND CONSERVATION SUMMARY TABLE											
SHEET	GROSS TRACT AREA	100-YEAR FLOODPLAIN (FP)	NET TRACT AREA (NTA)	EXISTING WOODLAND (NTA)	EXISTING WOODLAND (FP)	WOODLAND CLEARED NET TRACT AREA (C-NTA)	WOODLAND CLEARED FLOODPLAIN (C-FP)	WOODLAND CLEARED OFF-SITE (C-OS)	WOODLAND PRESERVATION AREA (WPA)	WOODLAND REFORESTATION AREA (WRA)	WOODLAND PRESERVED/ NOT CREDITED (WP-NC)
3	5.81	1.33	4.54	2.84	1.21	1.25	0.20	0.08	0.46	0.13	0.36
4	8.62	0.06	8.56	12.01	0.05	6.51	---	---	0.85	0.81	0.04
5	8.54	1.30	1.24	1.15	1.17	6.04	0.50	---	1.45	0.26	0.05
6	13.18	0.38	12.80	12.11	0.05	4.10	---	---	0.84	0.08	---
7	4.85	0.15	4.70	4.61	0.15	8.18	---	---	---	---	---
8	8.86	0.13	8.73	8.61	0.13	---	---	---	8.88	---	---
9	14.10	---	14.10	14.10	---	11.82	---	2.26	0.52	---	---
10	15.08	---	15.08	13.46	---	13.46	---	---	---	---	---
11	11.74	---	11.74	10.88	---	10.30	---	0.48	0.14	0.10	---
12	8.24	0.21	7.98	7.86	0.20	3.36	---	4.30	0.48	---	0.21
13	11.34	0.47	10.42	10.42	0.47	6.40	0.08	---	3.15	0.26	---
14	5.42	---	5.42	5.12	---	2.34	---	---	3.37	0.54	---
15	12.16	0.30	11.86	4.65	0.30	4.01	0.06	---	0.51	0.32	---
TOTAL	133.45	4.83	128.62	120.30	4.24	84.44 (A)	0.84 (B)	0.08	28.24	3.54	0.48

(A) Woodland Cleared on Net Tract: 84.44 Woodland Clearing on the Net Tract Area (C-NTA) = 1.68 Ac. of Woodland Retained Assumed Cleared (WP-AC on NTA) = 9.12 Ac.
(B) Woodland Cleared in Floodplain: 0.84 Ac. Woodland Clearing in Floodplain (C-FP) = 0.84 Ac. Woodland Preserved Assumed Cleared (WP-AC in FP) = 1.68 Ac.

Qualified Professional Certification
This plan complies with the current requirements of Prince George's Code and the Environmental Technical Manual.


Kevin Foster
Gutnick, Little & Foster, Inc.
3901 National Drive, Suite 200
Burtonsville, Maryland 20814
Ph: (301) 421-4024 Fax: (301) 421-4186
E-mail: kfoster@glwpa.com

DATE: 10/25/2024



APPROVAL			
TREE CONSERVATION PLAN			
TCP-038-2023			
APPROVED BY	DATE	REASON FOR REVIEW	
Alexander Savitsky	10/28/2024	DSP-21037	
01			
02			
03			
04			
05			

GLW
PLANNING | ENGINEERING | SURVEYING
3909 NATIONAL DRIVE | SUITE 250 | BURTONSVILLE, MD 20866 | (GLWPA.COM)
PHONE: (301) 421-4024 | FAX: (301) 421-4186

DESIGNED BY	XXX				
DRAWN BY	XXX				
CHECKED BY					
TMR					
DATE					
REVISION					
BY					
APP'R					

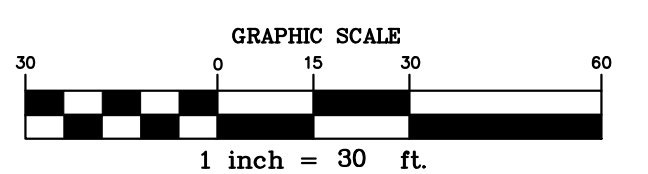

PREPARED FOR: GLENWOOD HILLS VENTURE, LLC 5410 Edson Lane, Suite 220 Rockville, MD 20852 ATTN: BRIAN BERMAN		SCALE: 1"=30'	ZONING: M-X-T & R-55	TYPE II TREE CONSERVATION PLAN GLENWOOD HILLS PARCEL A, BLOCK A; PARCELS 1&2, BLOCK B; PARCELS 1-7, BLOCK C; PARCELS A-E, BLOCK D; LOTS 1-126, PARCELS A - H, J - N & P - V, BLOCK E AND PARCELS A & B, BLOCK F	G. L. W. FILE NO. 22030
DATE: OCT. 2024		TAX MAP - GRID 073-E1	SEAT PLEASANT ELECTION DISTRICT No. 18		SHEET 3 OF 16

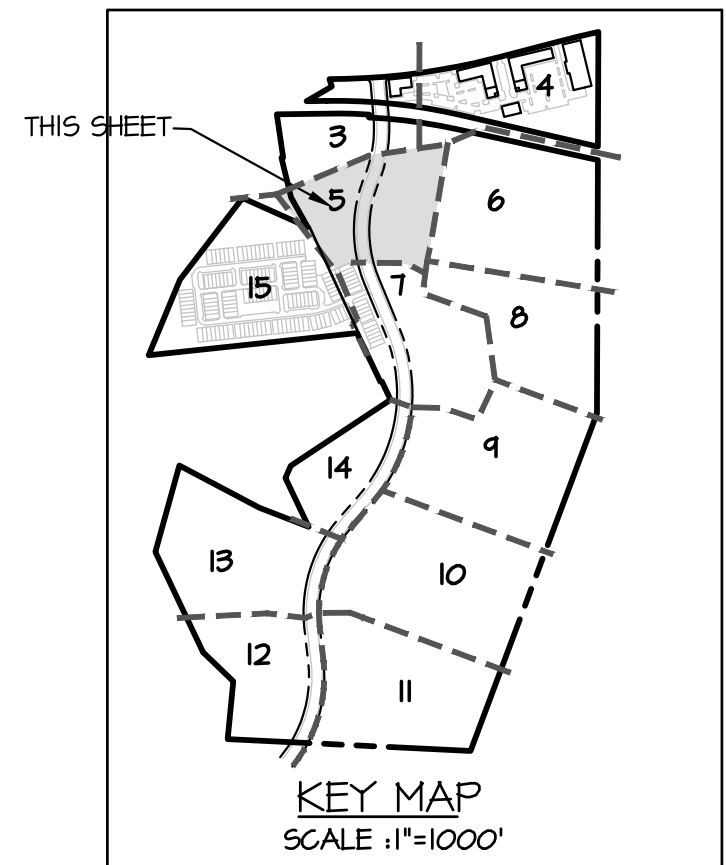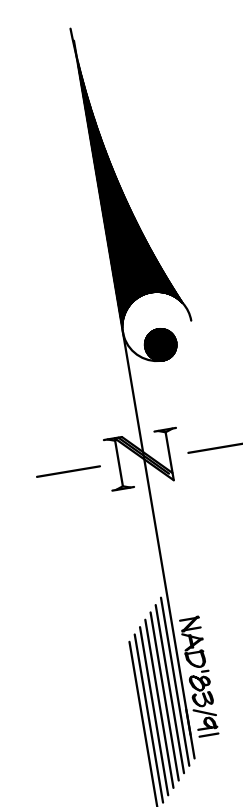


- LEGEND**
- EX. CONTOURS
 - EX. BUILDING
 - PROP. BUILDING
 - EX. CURB
 - PROP. CURB
 - EX. SIDEWALK
 - EX. FENCE
 - EX. ELECTRIC
 - EX. GAS
 - EX. SEWER
 - PROP. SEWER
 - EX. WATER
 - PROP. WATER
 - EX. STORM DRAIN
 - PROP. STORM DRAIN
 - PROP. LOT
 - EX. OVER HEAD WIRE
 - PROPERTY LINE
 - FLOODPLAIN
 - 25' FLOODPLAIN BUFFER
 - WETLAND
 - WETLAND BUFFER
 - STREAM
 - STREAM BUFFER
 - PRIMARY MANAGEMENT AREA (PMA)
 - WOODLAND CONSERV. EASEMENT
 - EXISTING TREE LINE
 - PROP. TREE LINE
 - SPECIMEN, CHAMPION HISTORIC TREE GREATER THAN 30" DBH WITH CRITICAL ROOT ZONE TO BE SAVED
 - SPECIMEN, CHAMPION HISTORIC TREE GREATER THAN 30" DBH WITH CRITICAL ROOT ZONE TO BE REMOVED
 - CLEARED FLOODPLAIN AREA (C-FP)
 - CLEARED OFF-SITE AREA (C-OS)
 - WOODLAND PRESERVATION AREA (WPA)
 - WOODLAND REFORESTATION AREA (WRA)
 - WOODLAND RETAINED-NOT CREDITED (WPA-NC)
 - WOODLAND RETAINED-ASSUMED CLEARED ON NET TRACT (WPA-AC on NTA)
 - WOODLAND RETAINED-ASSUMED CLEARED IN FLOODPLAIN (WPA-AC in FP)
 - SLOPES 15% AND GREATER
 - TEMPORARY TREE PROTECTION FENCE (offset for graphics)
 - PERMANENT TREE PROTECTION FENCE (offset for graphics)
 - WOODLAND PRESERVATION SIGN
 - 65 dBA MITIGATED NOISE LINE (UPPER LEVEL)
 - 65 dBA UNMITIGATED NOISE LINE (UPPER LEVEL)
 - 65 dBA UNMITIGATED NOISE LINE (GROUND LEVEL)
 - 65 dBA UNMITIGATED NOISE LINE (UPPER LEVEL)
 - MICRO-BIORETENTION FACILITY
 - 12' x 40' LOADING SPACE
 - CONCRETE PAD FOR ELECTRIC CHARGING STATION

WOODLAND CONSERVATION SUMMARY TABLE

SHEET	GROSS TRACT AREA	100-YEAR FLOODPLAIN (FP)	NET TRACT AREA (NTA)	EXISTING WOODLAND (NTA)	EXISTING WOODLAND (FP)	WOODLAND RETAINED/ CLEARED NET TRACT AREA (C-NTA)	WOODLAND CLEARED FLOODPLAIN (C-FP)	WOODLAND CLEARED OFF-SITE (C-OS)	WOODLAND PRESERVATION AREA (WPA)	WOODLAND REFORESTATION AREA (WRA)	WOODLAND RETAINED/ NOT CREDITED (WPA-NC)	WOODLAND RETAINED/ ASSUMED CLEARED (WPA-AC on NTA)	WOODLAND RETAINED/ ASSUMED CLEARED (WPA-AC in FP)
3	5.87	1.33	4.54	2.84	1.27	1.25	0.20	0.08	0.96	0.15	0.36	0.31	0.52
4	8.22	0.06	8.36	7.20	0.05	6.31	0.00	0.00	0.31	0.00	0.41	0.00	0.01
5	8.54	1.30	7.24	7.15	1.11	6.04	0.50	---	0.85	0.81	0.00	0.22	0.01
6	13.10	0.30	12.80	12.11	0.05	9.10	---	---	1.95	0.26	0.05	0.44	---
7	9.85	0.15	9.70	9.61	0.15	8.78	---	---	0.84	0.08	---	0.01	---
8	8.26	0.13	8.13	8.67	0.13	---	---	---	8.68	---	---	---	---
9	14.10	---	14.10	14.10	---	11.82	---	---	2.26	0.52	---	---	---
10	15.08	---	15.08	13.96	---	13.96	---	---	---	---	---	---	---
11	11.71	---	11.71	10.88	---	10.30	---	---	0.48	0.14	0.10	---	---
12	8.21	0.21	7.88	7.88	0.20	3.36	---	---	4.30	0.48	---	0.21	0.01
13	11.94	0.41	10.42	10.42	0.41	6.40	0.08	---	3.93	0.26	---	0.08	0.20
14	5.92	---	5.92	5.72	---	2.34	---	---	3.31	0.58	---	0.03	---
15	12.16	0.30	11.86	9.65	0.30	9.07	0.06	---	0.57	0.32	---	0.01	0.03
TOTAL	133.45	4.83	128.62	120.30	4.24	84.44 (A)	0.84 (B)	0.08	28.24	3.54	0.98	1.68 (C)	0.84 (B)

(A) Woodland Cleared on Net Tract; 84.44 Woodland Clearing on the Net Tract Area (C-NTA) + 1.68 Ac. of Woodland Retained Assumed Cleared (WPA-AC on NTA) = 91.12 Ac.
(B) Woodland Cleared in Floodplain; 0.84 Ac. Woodland Cleared in Floodplain (C-FP) + 0.84 Ac. Woodland Preserved Assumed Cleared (WPA-AC in FP) = 1.68 Ac.

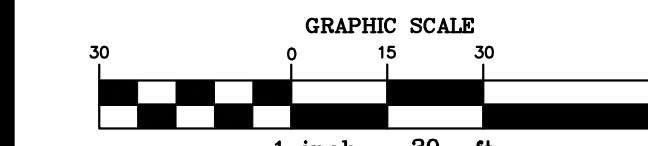

GLW
PLANNING | ENGINEERING | SURVEYING
3809 NATIONAL DRIVE | SUITE 250 | BURTONSVILLE, MD 20866 | GLWPA.COM
PHONE: 301-421-4024 | FAX: 410-880-1800 | LOCAL: 301-421-4188

DESIGNED BY	
-------------	--	--	

PREPARED FOR:
GLENWOOD HILLS VENTURE, LLC
5410 Edison Lane, Suite 220
Rockville, MD 20852
ATTN: BRIAN BERMAN

SCALE
1"=30'
DATE
OCT. 2024

ZONING
M-X-T & R-55
TAX MAP - GRID
073-E1

TYPE II TREE CONSERVATION PLAN
GLENWOOD HILLS
PARCEL A, BLOCK A; PARCELS 1&2, BLOCK B; PARCELS 1-7, BLOCK C;
PARCELS A-E, BLOCK D; LOTS 1-26, PARCELS A - H, J - N & P - V,
BLOCK E AND PARCELS A & B, BLOCK F
SEAT PLEASANT ELECTION DISTRICT No. 18
PRINCE GEORGE'S COUNTY, MARYLAND




G. L. W. FILE No.
22030
SHEET
5 OF 16

Qualified Professional Certification
This plan complies with the current requirements of Prince George's Code and the Environmental Technical Manual.
10/25/2024
Kevin Foster
Gutnick, Little & Foster, Inc.
3801 National Drive, Suite 250
Burtensville, Maryland 20814
Ph: (301) 421-4024 Fax: (301) 421-4188
E-mail: kfoster@glwpa.com

APPROVAL			
TREE CONSERVATION PLAN			
TC2-038-2023			
APPROVED BY	DATE	REASON FOR REVISION	
01	Alexander Koshchey	10/28/2024	DSP-21037
02			
03			
04			
05			

SHEET	GROSS TRAIL AREA	10-YEAR FLOOD (FPF)	NET TRAIL AREA (NTA)	EXISTING WOODLAND (NTA)	EXISTING WOODLAND (FPF)	WOODLAND CLEARED NET TRAIL AREA (C-NTA)	WOODLAND CLEARED FLOODPLAIN (C-FPF)	WOODLAND CLEARED OFF-SITE (C-OS)	WOODLAND PRESERVATION AREA (MFA)	WOODLAND REFORESTATION AREA (MRA)	WOODLAND PRESERVED/ NOT CLEARED (MFC-NC)	WOODLAND RETAINED/ ASSIGNED CLEARED (MFA-AC ON NTA)	WOODLAND RETAINED/ ASSIGNED CLEARED (MFA-AC IN FPF)
3	5.91	1.33	4.54	2.84	1.21	1.25	0.20	0.08	0.46	0.13	0.36	0.31	0.52
4	8.62	0.06	8.56	1.20	0.05	6.31	--	--	--	--	0.41	0.37	0.01
5	8.54	1.30	7.24	1.15	1.11	6.09	0.50	--	0.85	0.01	--	0.22	0.01
6	9.18	0.38	8.80	1.21	0.05	7.10	0.26	--	1.15	0.05	0.44	--	--
7	4.85	0.05	4.70	4.61	0.05	8.19	--	--	0.84	0.08	0.01	--	--
8	8.86	0.15	8.73	8.61	0.13	--	--	--	8.68	--	--	--	--
9	14.10	--	14.10	14.10	--	11.82	--	--	2.26	0.52	--	--	--
10	15.08	--	15.08	13.46	--	13.46	--	--	--	--	--	--	--
11	11.74	--	11.74	10.88	--	10.30	--	--	0.48	0.14	0.10	--	--
12	8.04	0.21	7.88	7.88	--	3.36	--	--	4.30	0.48	--	0.21	0.01
13	11.34	0.41	10.42	10.42	0.41	6.40	0.08	--	0.39	0.08	0.08	0.08	0.20
14	5.42	--	5.42	5.12	--	--	--	--	3.31	0.51	--	0.03	--
15	12.16	0.30	11.86	9.46	0.30	4.01	0.06	--	0.51	0.32	--	0.01	0.03
TOTAL	133.45	4.83	128.62	120.30	4.24	84.44 (A)	0.84 (B)	0.08	26.24	3.59	0.48	1.68 (A)	0.84 (B)

(B) Woodland Cleared in Floodplain: 0.84 Ac. Woodland Cleared in Floodplain (C-FP) + 0.84 Ac. Woodland Preserved Assumed Cleared (WP-AC in FP) = 1.68 Ac.

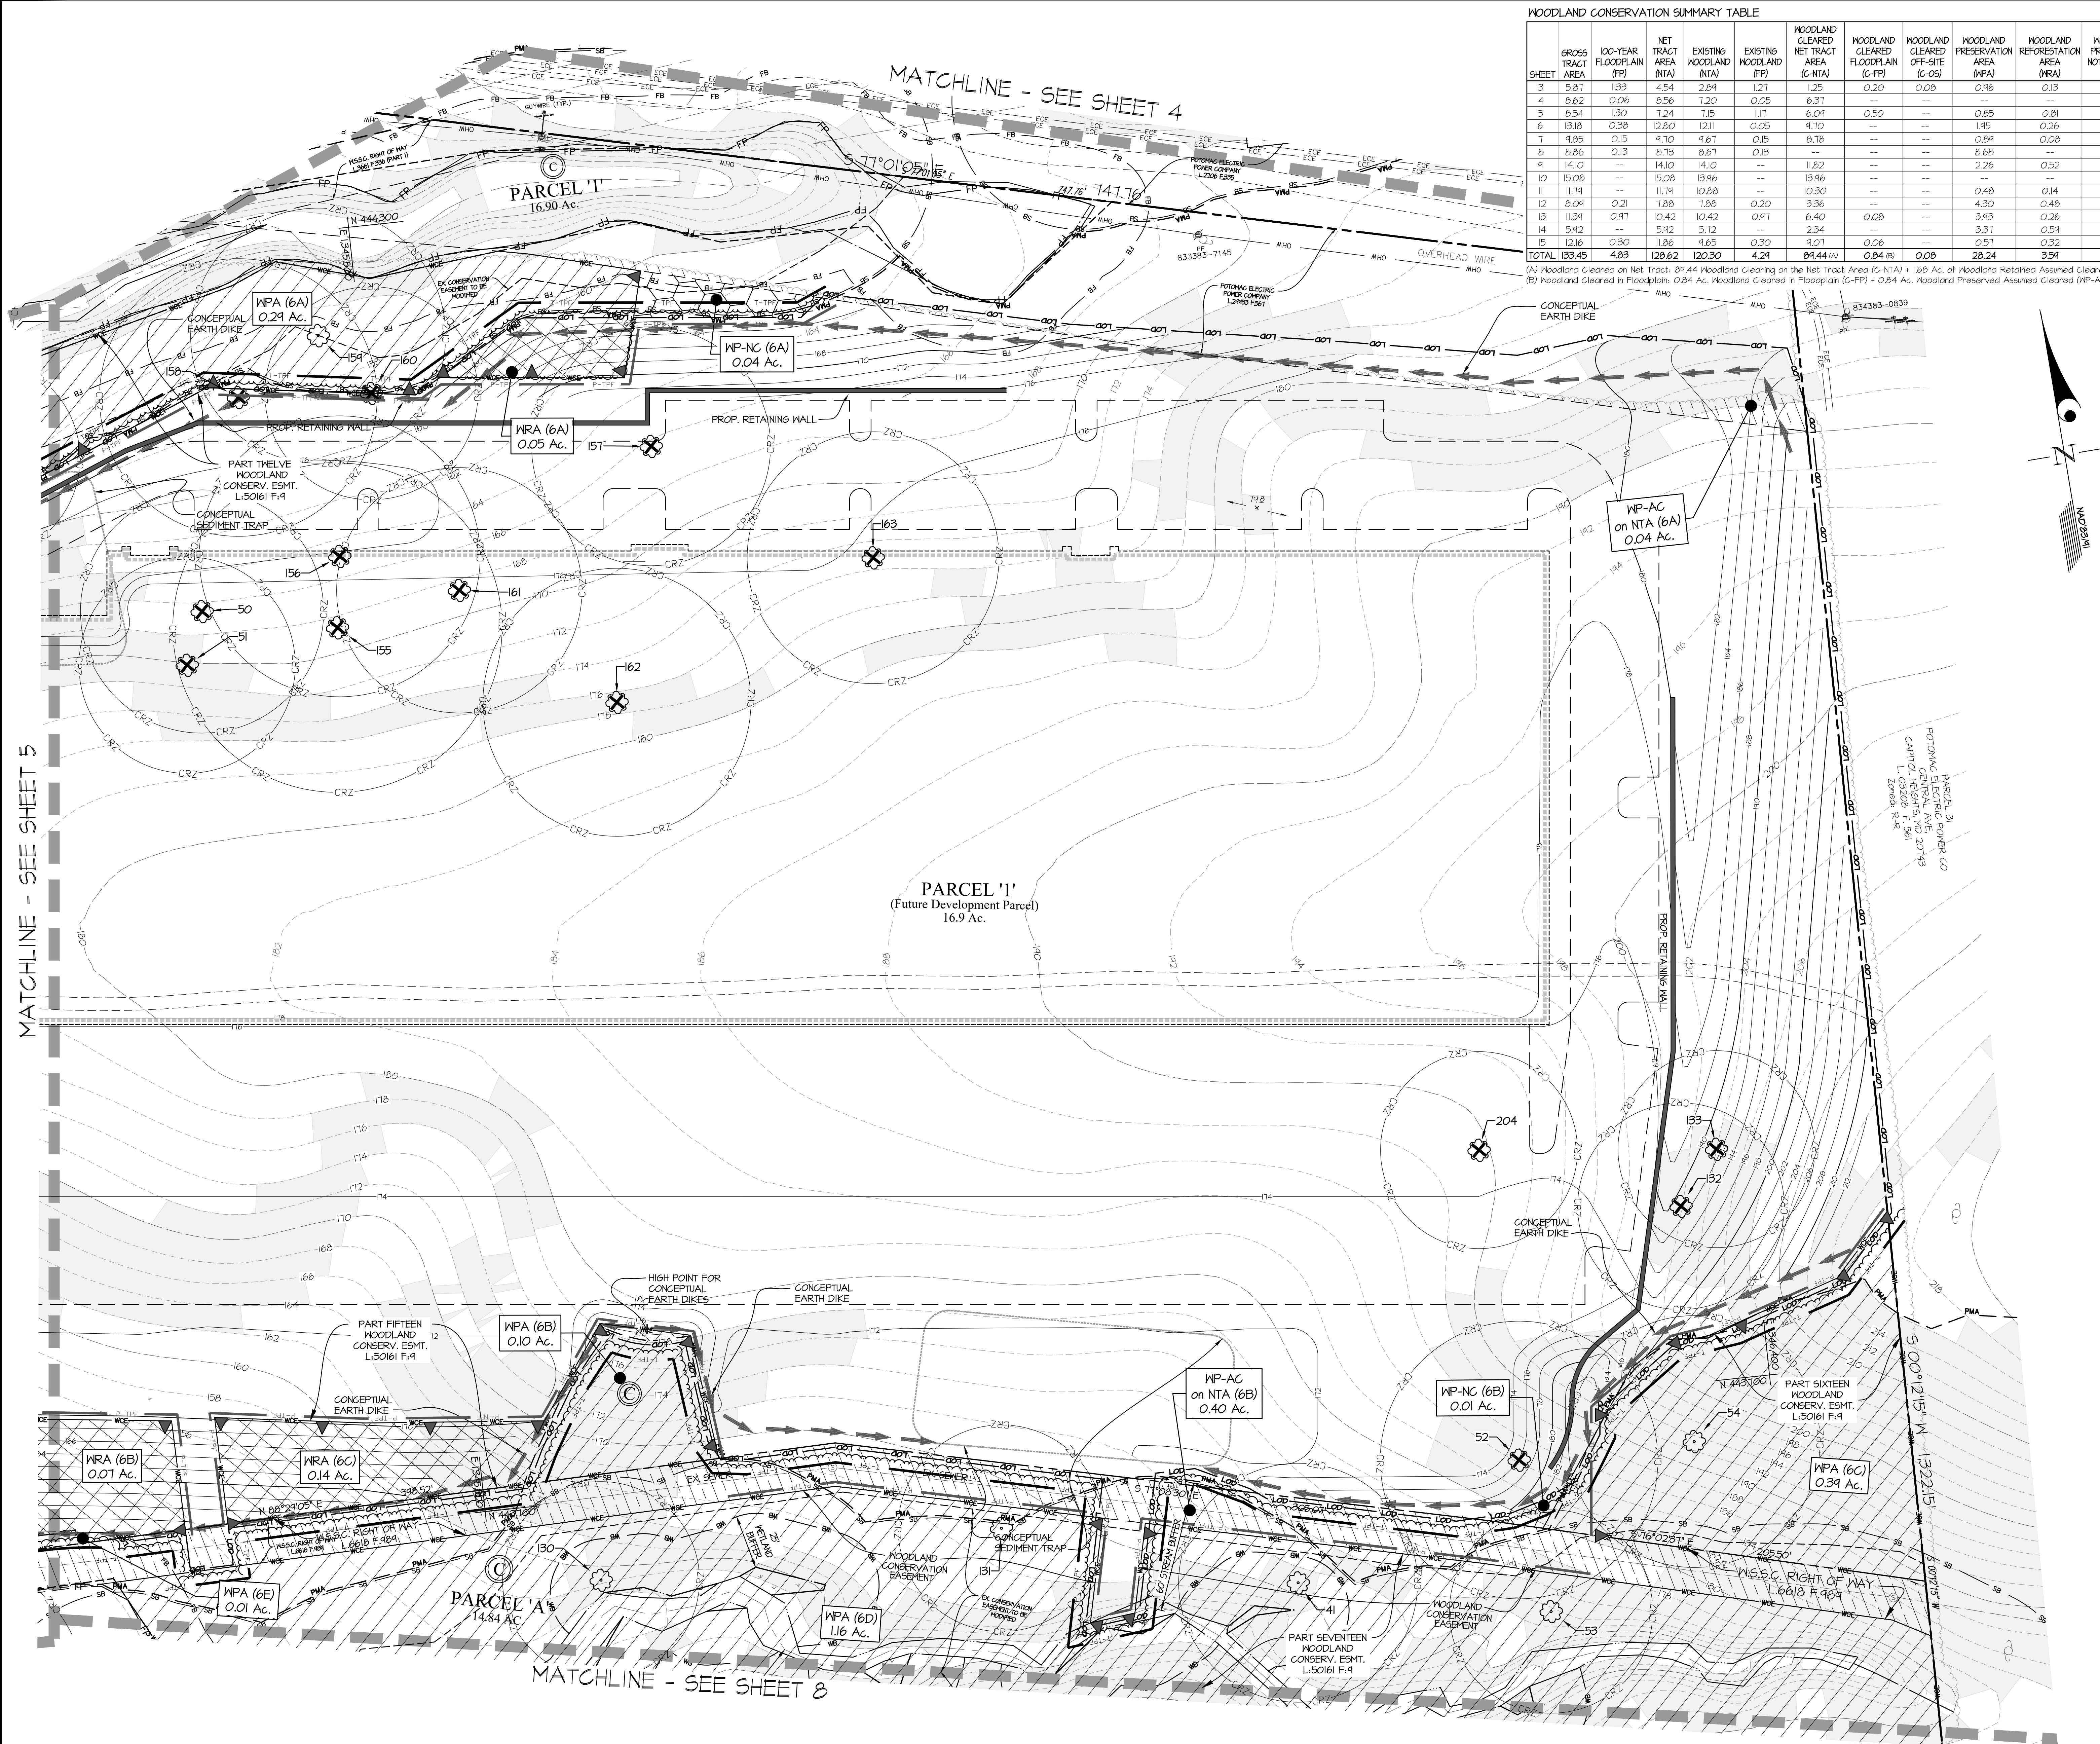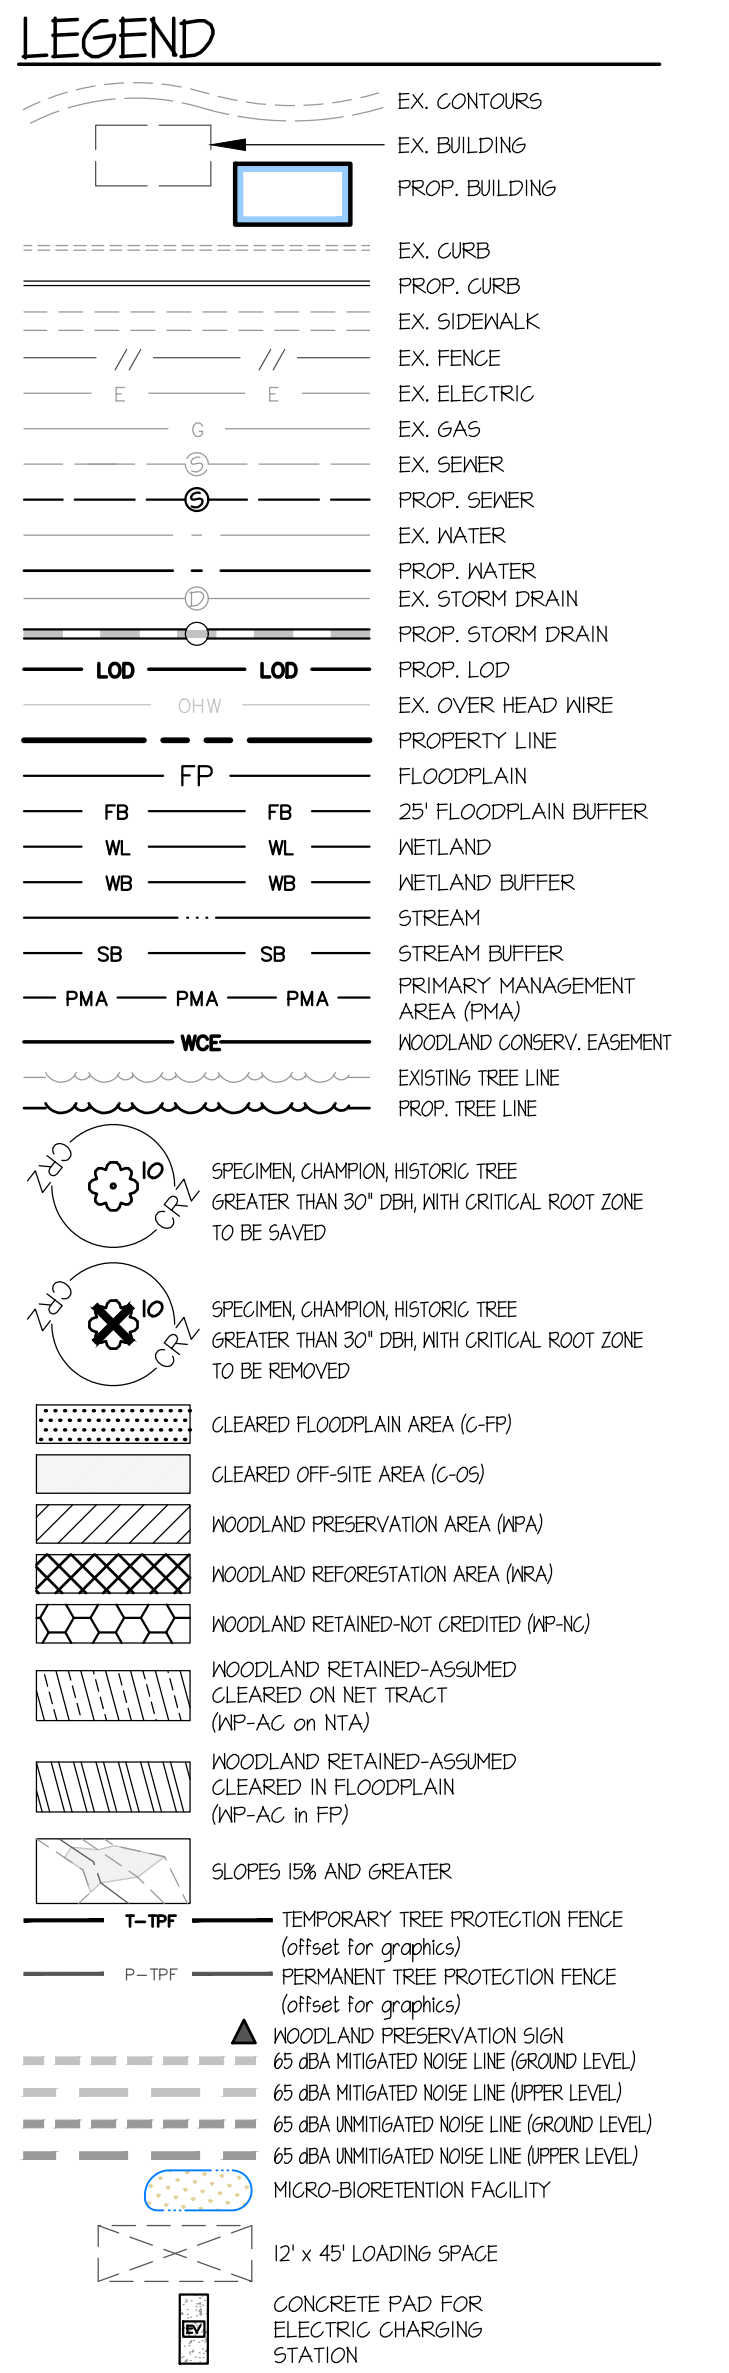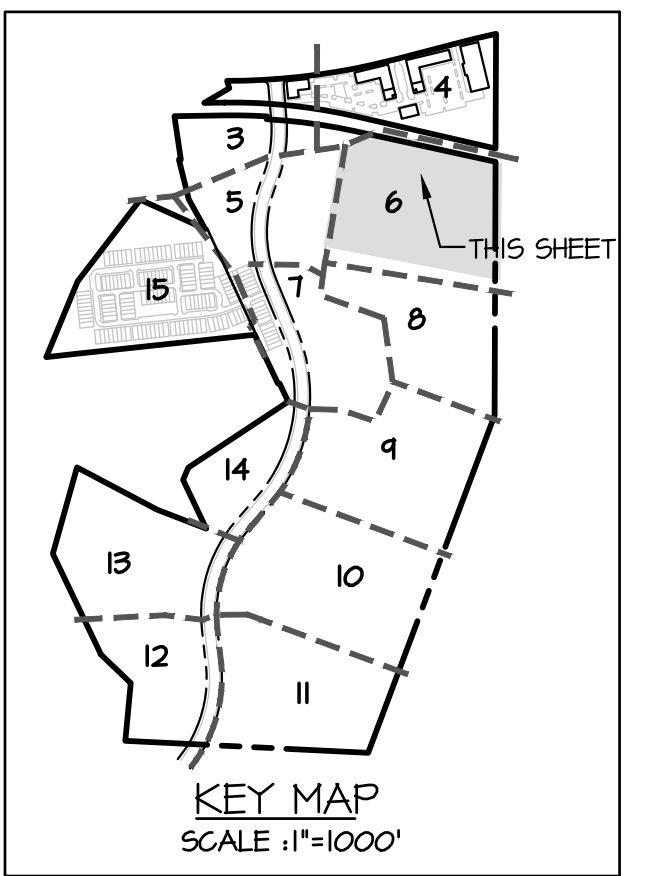


MATCHLINE - SEE SHEET 5

GLW
PLANNING | ENGINEERING | SURVEYING

3909 NATIONAL DRIVE | SUITE 250 | BURTONSVILLE, MD 20866 | GLWPA.COM
PHONE: 301-421-4024 | BALT: 410-880-1820 | DC/VA: 301-989-2524 | FAX: 301-421-4186

DESIGNED BY: XXX				
DRAWN BY: XXX				
CHECKED BY: TMR				
	DATE	REVISION	BY	APP R.

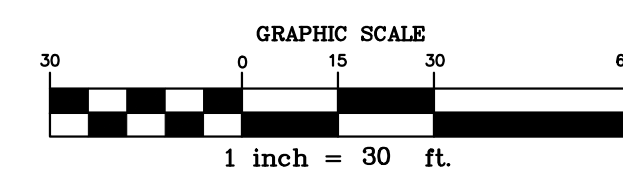

PREPARED FOR:
GLENWOOD HILLS VENTURE, LLC
5410 Edson Lane, Suite 220
Rockville, MD 20852

ATTN: BRIAN BERMAN


SCALE 1"=30'	ZONING M-X-T & R-55
DATE OCT. 2024	TAX MAP - GRID 073-E1

TYPE II TREE CONSERVATION PLAN GLENWOOD HILLS PARCEL A, BLOCK A; PARCELS 1&2, BLOCK B; PARCELS 1-7, BLOCK C; PARCELS A-E, BLOCK D; LOTS 1-126, PARCELS A - H, J - N & P - V, BLOCK E AND PARCELS A & B, BLOCK F		G. L. W. FILE NO. 22030
SEAT PLEASANT ELECTION DISTRICT No. 18 PRINCE GEORGE'S COUNTY, MARYLAND		SHEET 6 OF 16

WOODLAND CONSERVATION SUMMARY TABLE


SHEET	GRASS TRACT AREA	100-YEAR FLOODPLAIN (FP)	NET TRACT AREA (NTA)	EXISTING WOODLAND (NTA)	EXISTING WOODLAND (FP)	WOODLAND CLEARED NET TRACT AREA (C-NTA)	WOODLAND CLEARED FLOODPLAIN (C-FP)	WOODLAND CLEARED OFF-SITE (C-OS)	WOODLAND PRESERVATION AREA (MPA)	WOODLAND REFORESTATION AREA (MRA)	WOODLAND PRESERVED/NOT CREDITED (MP-NC)	WOODLAND RETAINED/ASSUMED CLEARED (MP-AC on NTA)	WOODLAND RETAINED/ASSUMED CLEARED (MP-AC in FP)
3	5.81	1.33	4.54	2.84	1.21	1.25	0.20	0.08	0.96	0.13	0.36	0.31	0.52
4	8.62	0.06	8.56	1.20	0.05	6.37	---	---	---	---	0.41	0.31	0.01
5	8.54	1.30	1.24	1.15	1.11	6.04	0.50	---	0.85	0.81	---	0.22	0.01
6	13.18	0.38	12.80	12.11	0.05	9.10	---	---	1.95	0.26	0.05	0.44	---
7	4.85	0.15	4.10	4.61	0.15	8.78	---	---	0.84	0.08	---	0.01	---
8	8.86	0.18	8.73	8.61	0.13	---	---	---	2.68	---	---	---	---
9	14.10	---	14.10	---	---	11.82	---	---	2.28	0.52	---	---	---
10	15.08	---	15.08	13.96	---	13.46	---	---	---	---	---	---	---
11	11.74	---	11.74	10.88	---	10.30	---	---	0.48	0.14	0.10	---	---
12	8.04	0.21	7.88	7.88	0.20	3.36	---	---	4.30	0.48	---	0.21	0.01
13	11.34	0.41	10.42	10.42	0.41	6.40	0.08	---	3.43	0.26	---	0.08	0.20
14	5.42	---	5.42	5.12	---	2.34	---	---	3.31	0.54	---	0.03	---
15	12.16	0.30	11.86	11.65	0.30	4.71	0.06	---	0.32	---	---	0.01	0.03
TOTAL	133.45	4.83	128.62	120.30	4.24	84.44 (A)	0.84 (B)	0.08	28.24	3.94	0.48	1.68 (A)	0.84 (B)

(A) Woodland Cleared on Net Tract: 84.44 Woodland Clearing on the Net Tract Area (C-NTA) + 1.68 Ac. of Woodland Retained Assumed Cleared (MP-AC on NTA) = 86.12 Ac.
(B) Woodland Cleared in Floodplain: 0.84 Ac. Woodland Cleared in Floodplain (C-FP) + 0.84 Ac. Woodland Preserved Assumed Cleared (MP-AC in FP) = 1.68 Ac.

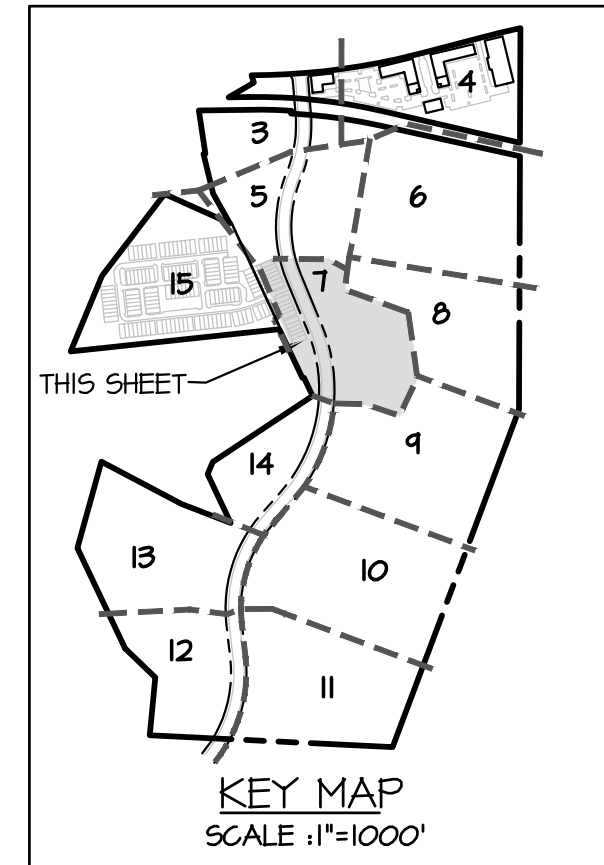

LEGEND

- EX. CONTOURS
- EX. BUILDINGS
- PROP. BUILDING
- EX. CURB
- PROP. CURB
- EX. SIDEWALK
- EX. FENCE
- EX. ELECTRIC
- EX. GAS
- EX. SEWER
- PROP. SEWER
- EX. WATER
- PROP. WATER
- EX. STORM DRAIN
- PROP. STORM DRAIN
- PROP. LOD
- EX. OVERHEAD WIRE
- PROPERTY LINE
- FLOODPLAIN
- 25' FLOODPLAIN BUFFER
- WETLAND
- WETLAND BUFFER
- STREAM
- STREAM BUFFER
- PRIMARY MANAGEMENT AREA (PMA)
- WOODLAND CONSERVATION EASEMENT
- EXISTING TREE LINE
- PROP. TREE LINE
- SPECIMEN CHAMPION HISTORIC TREE GREATER THAN 30' DBH WITH CRITICAL ROOT ZONE TO BE SAVED
- SPECIMEN CHAMPION HISTORIC TREE GREATER THAN 30' DBH WITH CRITICAL ROOT ZONE TO BE REMOVED
- CLEARED FLOODPLAIN AREA (C-FP)
- CLEARED OFF-SITE AREA (C-OS)
- WOODLAND PRESERVATION AREA (MPA)
- WOODLAND REFORESTATION AREA (MRA)
- WOODLAND RETAINED-NOT CREDITED (MP-NC)
- WOODLAND RETAINED-ASSUMED CLEARED ON NET TRACT (MP-AC on NTA)
- WOODLAND RETAINED-ASSUMED CLEARED IN FLOODPLAIN (MP-AC in FP)
- SLOPES 5% AND GREATER
- TEMPORARY TREE PROTECTION FENCE (offset for graphics)
- PERMANENT TREE PROTECTION FENCE (offset for graphics)
- WOODLAND PRESERVATION SIGN
- 65' DIA MITIGATED NOISE LINE (GROUND LEVEL)
- 65' DIA UNMITIGATED NOISE LINE (UPPER LEVEL)
- 65' DIA UNMITIGATED NOISE LINE (GROUND LEVEL)
- 65' DIA UNMITIGATED NOISE LINE (UPPER LEVEL)
- 65' DIA UNMITIGATED NOISE LINE (GROUND LEVEL)
- 65' DIA UNMITIGATED NOISE LINE (UPPER LEVEL)
- 12' x 45' LOADING SPACE
- CONCRETE PAD FOR ELECTRIC CHARGING STATION

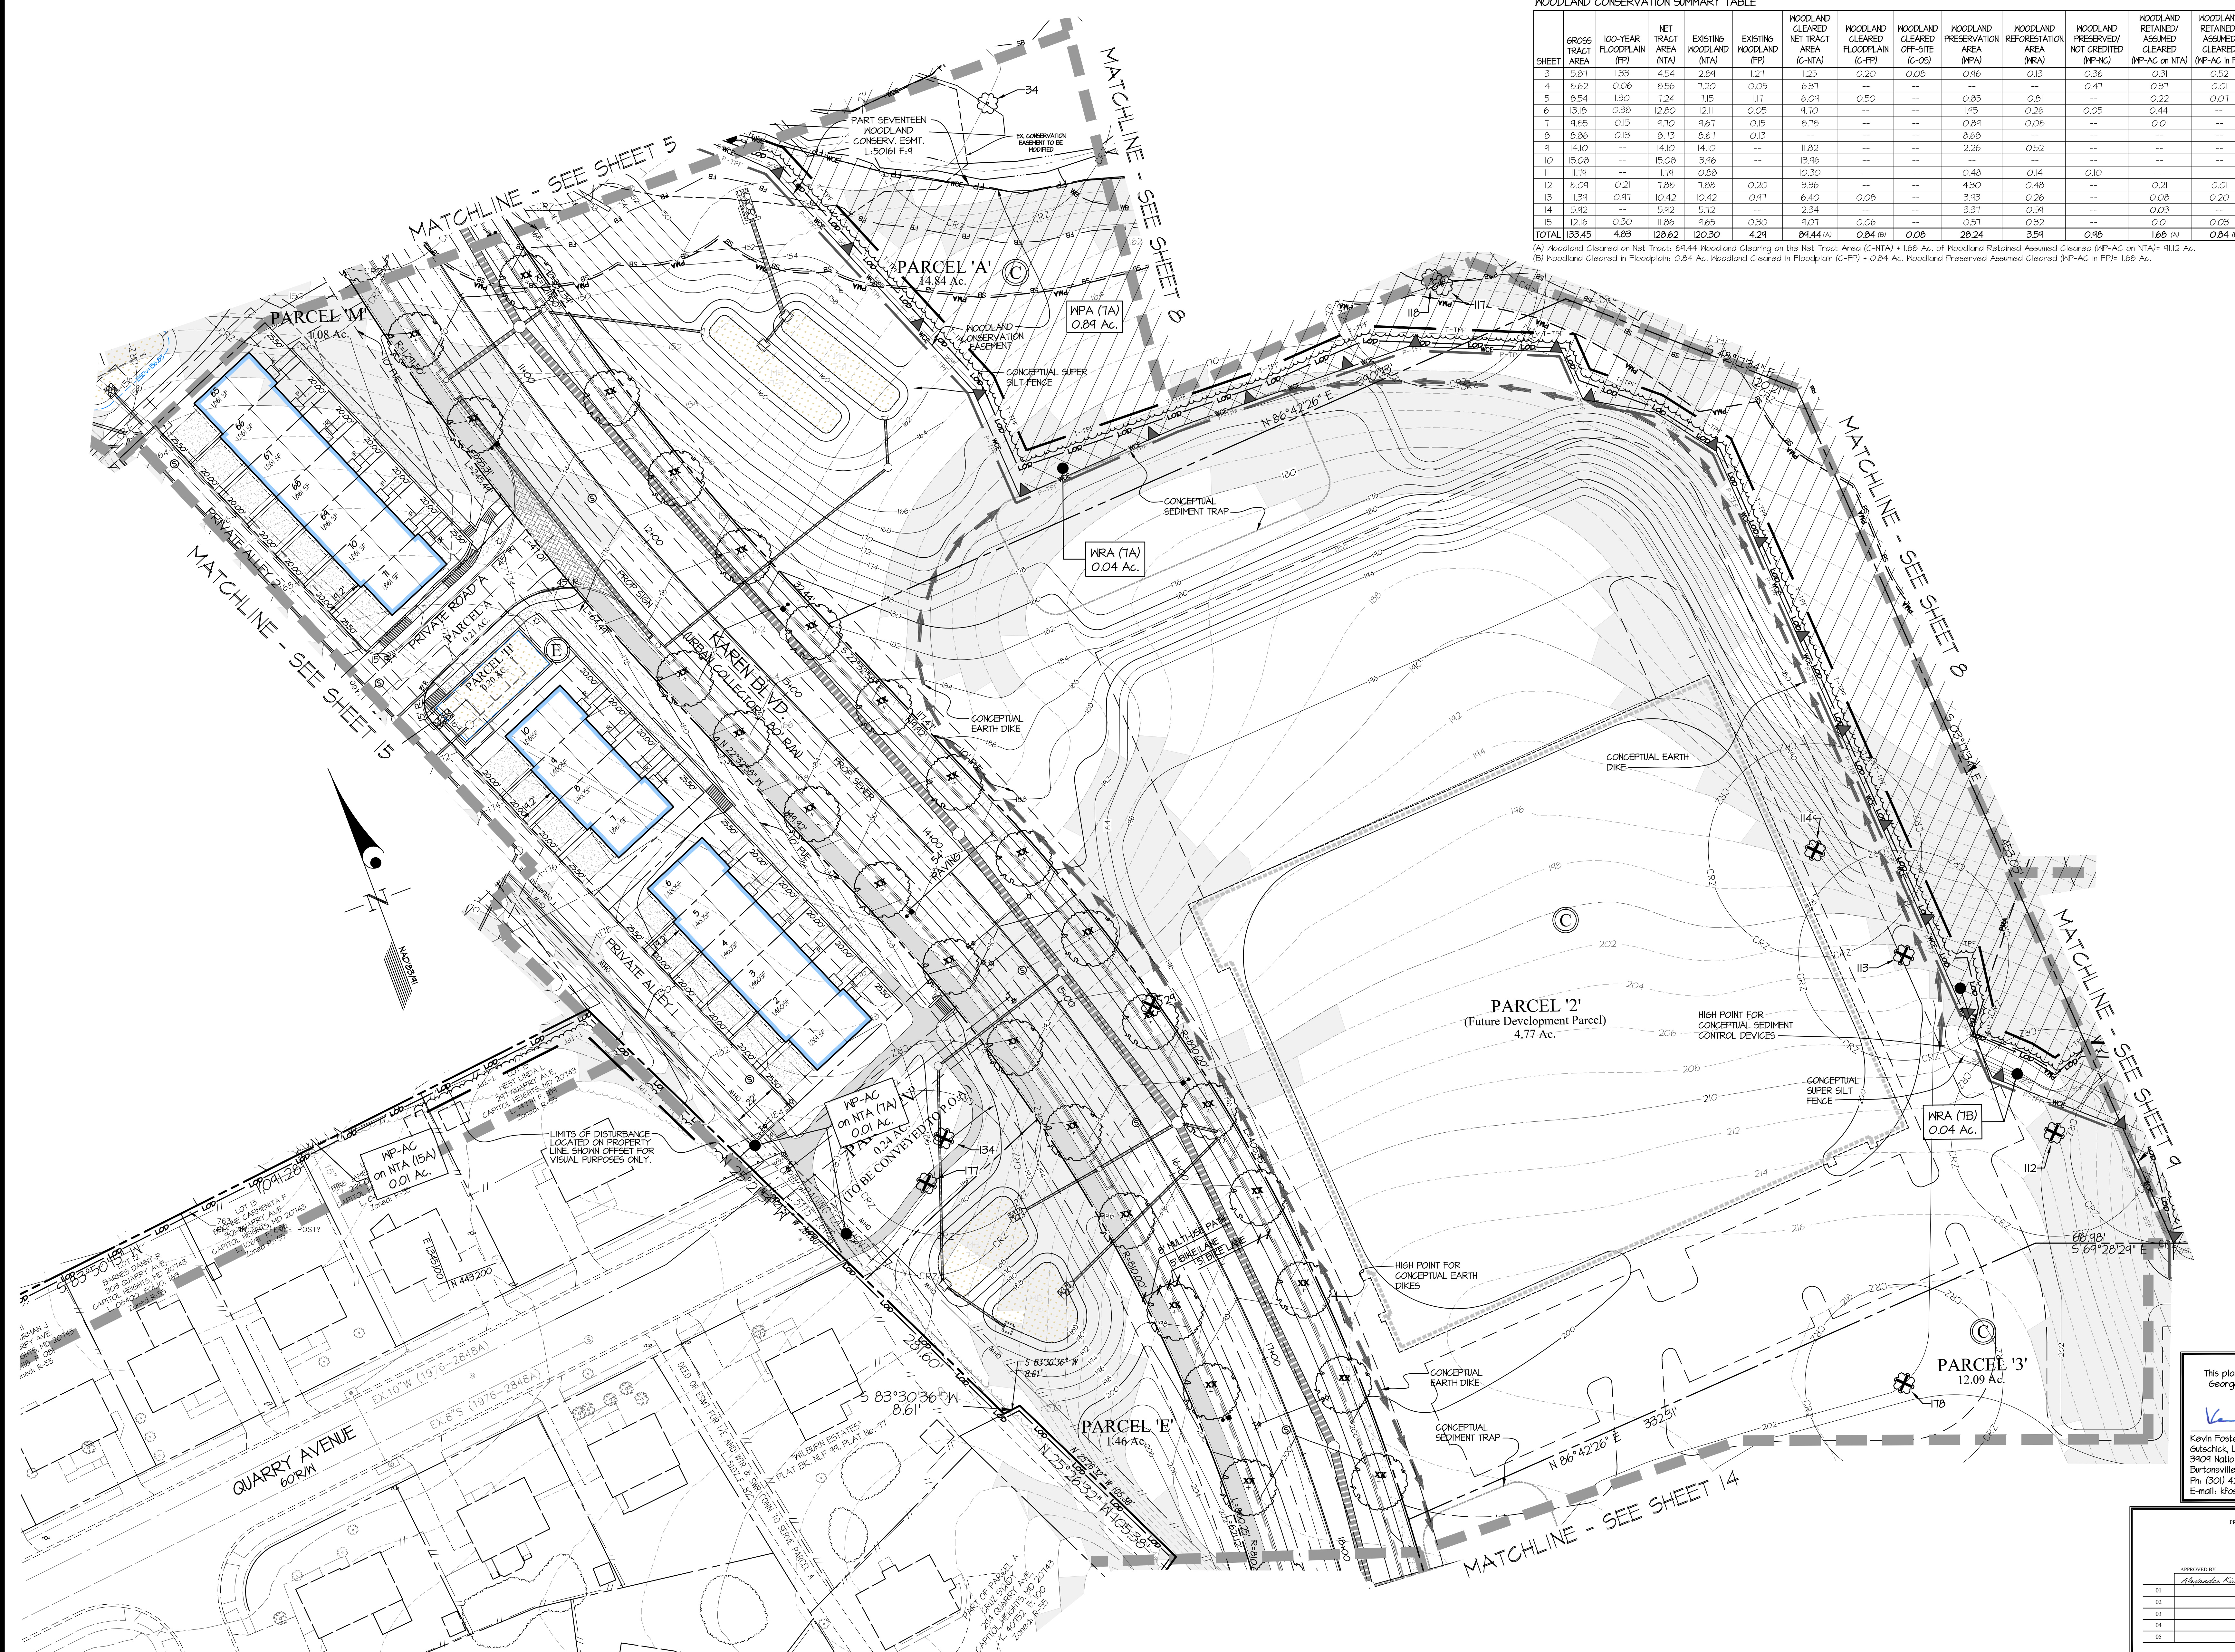


Qualified Professional Certification
This plan complies with the current requirements of Prince George's Code and the Environmental Technical Manual.
10/25/2024
Kevin Foster
Gutnick, Little & Foster, P.A.
3401 National Drive, Suite 200
Baltimore, Maryland 21202
Ph: (301) 421-4024 Fax: (301) 421-4186
E-mail: kfoster@glwpa.com

M-NCPPC PRINCE GEORGE'S COUNTY PLANNING DEPARTMENT ENVIRONMENTAL PLANNING SECTION			
APPROVAL TREE CONSERVATION PLAN TCP-038-2023			
APPROVED BY	DATE	REASON FOR REVIEW	
Alexander Kowalski	10/25/2024	DSP-21037	
01			
02			
03			
04			
05			

GLW
PLANNING | ENGINEERING | SURVEYING
3809 NATIONAL DRIVE | SUITE 250 | BURTONSVILLE, MD 20866 | GLWPA.COM
PHONE: (301) 421-4024 | FAX: (301) 421-4186

DESIGNED BY	XXX				
DRAWN BY	XXX				
CHECKED BY					
TMR					
DATE					
REVISION					
BY					
APPR					

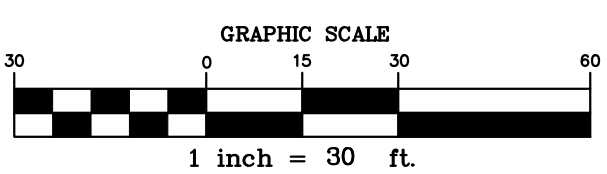

PREPARED FOR:
GLENWOOD HILLS VENTURE, LLC
5410 Edison Lane, Suite 220
Rockville, MD 20852
ATTN: BRIAN BERMAN

SCALE	1"=30'
ZONING	M-X-T & R-55
DATE	OCT. 2024
TAX MAP - GRID	073-E1

TYPE II TREE CONSERVATION PLAN
GLENWOOD HILLS
PARCEL A, BLOCK A; PARCELS 1&2, BLOCK B; PARCELS 1-7, BLOCK C;
PARCELS A-E, BLOCK D; LOTS 1-126, PARCELS A - H, J - N & P - V,
BLOCK E AND PARCELS A & B, BLOCK F
SEAT PLEASANT ELECTION DISTRICT No. 18
PRINCE GEORGE'S COUNTY, MARYLAND

G. L. V. FILE No.
22030
SHEET
7 OF 16



MATCHLINE - SEE SHEET 5

MATCHLINE - SEE SHEET 7

MATCHLINE - SEE SHEET 6


MATCHLINE - SEE SHEET 7

MATCHLINE - SEE SHEET 9

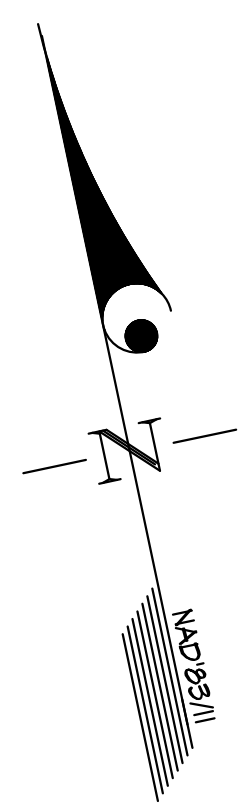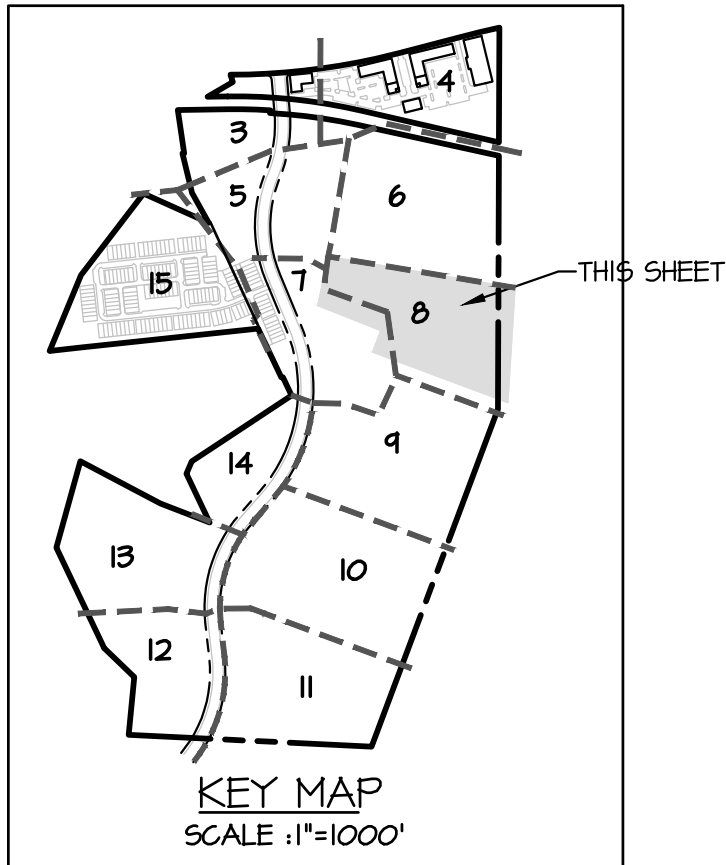

LEGEND

- EX. CONTOURS
- EX. BUILDING
- PROP. BUILDING
- EX. CURB
- PROP. CURB
- EX. SIDEWALK
- EX. FENCE
- EX. ELECTRIC
- EX. GAS
- EX. SEWER
- PROP. SEWER
- EX. WATER
- PROP. WATER
- EX. STORM DRAIN
- PROP. STORM DRAIN
- EX. LOD
- PROP. LOD
- EX. OVER HEAD WIRE
- PROPERTY LINE
- FLOODPLAIN
- 25' FLOODPLAIN BUFFER
- WETLAND
- WETLAND BUFFER
- STREAM
- STREAM BUFFER
- PRIMARY MANAGEMENT AREA (PMA)
- WOODLAND CONSERV. EASEMENT
- EXISTING TREE LINE
- PROP. TREE LINE
- CLEARED FLOODPLAIN AREA (C-FP)
- CLEARED OFF-SITE AREA (C-OS)
- WOODLAND PRESERVATION AREA (WPA)
- WOODLAND REFORESTATION AREA (WRA)
- WOODLAND RETAINED NOT CREDITED (WPA-C)
- WOODLAND RETAINED-ASSUMED CLEARED ON NET TRACT (WPA-AC on NTA)
- WOODLAND RETAINED-ASSUMED CLEARED IN FLOODPLAIN (WPA-AC in FP)
- SLOPES 10% AND GREATER
- TEMPORARY TREE PROTECTION FENCE (offset for graphical)
- PERMANENT TREE PROTECTION FENCE (offset for graphical)
- WOODLAND PRESERVATION SIGN 65' DIA MITIGATED NOISE LINE (GROUND LEVEL)
- 65' DIA MITIGATED NOISE LINE (UPPER LEVEL)
- 65' DIA MITIGATED NOISE LINE (UPPER LEVEL)
- 65' DIA MITIGATED NOISE LINE (UPPER LEVEL)
- MICRO-BIORETENTION FACILITY
- 12' x 45' LOADING SPACE
- CONCRETE PAD FOR ELECTRIC CHARGING STATION

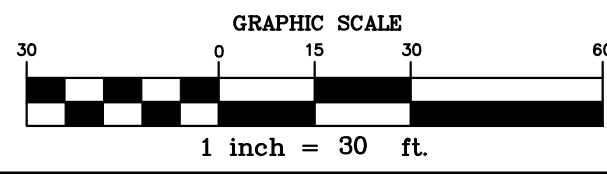

UNLAWFUL TO REPRODUCE OR TRANSMIT IN ANY FORM OR BY ANY MEANS, ELECTRONIC OR MECHANICAL, INCLUDING PHOTOCOPYING, RECORDING, OR BY ANY INFORMATION STORAGE AND RETRIEVAL SYSTEM, WITHOUT PERMISSION IN WRITING FROM THE PROJECT ENGINEER.

GLW
PLANNING | ENGINEERING | SURVEYING
3809 NATIONAL DRIVE | SUITE 250 | BURTONSVILLE, MD 20866 | (GLW)PA.COM
PHONE: (301) 421-4024 | FAX: (301) 421-4186

DESIGNED BY	XXX			
DRAWN BY	XXX			
CHECKED BY				
TMR				
DATE		REVISION	BY	APP'R

WOODLAND CONSERVATION SUMMARY TABLE

SHEET	GROSS TRACT AREA	100-YEAR FLOODPLAIN (FP)	NET TRACT AREA (NTA)	EXISTING WOODLAND (NTA)	EXISTING WOODLAND (FP)	WOODLAND CLEARED NET TRACT AREA (C-NTA)	WOODLAND CLEARED FLOODPLAIN (C-FP)	WOODLAND CLEARED OFF-SITE (C-OS)	WOODLAND PRESERVATION AREA (WPA)	WOODLAND REFORESTATION AREA (WRA)	WOODLAND PRESERVED/NOT CREDITED (WPA-C)	WOODLAND RETAINED/ASSUMED CLEARED (WPA-AC on NTA)	WOODLAND RETAINED/ASSUMED CLEARED (WPA-AC in FP)
3	5.87	1.33	4.54	1.21	1.25	1.25	0.20	0.08	0.16	0.13	0.36	0.31	0.32
4	8.62	0.06	8.56	1.20	0.05	6.31	---	---	0.85	0.81	---	0.41	0.37
5	8.54	1.30	1.24	1.15	1.11	6.04	---	---	0.85	0.81	---	0.22	0.01
6	13.18	0.38	12.80	12.11	0.05	4.10	---	---	1.45	0.26	0.05	0.44	---
7	4.85	0.15	4.70	4.61	0.15	8.78	---	---	0.84	0.08	---	0.01	---
8	8.86	0.13	8.73	8.61	0.13	---	---	---	8.68	---	---	---	---
9	14.10	---	14.10	14.10	---	11.82	---	---	2.26	0.52	---	---	---
10	15.08	---	15.08	13.96	---	13.96	---	---	---	---	---	---	---
11	11.74	---	11.74	10.88	---	10.30	---	---	0.48	0.14	0.10	---	---
12	8.09	0.21	7.88	7.88	0.20	3.36	---	---	4.30	0.48	---	0.21	0.01
13	11.34	0.97	10.42	10.42	0.91	6.40	0.08	---	3.93	0.26	---	0.08	0.20
14	5.42	---	5.42	5.12	---	2.34	---	---	3.31	0.54	---	0.03	---
15	12.16	0.30	11.86	4.65	0.30	4.01	0.06	---	0.51	0.32	---	0.01	0.03
TOTAL	133.45	4.83	128.62	120.30	4.24	84.44 (A)	0.84 (B)	0.08	28.24	3.54	0.48	1.68 (A)	0.84 (B)

(A) Woodland Cleared on Net Tract: 84.44 Woodland Clearing on the Net Tract Area (C-NTA) + 1.68 Ac. of Woodland Retained Assumed Cleared (WPA-AC on NTA) = 81.2 Ac.

(B) Woodland Cleared in Floodplain: 0.84 Ac. Woodland Cleared in Floodplain (C-FP) + 0.84 Ac. of Woodland Preserved Assumed Cleared (WPA-AC in FP) = 1.68 Ac.

Qualified Professional Certification
This plan complies with the current requirements of Prince George's Code and the Environmental Planning Manual.
Kevin Foster
Gutnick, Little & Foster, Inc.
3809 National Drive, Suite 250
Burtonsville, Maryland 20866
Ph: (301) 421-4024 Fax: (301) 421-4186
E-mail: kfoster@glwpa.com
DATE: 10/25/2024

APPROVED BY	DATE	REASON FOR REVISION
Alexander Swadlow	10/25/2024	DSP-21037
01		
02		
03		
04		
05		

PREPARED FOR: GLENWOOD HILLS VENTURE, LLC 5410 Edison Lane, Suite 220 Rockville, MD 20852 ATTN: BRIAN BERMAN	SCALE: 1"=30'	ZONING: M-X-T & R-55	TAX MAP - GRID DATE OCT. 2024	073-E1	SEAT PLEASANT ELECTION DISTRICT No. 18	TYPE II TREE CONSERVATION PLAN GLENWOOD HILLS PARCEL A, BLOCK A; PARCELS 1&2, BLOCK B; PARCELS 1-7, BLOCK C; PARCELS A-E, BLOCK D; LOTS 1-126, PARCELS A - H, J - N & P - V, BLOCK E AND PARCELS A & B, BLOCK F	G. L. W. FILE No. 22030 SHEET 8 OF 16
--	------------------	-------------------------	-------------------------------------	--------	--	---	--

SHEET	GROSS TOTAL AREA	100-YEAR FLOOD (FP)	NET TRACT AREA (NTA)	EXISTING WOODLAND (NTA)	EXISTING WOODLAND (FP)	WOODLAND CLEARED NET TRACT AREA (C-NTA)	WOODLAND CLEARED FLOODING (C-FP)	WOODLAND CLEARED OFF-SITE (C-OS)	WOODLAND PRESERVATION AREA (MPA)	WOODLAND REFORESTATION AREA (MRA)	WOODLAND PRESERVED/ NOT CREDITED (MP-NC)	WOODLAND RETAINED/ ASSIGNED OFF-SITE (MP-AC on NTA)	WOODLAND RETAINED/ ASSIGNED OFF-SITE (MP-AC in FP)
3	5.81	1.33	4.54	2.84	1.21	1.25	0.20	0.08	0.46	0.13	0.36	0.31	0.52
4	8.62	0.06	8.56	1.20	0.05	6.31	--	--	--	--	0.41	0.31	0.01
5	8.54	1.30	1.24	7.11	1.17	6.04	0.50	--	0.85	0.85	--	0.22	0.01
6	13.08	0.58	12.80	12.11	0.05	4.10	--	--	1.85	0.26	0.05	0.44	--
7	4.88	0.15	4.10	4.61	0.25	8.18	--	--	0.84	0.01	--	0.01	--
8	8.86	0.15	8.13	8.61	0.13	--	--	--	8.68	0.02	--	--	--
9	4.10	--	4.10	4.10	--	11.82	--	--	2.84	0.58	--	--	--
10	15.08	--	15.08	13.46	--	13.46	--	--	--	--	--	--	--
11	11.14	--	11.14	10.88	--	10.30	--	--	0.48	0.14	0.10	--	--
12	8.04	0.21	7.88	7.88	0.20	3.56	--	--	4.30	0.48	--	0.21	0.01
13	11.34	0.41	10.42	10.42	0.91	6.40	0.08	--	3.13	0.26	--	0.08	0.30
14	5.92	--	5.92	5.12	--	2.84	--	--	2.84	0.31	--	--	--
15	12.16	0.30	11.86	9.65	0.30	4.01	0.06	--	0.51	0.32	--	0.01	0.03
TOTAL	133.45	4.83	126.62	120.30	4.24	84.44 (a)	0.84 (b)	0.08	28.24	3.51	0.48	1.68 (a)	0.84 (b)

KEY MAP
SCALE 1"=1000"

EX. CONTOURS
EX. BUILDING
PROP. BUILDING

EX. GURD
PROP. BULKHEAD
EX. SIDEWALK
EX. FENCE
EX. ELECTRIC
EX. GAS
EX. SEWER
PROP. SEWER
EX. WATER
PROP. WATER
EX. STORM DRAIN
PROP. STORM DRAIN
PROP. LOD
EX. OVER HEAD NIRE
PROPERTY LINE
FLOOD CONTROL
25' FLOODPLAIN BUFFER
WL
WT/LAND
WB
WT/LAND
STREAM
STREAM BUFFER
SB
PMA
HCE
EXISTING TREE LINE
PROP. TREE LINE

SPECIES, CHAMPION HISTORIC TREE
GREATER THAN 30" DBH WITH CRITICAL ROOT ZONE
TO BE SAVED

SPECIES, CHAMPION HISTORIC TREE
GREATER THAN 30" DBH WITH CRITICAL ROOT ZONE
TO BE REMOVED

CLEARED FLOODPLAIN AREA (A-CF)
CLEARED OFF-SITE AREA (A-OS)
WOODLAND PRESERVATION AREA (MPA)
WOODLAND RETAINED NOT CREDITED (NP-NC)
WOODLAND RETAINED-ASSIGNED
CLEARED ON NET TRACT
(NP-AC on NTA)
WOODLAND RETAINED-ASSIGNED
CLEARED IN FLOODPLAIN
(NP-AC in FFP)

SLOPES 5% AND GREATER

T-PPF
P-PPF
TEMPORARY TREE PROTECTION FENCE
(Refer to graphics)
PERMANENT TREE PROTECTION FENCE
(Refer to graphics)

▲ WOODLAND PRESERVATION SIGN
65 DBA IMITATED NOISE LINE (UPPER LEVEL)
65 DBA IMITATED NOISE LINE (LOWER LEVEL)
▲ WOODLAND PRESERVATION SIGN
65 DBA IMITATED NOISE LINE (UPPER LEVEL)
65 DBA IMITATED NOISE LINE (LOWER LEVEL)
MHC-BIODIVERSITY FACTOR

12' x 45' LOADING SPACE

CONCRETE PAD FOR
ELECTRIC CHARGING
STATION

Qualified Professional Certification
This plan complies with the current requirements of Prince George's Code and the Environmental Technical Manual.

Kevin Foster
Kevin Foster
Guttschick, Little & Pappas, P.C.
3409 National Drive, Suite 250
Bartonsville, Maryland 20814
Ph: (301) 421-4024 Fax: (301) 421-4106
E-mail: kfoster@glpna.com

10/25/2024

STATE OF MARYLAND
DEPARTMENT OF THE ENVIRONMENT
DIVISION OF AIR AND CLIMATE
OFFICE OF AIR QUALITY MANAGEMENT
DATE: 10/25/2024
TIME: 10:25 AM
BY: [Signature]

[illegible]

GLENWOOD HILLS
PARCEL A, BLOCK A; PARCELS 1&2, BLOCK B; PARCELS 1-7, BLOCK C;
PARCELS A-E, BLOCK D; LOTS 1-126, PARCELS A - H, J - N & P -V,
BLOCK E AND PARCELS A & B, BLOCK F

G. L. W. FILE No.
22030

SHEET
9 OF 16

SEAT PLEASANT ELECTION DISTRICT No. 18

PRINCE GEORGE'S COUNTY, MARYLAND

GLW
PLANNING | ENGINEERING | SURVEYING

3909 NATIONAL DRIVE | SUITE 250 | BURTONSVILLE, MD 20866 | GLWPA.COM
PHONE: 301-421-4024 | BALT: 410-880-1820 | DC&VA: 301-969-2524 | FAX: 301-421-4186

DESIGNED BY: XXX				
DRAWN BY: XXX				
CHECKED BY: TMR				
	DATE	REVISION	BY	APP'R.

GRAPHIC SCALE

1 inch = 30 ft.

PREPARED FOR:
GLENWOOD HILLS VENTURE, LLC
5410 Edson Lane, Suite 220
Rockville, MD 20852
ATTN: BRIAN BERMAN

SCALE	ZONING
1"=30'	M-X-T & R-55
DATE	TAX MAP - GRID
OCT 2024	073-F1

© GLW 2021


UNL-CADD DRAWINGS 2020-2021 PLANS BY GLW/CPT/CEP II BOUND DRAWING 22030-10 TCRP RG Plan 44g



3809 NATIONAL DRIVE | SUITE 250 | BURTONSVILLE, MD 20866 | (GLW/PA/COM)
PHONE: (301) 421-4024 | FAX: (301) 421-4186

DESIGNED BY	XXX			
DRAWN BY	XXX			
CHECKED BY				
TMR				
DATE		REVISION	BY	APP'R

MATCHLINE - SEE SHEET II


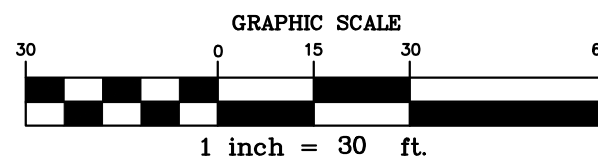


PREPARED FOR:
GLENWOOD HILLS VENTURE, LLC
5410 Edison Lane, Suite 220
Rockville, MD 20852
ATTN: BRIAN BERMAN

SCALE	ZONING
1"=30'	M-X-T & R-55
DATE	TAX MAP - GRID
OCT. 2024	073-E1

TYPE II TREE CONSERVATION PLAN	
GLENWOOD HILLS	
PARCEL A, BLOCK A; PARCELS 1&2, BLOCK B; PARCELS 1-7, BLOCK C; PARCELS A-E, BLOCK D; LOTS 1-126, PARCELS A - H, J - N & P - V, BLOCK E AND PARCELS A & B, BLOCK F	
SEAT PLEASANT ELECTION DISTRICT No. 18	
PRINCE GEORGE'S COUNTY, MARYLAND	

G. L. V. FILE No.
22030
SHEET
10 OF 16

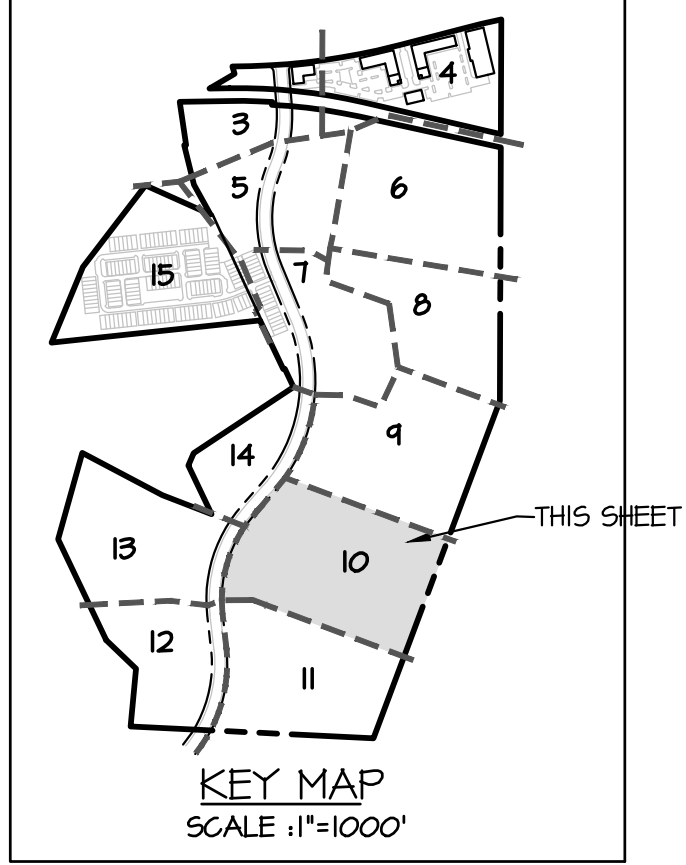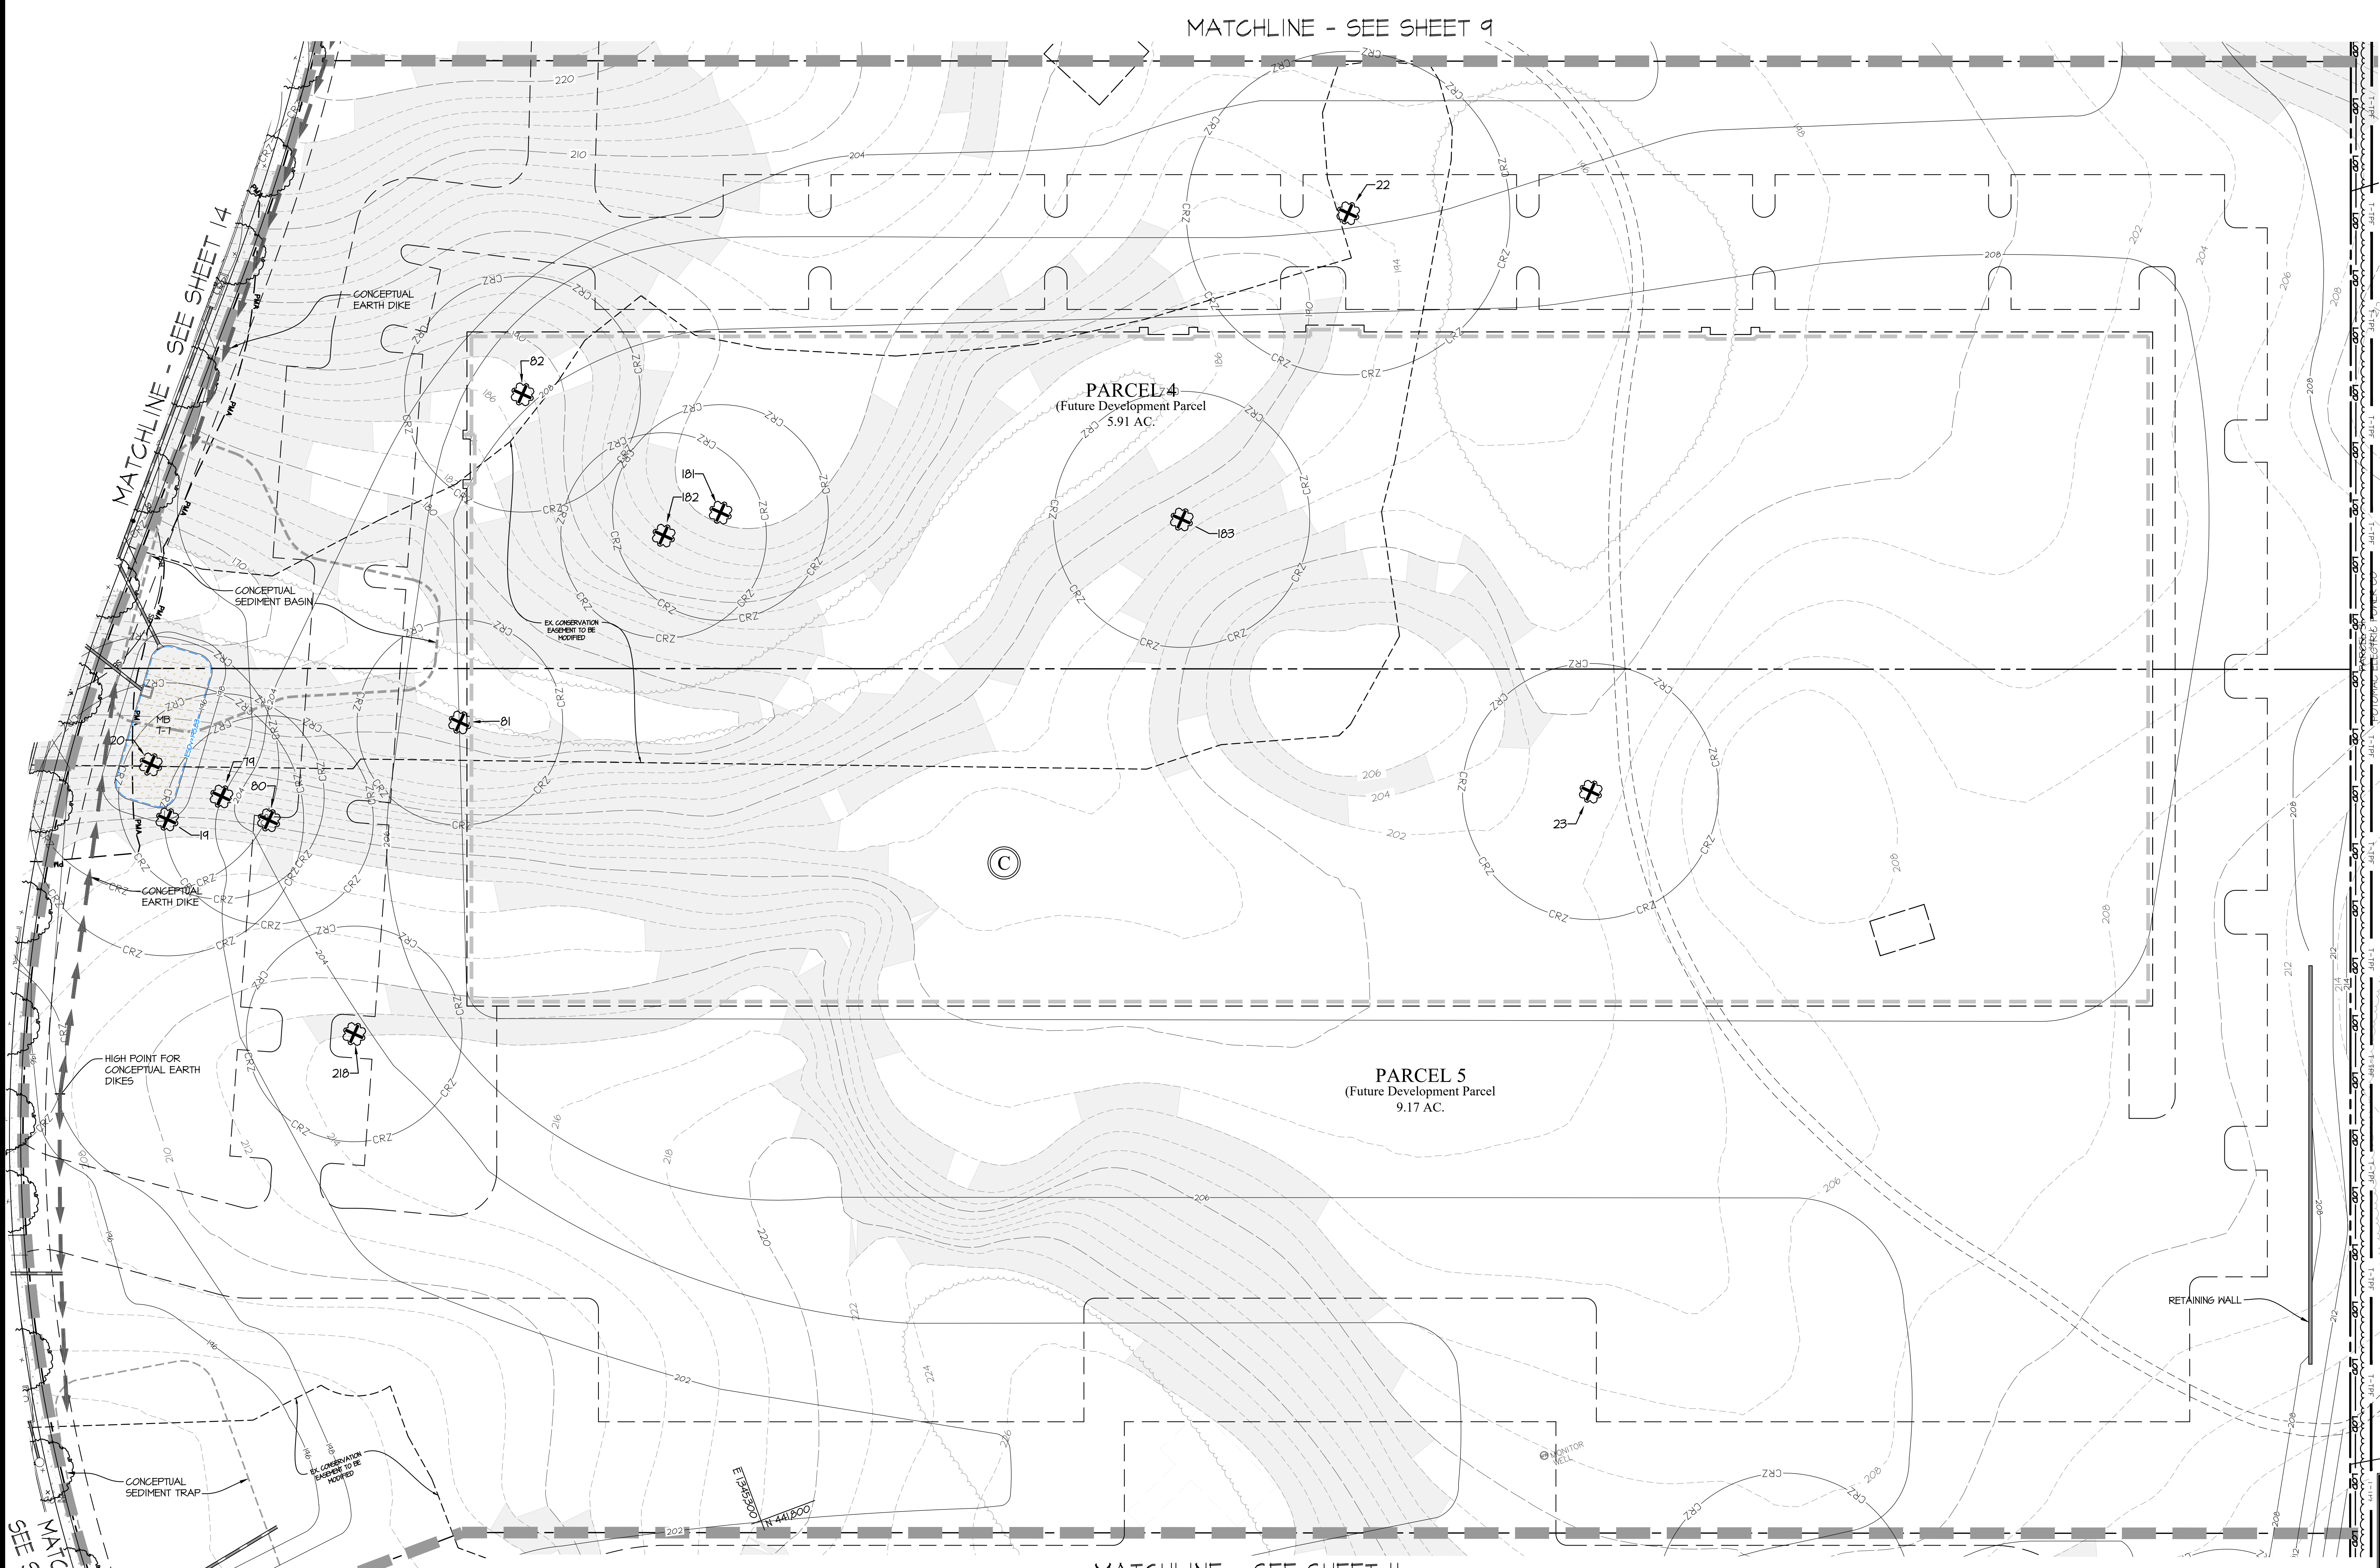

LEGEND	
EX. CONTOURS	EX. BUILDING
EX. CURB	PROP. BUILDING
EX. SIDEWALK	EX. FENCE
EX. ELECTRIC	EX. GAS
EX. SEWER	PROP. SEWER
EX. WATER	PROP. WATER
EX. STORM DRAIN	PROP. STORM DRAIN
EX. OVER HEAD WIRE	PROP. LOD
PROPERTY LINE	FLOODPLAIN
25' FLOODPLAIN BUFFER	WETLAND BUFFER
WETLAND BUFFER	STREAM
STREAM BUFFER	PRIMARY MANAGEMENT
WOODLAND CONSERV. EASEMENT	EXISTING TREE LINE
PROP. TREE LINE	

SPESIMEN CAMPION, HISTORIC TREE (GREATER THAN 30' DBH WITH CRITICAL ROOT ZONE TO BE SAVED)	SPESIMEN CAMPION, HISTORIC TREE (GREATER THAN 30' DBH WITH CRITICAL ROOT ZONE TO BE REMOVED)
CLEARED FLOODPLAIN AREA (C-FP)	CLEARED OFF-SITE AREA (C-OS)
WOODLAND PRESERVATION AREA (WPA)	WOODLAND RETAINED-ASSUMED CLEARED ON NET TRACT (WPA-AC on NTA)
WOODLAND RETAINED-ASSUMED CLEARED IN FLOODPLAIN (WPA-AC in FP)	SLOPES 5:1 AND GREATER
TEMPORARY TREE PROTECTION FENCE (offset for graphics)	PERMANENT TREE PROTECTION FENCE (offset for graphics)
WOODLAND PRESERVATION SIGN (5' DIA. MITIGATED NOISE LINE (UPPER LEVEL) (5' DIA. UNMITIGATED NOISE LINE (UPPER LEVEL) (5' DIA. UNMITIGATED NOISE LINE (GROUND LEVEL) (5' DIA. UNMITIGATED NOISE LINE (UPPER LEVEL)	MICRO-BICKETMENT FACILITY
12' x 45' LOADING SPACE	CONCRETE PAD FOR ELECTRIC CHARGING STATION

Qualified Professional Certification
This plan complies with the current requirements of Prince
George's Code and the Environmental Technical Manual.

Kevin Foster
Gutnick, Little & Foster, Inc.
3809 National Drive, Suite 250
Burtonsville, Maryland 20866
Ph: (301) 421-4024 Fax: (301) 421-4186
E-mail: kfoster@glwpa.com

DATE: 10/25/2024


WOODLAND CONSERVATION SUMMARY TABLE											
SHEET	GROSS TRACT AREA	100-YEAR FLOODPLAIN (FP)	NET TRACT AREA (NTA)	EXISTING WOODLAND AREA (WPA)	EXISTING WOODLAND (FP)	WOODLAND CLEARED FLOODPLAIN (C-FP)	WOODLAND CLEARED OFF-SITE (C-OS)	WOODLAND PRESERVATION AREA (WPA)	WOODLAND RETAINED-ASSUMED CLEARED ON NET TRACT (WPA-AC on NTA)	WOODLAND RETAINED-ASSUMED CLEARED IN FLOODPLAIN (WPA-AC in FP)	WOODLAND RETAINED-ASSUMED CLEARED (WPA-AC)
3	5.81	1.33	4.54	2.84	1.21	1.25	0.20	0.08	0.16	0.13	0.31
4	8.82	0.06	8.76	1.20	0.05	6.31	---	0.85	0.81	---	0.22
5	8.54	1.30	7.24	1.15	0.11	6.04	0.30	---	0.26	0.05	0.44
6	13.18	0.36	12.82	12.11	0.05	4.10	---	0.81	0.08	---	0.03
7	4.85	0.15	4.70	4.81	0.15	8.18	---	---	---	---	---
8	8.56	0.13	8.43	8.67	0.13	---	---	6.68	---	---	---
9	14.10	---	14.10	---	---	11.82	---	2.26	0.52	---	---
10	15.08	---	15.08	---	---	13.96	---	---	---	---	---
11	11.74	---	11.74	10.88	---	10.30	---	0.48	0.14	0.10	---
12	8.04	0.21	7.83	1.88	0.20	3.36	---	4.30	0.48	---	0.21
13	11.31	0.11	11.20	10.42	0.11	6.40	0.08	3.13	0.26	---	0.08
14	5.42	---	5.42	5.12	---	2.34	---	3.31	0.91	---	0.03
15	12.6	0.30	12.30	8.65	0.30	4.01	0.06	0.51	0.52	---	0.02
TOTAL	133.45	4.83	128.62	122.30	4.24	85.44	0.84	28.24	3.94	1.68	0.84

(A) Woodland Cleared on Net Tract: 84.44 Woodland Cleared on the Net Tract Area (C-NTA): 1.68 Ac. of Woodland Retained Assumed Cleared (WPA-AC on NTA): 4.12 Ac.
(B) Woodland Cleared in Floodplain: 0.24 Ac. Woodland Cleared in Floodplain (C-FP): 1.04 Ac. Woodland Preserved Assumed Cleared (WPA-AC in FP): 1.68 Ac.

APPROVAL	
TREE CONSERVATION PLAN	
TC2-038-2023	
APPROVED BY	DATE
Alexander Fostel	10/25/2024
REASON FOR REVIEW	
01	
02	
03	
04	
05	




DESIGNED BY:					
XXX					
DRAWN BY:					
XXX					
CHECKED BY:					
TMR					
	DATE	REVISION		BY	APPR.

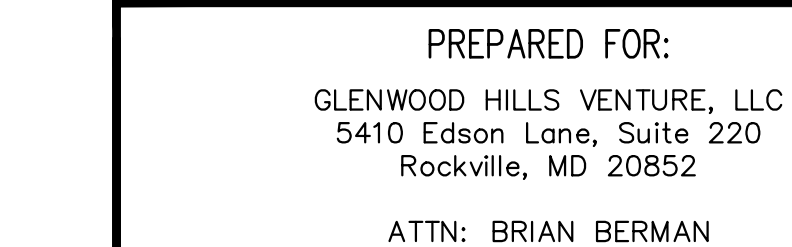

SCALE 1"=30'	ZONING M-X-T & R-55
DATE OCT. 2024	TAX MAP - GRID 073-E1

TYPE II TREE CONSERVATION PLAN	
GLENWOOD HILLS PARCEL A, BLOCK A; PARCELS 1&2, BLOCK B; PARCELS 1-7, BLOCK C; PARCELS A-E, BLOCK D; LOTS 1-126, PARCELS A - H, J - N & P-V, BLOCK E AND PARCELS A & B, BLOCK F	
SEAT PLEASANT ELECTION DISTRICT No. 18	PRINCE GEORGE'S COUNTY, MARYLAND

G. L. W. FILE No.
22030
SHEET
11 OF 16

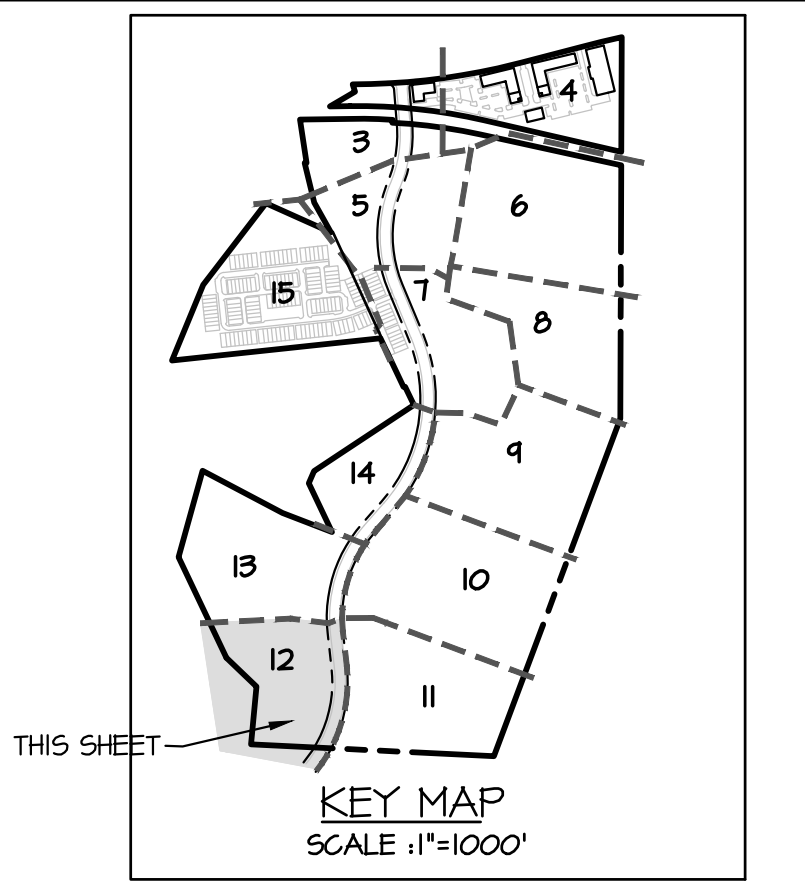


SHEET	GROSS TRACT AREA	100-YEAR FLOOD (FPF)	NET TRACT AREA (NTA)	EXISTING WOODLAND (NTA)	EXISTING WOODLAND (FPF)	WOODLAND CLEARED NET TRACT AREA (C-NTA)	WOODLAND CLEARED FLOOD AREA (C-FFP)	WOODLAND CLEARED OFF-AREA (C-OA)	WOODLAND PRESERVATION (NFA)	WOODLAND REFORESTATION (NRA)	WOODLAND PRESERVED/NOT CROPPED (NFC-NC)	WOODLAND RETAINED/ACQUIRED CLEARED (NFC-AC on NTA)	WOODLAND RETAINED/ACQUIRED CLEARED (NFC-AC in FFP)
3	5.81	1.33	4.54	2.84	1.21	1.25	0.20	0.06	0.96	0.13	0.36	0.31	0.52
4	8.62	0.06	8.56	1.20	0.05	6.31	--	--	--	0.41	0.31	0.31	0.01
5	8.54	1.30	1.24	7.15	1.17	6.04	0.50	--	0.85	0.81	--	0.22	0.07
6	13.01	0.38	12.63	0.21	0.05	4.10	--	1.95	0.26	0.05	0.44	--	--
7	1.85	0.15	4.70	1.61	0.15	8.18	--	--	0.81	0.08	0.08	0.01	--
8	8.86	0.13	8.73	8.61	0.13	--	--	--	8.68	--	--	--	--
9	4.10	--	4.10	4.10	--	11.82	--	--	2.26	0.52	--	--	--
10	15.08	--	15.08	13.46	--	13.46	--	--	--	--	--	--	--
11	11.74	--	11.74	10.88	--	10.30	--	--	0.48	0.14	0.10	--	--
12	8.04	0.21	7.88	7.88	0.20	3.36	--	--	4.30	--	--	0.21	0.01
13	1.94	0.97	10.42	10.42	0.91	6.40	0.08	--	3.43	0.26	--	0.08	0.20
14	3.42	5.42	3.42	3.42	5.42	3.34	--	--	3.37	0.34	0.03	--	--
15	12.16	0.30	8.86	1.65	0.30	4.01	0.06	--	0.51	0.32	--	0.01	0.03
TOTAL	133.45	4.83	128.62	126.30	4.24	84.44 (a)	0.84 (b)	0.06	28.24	3.54	0.48	1.68 (a)	0.84 (b)

GLW
PLANNING | ENGINEERING | SURVEYING

3909 NATIONAL DRIVE | SUITE 250 | BURTONSVILLE, MD 20866 | GLWPA.COM
PHONE: 301-421-4024 | BALT: 410-980-1820 | DC/VA: 301-969-2524 | FAX: 301-421-4186

GLW 2021

DESIGNED BY:					
XXX					
DRAWN BY:					
XXX					
CHECKED BY:					
TMR					
	DATE	REVISION		BY	APP'R.

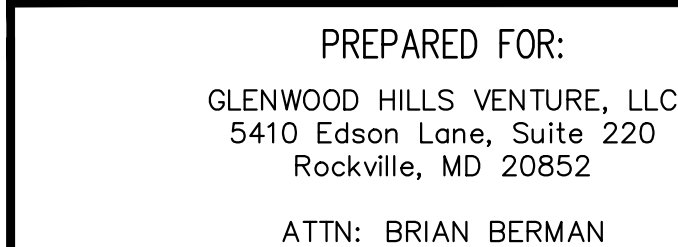

SCALE	ZONING
1"=30'	M-X-T & R-
DATE	TAX MAP - GR
OCT. 2024	073-E1

GLENWOOD HILLS
 PARCEL A, BLOCK A; PARCELS 1&2, BLOCK B; PARCELS 1-7, BLOCK C;
 PARCELS A-E, BLOCK D; LOTS 1-126, PARCELS A - H, J - N & P - V,
 BLOCK E AND PARCELS A & B, BLOCK F

SEAT PLEASANT ELECTION DISTRICT No. 18

PRINCE GEORGE'S COUNTY, MARYLAND

G. L. W. FILE NO
22030

SHEET
12 OF 16

U:\CADD\DRAWINGS\2020\PLANS BY GLW\CDP\STEP II BROUGH GRADING\22020-13 TYP1 PG Plan.dwg

GLW

PLANNING | ENGINEERING | SURVEYING

3909 NATIONAL DRIVE | SUITE 250 | BURTONSVILLE, MD 20886 | GLWPA.COM

PHONE: 301-421-4024 | FAX: 410-880-1800 | LOCAL: 301-589-2524 | FAX: 301-421-4186

DESIGNED BY
XXX

DRAWN BY
XXX

CHECKED BY
TMR

DATE

REVISION

BY

APPR

The main site plan illustrates the proposed development and conservation areas for Parcel A, Parcel B, and Parcel C. Parcel A (8.05 AC) and Parcel B (2.13 AC) are to be conveyed to P.O.A. The plan includes various conservation areas such as WPA (13A) 1.30 AC, WPA (13B) 0.10 AC, WPA (13C) 0.06 AC, WPA (13D) 0.04 AC, WPA (13E) 0.02 AC, WPA (13F) 0.01 AC, WPA (13G) 0.01 AC, WPA (13H) 0.01 AC, WPA (13I) 0.01 AC, WPA (13J) 0.01 AC, WPA (13K) 0.01 AC, WPA (13L) 0.01 AC, WPA (13M) 0.01 AC, WPA (13N) 0.01 AC, WPA (13O) 0.01 AC, WPA (13P) 0.01 AC, WPA (13Q) 0.01 AC, WPA (13R) 0.01 AC, WPA (13S) 0.01 AC, WPA (13T) 0.01 AC, WPA (13U) 0.01 AC, WPA (13V) 0.01 AC, WPA (13W) 0.01 AC, WPA (13X) 0.01 AC, WPA (13Y) 0.01 AC, WPA (13Z) 0.01 AC. The plan also shows matchlines to sheets 14, 10, and 12.

THIS SHEET

KEY MAP
SCALE 1"=1000'

LEGEND

EX. CONTOURS

EX. BUILDING

PROP. BUILDING

EX. CURB

PROP. CURB

EX. SIDEWALK

EX. FENCE

EX. ELECTRIC

EX. GAS

EX. SEWER

PROP. SEWER

EX. WATER

PROP. WATER

EX. STORM DRAIN

PROP. STORM DRAIN

PROP. LOT

EX. OVER HEAD WIRE

PROPERTY LINE

FLOODPLAIN

20' FLOODPLAIN BUFFER

WETLAND

WETLAND BUFFER

STREAM

STREAM BUFFER

PRIMARY MANAGEMENT AREA (PMA)

WOODLAND CONSERVATION EASEMENT

EXISTING TREE LINE

PROP. TREE LINE

SPECIMEN CHAMPION HISTORIC TREE
GREATER THAN 30" DBH WITH CRITICAL ROOT ZONE
TO BE SAVED

SPECIMEN CHAMPION HISTORIC TREE
GREATER THAN 30" DBH WITH CRITICAL ROOT ZONE
TO BE REMOVED

CLEARED FLOODPLAIN AREA (C-FP)

CLEARED OFF-SITE AREA (C-OS)

WOODLAND PRESERVATION AREA (WPA)

WOODLAND REFORESTATION AREA (WRA)

WOODLAND RETAINED NOT CREDITED (WPA-N)

WOODLAND RETAINED-ASSUMED
CLEARED ON NET TRACT
(WPA-AC on NTA)

WOODLAND RETAINED-ASSUMED
CLEARED IN FLOODPLAIN
(WPA-AC in FP)

SLOPES 5% AND GREATER

TEMPORARY TREE PROTECTION FENCE
(offset for graphics)

PERMANENT TREE PROTECTION FENCE
(offset for graphics)

WOODLAND PRESERVATION SIGN
45-DBA MITIGATED NOISE LINE (GROUND LEVEL)

45-DBA MITIGATED NOISE LINE (EFTER LEVEL)

45-DBA UNMITIGATED NOISE LINE (EFTER LEVEL)

MUSCO-BRECKENRIDGE FACILITY

12' x 45' LOADING SPACE

CONCRETE PAD FOR
ELECTRIC CHARGING
STATION

QUALIFIED PROFESSIONAL CERTIFICATION

This plan complies with the current requirements of Prince George's Code and the Environmental Technical Manual.

Kevin Foster
Gutnick, Little & Foster
3909 National Drive, Suite 250
Burtonsville, Maryland 20886
Ph: (301) 421-4024 Fax: (301) 421-4186
E-mail: kfoster@glwpa.com

DATE
10/25/2024

APPROVAL

TREE CONSERVATION PLAN
TC2P-038-2023

APPROVED BY
Alexander Savelley 10/25/2024 DSP-21037

REASON FOR REVIEW

01

02

03

04

05

PREPARED FOR:

GLENWOOD HILLS VENTURE, LLC
5410 Edison Lane, Suite 220
Rockville, MD 20852

ATTN: BRIAN BERMAN

SCALE
1"=30'

DATE
OCT. 2024

ZONING
M-X-T & R-55

TAX MAP - GRID
073-E1

SEAT PLEASANT ELECTION DISTRICT No. 18

TYPE II TREE CONSERVATION PLAN

GLENWOOD HILLS
PARCEL A, BLOCK A; PARCELS 1&2, BLOCK B; PARCELS 1-7, BLOCK C;
PARCELS A-E, BLOCK D; LOTS 1-126, PARCELS A - H, J - N & P - V,
BLOCK E AND PARCELS A & B, BLOCK F

G. L. W. FILE NO.
22030

SHEET
13 OF 16

WOODLAND CONSERVATION SUMMARY TABLE

SHEET	GROSS TRACT AREA	100-YEAR FLOODPLAIN (FP)	NET TRACT AREA (NTA)	EXISTING WOODLAND (NTA)	EXISTING WOODLAND (FP)	WOODLAND CLEARED NET TRACT AREA (C-NTA)	WOODLAND CLEARED FLOODPLAIN (C-FP)	WOODLAND CLEARED OFF-SITE (C-OS)	WOODLAND PRESERVATION AREA (WPA)	WOODLAND REFORESTATION AREA (WRA)	WOODLAND PRESERVED/NOT CREDITED (WPA-N)	WOODLAND RETAINED/ASSUMED CLEARED (WPA-AC on NTA)	WOODLAND RETAINED/ASSUMED CLEARED (WPA-AC in FP)
3	5.91	1.53	4.54	2.94	1.21	1.25	0.20	0.08	0.46	0.15	0.36	0.31	0.52
4	6.62	0.06	8.56	1.20	0.05	6.31	---	---	0.46	0.15	0.47	0.31	---
5	6.54	1.30	12.4	1.15	1.11	6.04	0.50	---	0.85	0.81	---	0.22	0.01
6	13.18	0.36	12.80	12.11	0.05	4.10	---	---	1.45	0.26	0.05	0.44	---
7	4.85	0.15	4.10	4.61	0.15	8.76	---	---	0.84	0.08	---	0.01	---
8	8.86	0.13	8.13	8.67	0.13	---	---	---	6.66	---	---	---	---
4	14.10	---	14.10	14.10	---	11.82	---	---	2.26	0.52	---	---	---
10	15.08	---	15.08	13.46	---	13.46	---	---	---	---	---	---	---
11	11.74	---	11.74	10.88	---	10.30	---	---	4.30	0.48	---	0.21	0.01
12	8.04	0.21	7.88	7.88	0.20	3.36	---	---	3.43	0.26	---	0.08	0.20
13	11.34	0.41	10.42	10.42	0.41	6.40	0.08	---	3.31	0.54	---	0.03	---
14	5.42	---	5.42	5.12	---	2.34	---	---	0.51	0.32	---	0.01	0.03
15	12.16	0.30	11.86	4.65	0.30	4.01	0.06	---	---	---	---	---	---
TOTAL	133.45	4.83	128.62	120.30	4.24	84.44 (A)	0.84 (B)	0.08	28.24	3.54	0.48	1.68 (A)	0.84 (B)


(A) Woodland Cleared on Net Tract: 84.44 Woodland Clearing on the Net Tract Area (C-NTA) + 1.68 AC, of Woodland Retained Assumed Cleared (WPA-AC on NTA): 91.12 AC.
(B) Woodland Cleared in Floodplain: 0.84 AC, Woodland Cleared in Floodplain (C-FP) + 0.84 AC, Woodland Preserved Assumed Cleared (WPA-AC in FP): 1.68 AC.


SHEET	GROSS TRACT AREA	100-YEAR FLOODPLAIN (FP)	NET TRACT FLOODPLAIN (NTA)	EXISTING WOODLAND (NTA)	EXISTING WOODLAND (FP)	WOODLAND CLEARED	WOODLAND CLEARED	WOODLAND CLEARED	WOODLAND PRESERVATION	WOODLAND REFORESTATION	WOODLAND PRESERVED/NOT CREDITED (WFC-NG)	WOODLAND RETAINED/ASSIGNED (WFC-AC ON NTA)	WOODLAND RETAINED/ASSIGNED CLEARED (WFC-AC & FP)
						NET TRACT FLOODPLAIN (C-FP)	WOODLAND CLEARED OFF-SITE (C-OS)	WOODLAND CLEARED ON-SITE (WFA)	WOODLAND REFORESTATION (WFA-AC) (WFA)	WOODLAND PRESERVED/NOT CREDITED (WFC-NG)	WOODLAND RETAINED/ASSIGNED (WFC-AC ON NTA)	WOODLAND RETAINED/ASSIGNED CLEARED (WFC-AC & FP)	
3	5.81	1.33	4.54	2.84	1.21	1.25	0.20	0.08	0.46	0.13	0.36	0.31	0.52
4	8.62	0.06	8.56	2.01	0.05	6.31	--	--	--	0.47	0.31	0.31	0.01
5	8.54	1.30	7.24	1.15	1.11	6.04	0.50	--	0.85	0.81	--	0.22	0.01
6	18.18	0.38	12.50	1.21	0.05	4.10	--	--	1.05	0.26	0.05	0.44	--
7	4.85	0.15	4.70	0.61	0.15	8.18	--	--	0.84	0.08	--	0.01	--
8	8.86	0.13	8.73	0.67	0.13	--	--	--	2.68	--	--	--	--
9	4.10	--	4.10	1.41	--	11.82	--	--	0.26	0.52	--	--	--
10	15.08	--	15.08	13.46	--	13.46	--	--	--	--	--	--	--
11	11.73	--	11.73	10.88	--	10.30	--	--	0.48	0.14	0.10	--	--
12	8.03	0.21	7.88	7.88	0.20	3.36	--	--	0.30	0.48	--	0.21	0.01
13	11.91	0.47	10.42	10.42	0.47	6.40	0.08	--	0.48	--	--	0.28	0.20
14	5.82	--	5.82	--	--	2.34	--	--	3.31	--	--	0.03	--
15	12.16	0.30	11.86	9.65	0.30	4.01	0.06	--	0.51	0.32	--	0.01	0.04
TOTAL	133.45	4.83	126.62	126.30	4.24	84.44	0.84 (B)	0.08	28.24	3.54	0.98	1.66 (A)	0.83 (B)

[illegible]



NOTE:
ALL RESIDENTIAL PARCELS AS
NOTED ON THE COVER SHEET WILL
BE CONVEYED TO THE PROPERTY
OWNERS ASSOCIATION (P.O.A.)

SEE FINAL TEC
SWM PLANS FOR
LANDSCAPING.

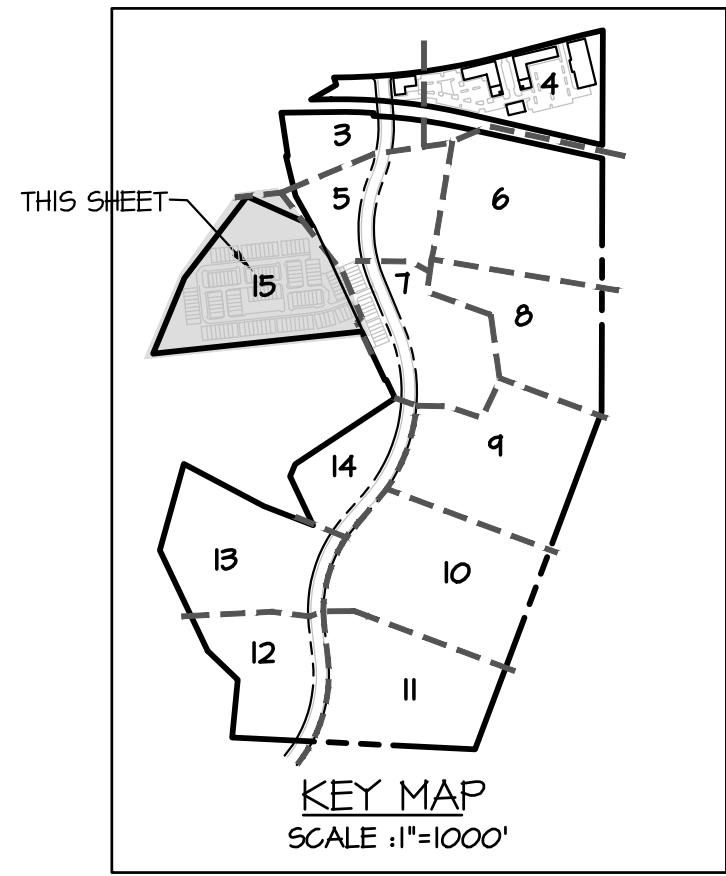

  DATE
VIN Foster
Foster, Little & Hager, P.A.
109 National Drive, Suite 250
Portonsville, Maryland 20666
Tel: (301) 421-4024 Fax: (301) 421-4186
Email: kfoster@glwpa.com

APPROVED BY		DATE	DED #	REASON FOR REVISION
01	<i>Alexander Kirdyof</i>	10/28/2024	DSP.21037	
02				
03				
04				
05				

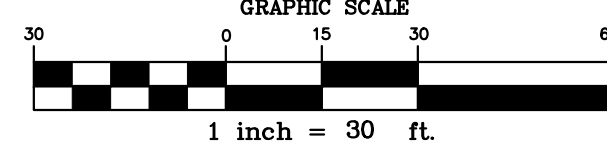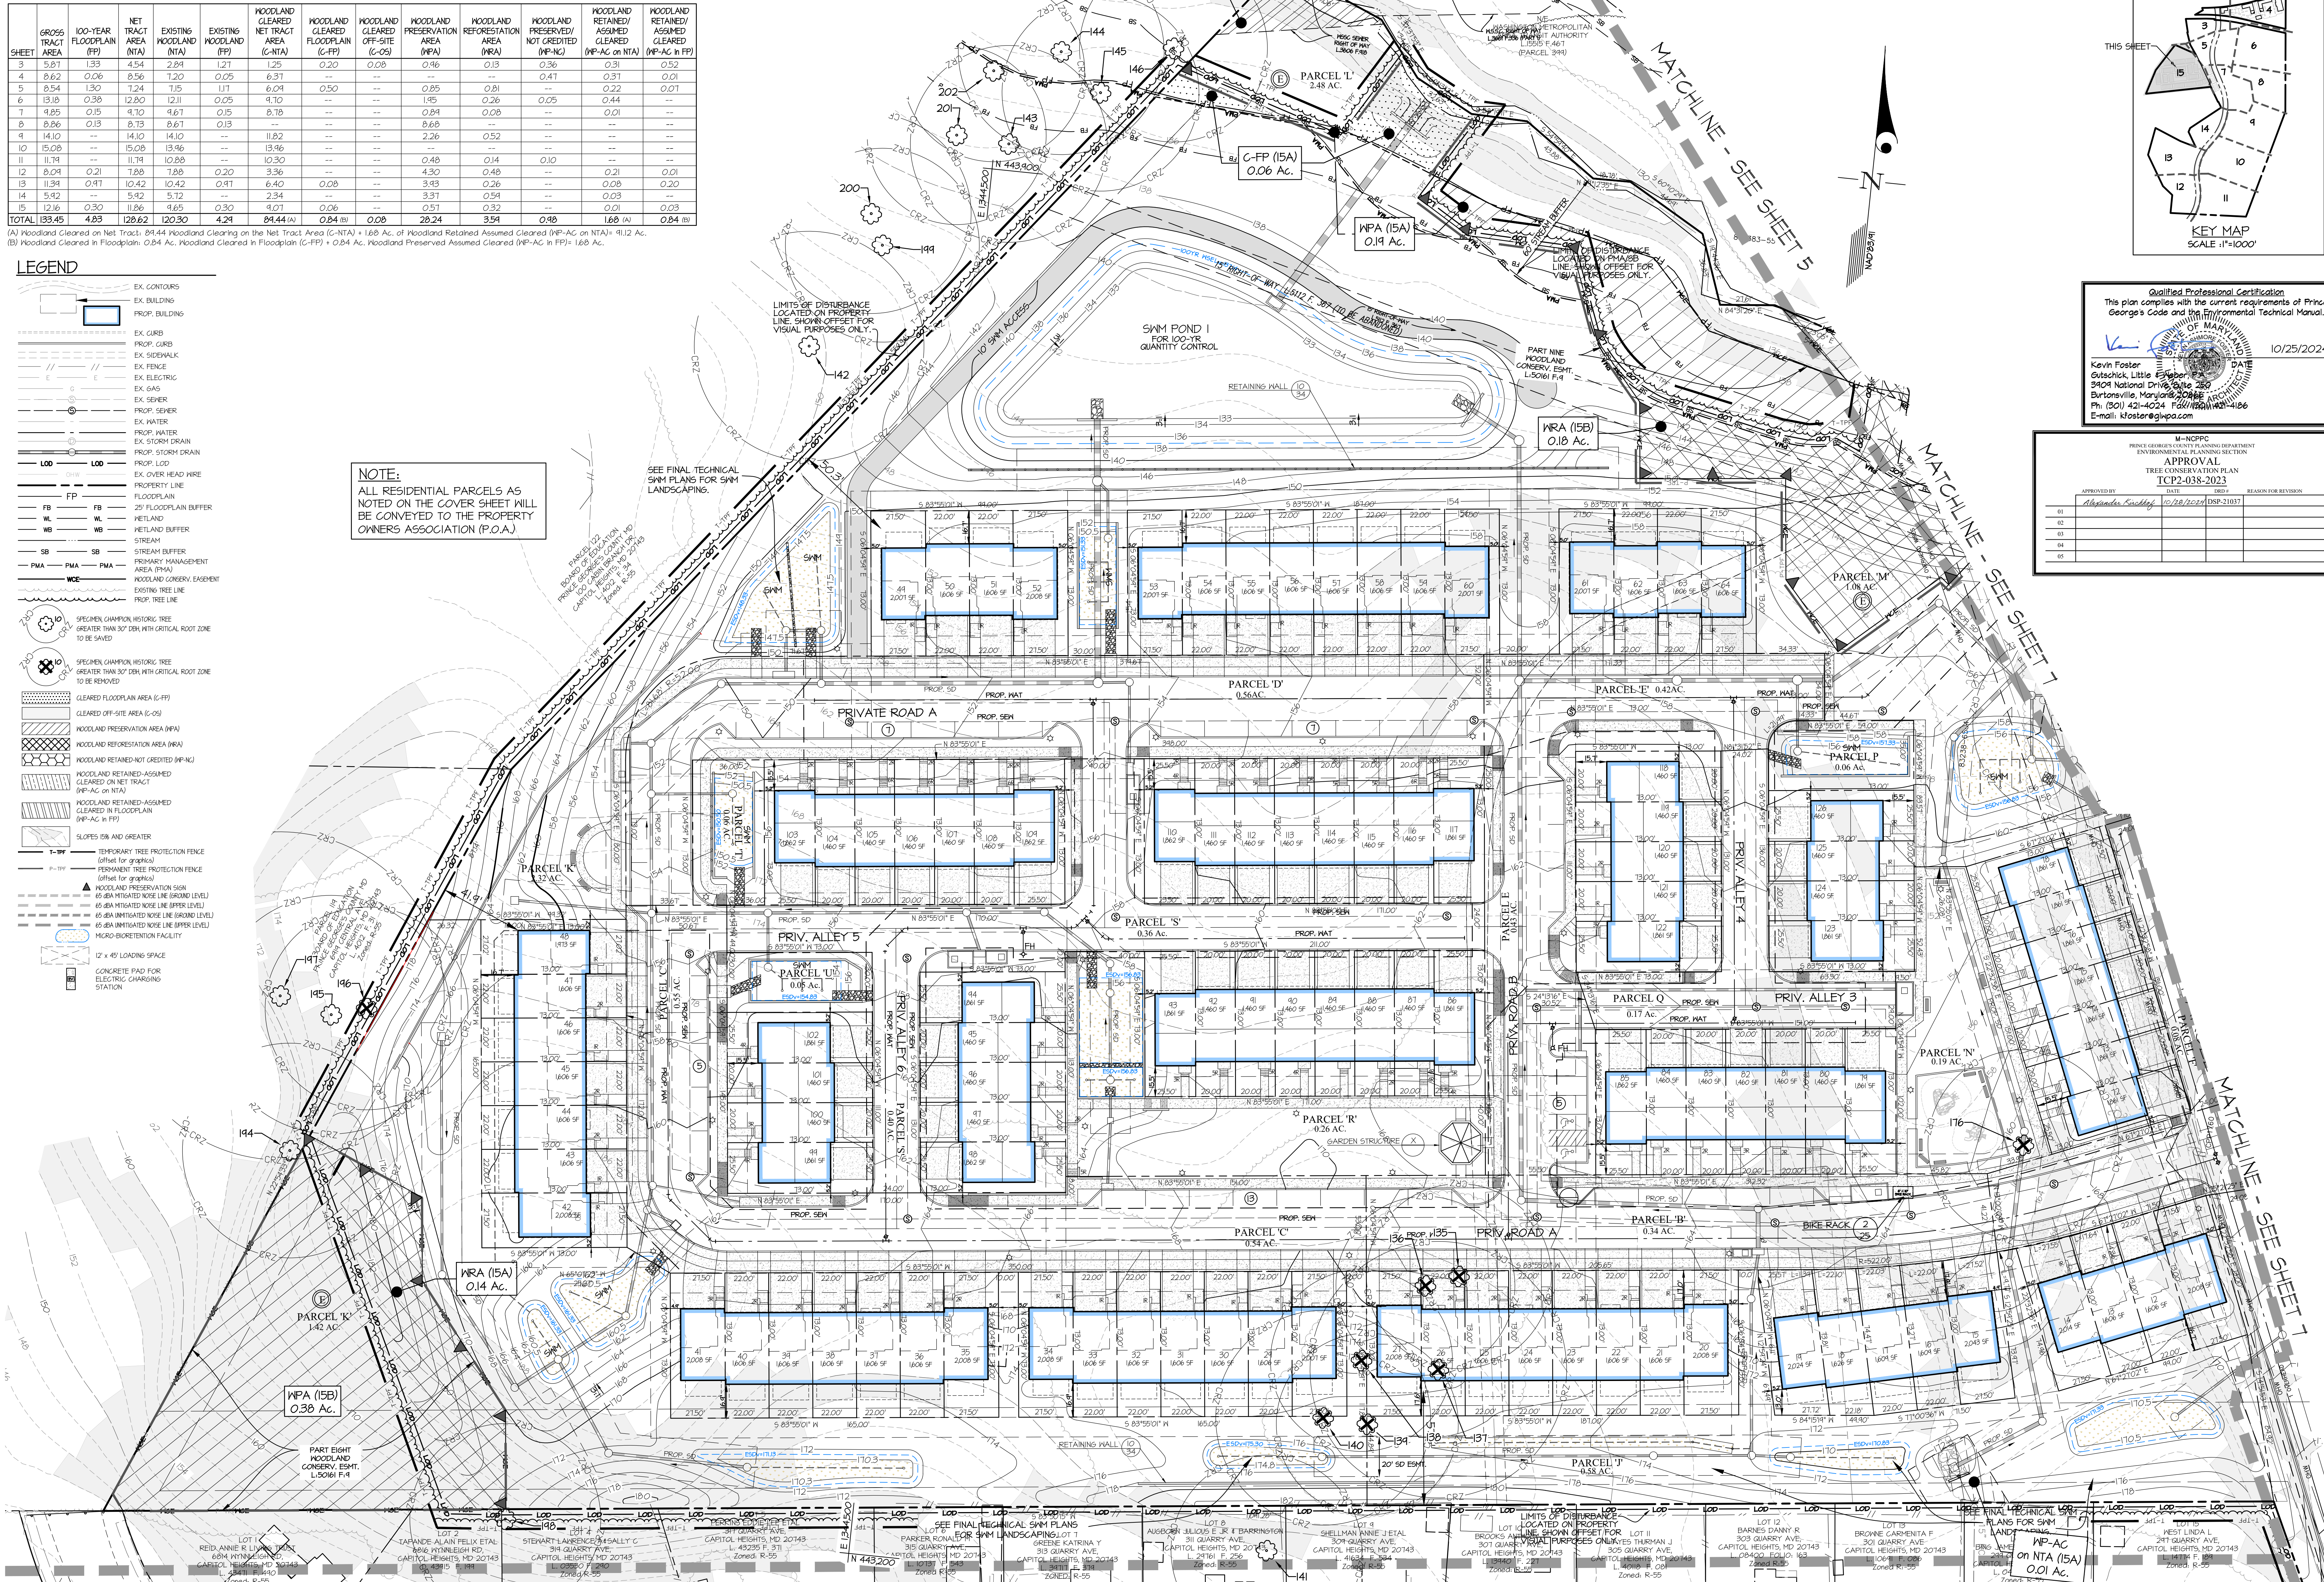

PREPARED FOR:
ENWOOD HILLS VENTURE, LLC
410 Edson Lane, Suite 220
Rockville, MD 20852
ATTN: BRIAN BERMAN

SCALE	ZONING
1"=30'	M-X-T & R-55
DATE	TAX MAP - GRID
OCT. 2024	073-E1

TYPE II TREE CONSERVATION PLAN

GLENWOOD HILLS

PARCEL A, BLOCK A; PARCELS 1&2, BLOCK B; PARCELS 1-7, BLOCK C;
PARCELS A-E, BLOCK D; LOTS 1-126, PARCELS A - H, J - N & P - V,
BLOCK E AND PARCELS A & B, BLOCK F

G. L. W. FILE No. 22030
SHEET 15 OF 16

1. This plan is submitted to fulfill the woodland conservation requirements for DSP-2103T1 expires, then this TCF2 also expires and is no longer valid.
2. Cutting or clearing of woodland not in conformance with this plan or without the expressed written consent of the County Engineer is prohibited and may result in a \$50.00 per square foot mitigation fee.
3. A pre-construction meeting is required prior to the issuance of grading permits. The Department of Public Works and Transportation or the Department of Environmental Resources, as appropriate, shall be contacted prior to the start of any work on the site to conduct a pre-construction meeting where implementation of woodland conservation measures shown on this plan will be discussed in detail.
4. Any clearing or cutting or partial clearing of woodland on this plan shall notify future buyers of any woodland conservation areas through the provision of a copy of this plan at time of contract signing. Future property owners are also subject to this requirement.
5. The owners of the property subject to this tree conservation plan are solely responsible for conformance to the requirements contained herein.
6. The property is within the Developed Tree and is zoned M-X-4-T and R-55.
7. The site is not adjacent to a roadway designated as scenic, historic, a parkway or a scenic byway.
8. The property is adjacent to Central Avenue (MD 214) which is classified as a Arterial roadway.
9. This plan is not grandfathered under CB-2170 (2010), Section 25-114(g).
10. Woodland Conservation Requirements generated by this plan are in conformance with on-site have been placed in a woodland and wildlife habitat conservation easement recorded in the Prince Georges County Land Records at Liber 50161 folio C04. Revisions to this TCF2 may require a revision to the recorded easement.

- a. All woodlands designated on this plan for preservation are the responsibility of the property owner. The woodland areas shall remain in a natural state. This includes the canopy trees and understory vegetation. A revised tree conservation plan is required prior to clearing woodland areas that are not specifically identified to be cleared on the approved TCF2.
- b. Tree and woodland conservation methods such as root pruning shall be conducted as noted on this plan.
- c. The location of all temporary tree protection fencing (TPFFs) shown on this plan shall be flagged or staked in the field prior to the pre-construction meeting, upon approval of the locations by the county engineer, installation of the TPFFs may begin.
- d. All temporary TPFFs required by this plan shall be installed prior to commencement of clearing and grading of the site and shall remain in place until the bond is released for this project. Failure to install and maintain temporary or permanent tree protection fencing as required by the approved TCF2.
- e. Woodland preservation areas shall be posted with signage as shown on the plans at the same time as the temporary TPFF installation. These signs must remain in perpetuity.

f. The developer and/or builder is responsible for the complete preservation of all forested areas shown on the approved plan to remain undisturbed. Only trees or parts thereof designated by the county as dead, dying, or hazardous may be removed.

- a. Tree is considered hazardous if a condition is present which has a potential to fall and/or a Certified Arborist or Licensed Tree Expert to believe that the trunk or a portion of the tree has a potential to fall and strike a structure, parking area, or other high use area and the tree is not in a pruning program.
- b. During the initial stages of cleaning and grading, if hazardous trees are present, trees are present that are not hazardous but are leaning into the disturbed area, the permittee shall remove said trees using chain saw. Creative pruning techniques may be used to remove hazardous trees.
- c. If a tree is determined to be hazardous by a Certified Arborist or Licensed Tree Expert, the tree shall be removed by the inspector. Only after approval by the inspector may the tree be cut by chainsaw to leave the existing level. The stump shall not be removed or covered with soil, mulch or other materials that would inhibit sprouting.
- d. If a tree is determined to be hazardous by a Certified Arborist or Licensed Tree Expert, the tree may be removed or other situations may result from an action by the permittee, or to remove, a Certified Arborist or Licensed Tree Expert must certify that the tree or the portion of the tree in question has a potential to fall and/or strike a structure, parking area, or other high use area and may result in personal injury or property damage. If a tree or a portion thereof are in a tree pruning program and the tree is not hazardous, the tree shall be removed. If a tree is not hazardous, the property damage then the certification is not required and the permittee shall take corrective action immediately. The condition of the area shall be fully documented through photographs prior to corrective action being taken. The photographs shall be submitted to the inspector for review.
- e. If corrective pruning may alleviate a hazardous condition, the Certified Arborist or a Licensed Tree Expert may proceed without further authorization. The pruning must be done in accordance with the latest edition of the appropriate ANSI-A300 Training Standards. The condition of the area shall be fully documented through photographs prior to corrective action being taken. The photos shall be submitted to the inspector for documentation of the damage.
- f. Debris from the tree removal or pruning that occurs within 35 feet of the woodland edge may be removed and properly disposed of in a landfill. Debris from the tree removal or pruning that occurs within 35 feet from the woodland edge shall be cut up to allow contact with the ground, thus encouraging decomposition. The smaller materials shall be placed into brush piles that will serve as wildlife habitat.
- These work to be completed within a road right-of-way requires a permit from the Maryland Department of Natural Resources unless the trees are to be shown within the approved limits of disturbance on a T22. The work is required to be conducted by a Licensed Tree Expert.

- a. All afforestation and reforestation bonds, based on square footage, shall be posted with the county prior to the issuance of any permits. These bonds will be retained as surety until all required activities have been satisfied or the required timeframe for maintenance has passed, whichever is longer.
- b. The time frame for afforestation and reforestation shall be established prior to the issuance of the first planting permit. (This standard note may be modified as necessary to address which building permits are adjacent to the proposed planting area.) Seeding/planting is to occur from November through May only. No planting shall be done while ground is frozen. Planting with larger caliper stock or containerized stock may be done at any time provided a seedling is used.
- c. If planting cannot occur due to planting conditions, the developer or property owner shall install the fencing and signage in accordance with the approved Type 2 Tree Conservation Plan. Planting shall then be accomplished during the next planting season. If planting is delayed beyond the transfer of the property title to the owner, the developer or property owner shall be responsible for the cost of the planting. The cost of the reforestation if the reforestation area is located on their property and that reforestation is not occurring the next planting season. A copy of that document shall be presented to the grading inspector and the county.
- d. Reforestation areas shall not be mowed. The management of competing vegetation around individual trees and the removal of noxious, invasive, and noxious weeds within the reforestation areas is acceptable.
- e. All required perimeter fencing shall be installed prior to the start of clearing and grading of the site and shall remain in place until the permanent tree protection fencing is installed with the required planting. The temporary fencing is not required to be installed if the permanent fencing is installed prior to clearing and grading of the site. Failure to install and maintain temporary or permanent tree protective fencing is a violation of this TCFP.
- f. The required perimeter fencing shall be posted with the county prior to the start of clearing and grading of the site as the permanent protection fencing installation. These signs shall remain in perpetuity.
- g. The county inspector shall be notified prior to soil preparation or initiation of any tree planting on this site.
- h. At time of issuance of the first permit, the following information shall be submitted to the M-NCPPG Planning Department regarding the contractor responsible for implementation of this plan: contractor name; business name (if different); address; and phone number. Results of annual survival checks for each of the required years after tree planting shall be reported to the M-NCPPG Planning Department.
- i. Failure to comply with the reforestation and afforestation time frame will result in the forfeiture of the reforestation bond and/or a violation of this plan including the associated \$400 per square foot penalty unless the county inspector approves a written extension.

1. Quantity: (see Plant Schedule)
2. Type: (see Plant Schedule)
3. Plant Quality Standards: The plants selected shall be healthy and sturdy representatives of their species. Seedlings shall have a minimum top growth of 18". The diameter of the root collar (the part of the root just below ground level) shall be at least 3/8". The roots shall be well developed and at least 8" long. No more than twenty-five percent (25%) of the root system (both primary and auxiliary/ fibrous) shall show evidence of being cut (pruned) or striped from the plant during the digging process. Substantial auxiliary/ fibrous roots shall be present.

Plants shall be shipped by the nursery immediately after lifting from the field or removal from the greenhouse, and planted immediately upon receipt by the landscape contractor.

If the plants cannot be planted immediately after delivery to the reforestation site, they shall be stored in the shade with their root masses protected from direct exposure to sun and wind by the use of straw, peat moss, compost, or other suitable material and shall be maintained through periodic watering, until the time of planting.

4. Plant Handing: The quantity of seedlings taken to the field shall not exceed the quantity that can be planted in a day. Seedlings, once removed from the nursery or temporary storage area shall be planted immediately.
 5. Timing of Planting: The best time to plant seedlings is while they are dormant, prior to spring budding. The most suitable months for planting are March and April, when the soil is moist. November and early December are also acceptable planting times for this region as cool and cloudy weather is considered ideal. Planting shall occur within one growing season of the issuance of grading/ building permit.
- The Soil Testing Laboratory
Agronomy Department,
H-1 Patterson Hall
University of Maryland
College Park, Maryland 20742.

These field tests will be processed for \$5 each, which includes the soil laboratory sending the test results to the Cooperative Extension Service of Prince George's County at the University of Maryland, who will then make recommendations for improving the existing soil. The soil will be tested and recommended for corrections of soil texture, pH, magnesium, phosphorus, potassium, calcium and organic matter.

4. **Soil Improvement Measures:** The soil shall then be improved according to the recommendations made by the Cooperative Extension Service.
5. **Fencing & Signage:** Permanent tree protection fence (split rail fence) shall be placed at the rear of all lots that abut forestation areas. (See Afforestation Area Fence Detail) The fencing and afforestation areas abutting proposed lots is subject to further evaluation at the time of builder site plans.
6. **Planting Method:** Consult the Planting Detail(s) shown on this plan. Mechanical row planting is allowed as an alternative planting method for Planting Areas 14, 20 & 53 only.
7. **Mulching:** Apply 2" thick layer of wood chip or shredded hardwood mulch (as noted) to each planting site (see detail shown on this plan).
8. **Groundcover Establishments:** The remaining disturbed area between seedling planting sites shall be seeded and stabilized with white clover seed at the rate of 3 lbs./acre. No fescue grass type should be used in any planting area ground stabilization. For all planting areas, (including Area 14, 20 & 53) that may contain existing turfgrass groundcover, any existing fescue type grass shall be eliminated at each planting site or planting row with chemical herbicides. (Round-up or similar type)
9. **Mowing:** No mowing may occur within the limits of the afforestation/reforestation area.
10. **Survival Check for Bond Release:** The planting area is to be checked at the end of each year for two years to assure that no less than 75% of the original planted quantity survives.
11. **Source of Seedlings:** Md. Forest, Park and Wildlife Service in Bowie, Md.; Phone (301) 464-3065. Ruppert Environmental, Ashton, Maryland; Phone: (301) 714-0400.

Field check the re-afforestation area according to the following schedule:

Year 1: Site preparation and Tree Planting Survival check once annually (September-November) see Note 1) Watering is needed (2 x month) Control of undesirable vegetation as needed (1 x in June and 1 x in September min.)

Year 2-3: Reinforcement planting is needed (See Note 2) Survival check once annually (September-November) Control of undesirable vegetation if needed (1 x in May and 1 x in August min.)

Year 4: Reinforcement planting if needed. (See Note 2) Survival check (September -November)

1. **Survival Check:** Check planted stock against plant list (or as-built) by walking the site and taking inventory. Plants must show vitality. Submit field data forms (Condition Check Sheets) to owner after each inspection. Remove all dead plants.
2. **Reinforcement Planting:** Replace dead or missing plants in sufficient quantity to bring the total number of live plants to at least 75% of the number originally planted. If a particular species suffers unusually high mortality, replace with an alternative plant type.
3. **Miscellaneous:** Fertilization or watering during years 1 through 3 will be done on as needed basis. Special return operations or recommendations will be conducted on as needed basis.



Prior to the issuance of the first permit for the development shown on this TCP2, all off-site woodland conservation required by this plan shall be identified on an approved TCP2 plan and recorded as an off-site easement in the land records of Prince George's County. Proof of recordation of the off-site conservation shall be provided to the M-NCPPC, Planning Department prior to issuance of any permit for the associated plan.

All required fee-in-lieu payments shall be made to the Woodland Conservation Fund. Proof of deposit shall be provided prior to issuance of any permits related to this TGP2 unless the project is phased. Phased projects shall pay the fee-in-lieu amount for each phase prior to the issuance of any permit for that phase and shown in the fee-in-lieu breakdown on this TGP2.


When woodlands and/or specimen, historic or champion trees are to remain:

As the developer or builder no longer has an interest in the property and the new owner desires to remove a hazardous tree or portion thereof, the owner must obtain a written statement from a Certified Arborist (CA) or Licensed Tree Expert (LTE) identifying the hazard and the proposed corrective measures prior to having the work conducted. After proper documentation has been completed per the requirements for the Pennsylvania Department of Environmental Protection's "Preservation Areas", the Department may require the property owner to remove the tree. The stump shall be cut as close to the ground as possible and left in place. The removal or grinding of the stumps in residential areas and commercial areas is not permitted, if a tree or portions thereof are in the danger of striking a structure, person or vehicle. The removal of stumps in residential or commercial property damage then the certification is not required and the permittee shall take corrective action to remove the stump. In National Forests, the removal of stumps and the use of pneumatic logs for corrective action being taken. The photos shall not be submitted to the inspector for documentation of the damage. Tree work to be completed within a road right-of-way requires a permit from the Maryland Department of Transportation. National Forests require a permit from the U.S. Forest Service for any disturbance on a TCFP. The work is required to be conducted by a Licensed Tree Expert.

- b. The removal of noxious, invasive, and non-native plant species from any woodland preservation area shall be done with the use of hand-held equipment only (pruners or a chain saw). These plants may be cut and left on the ground, but they must be removed from the area and disposed of appropriately. All material from these noxious, invasive, and non-native plants greater than two (2) inches diameter shall be cut to allow contact with the ground, thus encouraging decomposition.
- c. The use of broadcast spraying of herbicides is not permitted. However, the use of herbicides to discourage re-sprouting of invasive, noxious, or non-native plants is permitted if done as an application of the chemical directly to the cut stump immediately following cutting of plant tops. The use of any herbicide shall be done in accordance with the label instructions.
- d. The use of chainsaws is extremely dangerous and should not be conducted with poorly maintained equipment, without proper training, or by individuals not trained in the use of this equipment for the pruning and/or cutting of trees.

  

<u>PLANTING SCHEME & SCHEDULE</u>			
PLANTING AREA - REFORESTATION AREAS			
3.94 Ac. Planting Area, 3540 Seedling Required			
1000 Seedlings/ Acre			
<u>BOTANICAL/COMMON NAME</u>	<u>QUANTITY (%)</u>	<u>QUANTITY (#)</u>	<u>SIZE</u>
Liquidambar styraciflua/ Sweet Gum	20%	714	n/rips
Quercus rubra/ Red Oak	14%	682	n/rips
Nyssa sylvatica/ Black Gum	18%	646	n/rips
Acer rubrum/ Red Maple	18%	646	n/rips
Betula nigra/ River Birch	9%	323	n/rips
Sassafras albidum/ Sassafras	8%	281	n/rips
Diospyros virginiana/ Persimmon	8%	281	n/rips

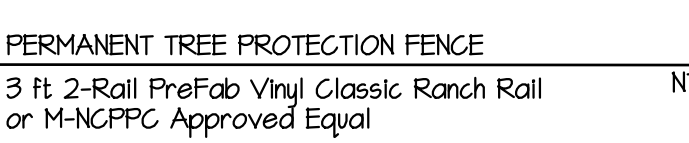

Qualified Professional Certification
This plan complies with the current requirements of F
George's Code and the Environmental Technical Man

10/25/20

Levin Foster
Kutschick, Little & Weber, P.A.
409 National Drive, Suite 200
Burlington, Maryland 20615
Ph: (301) 421-4024 Fax: (301) 421-4186
e-mail: kfoster@glmpa.com

M-NCPPC PRINCE GEORGE'S COUNTY PLANNING DEPARTMENT ENVIRONMENTAL PLANNING SECTION APPROVAL TREE CONSERVATION PLAN TCP-038-2023		
APPROVED BY	DATE	REASON FOR REVISION
<i>Kandice Kinschlag</i>	<i>10/28/2023</i>	<i>DSP-21037</i>