
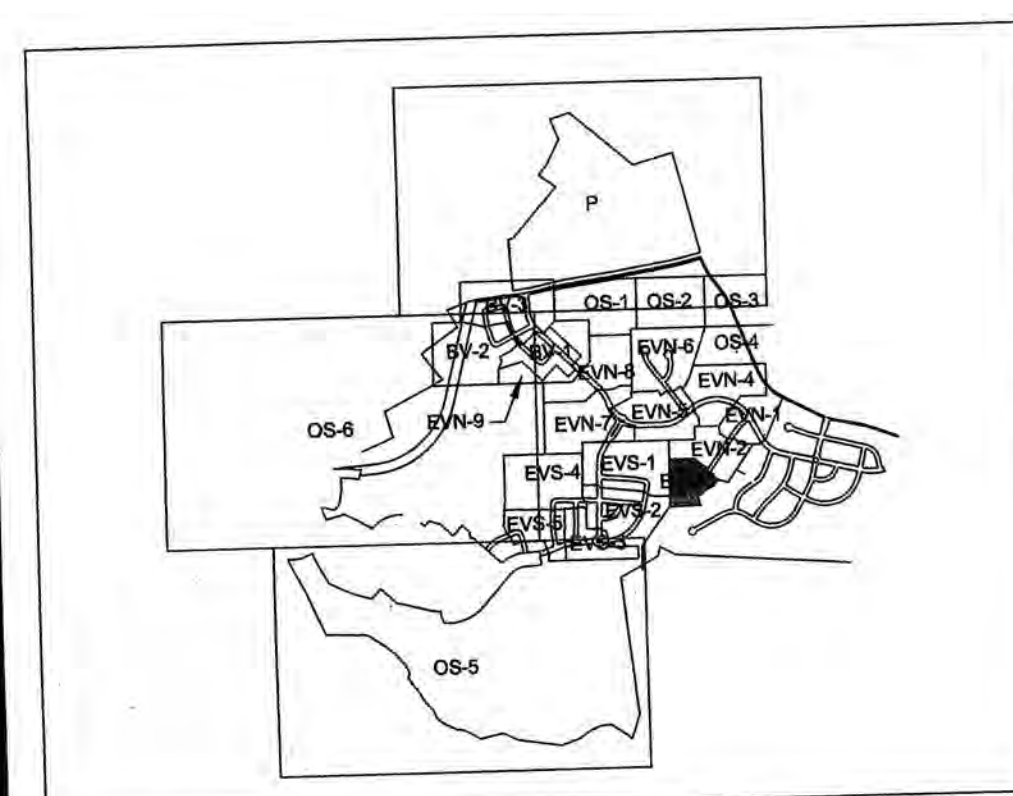


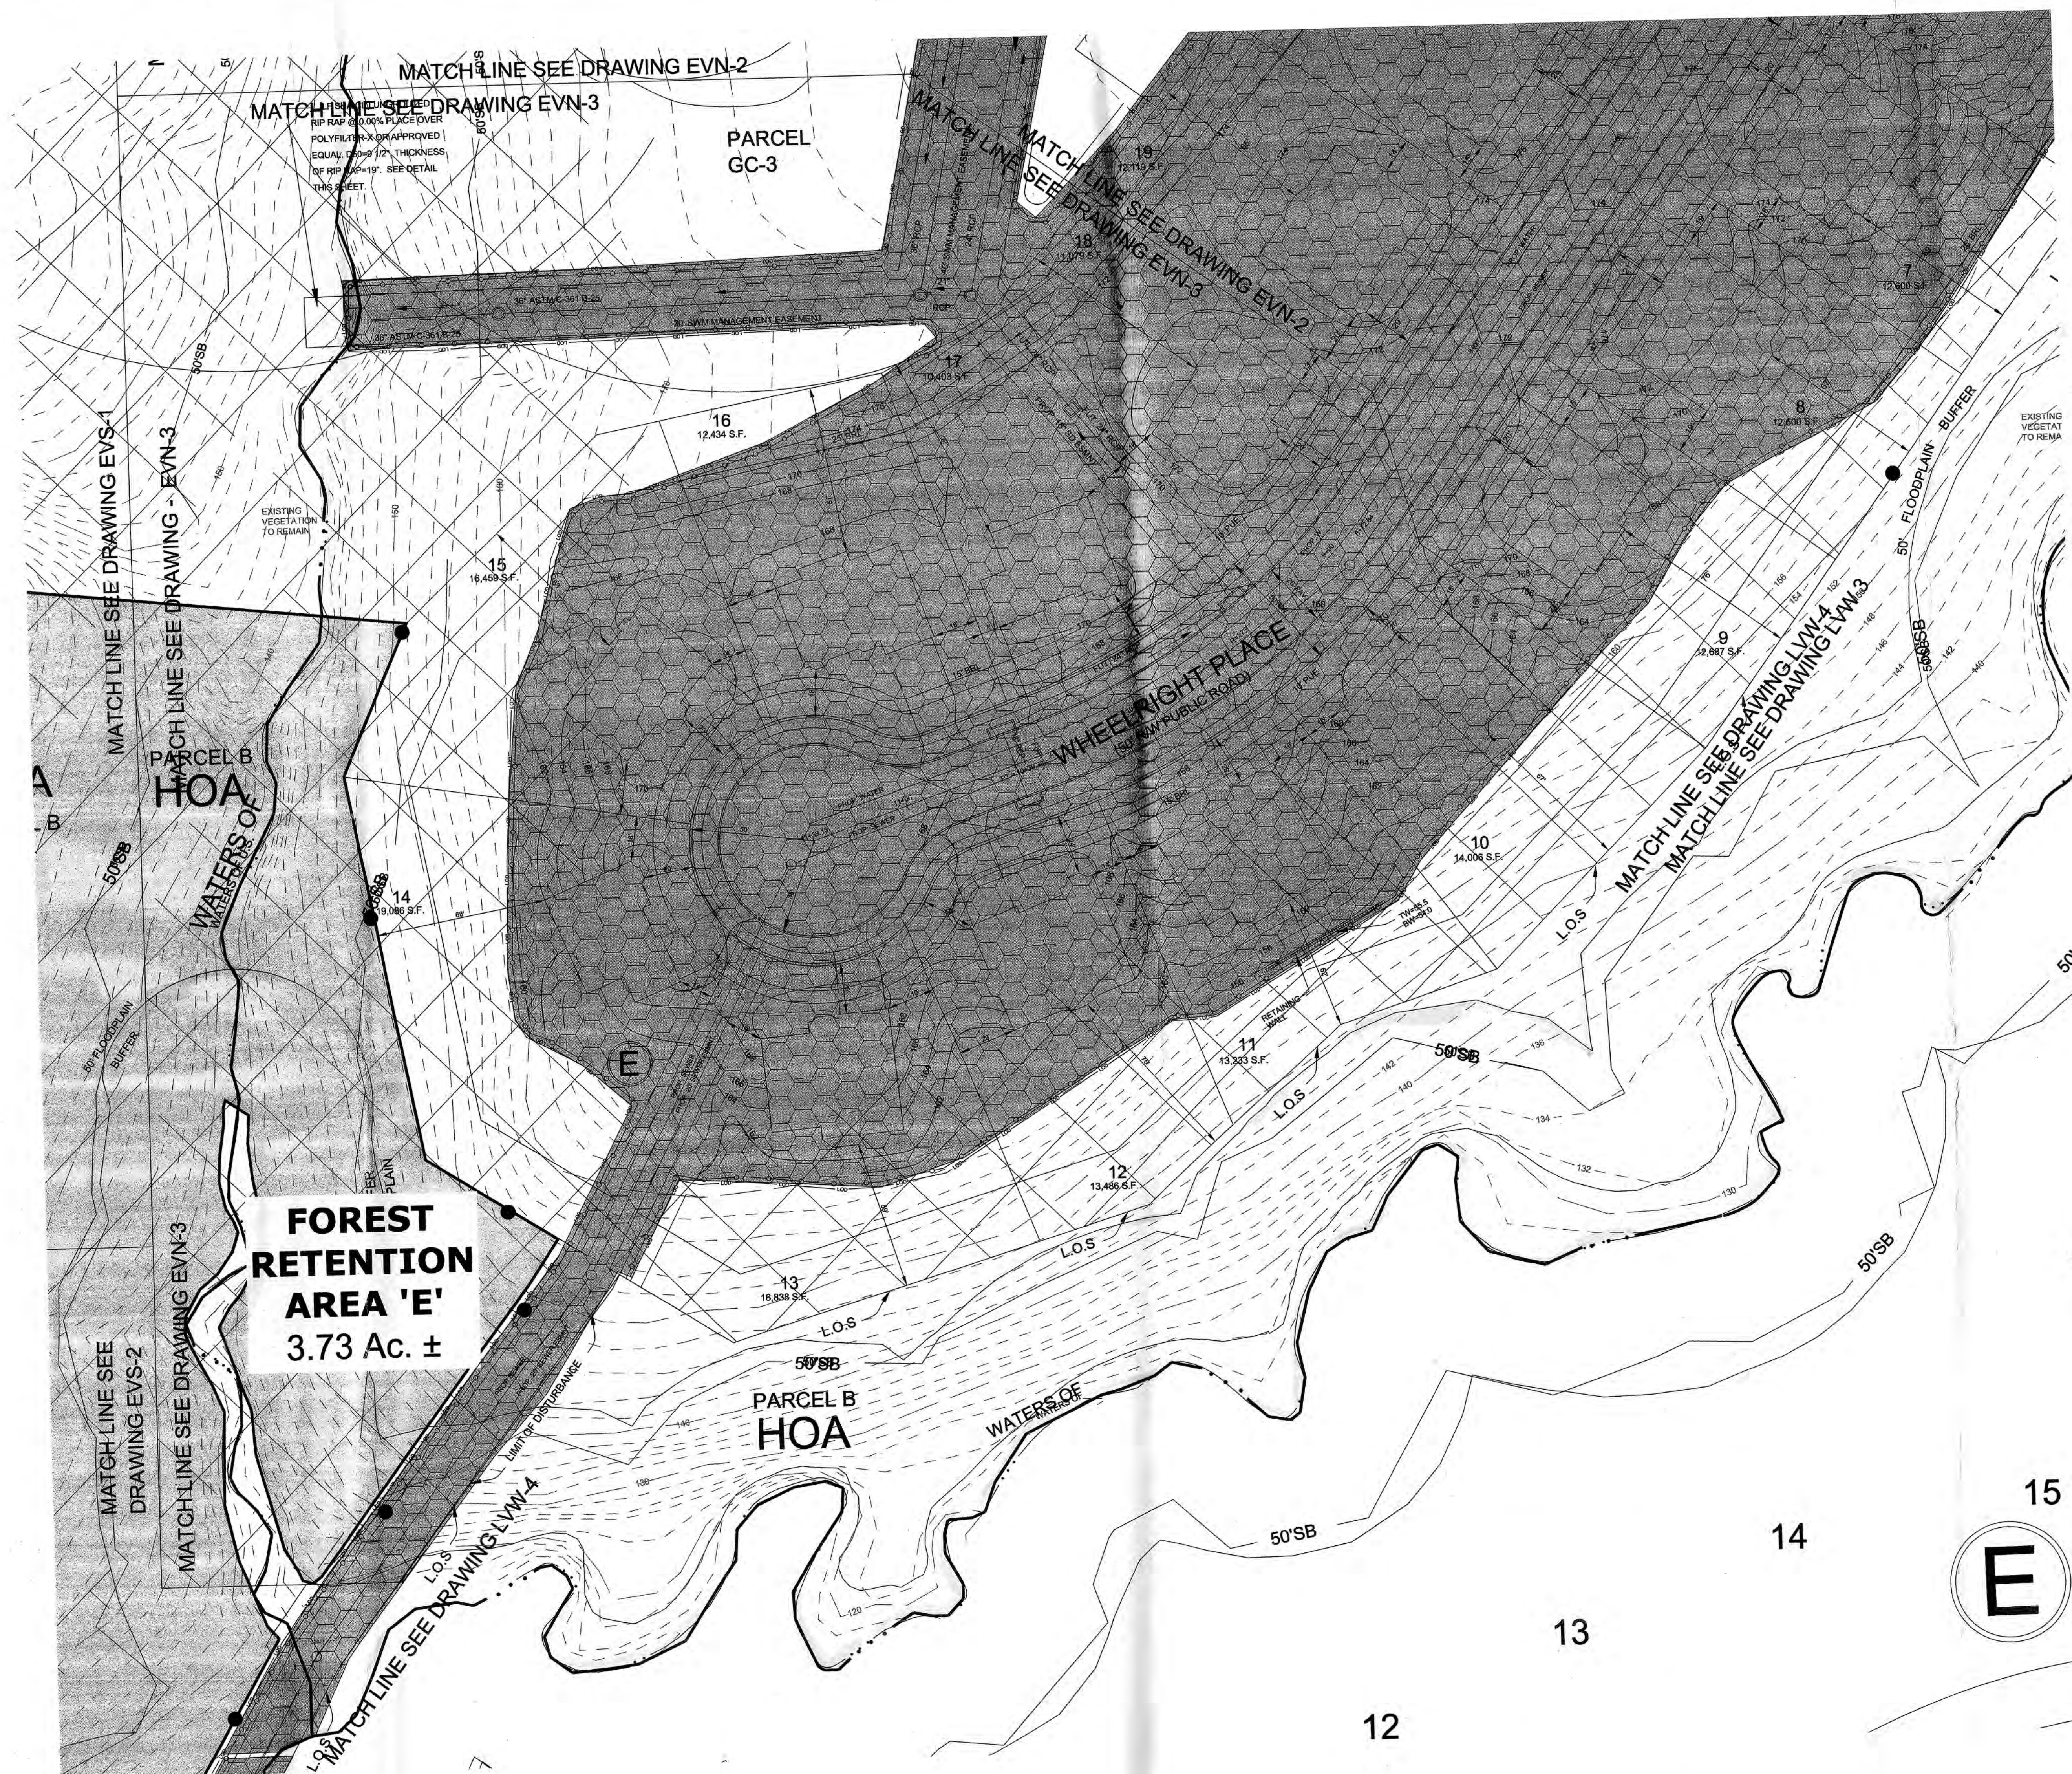

Leslie Wood Mummert
 Leslie Wood Mummert Date
 Qualified Professional as per the
 1991 Maryland Forest Conservation Act
 Issued July 1, 2004

M-NCPPC APPROVALS			
PROJECT NAME: EDELYN VILLAGE, NORTH & SOUTH			
PROJECT NUMBER: SDP-0318			
For Conditions of Approval see Site Plan Cover Sheet or Approval Sheet			
Revisions Listed Below Apply to This Sheet			
Approval or Revision #	Approval Date	Reviewer's Initials	Certification Date
01	6/24/2004	S.L.	1/4/2005
02			
03			
04			
05			

M-NCPPC			
Prince George's County Planning Department			
Environmental Planning Section			
APPROVAL			
TREE CONSERVATION PLAN			
TCPII / 46 / 04			
JLS 12/21/04			
Approved by Date			
01	JLS 8/25/10	12-29-04	
02			
03			
04			
05			



SCALE: 1"=30'



TYPE II TREE CONSERVATION PLAN
THE PRESERVE AT PISCATAWAY
 Edelen Village North & Edelen Village South
 Fifth (5th) Election District
 Prince George's County, Maryland

Environmental Systems Analysis, Inc.
 48 Maryland Avenue
 Annapolis, Maryland 21401
 (410) 267-0495 f: (410) 267-0496
 www.esaonline.com

SCALE: 1"=30'
 DATE: 1.10.04 REV.10.4.04
 11.16.04, 6.22.10, 8.9.10
 ESA JOB #: 2002-45
 DRAWING: App/Env/EdelenForestTCPII/PiscatawayEdelenTCPII8.9.10
 SHEET: 10 of 24 (EVN3)

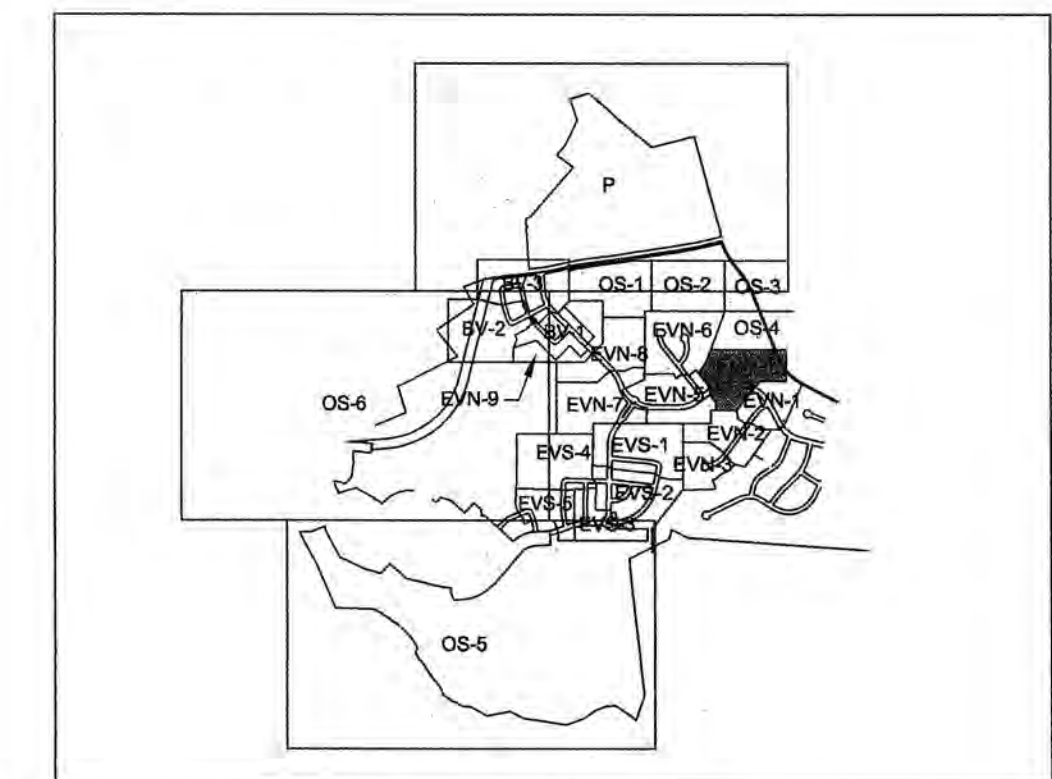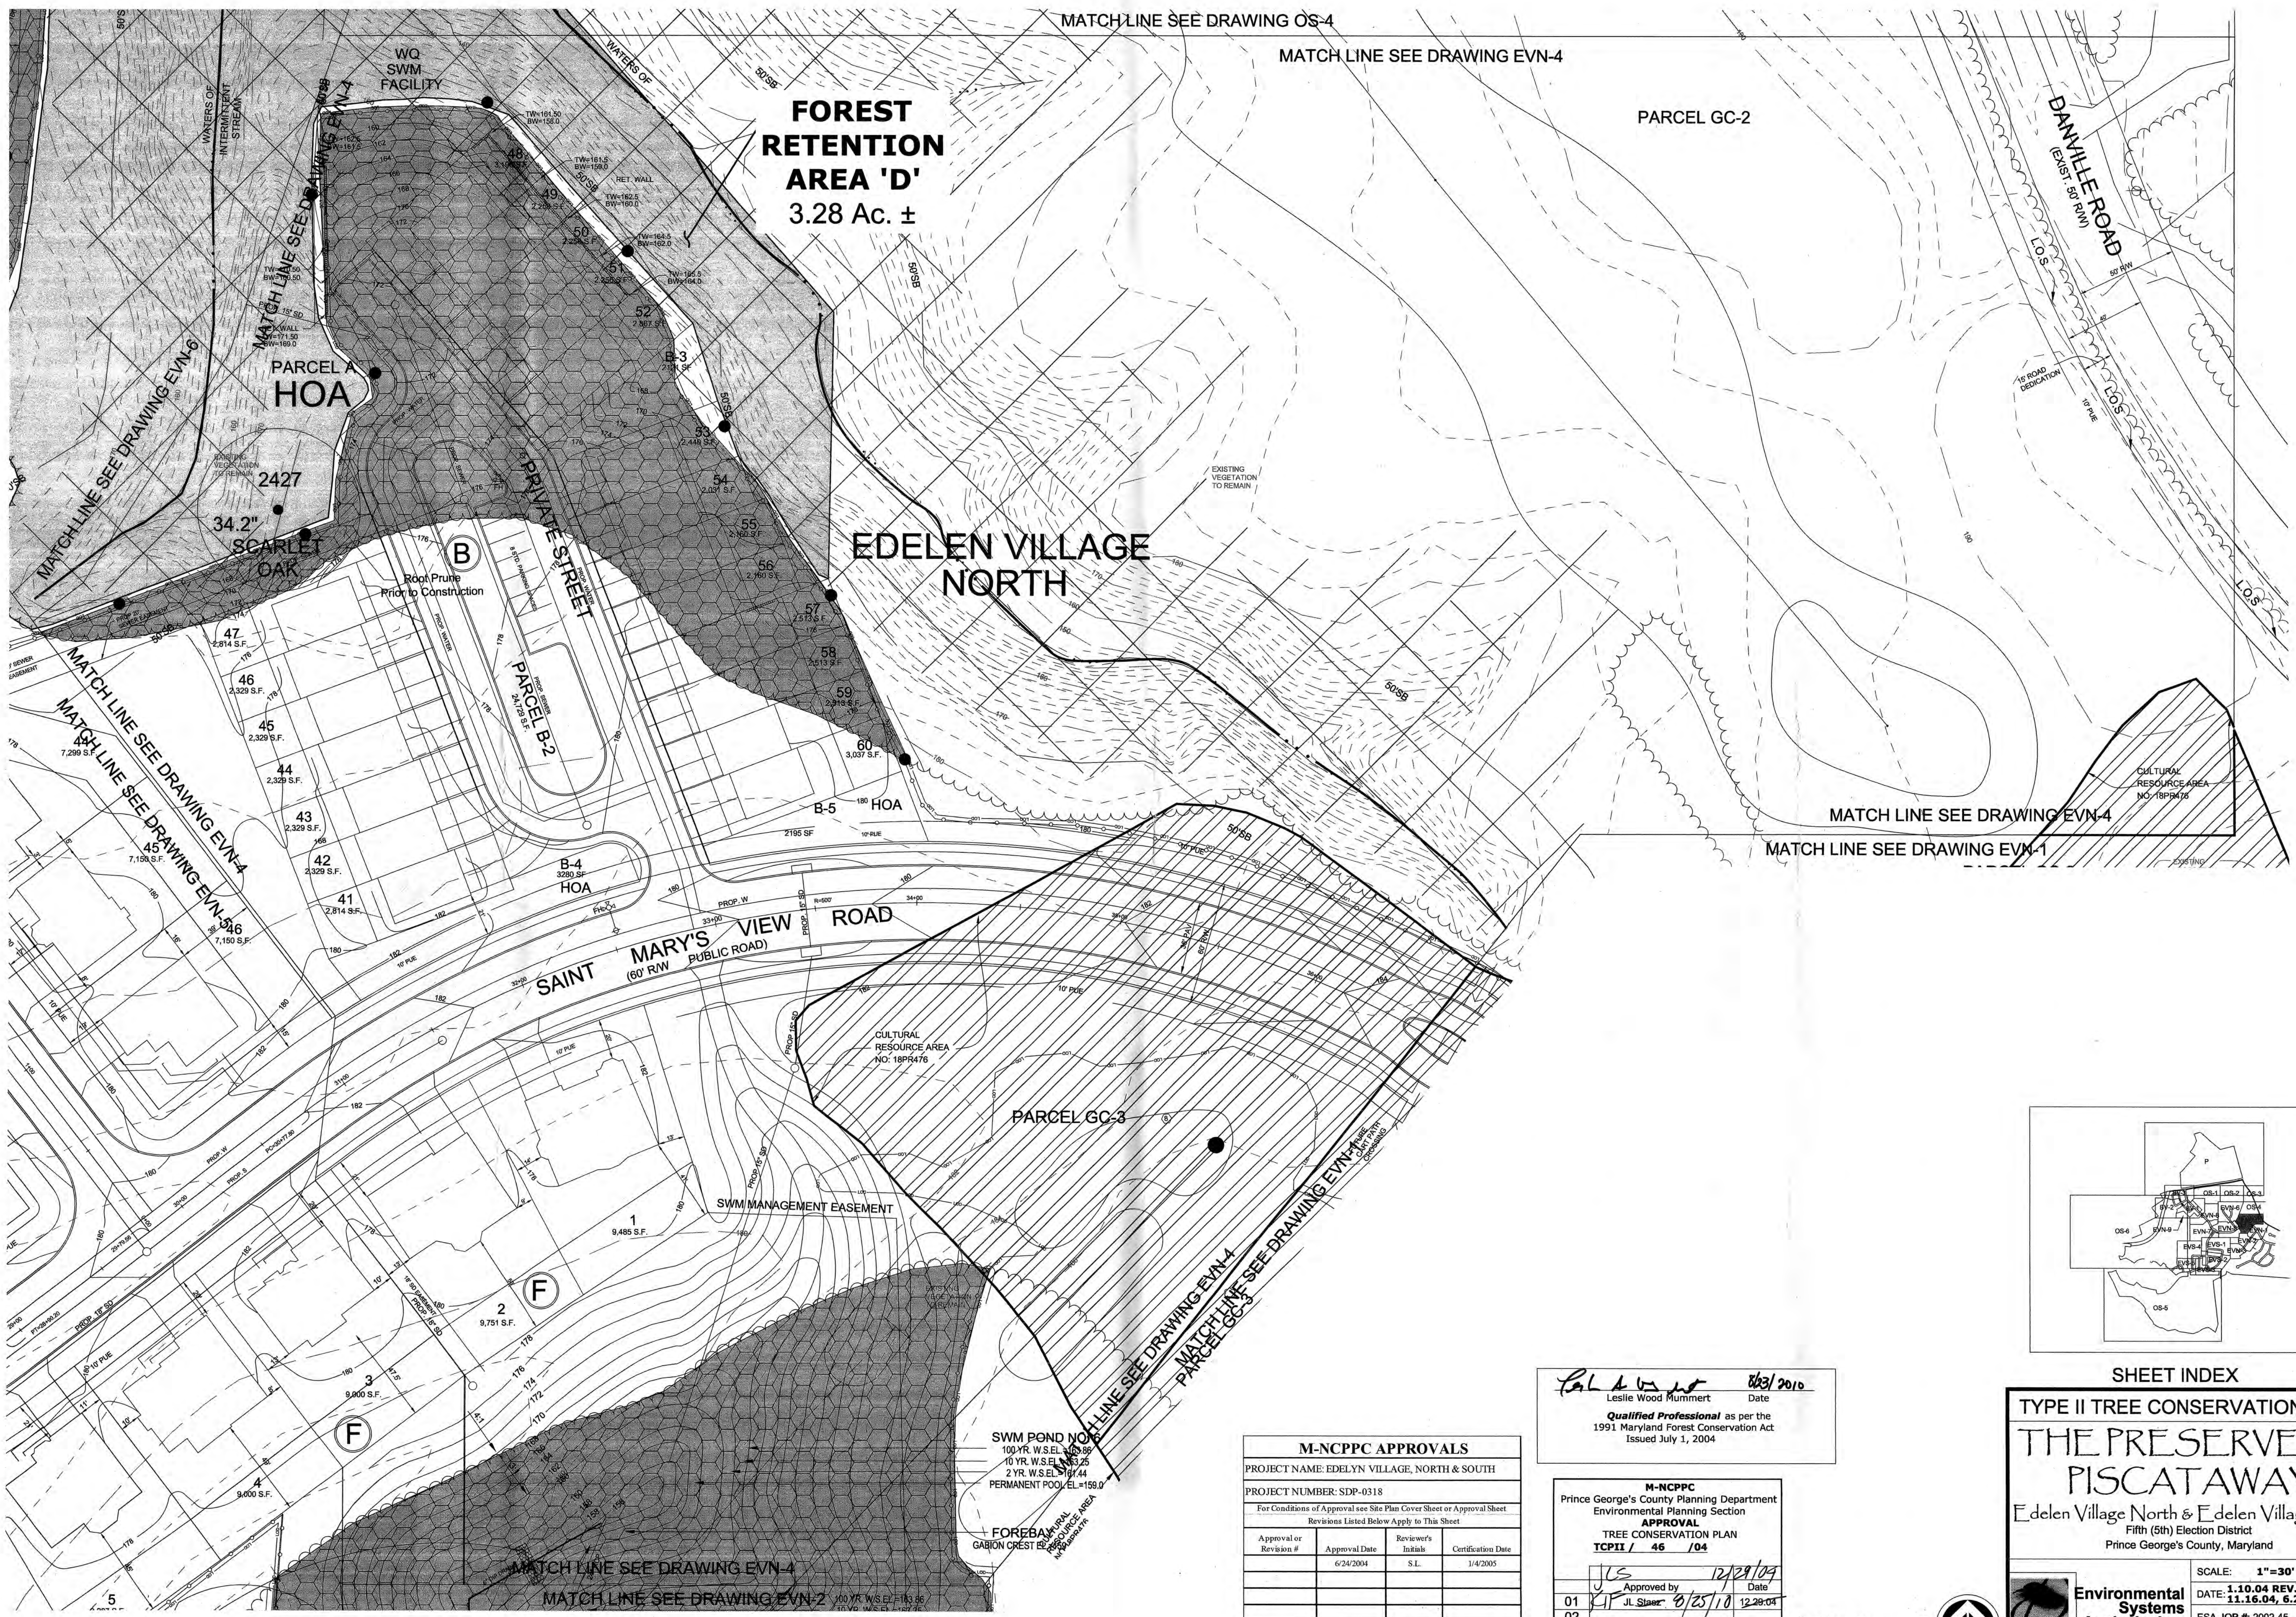

SHEET INDEX


TYPE II TREE CONSERVATION PLAN
THE PRESERVE AT PISCATAWAY
Edelen Village North & Edelen Village South
Fifth (5th) Election District
Prince George's County, Maryland

SCALE: 1"=30'
DATE: 1.10.04 REV.10.4.04
DATE: 11.16.04, 6.22.10, 8.9.10
ESA JOB #: 2002-45
DRAWING: App'Dwg/EdelenFinalTCPII
Piscataway/EdelenTCPII.8.10
SHEET: 11 of 24(EVN4)



M-NCPPC APPROVALS			
PROJECT NAME: EDELYN VILLAGE, NORTH & SOUTH			
PROJECT NUMBER: SDP-0318			
For Conditions of Approval see Site Plan Cover Sheet or Approval Sheet			
Revisions Listed Below Apply to This Sheet			
Approval or Revision #	Approval Date	Reviewer's Initials	Certification Date
	6/24/2004	S.L.	1/4/2005

Leslie Wood Mummert 8/23/2010
Date
Qualified Professional as per the
1991 Maryland Forest Conservation Act
Issued July 1, 2004

M-NCPPC
Prince George's County Planning Department
Environmental Planning Section
APPROVAL
TREE CONSERVATION PLAN
TCPII / 46 / 04
JLS 12/29/09
Approved by Date
JL Staer 8/25/10 12/28/09

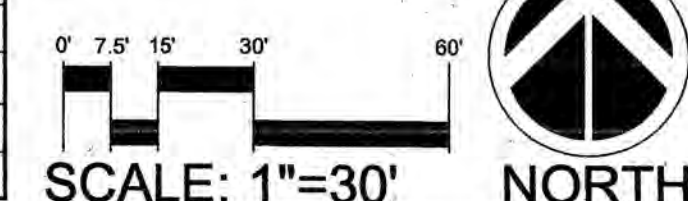

Environmental Systems
esa
45 Maryland Avenue
Annapolis, Maryland 21401
(410)287-0495 f. (410)287-0498
www.esatoday.com

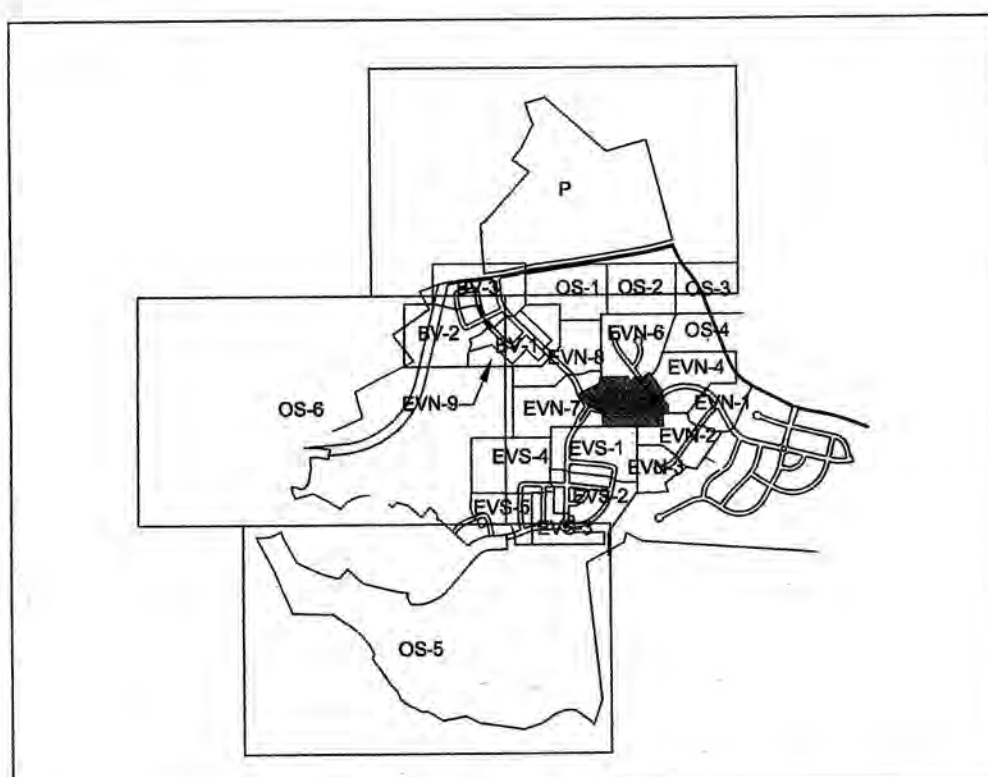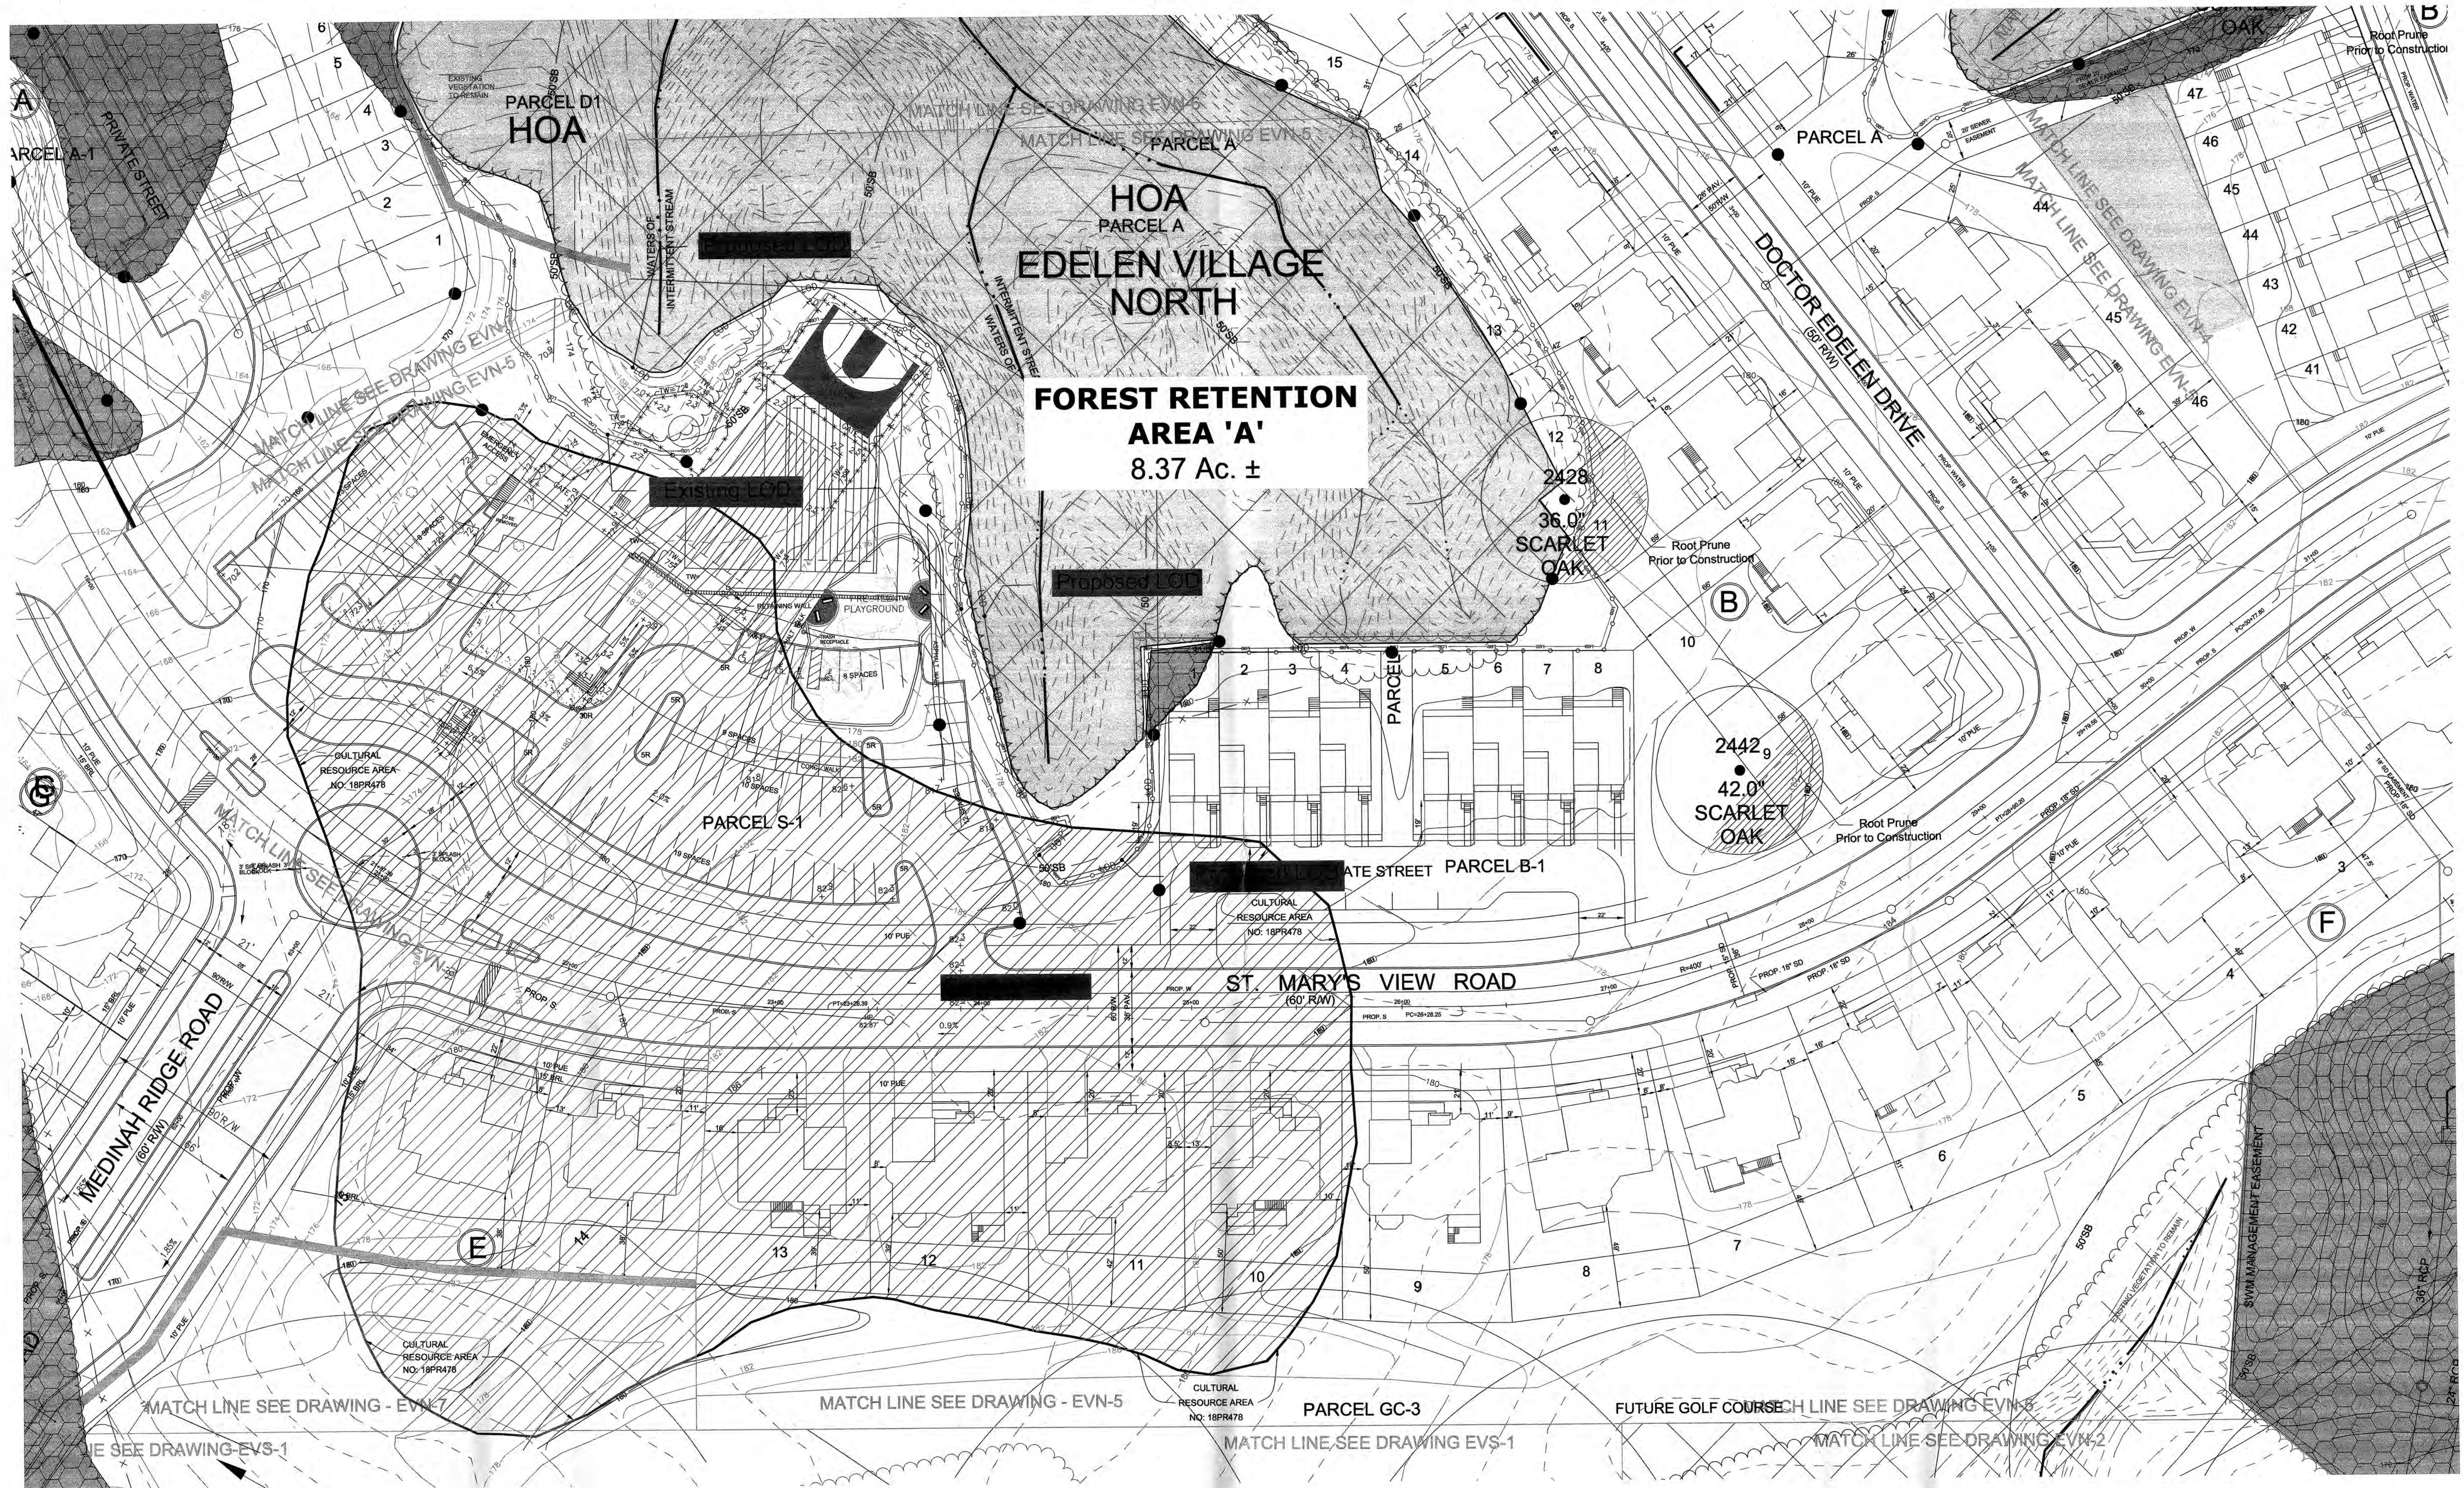


SHEET INDEX

Leslie Wood Mummert
 Leslie Wood Mummert
 Date 8/23/2010
 Qualified Professional as per the
 1991 Maryland Forest Conservation Act
 Issued July 1, 2004

M-NCPPC APPROVALS			
PROJECT NAME: EDELYN VILLAGE, NORTH & SOUTH			
PROJECT NUMBER: SDP-0318			
For Conditions of Approval see Site Plan Cover Sheet or Approval Sheet			
Revisions Listed Below Apply to This Sheet			
Approval or Revision #	Approval Date	Reviewer's Initials	Certification Date
01	6/24/2004	S.L.	1/4/2005
02			
03			
04			
05			

M-NCPPC	
Prince George's County Planning Department	
Environmental Planning Section	
APPROVAL	
TREE CONSERVATION PLAN	
TCPII / 46	/04
JLS	12/21/09
Approved by	Date
01 JPL/LSZ	8/25/10
02	12/29/04
03	
04	
05	

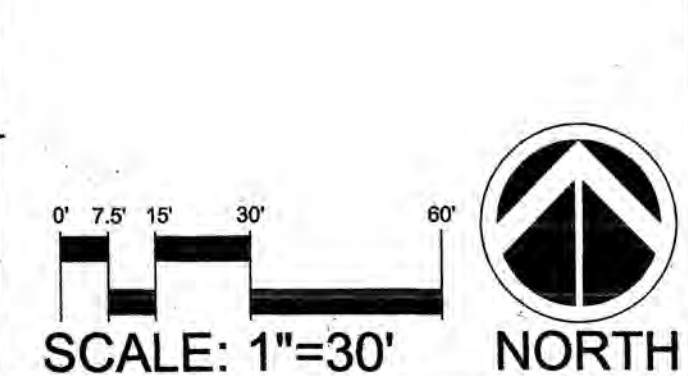

TYPE II TREE CONSERVATION PLAN
THE PRESERVE AT PISCATAWAY
 Edelen Village North & Edelen Village South
 Fifth (5th) Election District
 Prince George's County, Maryland

SCALE: 1"=30'
 DATE: 1.10.04 REV. 10.4.04
 11.16.04, 6.22.10, 8.9.10
 ESA JOB #: 2002-45
 DRAWING: 03-45V PiscatawayCAD/FinatCPRI
 AppDwg/EdelenVillageTCPII/1
 PiscatawayEdelenTCPII.9.10
 (410)287-0405 / (410)287-0406
 www.esaonline.com

Environmental Systems Analysis, Inc.
 48 Maryland Avenue
 Annapolis, Maryland 21401
 (410)287-0405 / (410)287-0406
 www.esaonline.com

SHEET: 12 of 24(EVN5)

MATCH LINE SEE DRAWING OS-1

MATCH LINE SEE DRAWING OS-2

MATCH LINE SEE DRAWING EVN-6

**FOREST
RETENTION
AREA 'B'**
1.78 Ac. ±

**FOREST
RETENTION
AREA 'C'**
0.27 Ac. ±

**FOREST
RETENTION
AREA 'D'**
3.28 Ac. ±

**EDELEN VILLAGE
NORTH**

**DR. EDELEN DRIVE
(50' R/W)**

**EDELEN
LANE
(50' R/W)**

**WQ
SWIM
FACILITY**

**AMERICAN
BEECH**

**PARCEL A
HOA**

**FOREST RETENTION
AREA 'A'**
8.37 Ac. ±

**PARCEL A
HOA**

**HOA
PARCEL A**

EDELEN VILLAGE

PARCEL A

**PARCEL A
HOA**


**SCARLET
OAK**

PRIVATE STREET

PARCEL B-2

Leslie Wood Mummet 8/23/2010
Date

Qualified Professional as per the
1991 Maryland Forest Conservation Act
Issued July 1, 2004

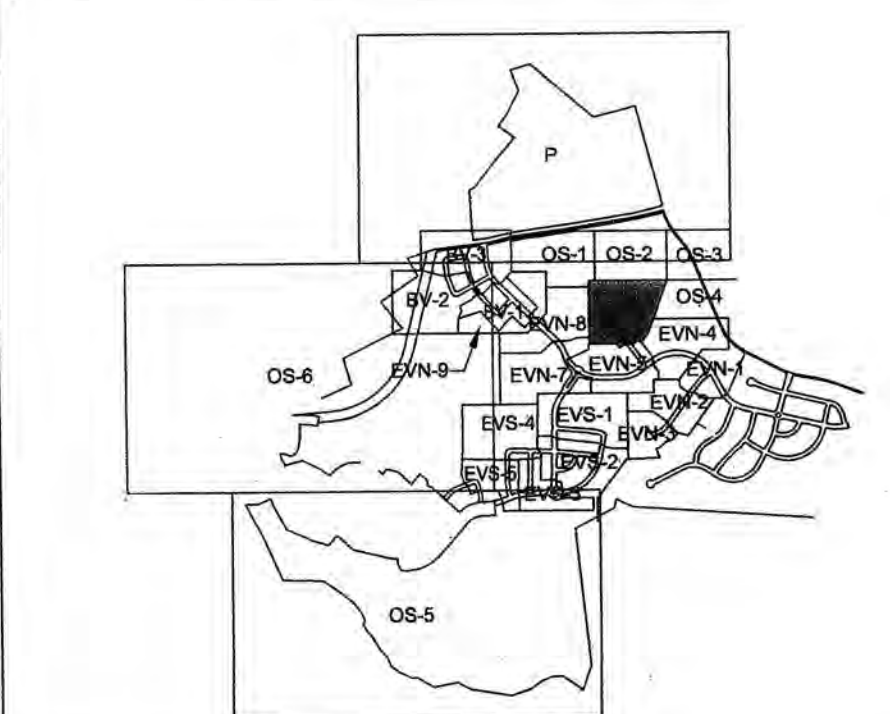

SHEET INDEX

M-NCPPC APPROVALS

PROJECT NAME: EDELYN VILLAGE, NORTH & SOUTH

PROJECT NUMBER: SDP-0318


For Conditions of Approval see Site Plan Cover Sheet or Approval Sheet
Revisions Listed Below Apply to This Sheet

Approval or Revision #	Approval Date	Reviewer's Initials	Certification Date
01	6/24/2004	S.L.	1/4/2005
02			
03			
04			
05			

M-NCPPC
Prince George's County Planning Department
Environmental Planning Section

APPROVAL
TREE CONSERVATION PLAN
TCP11 / 46 / 04

01	Approved by	12/29/04	Date
02	K.P. Slaz	8/25/10	12-29-04
03			
04			
05			

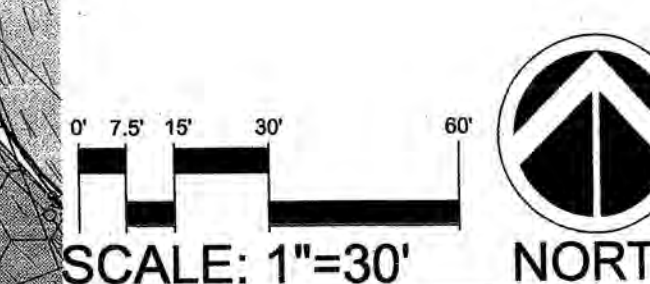

TYPE II TREE CONSERVATION PLAN

**THE PRESERVE AT
PISCATAWAY**

Edelen Village North & Edelen Village South
Fifth (5th) Election District
Prince George's County, Maryland

**Environmental
Systems
Analysis, Inc.**
48 Maryland Avenue
Annapolis, Maryland 21401
(410) 267-0495 f: (410) 267-0498
www.esatoday.com

esatoday

SCALE: 1"=30'

DATE: 1.10.04 REV. 10.4.04


11.16.04, 6.22.10, 8.9.10

ESA JOB #: 2002-45

DRAWING: Approp/EdelenFinalTCP11/

PiscatawayEdelenFinalTCP11.3.10

SHEET: 13 of 24(EVN6)

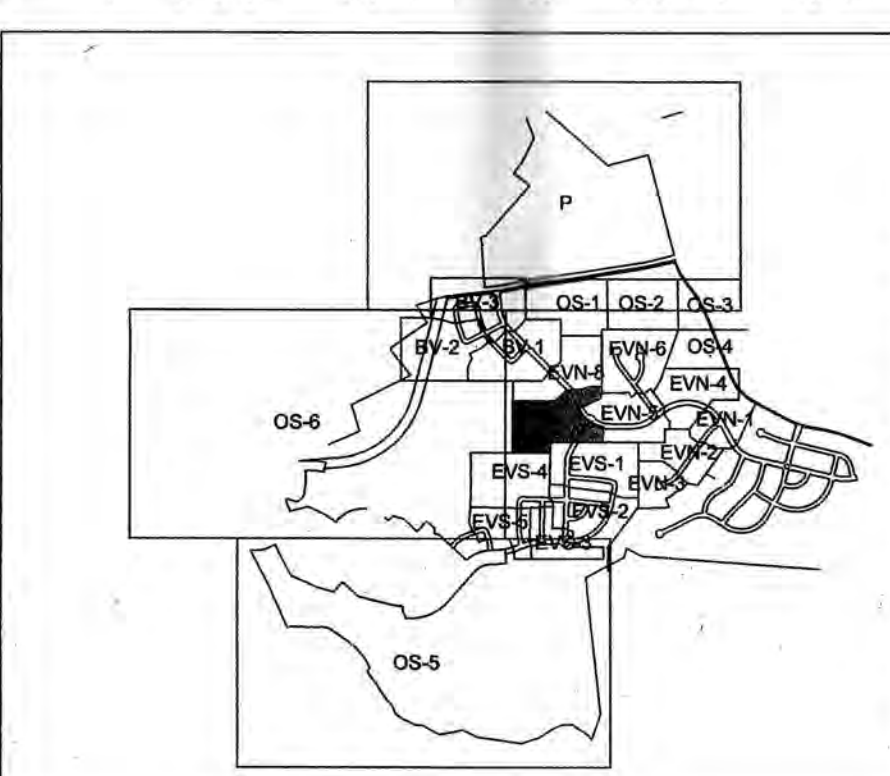


SHEET INDEX

M-NCPPC APPROVALS			
PROJECT NAME: EDELYN VILLAGE, NORTH & SOUTH			
PROJECT NUMBER: SDP-0318			
For Conditions of Approval see Site Plan Cover Sheet or Approval Sheet			
Revisions Listed Below Apply to This Sheet			
Approval or Revision #	Approval Date	Reviewer's Initials	Certification Date
1	6/24/2004	S.L.	1/4/2005

John A. Wood 8/23/2010
Leslie Wood Mummert Date
Qualified Professional as per the
1991 Maryland Forest Conservation Act
Issued July 1, 2004

M-NCPPC	
Prince George's County Planning Department	
Environmental Planning Section	
APPROVAL	
TREE CONSERVATION PLAN	
TCPII / 46 / 04	

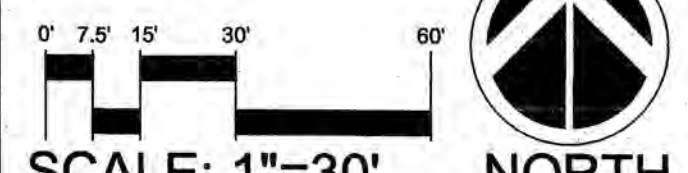

TYPE II TREE CONSERVATION PLAN

THE PRESERVE AT PISCATAWAY

Eddelen Village North & Eddelen Village South

Fifth (5th) Election District

Prince George's County, Maryland

SCALE: 1"=30'

DATE: 11.16.04 REV. 10.4.04

ESA JOB #: 2002-45

DRAWING: App'dw/EdelenFinalTCPII/PiscatawayEddelenTCPII.9.18

SHEET: 14 of 24 (EVN7)

Environmental Systems Analysis, Inc.

esa

48 Maryland Avenue
Annapolis, Maryland 21401
(410) 293-0400 F: (410) 293-0400
www.esatoday.com

NOTE:
GOLF COURSE LAYOUT IS
FOR ILLUSTRATIVE PURPOSES
PROPOSED GOLF COURSE TO
BE SUBJECT OF FUTURE
SPECIFIC DESIGN PLAN


PARCEL GC-1
NOTE:
GOLF COURSE LAYOUT IS
FOR ILLUSTRATIVE PURPOSES
PROPOSED GOLF COURSE TO
BE SUBJECT OF FUTURE
SPECIFIC DESIGN PLAN

PARCEL GC-1
PARCEL GC-1
NOTE:
GOLF COURSE LAYOUT IS
FOR ILLUSTRATIVE PURPOSES
PROPOSED GOLF COURSE TO
BE SUBJECT OF FUTURE
SPECIFIC DESIGN PLAN


32" LF SHA CL I UNROUTED RIPRAP
@ 0.00% PLACED OVER POLYFILLER
OR APPROVED EQUAL
D₅₀ ≤ 9.5", D₁₀₀ = 15" THICKNESS=18"
WIDTH=18"

CULTURAL
RESOURCE AREA
NO. 18PR476

CULTURAL
RESOURCE AREA
NO. 18PR476

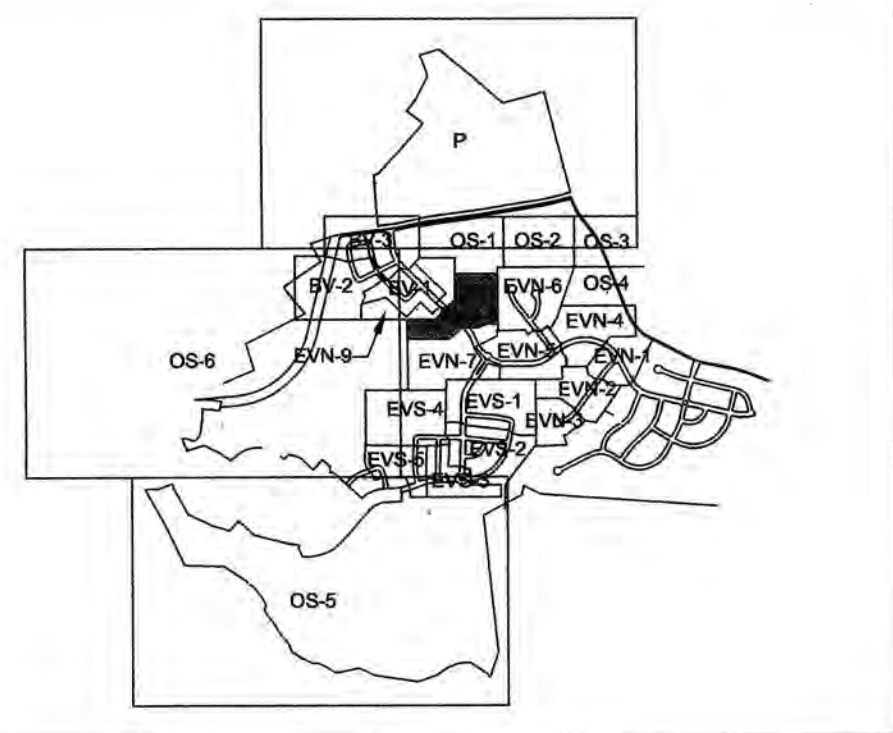


SHEET INDEX

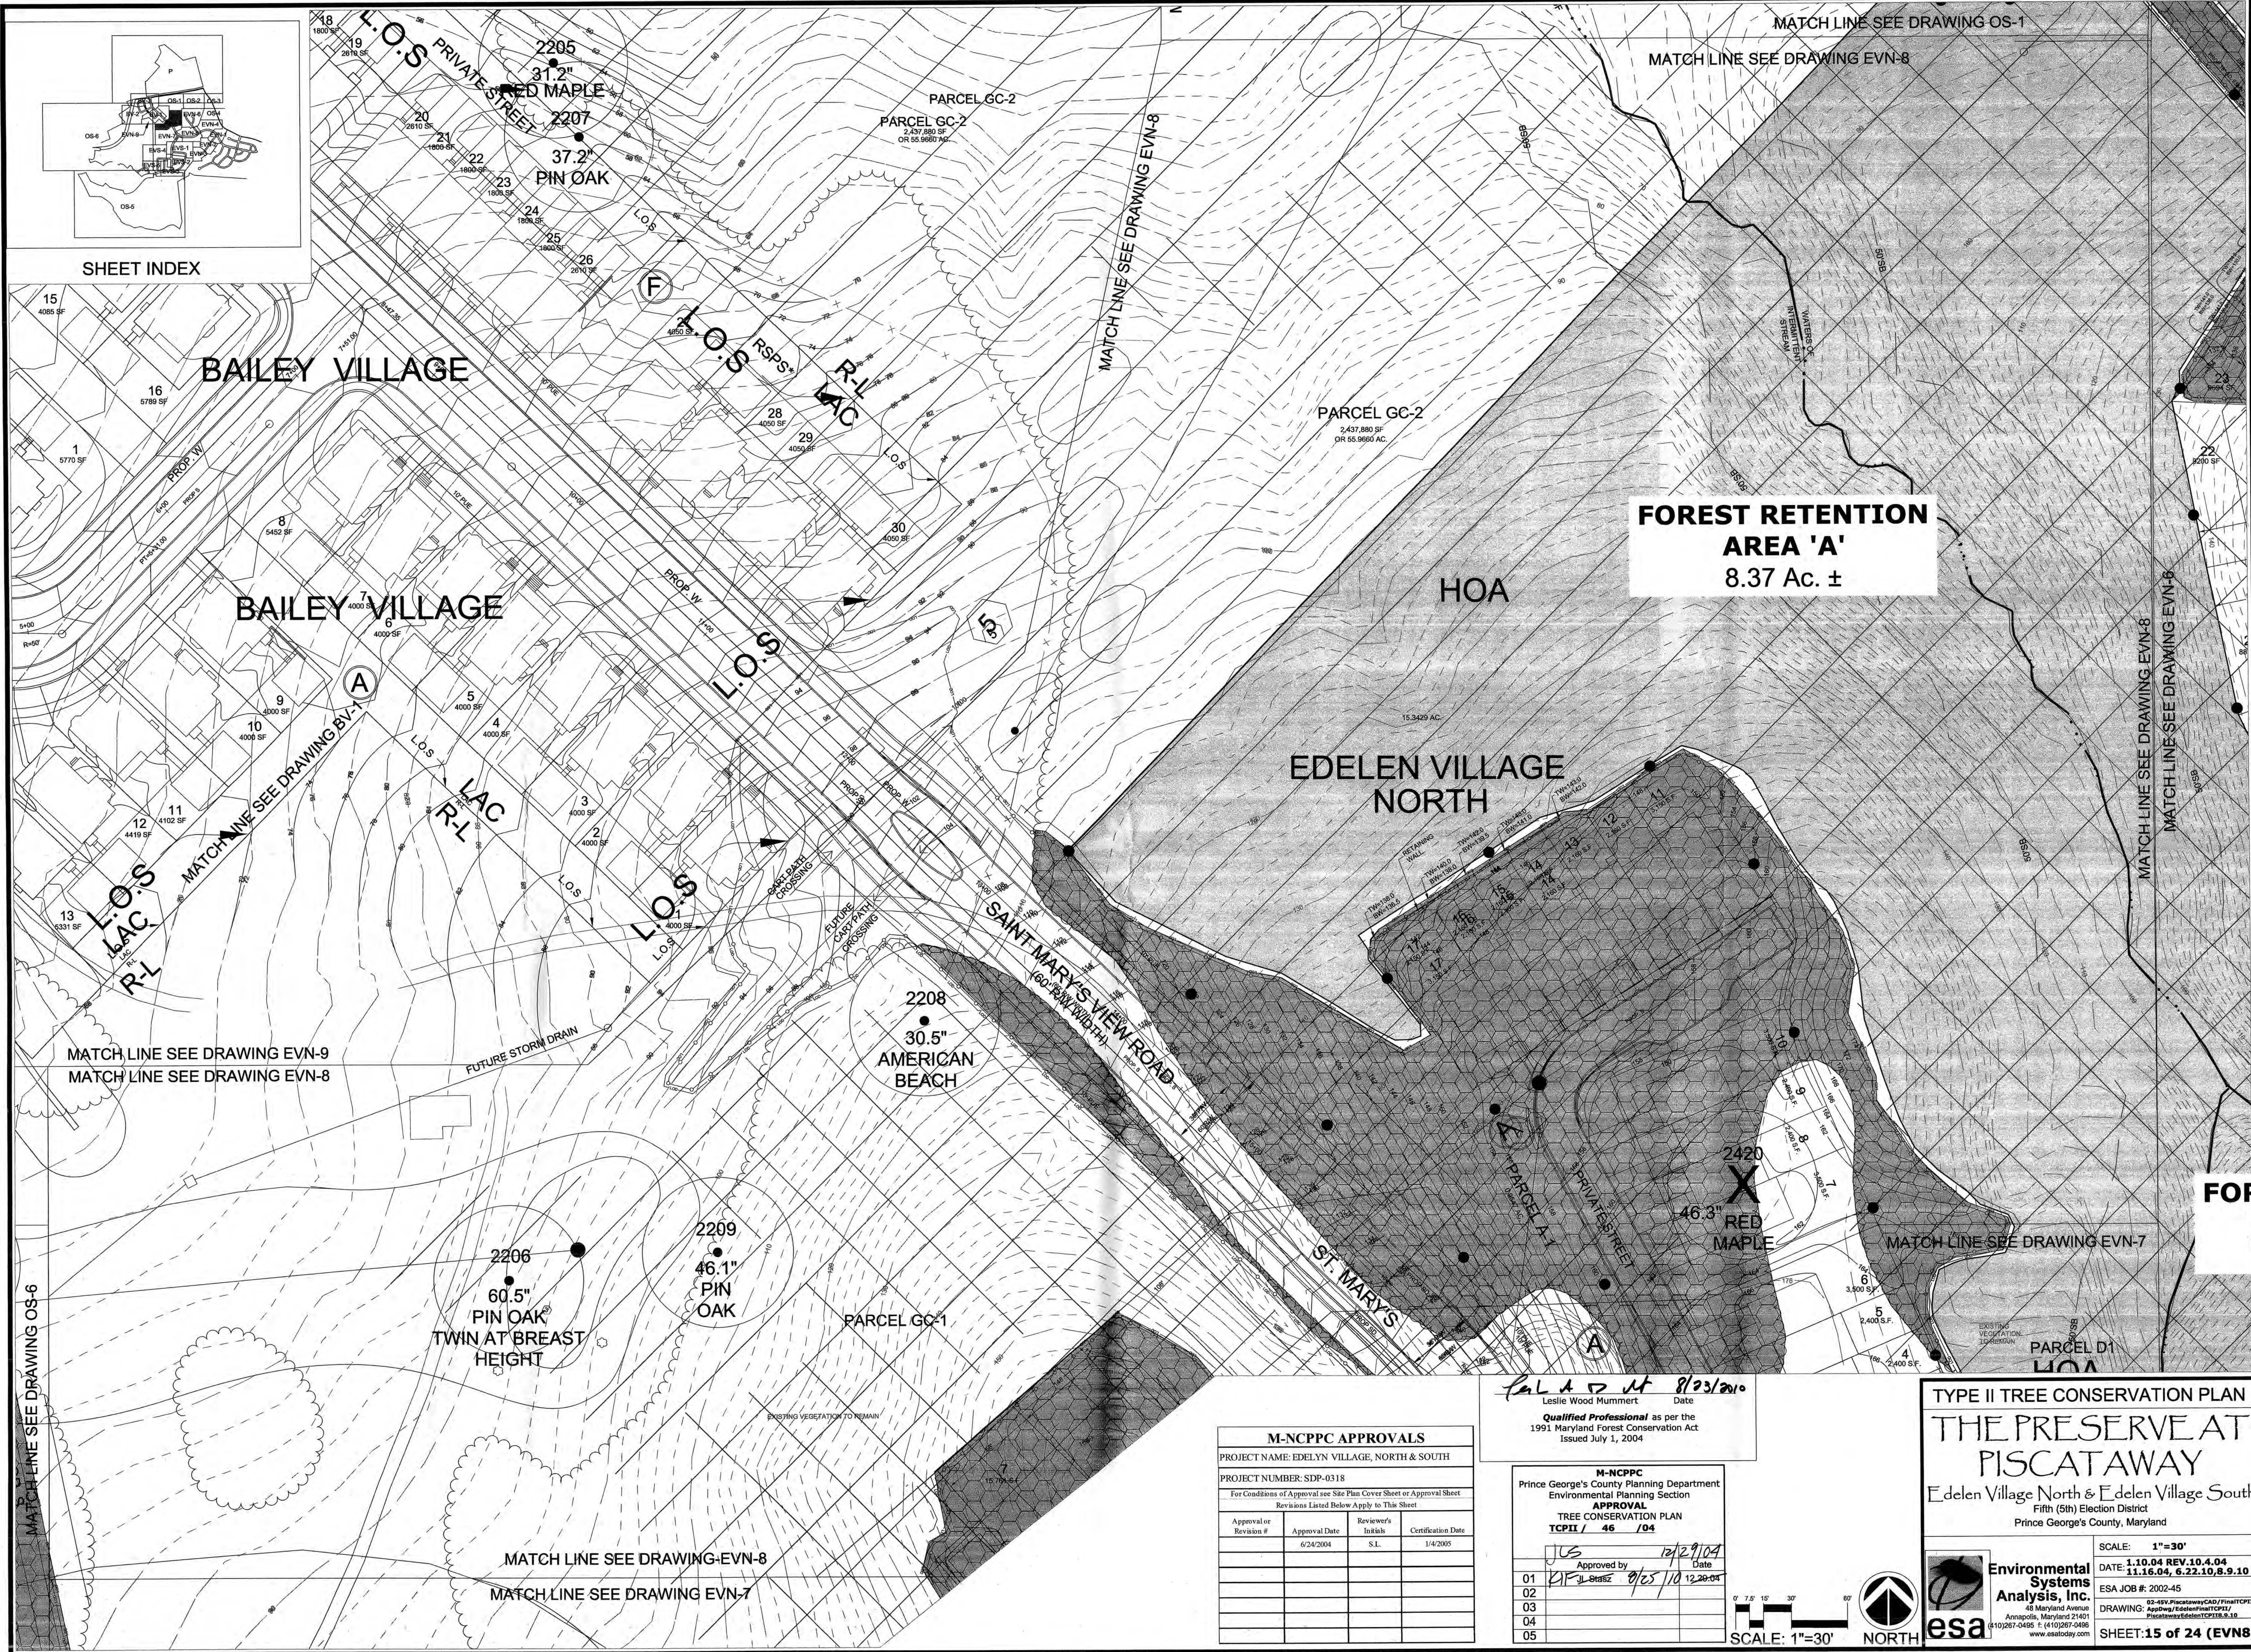

M-NCPPC APPROVALS			
PROJECT NAME: EDELYN VILLAGE, NORTH & SOUTH			
PROJECT NUMBER: SDP-0318			
For Conditions of Approval see Site Plan Cover Sheet or Approval Sheet			
Revisions Listed Below Apply to This Sheet			
Approval or Revision #	Approval Date	Reviewer's Initials	Certification Date
	6/24/2004	S.L.	1/4/2005

Leslie Wood Mummert 8/23/2010
Date
Qualified Professional as per the
1991 Maryland Forest Conservation Act
Issued July 1, 2004

M-NCPPC	
Prince George's County Planning Department	
Environmental Planning Section	
APPROVAL	
TREE CONSERVATION PLAN	
TCPII / 46 / 04	

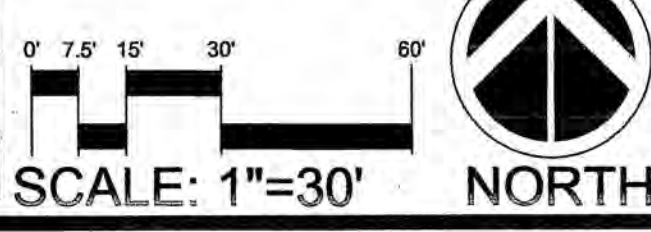

TYPE II TREE CONSERVATION PLAN

THE PRESERVE AT PISCATAWAY

Edelen Village North & Edelen Village South
Fifth (5th) Election District
Prince George's County, Maryland

SCALE: 1"=30'

DATE: 1.10.04 REV. 10.4.04
11.16.04, 6.22.10, 8.9.10

ESA JOB #: 2002-45

DRAWING: 03-05V-PiscatawayCAD/FinistCP11
Approved/Edelen Forest/TCPII/1
PiscatawayEdelenTCPII18.9.10

SHEET: 15 of 24 (EVN8)

Environmental Systems Analysis, Inc.

48 Maryland Avenue
Annapolis, Maryland 21401
(410) 267-0485 • (410) 267-0486
www.esaonline.com

MATCH LINE SEE DRAWING OS-6

MATCH LINE SEE DRAWING EVN-9
MATCH LINE SEE DRAWING EVN-8


MATCH LINE SEE DRAWING EVN-8
MATCH LINE SEE DRAWING EVN-7

MATCH LINE SEE DRAWING EVN-8

MATCH LINE SEE DRAWING OS-1
MATCH LINE SEE DRAWING EVN-8

MATCH LINE SEE DRAWING EVN-8
MATCH LINE SEE DRAWING EVN-6

MATCH LINE SEE DRAWING EVN-7

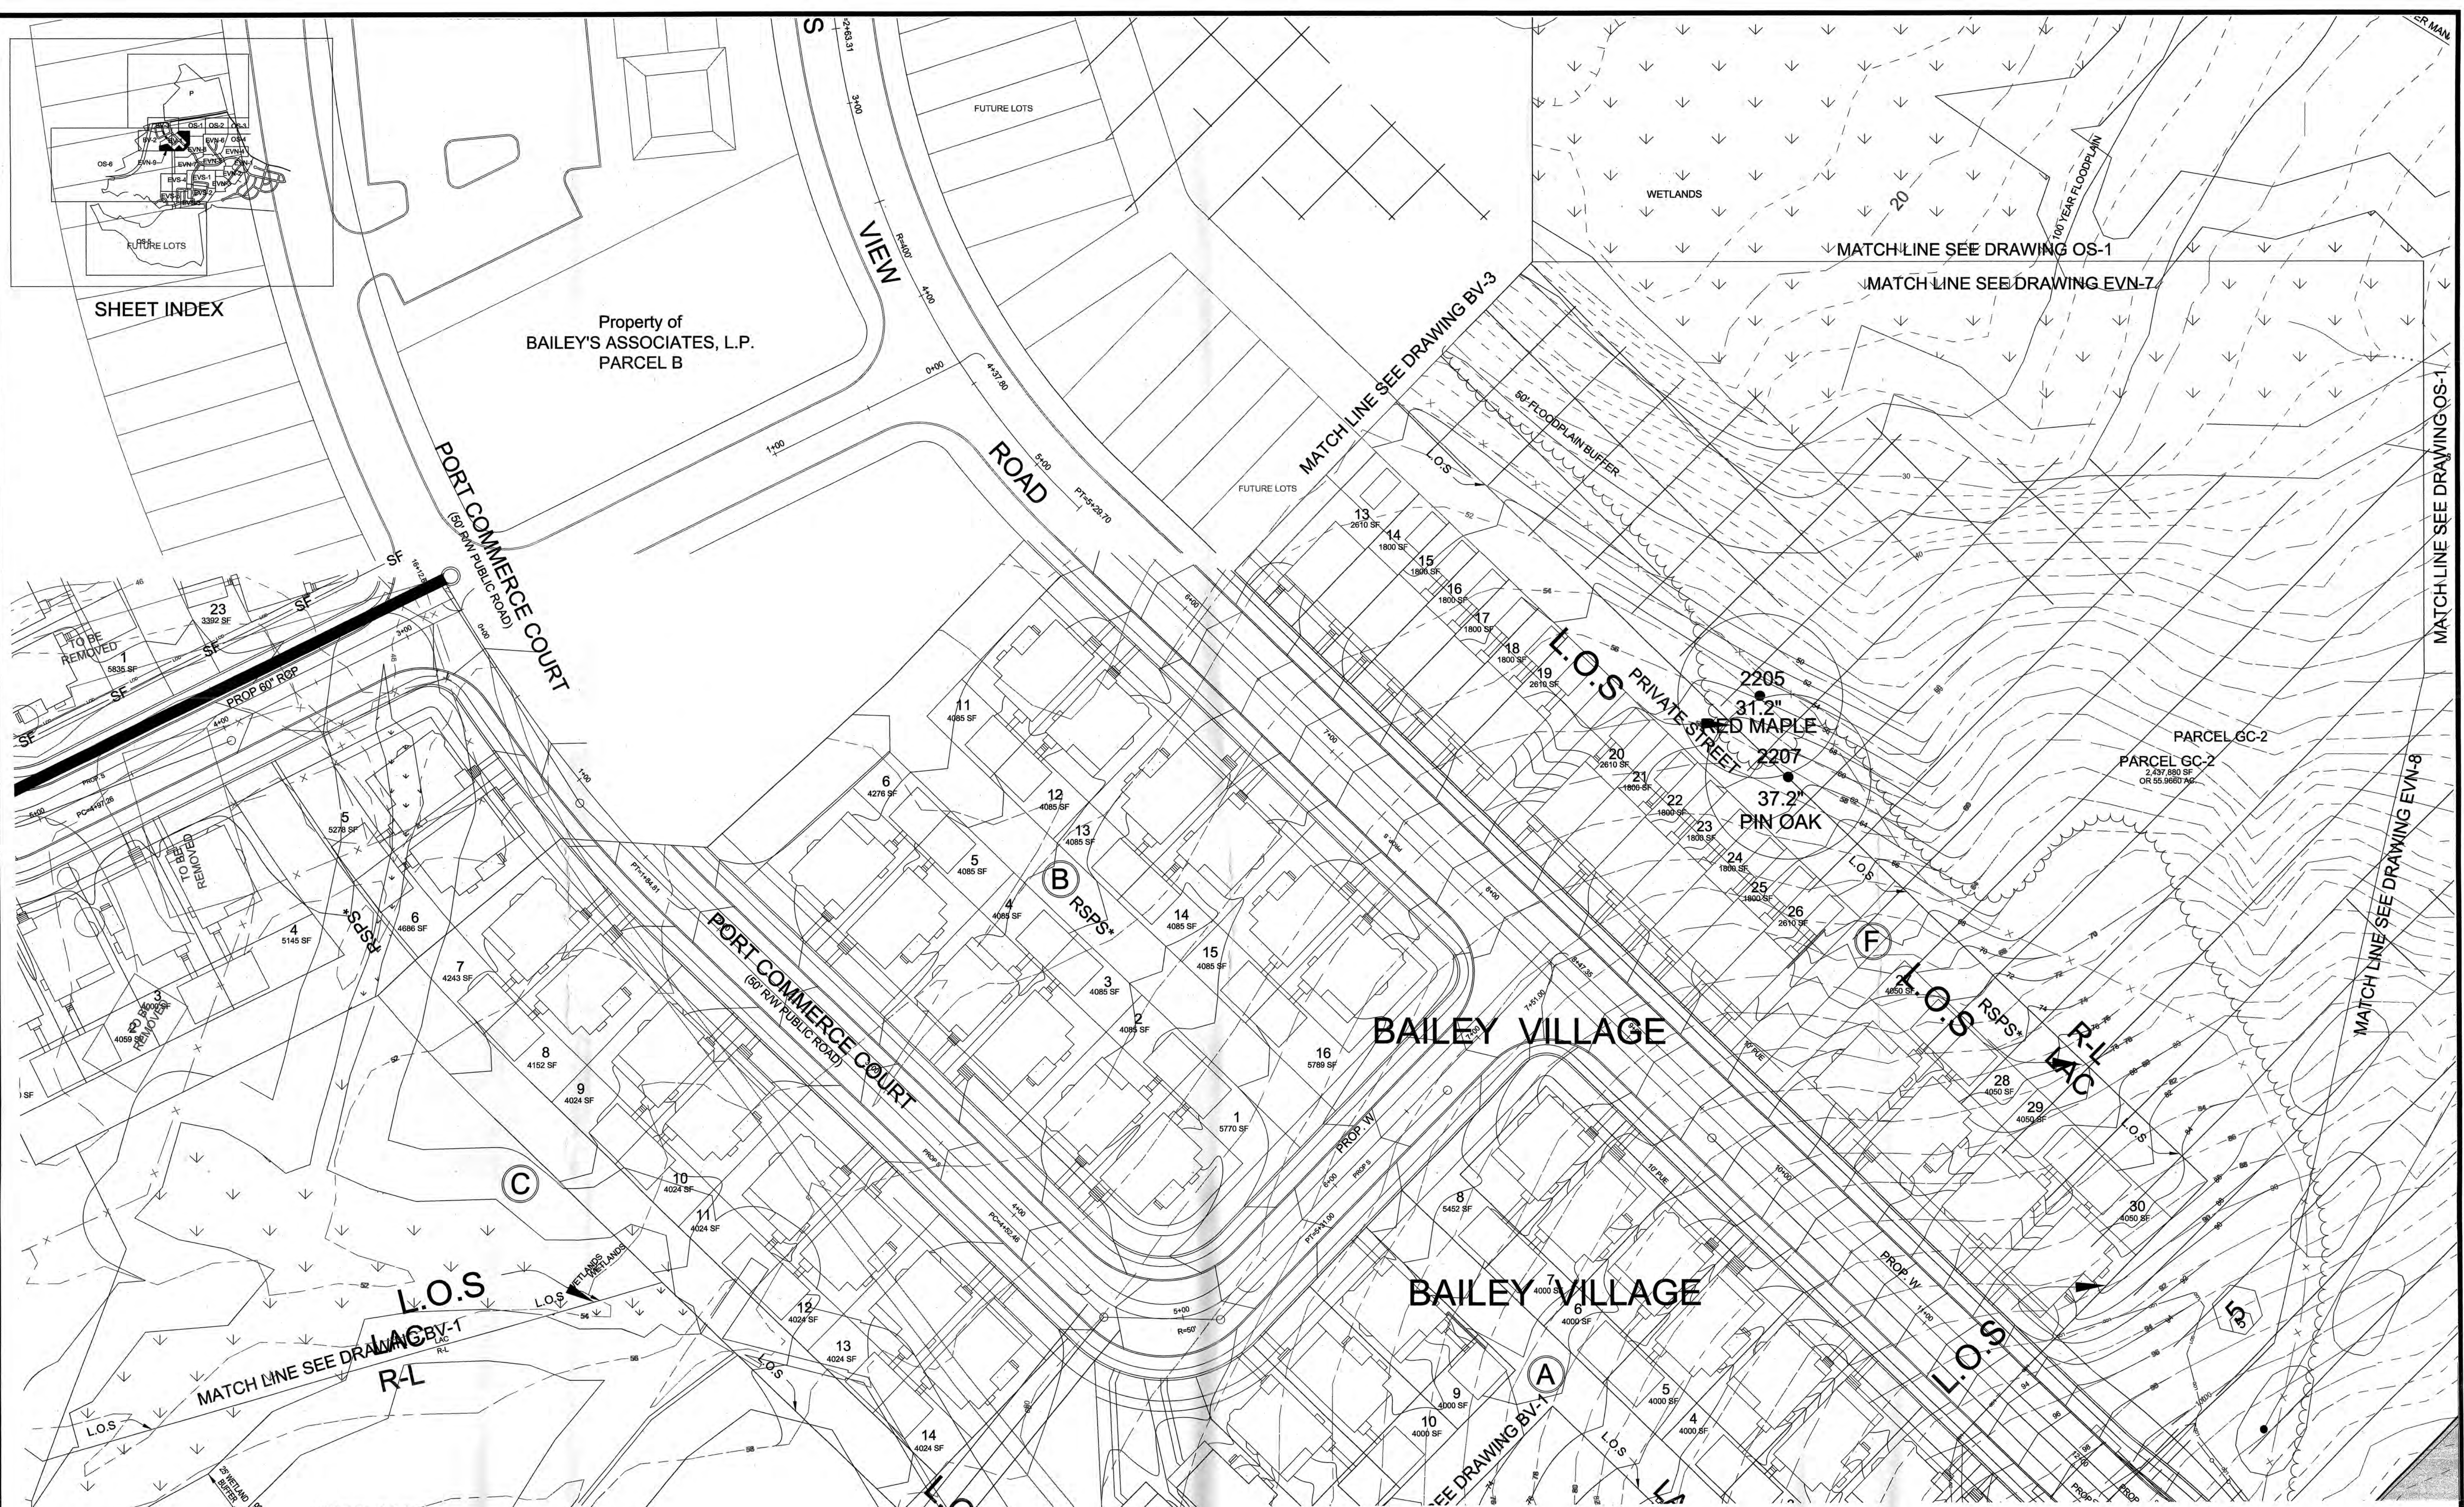

SHEET INDEX

Property of
BAILEY'S ASSOCIATES, L.P.
PARCEL B

PORT COMMERCE COURT
(60' RW PUBLIC ROAD)

PORT COMMERCE COURT
(60' RW PUBLIC ROAD)

BAILEY VILLAGE

BAILEY VILLAGE

PARCEL GC-2
2,297,880 SF
OR 55,9680 AC

TYPE II TREE CONSERVATION PLAN
THE PRESERVE AT
PISCATAWAY
Edelen Village North & Edelen Village South
Fifth (5th) Election District
Prince George's County, Maryland

Leslie Wood Mummert 8/23/2010
Date
Leslie Wood Mummert
Qualified Professional as per the
1991 Maryland Forest Conservation Act
Issued July 1, 2004



M-NCPPC APPROVALS			
PROJECT NAME: EDELYN VILLAGE, NORTH & SOUTH			
PROJECT NUMBER: SDP-0318			
For Conditions of Approval see Site Plan Cover Sheet or Approval Sheet			
Revisions Listed Below Apply to This Sheet			
Approval or Revision #	Approval Date	Reviewer's Initials	Certification Date
1	6/24/2004	S.L.	1/4/2005
2			
3			
4			
5			

M-NCPPC			
Prince George's County Planning Department			
Environmental Planning Section			
APPROVAL			
TREE CONSERVATION PLAN			
TCPII / 46 / 04			
1	Approved by	12/29/09	Date
2	Approved by	0/25/10	Date
3			
4			
5			

0' 7.5' 15' 30' 60'
SCALE: 1"=30'
NORTH

Environmental Systems Analysis, Inc.
48 Maryland Avenue
Annapolis, Maryland 21401
(410) 267-0495 f. (410) 267-0496
www.esatoday.com

SCALE: 1"=30'
DATE: 1.10.04 REV. 10.4.04
11.16.04, 6.22.10, 8.9.10
ESA JOB #: 2002-45
DRAWING: Approving/Edelen/Finat/CP11/
Piscataway/Edelen/Finat/CP11/8.10
SHEET: 16 of 24 (EVN9)

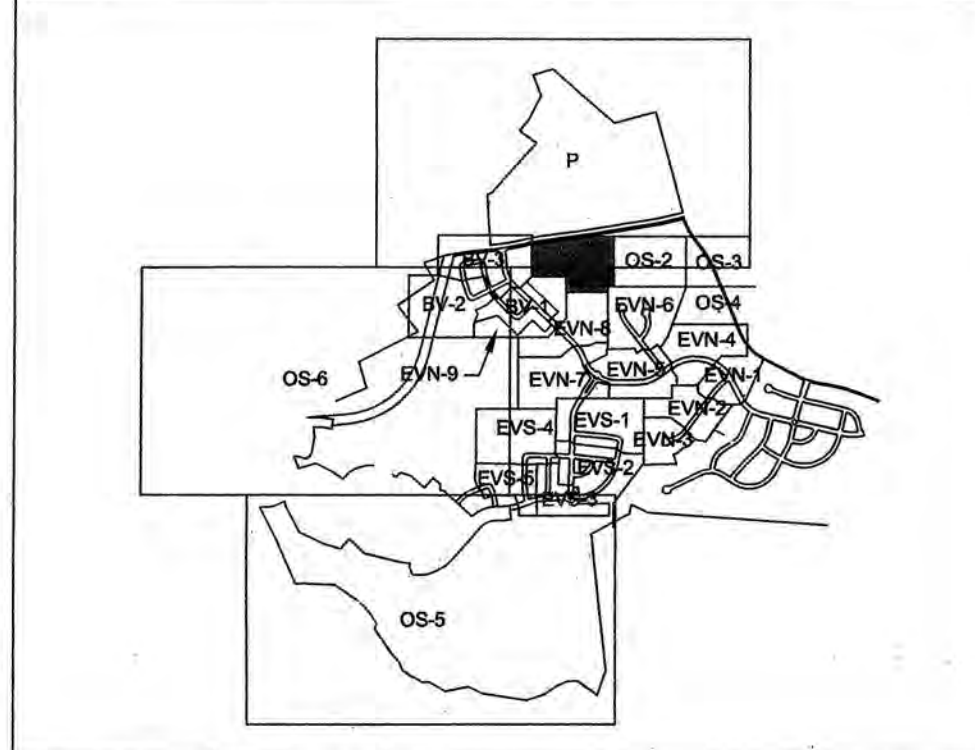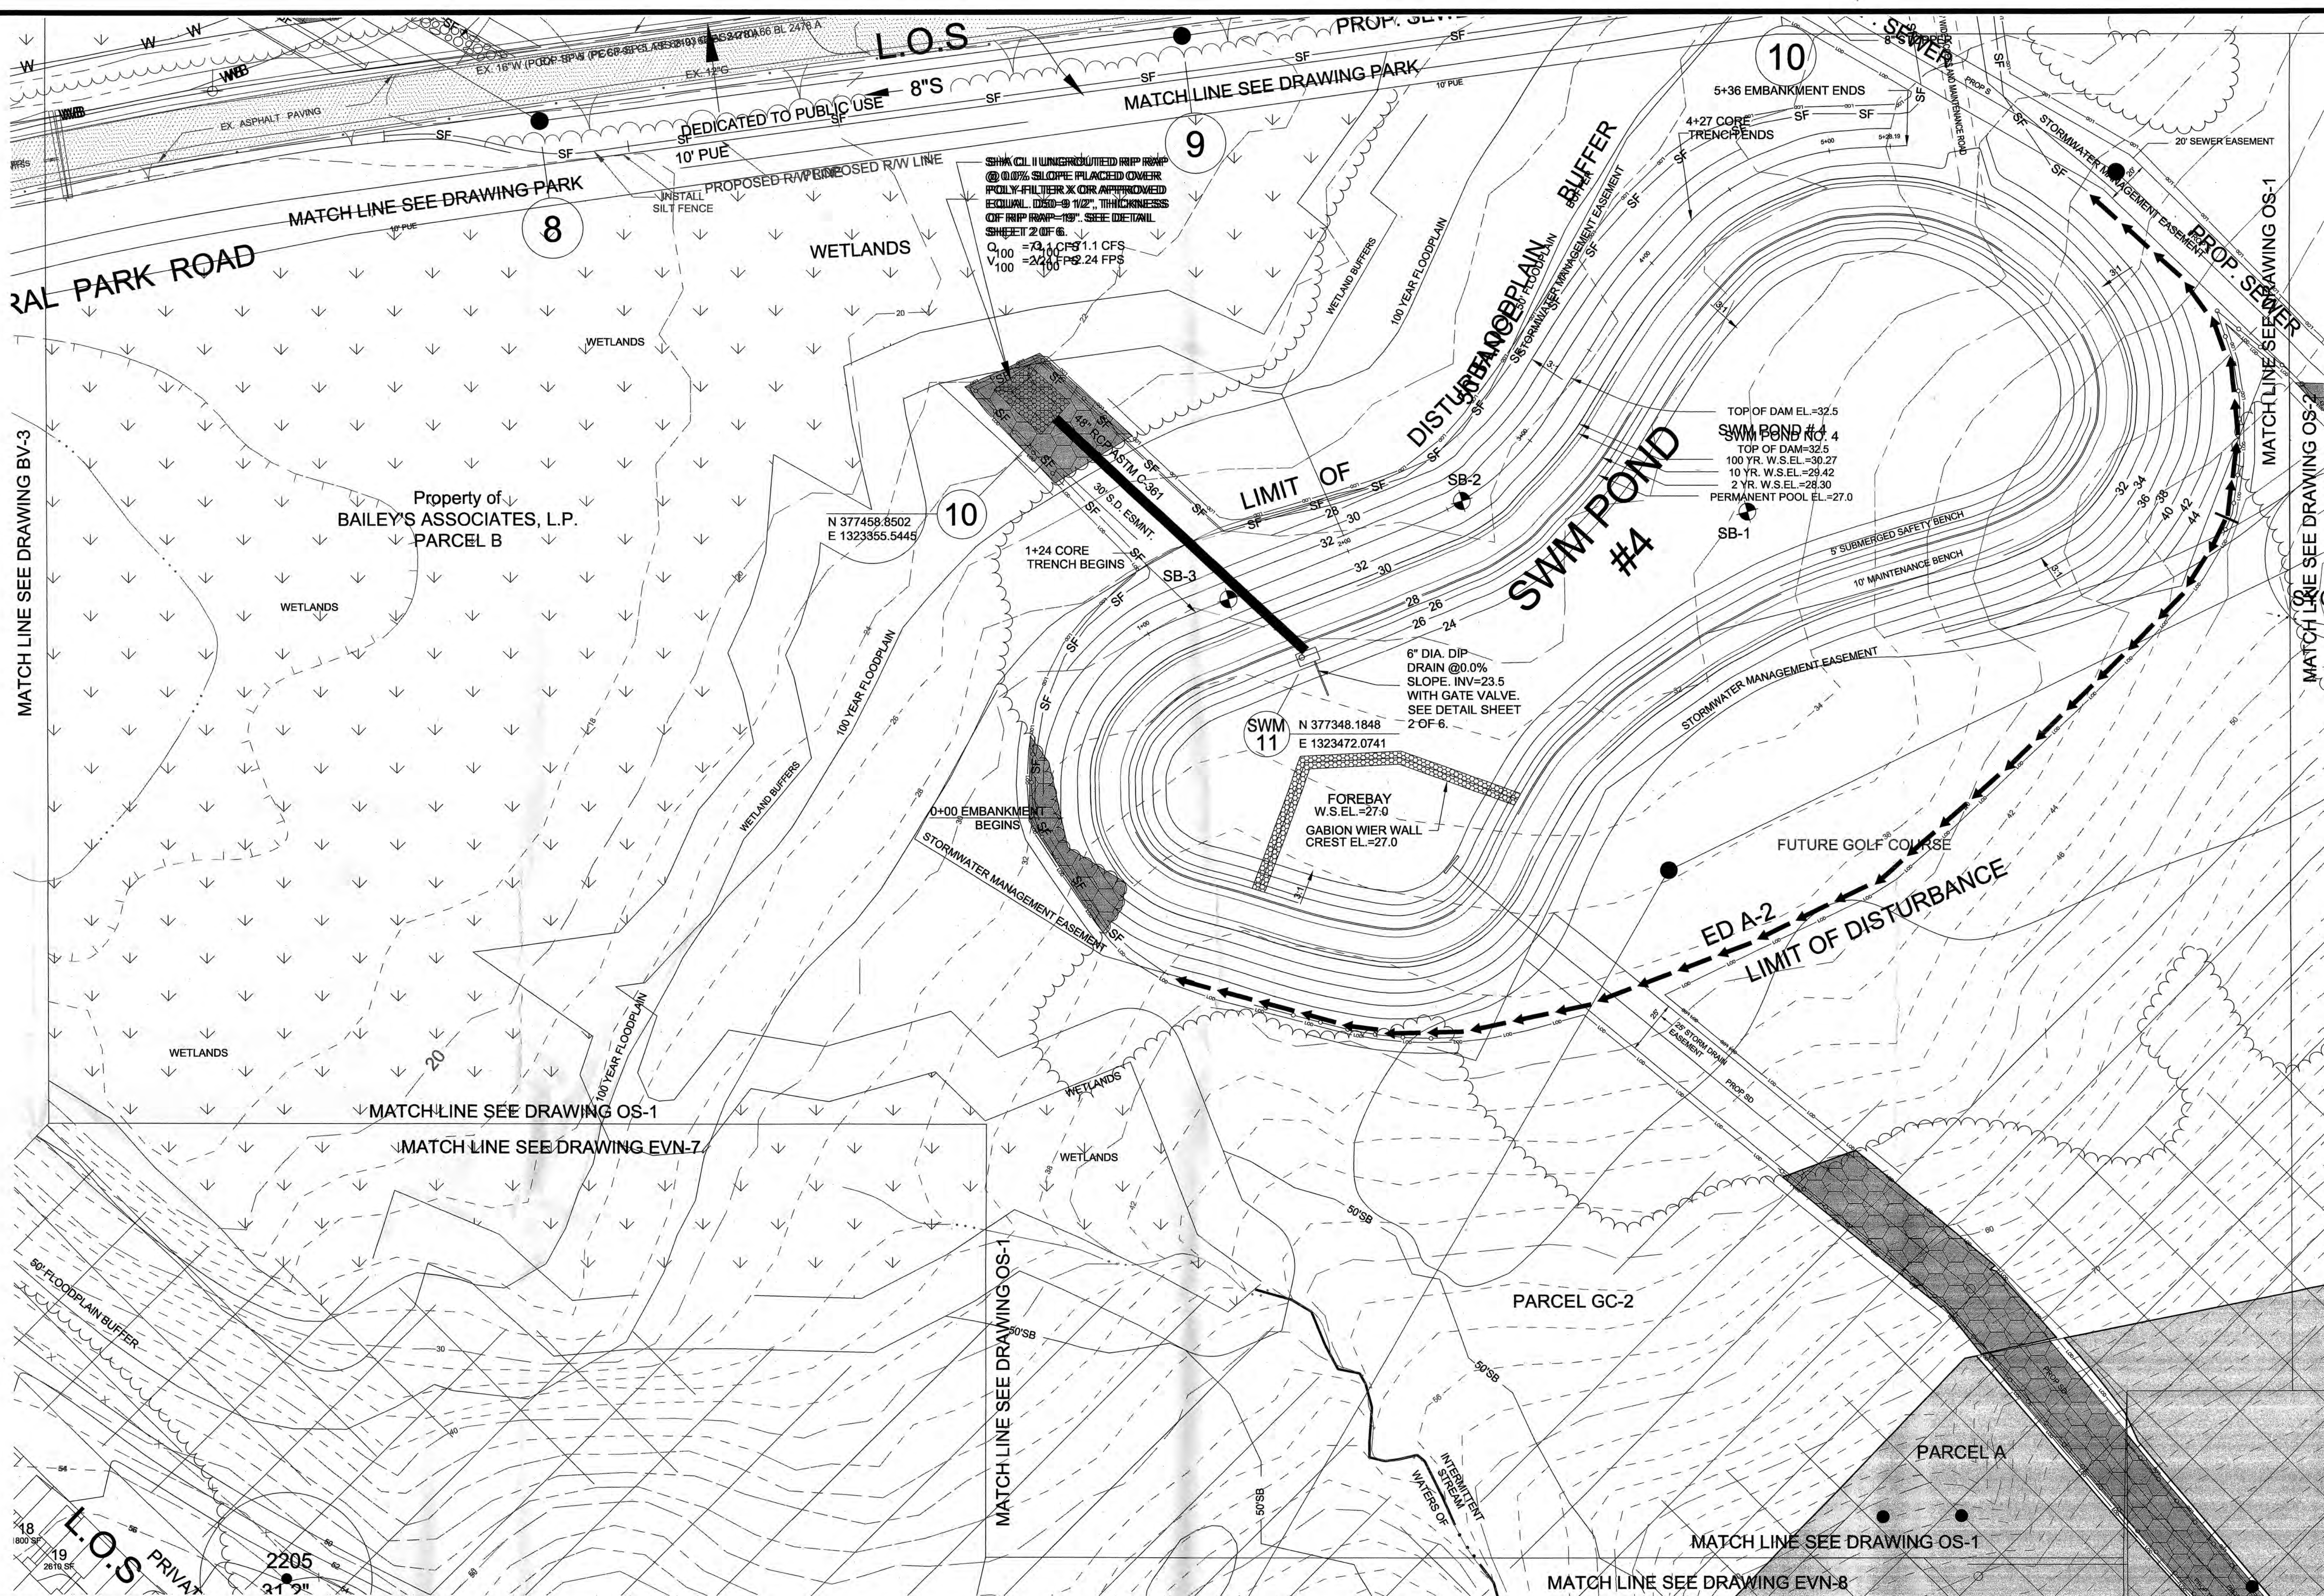


SHEET INDEX

Leslie Wood Mummert 8/23/2010
 Date
 Qualified Professional as per the
 1991 Maryland Forest Conservation Act
 Issued July 1, 2004

M-NCPPC APPROVALS			
PROJECT NAME: EDELYN VILLAGE, NORTH & SOUTH			
PROJECT NUMBER: SDP-0318			
For Conditions of Approval see Site Plan Cover Sheet or Approval Sheet			
Revisions Listed Below Apply to This Sheet			
Approval or Revision #	Approval Date	Reviewer's Initials	Certification Date
01	6/24/2004	S.L.	1/4/2005
02			
03			
04			
05			



M-NCPPC
 Prince George's County Planning Department
 Environmental Planning Section
APPROVAL
 TREE CONSERVATION PLAN
 TCPII / 46 / 04
 Approved by *JLS* 12/29/09
 Date
 Approved by *CP* 8/25/10 12/29/04

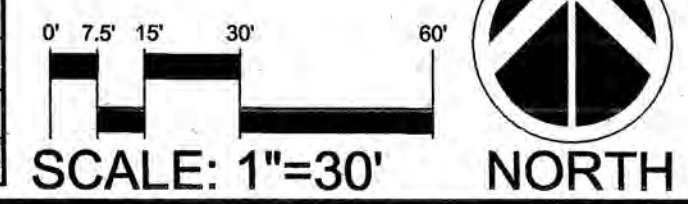

TYPE II TREE CONSERVATION PLAN
THE PRESERVE AT PISCATAWAY
 Edelen Village North & Edelen Village South
 Fifth (5th) Election District
 Prince George's County, Maryland

Environmental Systems Analysis, Inc.
 48 Maryland Avenue
 Annapolis, Maryland 21401
 (410) 267-0495 f: (410) 267-0496
 www.esatoday.com

SCALE: 1"=30'
 DATE: 1.10.04 REV.10.4.04
 11.16.04, 6.22.10, 8.9.10
 ESA JOB #: 2002-45
 DRAWING: App'dw/EdelenFinalTCPII/ PiscatawayEdelenFinalTCPII.5.10
 SHEET: 17 of 24(OS1)

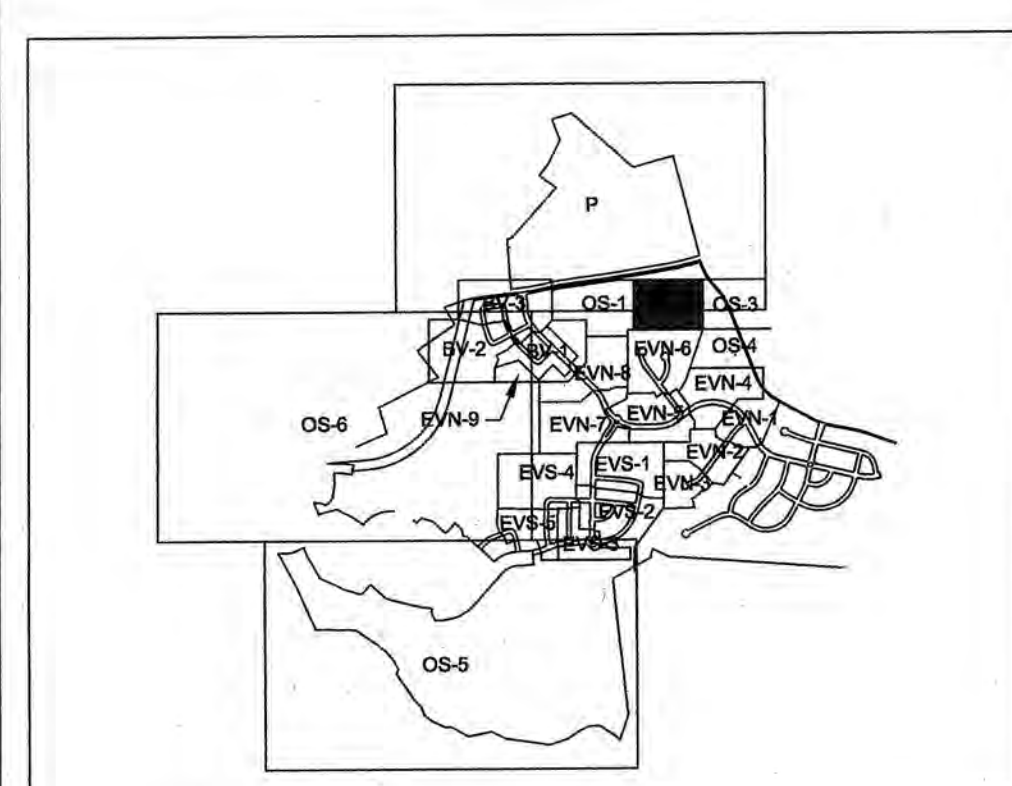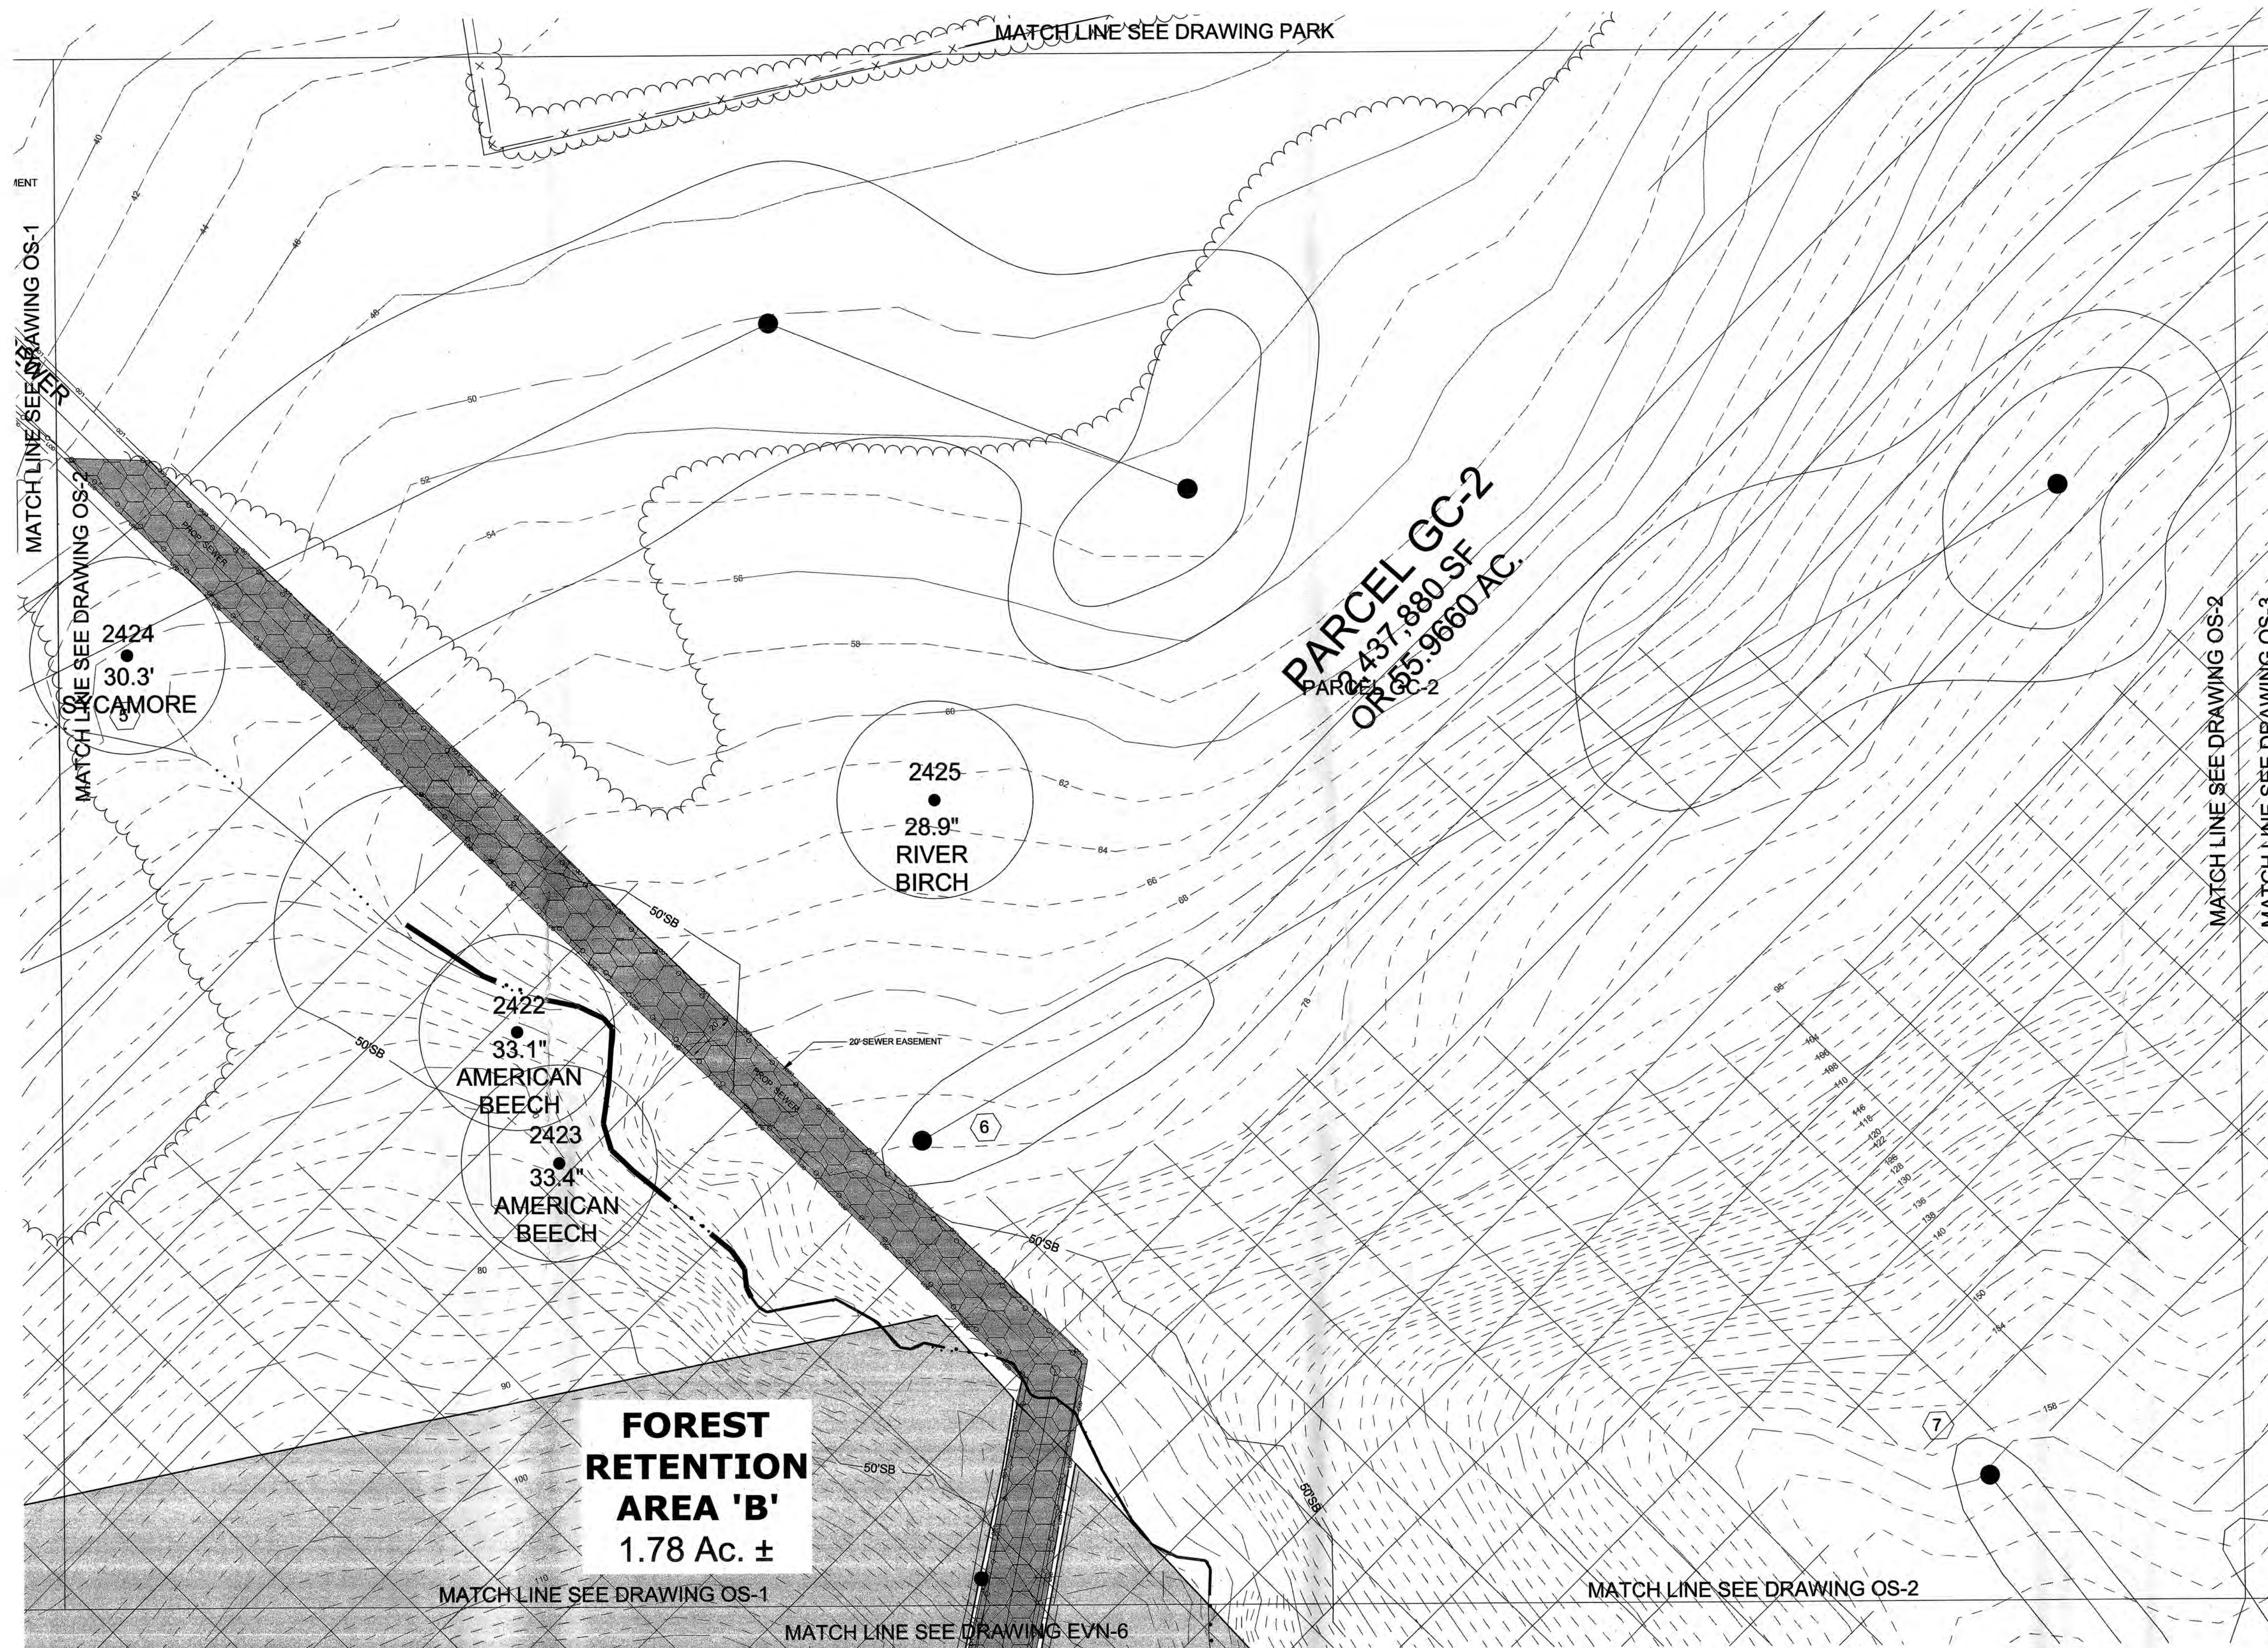

SHEET INDEX

Leslie Wood Mummert 8/23/2010
 Leslie Wood Mummert Date
 Qualified Professional as per the
 1991 Maryland Forest Conservation Act
 Issued July 1, 2004

M-NCPPC APPROVALS			
PROJECT NAME: EDELYN VILLAGE, NORTH & SOUTH			
PROJECT NUMBER: SDP-0318			
For Conditions of Approval see Site Plan Cover Sheet or Approval Sheet			
Revisions Listed Below Apply to This Sheet			
Approval or Revision #	Approval Date	Reviewer's Initials	Certification Date
	6/24/2004	S.L.	1/4/2005

M-NCPPC	
Prince George's County Planning Department Environmental Planning Section	
APPROVAL	
TREE CONSERVATION PLAN	
TCPII / 45 / 04	
01	Approved by 12/29/04
02	JL Stasz Date 12/29/04
03	
04	
05	

SCALE: 1"=30'

NORTH

TYPE II TREE CONSERVATION PLAN

THE PRESERVE AT PISCATAWAY

Edelen Village North & Edelen Village South

Fifth (5th) Election District

Prince George's County, Maryland

SCALE: 1"=30'

DATE: 1.10.04 REV.10.4.04

DATE: 11.16.04, 6.22.10, 8.9.10


ESA JOB #: 2002-45

DRAWING: App'Dwg/Edelen/TCPII/ Piscataway/Edelen/TCPII.2.0

SHEET: 18 of 24 (OS2)

Environmental Systems Analysis, Inc.

48 Maryland Avenue
 Annapolis, Maryland 21401
 (410)287-0496 f: (410)287-0496
 www.esatoday.com

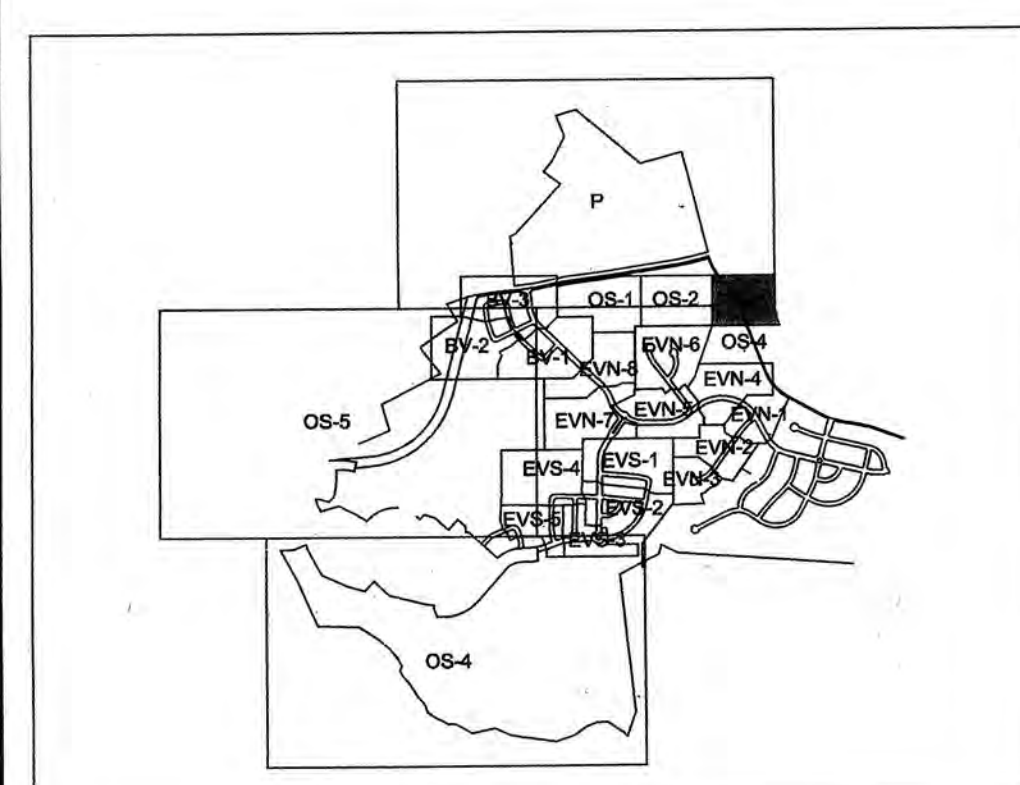


SHEET INDEX

Leslie Wood Mummert 8/23/2010
 Leslie Wood Mummert Date
 Qualified Professional as per the
 1991 Maryland Forest Conservation Act
 Issued July 1, 2004

M-NCPPC APPROVALS			
PROJECT NAME: EDELYN VILLAGE, NORTH & SOUTH			
PROJECT NUMBER: SDP-0318			
For Conditions of Approval see Site Plan Cover Sheet or Approval Sheet			
Revisions Listed Below Apply to This Sheet			
Approval or Revision #	Approval Date	Reviewer's Initials	Certification Date
	6/24/2004	S.L.	1/4/2005

M-NCPPC	
Prince George's County Planning Department	
Environmental Planning Section	
APPROVAL	
TREE CONSERVATION PLAN	
TCPII / 46 / 04	
Approved by	Date
<i>JLS</i>	8/29/04
01	8/25/10
02	12/29/04
03	
04	
05	

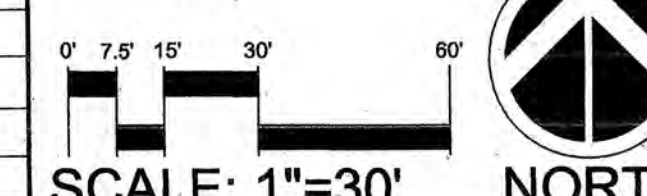

TYPE II TREE CONSERVATION PLAN

THE PRESERVE AT PISCATAWAY

Edelen Village North & Edelen Village South

Fifth (5th) Election District

Prince George's County, Maryland

SCALE: 1"=30'

DATE: 1.10.04 REV.10.4.04
11.16.04, 6.22.10, 8.9.10



ESA JOB #: 2002-45

DRAWING: AppDwg/EdelenFinalTCPII/ PiscatawayEdelenTCPII.8.10

SHEET: 19 of 24 (OS3)

Environmental Systems Analysis, Inc.

48 Maryland Avenue
Annapolis, Maryland 21401
(410)267-0495 F: (410)267-0496
www.esatoday.com

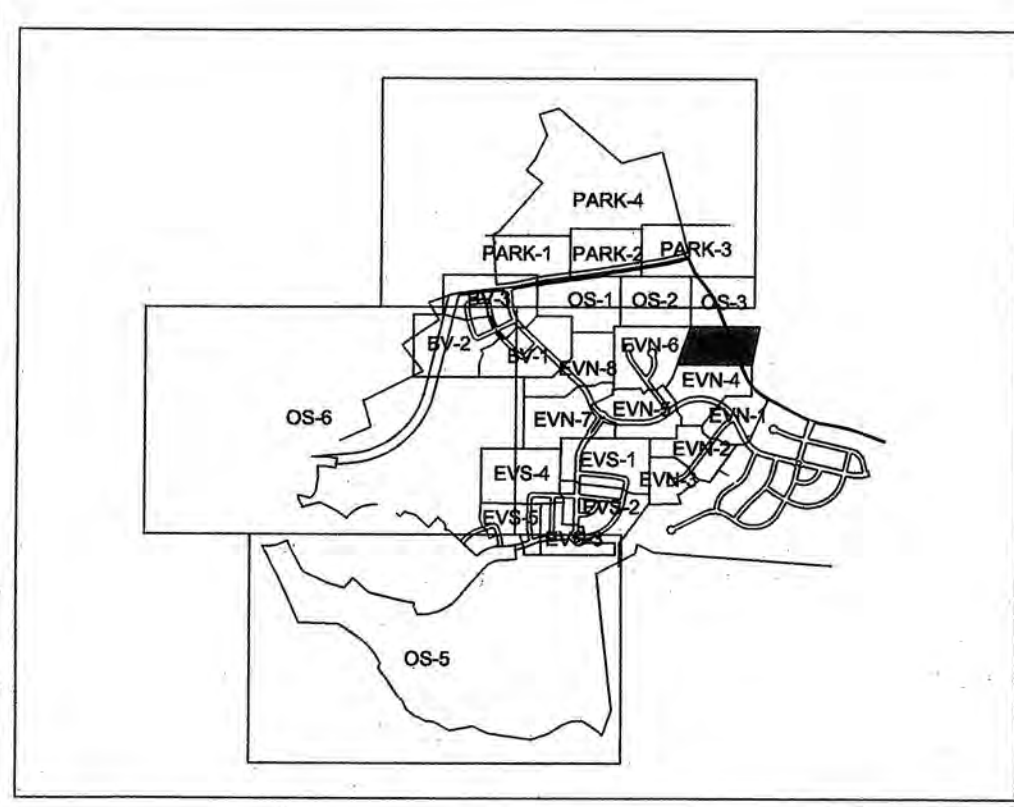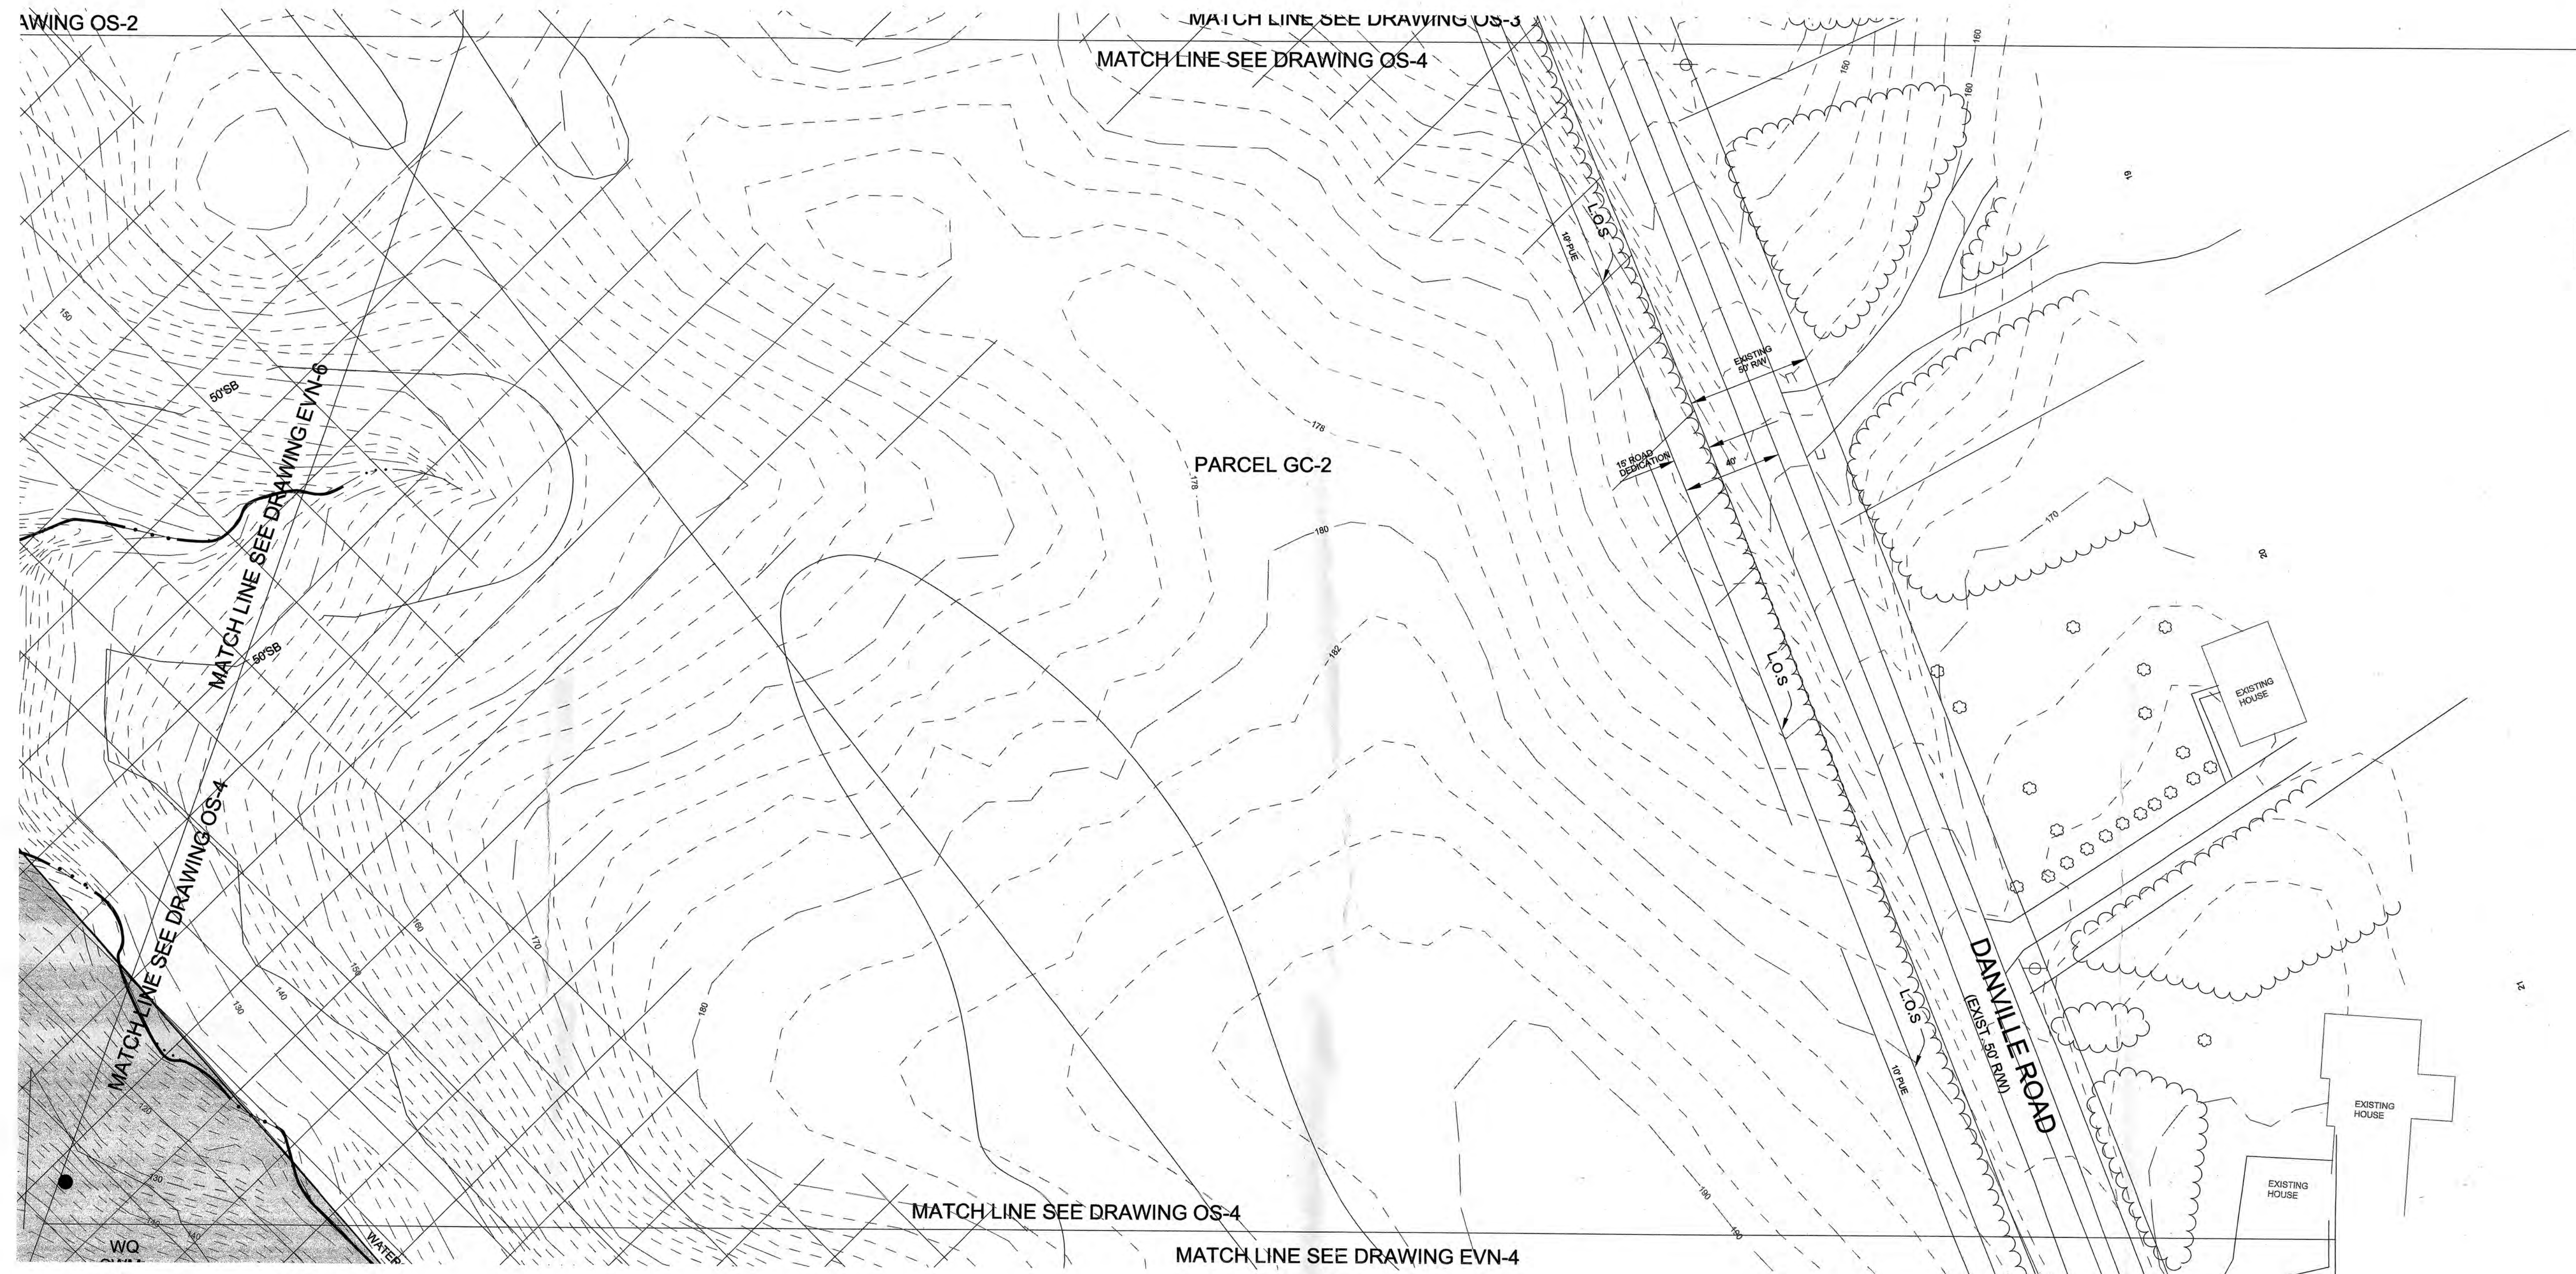


SHEET INDEX

Leslie Wood Mummert 8/23/2010
 Leslie Wood Mummert Date
 Qualified Professional as per the
 1991 Maryland Forest Conservation Act
 Issued July 1, 2004

M-NCPPC APPROVALS			
PROJECT NAME: EDELYN VILLAGE, NORTH & SOUTH			
PROJECT NUMBER: SDP-0318			
For Conditions of Approval see Site Plan Cover Sheet or Approval Sheet			
Revisions Listed Below Apply to This Sheet			
Approval or Revision #	Approval Date	Reviewer's Initials	Certification Date
	6/24/2004	S.L.	1/4/2005

M-NCPPC APPROVAL			
Prince George's County Planning Department			
Environmental Planning Section			
APPROVAL			
TREE CONSERVATION PLAN			
TCPII / 46 / 04			
01	Approved by	12/21/04	Date
02	1/15/05	8/25/10	12/28/04
03			
04			
05			

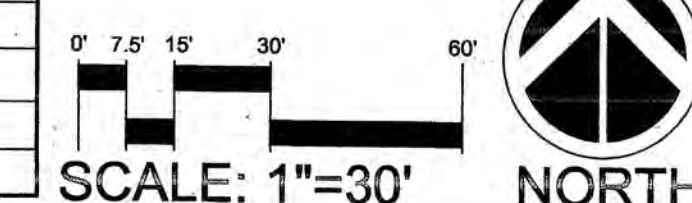

TYPE II TREE CONSERVATION PLAN

THE PRESERVE AT PISCATAWAY

Edelen Village North & Edelen Village South

Fifth (5th) Election District

Prince George's County, Maryland

SCALE: 1"=30'

DATE: 1.10.04 REV.10.4.04

DATE: 11.16.04, 6.22.10, 8.9.10

ESA JOB #: 2002-45

DRAWING: 05-45V-PiscatawayCAD/FinatCPRII

Applying/Edelen/FinatCPRII/PiscatawayEdelenTCPII.9.10

SHEET: 20 of 24 (OS4)



Environmental Systems Analysis, Inc.

48 Maryland Avenue

Annapolis, Maryland 21401

(410)267-0496 f: (410)267-0496

www.esaonline.com

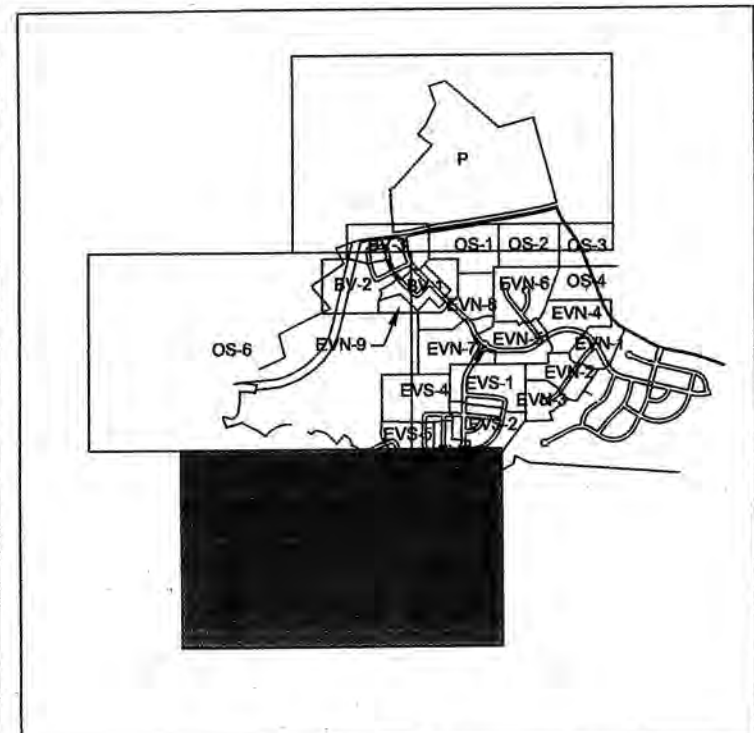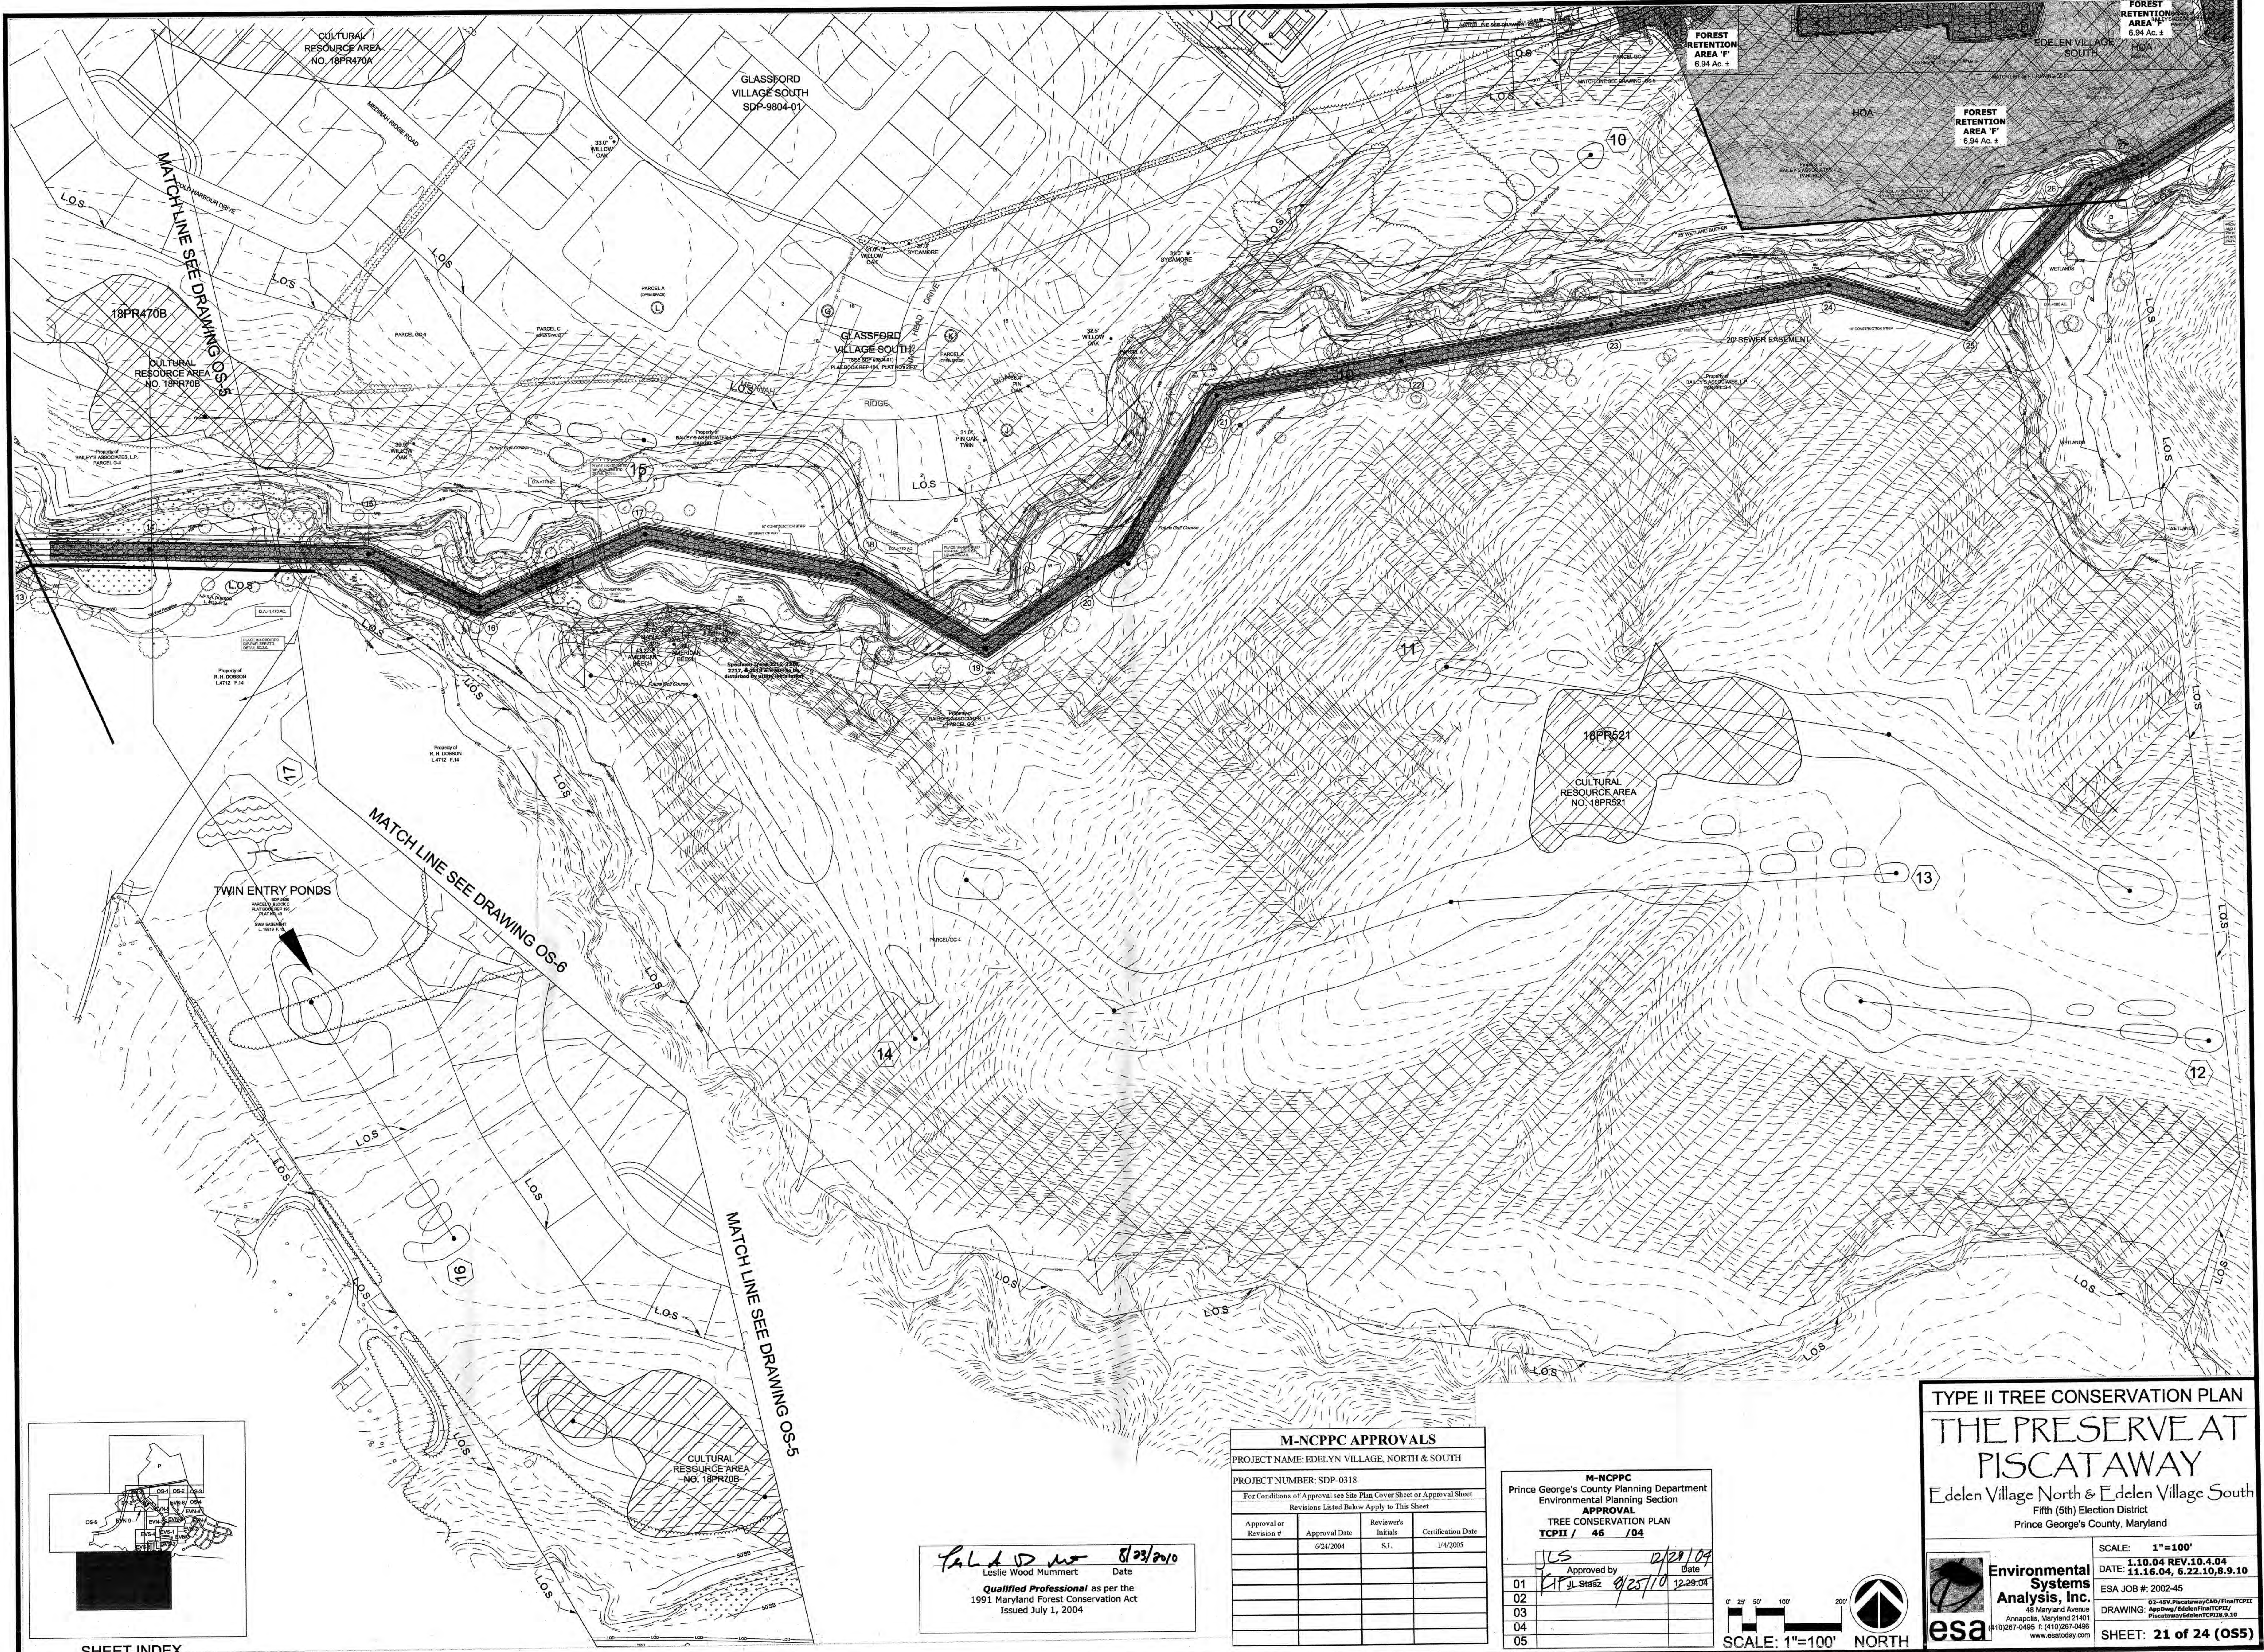


SHEET INDEX

Leslie Wood Mummert 8/23/2010
Date
Qualified Professional as per the
1991 Maryland Forest Conservation Act
Issued July 1, 2004

M-NCPPC APPROVALS			
PROJECT NAME: EDELYN VILLAGE, NORTH & SOUTH			
PROJECT NUMBER: SDP-0318			
For Conditions of Approval see Site Plan Cover Sheet or Approval Sheet			
Revisions Listed Below Apply to This Sheet			
Approval or Revision #	Approval Date	Reviewer's Initials	Certification Date
	6/24/2004	S.L.	1/4/2005

M-NCPPC	
Prince George's County Planning Department Environmental Planning Section	
TREE CONSERVATION PLAN	
TCPII / 46 / 04	

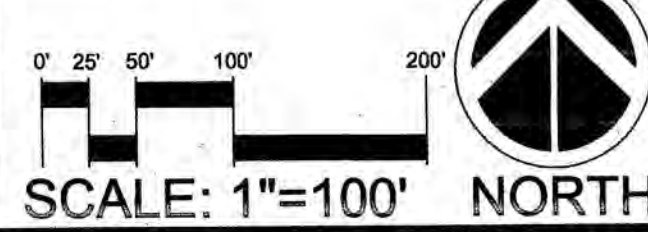

TYPE II TREE CONSERVATION PLAN

THE PRESERVE AT PISCATAWAY

Edelen Village North & Edelen Village South
Fifth (5th) Election District
Prince George's County, Maryland

SCALE: 1"=100'

DATE: 11.16.04 REV. 10.4.04



ESA JOB #: 2002-45

DRAWING: Appdwg/EdelenFinalTCPII/ PiscatawayEdelenFinalTCPII.9.10

SHEET: 21 of 24 (OS5)

Environmental Systems Analysis, Inc.

48 Maryland Avenue
Annapolis, Maryland 21401
(410) 287-0496 T (410) 287-0496 F
www.esaonline.com

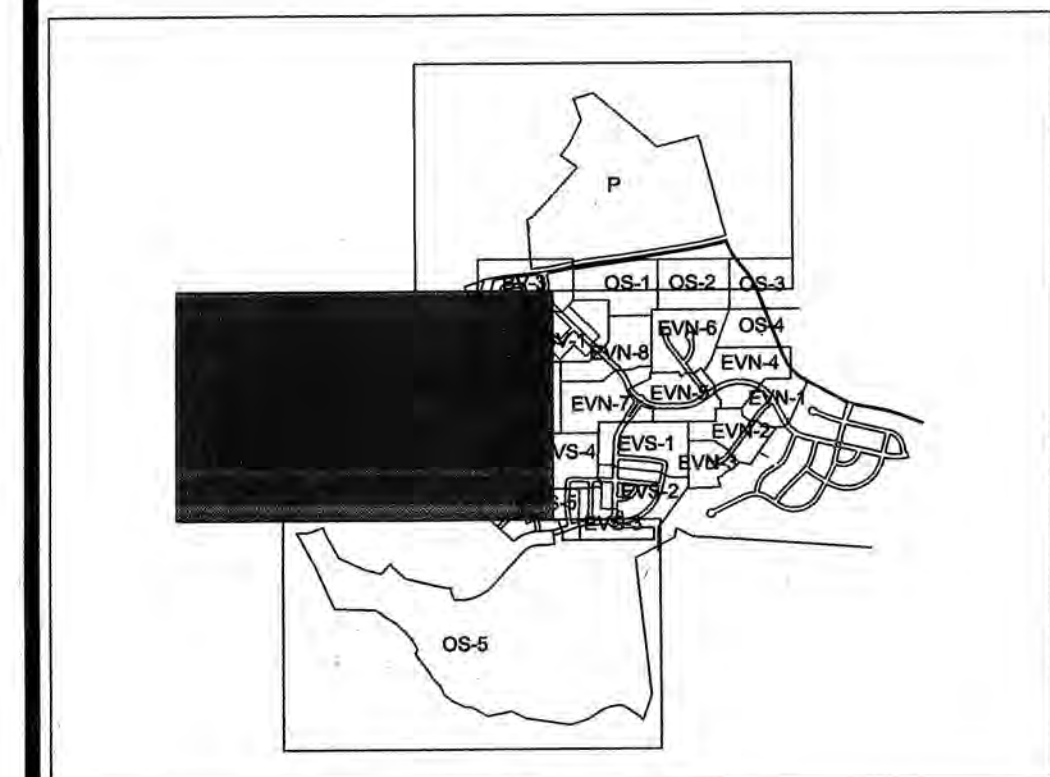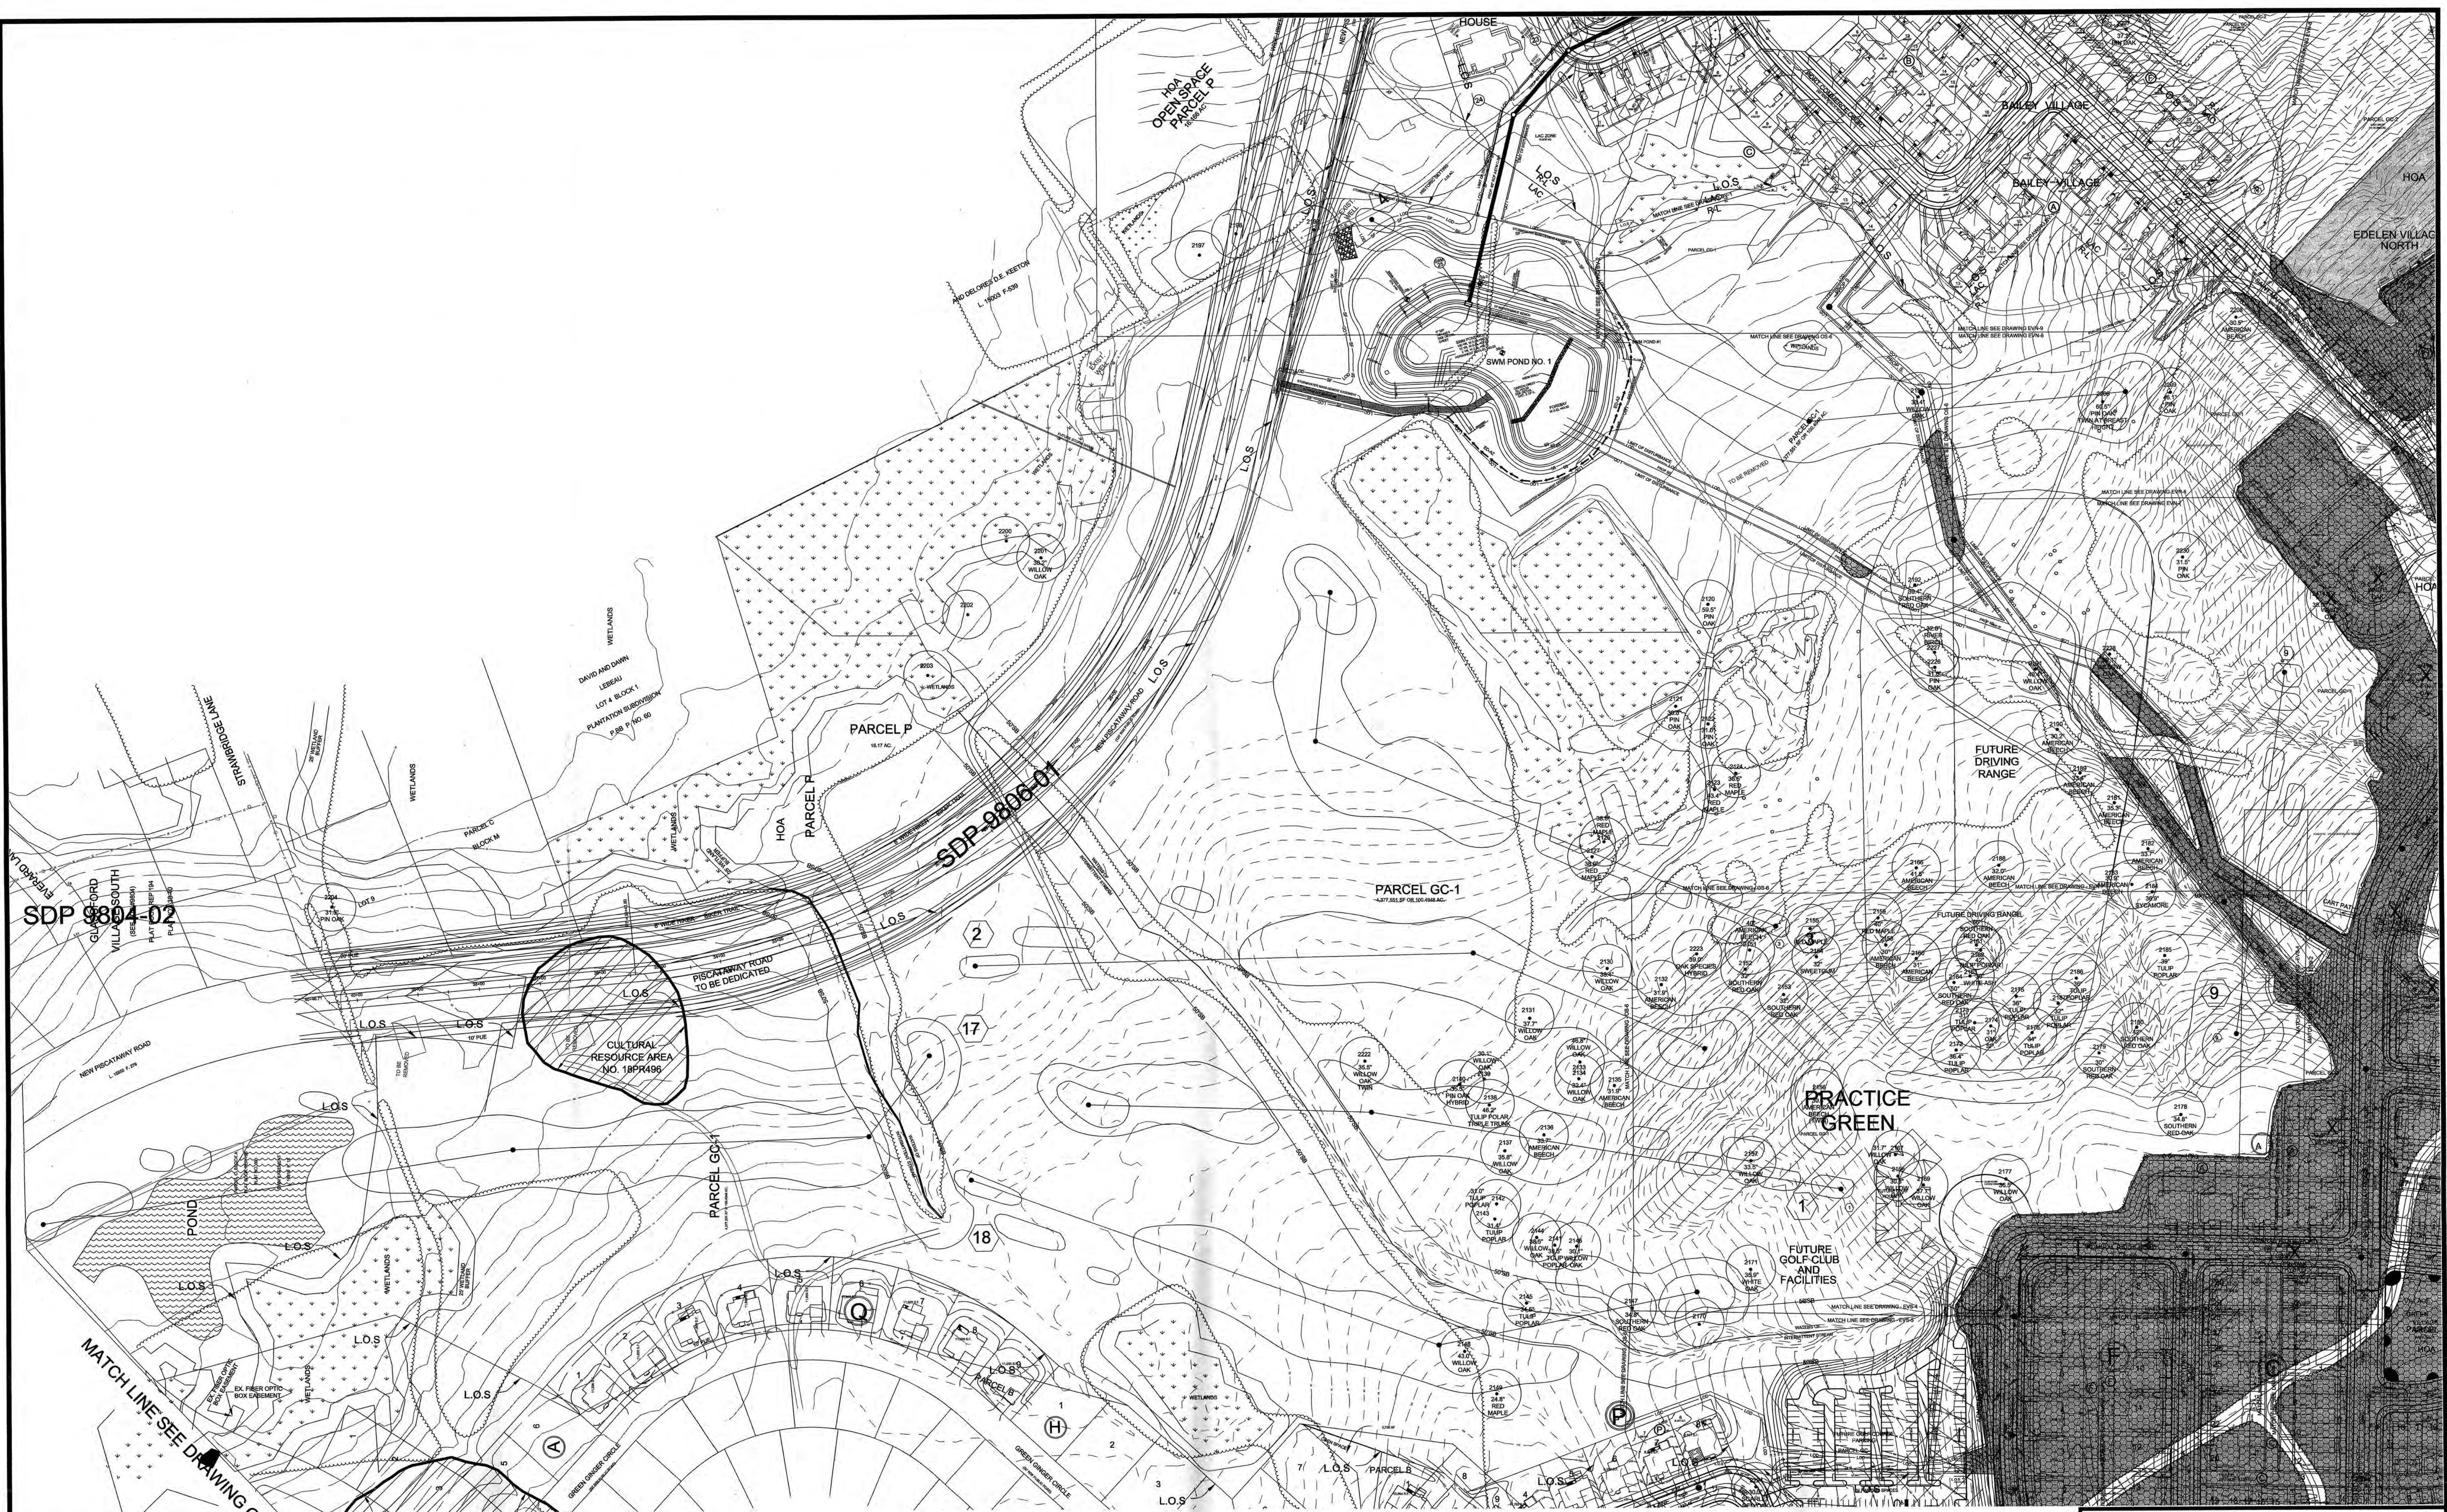


SHEET INDEX

Leslie Wood Mumert 8/23/2010
Date
Qualified Professional as per the
1991 Maryland Forest Conservation Act
Issued July 1, 2004

M-NCPPC APPROVALS			
PROJECT NAME: EDELYN VILLAGE, NORTH & SOUTH			
PROJECT NUMBER: SDP-0318			
For Conditions of Approval see Site Plan Cover Sheet or Approval Sheet			
Revisions Listed Below Apply to This Sheet			
Approval or Revision #	Approval Date	Reviewer's Initials	Certification Date
	6/24/2004	S.L.	1/4/2005

M-NCPPC	
Prince George's County Planning Department	
Environmental Planning Section	
APPROVAL	
TREE CONSERVATION PLAN	
TCPII / 46 / 04	
JLS	12/29/09
Approved by	Date
K.F. Stasz	8/25/10
01	
02	
03	
04	
05	

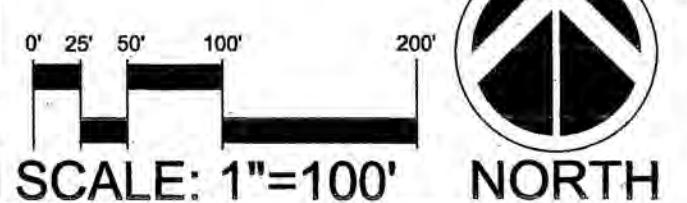

TYPE II TREE CONSERVATION PLAN

THE PRESERVE AT PISCATAWAY

Edelen Village North & Edelen Village South

Fifth (5th) Election District

Prince George's County, Maryland

Environmental Systems Analysis, Inc.

48 Maryland Avenue
Annapolis, Maryland 21401
(410) 267-0495 f: (410) 267-0496
www.esaonline.com


SCALE: 1"=100'

DATE: 11.10.04 REV. 10.4.04
11.16.04, 6.22.10, 8.9.10

ESA JOB #: 2002-45

DRAWING: App'Dwg/EdelenFinalTCPII
PiscatawayEdelenTCPII18.9.10


SHEET: 22 of 24 (OS6)

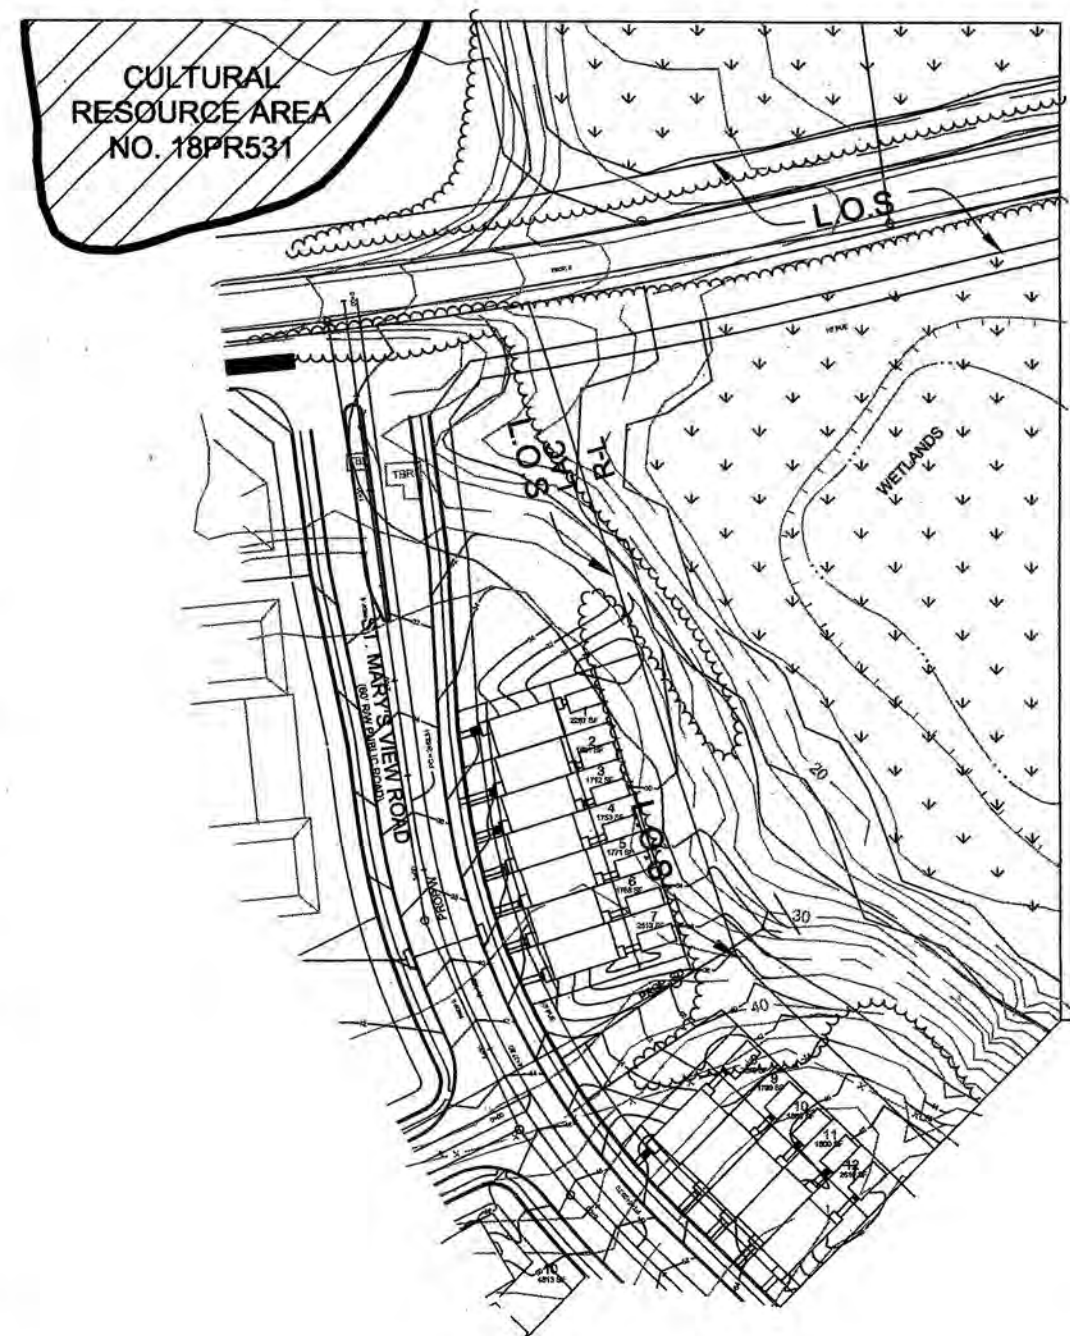

INSERT



N/E E. E. PARKER
L. 11383 F. 517

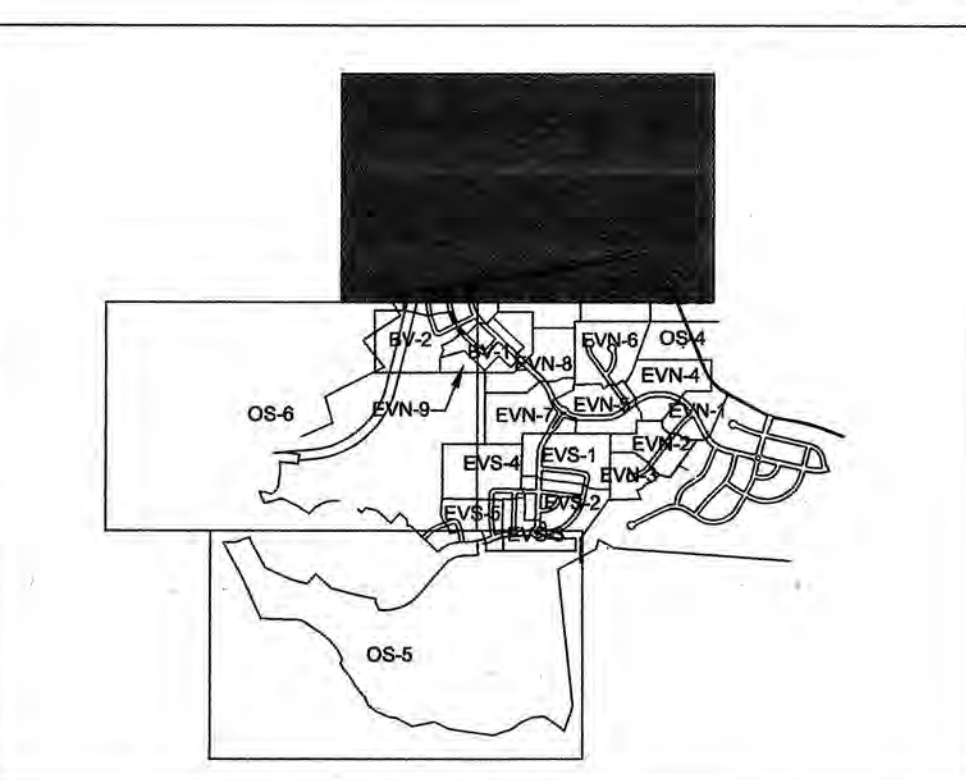


SHEET INDEX

Leslie Wood Mummert 8/23/2010
Date
Qualified Professional as per the
1991 Maryland Forest Conservation Act
Issued July 1, 2004

M-NCPPC APPROVALS			
PROJECT NAME: EDELYN VILLAGE, NORTH & SOUTH			
PROJECT NUMBER: SDP-0318			
For Conditions of Approval see Site Plan Cover Sheet or Approval Sheet			
Revisions Listed Below Apply to This Sheet			
Approval or Revision #	Approval Date	Reviewer's Initials	Certification Date
1	6/24/2004	S.L.	1/4/2005
2			
3			
4			
5			




M-NCPPC	
Prince George's County Planning Department	
Environmental Planning Section	
APPROVAL	
TREE CONSERVATION PLAN	
TCPII / 46 / 04	
Approved by	Date
<i>JP</i>	12/29/09
12/29/09	12/29/09

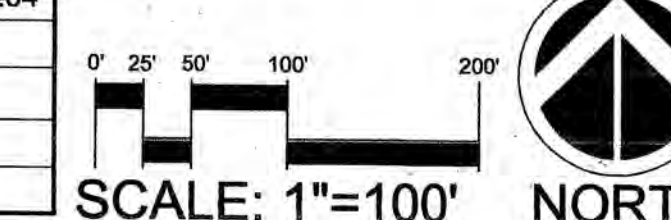

TYPE II TREE CONSERVATION PLAN
THE PRESERVE AT PISCATAWAY
Edelen Village North & Edelen Village South
Fifth (5th) Election District
Prince George's County, Maryland

Environmental Systems Analysis, Inc.
46 Maryland Avenue
Annapolis, Maryland 21401
(410) 267-0495 f: (410) 267-0498
www.esatoday.com

SCALE: 1"=100'
DATE: 1.10.04 REV.10.4.04
DATE: 11.16.04, 6.22.10, 8.9.10
ESA JOB #: 2002-45
DRAWING: App'Dwg / Edelen/Fin/TCPII / Piscataway/Edelen/TCPII.2.2
SHEET: 23 of 24 (P)

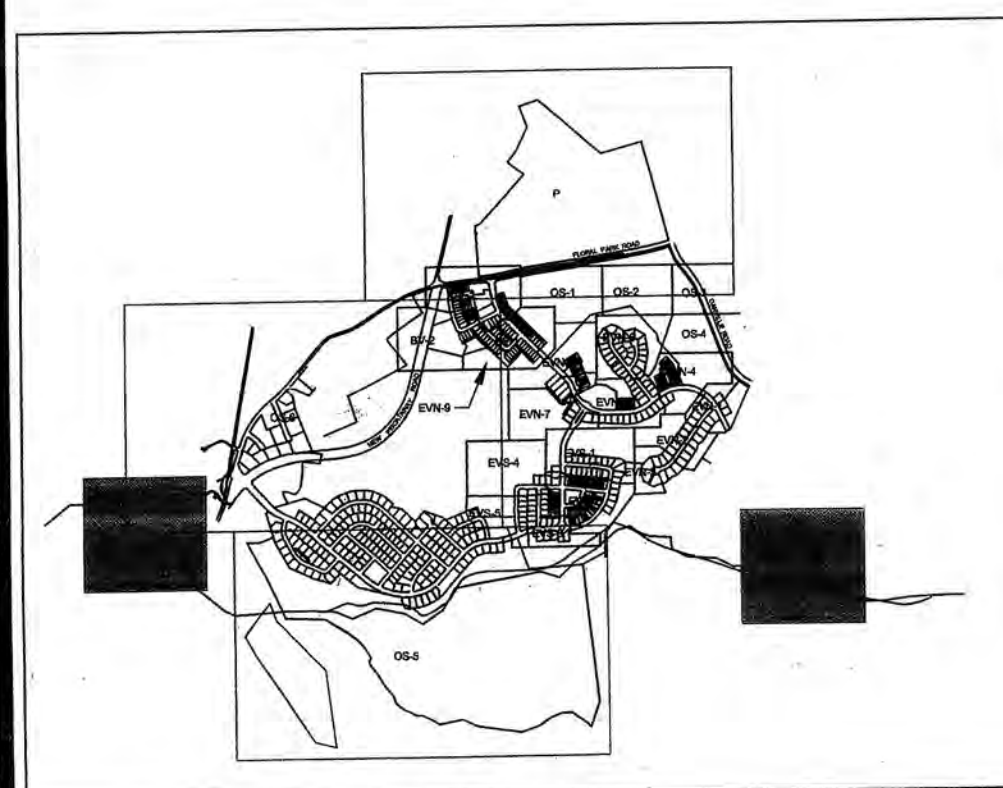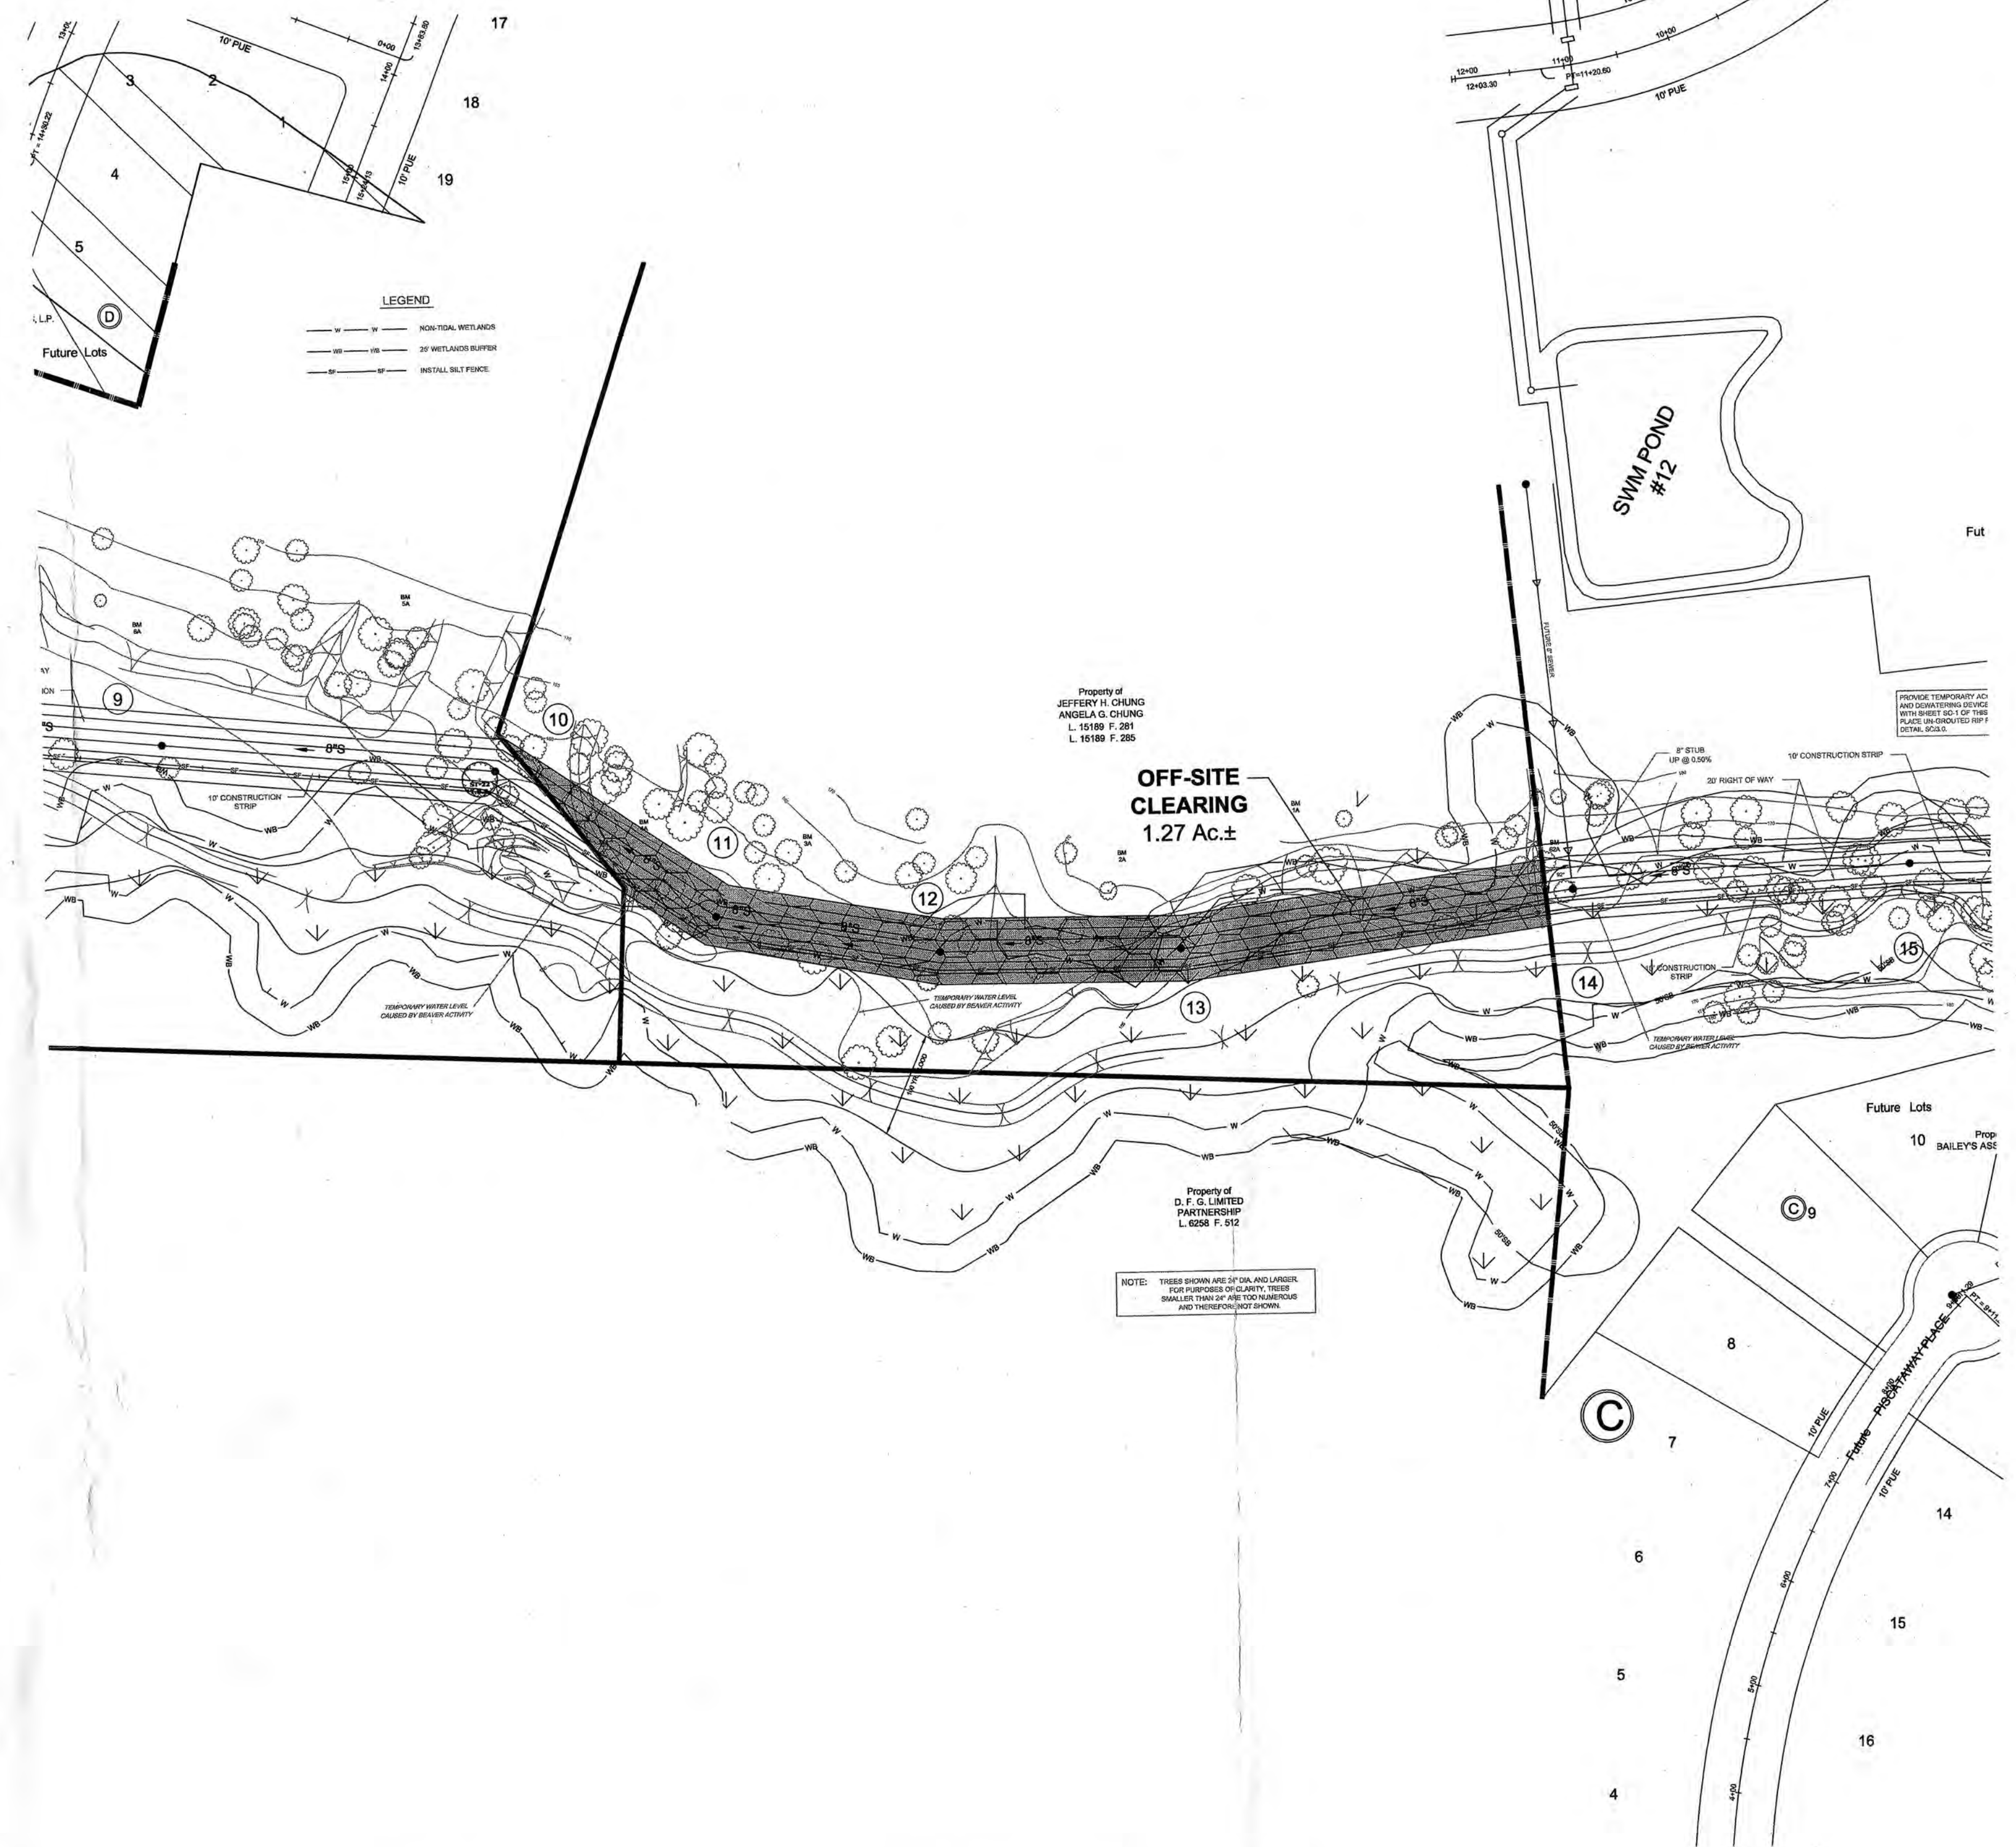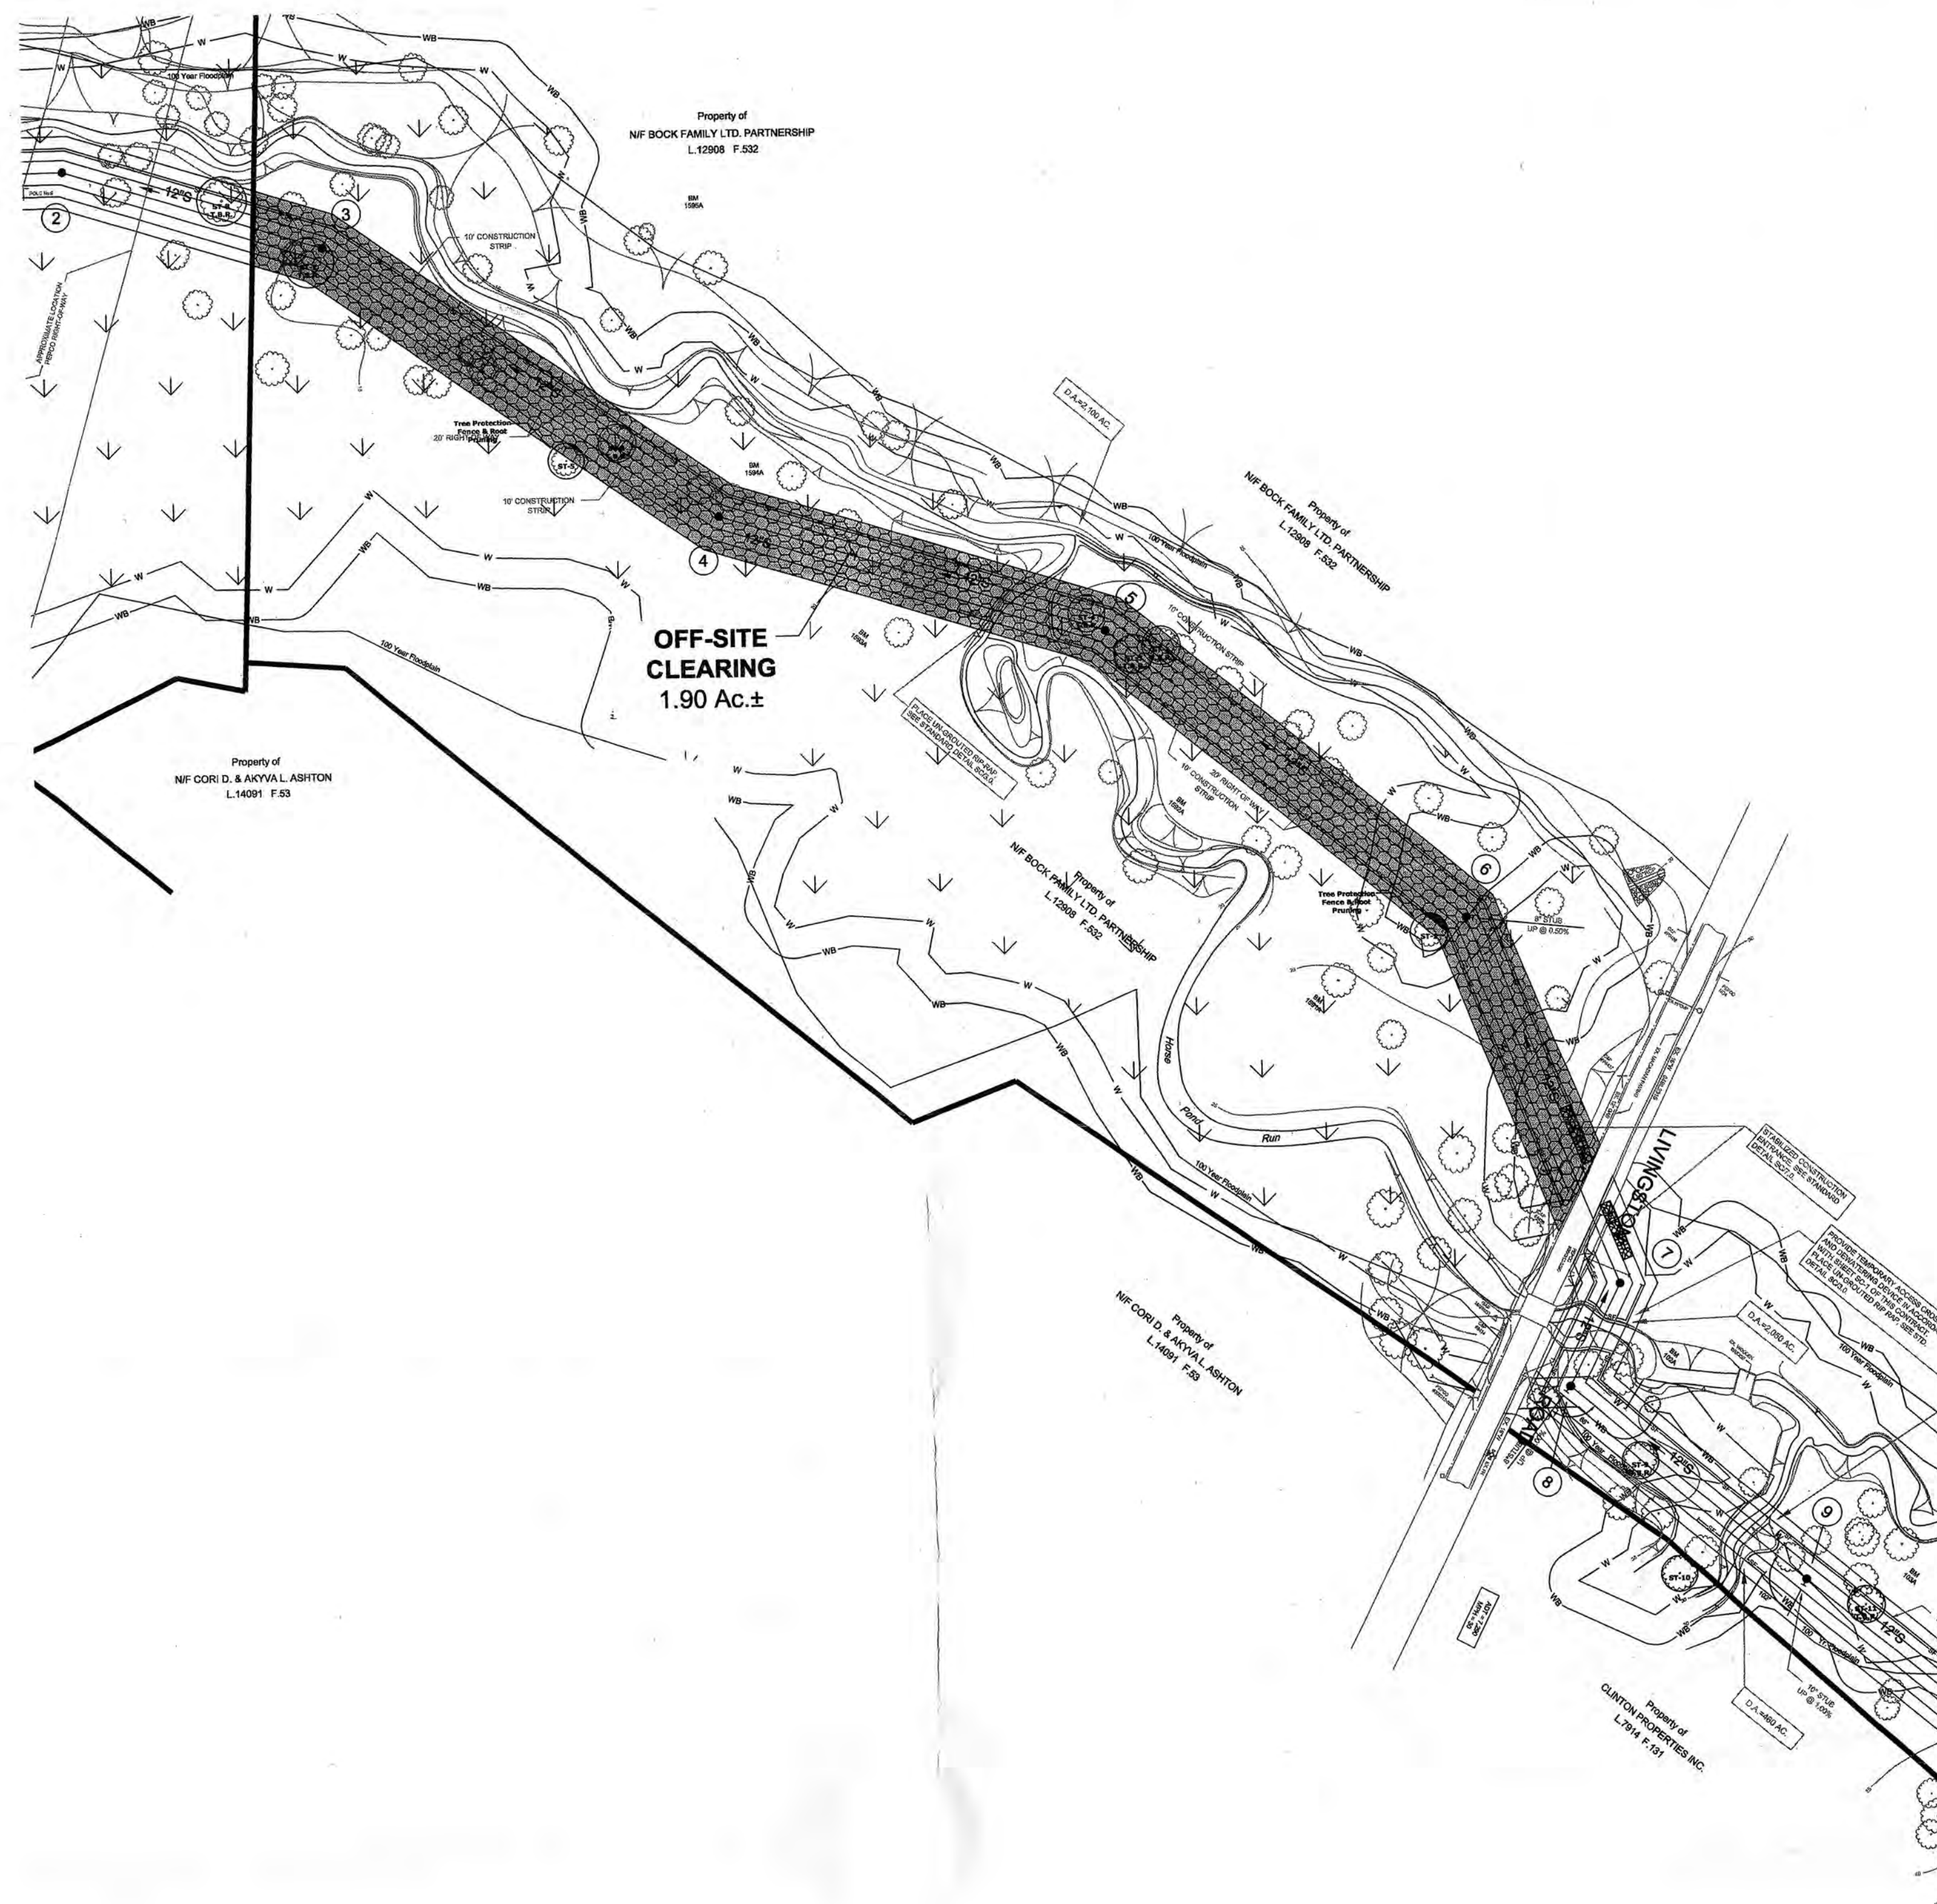

SHEET INDEX

Leslie Wood Mummert 8/23/2010
 Date
 Leslie Wood Mummert
 Qualified Professional as per the
 1991 Maryland Forest Conservation Act
 Issued July 1, 2004

M-NCPPC APPROVALS			
PROJECT NAME: EDELYN VILLAGE, NORTH & SOUTH			
PROJECT NUMBER: SDP-0318			
For Conditions of Approval see Site Plan Cover Sheet or Approval Sheet			
Revisions Listed Below Apply to This Sheet			
Approval or Revision #	Approval Date	Reviewer's Initials	Certification Date
01	6/24/2004	S.L.	1/4/2005
02			
03			
04			
05			

M-NCPPC			
Prince George's County Planning Department			
Environmental Planning Section			
APPROVAL			
TREE CONSERVATION PLAN			
TCPII / 46 / 04			
01	Approved by	12/29/04	Date
02	12/29/04	12/29/04	
03			
04			
05			

SCALE: 1"=100' NORTH

TYPE II TREE CONSERVATION PLAN
THE PRESERVE AT PISCATAWAY
 Edelen Village North & Edelen Village South
 Fifth (5th) Election District
 Prince George's County, Maryland

SCALE: 1"=100'
 DATE: 11.16.04 REV. 10.4.04
 DATE: 11.16.04, 6.22.10, 8.9.10
 ESA JOB #: 2002-45
 DRAWING: AppDwg/EdelenPreserveTCPII
 PISCATAWAY/EdelenTCPII.0-10
 SHEET: 24 of 24

Environmental Systems, Inc.
 48 Maryland Avenue
 Annapolis, Maryland 21401
 (410) 267-0495 f: (410) 267-0496
 www.esatoday.com

esa