


This document, together with the concepts and designs presented herein, as an instrument of service, is to be used for the specific purpose and client for which it was prepared. Review of any proposed reference on the document without written authorization and adaptation by Kimley-Horn and Associates, Inc. shall be without liability to Kimley-Horn and Associates, Inc.

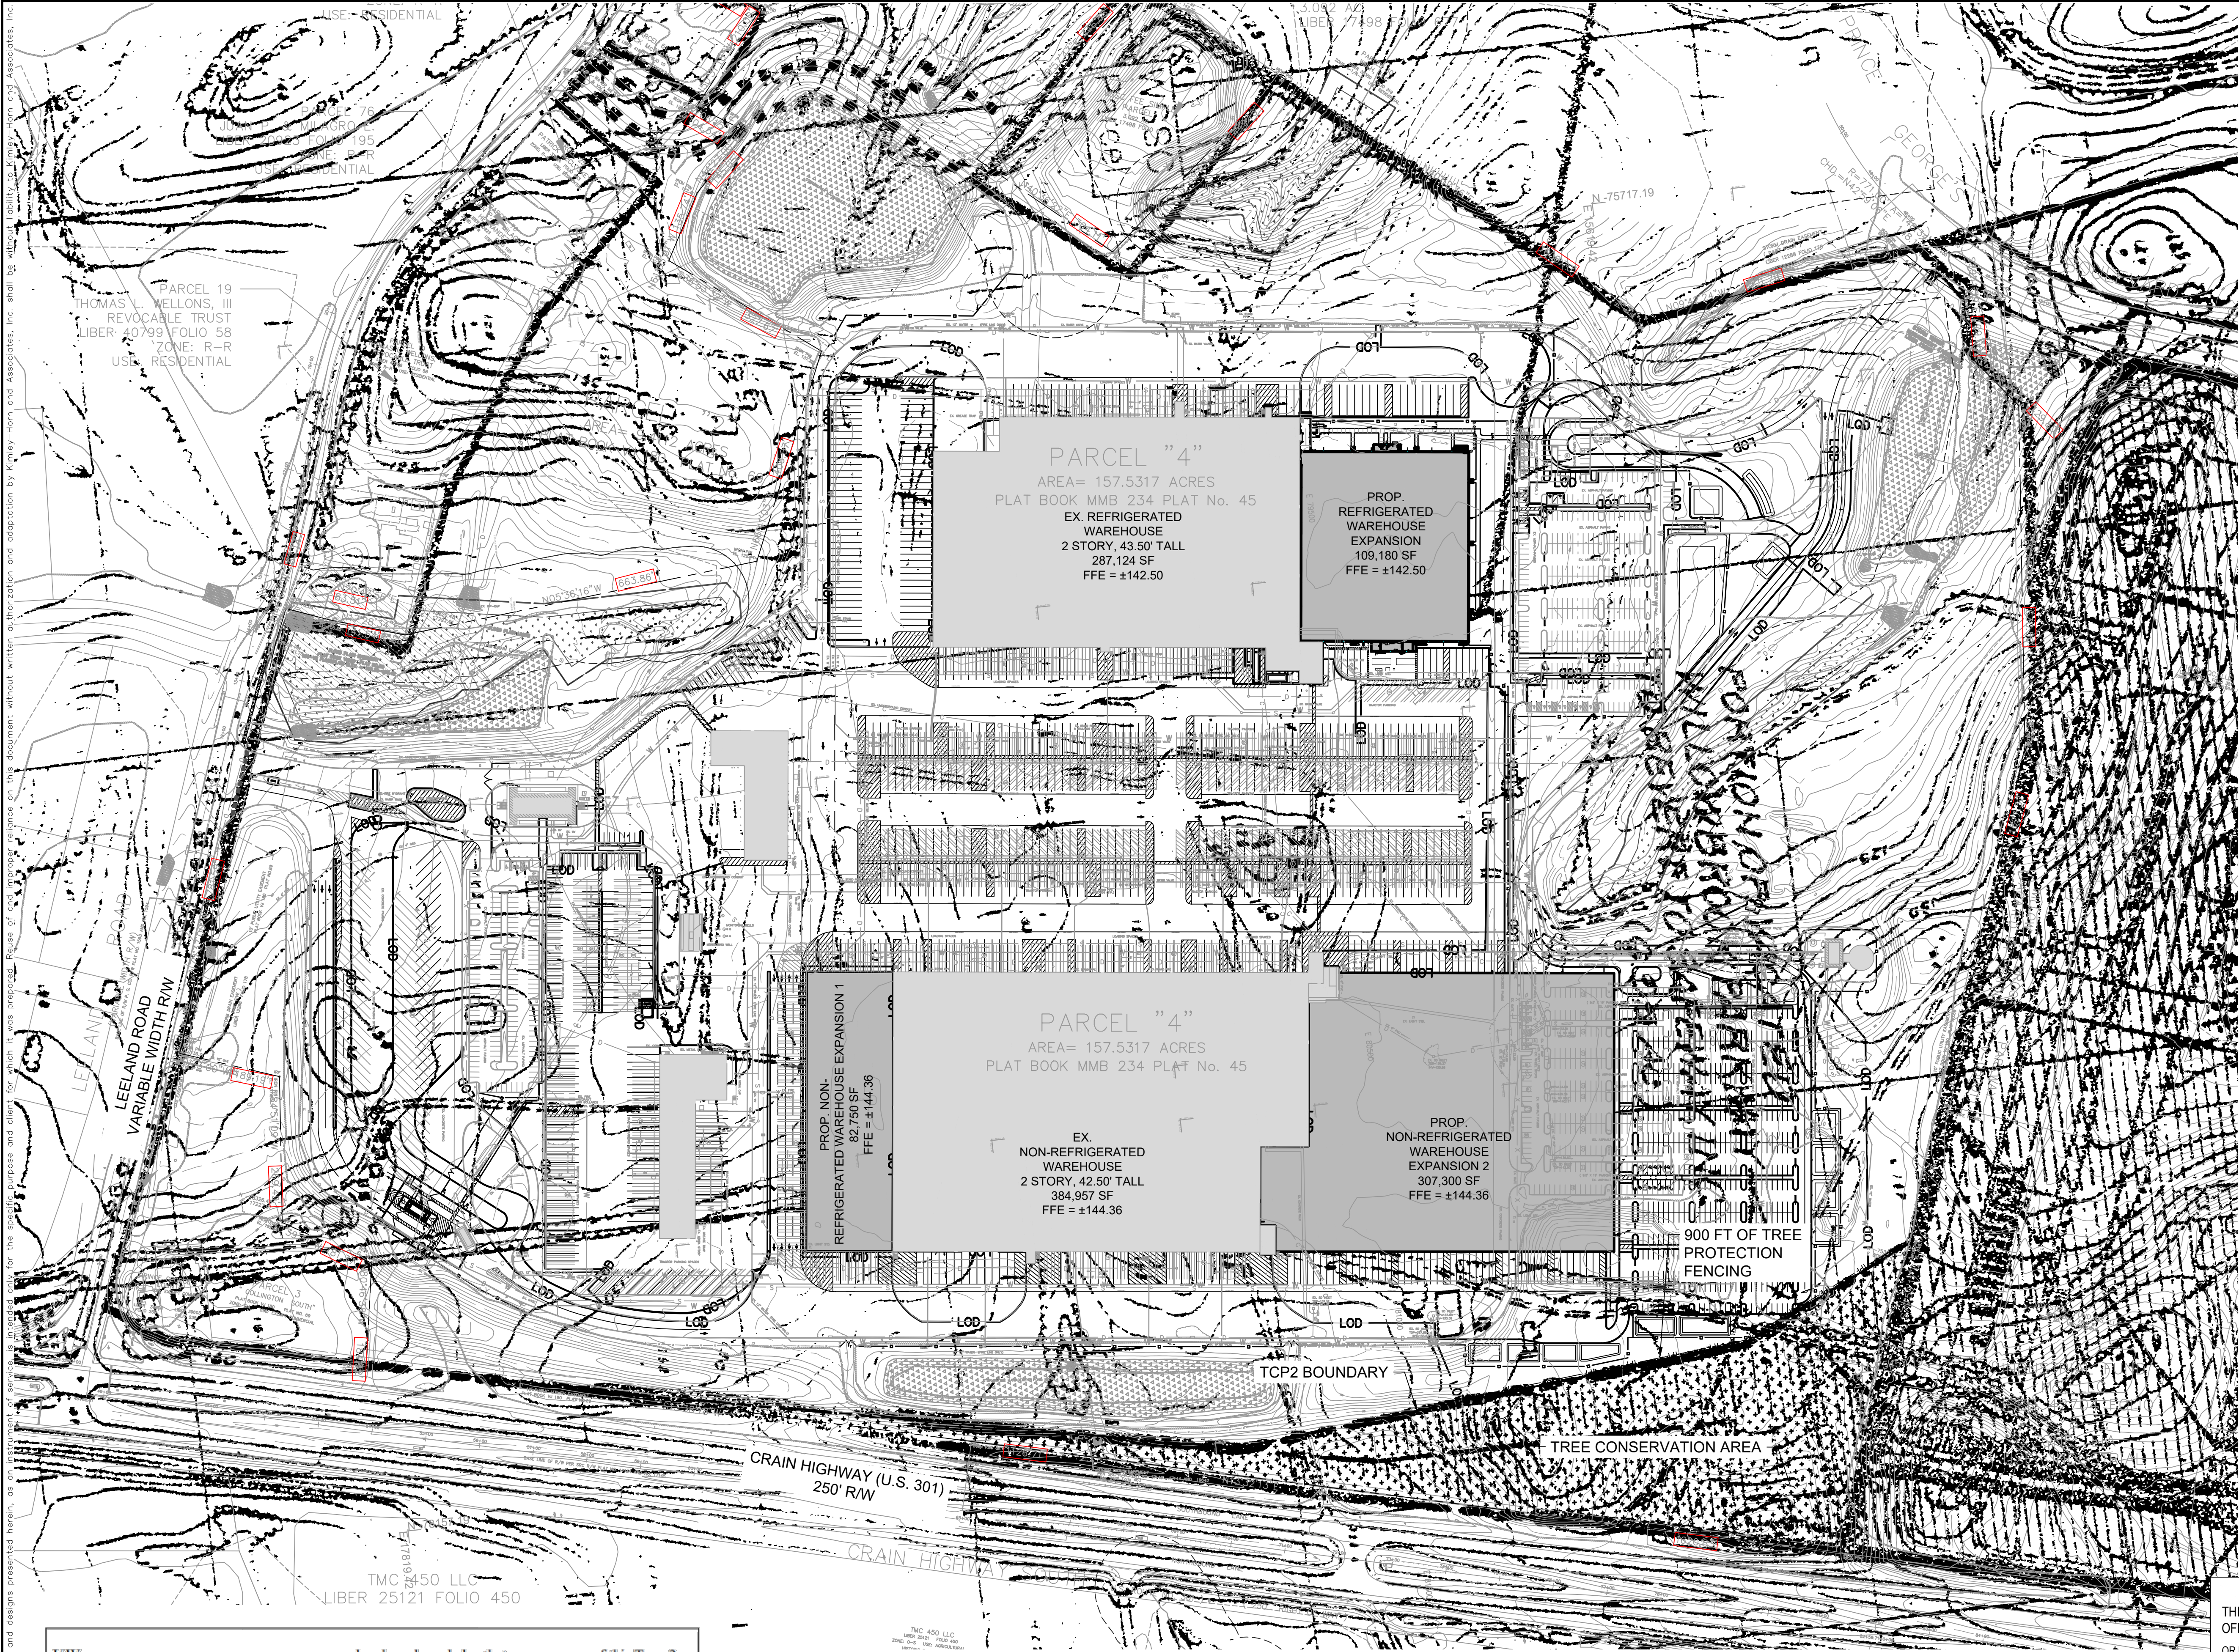

LEGEND


- TCP2 BOUNDARY
- ▨ TREE CONSERVATION AREA

NOTES:

1. THE ORIGINAL APPROVAL OF TCP11-67-96 ACCOUNTED FOR THIS LOT AS BEING CLEARED EXCEPT FOR THE PMA AREAS.

Kimley»Horn

© 2020 KIMLEY-HORN AND ASSOCIATES, INC.
1800 PORTER ST., SUITE 401, BALTIMORE, MD 21230
PHONE: 443-743-3470
WWW.KIMLEY-HORN.COM

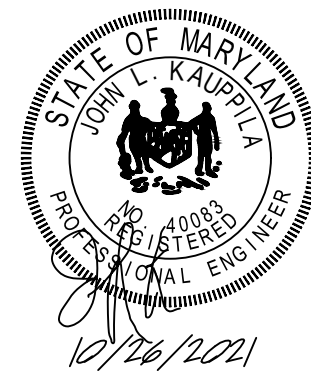

PROFESSIONAL CERTIFICATION: I HEREBY CERTIFY THAT THESE DOCUMENTS WERE PREPARED OR APPROVED BY ME, AND THAT I AM A FULLY LICENSED PROFESSIONAL ENGINEER UNDER THE LAWS OF THE STATE OF MARYLAND.
LICENSE NO. 40083
EXPIRATION DATE 09/30/22



KHA PROJECT	11077000
DATE	10/26/2021
SCALE	AS SHOWN
DESIGNED BY	JHA
DRAWN BY	JSA
CHECKED BY	JLK

TCP OVERLAY PLAN

TARGET
15900 LEELEAND ROAD
UPPER MARLBORO, MD 20774
TARGET CO.
1000 NICOLLET MALL, MINNEAPOLIS, MN 55403
UPPER MARLBORO

SHEET NUMBER
C500

I/We _____ hereby acknowledge that we are aware of this Type 2 Tree Conservation Plan (TCP2) and that we understand the requirements as set forth in this TCP2.	
Sarah LeVasseur - Target PM	11/2/2021
Owner or Owners Representative	Date
I/We _____ hereby acknowledge that we are aware of this Type 2 Tree Conservation Plan (TCP2) and that we understand the requirements as set forth in this TCP2.	
Contract Purchaser	Date

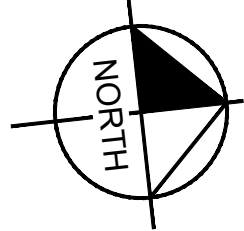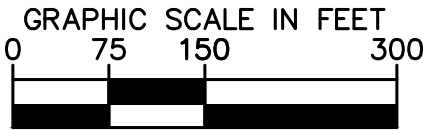

Prince George's County Planning Department, M-NCPPC Environmental Planning Section TYPE 2 TREE CONSERVATION PLAN APPROVAL TCP2 -67-96			
Approved by:	Date	DRD #	Reason for Revision
00	JPM	7/31/1996	
01	JPM	12/31/2001	
02	JPM	12/18/2003	
03	JPM	9/27/2005	
04	KIF	8/25/2006	
05	KIF	3/14/2012	
06	KIF	12/11/2013	
07	KIF	1/12/2021	
08	MAR	6/30/2021	SDP-2001
09	Mary Lee	11/9/21	SDP-9710-02

THIS BLOCK IS FOR OFFICIAL USE ONLY


QR label certifies that this plan meets the conditions of final approval by the Planning Board, its designee or the District Council.

M-NCPPC APPROVALS


PROJECT NAME: TARGET UPPER MARLBORO

PROJECT NUMBER: SDP-9710-02

For Conditions of Approval see Site Plan Cover Sheet or Approval Sheet
Revision numbers must be included in the Project Number

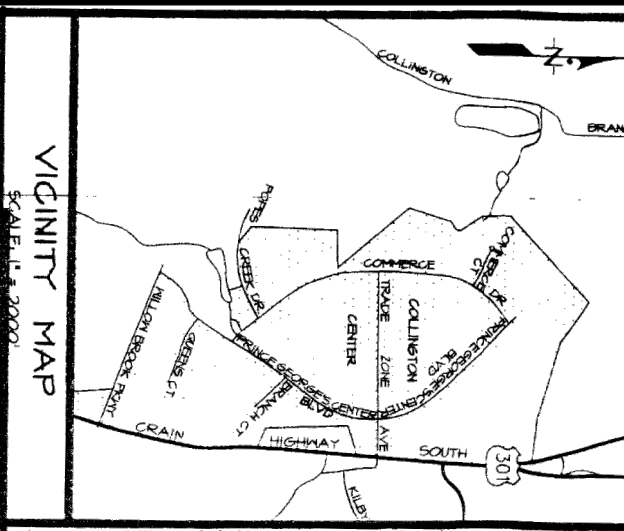

Tree Protection Fence Detail
Not to scale

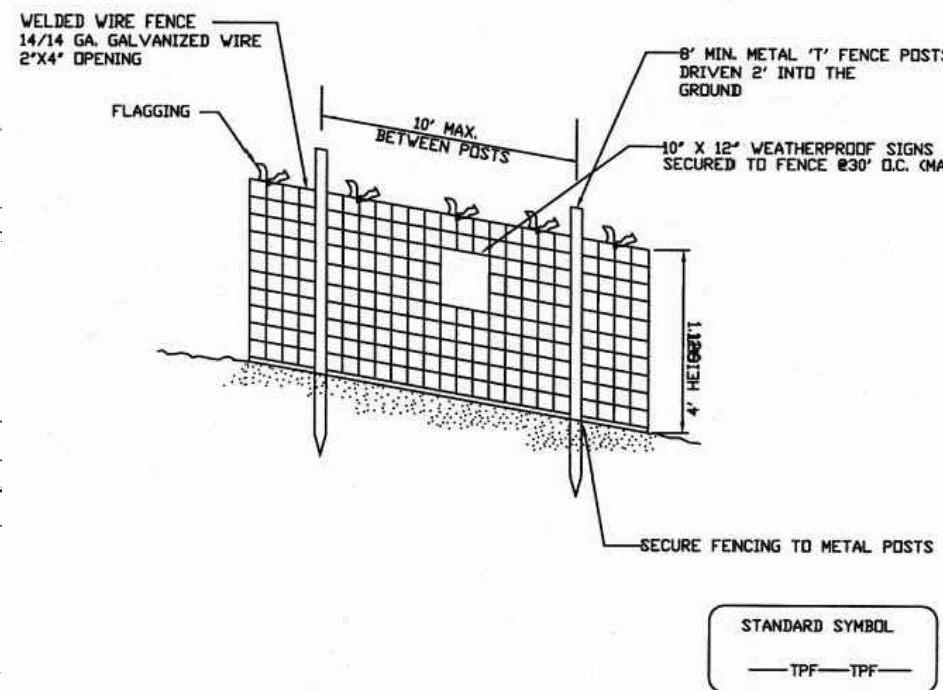

- NOTES
- Practice may be combined with sediment control fencing.
 - Location and limits of fencing should be coordinated in field with arborist.
 - Boundaries of protection area should be staked prior to installing protective device.
 - Root damage should be avoided.
 - Protection signage is required.
 - Fencing shall be maintained throughout construction.

COLLINGTON CENTER/NORTH

Prince George's County Planning Department, M-NCPPC
Environmental Planning Section
TYPE 2 TREE CONSERVATION PLAN APPROVAL
TCP2-67-96

Approved by:	Date	DRD #	Reason for Revision
00	JPM	7/31/1996	
01	JPM	12/31/2001	
02	JPM	12/18/2003	
03	JPM	9/27/2005	
04	KIF	8/25/2006	
05	KIF	3/14/2012	
06	KIF	12/11/2013	
07	KIF	1/12/2021	
08	MAR	6/30/2021	SDP-2001
09	Mary Res	11/9/21	SDP-9710-02

THIS BLOCK IS FOR OFFICIAL USE ONLY

QR label certifies that this plan meets the conditions of final approval by the Planning Board, its designee or the District Council.

M-NCPPC
APPROVALS

PROJECT NAME: TARGET UPPER MARLBORO

PROJECT NUMBER: SDP-9710-02

For Conditions of Approval see Site Plan Cover Sheet or Approval Sheet
Revision numbers must be included in the Project Number

