


FOREST HILLS

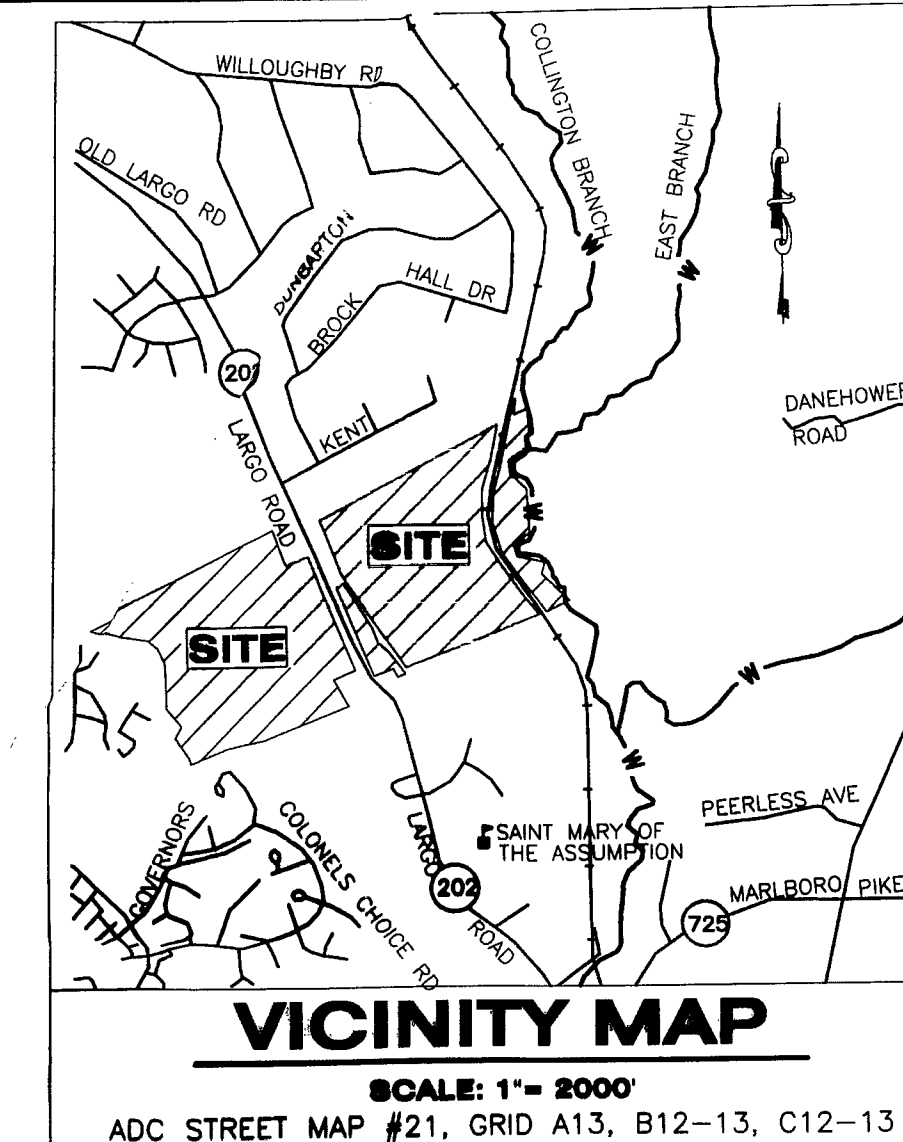

SITE DATA	
SUBDIVISION NAME	FOREST HILLS
EXISTING ZONE	R-L
METHOD OF SEWAGE DISPOSAL	PUBLIC
SEWER CATEGORY	S-3
WATER CATEGORY	W-3
PROPOSED USE OF PROPERTY	SINGLE FAMILY DETACHED DWELLINGS
RECORDING INFORMATION	
TAX MAP NUMBER	92, 93
PARCELS	PARCEL 38
200' MAP REFERENCE	205SE13
HISTORIC RESOURCES	NONE
TOPOGRAPHY	M-NCPPC 20040045F
100 YEAR FLOODPLAINS	CSD-968000900
STORMWATER MANAGEMENT	BY MCCARTHY AND ASSOCIATES, INC.
WETLANDS	BY LOIDERMAN SOLTESZ ASSOC., INC.
BOUNDARY	

WOODLAND PRESERVATION AREA (AC)	
A 0.65	D 2.85
B 22.39	E 1.02
C 9.80	
TOTAL 36.71 AC	

OFF-SITE WOODLAND MITIGATION AREA (AC)	
AA 3.11	
BB 2.12	
CC 0.42	
DD 14.63	
**TOTAL 20.28 AC	

ON-SITE WOODLAND CLEARING AREA (AC)	
AA 0.13	HH 1.36
BB 0.09	II 1.91
CC 0.76	JJ 0.04
DD 0.09	KK 0.01
EE 0.06	LL 0.90
FF 2.77	MM 0.01
GG 0.47	NN 1.55
	OO 0.42
TOTAL 10.57 AC	

ON-SITE WOODLAND CLEARING WITHIN 100-YEAR FLOODPLAINS AREA (AC)	
GI 0.07	
HJ 0.23	
TOTAL 0.30 AC	

OFF-SITE WOODLAND CLEARING AREA (AC)	
GI 0.04	
HJ 0.01	
TOTAL 0.05 AC	

NOTES:
* = AREAS KNOWN TO CONTAIN KUDZU.
** = 20.28 AC WOODLAND PRESERVATION PROVIDED ON SITE FOR MITIGATION FOR TIPPETT ESTATES (ICPH/75/94)

APPROVED PLAN

M-NCPPC Prince George's County Planning Department Environmental Planning Section APPROVAL TREE CONSERVATION PLAN TCP 11/81/05			
Approved by	Date	Signature	Signature
01	6/1/07	SA	SA
02			
03			
04			
05			

M.N.C.P.P.C. APPROVALS			
PROJECT NAME: FOREST HILLS PROJECT NUMBER: SDP-0414 For Condition of Approval see the Plan Cover Sheet or Approval The Revision Label Below Apply Within Sheet			
Approval Date	Approval Date	Reviewer's Signature	Reviewer's Signature
1/5/06	1/5/06	SA	SA

CALL "MISS UTILITY"
1-800-257-7777
FOR UTILITY LOCATIONS
AT LEAST 48 HOURS BEFORE
BEGINNING CONSTRUCTION




Dewberry & Davis LLC
10000 DEREKWOOD LANE
SUITE 204
LANHAM, MD 20706
301.731.5551
301.731.5188 (FAX)
www.dewberry.com

APPLICANT/DEVELOPER


SEVAG BALIAN
QUAD CONSTRUCTION CORPORATION
610 HAVENFORD HOMES
6525 BELCREST ROAD, SUITE 300
HYATTSVILLE, MD 20782
TEL (301) 864-6500
FAX (301) 864-4107

FOREST HILLS
PRINCE GEORGE'S COUNTY
MARYLAND
QUEEN ANNE (7TH) ELECTION DISTRICT
TAX MAP 93 & 92, PARCEL 38
200' MAP REFERENCE 205SE12 & 205SE13

SEAL

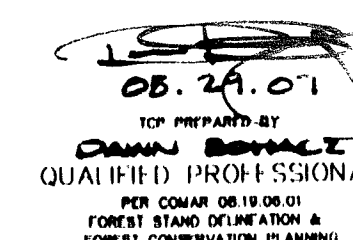

KEY PLAN

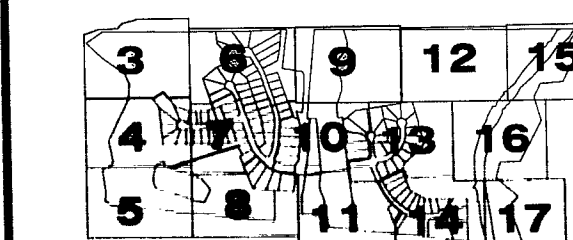

SCALE

AS SHOWN

REVISIONS			
No.	DATE	BY	DESCRIPTION
1	9-2005	KJM	PER P&P COMMENTS

DRAWN BY	SWK
APPROVED BY	CSG
CHECKED BY	AV
DATE	MARCH 2005

TITLE
TYPE II TREE CONSERVATION PLAN COVER SHEET

PROJECT NO. B3110

SDP-0414

1 APPROVED PLAN

SHEET NO. 1 OF 12

TCP LEGEND

- ON-SITE FOREST CLEARED AREA
- ON-SITE FOREST CLEARED AREA WITHIN 100-YEAR FLOODPLAIN
- OFF-SITE CLEARING
- WOODLAND RETAIN NON FCA
- WOODLAND PRESERVATION AREA
- WOODLAND PRESERVATION AREA FOR OFF-SITE TIPPETT ESTATES MITIGATION
- WOODLAND PRESERVATION SIGN
- AF/REFORESTATION SIGN
- TREE PROTECTION FENCE
- CRITICAL ROOT ZONE
- ROOT PRUNE
- SPLIT RAIL FENCE
- 2 WIRE FENCE

LEGEND

- EXISTING CONTOURS
- MARLBORO CLAY LIMITS
- EXISTING WOODLANDS
- PAV. LINE
- STREAM BUFFER
- STREAM
- NON-TOTAL WETLANDS
- NON-TOTAL WETLANDS BUFFER
- EXISTING 100-YR FLOODPLAIN
- EXISTING NON-OBSTACLE BUFFER
- EXISTING SEWER
- SLOPE STABILITY LINE
- 6% OR MORE SLOPE
- PROPOSED CONTOURS
- PROPOSED SEWER
- PROPOSED WATER
- PROPOSED LOT LINE
- PROPOSED UTILITY EASEMENT
- PROPOSED EDGE OF PAVEMENT
- PROPOSED LIMIT OF DISTURBANCE
- PROPOSED STORM DRAIN
- 12" DIA. 24" DEPTH
- 24" OR GREATER SLOPE


M.N.C.P.C. APPROVALS

PROJECT NAME: FOREST HILLS
PROJECT NUMBER: SDP-0414

For Condition of Approval see Site Plan. If Approved
The Reviewer's Initials Must Appear Below

Approval Number	Approval Date	Reviewer's Signature	Comments
1	1-3-06	SA	6-5-07

CALL "MISS UTILITY"
1-800-257-7777
FOR UTILITY LOCATIONS
AT LEAST 48 HOURS BEFORE
BEGINNING CONSTRUCTION

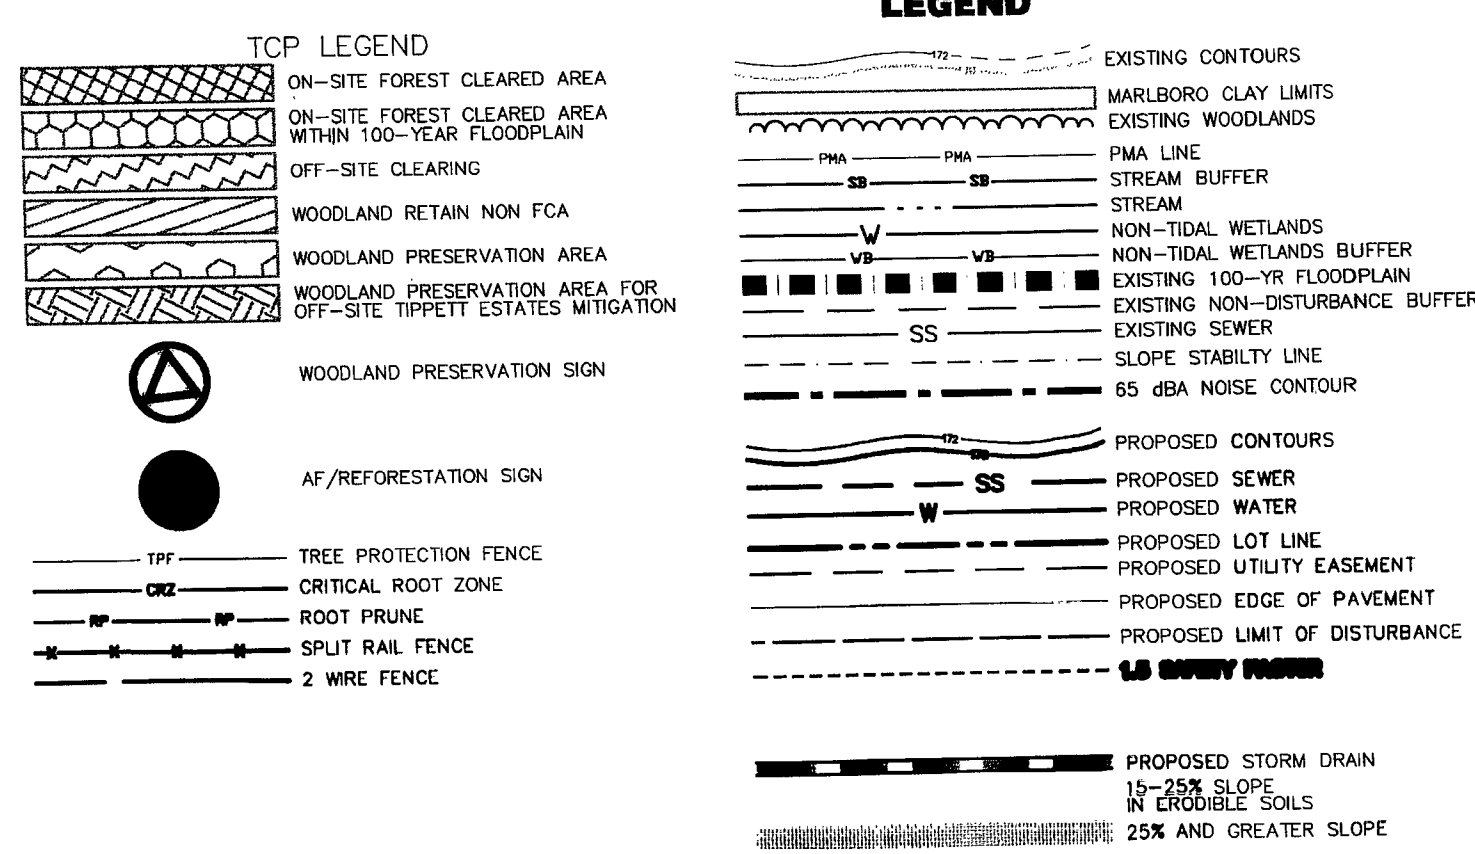

M-NCPPC
Prince George's County Planning Department
Environmental Planning Section
APPROVAL
TREE CONSERVATION PLAN
TCP 11/8/10/05

Approved by: *[Signature]* Date: 6/5/07

01		
02		
03		
04		
05		



Dewberry & Davis LLC

10033 DEERWOOD LANE
SUITE 204
LANHAM, MD 20706
301.731.0501
www.dewberry.com

APPLICANT/DEVELOPER

SEVAG BALIAN
QUAD CONSTRUCTION CORPORATION
610 HAVERTOWN HOMES
6525 BELMONT ROAD, SUITE 300
HYATTSVILLE, MD 20782
TEL (301) 864-6500
FAX (301) 864-4107

FOREST HILLS
PRINCE GEORGE'S COUNTY
MARYLAND
QUEEN ANNE (7TH) ELECTION DISTRICT
TAX MAP 93 & 92, PARCEL 38
2007 MAP REFERENCE: 2005E12 & 2005E13

SEAL

05-19-07
DANN BOWEN
QUALIFIED PROFESSIONAL
WITH QUAL. OR. 15-05-05
WITH QUAL. OR. 15-05-05
FOREST CONSERVATION PLANNING

KEY PLAN

3	8	9	12	15
4	7	10	13	16
5	6	11	14	17

SCALE

1"=30'

0 30 60

No.	DATE	BY	DESCRIPTION
1	9-2005	KJM	PER P&P COMMENTS

REVISIONS

DRAWN BY: SWK
APPROVED BY: GSG
CHECKED BY: AV
DATE: MARCH 2005


TITLE
TREE
CONSERVATION
PLAN
TYPE II

PROJECT NO. 83110

3 APPROVED PLAN

SHEET NO. 3 OF 17

SDP-0414

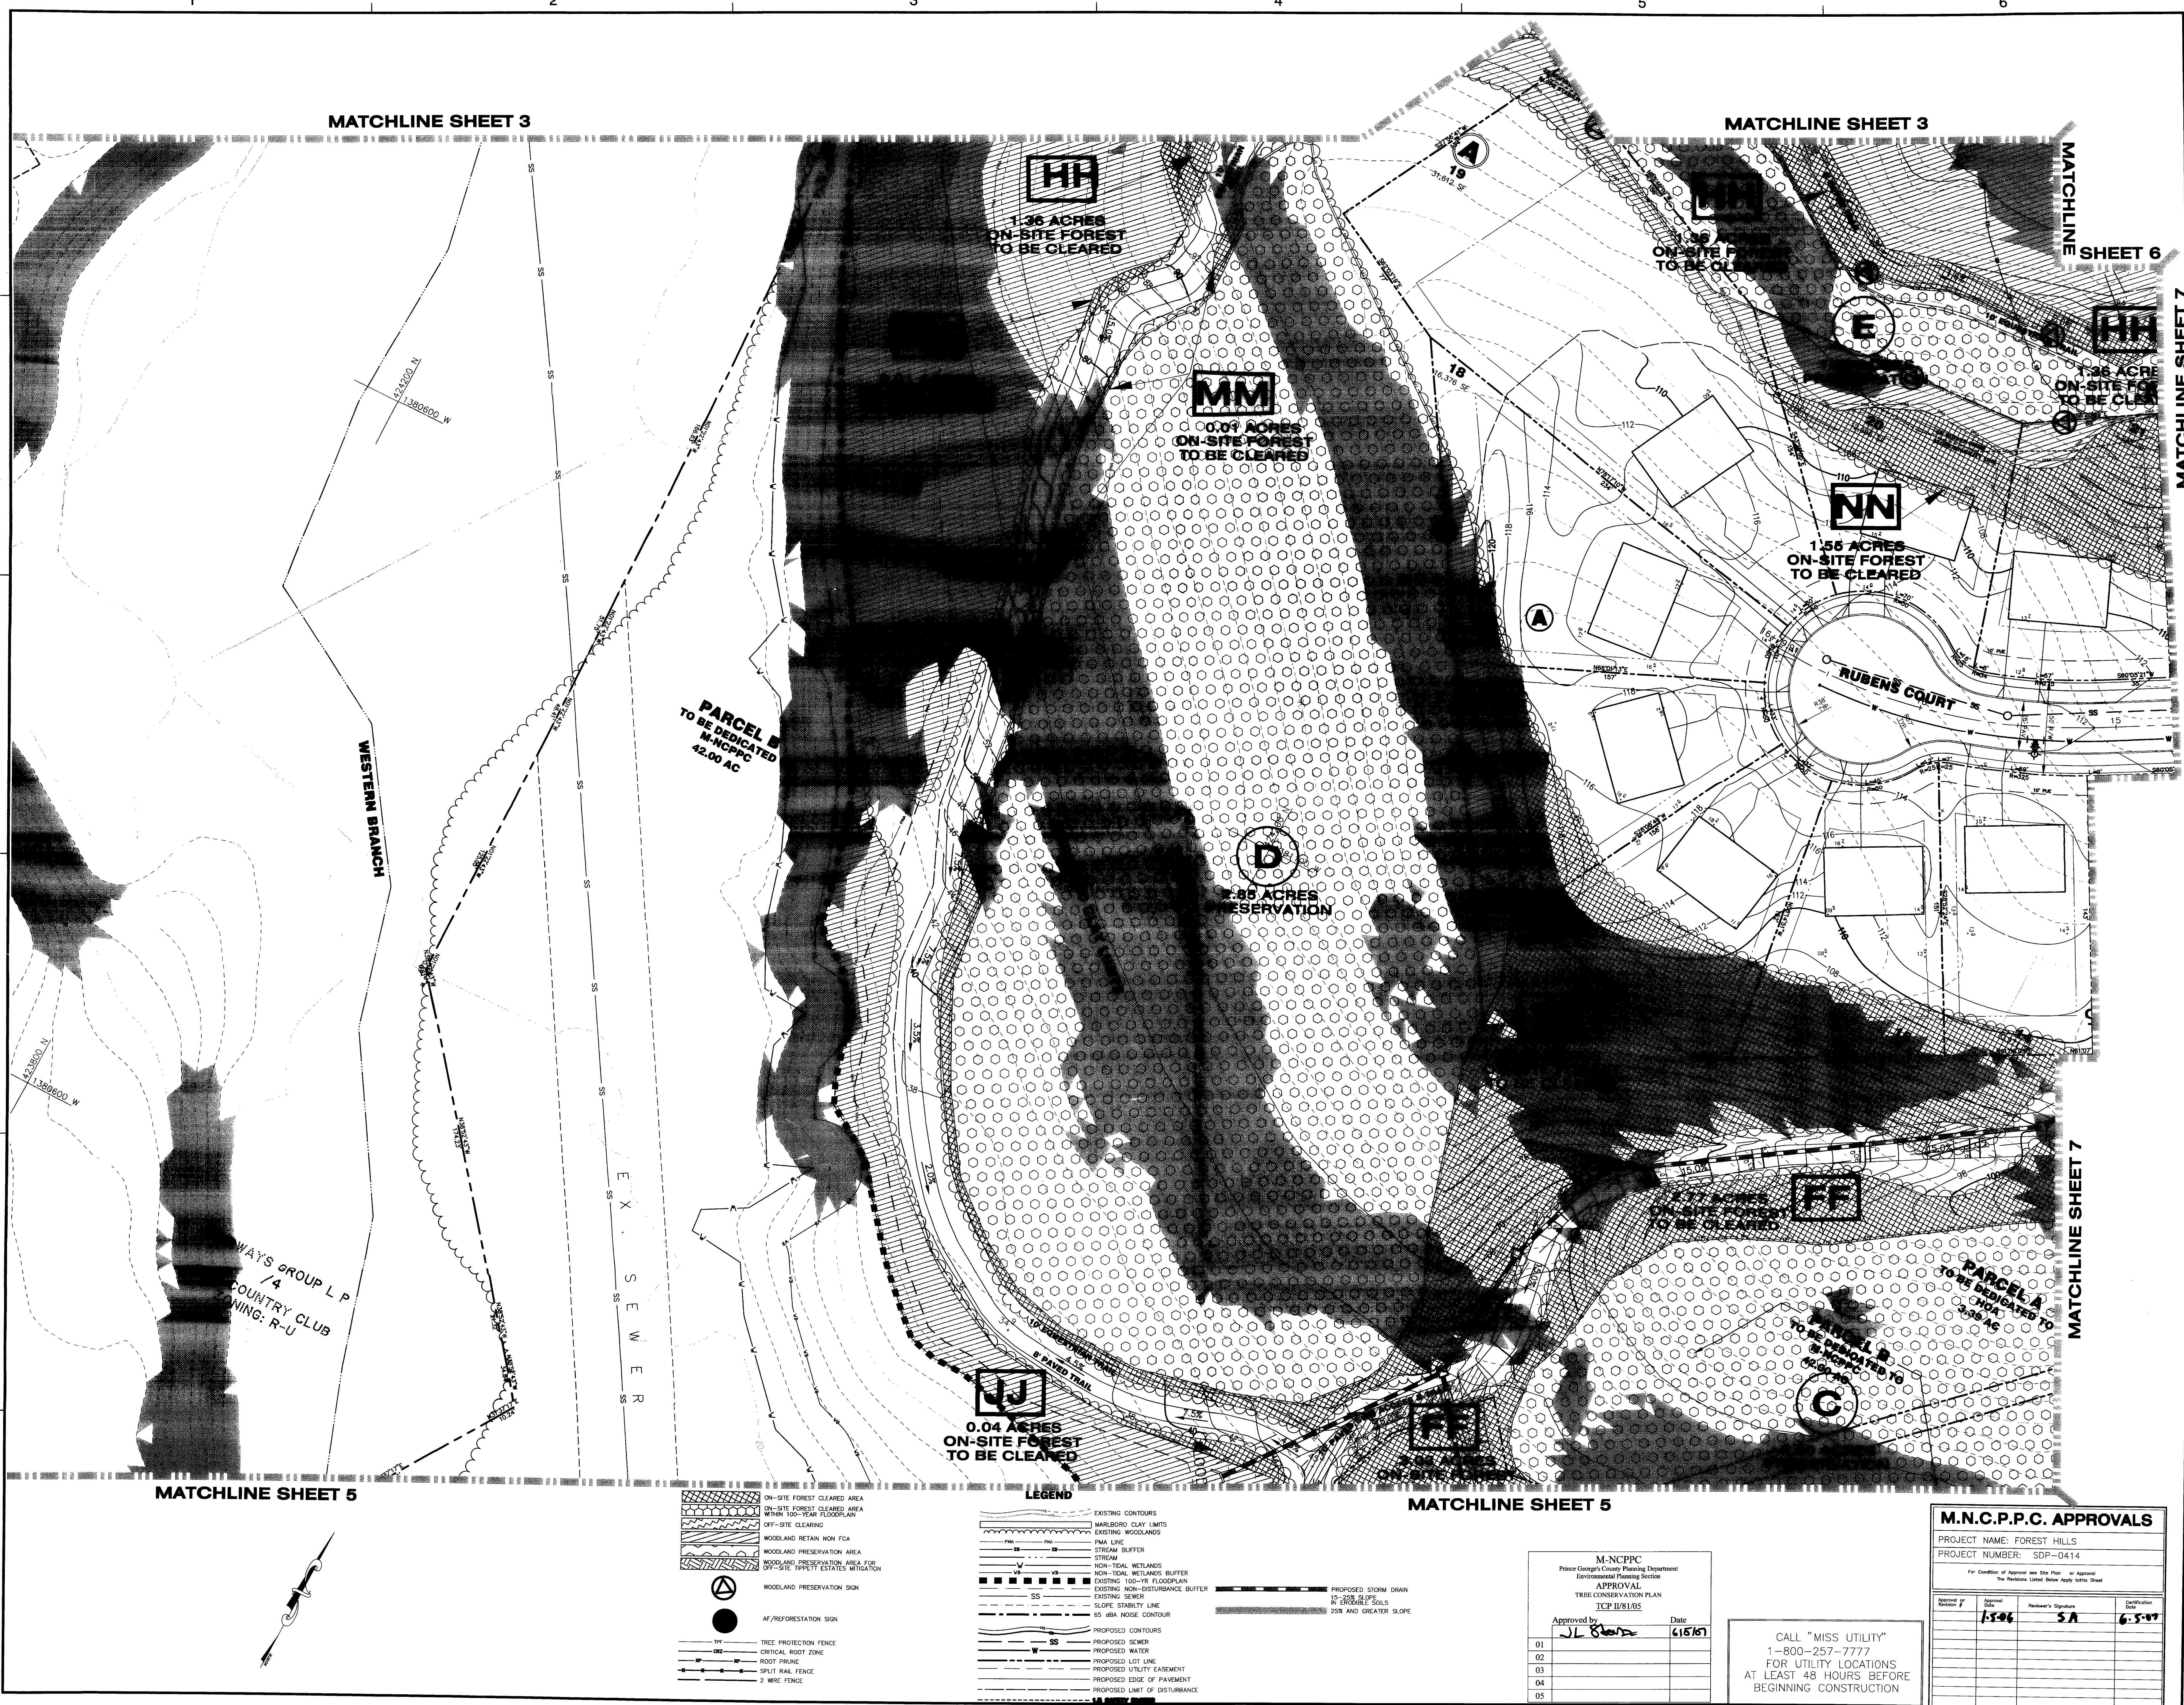

Dewberry & Davis LLC
10003 COUNTRYWOOD LANE
SUITE 204
LARKSPARK, MD 20706
301.731.5551
301.731.0188 (FAX)
www.dewberry.com

APPLICANT/DEVELOPER
SEVAG BALIAN
QUAD CONSTRUCTION CORPORATION
c/o HAVERFORD HOMES
6525 BELCREST ROAD, SUITE 300
HYATTSVILLE, MD 20782
TEL (301) 864-6500
FAX (301) 864-4107

FOREST HILLS
PRINCE GEORGE'S COUNTY
MARYLAND
QUEEN ANNE (7TH) ELECTION DISTRICT
TAX MAP 83 & 82 PARCEL 38
2007 MAP REFERENCE: 2005E12 & 2005E13

SEAL
06.21.07
DANN SCHWALL
QUALIFIED PROFESSIONAL
PER COMAR 08.18.02
FOREST PLANNING & DESIGN

KEY PLAN
3 6 9 12 15
4 7 10 13 16
5 8 11 14 17

SCALE
1"=30'
0 30 60

No.	DATE	BY	DESCRIPTION
1	9-2005	KJM	PER P&P COMMENTS

REVISIONS
DRAWN BY: SWK
APPROVED BY: GSG
CHECKED BY: AV
DATE: MARCH 2005

TITLE
TREE CONSERVATION PLAN TYPE II




PROJECT NO. 83110
0414
4 APPROVED PLAN

SHEET NO. 4 OF 17

M-NCPPC
Prince George's County Planning Department
Environmental Planning Section
APPROVAL
TREE CONSERVATION PLAN
TCP 008105
Approved by: JL 6/15/07 Date: 6/15/07

CALL "MISS UTILITY"
1-800-257-7777
FOR UTILITY LOCATIONS
AT LEAST 48 HOURS BEFORE
BEGINNING CONSTRUCTION

M.N.C.P.C. APPROVALS
PROJECT NAME: FOREST HILLS
PROJECT NUMBER: SDP-0414
For Condition of Approval see Site Plan or Approval
The Revision Listed Below Apply to this Sheet
Approved by: J. J. 6/15/07 Date: 6/15/07

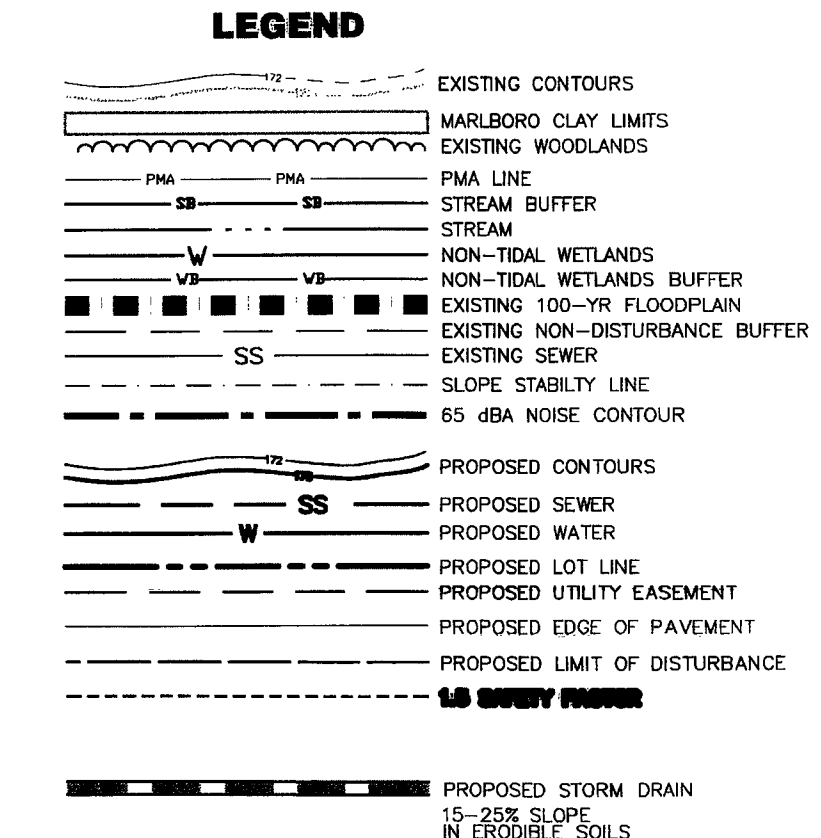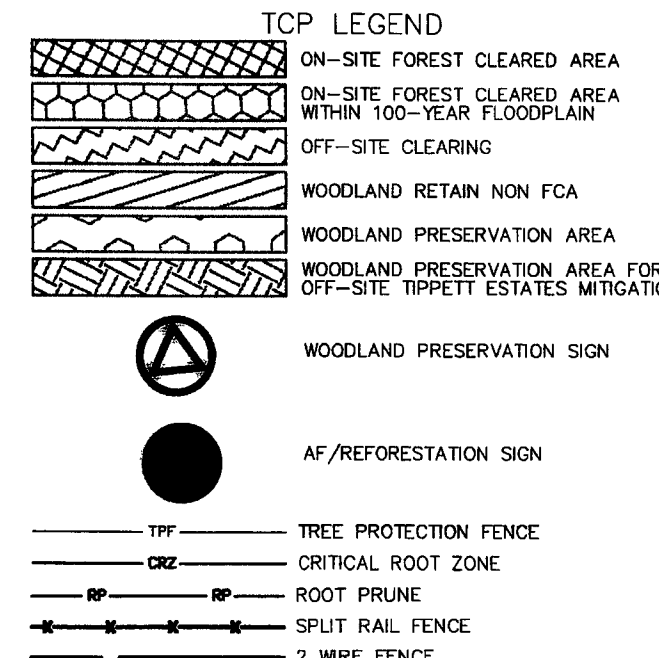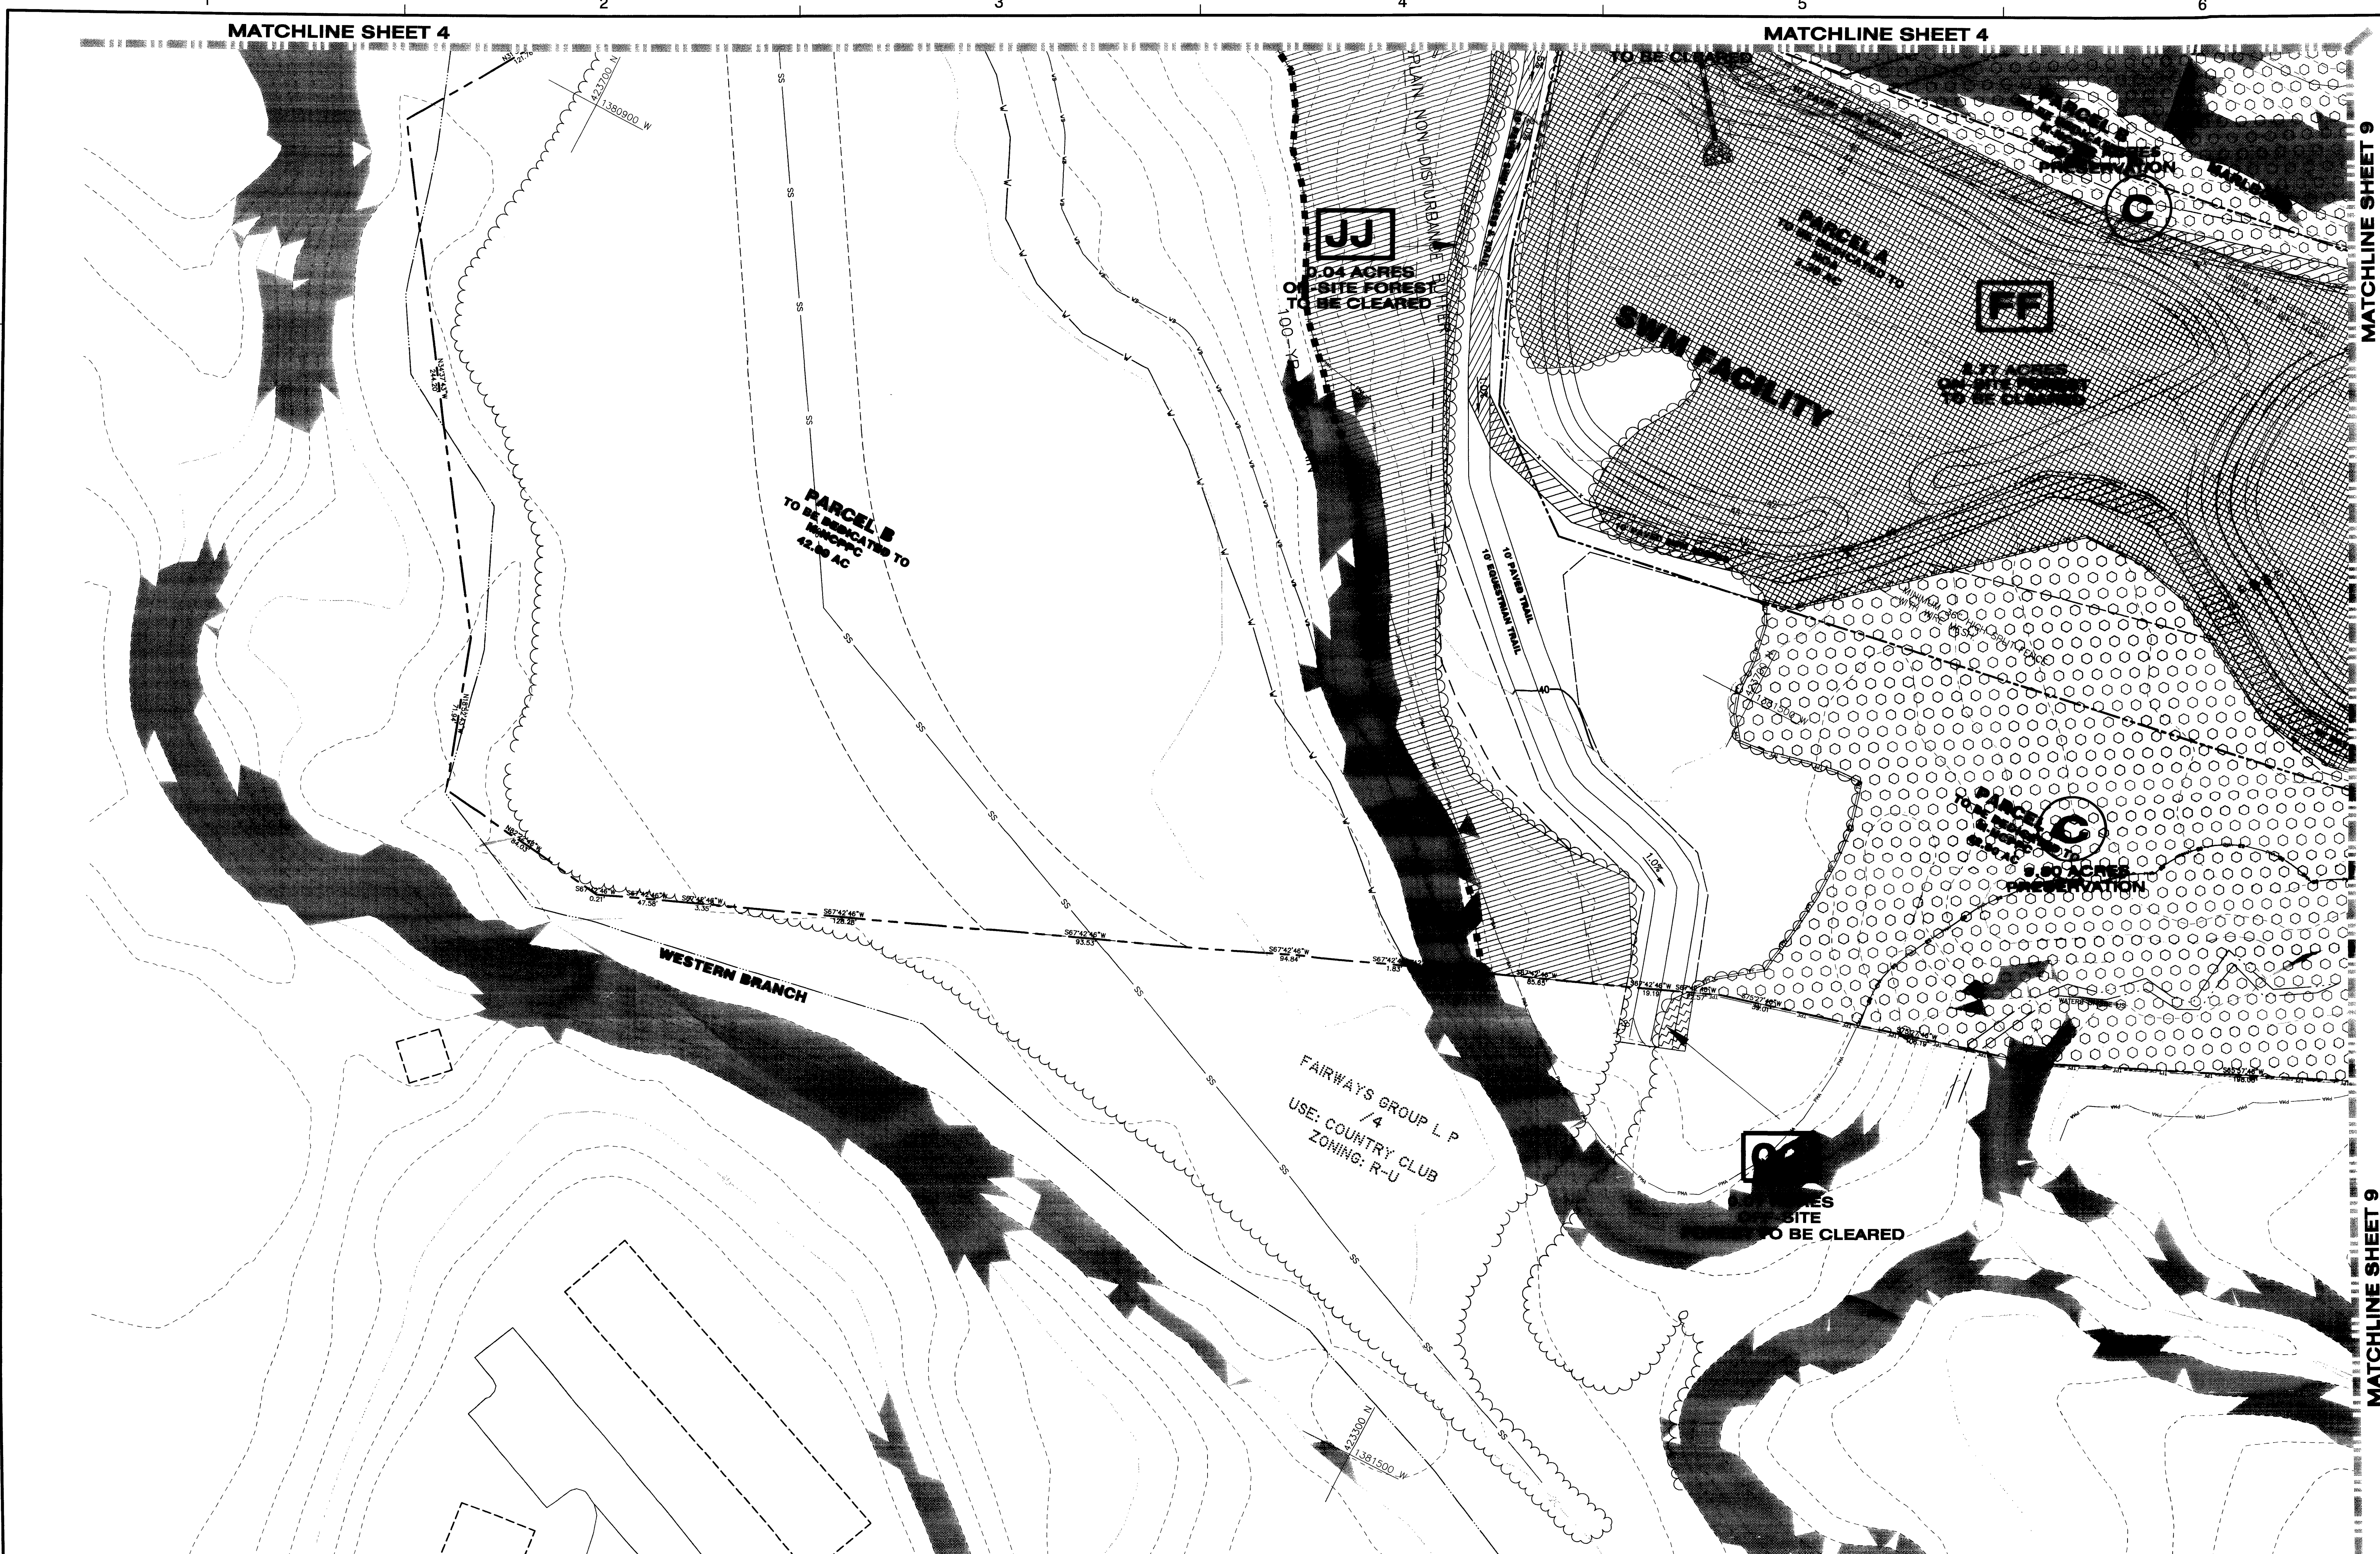

M-NCPPC
Prince George's County Planning Department
Environmental Planning Section
APPROVAL
TREE CONSERVATION PLAN
TCP 10/81/05

Approved by: *[Signature]* Date: 6/5/07

01	
02	
03	
04	
05	

CALL "MISS UTILITY"
1-800-257-7777
FOR UTILITY LOCATIONS
AT LEAST 48 HOURS BEFORE
BEGINNING CONSTRUCTION

M.N.C.P.P.C. APPROVALS

PROJECT NAME: FOREST HILLS
PROJECT NUMBER: SDP-0414

For Condition of Approval see Site Plan, or Approval
The Reviewer Listed Below Copy Utility Sheet

Approval #	Signature	Date	Signature	Date
1-5-06	SA	6-5-07		

Dewberry & Davis LLC
10003 DEERWOOD LANE
SUITE 200
LANNAM, MD 20706
301.751.5551
301.751.0188 FAX
www.dewberry.com

APPLICANT/DEVELOPER

SEVAG BALIAN
QUAD CONSTRUCTION CORPORATION
c/o HAVERFORD HOMES
6525 BELCREST ROAD, SUITE 300
HYATTSVILLE, MD 20782
TEL (301) 864-6500
FAX (301) 864-4107

FOREST HILLS
PRINCE GEORGE'S COUNTY
MARYLAND
QUEEN ANNE (7TH) ELECTION DISTRICT
TAX MAP 98 & 92, PARCELS 38
2007 MAP REFERENCE: 200SE12 & 200SE13

SEAL
05.24.07
QUAN HIEU PROFESSIONAL
FOR CONSTRUCTION &
FOREST CONSERVATION PLANNING

KEY PLAN

3	8	9	12	15
4	7	10	13	16
5	6	11	14	17

SCALE
1"=30'
0 30 60

No.	DATE	BY	Description
1	9-2005	KJM	PER P&P COMMENTS

REVISIONS


DRAWN BY: SWK
APPROVED BY: CSG
CHECKED BY: AV
DATE: MARCH 2005

TITLE
TREE CONSERVATION PLAN TYPE II

PROJECT NO. 83110
SDP-0414
5
APPROVED PLAN

SHEET NO. 5 OF 17

\\forest\gis\dwg\NCP\NCP_1\Map_Sheets\3-6.dwg, 5/17/2005, 4:20:08 AM, Jucor

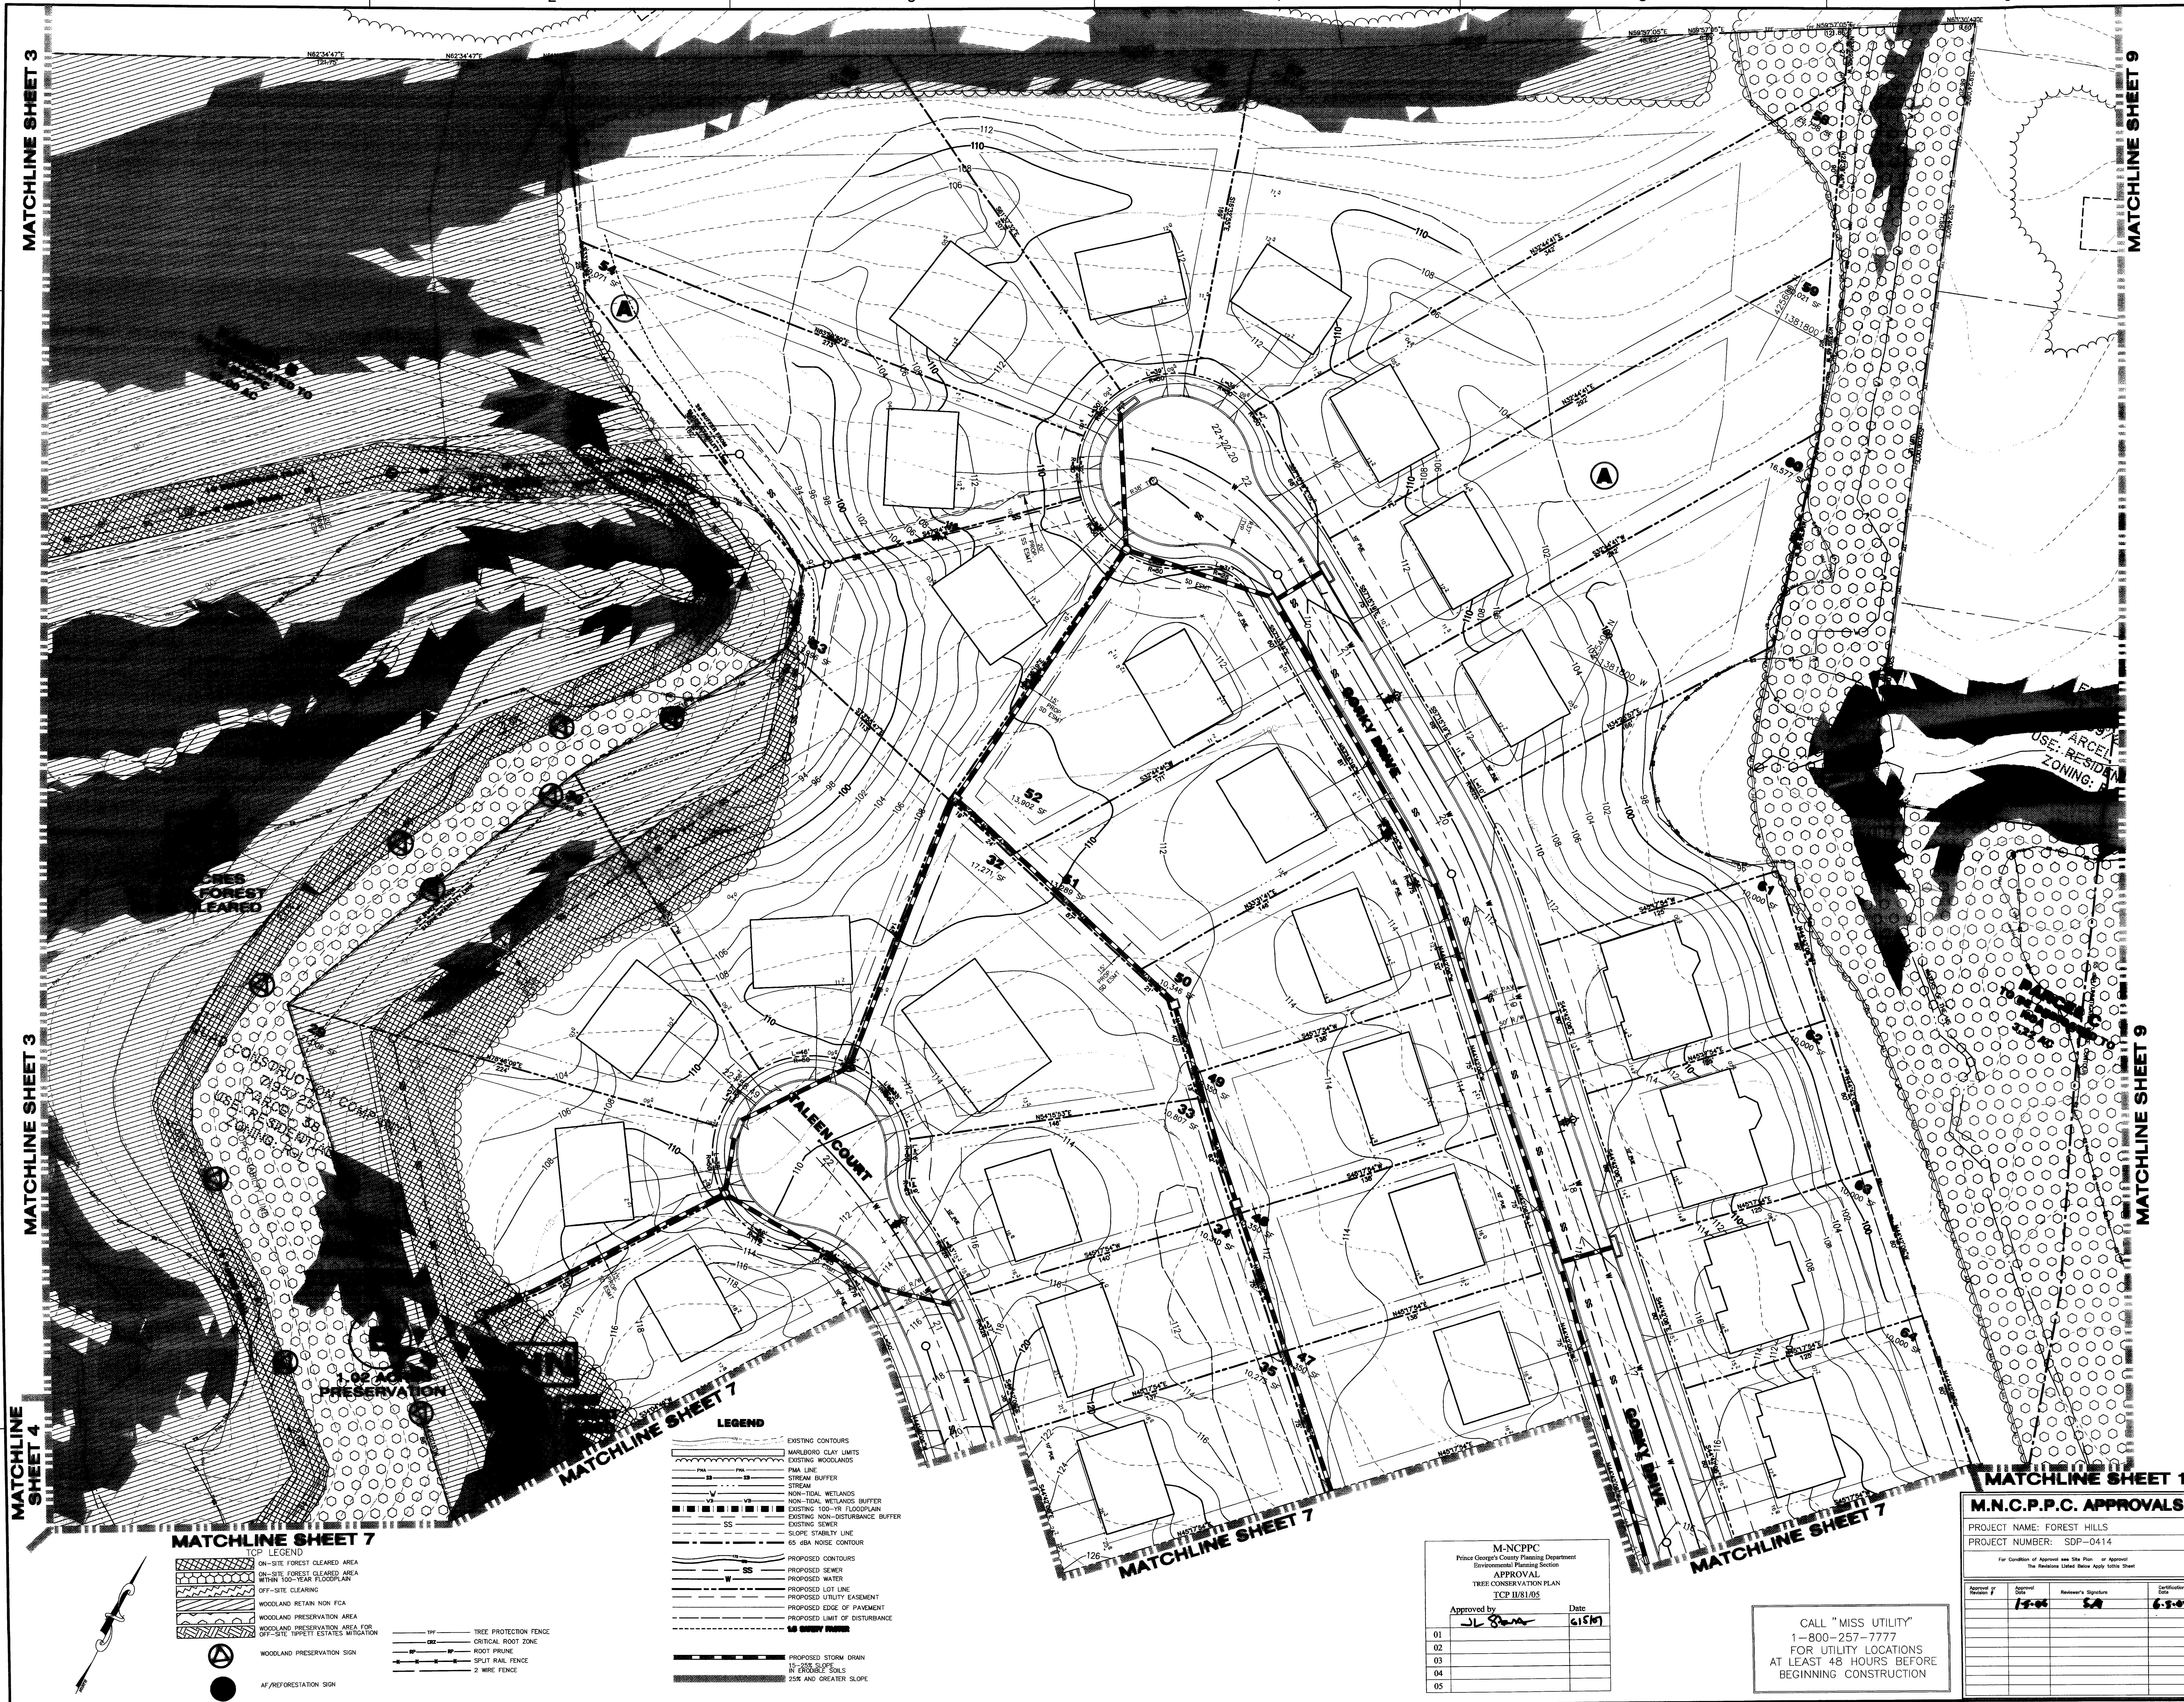

Dewberry

Dewberry & Davis LLC
10005 DENEKWOOD LANE
SUITE 204
LARGO, MD 20766
301.731.5551
301.731.0148 (FAX)
www.dewberry.com

APPLICANT/DEVELOPER

SEVAG BALIAN
QUAD CONSTRUCTION CORPORATION
616 HAVERTFORD HOMES
6525 BELCREST ROAD, SUITE 300
HYATTSVILLE, MD 20782
TEL (301) 864-6500
FAX (301) 864-4107

FOREST HILLS
PRINCE GEORGE'S COUNTY
MARYLAND
QUEEN ANNE (7TH) ELECTION DISTRICT
TAX MAP 93 & 95, PARCEL 38
2007 MAP REFERENCE: 206SE12 & 206SE13

SEAL

05/24/05
TOP PREPARED BY
DANIEL B. BROWN
QUALIFIED PROFESSIONAL
FOR CONSTRUCTION OF
FOREST STAND DELINEATION &
FOREST CONSERVATION PLANNING

KEY PLAN

3 9 12 15
4 7 10 13 16
5 8 11 14 17

SCALE

1"=30'

0 30 60

TITLE

TREE CONSERVATION PLAN TYPE II

PROJECT NO. 83110
SDP-0414

6

APPROVED PLAN

SHEET NO. 6 OF 17

APPLICANT/DEVELOPER
SEVAG BALIAN
QUAD CONSTRUCTION CORPORATION
c/o HAVERFORD HOMES
6525 BELCREST ROAD, SUITE 300
HYATTSVILLE, MD 20782
TEL (301) 864-6500
FAX (301) 864-4107

FOREST HILLS
PRINCE GEORGES COUNTY
MARYLAND
QUEEN ANNE (7TH) ELECTION DISTRICT
TAX MAP 93 & 92, PARCEL 38
200' MAP REFERENCE: 205SE12 & 205SE13

SEAL
TOP PREPARED BY
05.12.07
DANIEL BOMMACI
QUALIFIED PROFESSIONAL
FOR COUNTY OF PRINCE
GEORGES, MARYLAND
FOREST CONSERVATION PLANNING

KEY PLAN

3	6	9	12	15
4	7	10	13	16
5	8	11	14	17

SCALE
1"=30'
0 30 60

REVISIONS

No.	DATE	BY	Description
1	9-2005	KJM	PER P&P COMMENTS

DRAWN BY SWK
APPROVED BY GSG
CHECKED BY AV
DATE MARCH 2005
TITLE

TREE CONSERVATION PLAN TYPE II
PROJECT NO. 83110

7 **APPROVED PLAN**
SHEET NO. 7 OF 17



- LEGEND**
- EXISTING CONTOURS
 - MARLBORO CLAY LIMITS
 - EXISTING WOODLANDS
 - RAIN LINE
 - STREAM BUFFER
 - NON-TIDAL WETLANDS
 - EXISTING 100-YR FLOODPLAIN
 - EXISTING NON-DISTURBANCE BUFFER
 - EXISTING SEWER
 - SLOPE STABILITY LINE
 - 65 DBA NOISE CONTOUR
 - PROPOSED CONTOURS
 - PROPOSED SEWER
 - PROPOSED WALK
 - PROPOSED LOT LINE
 - PROPOSED UTILITY EASEMENT
 - PROPOSED EDGE OF PAVEMENT
 - PROPOSED LIMIT OF DISTURBANCE
 - 10' BUFFER ZONE
 - PROPOSED STORM DRAIN
 - 12-25% SLOPE
 - 25% AND GREATER SLOPE

- TCP LEGEND**
- ON-SITE FOREST CLEARED AREA
 - ON-SITE FOREST CLEARED AREA WITHIN 100-YEAR FLOODPLAIN
 - OFF-SITE CLEARED
 - WOODLAND PRESERVATION AREA
 - WOODLAND PRESERVATION AREA FOR OFF-SITE TRIPLET ESTATES MITIGATION
 - WOODLAND PRESERVATION SIGN
 - AF/REFORESTATION SIGN
 - TRP
 - TREE PROTECTION FENCE
 - CRITICAL ROOT ZONE
 - ROOT PRUNE
 - SPLIT RAIL FENCE
 - 2 WIRE FENCE

M-NCPPC
Prince George's County Planning Department
Environmental Planning Section
APPROVAL
TREE CONSERVATION PLAN
TCP 11/81/05
Approved by: JL Suka Date: 6/5/07
01
02
03
04
05

M.N.C.P.P.C. APPROVALS

Approval #	Approval	Reviewer's Signature	Confirmation
1	1-5-06	S.A.	6-5-07

CALL "MISS UTILITY"
1-800-257-7777
FOR UTILITY LOCATIONS
AT LEAST 48 HOURS BEFORE
BEGINNING CONSTRUCTION



Dewberry & Davis LLC
10003 DEREKWOOD LANE
SUITE 204
LANSING, MD 20706
301.791.5551
301.791.0188 (FAX)
www.dewberry.com

APPLICANT/DEVELOPER
SEVAG BALIAN
QUAD CONSTRUCTION CORPORATION
c/o HAVERFORD HOMES
6525 BELCREST ROAD, SUITE 300
HYATTSVILLE, MD 20782
TEL (301) 864-6500
FAX (301) 864-4107

FOREST HILLS
PRINCE GEORGE'S COUNTY
MARYLAND
QUEEN ANNE (7TH) ELECTION DISTRICT
TAX MAP 83 & 82, PARCEL 38
2007 MAP REFERENCE: 2005E12 & 2005E13

SEAL
05.29.07
TOP PREPARED BY:
DANIEL B. BOWEN
QUALIFIED PROFESSIONAL
PER COUNTY 88.10.02.01
FOR THE PURPOSE OF THE
FOREST CONSERVATION PLANNING

KEY PLAN

3	8	9	12	15
4	7	10	13	16
5	6	11	14	17

SCALE
1"=30'
0 30 60

1	9-2005	KJM	PER P&P COMMENTS
No.	DATE	BY	Description
REVISIONS			

DRAWN BY: SWK
APPROVED BY: GSG
CHECKED BY: AV
DATE: MARCH 2005

TITLE
TREE
CONSERVATION
PLAN
TYPE II
PROJECT NO. 83110

8 APPROVED PLAN

TOP LEGEND

- ON-SITE FOREST CLEARED AREA
- ON-SITE FOREST CLEARED AREA WITHIN 100'-YEAR FLOODPLAIN
- OFF-SITE CLEARED
- WOODLAND RETAIN NON FCA
- WOODLAND PRESERVATION AREA
- WOODLAND PRESERVATION AREA FOR OFF-SITE WETLANDS MITIGATION
- WOODLAND PRESERVATION SIGN
- AF/REFORESTATION SIGN
- TREE PROTECTION FENCE
- CRITICAL ROOT ZONE
- ROOT PRUNE
- SPLIT RAIL FENCE
- 2 WIRE FENCE

LEGEND

- EXISTING CONTOURS
- WATERBODY CLAY LIMITS
- EXISTING WOODLANDS
- PMA LINE
- STREAM BUFFER
- STREAM
- NON-TIDAL WETLANDS BUFFER
- EXISTING 100'-YR FLOODPLAIN
- EXISTING NON-RESTORANCE BUFFER
- EXISTING SEWER
- SLOPE STABILITY LINE
- 65 dBA NOISE CONTOUR
- PROPOSED CONTOURS
- PROPOSED SEWER
- PROPOSED WATER
- PROPOSED LOT LINE
- PROPOSED UTILITY EASEMENT
- PROPOSED EDGE OF PAVEMENT
- PROPOSED LIMIT OF DISTURBANCE
- 65 dBA NOISE CONTOUR
- PROPOSED STORM DRAIN
- 10-25% SLOPE
- 25% AND GREATER SLOPE


CALL "MISS UTILITY"
1-800-257-7777
FOR UTILITY LOCATIONS
AT LEAST 48 HOURS BEFORE
BEGINNING CONSTRUCTION

M-NCPPC
Prince George's County Planning Department
Environmental Planning Section
APPROVAL
TREE CONSERVATION PLAN
TCP II/81/05

Approved by	Date
JL 8/2/07	6/1/07
01	
02	
03	
04	
05	

M.N.C.P.P.C. APPROVALS

PROJECT NAME: FOREST HILLS			
PROJECT NUMBER: SDP-0414			
For Condition of Approval see Site Plan or Approval The Responder Listed Below Apply Initials/Date			
Approved or Responded #	Approved Date	Responder's Signature	Certification Date
15	05	SA	6-3-07

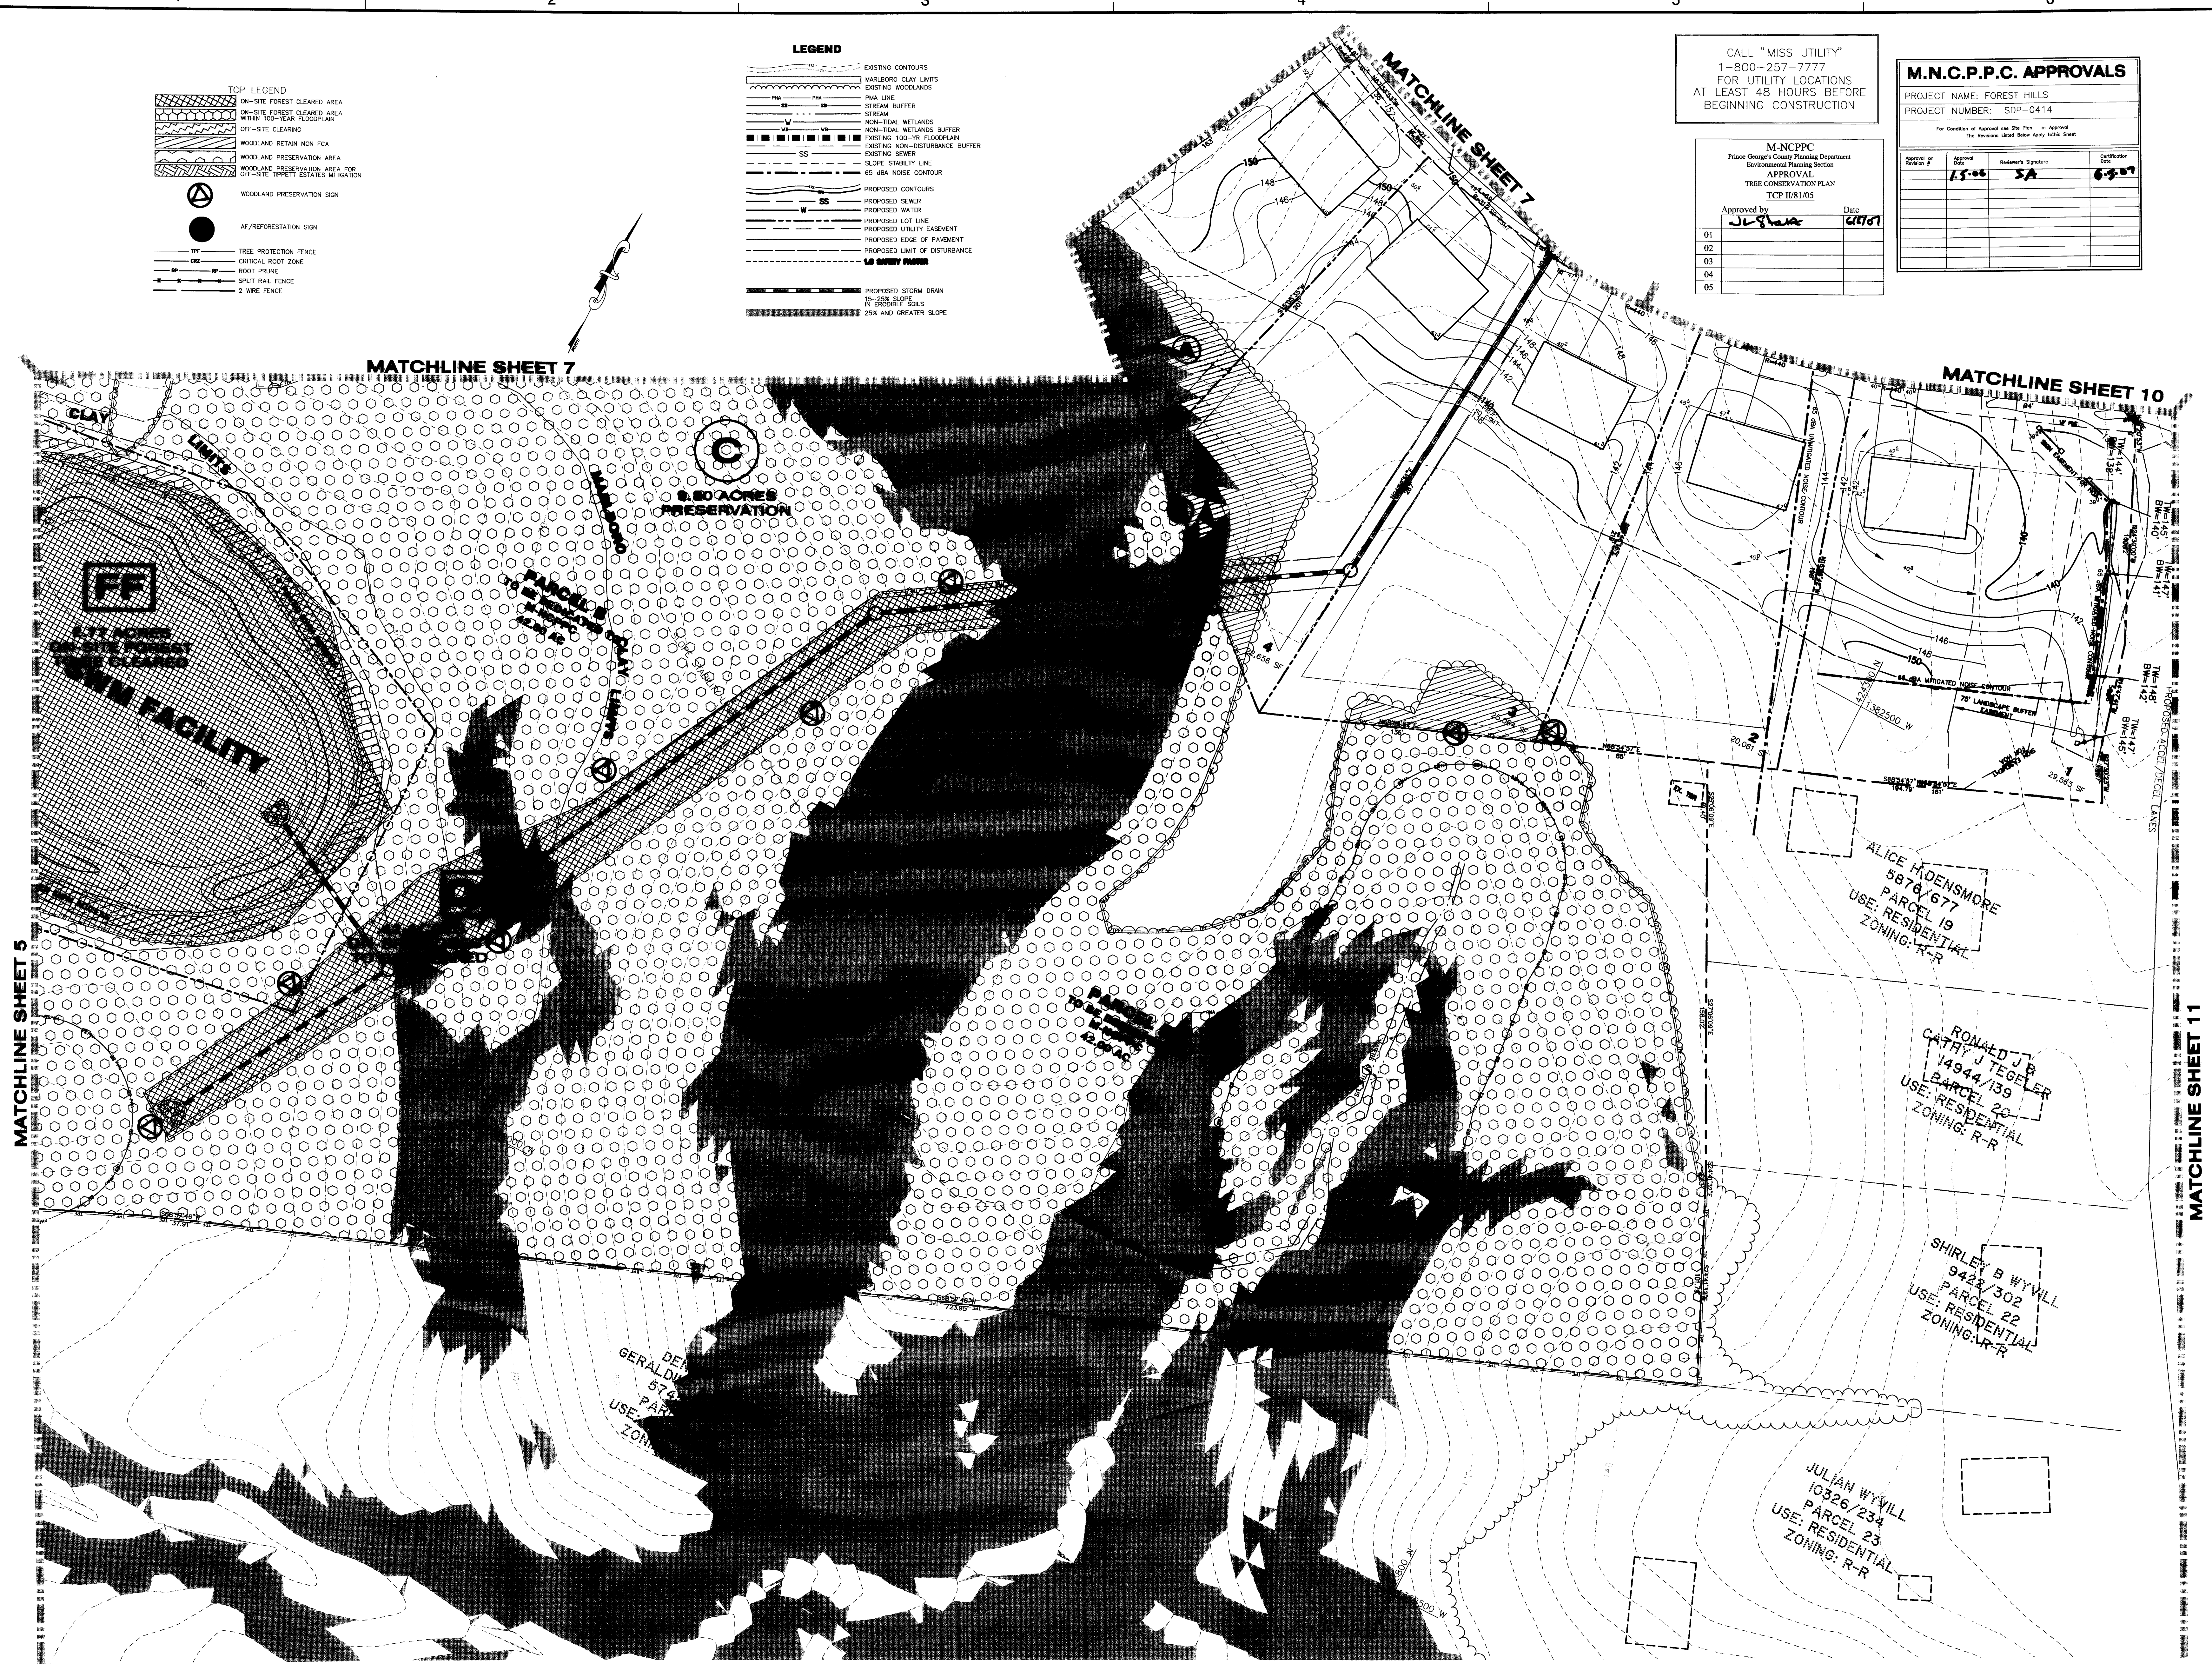

FOREST HILLS
PRINCE GEORGE'S COUNTY
MARYLAND
QUEEN ANNE (7TH) ELECTION DISTRICT
TAX MAP 93 & 92, PARCEL 38
2007 MAP REFERENCE: 20GSE12 & 20GSE13

TOP PREPARED BY: DAVID M. BROWN
 QUALIFIED PROFESSIONAL
 PER COMAR 08.19.05.01
 FOREST STAND DELINEATION &
 FOREST CONSERVATION PLANNING

3	8	9	12	15
4	7	10	13	16
5	8	11	14	17

Note: In the original image, the cell containing '9' is shaded with diagonal lines, and the cell containing '10' is crossed out with a large 'X'.

1"=30'

0 30 60

A horizontal scale bar with alternating black and white segments. It is marked with '0' at the left end, '30' in the middle, and '60' at the right end.


1	9-2005	KJM	PER P&P COMMENTS
No.	DATE	BY	Description


TITLE

TREE
CONSERVATION
PLAN
TYPE II

9 APPROXIMATE PLACEMENT OF THE ...

SHEET NO. 9 OF 17

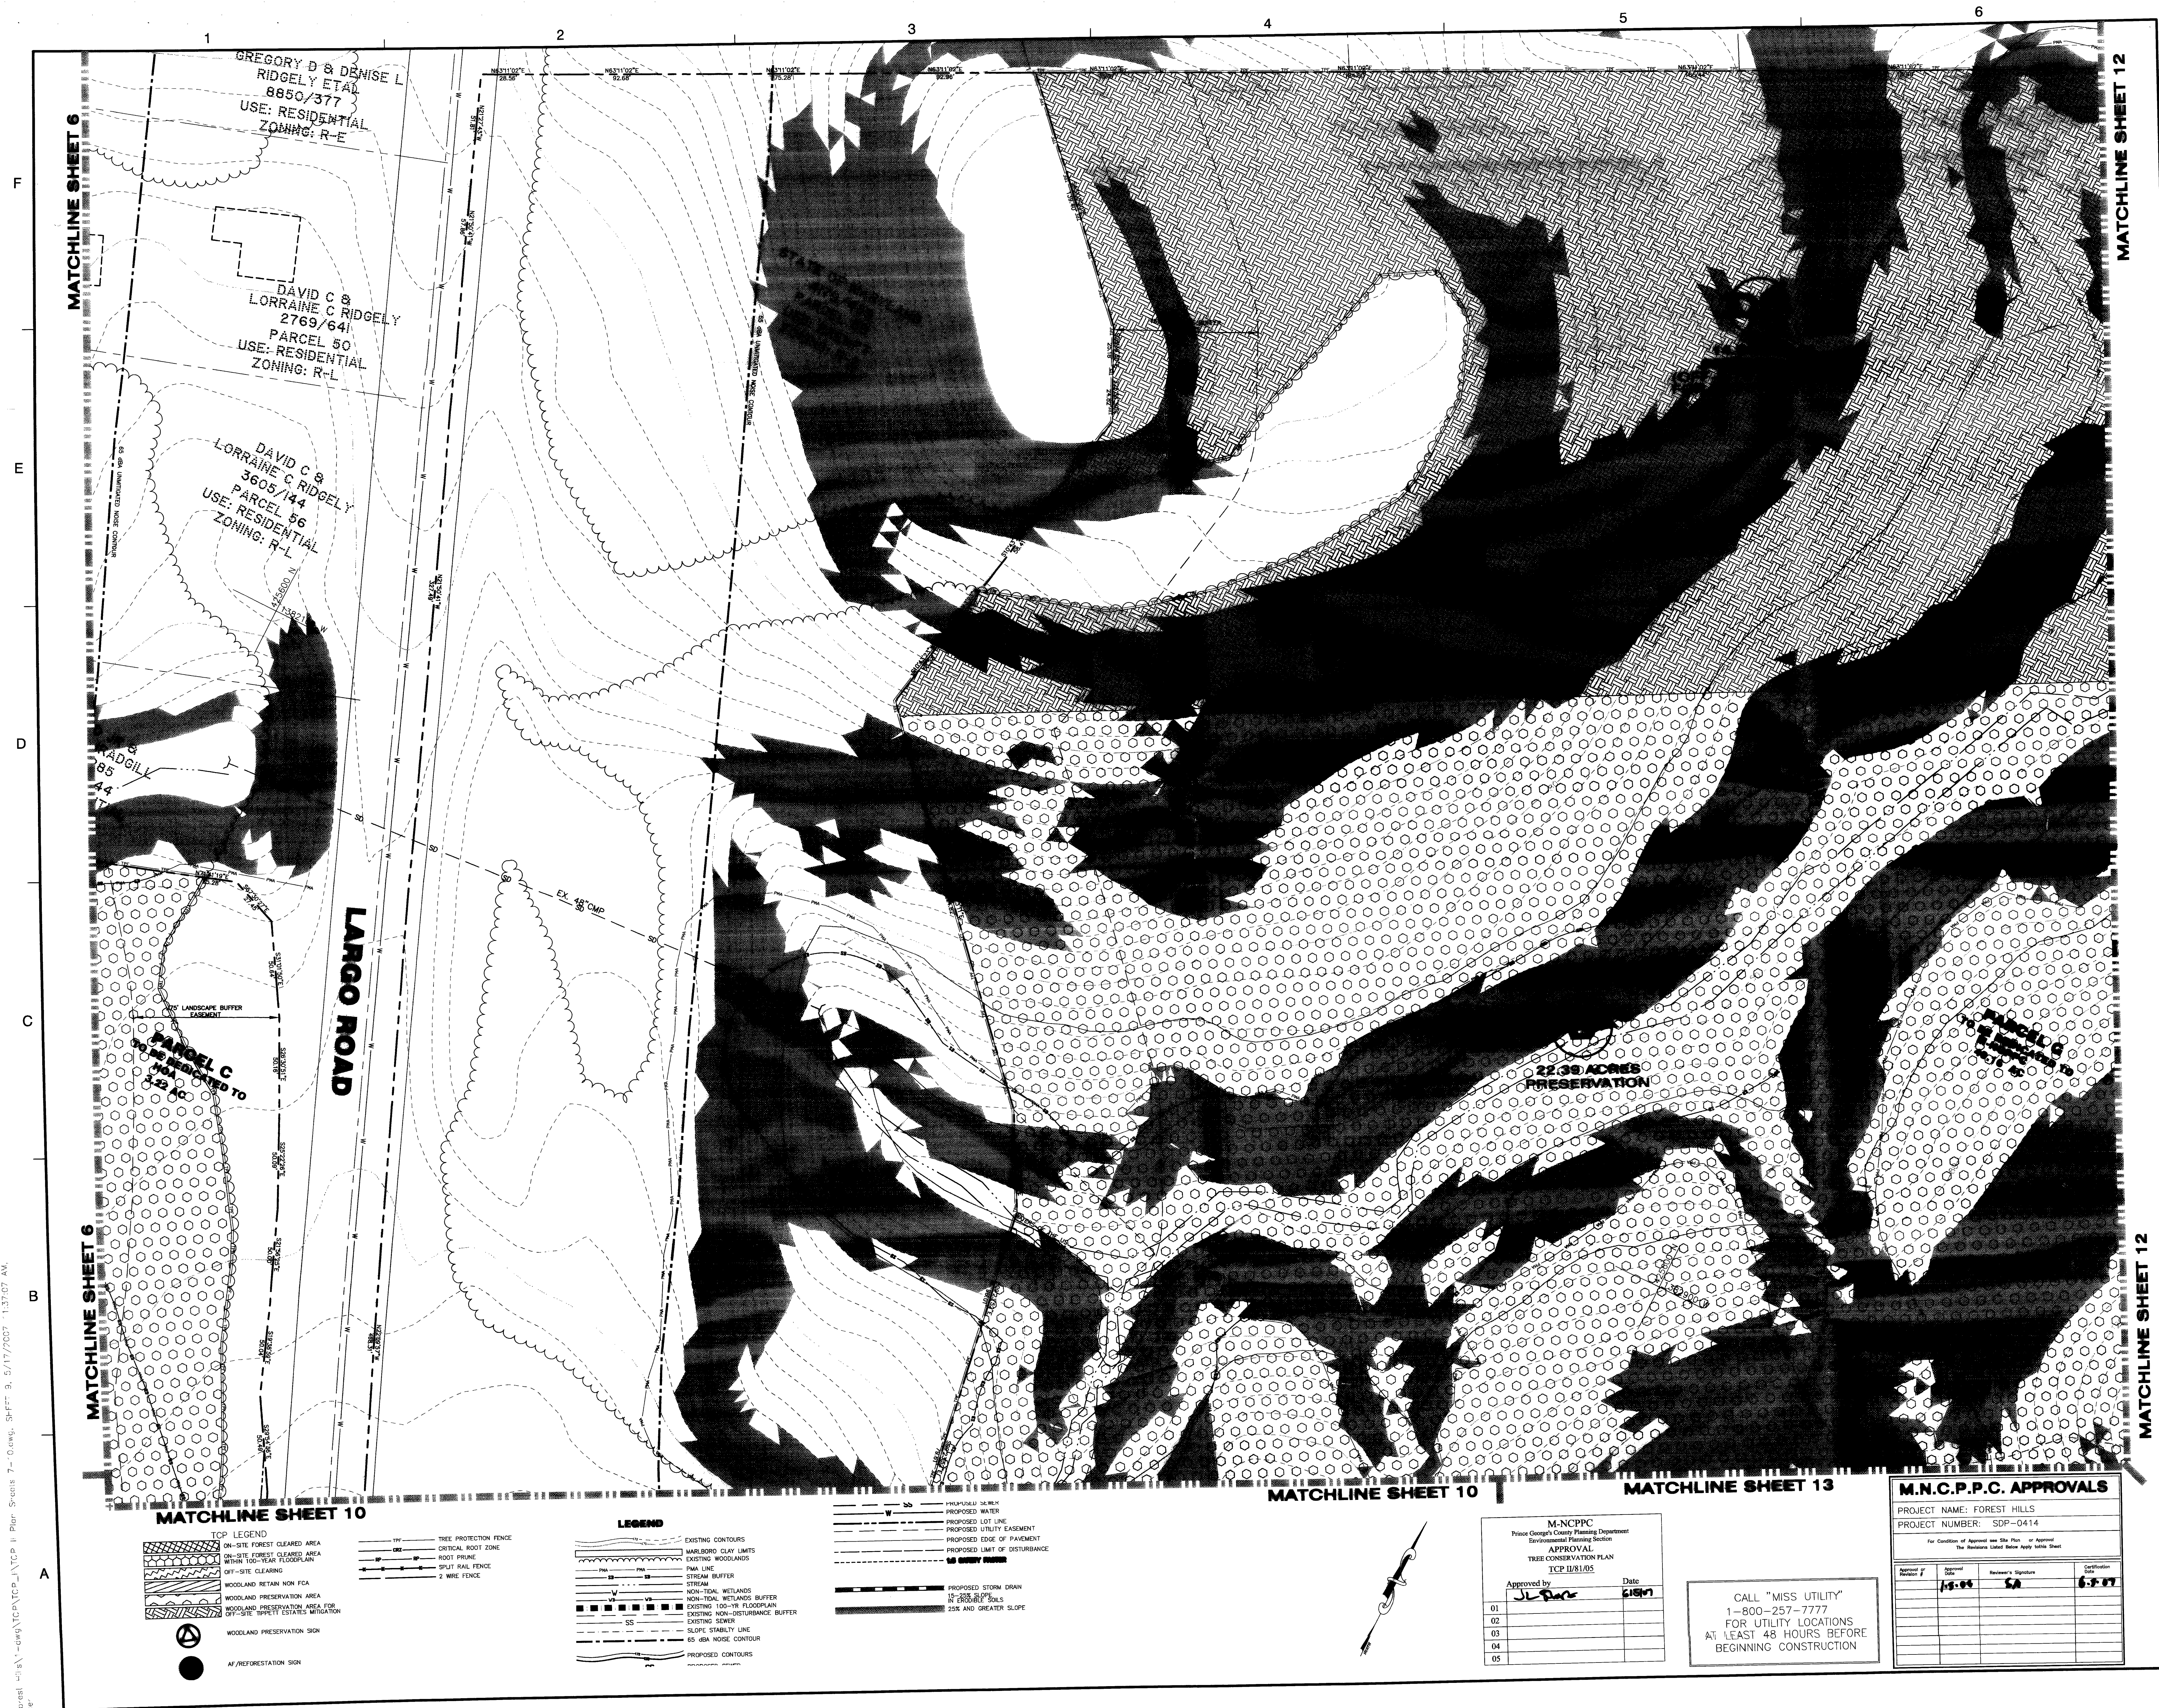


 

SEVAG BALIAN
QUAD CONSTRUCTION CORPORATION
c/o HAVERFORD HOMES
6525 BELCREST ROAD, SUITE 300
HYATTSVILLE, MD 20782
TEL (301) 864-6500
FAX (301) 864-4107


FOREST HILLS
PRINCE GEORGE'S COUNTY
MARYLAND
QUEEN ANNE (7TH) ELECTION DISTRICT
TAX MAP 93 & 92, PARCEL 38
2007 MAP REFERENCE: 20BSE12 & 20BSE13

SEA

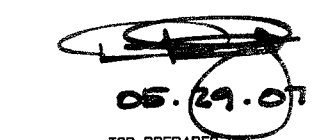


TOP PREPARED BY:
DAWN BOHLEN
 QUALIFIED PROFESSIONAL
 PER COMAR 08.19.08.01
 FOREST STAND DELINEATION &
 FOREST CONSERVATION PLANNING

KEY PLAN

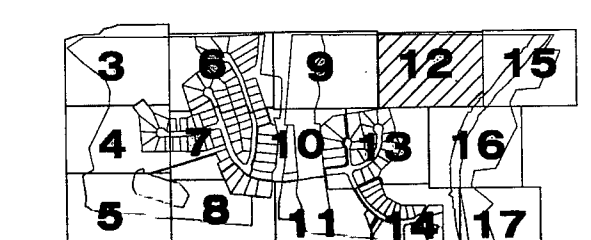

SCALE

1"=30'

 [illegible]

REVISIONS

DRAWN BY	SWK
APPROVED BY	GSG
CHECKED BY	AV
DATE	MARCH 2005

TITLES

TITLE


TREE
CONSERVATION
PLAN
TYPE II




PROJECT NO. 83110

12

APPROVED
PLAN

SHEET NO. 12 OF 17

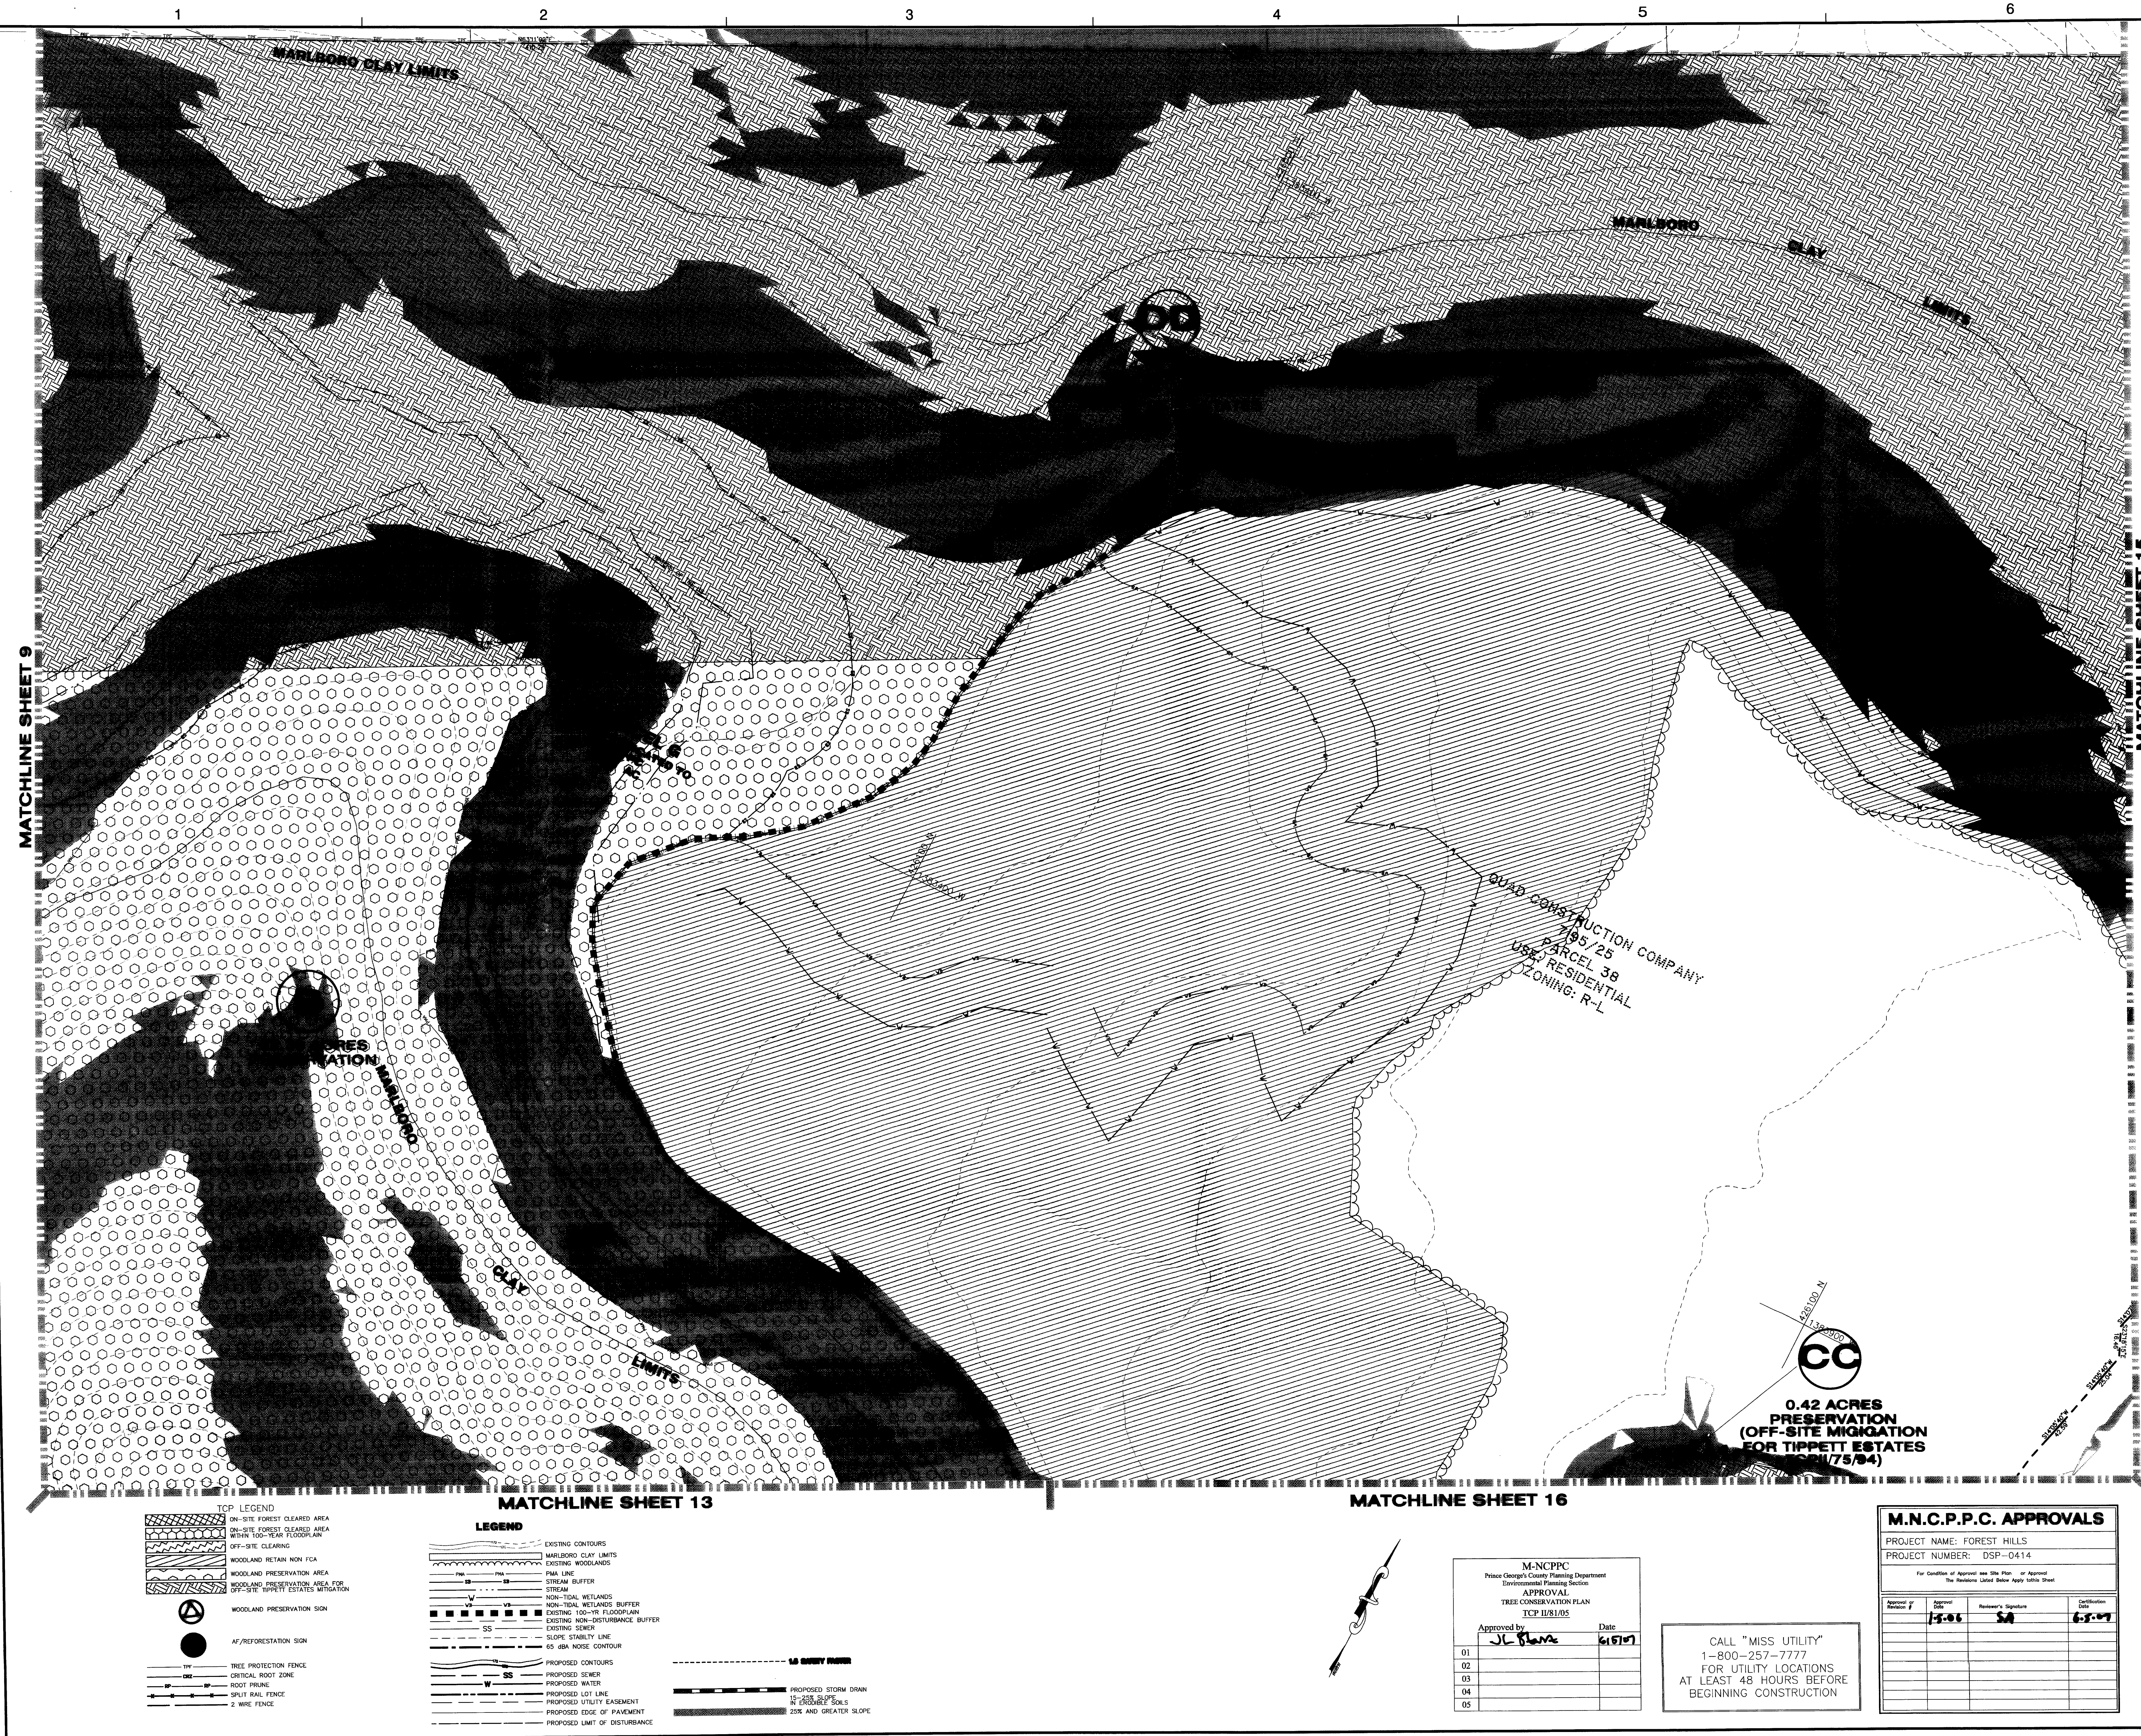

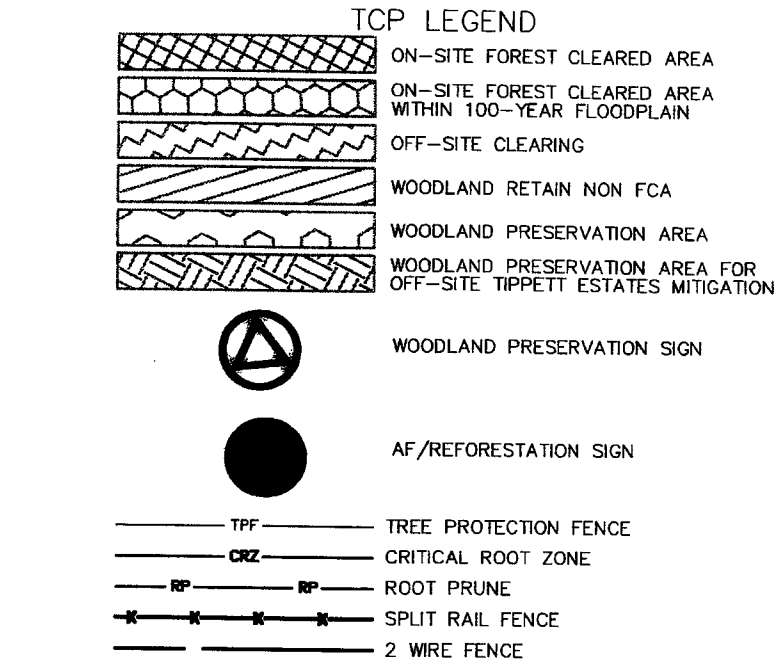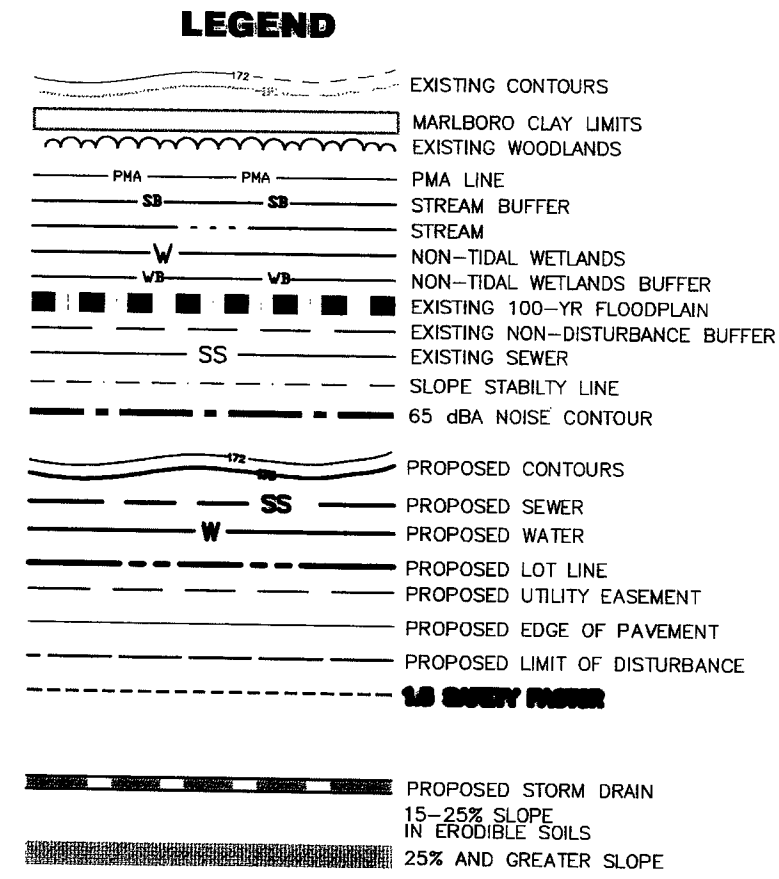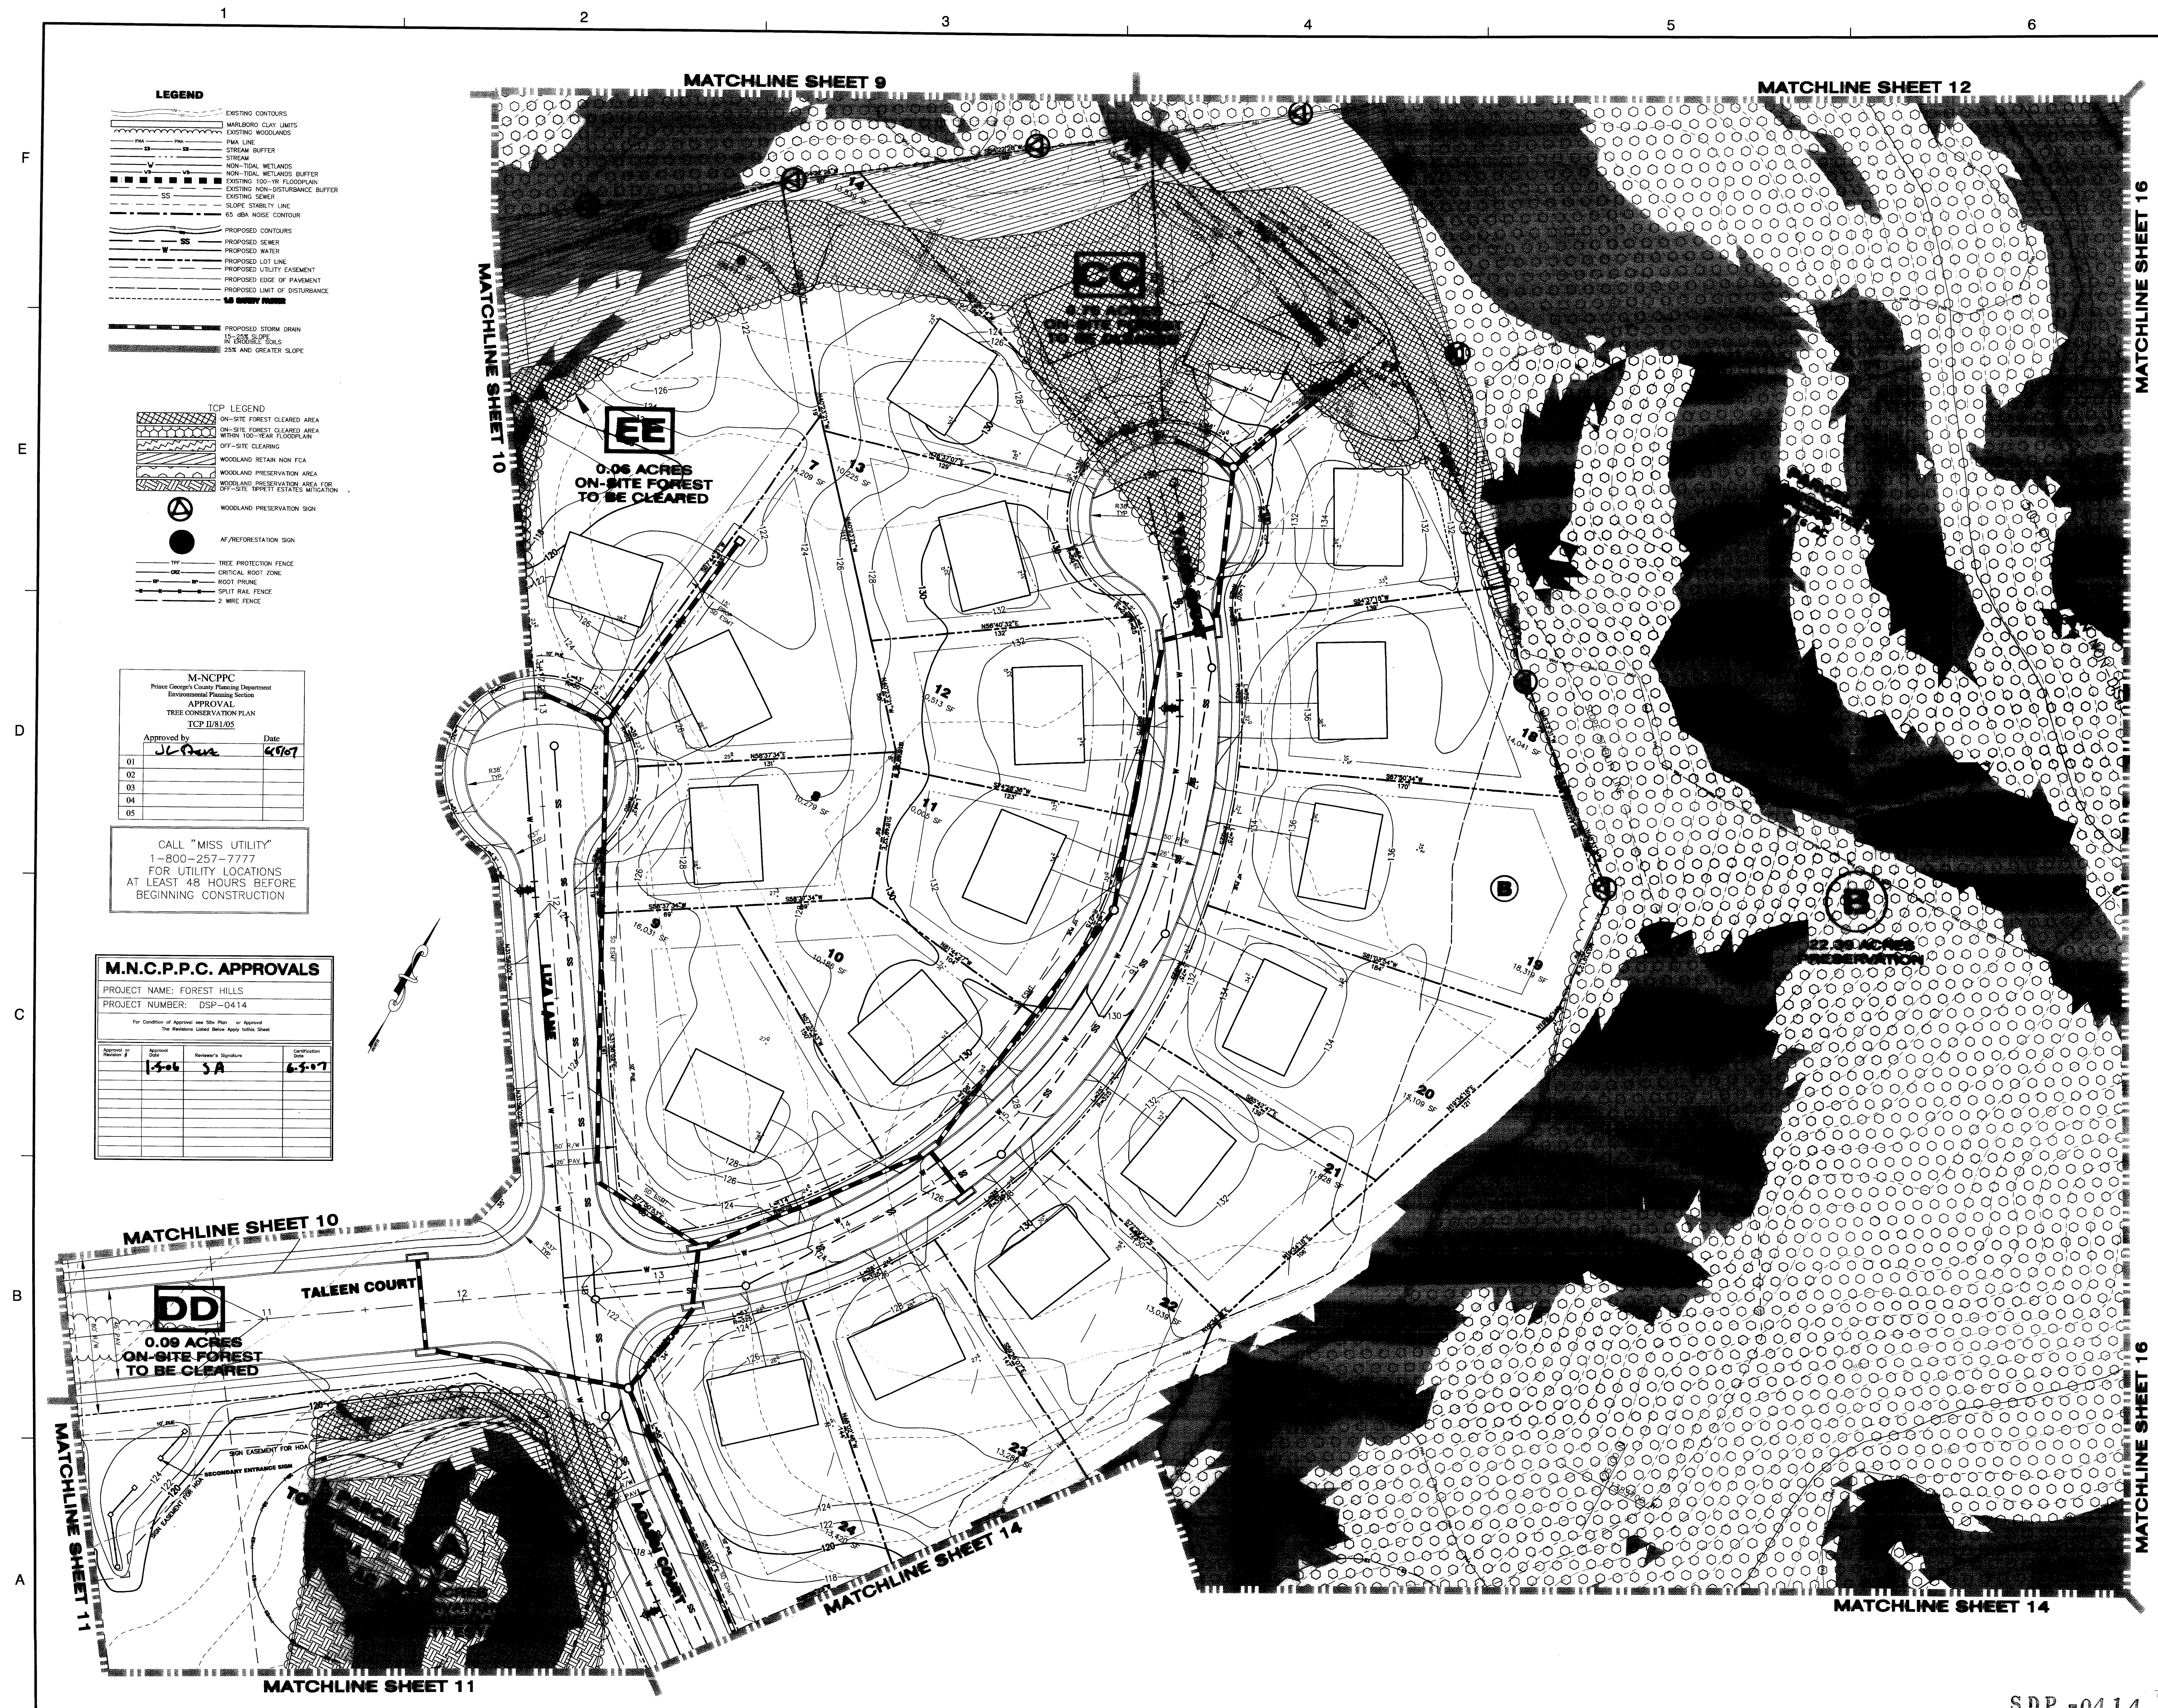

M.N.C.P.P.C.
Prince Georges County Planning Department
Environmental Planning Section
APPROVAL
TREE CONSERVATION PLAN
TCP II/81/05

Approved by	Date
JL Rouse	6/9/07
01	
02	
03	
04	
05	

CALL "MISS UTILITY"
1-800-257-7777
FOR UTILITY LOCATIONS
AT LEAST 48 HOURS BEFORE
BEGINNING CONSTRUCTION

M.N.C.P.P.C. APPROVALS

Project Name	Project Number
FOREST HILLS	DSP-0414

For Condition of Approval see Site Plan or Approval
The Residents Listed Below Apply Within Street


Resident #	Resident Name	Resident Signature	Resident Date
1	1-5-06	JA	6-5-07

\\F:\proj\83110\83110_1\TCP II\Plan_Sheets\1-5-06\Sheet 13.dwg, SHEET 13, 5/7/2007 11:29:01 AM, User: jg...



SEVAG BALIAN
QUAD CONSTRUCTION CORPORATION
c/o HAVERFORD HOMES
6525 BELCREST ROAD, SUITE 300
HYATTSVILLE, MD 20782
TEL (301) 864-6500
FAX (301) 864-4107

200' MAP REFERENCE: 206SE12 & 206SE13

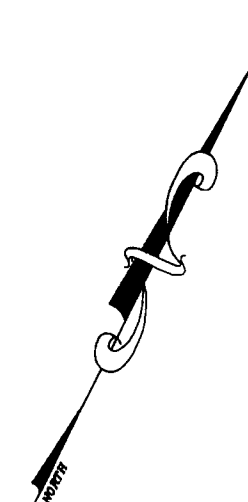

KEY PLAN

SCALE

1"=30'

0 30 60

A horizontal graphic scale bar with alternating black and white segments. It is marked with the numbers 0, 30, and 60 at the top. The bar represents a total length of 60 feet.

1	9-2005	KJM	PER P&P COMMENTS
No.	DATE	BY	Description

DRAWN BY	SWK
APPROVED BY	GSG
CHECKED BY	AV
DATE	MARCH 2005
TITLE	

TREE
CONSERVATION
PLAN
TYPE II

PROJECT NO. 83110

15 APPENDIX
PL

SHEET NO. 15 OF 17

Forest Hills - dwg\TC2\TC2_1\TC2_1_Plan_Sheets - 5-7.dwg, SHEET 15, 5/7/2007 11:23:55 AM.

FOREST HILLS
PRINCE GEORGE'S COUNTY
MARYLAND
QUEEN ANNE (7TH) ELECTION DISTRICT
TAX MAP 83 & 85, PARCEL 38
2007 MAP REFERENCE: 206SE12 & 206SE13


 TOP PREPARED BY:
DAWN BOHACZ
 QUALIFIED PROFESSIONAL
 PER COMAR 08.18.08.01
 FOREST STAND DELINEATION &
 FOREST CONSERVATION PLANNING

KEY PLAN

SCALE

— 1"=30'

0 30 60

1	9-2005	KJM	PER P&P COMMENTS
No.	DATE	BY	Description

DRAWN BY	SWK
APPROVED BY	GSG
CHECKED BY	AV
DATE	MARCH 2005

TITLE

TREE CONSERVATION PLAN TYPE II

PROJECT NO. 83110

16 APPROACH
PLAN

SHEET NO. 16 of 17



