


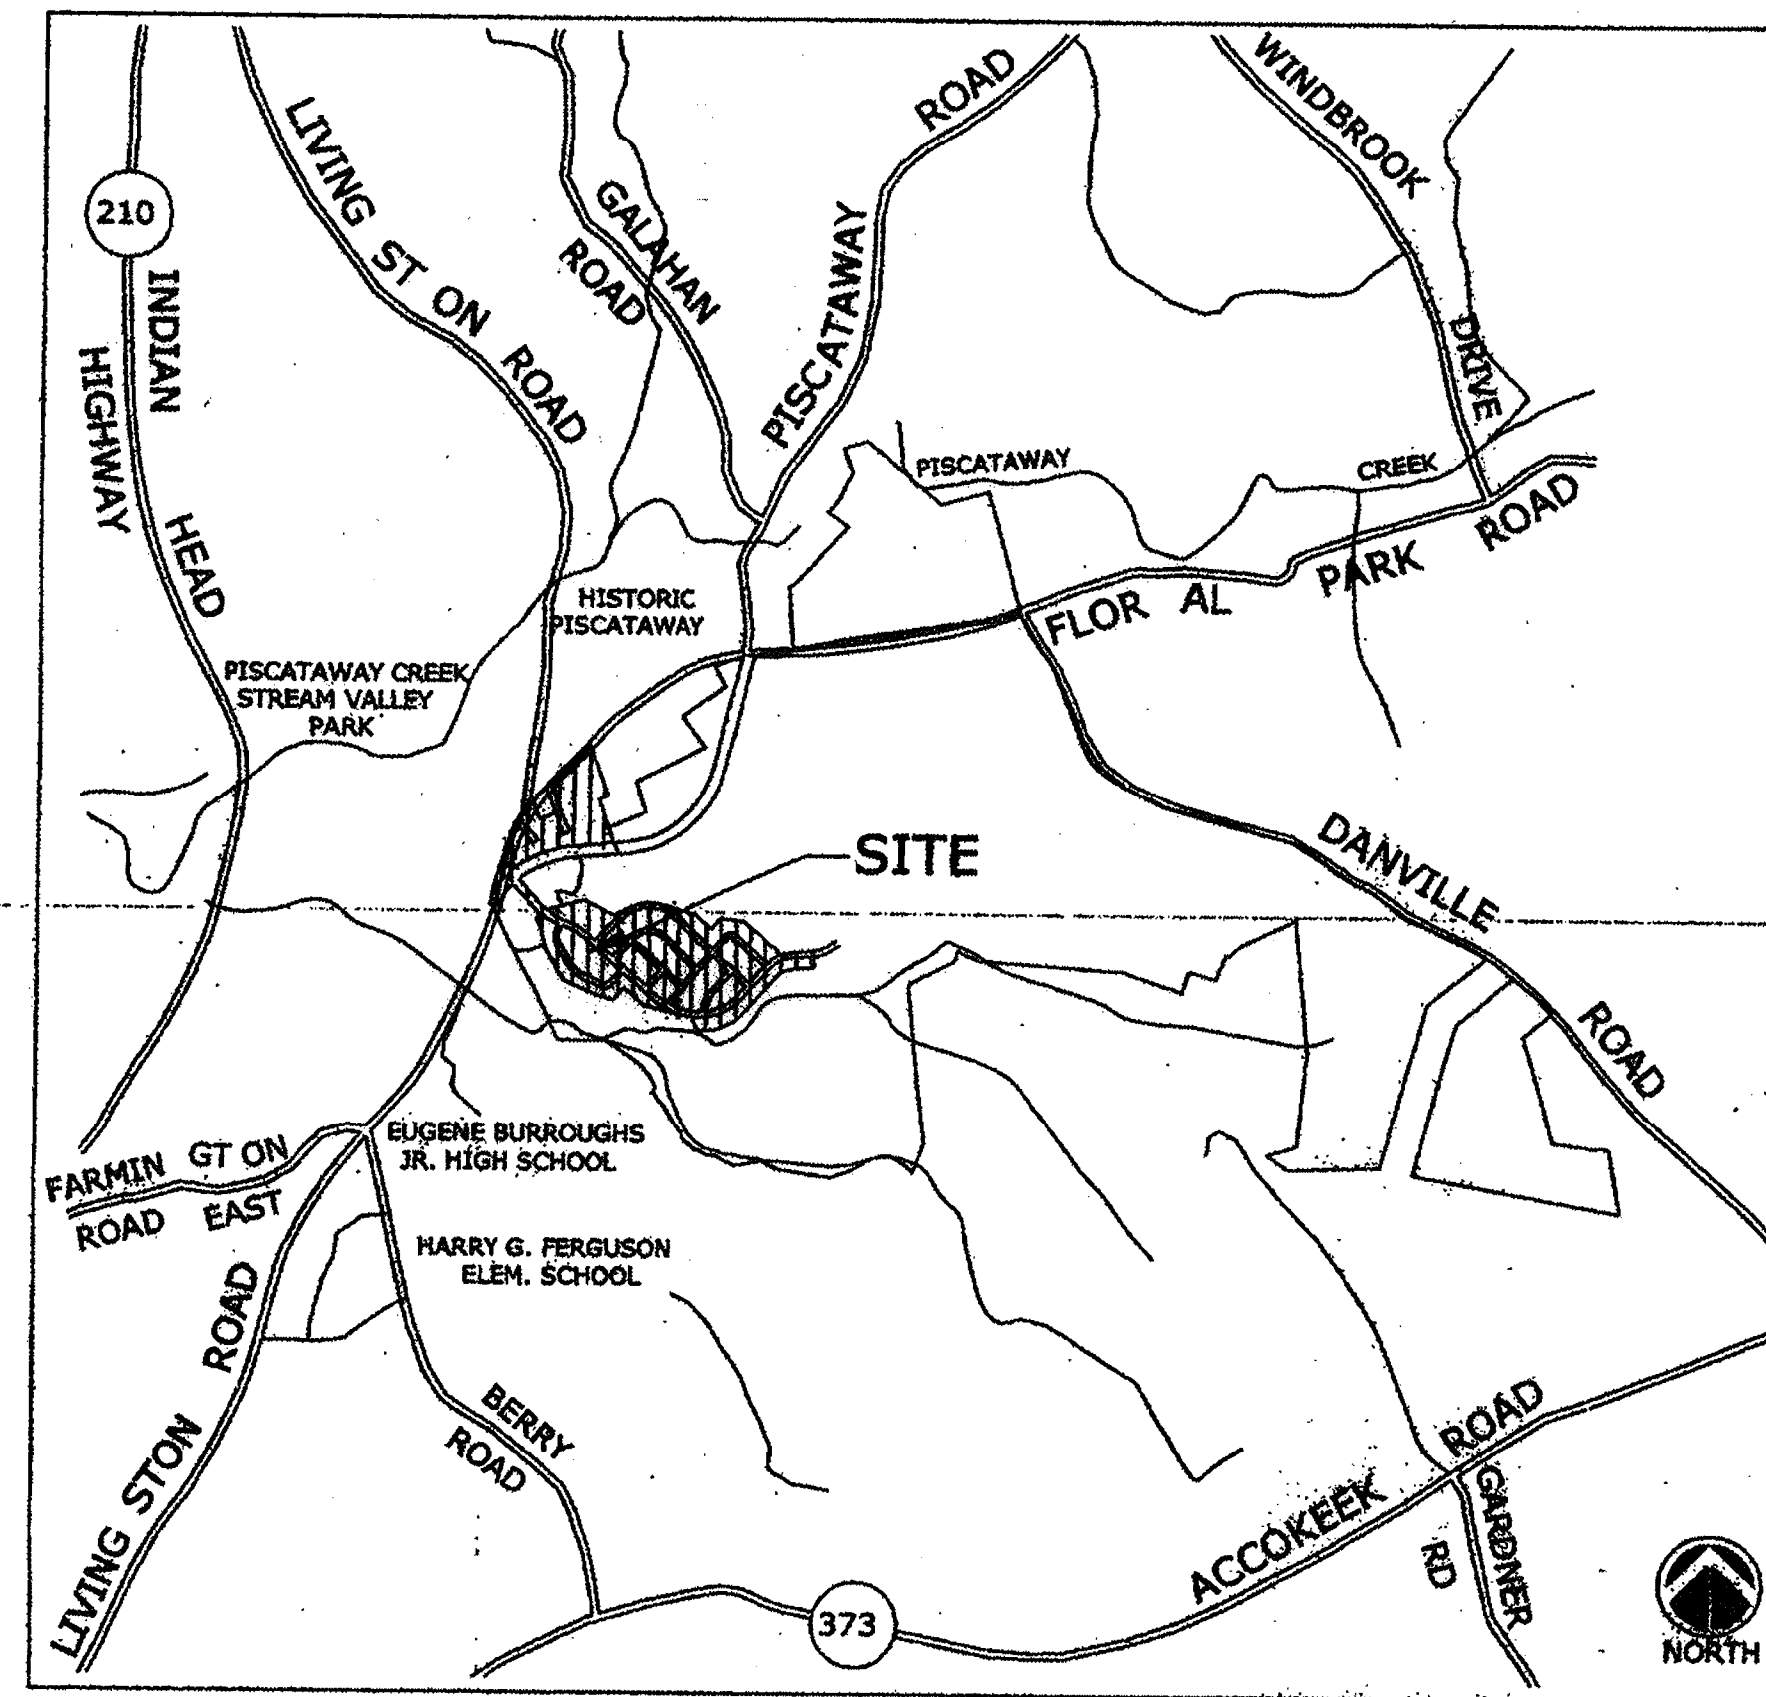

VICINITY MAP

SCALE: 1" = 2000'

ADC 27TH EDITION
PRINCE GEORGE'S COUNTY
MAP NO. 30
GRIDS: J & K 12

TYPE II TREE CONSERVATION PLAN

THE PRESERVE AT PISCATAWAY

Glassford Village North & South and
Glassford Village Addition

October 28, 2003

Revised February 13, 2004

Fifth (5th) Election District

Prince George's County, Maryland

M-NCPPC PRINCE GEORGE'S COUNTY PLANNING DEPARTMENT ENVIRONMENTAL PLANNING SECTION		
APPROVAL TREE CONSERVATION PLAN TCPII / 98 / 98		
APPROVED BY	DATE	
H. STACEY MILLER	5/19/99	
01 PGCPB 02-254	1/16/03	
02 PGCPB 04-71	4/29/04	
03 <i>K. P. Miller</i>	2/20/2014	
04		
05		

REVISIONS		
NO.	DESCRIPTION	DATE
3	REMOVED GOLF COURSE AND ADDED TRAIL	01/14/2014

~~PREPARED BY:
Environmental
Systems
Analysis, Inc.
3000 National Drive, Suite 250 - Burtonville, Maryland 21044
(410) 287-0495~~

GLW
GUTSCHICK LITTLE & WEBER, P.A.
CIVIL ENGINEERS, LAND SURVEYORS, LAND PLANNERS, LANDSCAPE ARCHITECTS
3000 NATIONAL DRIVE - SUITE 250 - BURTONVILLE, MARYLAND 21044
TEL: 301-421-4024 BAL: 410-880-1520 DC/VA: 301-889-2524 FAX: 301-421-4186


~~PREPARED FOR:
DANLEY'S ASSOCIATES, L.P.
8614 WESTWIND CENTER DRIVE
SUITE 900
VIENNA, VIRGINIA 22182~~


NVR MS CAVALIER PRESERVE, LLC
c/o WOODLAWN DEVELOPMENT GROUP, LLC
11700 PLAZA AMERICA DRIVE, SUITE 310
RESTON, VIRGINIA 20190
703-649-5100

~~ENGINEER:
CLARK, TIERROCK & JACKETT, INC.
ENGINEERS, PLANNERS, SURVEYORS
3000 PENNSYLVANIA WAY - COLUMBIA, MD 21046 • (410) 381-7500 BAL: (301) 622-1000 WASH:~~

GLW IS RESPONSIBLE FOR ANY PLAN CHANGES ON OR AFTER FEB. 13, 2013

M.N.C.P.C. APPROVALS			
PROJECT NAME : GLASSFORD VILLAGE			
PROJECT NUMBER : SDP-9804			
For Conditions of Approval see Site Plan Cover Sheet or Approval Sheet The Revisions Listed Below Apply to this Sheet			
Approval or Revision #	Approval Date	Reviewer's Signature	Certification Date
01			
02	04/28/04	SL	07/27/04

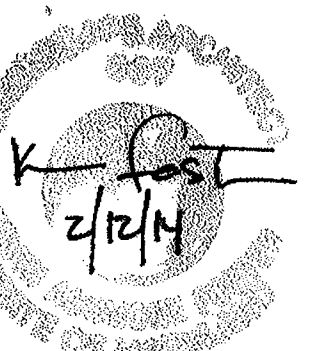

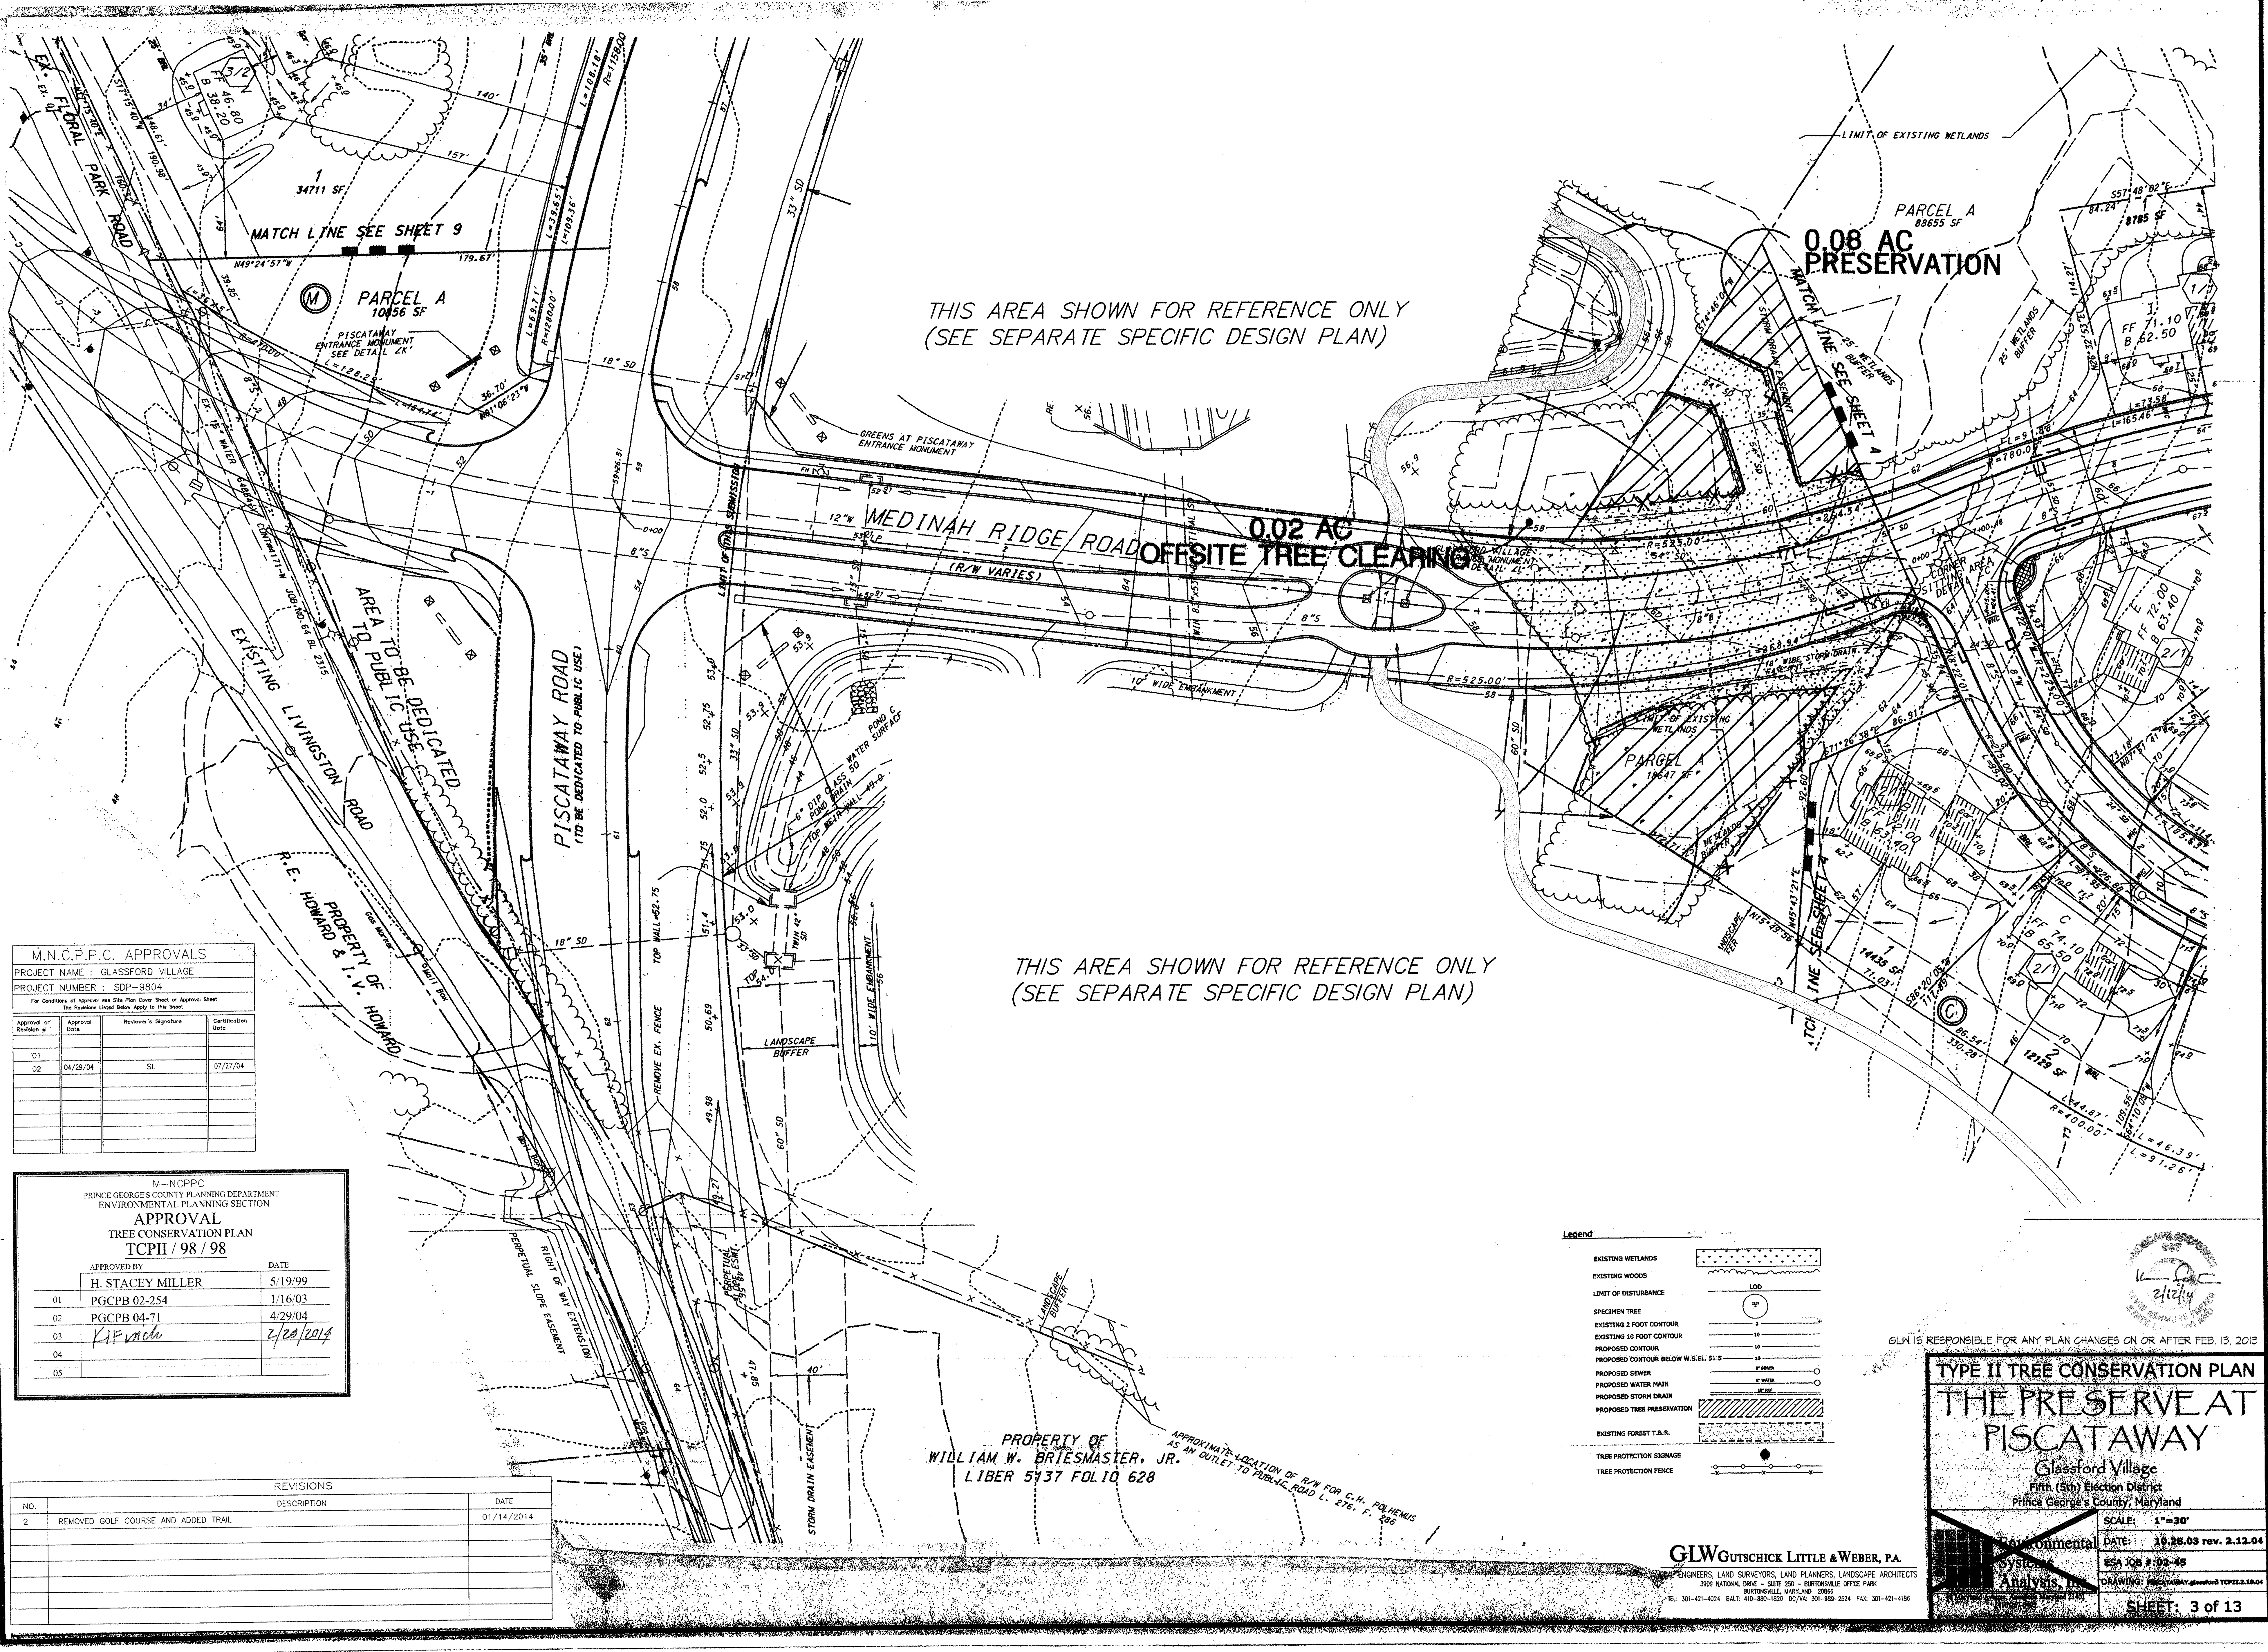

THIS AREA SHOWN FOR REFERENCE ONLY
(SEE SEPARATE SPECIFIC DESIGN PLAN)

THIS AREA SHOWN FOR REFERENCE ONLY
(SEE SEPARATE SPECIFIC DESIGN PLAN)

M.N.C.P.P.C. APPROVALS			
PROJECT NAME : GLASSFORD VILLAGE			
PROJECT NUMBER : SDP-9804			
For Conditions of Approval see Site Plan Cover Sheet or Approval Sheet The Revisions Listed Below Apply to this Sheet			
Approval of Revision #	Approval Date	Reviewer's Signature	Certification Date
01			
02	04/29/04	SL	07/27/04

M-NCPPC PRINCE GEORGE'S COUNTY PLANNING DEPARTMENT ENVIRONMENTAL PLANNING SECTION		
APPROVAL TREE CONSERVATION PLAN TCP# 198 / 98		
APPROVED BY	DATE	
H. STACEY MILLER	5/19/99	
01 PGCPB 02-254	1/16/03	
02 PGCPB 04-71	4/29/04	
03 <i>K.P. Miller</i>	2/20/2014	
04		
05		

REVISIONS		
NO.	DESCRIPTION	DATE
2	REMOVED GOLF COURSE AND ADDED TRAIL	01/14/2014

Legend

- EXISTING WETLANDS
- EXISTING WOODS
- LIMIT OF DISTURBANCE
- SPECIMEN TREE
- EXISTING 2 FOOT CONTOUR
- EXISTING 10 FOOT CONTOUR
- PROPOSED CONTOUR
- PROPOSED CONTOUR BELOW W.S. EL. 51.5
- PROPOSED SEWER
- PROPOSED WATER MAIN
- PROPOSED STORM DRAIN
- PROPOSED TREE PRESERVATION
- EXISTING FOREST T.B.A.
- TREE PROTECTION SIGNAGE
- TREE PROTECTION FENCE

TYPE II TREE CONSERVATION PLAN
THE PRESERVE AT PISCATAWAY
Glassford Village
Fifth (5th) Election District
Prince George's County, Maryland

GLW IS RESPONSIBLE FOR ANY PLAN CHANGES ON OR AFTER FEB. 13, 2013

SCALE: 1"=30'

DATE: 10.25.03 rev. 2.12.04

ES: JCB #102-35

DRAWING: PISCATAWAY, glassford TCP# 198/98


SHEET: 3 of 13

GLWGUTSCHICK LITTLE & WEBER, P.A.
ENGINEERS, LAND SURVEYORS, LAND PLANNERS, LANDSCAPE ARCHITECTS
3909 NATIONAL DRIVE - SUITE 250 - BURTONTOWN, MARYLAND 20866
TEL: 301-421-4024 FAX: 301-421-4186

0.20 AC CLEARING

0.07 AC
CLEARING

MATCH LINE SEE SHEET 8

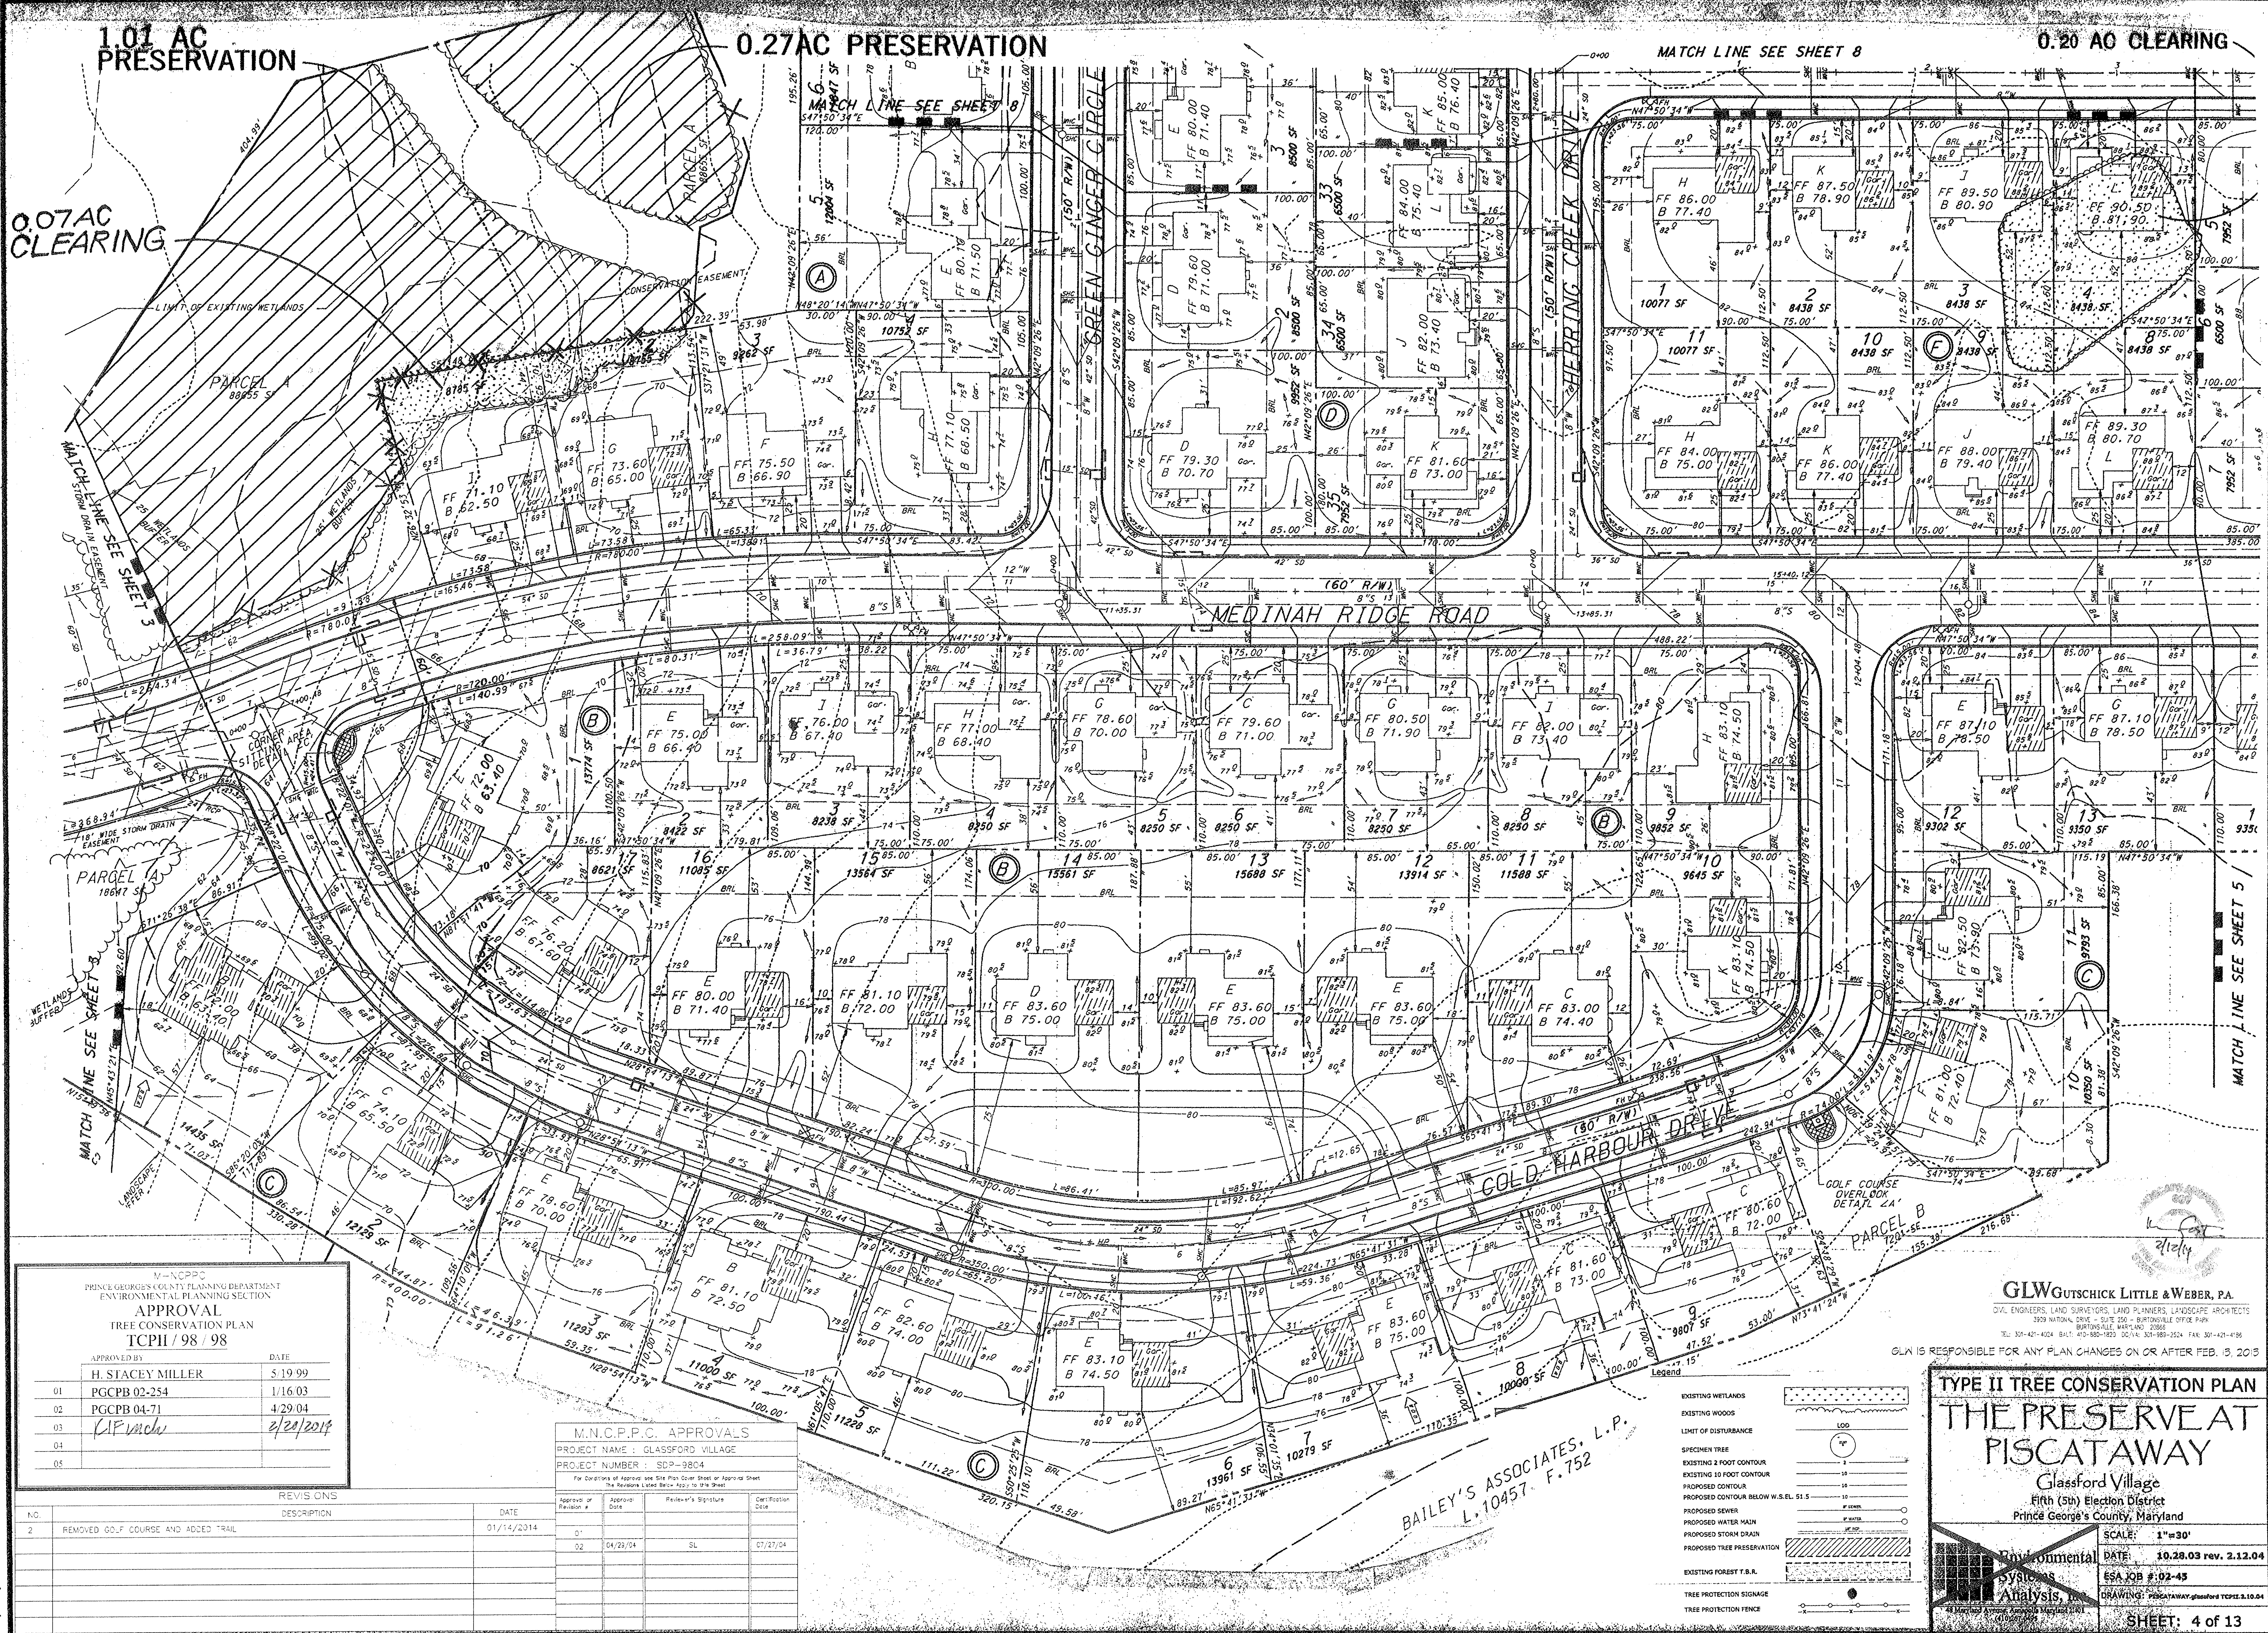

GLWG LUTSCHICK LITTLE & WEBER, P.A.
CIVIL ENGINEERS, LAND SURVEYORS, LAND PLANNERS, LANDSCAPE ARCHITECTS
3939 NATIONAL DRIVE - SUITE 250 - BURTONSVILLE OFFICE PARK
BURTONSVILLE, MARYLAND 20868
TEL: 301-401-4104 FAX: 410-580-1820 DC 04: 301-982-7574 FAX: 301-421-4186

GLW IS RESPONSIBLE FOR ANY PLAN CHANGES ON OR AFTER FEB. 13, 2013

TYPE II TREE CONSERVATION PLAN
THE PRESERVE AT
PISCATAWAY


Glassford Village
Fifth (5th) Election District
Prince George's County, Maryland

SCALE:	1"=30'
DATE:	10.28.03 rev. 2.12.04

ESA JOB #: 02-43

SHEET: 4 of 13

0.37 AC CLEARING

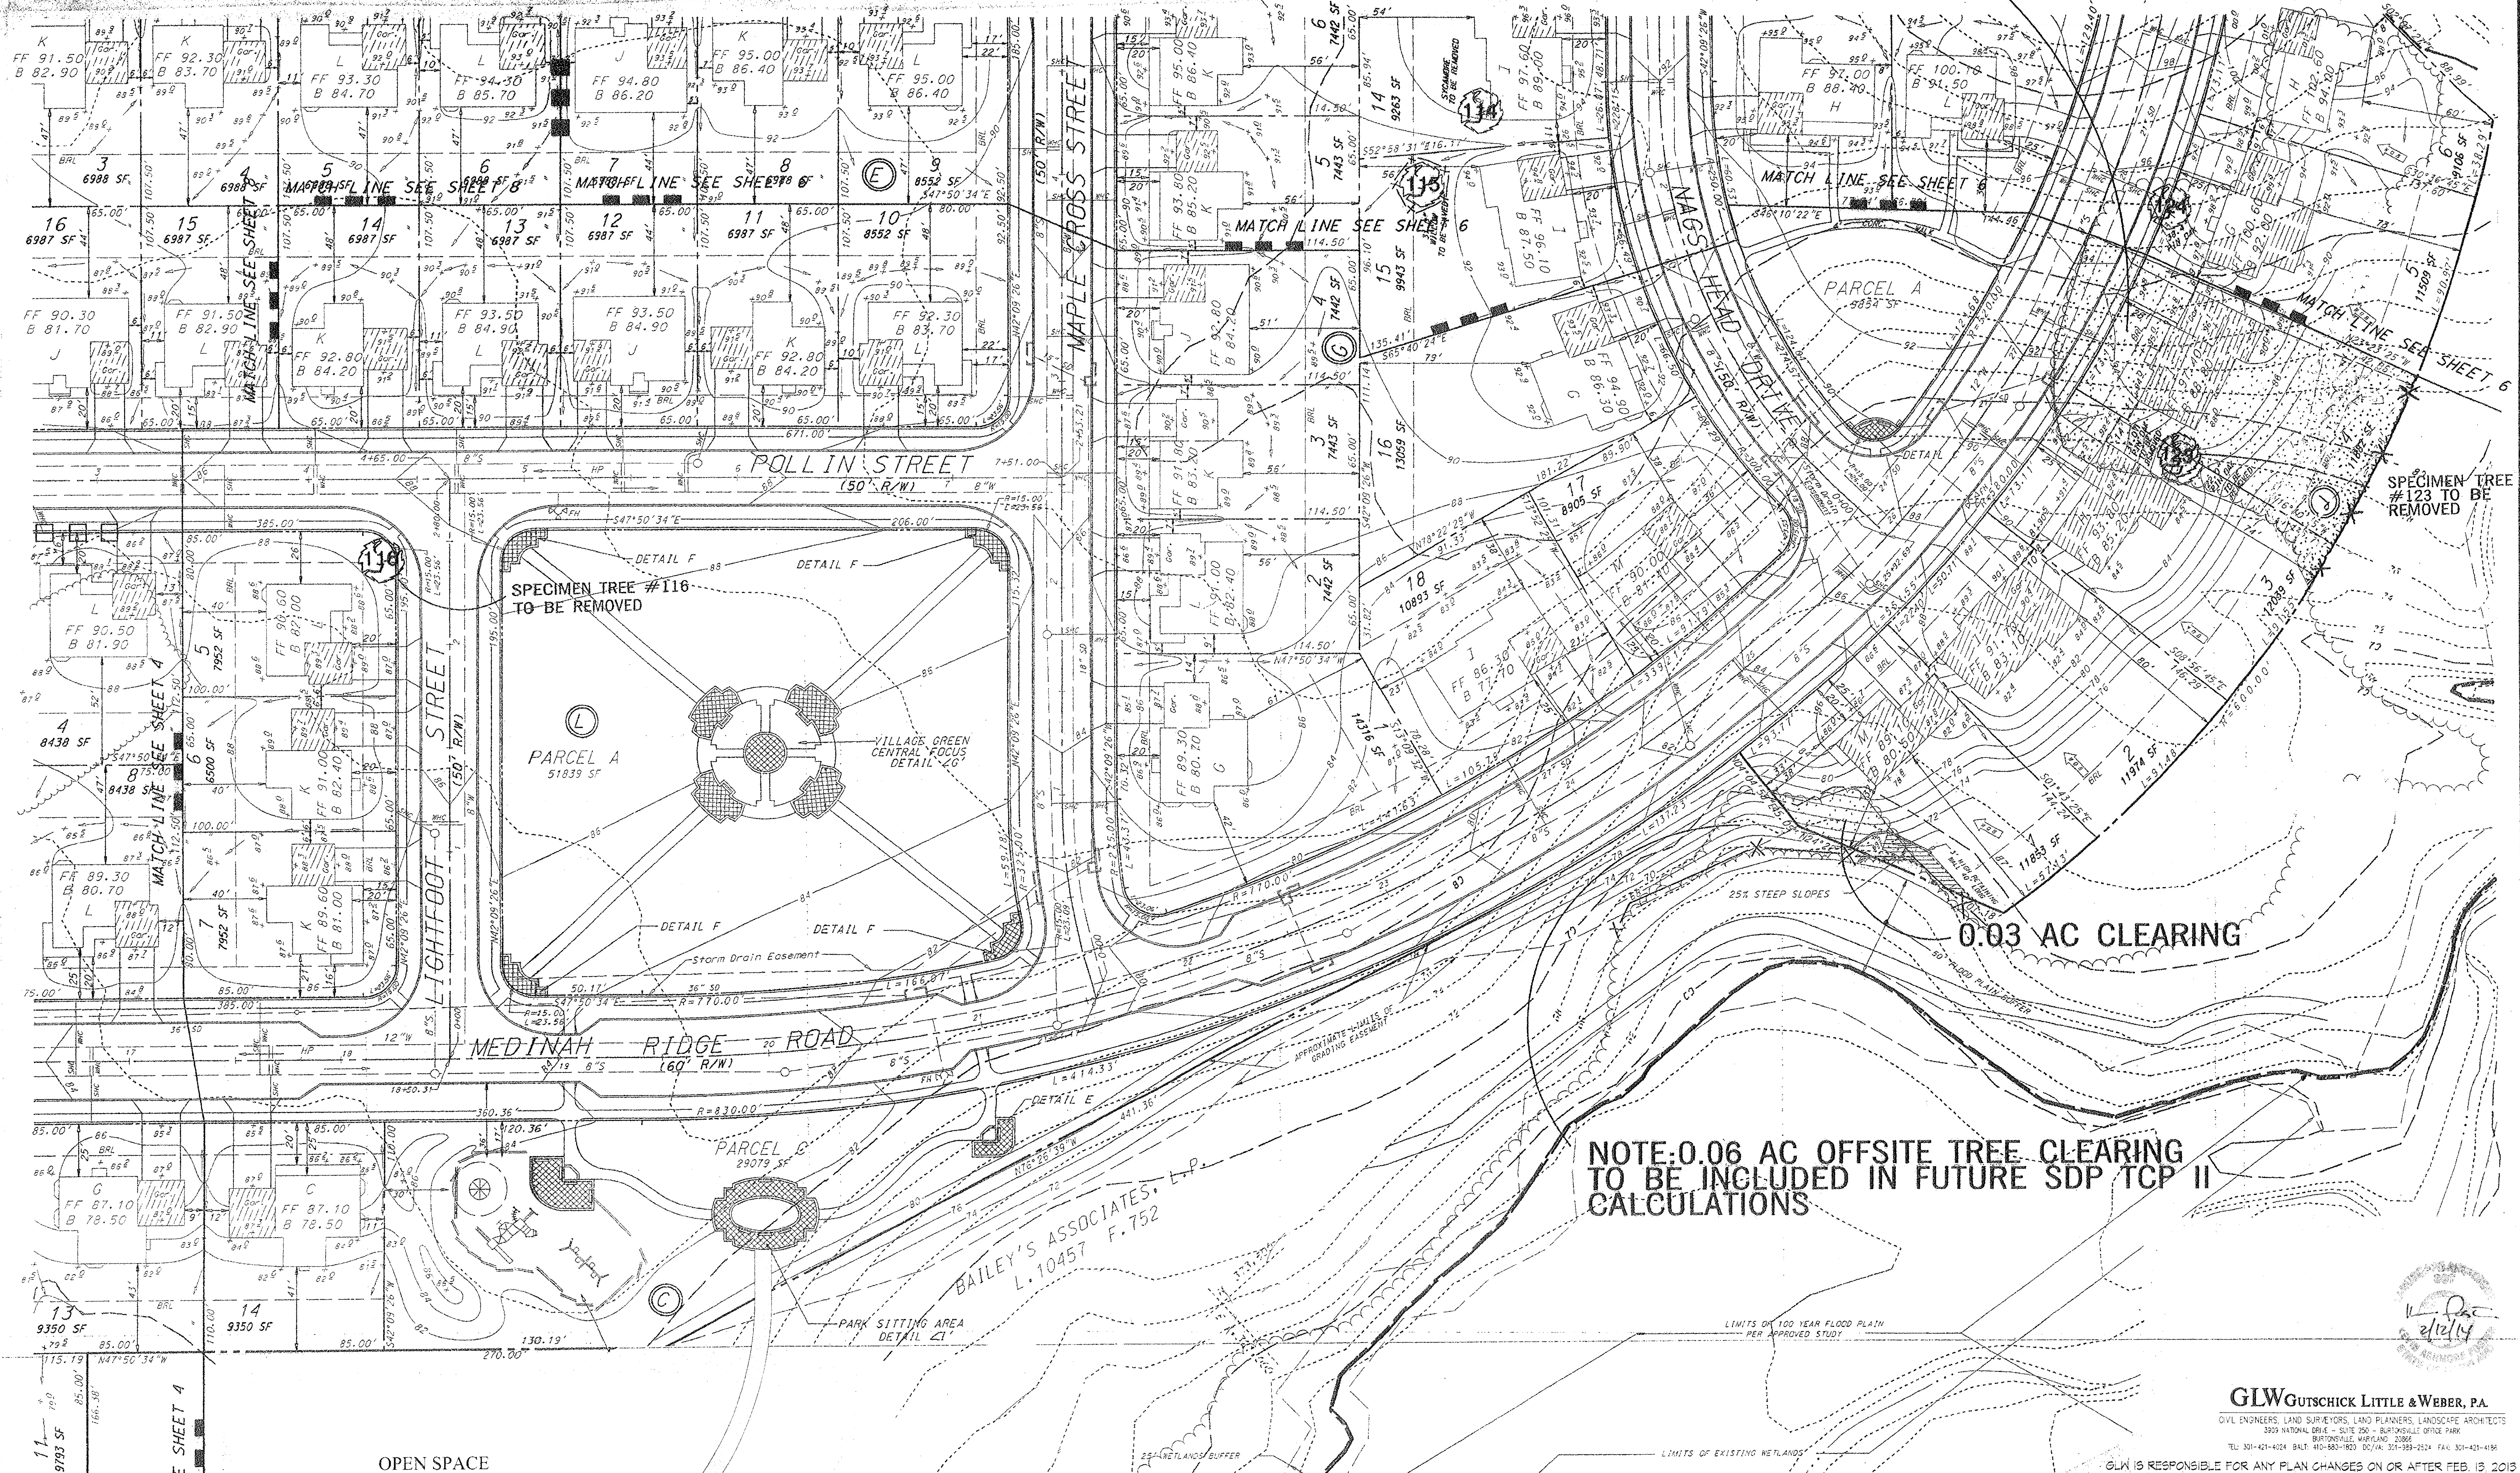


REVISIONS		
NO.	DESCRIPTION	DATE
2	REMOVED GOLF COURSE AND ADDED TRAIL	01/14/2014

M.N.C.P.P.C. APPROVALS	
PROJECT NAME : GLASSFORD VILLAGE	
PROJECT NUMBER : SDP-9804	
For Conditions of Approval see Site Plan Cover Sheet or Approval Sheet	
Approval of Revision #	Approval Date
01	04/29/04
02	04/29/04
03	04/29/04
04	04/29/04
05	04/29/04

M.N.C.P.P.C. APPROVALS	
PROJECT NAME : GLASSFORD VILLAGE	
PROJECT NUMBER : SDP-9804	
For Conditions of Approval see Site Plan Cover Sheet or Approval Sheet	
Approval of Revision #	Approval Date
01	04/29/04
02	04/29/04
03	04/29/04
04	04/29/04
05	04/29/04

TYPE II TREE CONSERVATION PLAN
THE PRESERVE AT PISCATAWAY
Glassford Village
Fifth (5th) Election District
Prince George's County, Maryland

SCALE: 1"=30'
DATE: 10.28.03 rev. 2.12.04
ESA JOB #: 02-45
DRAWING: PISCATAWAY.glassford TCP11.2.10.04
SHEET: 5 of 13

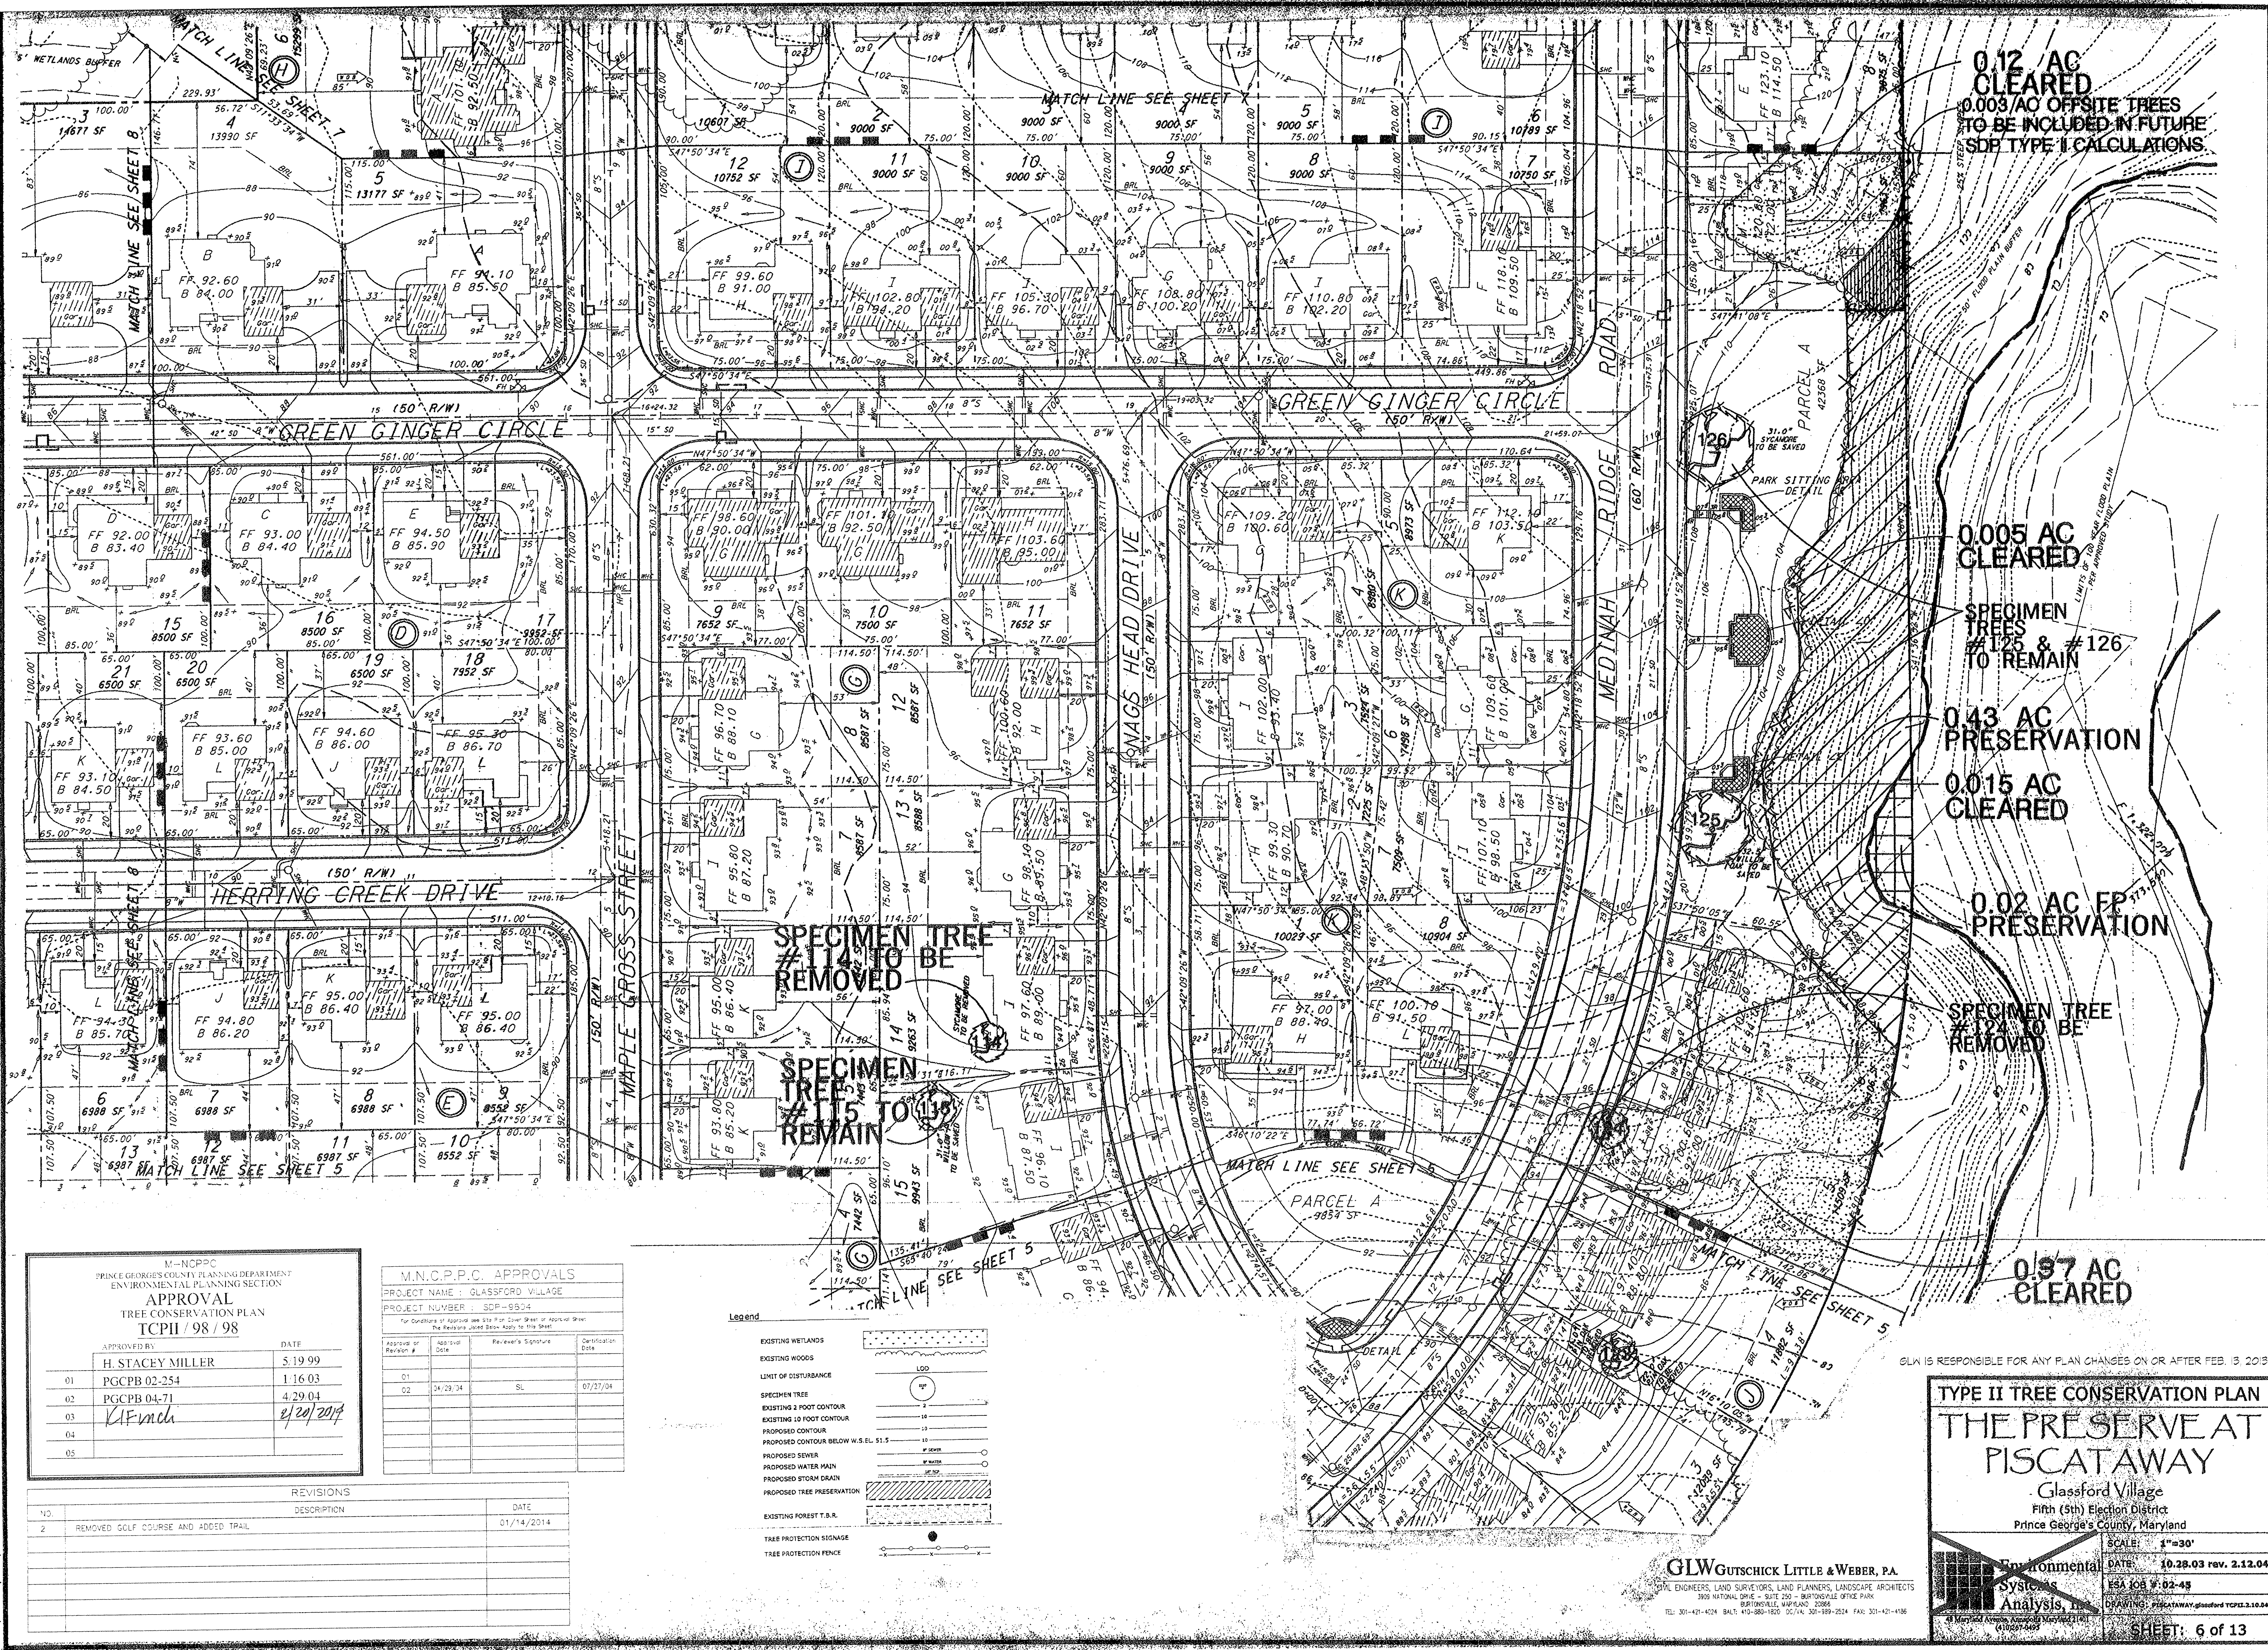

M-NCPDC PRINCE GEORGE'S COUNTY PLANNING DEPARTMENT ENVIRONMENTAL PLANNING SECTION		
APPROVAL TREE CONSERVATION PLAN TCP# 98 / 98		
APPROVED BY	DATE	
H. STACEY MILLER	5/19/99	
01	PGCPB 02-254	1/16/03
02	PGCPB 04-71	4/29/04
03	K. Finch	2/20/2014
04		
05		

REVISIONS		
NO.	DESCRIPTION	DATE
2	REMOVED GOLF COURSE AND ADDED TRAIL	01/14/2014

M.N.C.P.P.C. APPROVALS			
PROJECT NAME : GLASSFORD VILLAGE			
PROJECT NUMBER : SDP-9804			
For Conditions of Approval see City Plan or Cover Sheet or Approval Sheet			
The Revisions listed below Apply to this Sheet			
Approval of Revision #	Approved Date	Reviewer's Signature	Verification Date
01	3/4/23/04	SL	07/27/04
02			

- Legend
- EXISTING WETLANDS
 - EXISTING WOODS
 - LIMIT OF DISTURBANCE
 - SPECIMEN TREE
 - EXISTING 2 FOOT CONTOUR
 - EXISTING 10 FOOT CONTOUR
 - PROPOSED CONTOUR
 - PROPOSED SEWER
 - PROPOSED WATER MAIN
 - PROPOSED STORM DRAIN
 - PROPOSED TREE PRESERVATION
 - EXISTING FOREST T.B.R.
 - TREE PROTECTION SIGNAGE
 - TREE PROTECTION FENCE

TYPE II TREE CONSERVATION PLAN
THE PRESERVE AT PISCATAWAY
Glassford Village
Fifth (5th) Election District
Prince George's County, Maryland

SCALE: 1"=30'
DATE: 10.28.03 rev. 2.12.04
HSA 105 W-02-45
DRAWING: PISCATAWAY, glassford TCP# 2.10.04
SHEET: 6 of 13

GLWGUTSCHICK LITTLE & WEBER, P.A.
CIVIL ENGINEERS, LAND SURVEYORS, LAND PLANNERS, LANDSCAPE ARCHITECTS
3000 HATFIELD DRIVE - SUITE 200 - BERTONVILLE, MARYLAND 20866
TEL: 301-421-4224 FAX: 410-380-1820 CELL: 301-889-2524 FAX: 301-421-4196

REVISIONS		
NO.	DESCRIPTION	DATE
2	REMOVED GOLF COURSE AND ADDED TRAIL	01/14/2014

Legend

EXISTING WETLANDS	
EXISTING WOODS	
LIMIT OF DISTURBANCE	
SPECIMEN TREE	
EXISTING 2 FOOT CONTOUR	
EXISTING 10 FOOT CONTOUR	
PROPOSED CONTOUR	
PROPOSED CONTOUR BELOW W.S. EL. 51.5	
PROPOSED SEWER	
PROPOSED WATER MAIN	
PROPOSED STORM DRAIN	
PROPOSED TREE PRESERVATION	
EXISTING FOREST T.B.R.	
TREE PROTECTION SIGNAGE	
TREE PROTECTION FENCE	

NOTE: 0.55 AC OFFSITE TREE CLEARING TO BE INCLUDED IN FUTURE SDP TCP II CALCULATIONS

OPEN SPACE
TCP11-044-07

BAILEY'S ASSOCIATES, L.P.
L.10457 F.752

2.42 AC
CLEARING

0.61 AC
CLEARING

0.40 AC
CLEARING

0.12 AC
CLEARING

M-NCPPC PRINCE GEORGE'S COUNTY PLANNING DEPARTMENT ENVIRONMENTAL PLANNING SECTION		
APPROVAL TREE CONSERVATION PLAN TCP11 / 98 / 98		
APPROVED BY	DATE	
H. STACEY MILLER	5/19/99	
01 PGCPB 02-254	1/16/03	
02 PGCPB 04-71	4/29/04	
03 J. Finch	2/20/2014	
04		
05		

M.N.C.P.P.C. APPROVALS			
PROJECT NAME - GLASSFORD VILLAGE			
PROJECT NUMBER - SDP-9834			
For Conditions of Approval see the Final Design Report or Approval Sheet			
The Revisions Listed Below Apply to this Sheet			
Revision #	Approval Date	Reviewer's Signature	Certification Date
01			
02	04/25/04	SL	07/27/04

GLN IS RESPONSIBLE FOR ANY PLAN CHANGES ON OR AFTER FEB. 13, 2013


TYPE II TREE CONSERVATION PLAN
THE PRESERVE AT PISCATAWAY
Glassford Village
Fifth (5th) Election District
Prince George's County, Maryland

SCALE: 1"=30'	DATE: 10.28.03 rev. 2.12.04
ES: 108 # 02-45	DRAWING: PISCATAWAY-Glassford TCP11.2.10.04
SHEET: 7 of 13	

GLWGUTSCHICK LITTLE & WEBER, P.A.
CIVIL ENGINEERS, LAND SURVEYORS, LAND PLANNERS, LANDSCAPE ARCHITECTS
3909 NATIONAL DRIVE - SUITE 250 - BERTHOVILLE OFFICE PARK
BETHESDA, MARYLAND 20814
TEL: 301-421-4024 FAX: 410-880-1820 DC/VA: 301-889-2524 FAX: 301-421-4188

REVISIONS		
NO.	DESCRIPTION	DATE
2	REMOVED GOLF COURSE AND ADDED TRAIL	01/14/2014

Legend

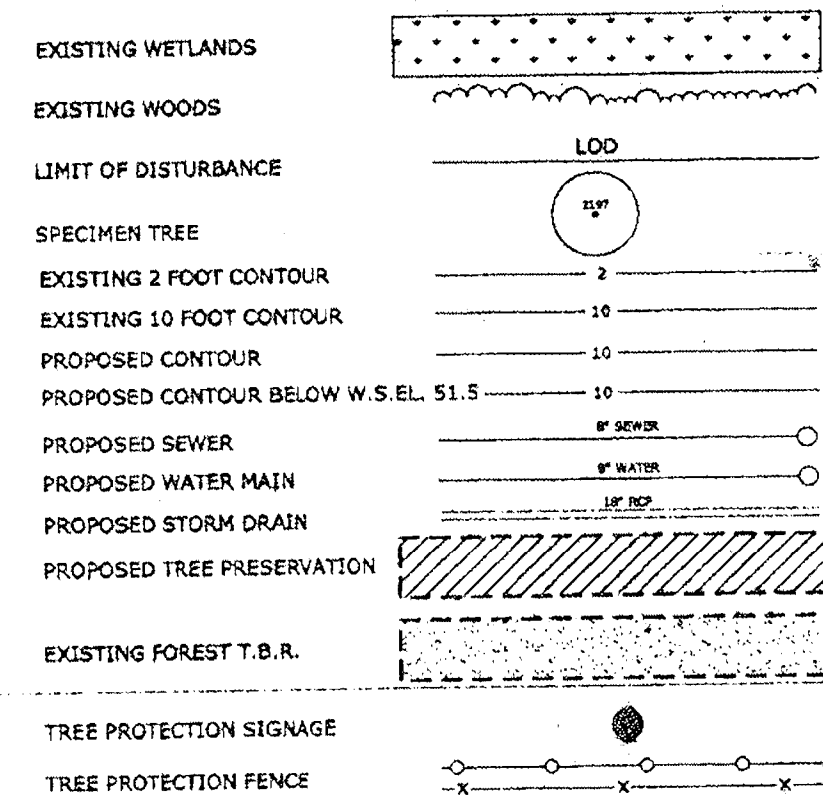

M-NCPPC PRINCE GEORGE'S COUNTY PLANNING DEPARTMENT ENVIRONMENTAL PLANNING SECTION		
APPROVAL TREE CONSERVATION PLAN TCP# 98 / 98		
APPROVED BY	DATE	
H. STACEY MILLER	5/19/99	
01 PGCPB 02-254	1/16/03	
02 PGCPB 04-71	4/29/04	
03 <i>[Signature]</i>	2/20/2014	
04		
05		

M.N.C.P.P.C. APPROVALS			
PROJECT NAME : GLASSFORD VILLAGE			
PROJECT NUMBER : SDP-9804			
For Conditions of Approval see Site Plan Cover Sheet or Approval Sheet. The conditions listed below apply to this sheet.			
Approval or Revision #	Approval Date	Reviewer's Signature	Certification Date
01			
02	04/29/04	SL	6/7/20/04

CIATES, L.P.
F. 752

PARCEL A
86655 SF
11847 SF
MATCH LINE SEE SHEET 4

MATCH LINE SEE SHEET 4

OPEN SPACE
TCP# 044-07

BAILEY'S ASSOCIATES, L.P.
L. 10457 F. 752

0.05 AC CLEARED

GOLF COURSE OVERLOOK
DETAIL 2A

PARCEL B
7501 SF

GREEN GINGER CIRCLE

HERRING CREEK DRIVE

PARCEL A
15492 SF

DETAIL 2B

DETAIL 2C

DETAIL 2D

DETAIL 2E

DETAIL 2F

DETAIL 2G

DETAIL 2H

DETAIL 2I

DETAIL 2J

DETAIL 2K

DETAIL 2L

DETAIL 2M

DETAIL 2N

TYPE II TREE CONSERVATION PLAN
THE PRESERVE AT PISCATAWAY

Glassford Village
Fifth (5th) Election District
Prince George's County, Maryland

SCALE: 1"=30'

DATE: 10.28.03 rev. 2.12.04

ESA JOB #: 02-45

DRAWING: PISCATAWAY-glassford TCP# 98/98

48 Maryland Avenue, Suite 200, Baltimore, MD 21201

GLW

SHEET: 8 of 13

GLWGUTSCHICK LITTLE & WEBER, P.A.
CIVIL ENGINEERS, LAND SURVEYORS, LAND PLANNERS, LANDSCAPE ARCHITECTS
3909 NATIONAL DRIVE - SUITE 200 - BURLINGTON OFFICE PARK
BURLINGTON, MARYLAND 20814
TEL: 301-421-4024 FAX: 301-421-4025





REVISIONS		
NO.	DESCRIPTION	DATE
2	REMOVED GOLF COURSE AND ADDED TRAIL	01/14/2014

Legend

- EXISTING WETLANDS
- EXISTING WOODS
- LIMIT OF DISTURBANCE
- SPECIMEN TREE
- EXISTING 3 FOOT CONTOUR
- EXISTING 10 FOOT CONTOUR
- PROPOSED CONTOUR
- PROPOSED CONTOUR BELOW W.S. EL. 51.5
- PROPOSED SEWER
- PROPOSED WATER MAIN
- PROPOSED STORM DRAIN
- PROPOSED TREE PRESERVATION
- EXISTING FOREST T.B.R.
- TREE PROTECTION SIGNAGE
- TREE PROTECTION FENCE

M.N.C.P.C. APPROVALS			
PROJECT NAME : GLASSFORD VILLAGE			
PROJECT NUMBER : SDP-9804			
For Conditions of Approval see Site Plan Cover Sheet or Approval Sheet			
The Revisions Listed Below Apply to this Sheet			
Approval of	Approval	Reviewer's Signature	Certification
Revision #	Date		Date
01			
02	04/29/04	SL	07/27/04

M-NCPCC PRINCE GEORGES COUNTY PLANNING DEPARTMENT ENVIRONMENTAL PLANNING SECTION		
APPROVAL		
TREE CONSERVATION PLAN		
TCPII / 98 / 98		
APPROVED BY	DATE	
H. STACEY MILLER	5/19/99	
PGCPB 02-254	1/16/03	
PGCPB 04-71	4/29/04	
03	2/20/2014	
04		
05		



GLWGUTSCHICK LITTLE & WEBER, P.A.
CIVIL ENGINEERS, LAND SURVEYORS, LAND PLANNERS, LANDSCAPE ARCHITECTS
3809 NATIONAL DRIVE - SUITE 200 - BURTONTOWN, MARYLAND 20866
TEL: 301-421-4024 FAX: 410-880-1820 DC/VA: 301-989-2524 FAX: 301-421-4188

TYPE II TREE CONSERVATION PLAN
THE PRESERVE AT PISCATAWAY
Glassford Village
Fifth (5th) Election District
Prince George's County, Maryland

SCALE: 1"=90'
DATE: 10.28.03 rev. 2.12.04
ES/JOB # 02-45
DRAWING: PISCATAWAY GLASSFORD VILLAGE
SHEET: 10 of 13

Legend

- EXISTING WETLANDS
- EXISTING WOODS
- LIMIT OF DISTURBANCE
- SPECIMEN TREE
- EXISTING 2 FOOT CONTOUR
- EXISTING 10 FOOT CONTOUR
- PROPOSED CONTOUR
- PROPOSED CONTOUR BELOW W.S.E.L. 51.5
- PROPOSED SEWER
- PROPOSED WATER MAIN
- PROPOSED STORM DRAIN
- PROPOSED TREE PRESERVATION
- EXISTING FOREST T.B.R.
- TREE PROTECTION SIGNAGE
- TREE PROTECTION FENCE

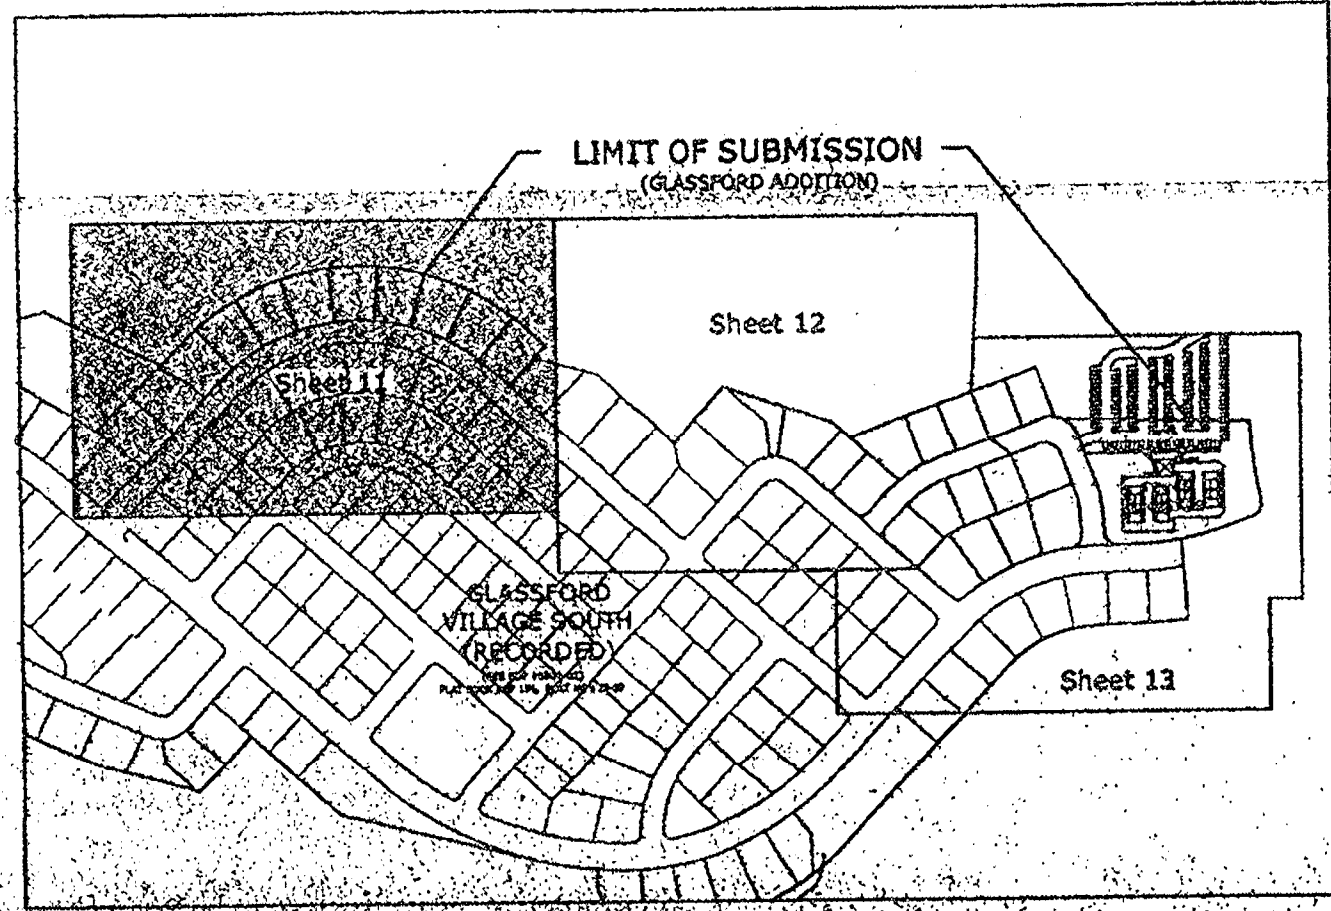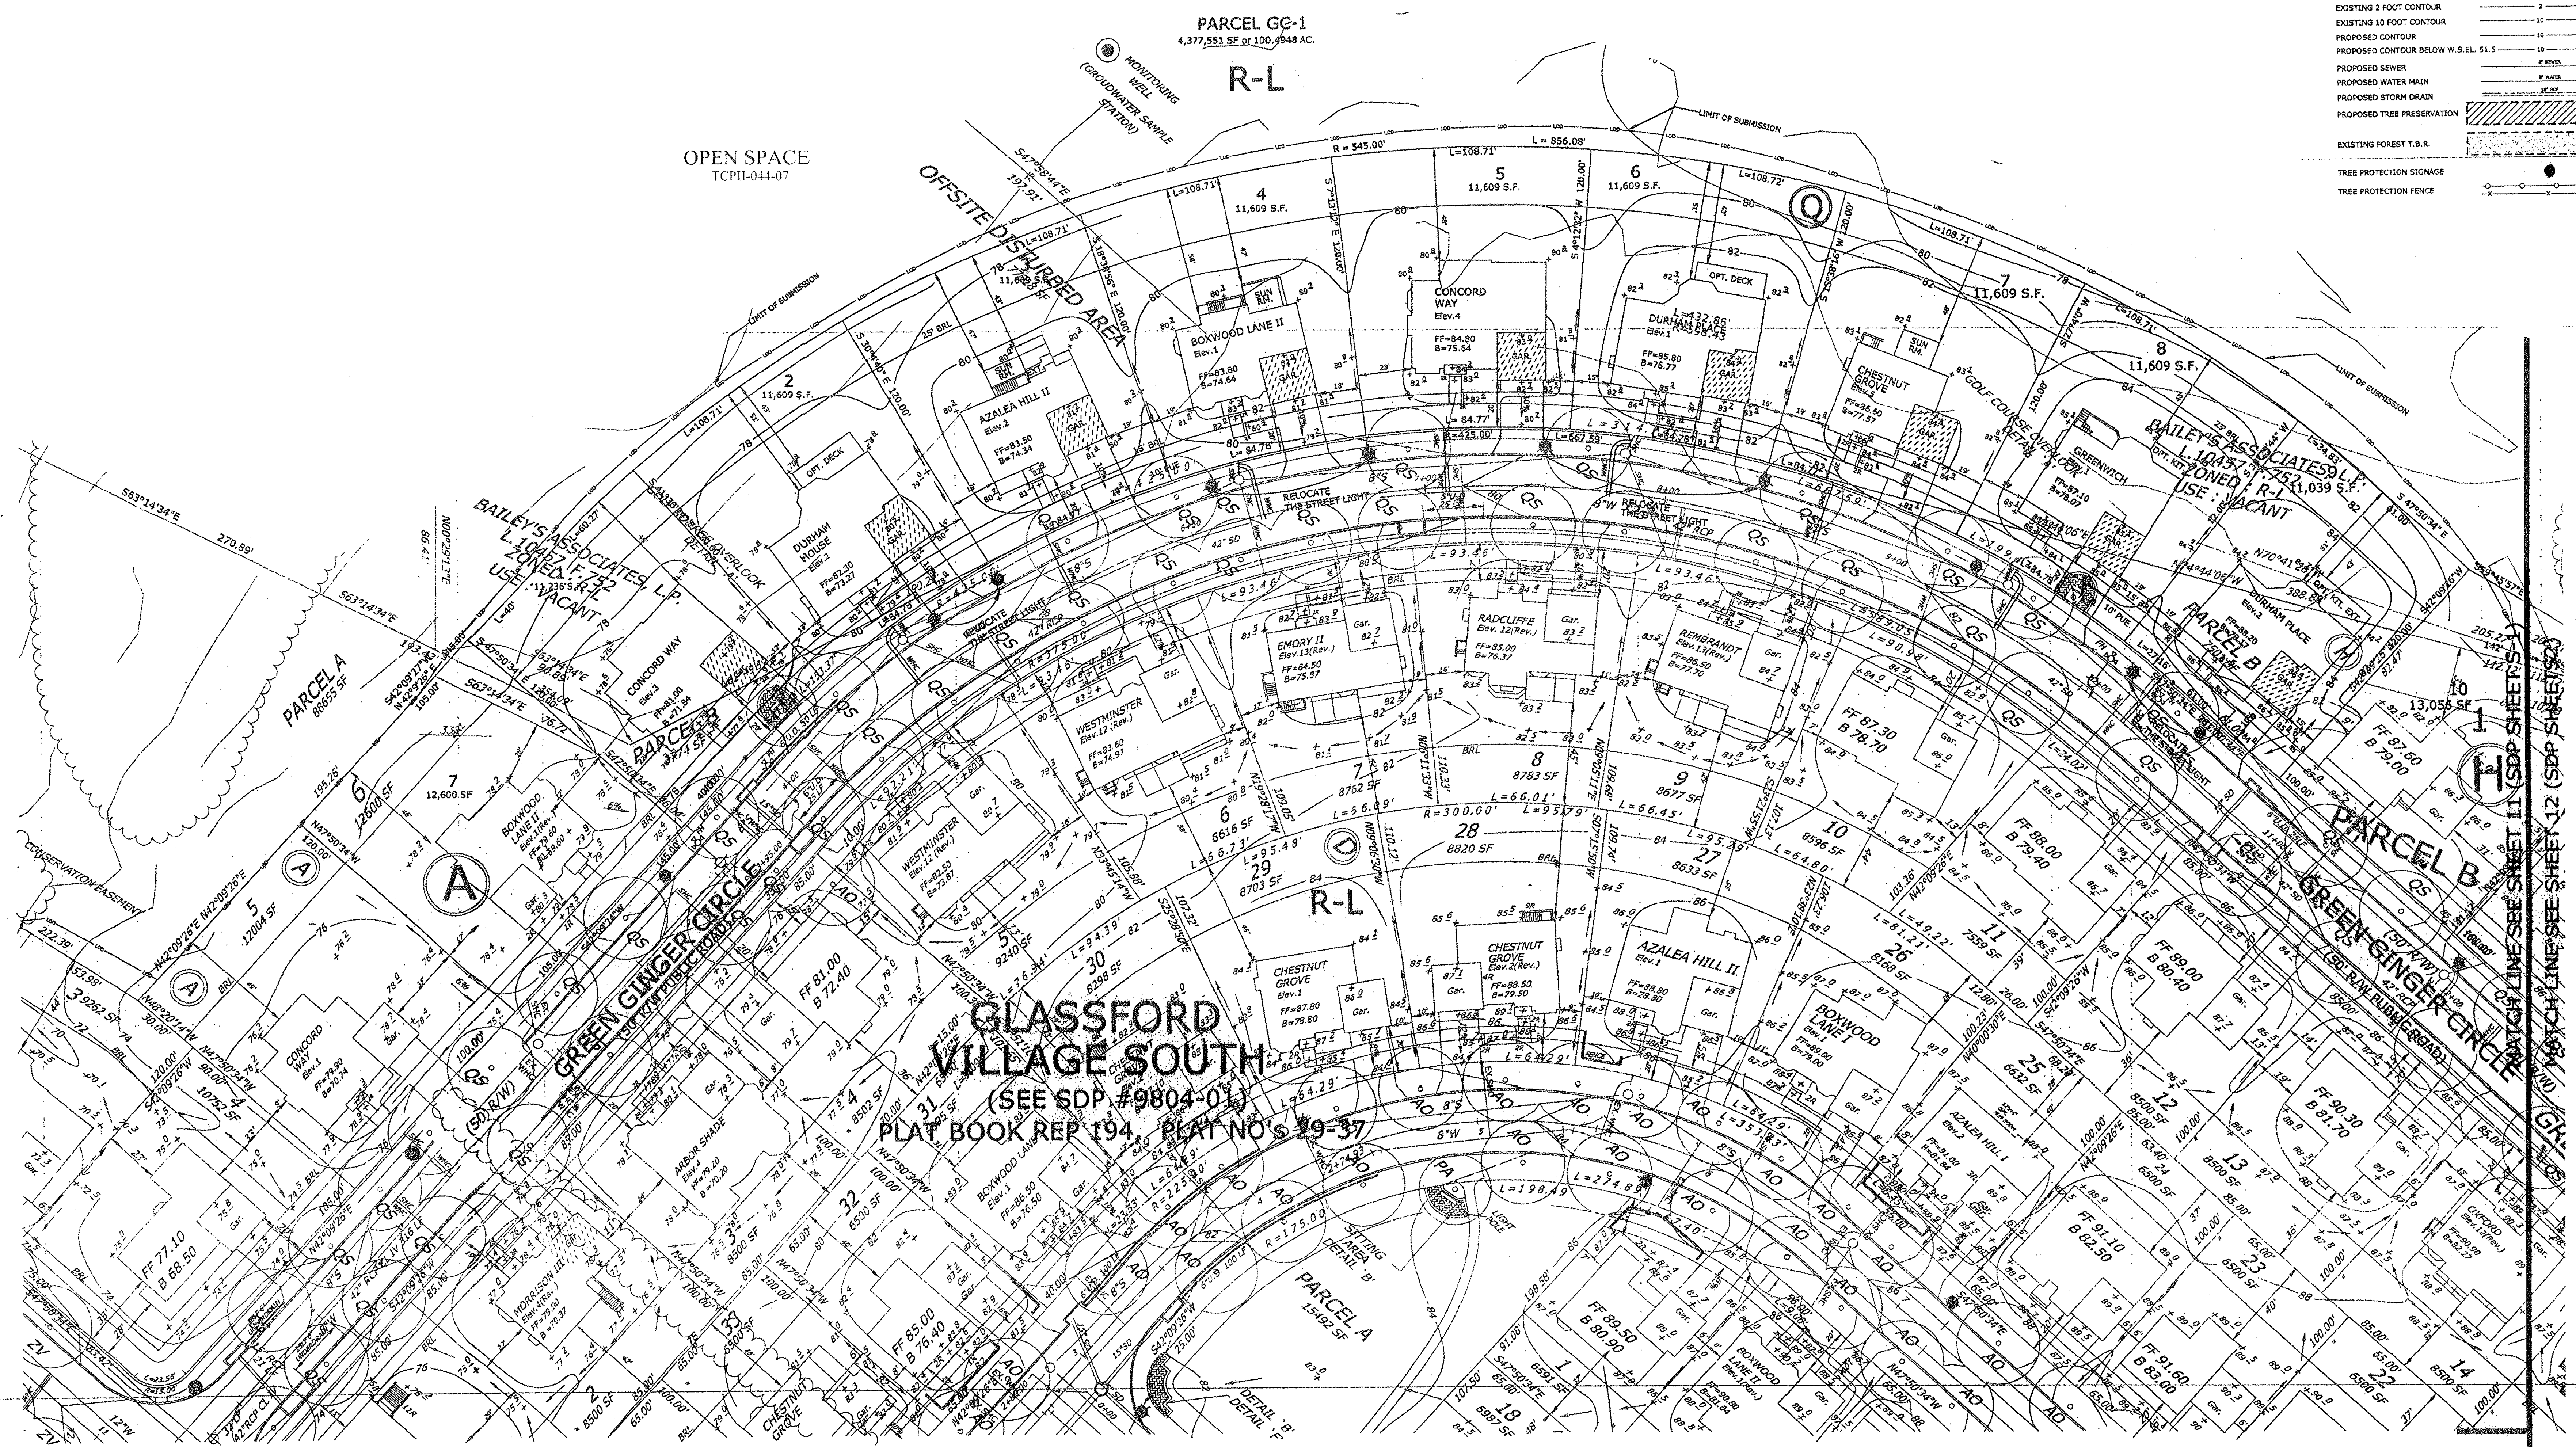

REVISIONS		
NO.	DESCRIPTION	DATE
1	REMOVED GOLF COURSE AND ADDED TRAIL	01/14/2014

M.N.C.P.P.C. APPROVALS			
PROJECT NAME: GLASSFORD VILLAGE			
PROJECT NUMBER: SDP-9804			
For Conditions of Approval see Site Plan Cover Sheet or Approval Sheet			
The Services Listed Below Apply To This Project			
Approval of	Approval Date	Reviewer's Signature	Certification Date
01	04/23/04	SL	07/27/04

M-NCPPC	
PRINCE GEORGE'S COUNTY PLANNING DEPARTMENT	
ENVIRONMENTAL PLANNING SECTION	
APPROVAL	
TREE CONSERVATION PLAN	
TCPII / 98 / 98	
APPROVED BY	DATE
H. STACEY MILLER	5/19/99
PGCPB 02-254	1/16/03
PGCPB 04-71	4/29/04
L. Funck	2/20/2014

GLWGUTSCHICK LITTLE & WEBER, P.A.
 CIVIL ENGINEERS, LAND SURVEYORS, LAND PLANNERS, LANDSCAPE ARCHITECTS
 3020 NATIONAL DRIVE, SUITE 200 - BIRTONVILLE OFFICE PARK
 BIRTONVILLE, MARYLAND 20866
 TEL: 301-421-4024 FAX: 410-895-1820 DC/VA: 301-899-2524 FAX: 301-421-4188

TYPE II TREE CONSERVATION PLAN

THE PRESERVE AT PISCATAWAY

Glassford Village
 Fifth (5th) Election District
 Prince George's County, Maryland

SCALE: 1"=30'

DATE: 10.28.03 rev. 2.12.04



ESA JOB # 04-45

DRAWING: PISCATAWAY planned TCPII.2.10.04

SHEET: 11 of 13

Legend

- EXISTING WETLANDS
- EXISTING WOODS
- LIMIT OF DISTURBANCE
- SPECIMEN TREE
- EXISTING 2 FOOT CONTOUR
- EXISTING 10 FOOT CONTOUR
- PROPOSED CONTOUR
- PROPOSED SEWER
- PROPOSED WATER MAIN
- PROPOSED STORM DRAIN
- PROPOSED TREE PRESERVATION
- EXISTING FOREST T.B.R.
- TREE PROTECTION SIGNAGE
- TREE PROTECTION FENCE

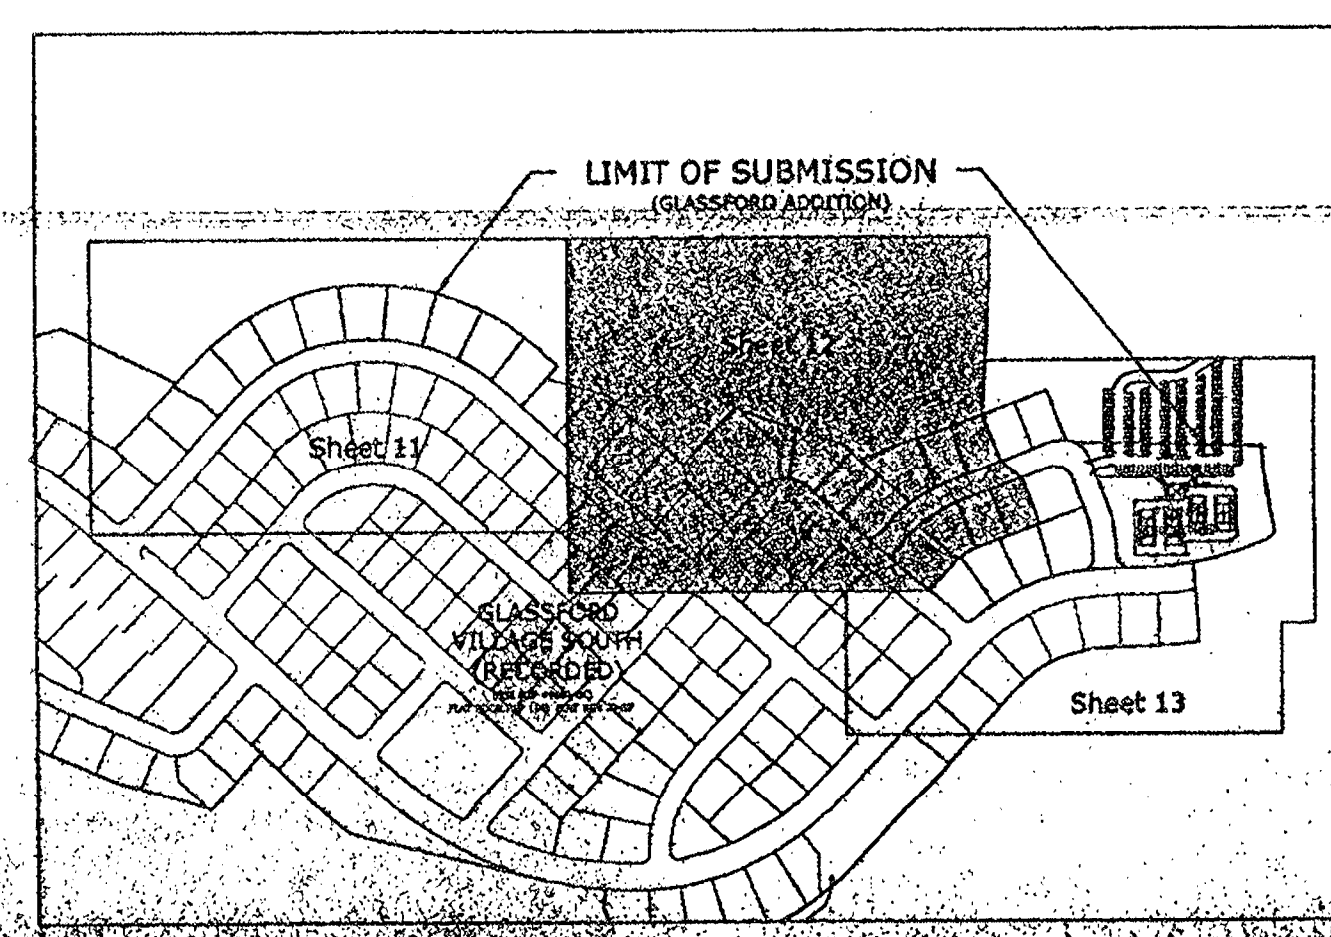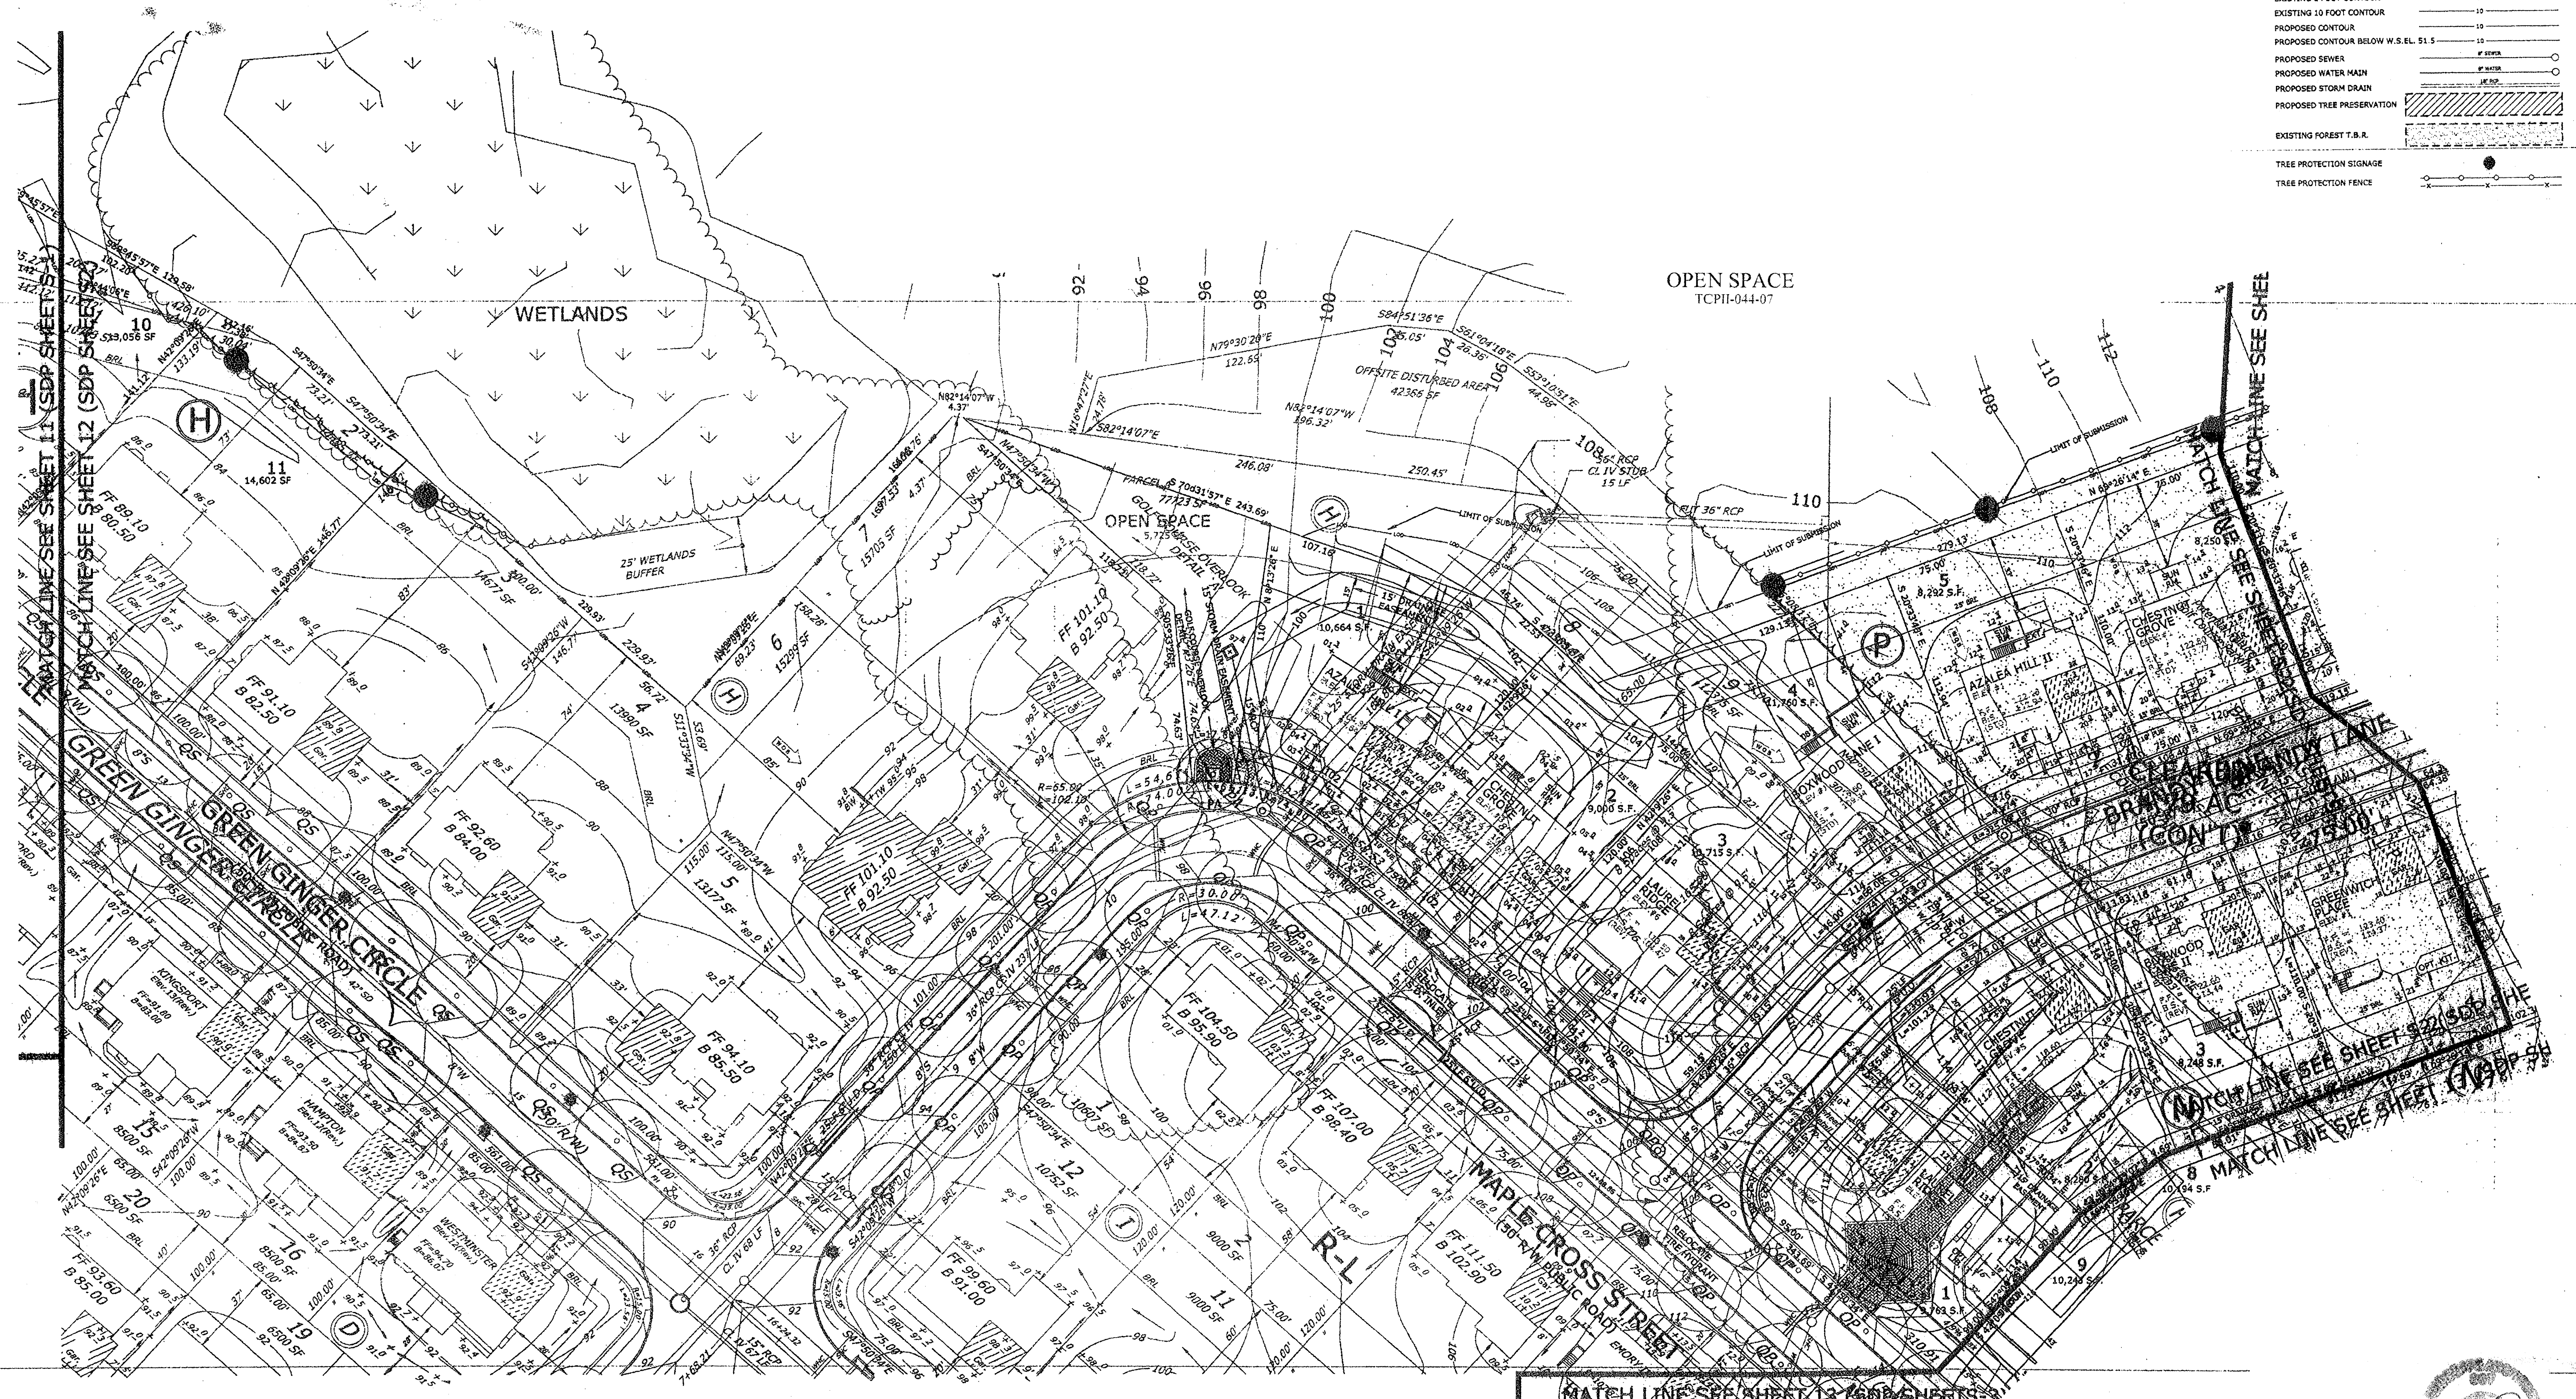

REVISIONS		
NO.	DESCRIPTION	DATE
2	REMOVED GOLF COURSE AND ADDED TPA	01/14/2014

M.N.C.P.C. APPROVALS			
PROJECT NAME: GLASSFORD VILLAGE			
PROJECT NUMBER: SDP-9804			
For Conditions of Approval see Site Plan Cover Sheet or Approval Sheet			
Approval of Revision #	Approval Date	Reviewer's Signature	Certification Date
01			
02	04/23/04	SL	07/27/04

APPROVAL	
M-NCPPC PRINCE GEORGE'S COUNTY PLANNING DEPARTMENT ENVIRONMENTAL PLANNING SECTION	
APPROVAL TREE CONSERVATION PLAN TCPH / 98 / 98	
APPROVED BY	DATE
H. STACEY MILLER	5/19/99
PGCPB 02-254	1/16/03
PGCPB 04-71	4/29/04
K. F. Miller	2/20/2014

GLWGUTSCHICK LITTLE & WEBER, P.A.
 CIVIL ENGINEERS, LAND SURVEYORS, LAND PLANNERS, LANDSCAPE ARCHITECTS
 3809 NATIONAL DRIVE - SUITE 200 - BURLINGTON, MASSACHUSETTS 01803
 TEL: 301-421-4024 FAX: 301-421-4186

TYPE II TREE CONSERVATION PLAN
THE PRESERVE AT PISCATAWAY
 Glassford Village
 Fifth (5th) Election District
 Prince George's County, Maryland

SCALE: 1"=30'
 DATE: 10-24-03 rev. 2.12.04
 ESEA JOB 2-92-89
 DRAWING: 1002-AWAY-GLW-TCPEL-5.10.04



GLW Environmental Analysis, Inc.

SHEET 12 OF 13

GLW IS RESPONSIBLE FOR ANY PLAN CHANGES ON OR AFTER FEB. 13 2014

Legend

- EXISTING WETLANDS
- EXISTING WOODS
- LIMIT OF DISTURBANCE
- SPECIMEN TREES
- EXISTING 2 FOOT CONTOUR
- EXISTING 10 FOOT CONTOUR
- PROPOSED CONTOUR
- PROPOSED CONTOUR BELOW W.S. EL. 51.5
- PROPOSED SEWER
- PROPOSED WATER MAIN
- PROPOSED STORM DRAIN
- PROPOSED TREE PRESERVATION
- EXISTING FOREST T.S.R.
- TREE PROTECTION SIGNAGE
- TREE PROTECTION FENCE

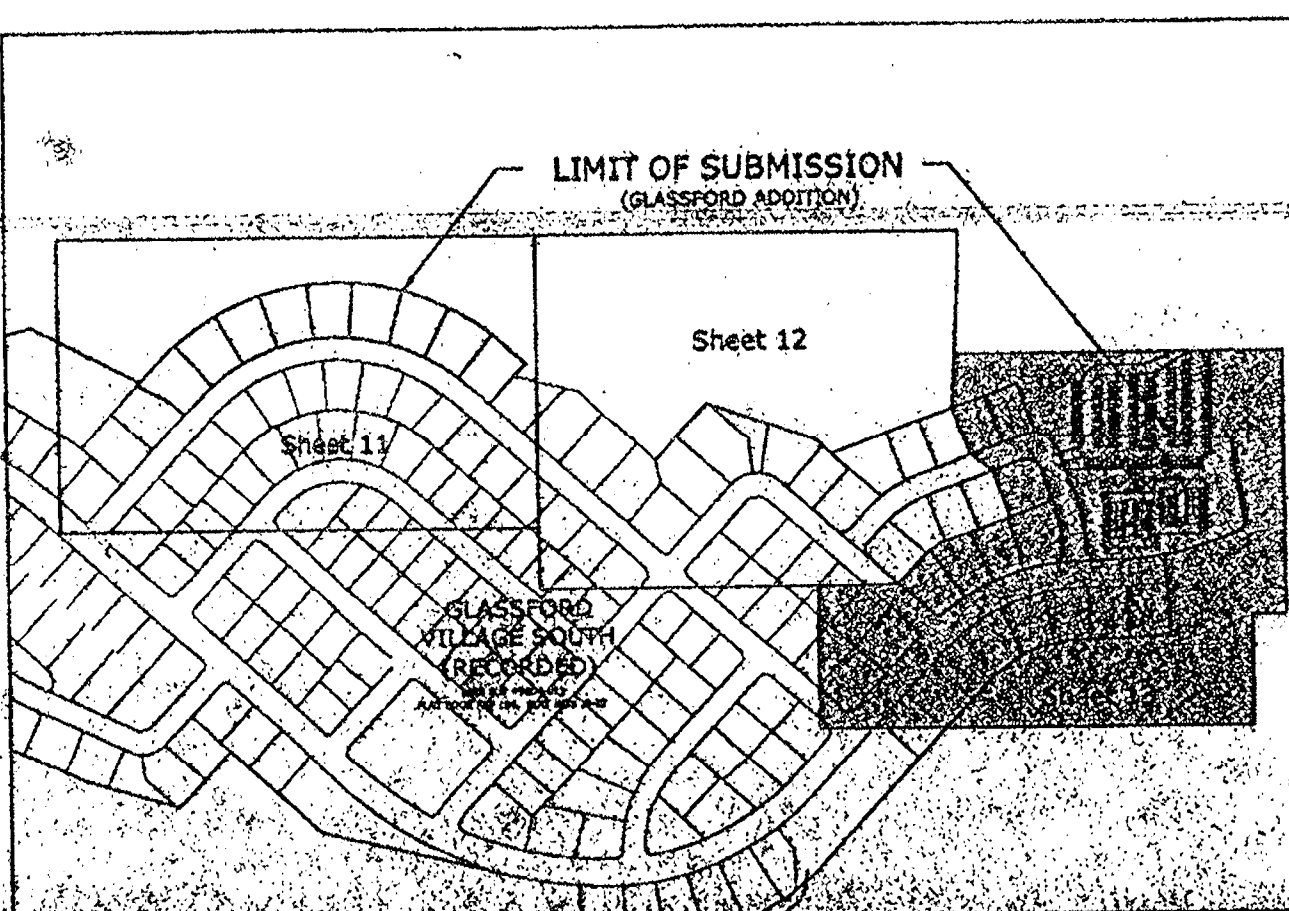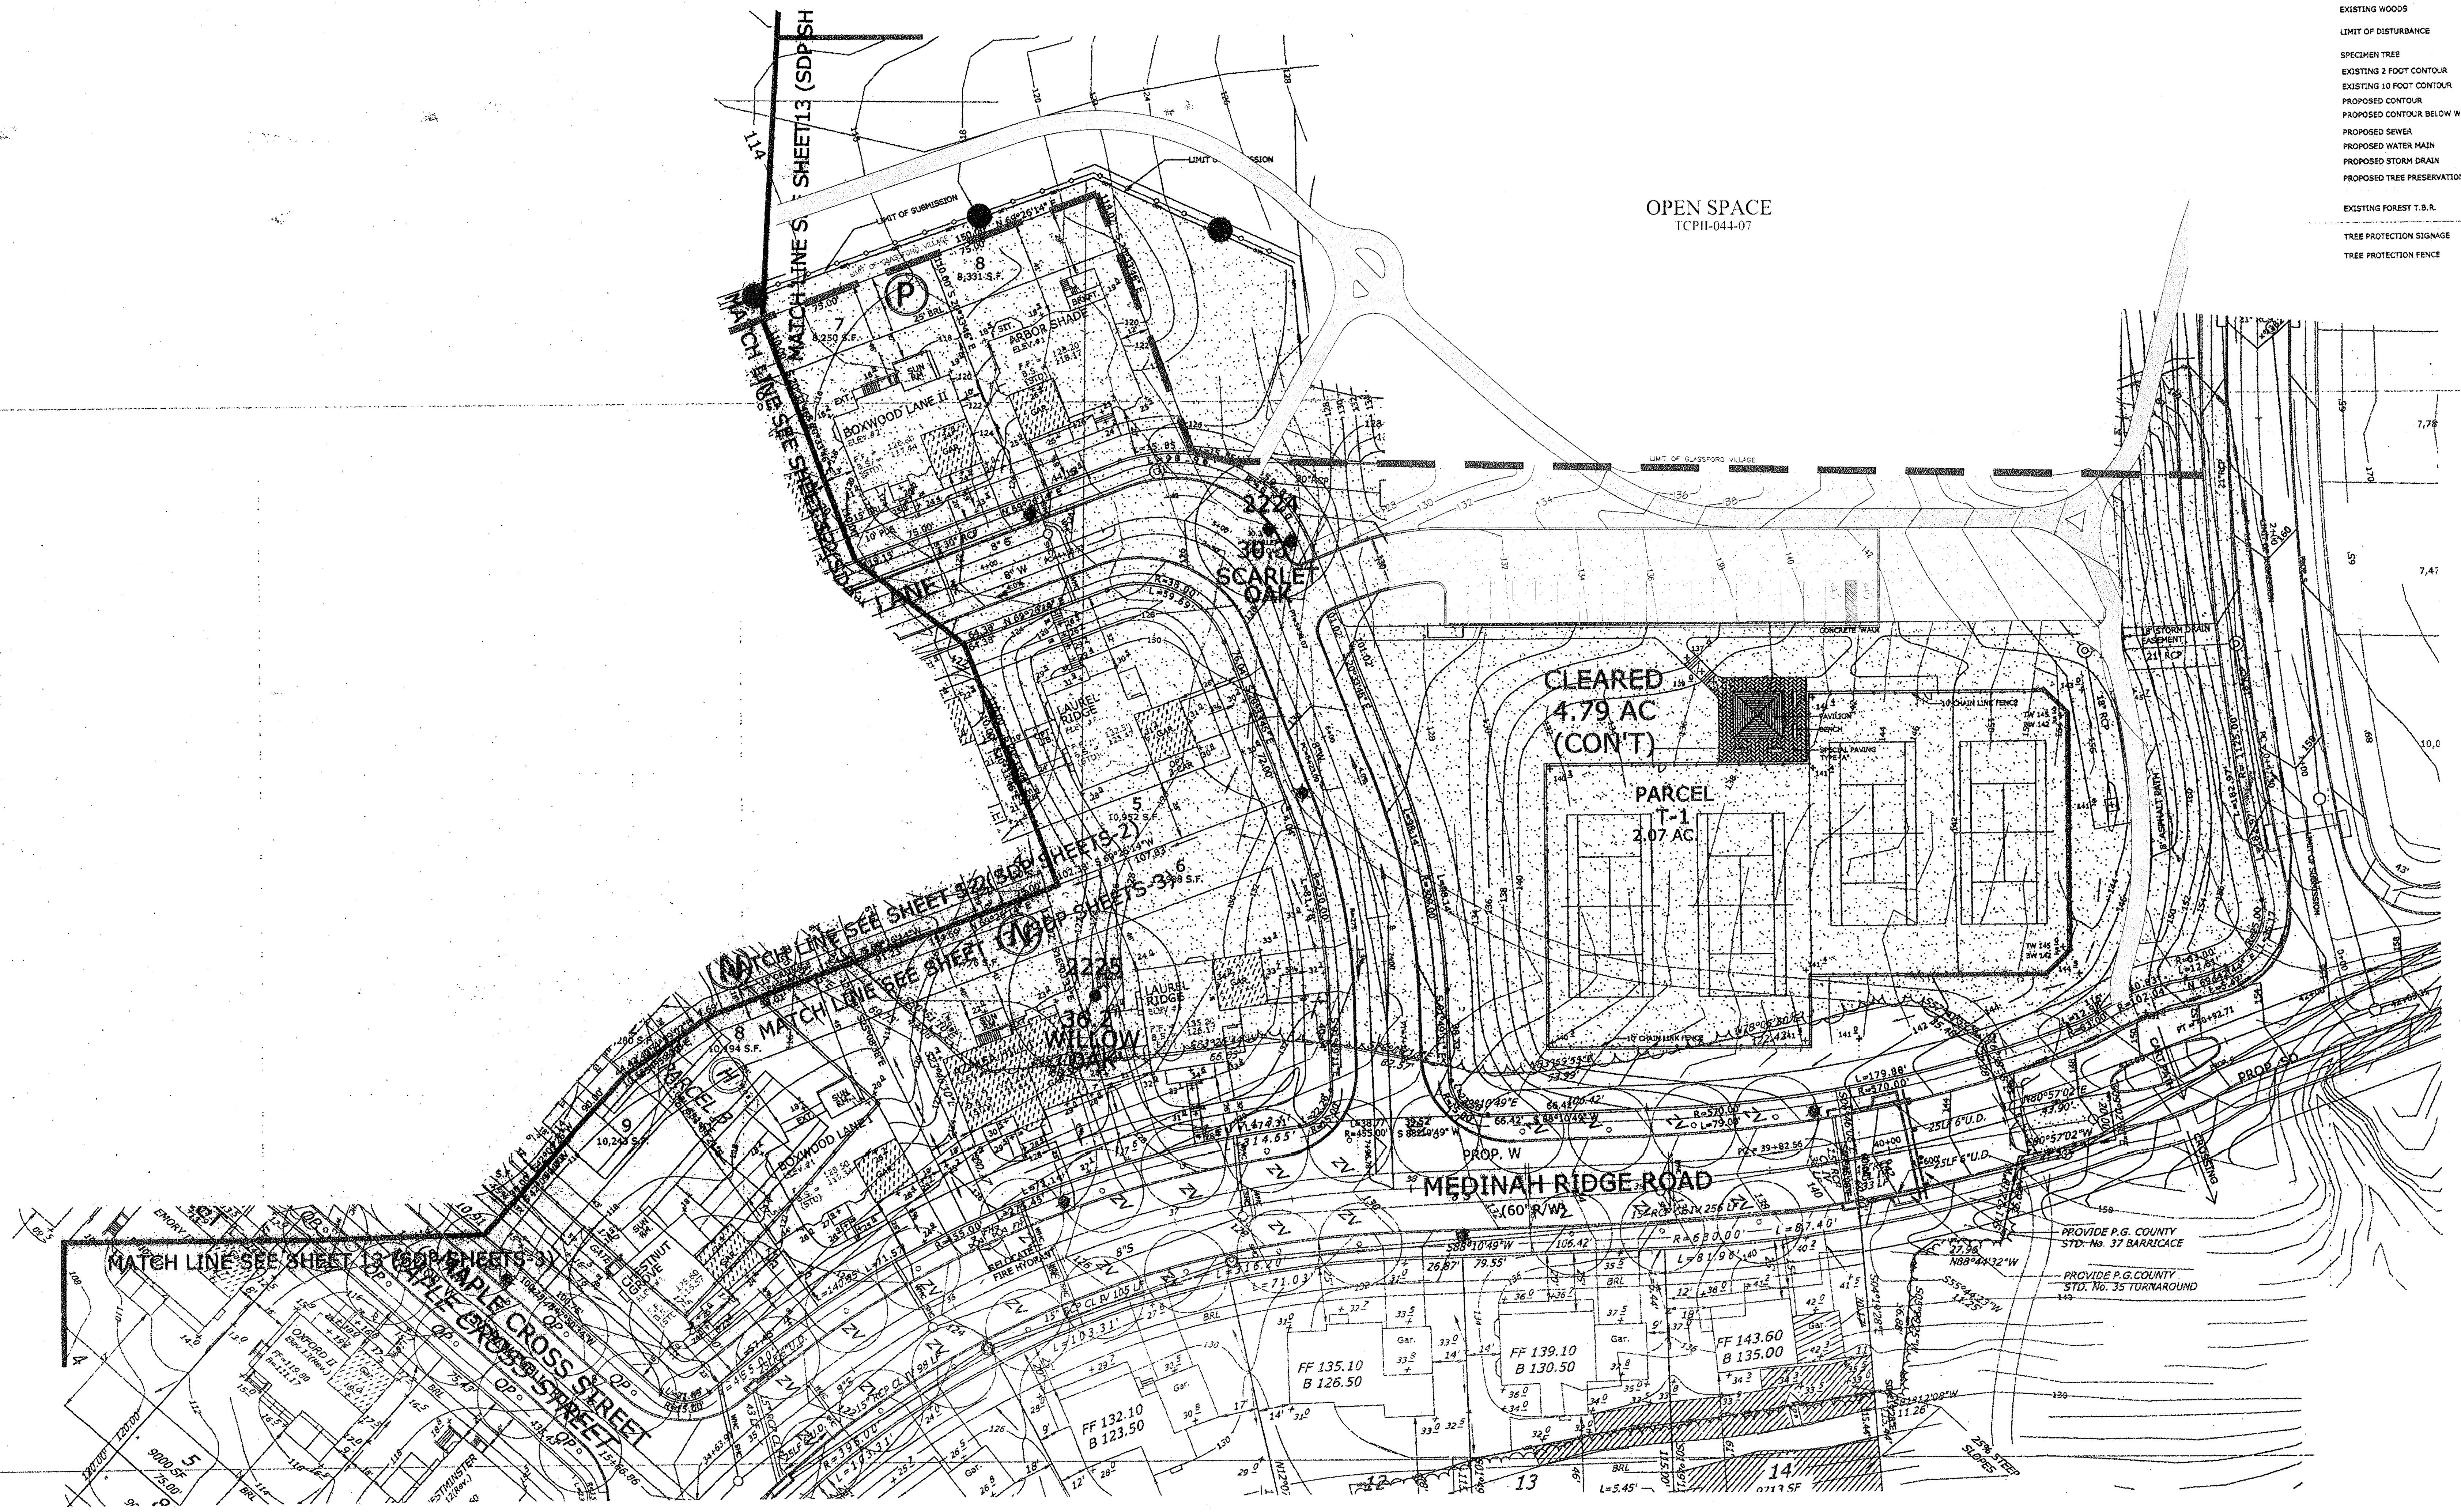

REVISIONS		
NO.	DESCRIPTION	DATE
2	REMOVED GOLF COURSE AND ADDED TRAIL	01/14/2014

M.N.C.P.P.C. APPROVALS			
PROJECT NAME: GLASSFORD VILLAGE			
PROJECT NUMBER: SDP-9804			
For Conditions of Approval see Site Plan Cover Sheet or Approval Sheet			
Approval #	Approval Date	Reviewer's Signature	Certification Date
01			
02	04/29/04	SL	07/27/04

M-NCPPO	
PRINCE GEORGE'S COUNTY PLANNING DEPARTMENT	
ENVIRONMENTAL PLANNING SECTION	
APPROVAL	
TREE CONSERVATION PLAN	
TCPH/98/98	
APPROVED BY	DATE
H. STACEY MILLER	5/19/99
PGCPB 02-254	1/16/03
PGCPB 04-71	4/29/04
K. Finch	2/29/2014

GLWGUTSCHICK LITTLE & WEBER, P.A.
 CIVIL ENGINEERS, LAND SURVEYORS, LAND PLANNERS, LANDSCAPE ARCHITECTS
 3909 NATIONAL DRIVE - SUITE 200 - BIRTONVILLE OFFICE PARK
 BIRTONVILLE, MARYLAND 20866
 TEL: 301-421-4024 FAX: 301-421-4024

TYPE II TREE CONSERVATION PLAN
THE PRESERVE AT PISCATAWAY
 Glassford Village
 Fifth (5th) Election District
 Prince George's County, Maryland

SCALE: 1"=30'
 DATE: 10.29.03 rev. 2.12.04
 DRAWING: PISCATAWAY glassford TCPH.2.10.04
 SHEET: 13 of 13

Environmental Systems Analysis, Inc.
 10140 KENNEDY BLVD. #200
 FORT MYERS, FL 33907
 TEL: 888-888-8888 FAX: 888-888-8888

GLW IS RESPONSIBLE FOR ANY PLAN CHANGES ON OR AFTER FEB. 3, 2013