


A
B
C
D
E
F



A

1


SHEET NO. 1 OF 17

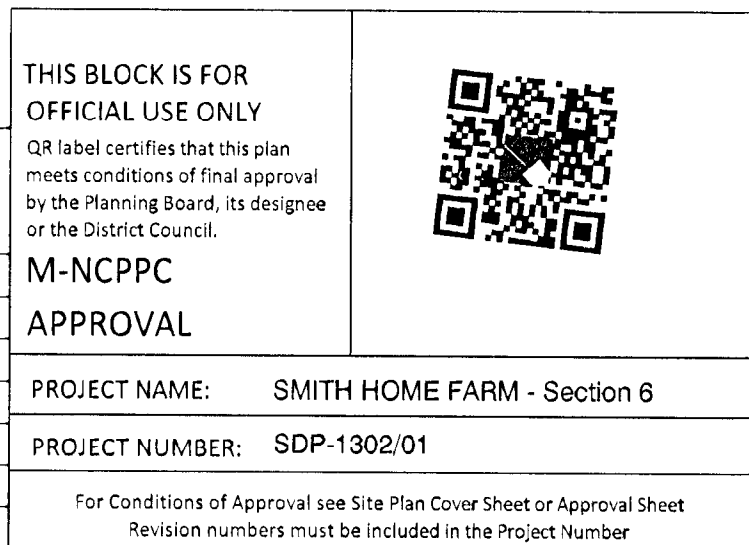

NOTE:
NO DISTURBANCE IS PERMITTED WITHIN THE ENVIRONMENTAL SETTING FOR THE BLYTHEWOOD HISTORIC SITE, INCLUDING BUT NOT LIMITED TO STORMWATER GRADING FOR STORMWATER MANAGEMENT AND PUBLIC OR PRIVATE ROADS, WITHOUT THE APPROVAL OF A HISTORIC AREA WORK PERMIT BY THE HISTORIC PRESERVATION COMMISSION.

NOTE
FOR LOCATION OF UTILITIES CALL
8-1-1 OR 1-800-257-7777
OR LOG ON TO
www.call811.com
<http://www.missutility.net>
48 HOURS IN ADVANCE OF ANY WORK
IN THIS VICINITY

INFORMATION CONCERNING UNDERGROUND UTILITIES WAS OBTAINED FROM AVAILABLE RECORDS BUT THE CONTRACTOR MUST DETERMINE THE EXACT LOCATION AND ELEVATION OF THE MAINS BY DIGGING TEST PITS BY HAND AT ALL UTILITY CROSSINGS WELL IN ADVANCE OF THE START OF EXCAVATION.

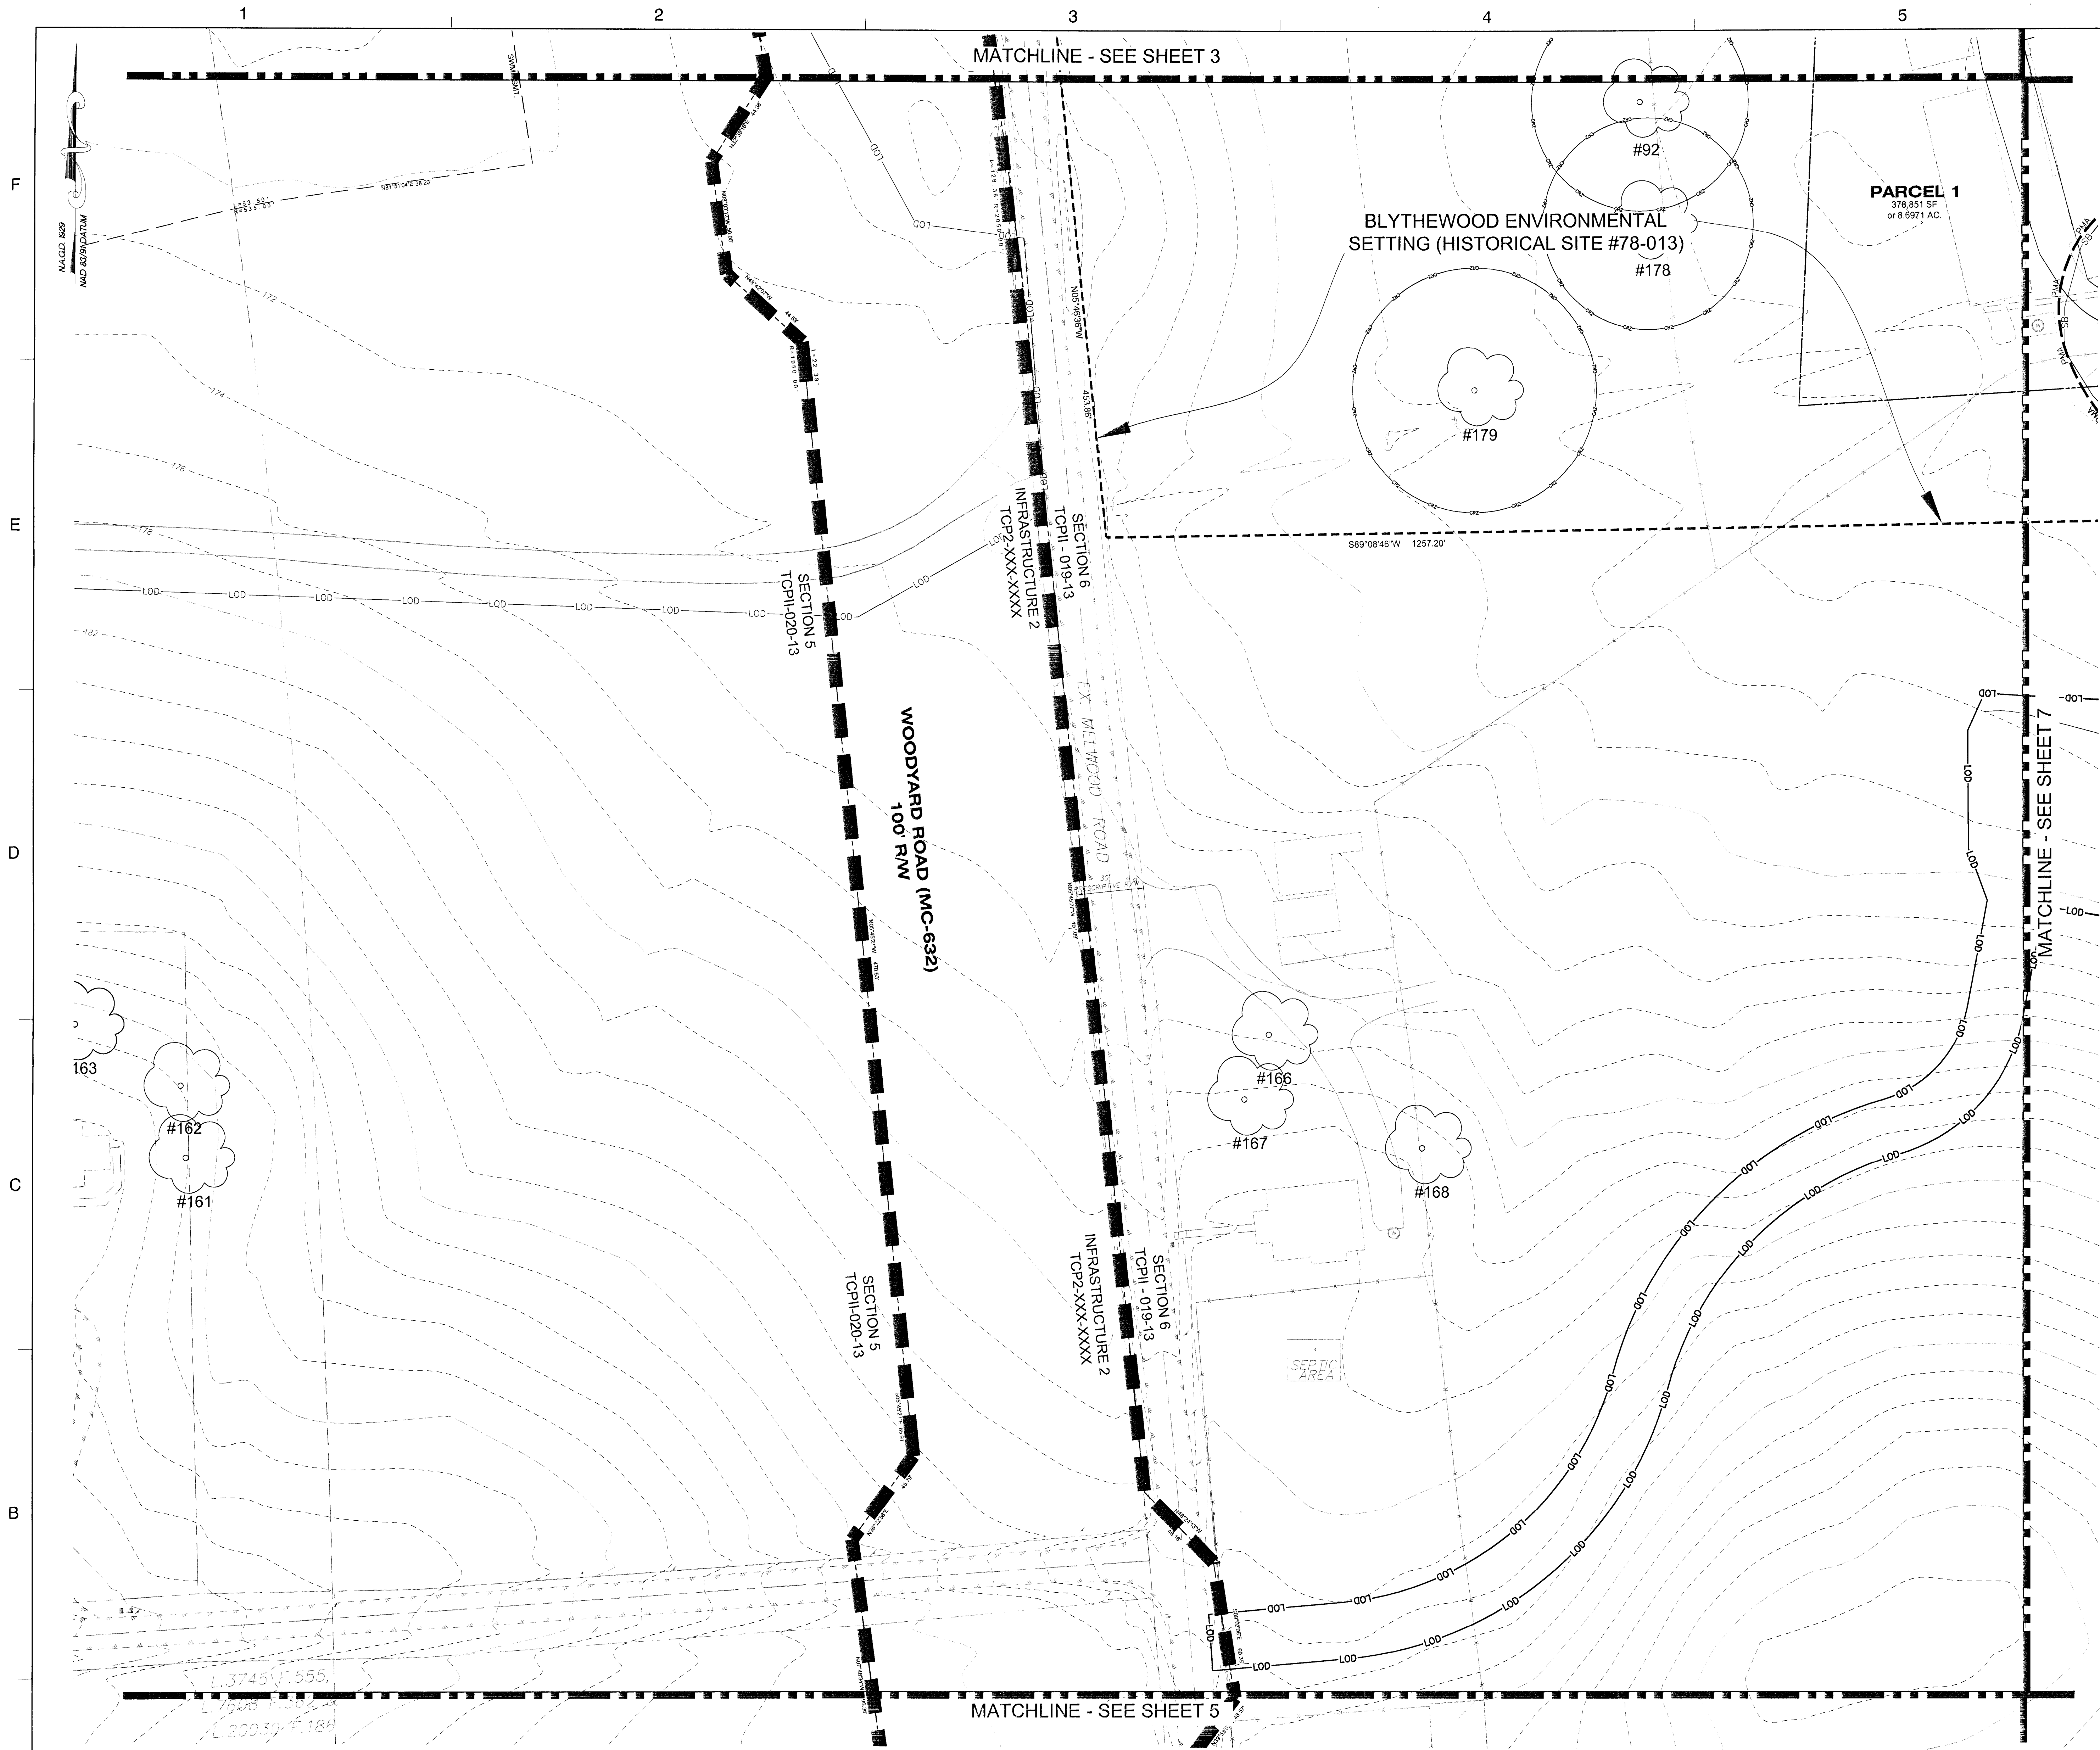

LEGEND

- EXISTING MAJOR CONTOUR
- EXISTING MINOR CONTOUR
- EXISTING ADJACENT PROPERTY
- LIMITS OF MARLBORO CLAY
- EXISTING FOREST STAND
- EXISTING FLOOD PLAIN
- EXISTING FLOOD PLAIN SET BACK
- PATUXENT MANAGEMENT AREA
- EXISTING STREAM
- EXISTING STREAM BUFFER
- EXISTING TREE LINE
- EXISTING NON-WOODLAND AREA
- PROPOSED MAJOR CONTOUR
- PROPOSED MINOR CONTOUR
- PROPOSED ROAD RIGHT-OF-WAY
- PROPOSED PROPERTY LINE
- PROPOSED LIMIT OF DISTURBANCE

Specimen, Champion Historic Tree to be removed

Specimen, Champion Historic Tree to be saved

CLEARED NET TRACT AREA (C-NTA)

CLEARED FLOODPLAIN AREA (C-FP)

CLEARED OFF-SITE AREA (C-OS) AND/OR PMA (C-PMA)

WOODLAND PRESERVATION AREA (WPA)

WOODLAND AFFORESTATION / REFORESTATION AREA (WRA)

WOODLAND PRESERVED-NOT CREDITED (WR-NC)

WOODLAND RETAINED-ASSUMED CLEARED (WR-AC)

FOREST CLEARED

FOREST PRESERVATION

AFFORESTATION / REFORESTATION

SPECIMEN TREE SIGN

WOODLAND PRESERVATION SIGN

AFFORESTATION / REFORESTATION SIGN

TREE PROTECTION FENCE (TEMPORARY)

TREE PROTECTION FENCE (PERMANENT)

ROOT PRUNE

SECTION LINE

NOTE: WHERE AFFORESTATION IS ADJACENT TO TOWNHOUSES, FENCING AND AFFORESTATION PLANTING ARE TO BE COINCIDENT AND 10' MINIMUM FROM LOT LINES.

SHEET 4	LABEL	AREA (ACRES)
WOODLAND CLEARED (C-NTA)		
WOODLAND CLEARED FLOODPLAIN (C-FP)		
WOODLAND CLEARED OFFSITE (C-OS) &/OR PMA		
WOODLAND PRESERVATION (WPA)		
WOODLAND RETAINED-NOT CREDITED (WR-NC)		
WOODLAND RETAINED-ASSUMED CLEARED (WR-AC)		
WOODLAND RE/AFFORESTATION (WRA)		

Dewberry

Dewberry Consultants LLC

10003 DEREKWOOD LANE
LANHAM, MD 20706
301.731.3500
301.731.0188 (FAX)
www.dewberry.com

DEVELOPER/APPLICANT
SHF PROJECT OWNER, LLC
1999 AVENUE OF THE STARS, SUITE 2850
LOS ANGELES, CA 90067

ATTORNEY/CONTACT:
ROBERT ANTONETTI, JR.
PH: 301-925-1800

ADDITIONAL CONTACT:
BASIM KATTAN
PH: 202-342-1533

SMITH HOME FARM
PRINCE GEORGES COUNTY
MARYLAND
6TH & 15TH ELECTION DISTRICTS

TAX MAP: 90.91 - GRID: MULTIPLE
ADJUSTED PARCELS I, PARCELS III, IV, V, VI, VII, VIII & X
200' MAP REFERENCE: 20SSE08-09, 20SSE08-09, 20SSE08

SEAL

PROFESSIONAL CERTIFICATION:
I HEREBY CERTIFY THAT THESE DOCUMENTS WERE PREPARED OR APPROVED BY ME, AND THAT I AM A FULLY REGISTERED LANDSCAPE ARCHITECT UNDER THE LAWS OF THE STATE OF MARYLAND, LICENSE NO. 10279, EXPIRATION DATE: JULY 14, 2018.

KEY PLAN

THIS TCPII PLAN SHEET CORRESPONDS TO SHEET 13 OF THE SDP.

SCALE

0' 30' 60'

SCALE: 1"=30'

NOTE
FOR LOCATION OF UTILITIES CALL 8-1-1 OR 1-800-257-7777 OR LOG ON TO www.misutility.net 48 HOURS IN ADVANCE OF ANY WORK IN THIS VICINITY

INFORMATION CONCERNING UNDERGROUND UTILITIES WAS OBTAINED FROM AVAILABLE RECORDS BUT THE CONTRACTOR MUST DETERMINE THE EXACT LOCATION AND ELEVATION OF THE MAINS BY DIGGING TEST PITS BY HAND AT ALL UTILITY CROSSINGS WELL IN ADVANCE OF THE START OF EXCAVATION.

NOTE:
NO DISTURBANCE IS PERMITTED WITHIN THE ENVIRONMENTAL SETTING FOR THE BLYTHEWOOD HISTORIC SITE, INCLUDING BUT NOT LIMITED TO STORMWATER GRADING FOR STORMWATER MANAGEMENT AND PUBLIC OR PRIVATE ROADS, WITHOUT THE APPROVAL OF A HISTORIC AREA WORK PERMIT BY THE HISTORIC PRESERVATION COMMISSION.

THIS BLOCK IS FOR OFFICIAL USE ONLY

QR label certifies that this plan meets conditions of final approval by the Planning Board, its designee or the District Council.


M-NCPPC APPROVAL

PROJECT NAME: SMITH HOME FARM - Section 6

PROJECT NUMBER: SDP-1302/01

For Conditions of Approval see Site Plan Cover Sheet or Approval Sheet. Revision numbers must be included in the Project Number.

Approved by	Date	DRD#	Reason for Revision
K. FINCH	11/8/13	SDP-1302	
R. Finch	3/9/17	SDP-1302/01	ADDED PONDS

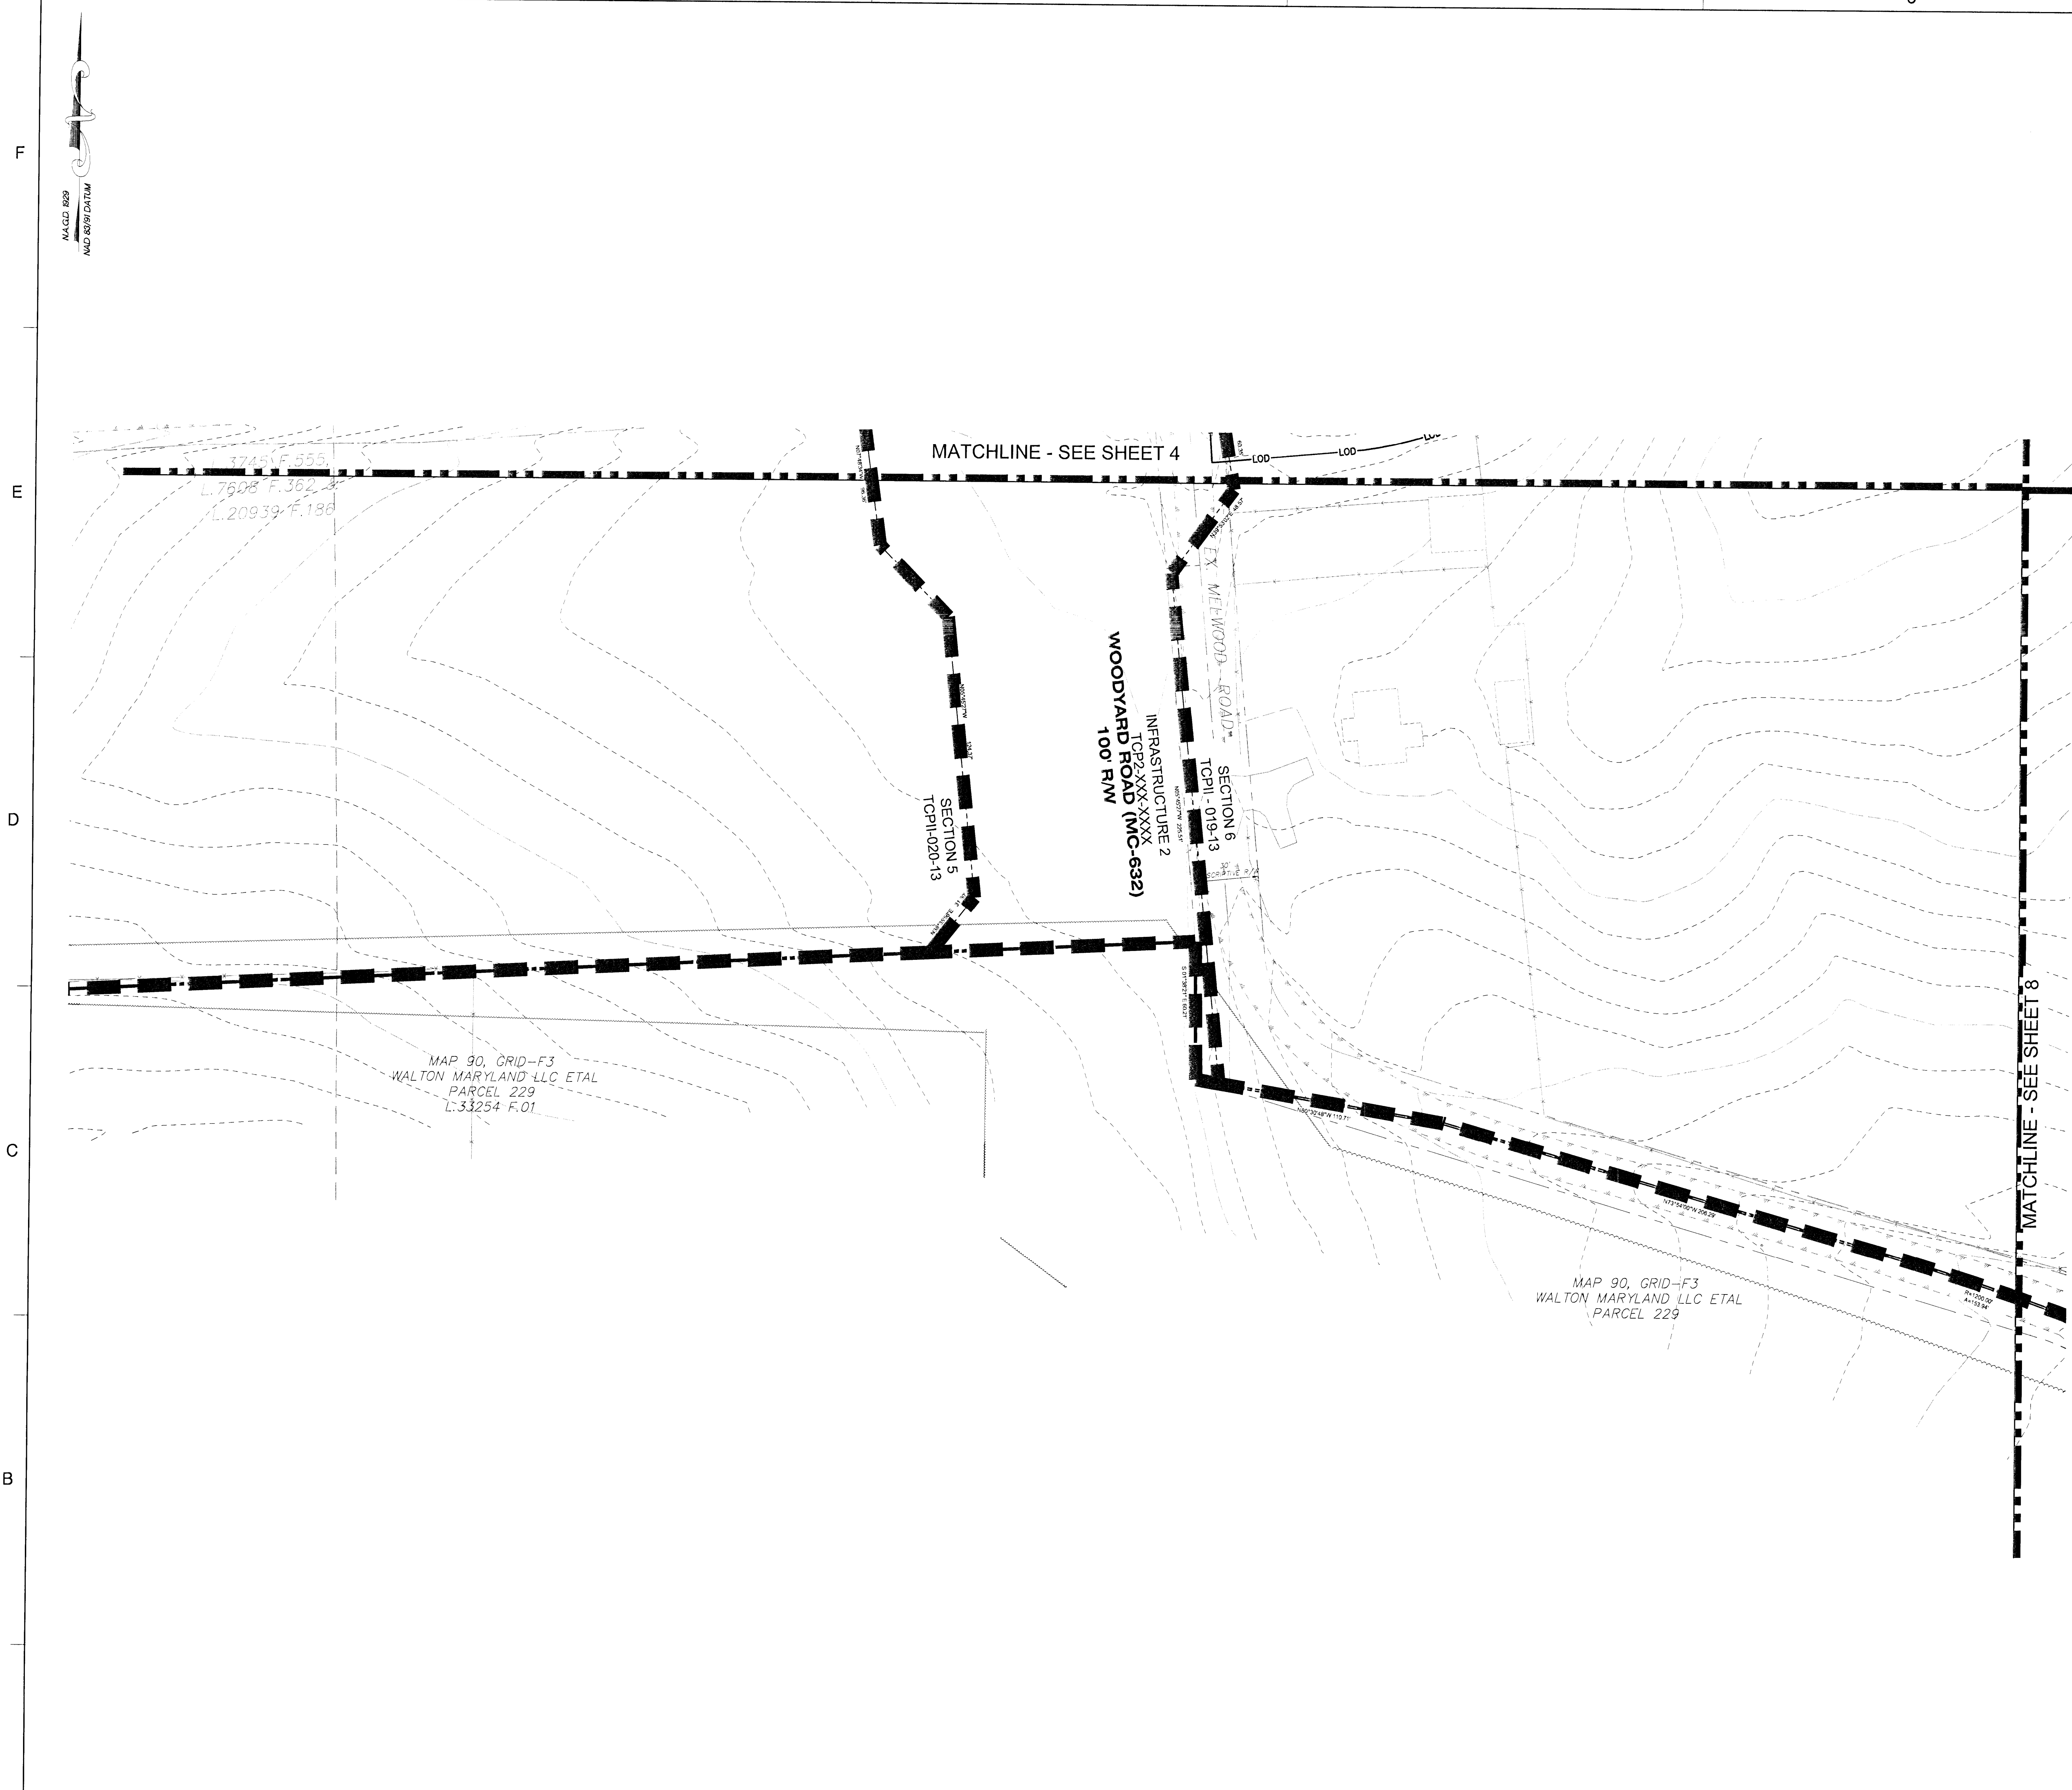

LEGEND

- EXISTING MAJOR CONTOUR
- EXISTING MINOR CONTOUR
- EXISTING BOUNDARY
- EXISTING ADJACENT PROPERTY
- LIMITS OF MARLBORO CLAY
- EXISTING FOREST STAND
- EXISTING FLOOD PLAIN
- EXISTING FLOOD PLAIN SET BACK
- PATUXENT MANAGEMENT AREA
- EXISTING STREAM
- EXISTING STREAM BUFFER
- EXISTING TREE LINE
- EXISTING NON-WOODLAND AREA
- PROPOSED MAJOR CONTOUR
- PROPOSED MINOR CONTOUR
- PROPOSED ROAD RIGHT-OF-WAY
- PROPOSED PROPERTY LINE
- PROPOSED LIMIT OF DISTURBANCE

Specimen Trees:

- SPECIMEN, CHAMPION HISTORIC TREE TO BE REMOVED
- SPECIMEN, CHAMPION HISTORIC TREE TO BE SAVED

Land Management Zones:

- CLEARED NET TRACT AREA (C-NTA)
- CLEARED FLOODPLAIN AREA (C-FP)
- CLEARED OFF-SITE AREA (C-OS) AND/OR PMA (C-PMA)
- WOODLAND PRESERVATION AREA (WPA)
- WOODLAND AFFORESTATION / REFORESTATION AREA (WRA)
- WOODLAND PRESERVED-NOT CREDITED (WR-NC)
- WOODLAND RETAINED-ASSUMED CLEARED (WR-AC)

Forest Management:

- FOREST CLEARED
- FOREST PRESERVATION
- AFFORESTATION / REFORESTATION

Other Features:

- SPECIMEN TREE SIGN
- WOODLAND PRESERVATION SIGN
- AFFORESTATION / REFORESTATION SIGN
- TREE PROTECTION FENCE (TEMPORARY)
- TREE PROTECTION FENCE (PERMANENT)
- ROOT PRUNE
- SECTION LINE

NOTE: WHERE AFFORESTATION IS ADJACENT TO TOWNHOUSES, FENCING AND AFFORESTATION PLANTING ARE TO BE COINCIDENT AND 10' MINIMUM FROM LOT LINES.

SHEET 5	LABEL	AREA (ACRES)
WOODLAND CLEARED (C-NTA)		
WOODLAND CLEARED FLOODPLAIN (C-FP)		
WOODLAND CLEARED OFFSITE (C-OS) &/OR PMA		
WOODLAND PRESERVATION (WPA)		
WOODLAND RETAINED-NOT CREDITED (WR-NC)		
WOODLAND RETAINED-ASSUMED CLEARED (WR-AC)		
WOODLAND RE/AFFORESTATION (WRA)		

Dewberry

Dewberry Consultants LLC

10008 DEREKWOOD LANE
SUITE 204
LANHAM, MD 20706
301.731.5551
301.731.0188 (FAX)
www.dewberry.com

DEVELOPER/APPLICANT
SMT PROJECT OWNER, LLC
1999 AVENUE OF THE STARS, SUITE 2850
LOS ANGELES, CA 90067

ATTORNEY/CONTACT:
ROBERT ANTONETTI, JR.
PH: 301-955-1800

ADDITIONAL CONTACT:
BASIM KATTAN
PH: 202-342-1933

SMITH HOME FARM
PRINCE GEORGES COUNTY
MARYLAND
6TH & 15TH ELECTION DISTRICTS

TAX MAP 90, 91 - GRID-MULTIPLE
ADJUSTED PARCELS 1, PARCELS II, IV, V, VII, VIII & IX
2007 MAP REFERENCE: 2005SE036-03, 2005SE036-03, 207SE036

SEAL

PROFESSIONAL CERTIFICATION:
I HEREBY CERTIFY THAT THESE DOCUMENTS WERE PREPARED OR APPROVED BY ME, AND THAT I AM A DULY REGISTERED LANDSCAPE ARCHITECT UNDER THE LAWS OF THE STATE OF MARYLAND, LICENSE NO. 10729, EXPIRATION DATE: JULY 14, 2018.

KEY PLAN

THIS TCPII PLAN SHEET CORRESPONDS TO SHEET 14 OF THE SDP.

SCALE

0' 30' 60'

SCALE: 1"=30'

NOTE
FOR LOCATION OF UTILITIES CALL 8-1-1 OR 1-800-257-7777 OR LOG ON TO www.missutility.net 48 HOURS IN ADVANCE OF ANY WORK IN THIS VICINITY

INFORMATION CONCERNING UNDERGROUND UTILITIES WAS OBTAINED FROM AVAILABLE RECORDS BUT THE CONTRACTOR MUST DETERMINE THE EXACT LOCATION AND ELEVATION OF THE MAINS BY DIGGING TEST PITS BY HAND AT ALL UTILITY CROSSINGS WELL IN ADVANCE OF THE START OF EXCAVATION.

Price George's County Planning Department, MNCPPC
Environmental Planning Section
TREE CONSERVATION PLAN APPROVAL
TCPII-019-13

Approved by	Date	DRD#	Reason for Revision
K. FINCH	11/8/13	SDP-1302	
K. FINCH	3/9/17	SDP-1302/01	ADDED PONDS

THIS BLOCK IS FOR OFFICIAL USE ONLY
G4 label certifies that this plan meets conditions of final approval by the Planning Board, its designee or the District Council.

M-NCPPC
APPROVAL

PROJECT NAME: SMITH HOME FARM - Section 6
PROJECT NUMBER: SDP-1302/01


For Conditions of Approval see Site Plan Cover Sheet or Approval Sheet
Revision numbers must be included in the Project Number

TYPE II TREE
CONSERVATION PLAN
SWM ONLY
SECTION 6
PLAN SHEET

DEWBERRY JOB NO. 50038403

5

SHEET NO. 5 OF 17

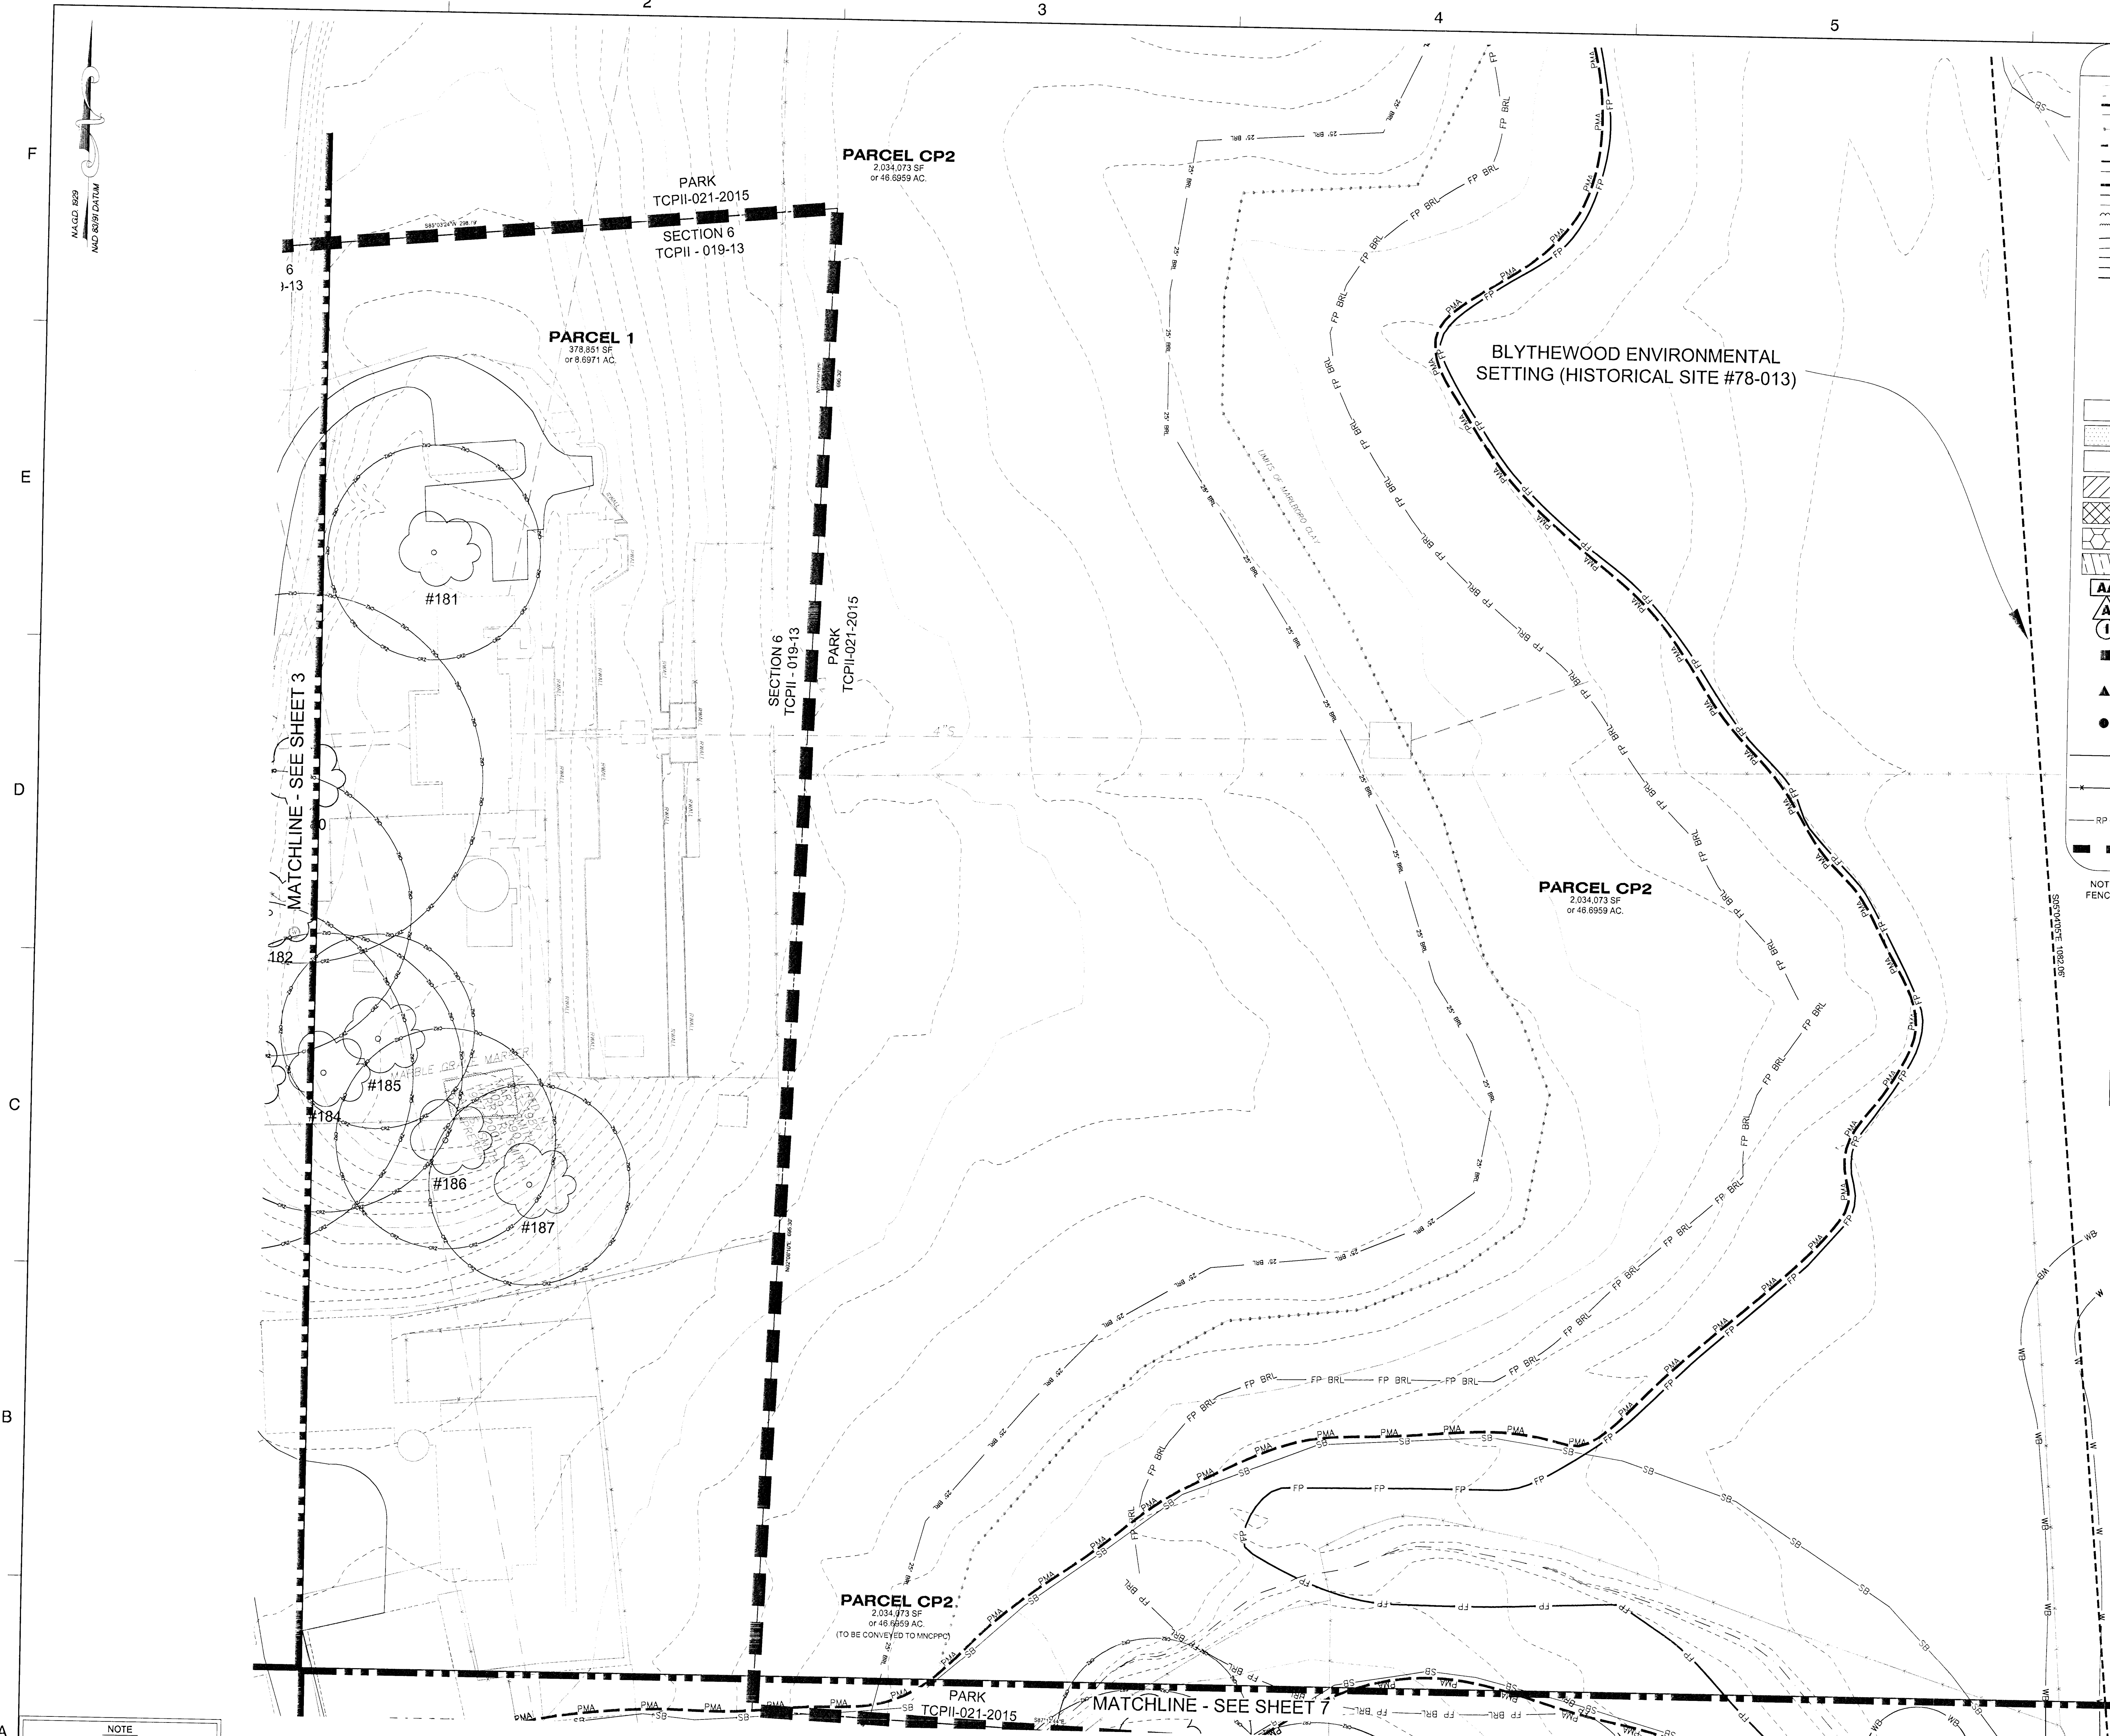

LEGEND

EXISTING MAJOR CONTOUR
EXISTING MINOR CONTOUR
EXISTING BOUNDARY
EXISTING ADJACENT PROPERTY
LIMITS OF MARLBORO CLAY
EXISTING FOREST STAND
EXISTING FLOOD PLAIN
EXISTING FLOOD PLAIN SET BACK
PATUXENT MANAGEMENT AREA
EXISTING STREAM
EXISTING STREAM BUFFER
EXISTING TREE LINE
EXISTING NON-WOODLAND AREA
PROPOSED MAJOR CONTOUR
PROPOSED MINOR CONTOUR
PROPOSED ROAD RIGHT-OF-WAY
PROPOSED PROPERTY LINE
PROPOSED LIMIT OF DISTURBANCE

210
212
LOD

SPECIMEN, CHAMPION HISTORIC TREE TO BE REMOVED
SPECIMEN, CHAMPION HISTORIC TREE TO BE SAVED

CLEARED NET TRACT AREA (C-NTA)
CLEARED FLOODPLAIN AREA (C-FP)
CLEARED OFF-SITE AREA (C-OS) AND/OR PMA (C-PMA)
WOODLAND PRESERVATION AREA (WPA)
WOODLAND AFFORESTATION / REFORESTATION AREA (WRA)
WOODLAND PRESERVED-NOT CREDITED (WR-NC)
WOODLAND RETAINED-ASSUMED CREDITED (WR-AC)

AA
A
I
SPECIMEN TREE SIGN
WOODLAND PRESERVATION SIGN
AFFORESTATION / REFORESTATION SIGN

TPF
RP
SECTION LINE

TREE PROTECTION FENCE (TEMPORARY)
TREE PROTECTION FENCE (PERMANENT)
ROOT PRUNE

NOTE: WHERE AFFORESTATION IS ADJACENT TO TOWNHOUSES, FENCING AND AFFORESTATION PLANTING ARE TO BE COINCIDENT AND 10' MINIMUM FROM LOT LINES.

SHEET 6	LABEL	AREA (ACRES)
WOODLAND CLEARED (C-NTA)		
WOODLAND CLEARED FLOODPLAIN (C-FP)		
WOODLAND CLEARED OFFSITE (C-OS) &/OR PMA		
WOODLAND PRESERVATION (WPA)		
WOODLAND RETAINED-NOT CREDITED (WR-NC)		
WOODLAND RETAINED-ASSUMED CREDITED (WR-AC)		
WOODLAND RE/AFFORESTATION (WRA)		

Dewberry
Dewberry Consultants LLC
10008 DEREKWOOD LANE
LANHAM MD 20706
PH: 301-925-1800
www.dewberry.com

DEVELOPER/APPLICANT
SHF PROJECT OWNER, LLC
1999 AVENUE OF THE STARS, SUITE 2850
LOS ANGELES, CA 90067

ATTORNEY/CONTACT:
ROBERT ANTONETTI, JR.
PH: 301-925-1800

ADDITIONAL CONTACT:
BASIM KATTAN
PH: 202-342-1933

**SMITH HOME FARM
PRINCE GEORGE'S COUNTY
MARYLAND
6TH & 15TH ELECTION DISTRICTS**
TAX MAP 90.91 - GRD: MULTIPLE
ADJUSTED PARCEL 1 PARCELS III, IV, V, VI, VII, VIII & IX
2007 MAP REFERENCE: 2005SE08-09, 2005SE08-09, 2005SE08-09

SEAL
STATE OF MARYLAND
LANDSCAPE ARCHITECT
2-14-2017

PROFESSIONAL CERTIFICATION:
I HEREBY CERTIFY THAT THESE DOCUMENTS WERE PREPARED OR APPROVED BY ME, AND THAT I AM A DULY REGISTERED LANDSCAPE ARCHITECT UNDER THE LAWS OF THE STATE OF MARYLAND, LICENSE NO. 10278, EXPIRATION DATE: JULY 14, 2018.

KEY PLAN

THIS TCPII PLAN SHEET CORRESPONDS TO SHEET 15 OF THE SDP.

SCALE
0' 30' 60'
SCALE: 1"=30'

No.	DATE	BY	Description
REVISIONS			

DRAWN BY: JCT
APPROVED BY: TA
CHECKED BY: RAL
DATE: NOVEMBER 2016
TITLE: TYPE II TREE CONSERVATION PLAN SWM ONLY SECTION 6 PLAN SHEET
DEWBERRY JOB NO.: 50038403

6

SHEET NO. 6 OF 17

NOTE
FOR LOCATION OF UTILITIES CALL
8-1-1 OR 1-800-257-7777
OR LOG ON TO
www.call811.com
http://www.missutility.net
48 HOURS IN ADVANCE OF ANY WORK
IN THIS VICINITY
INFORMATION CONCERNING UNDERGROUND
UTILITIES WAS OBTAINED FROM AVAILABLE
RECORDS BUT THE CONTRACTOR MUST
DETERMINE THE EXACT LOCATION AND
ELEVATION OF THE MAINS BY DIGGING TEST PITS
BY HAND AT ALL UTILITY CROSSINGS WELL IN
ADVANCE OF THE START OF EXCAVATION.

NOTE:
NO DISTURBANCE IS PERMITTED WITHIN THE
ENVIRONMENTAL SETTING FOR THE BLYTHEWOOD
HISTORIC SITE, INCLUDING BUT NOT LIMITED TO
STORMWATER GRADING FOR STORMWATER
MANAGEMENT AND PUBLIC OR PRIVATE ROADS,
WITHOUT THE APPROVAL OF A HISTORIC AREA WORK
PERMIT BY THE HISTORIC PRESERVATION COMMISSION.

Approved by	Date	DRD#	Reason for Revision
K. FINCH	11/8/13	SDP-1302	
K. FINCH	3/9/17	SDP-1302/01	ADDED PONDS

THIS BLOCK IS FOR
OFFICIAL USE ONLY
OR label certifies that this plan
meets conditions of final approval
by the Planning Board, its designee
or the District Council.

M-NCPPC
APPROVAL

PROJECT NAME: SMITH HOME FARM - Section 6
PROJECT NUMBER: SDP-1302/01

For Conditions of Approval see Site Plan Cover Sheet or Approval Sheet
Revision numbers must be included in the Project Number

NOTE:
FOR LOCATION OF UTILITIES CALL
8-1-1 OR 1-800-257-7777
OR LOG ON TO
www.ci811.com
http://www.missouri.gov
48 HOURS IN ADVANCE OF ANY WORK
IN THIS VICINITY
INFORMATION CONCERNING UNDERGROUND
UTILITIES WAS OBTAINED FROM AVAILABLE
RECORDS BUT THE CONTRACTOR MUST
DETERMINE THE EXACT LOCATION AND
ELEVATION OF THE LINES BY DIGGING TEST PITS
BY HAND AT ALL UTILITY CROSSINGS WELL IN
ADVANCE OF THE START OF EXCAVATION.

NOTE:
NO DISTURBANCE IS PERMITTED WITHIN THE
ENVIRONMENTAL SETTING FOR THE BLYTHEWOOD
HISTORIC SITE, INCLUDING BUT NOT LIMITED TO
STORMWATER GRADING FOR STORMWATER
MANAGEMENT AND PUBLIC OR PRIVATE ROADS.
WITHOUT THE APPROVAL OF A HISTORIC AREA WORK
PERMIT BY THE HISTORIC PRESERVATION COMMISSION.


Prince George's County Planning Department, MNCPPC Environmental Planning Section TREE CONSERVATION PLAN APPROVAL TCPH-019-13				
Approved by	Date	DRD#	Reason for Revision	
00 K. RING	11/8/13	SDP-1302		
01 [Signature]	3/9/14	SDP-1302.01	ADDED PONDS	
02				
03				
04				
05				

THIS BLOCK IS FOR OFFICIAL USE ONLY Q1 label certifies that this plan meets conditions of final approval by the Planning Board, its designee or the District Council.	
M-NCPPC APPROVAL	
PROJECT NAME: SMITH HOME FARM - Section 6	
PROJECT NUMBER: SDP-1302.01	
For Conditions of Approval see Site Plan Cover Sheet or Approval Sheet Revision numbers must be included in the Project Number	

TYPE II TREE
CONSERVATION PLAN
SWM ONLY
SECTION 6
PLAN SHEET

DEWBERRY JOB NO. 50038403

SHEET NO. 7 OF 17

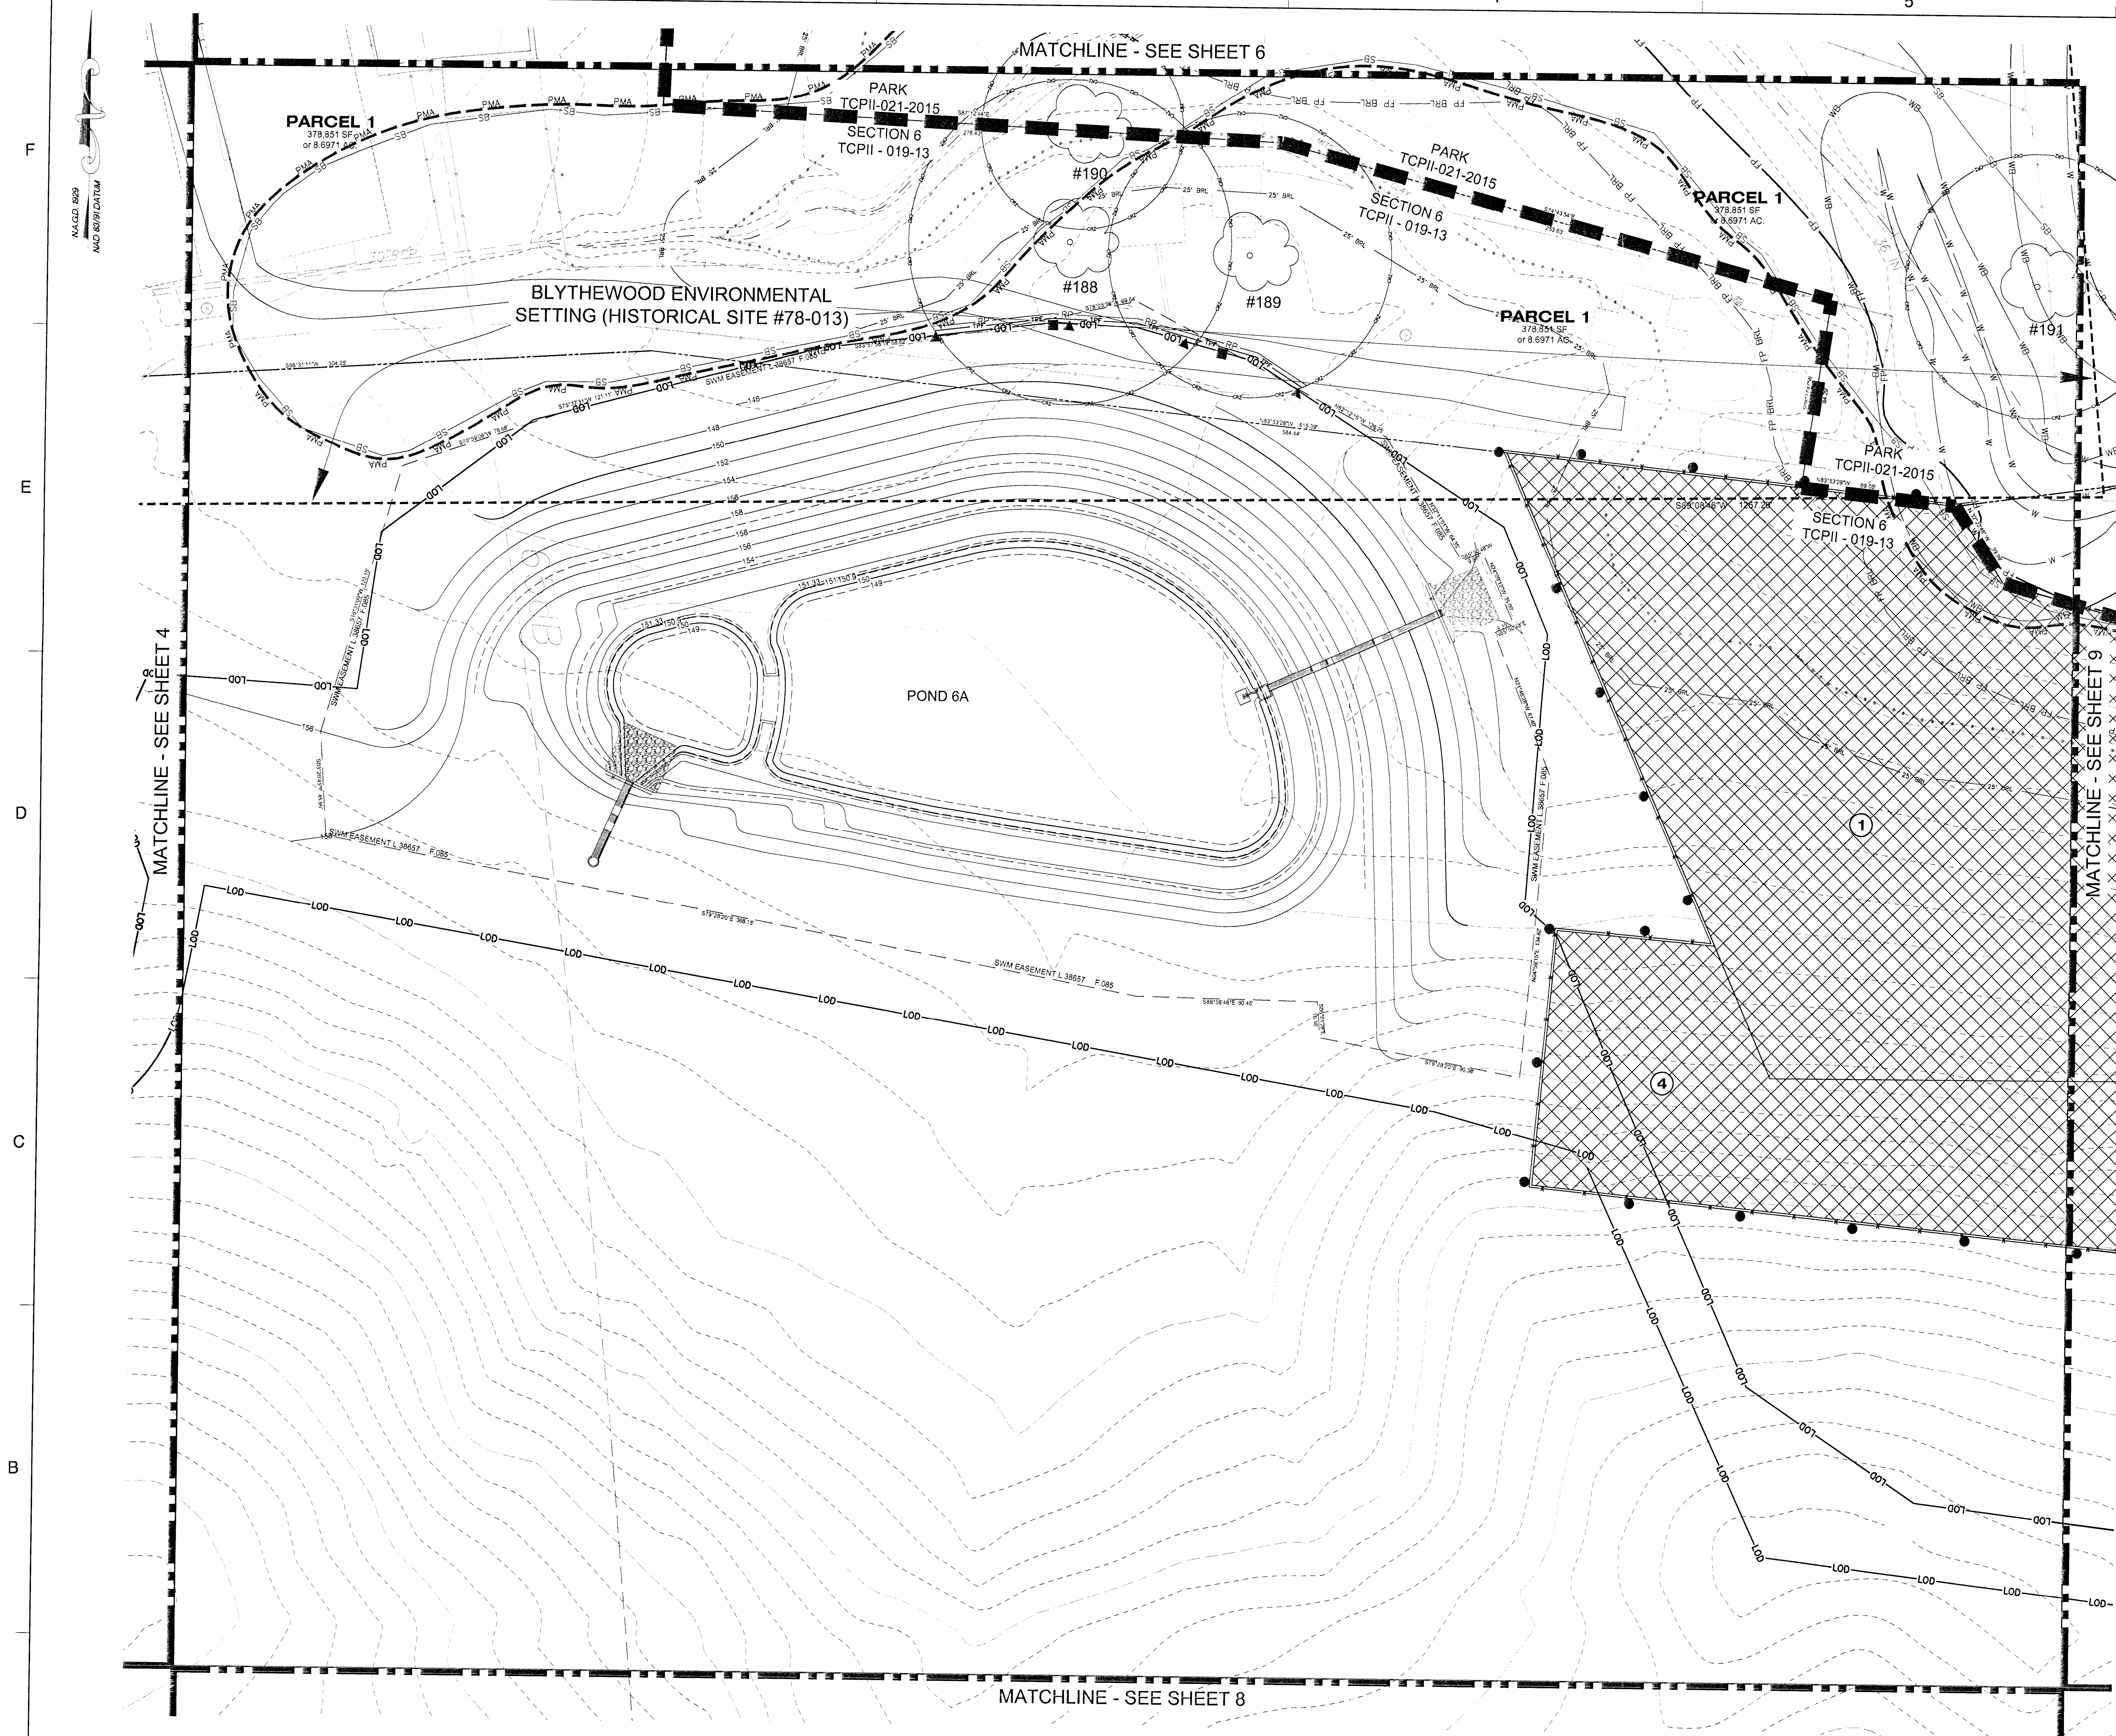

LEGEND

- 210 EXISTING MAJOR CONTOUR
- 212 EXISTING MINOR CONTOUR
- EXISTING ADJACENT PROPERTY
- LIMITS OF MARLBORO CLAY
- EXISTING FOREST STAND
- FP EXISTING FLOOD PLAIN
- FP BR EXISTING FLOOD PLAIN SET BACK
- PMA EXISTING FLOOD PLAIN SET BACK
- SB EXISTING STREAM
- SB EXISTING STREAM BUFFER
- EXISTING TREE LINE
- EXISTING NON-WOODLAND AREA
- 210 PROPOSED MAJOR CONTOUR
- 212 PROPOSED MINOR CONTOUR
- PROPOSED ROAD RIGHT-OF-WAY
- PROPOSED PROPERTY LINE
- PROPOSED LIMIT OF DISTURBANCE

LOD

SPECIMEN, CHAMPION HISTORIC TREE TO BE REMOVED

SPECIMEN, CHAMPION HISTORIC TREE TO BE SAVED

CLEARED NET TRACT AREA (C-NTA)

CLEARED FLOODPLAIN AREA (C-FP)

CLEARED OFF-SITE AREA (C-OS) AND/OR PMA (C-PMA)

WOODLAND PRESERVATION AREA (WPA)

WOODLAND AFFORESTATION / REFORESTATION AREA (WRA)

WOODLAND PRESERVED-NOT CREDITED (WR-NC)

WOODLAND RETAINED-ASSUMED CREDITED (WR-AC)

AA FOREST CLEARED

A FOREST PRESERVATION

I AFFORESTATION / REFORESTATION

II SPECIMEN TREE SIGN

▲ WOODLAND PRESERVATION SIGN

● AFFORESTATION / REFORESTATION SIGN

--- TPF TREE PROTECTION FENCE (TEMPORARY)

--- TPF TREE PROTECTION FENCE (PERMANENT)

--- RP ROOT PRUNE

--- SECTION LINE

NOTE: WHERE AFFORESTATION IS ADJACENT TO TOWNHOUSES, FENCING AND AFFORESTATION PLANTING ARE TO BE COINCIDENT AND 10' MINIMUM FROM LOT LINES.

SHEET 7	LABEL	AREA (ACRES)
WOODLAND CLEARED (C-NTA)		
WOODLAND CLEARED FLOODPLAIN (C-FP)		
WOODLAND CLEARED OFFSITE (C-OS)		
8/OR PMA		
WOODLAND PRESERVATION (WPA)		
WOODLAND RETAINED-NOT CREDITED (WR-NC)		
WOODLAND RETAINED-ASSUMED CREDITED (WR-AC)		
WOODLAND RE/AFFORESTATION	1	2.51
WOODLAND RE/AFFORESTATION	4	1.19

Dewberry

Dewberry Consultants LLC

10033 DEREKWOOD LANE
SUITE 204
LANHAM, MD 20706
301.731.5555
301.731.0188 (FAX)
www.dewberry.com

DEVELOPER/APPLICANT
SHF PROJECT OWNER, LLC
1999 AVENUE OF THE STARS, SUITE 2850
LOS ANGELES, CA 90067

ATTORNEY/CONTACT:
ROBERT ANTONETTI, JR.
PH: 301-925-1800

ADDITIONAL CONTACT:
BASIM KATTAN
PH: 202-342-1933

SMITH HOME FARM
PRINCE GEORGES COUNTY
MARYLAND
6TH & 15TH ELECTION DISTRICTS
TAX MAP: 90.91 - GRID: MULTIPLE
ADJUSTED PARCEL I, PARCELS III, IV, V, VI, VII & IX
200' MAP REFERENCE: 205SE08-09, 206SE08-09, 207SE08

SEAL

PROFESSIONAL CERTIFICATION:
I HEREBY CERTIFY THAT THESE
DOCUMENTS WERE PREPARED OR
APPROVED BY ME AND THAT I AM A
FULLY REGISTERED LANDSCAPE ARCHITECT
UNDER THE LAWS OF THE STATE OF
MARYLAND, LICENSE NO. 10079
EXPIRATION DATE: JULY 14, 2018

KEY PLAN

THIS TCPH PLAN SHEET CORRESPONDS
TO SHEET 16 OF THE SDP.

SCALE

0' 30' 60'

SCALE: 1"=30'

REVISIONS

No.	DATE	BY	Description

DRAWN BY JCT


APPROVED BY TA

CHECKED BY RAL

DATE NOVEMBER 2016

TITLE

7

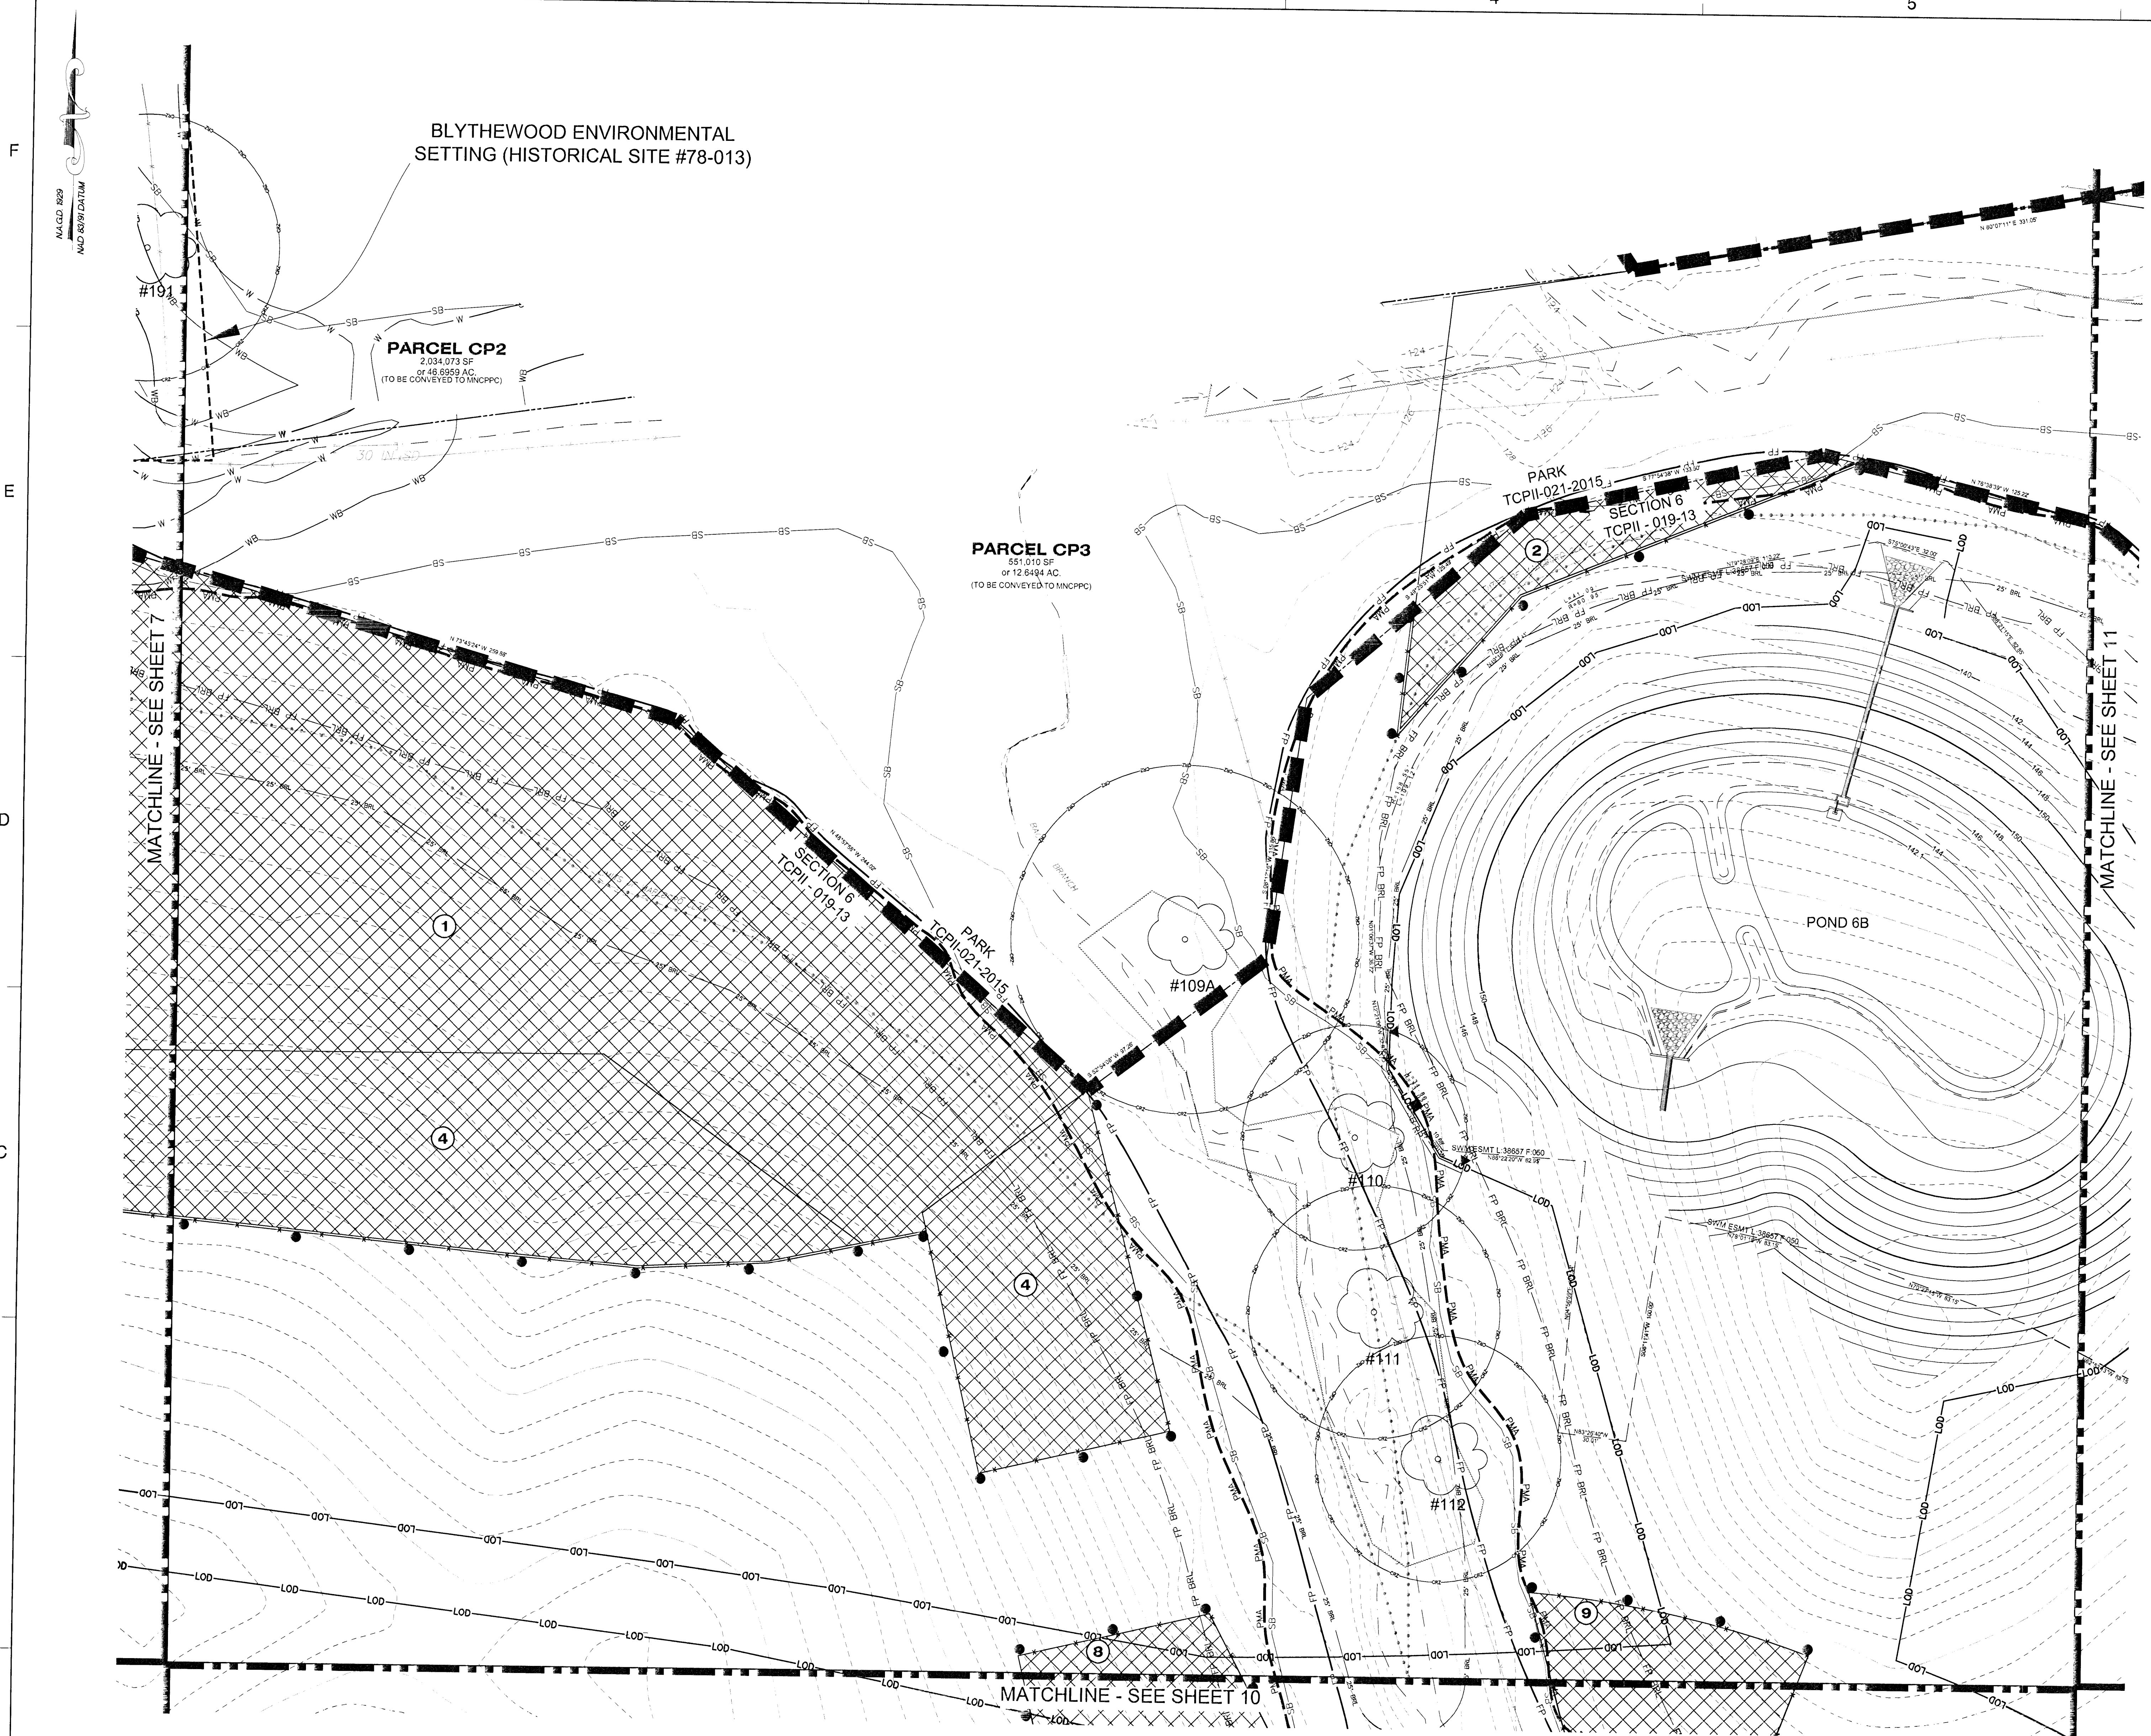

LEGEND

- EXISTING MAJOR CONTOUR
- EXISTING MINOR CONTOUR
- EXISTING BOUNDARY
- EXISTING ADJACENT PROPERTY
- LIMITS OF MARLBORO CLAY
- EXISTING FOREST STAND
- EXISTING FLOOD PLAIN
- EXISTING FLOOD PLAIN SET BACK
- PATUXENT MANAGEMENT AREA
- EXISTING STREAM
- EXISTING STREAM BUFFER
- EXISTING TREE LINE
- EXISTING NON-WOODLAND AREA
- PROPOSED MAJOR CONTOUR
- PROPOSED MINOR CONTOUR
- PROPOSED ROAD RIGHT-OF-WAY
- PROPOSED PROPERTY LINE
- PROPOSED LIMIT OF DISTURBANCE

SYMBOLS:

- Specimen, Champion Historic Tree to be removed
- Specimen, Champion Historic Tree to be saved
- Cleared Net Tract Area (C-NTA)
- Cleared Floodplain Area (C-FP)
- Cleared Off-Site Area (C-OS) and/or PMA (C-PMA)
- Woodland Preservation Area (WPA)
- Woodland Afforestation / Reforestation Area (WRA)
- Woodland Preserved-Not Credited (WR-NC)
- Woodland Retained-Assumed Cleared (WR-AC)
- Forest Cleared
- Forest Preservation
- Afforestation / Reforestation
- Specimen Tree Sign
- Woodland Preservation Sign
- Afforestation / Reforestation Sign
- Tree Protection Fence (Temporary)
- Tree Protection Fence (Permanent)
- Root Prune
- Section Line

NOTE: WHERE AFFORESTATION IS ADJACENT TO TOWNHOUSES, FENCING AND AFFORESTATION PLANTING ARE TO BE COINCIDENT AND 10' MINIMUM FROM LOT LINES.

SHEET 9	LABEL	AREA (ACRES)
WOODLAND CLEARED (C-NTA)		
WOODLAND CLEARED FLOODPLAIN (C-FP)		
WOODLAND CLEARED OFFSITE (C-OS) &/OR PMA		
WOODLAND PRESERVATION (WPA)		
WOODLAND RETAINED-NOT CREDITED (WR-NC)		
WOODLAND RETAINED-ASSUMED CLEARED (WR-AC)		
WOODLAND RE/AFFORESTATION (WRA)	1	2.51
WOODLAND RE/AFFORESTATION (WRA)	2	1.62
WOODLAND RE/AFFORESTATION (WRA)	4	1.19
WOODLAND RE/AFFORESTATION (WRA)	8	4.88
WOODLAND RE/AFFORESTATION (WRA)	9	0.89

Dewberry Consultants LLC

10003 DEREKWOOD LANE
SUITE 204
LAWANNA, MD 20706
301.731.5551
301.731.9188 (FAX)
www.dewberry.com

DEVELOPER/APPLICANT
SHF PROJECT OWNER, LLC
1999 AVENUE OF THE STARS, SUITE 2850
LOS ANGELES, CA 90067

ATTORNEY CONTACT:
ROBERT ANTONETTI, JR.
PH: 301-925-1800

ADDITIONAL CONTACT:
BASIM KATTAN
PH: 202-342-1933

SMITH HOME FARM
PRINCE GEORGE'S COUNTY
MARYLAND
6TH & 15TH ELECTION DISTRICTS

TAX MAP: 90, 91 - GRID: MULTIPLE
ADJUSTED PARCELS I, PARCELS III, V, VI, VII, VIII & IX
200' MAP REFERENCE: 205SE09-09, 206SE09-09, 207SE09

PROFESSIONAL CERTIFICATION:

2-14-2017

KEY PLAN

THIS TCPII PLAN SHEET CORRESPONDS TO SHEET 18 OF THE SDP.

SCALE: 1"=30'

REVISIONS

NO.	DATE	BY	DESCRIPTION

DRAWN BY: JCT
APPROVED BY: TA
CHECKED BY: RAL
DATE: NOVEMBER 2016

TITLE
TYPE II TREE CONSERVATION PLAN
SWM ONLY
SECTION 6
PLAN SHEET

DEWBERRY JOB NO. 50038403

9

SHEET NO. 9 OF 17

THIS BLOCK IS FOR OFFICIAL USE ONLY

QR label certifies that this plan meets conditions of final approval by the Planning Board, its designee or the District Council.

M-NCPPC APPROVAL


PROJECT NAME: SMITH HOME FARM - Section 6
PROJECT NUMBER: SDP-1302/01

For Conditions of Approval see Site Plan Cover Sheet or Approval Sheet
Revision numbers must be included in the Project Number

Approved by	Date	DRD#	Reason for Revision
K. FINCH	11/8/13	SDP-1302	ADDED PONDS

NOTE:
FOR LOCATION OF UTILITIES CALL 8-1-1 OR 1-800-257-7777
OR LOG ON TO www.m38utility.net
48 HOURS IN ADVANCE OF ANY WORK IN THIS VICINITY
INFORMATION CONCERNING UNDERGROUND UTILITIES WAS OBTAINED FROM AVAILABLE RECORDS BUT THE CONTRACTOR MUST DETERMINE THE EXACT LOCATION AND ELEVATION OF THE MAINS BY DIGGING TEST PITS BY HAND AT ALL UTILITY CROSSINGS WELL IN ADVANCE OF THE START OF EXCAVATION.

NOTE:
NO DISTURBANCE IS PERMITTED WITHIN THE ENVIRONMENTAL SETTING FOR THE BLYTHEWOOD HISTORIC SITE, INCLUDING BUT NOT LIMITED TO STORMWATER GRADING FOR STORMWATER MANAGEMENT AND PUBLIC OR PRIVATE ROADS, WITHOUT THE APPROVAL OF A HISTORIC AREA WORK PERMIT BY THE HISTORIC PRESERVATION COMMISSION.

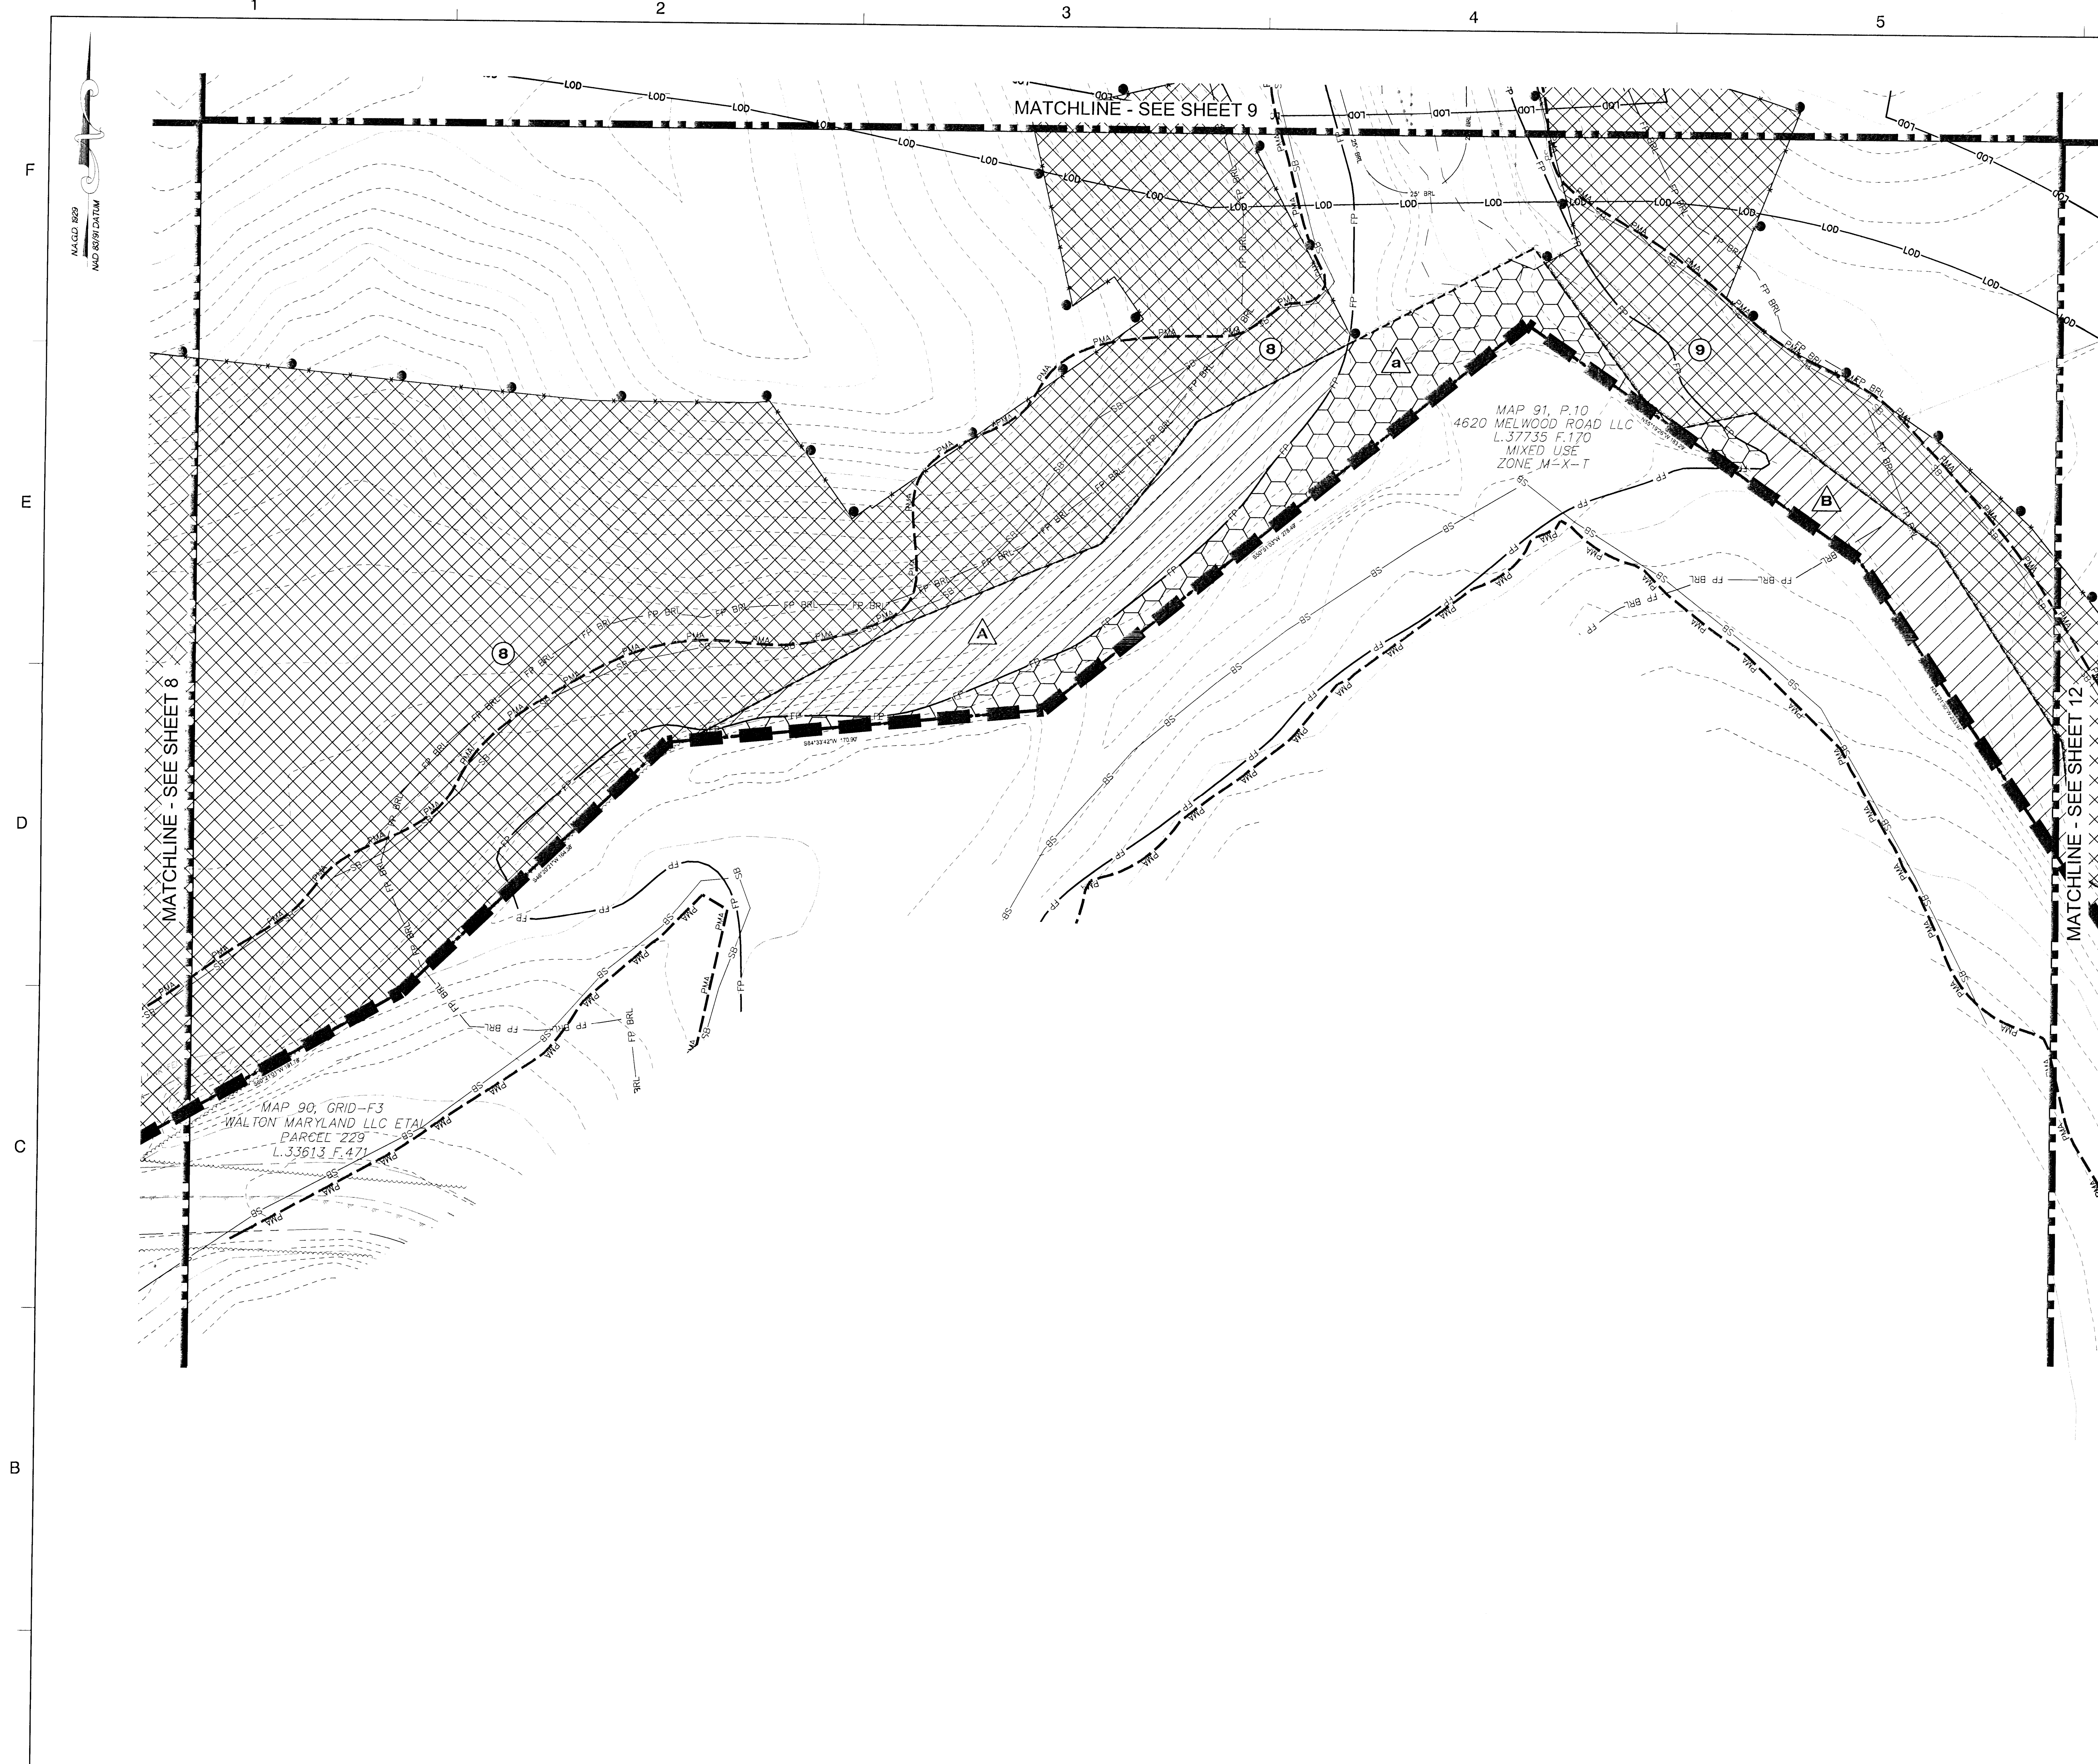

LEGEND

- 210 EXISTING MAJOR CONTOUR
- 212 EXISTING MINOR CONTOUR
- EXISTING ADJACENT PROPERTY
- LIMITS OF MARLBORO CLAY
- EXISTING FOREST STAND
- EXISTING FLOOD PLAIN
- EXISTING FLOOD PLAIN SET BACK
- PATIENT MANAGEMENT AREA
- EXISTING STREAM
- EXISTING STREAM BUFFER
- EXISTING NON-WOODLAND AREA
- PROPOSED MAJOR CONTOUR
- PROPOSED MINOR CONTOUR
- PROPOSED ROAD RIGHT-OF-WAY
- PROPOSED PROPERTY LINE
- PROPOSED LIMIT OF DISTURBANCE

Specimen, Champion Historic Tree to be Removed

Specimen, Champion Historic Tree to be Saved

CLEARED NET TRACT AREA (C-NTA)

CLEARED FLOODPLAIN AREA (C-FP)

CLEARED OFF-SITE AREA (C-OS) AND/OR PMA (C-PMA)

WOODLAND PRESERVATION AREA (WPA)

WOODLAND AFFORESTATION / REFORESTATION AREA (WRA)

WOODLAND PRESERVED-NOT CREDITED (WR-NC)

WOODLAND RETAINED-ASSUMED CREDITED (WR-AC)

AA FOREST CLEARED

A FOREST PRESERVATION

I AFFORESTATION / REFORESTATION

Specimen Tree Sign

WOODLAND PRESERVATION SIGN

AFFORESTATION / REFORESTATION SIGN

Tree Protection Fence (Temporary)

Tree Protection Fence (Permanent)

Root Prune

SECTION LINE

NOTE: WHERE AFFORESTATION IS ADJACENT TO TOWNHOUSES, FENCING AND AFFORESTATION PLANTING ARE TO BE COINCIDENT AND 10' MINIMUM FROM LOT LINES.

SHEET 10	LABEL	AREA (ACRES)
WOODLAND CLEARED (C-NTA)		
WOODLAND CLEARED FLOODPLAIN (C-FP)		
WOODLAND CLEARED OFFSITE (C-OS) &/OR PMA		
WOODLAND PRESERVATION (WPA)	A	0.23
WOODLAND PRESERVATION (WPA)	B	0.36
WOODLAND RETAINED-NOT CREDITED (WR-NC)	a	0.22
WOODLAND RETAINED-ASSUMED CREDITED (WR-AC)		
WOODLAND RE/AFFORESTATION (WRA)	8	4.88
WOODLAND RE/AFFORESTATION (WRA)	9	0.89

Dewberry

Dewberry Consultants LLC

19003 DEERWOOD LANE SUITE 204 LAURENS, MD 20706 301.731.5553 301.731.0188 (FAX) www.dewberry.com

DEVELOPER/APPLICANT: SHF PROJECT OWNER, LLC 1999 AVENUE OF THE STARS, SUITE 2850 LOS ANGELES, CA 90067

ATTORNEY/CONTACT: ROBERT ANTONETTI, JR. PH: 301-925-1800

ADDITIONAL CONTACT: BASIM KATTAN PH: 202-342-1933

SMITH HOME FARM
PRINCE GEORGE'S COUNTY
MARYLAND
6TH & 15TH ELECTION DISTRICTS
TAX MAP: 90.91 - GRID: MULTIPLE
ADJUSTED PARCELS I, PARCELS III, IV, V, VI, VII & IX
200' MAP REFERENCE: 205SE08-09, 206SE08-09, 207SE08

SEAL

PROFESSIONAL CERTIFICATION: I HEREBY CERTIFY THAT THESE DOCUMENTS WERE PREPARED OR APPROVED BY ME AND THAT I AM A DULY REGISTERED LANDSCAPE ARCHITECT UNDER THE LAWS OF THE STATE OF MARYLAND, LICENSE NO. 10729, EXPIRATION DATE: JULY 14, 2018.

KEY PLAN

THIS TCPII PLAN SHEET CORRESPONDS TO SHEET 19 OF THE SDP.

SCALE: 1"=30'

REVISIONS

DRAWN BY: JCT

APPROVED BY: TA

CHECKED BY: RAL

DATE: NOVEMBER 2016

TITLE: TYPE II TREE CONSERVATION PLAN SWM ONLY SECTION 6 PLAN SHEET

DEWBERRY JOB NO. 50038403

10

SHEET NO. 10 OF 17

NOTE
FOR LOCATION OF UTILITIES CALL
8-1-1 OR 1-800-251-7777
OR LOG ON TO
www.call811.com
http://www.misutility.net
48 HOURS IN ADVANCE OF ANY WORK
IN THIS VICINITY.
INFORMATION CONCERNING UNDERGROUND
UTILITIES WAS OBTAINED FROM AVAILABLE
RECORDS BUT THE CONTRACTOR MUST
DETERMINE THE EXACT LOCATION AND
ELEVATION OF THE MAINS BY DIGGING TEST PITS
BY HAND AT ALL UTILITY CROSSINGS WELL IN
ADVANCE OF THE START OF EXCAVATION.

THIS BLOCK IS FOR OFFICIAL USE ONLY

QR label certifies that this plan meets conditions of final approval by the Planning Board, its designee or the District Council.

PRINCE GEORGE'S COUNTY PLANNING DEPARTMENT, MNCPPC
Sustainable Planning Section
TREE CONSERVATION PLAN APPROVAL
TCPII-019-13

Approved by	Date	DRD#	Reason for Revision
K. FINCH	11/8/13	SDP-1302	
	3/9/17	SDP-1302-01	ADDED PONDS

M-NCPPC APPROVAL

PROJECT NAME: SMITH HOME FARM - Section 6

PROJECT NUMBER: SDP-1302/01

For Conditions of Approval see Site Plan Cover Sheet or Approval Sheet
Revision numbers must be included in the Project Number

NOTE
FOR LOCATION OF UTILITIES CALL
8-1-1 OR 1-800-257-7777
OR LOG ON TO
WWW.811.ORG
http://www.maryland811.org
48 HOURS IN ADVANCE OF ANY WORK
IN THIS VICINITY
INFORMATION CONCERNING UNDERGROUND
UTILITIES WAS OBTAINED FROM AVAILABLE
RECORDS BUT THE CONTRACTOR MUST
DETERMINE THE EXACT LOCATION AND
ELEVATION OF THE MAINS BY DIGGING TEST PITS
BY HAND AT ALL UTILITY CROSSINGS WELL IN
ADVANCE OF THE START OF EXCAVATION.

Prince George's County Planning Department, M-NCPPC Environmental Planning Section TREE CONSERVATION PLAN APPROVAL TCPII-019-13			
Approved by	Date	DRD#	Reason for Revision
00 K. FINCH	11/8/13	SDP-1302	
01 [Signature]	3/9/17	SDP-1302.01	ADDED PONDS
02			
03			
04			
05			

THIS BLOCK IS FOR
OFFICIAL USE ONLY
QR label certifies that this plan
meets conditions of final approval
by the Planning Board, its designee
or the District Council.




M-NCPPC
APPROVAL
PROJECT NAME: SMITH HOME FARM - Section 6
PROJECT NUMBER: SDP-1302/01
For Conditions of Approval see Site Plan Cover Sheet or Approval Sheet
Revision numbers must be included in the Project Number

TYPE II TREE
CONSERVATION PLAN
SWM ONLY
SECTION 6
PLAN SHEET

DEWBERRY JOB NO. 50038403

11

SHEET NO. 11 OF 17

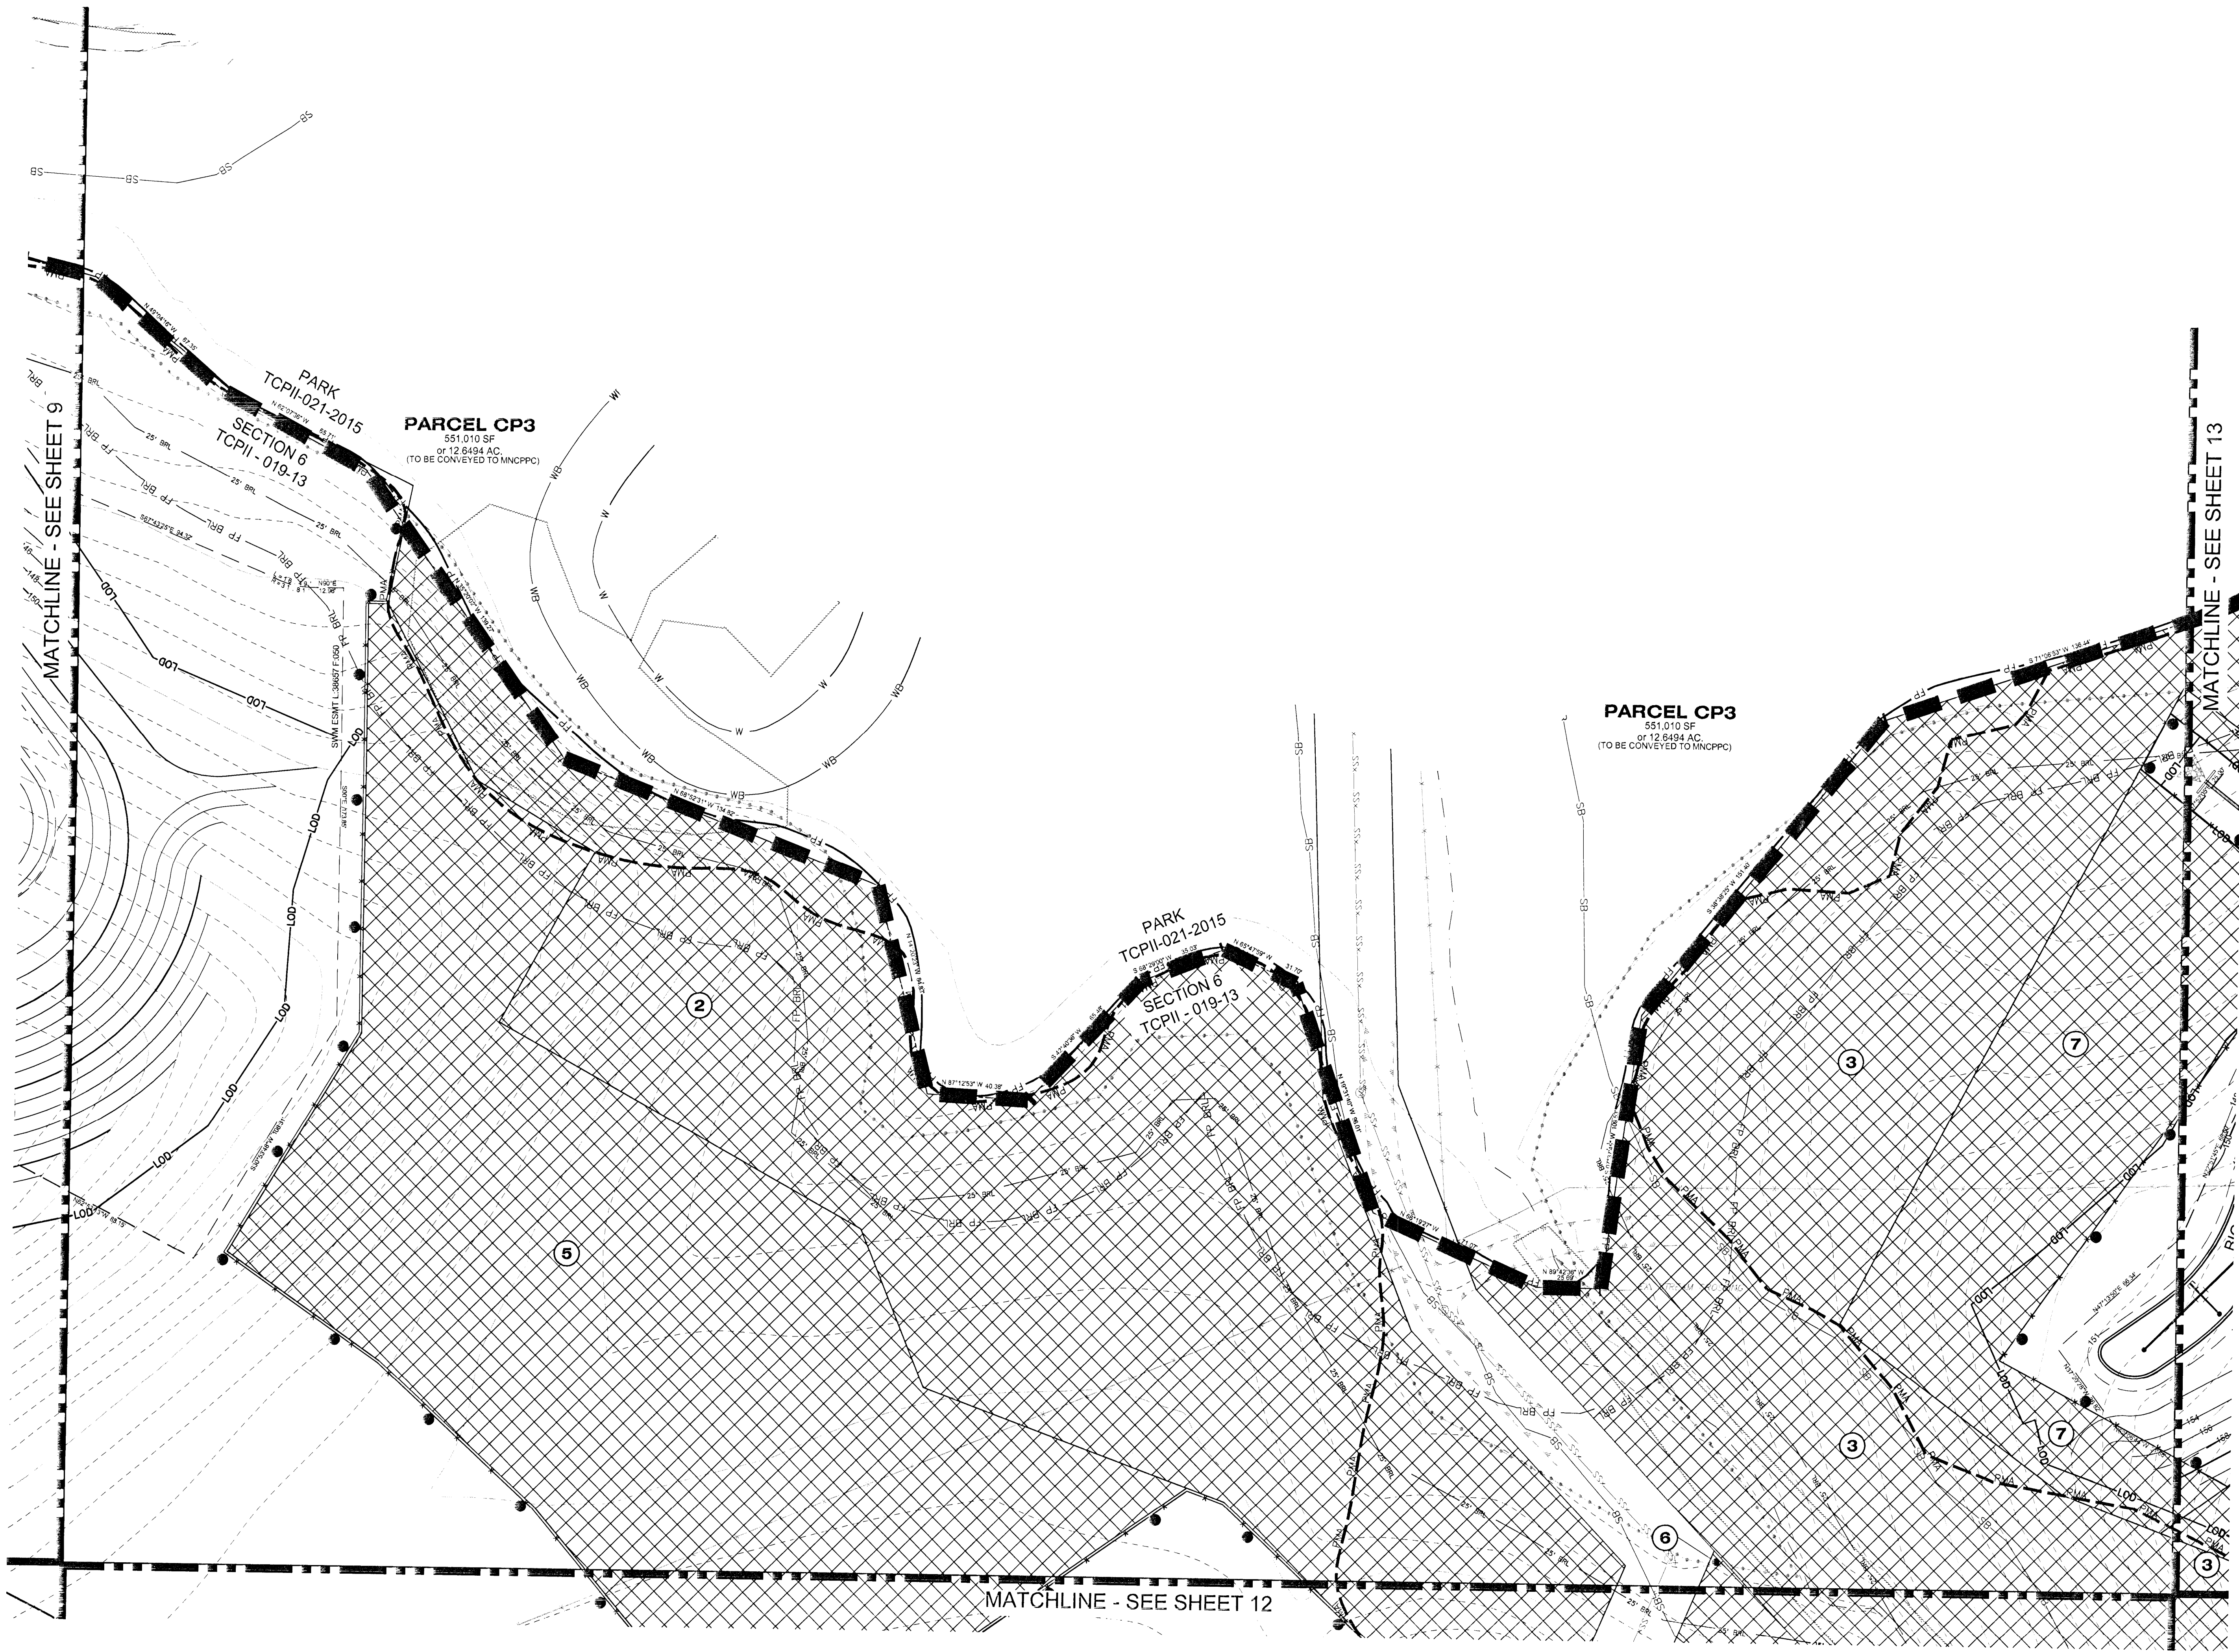

LEGEND

- 210 --- EXISTING MAJOR CONTOUR
- 212 --- EXISTING MINOR CONTOUR
- EXISTING BOUNDARY
- EXISTING ADJACENT PROPERTY
- LIMITS OF MARLBORO CLAY
- EXISTING FOREST STAND
- FP --- EXISTING FLOOD PLAIN
- FP BRL --- EXISTING FLOOD PLAIN SET BACK
- PM --- PATUXENT MANAGEMENT AREA
- EXISTING STREAM
- SB --- EXISTING STREAM BUFFER
- EXISTING TREE LINE
- EXISTING NON-WOODLAND AREA
- 210 --- PROPOSED MAJOR CONTOUR
- 212 --- PROPOSED MINOR CONTOUR
- PROPOSED ROAD RIGHT-OF-WAY
- PROPOSED PROPERTY LINE
- LOD --- PROPOSED LIMIT OF DISTURBANCE

Specimen, Champion Historic Tree to be removed (X in circle)

Specimen, Champion Historic Tree to be saved (circle with dot)

CLEARED NET TRACT AREA (C-NTA)

CLEARED FLOODPLAIN AREA (C-FP)

CLEARED OFF-SITE AREA (C-OS) AND/OR PMA (C-PMA)

WOODLAND PRESERVATION AREA (WPA)

WOODLAND AFFORESTATION / REFORESTATION AREA (WRA)

WOODLAND PRESERVED-NOT CREDITED (WR-NC)

WOODLAND RETAINED-ASSUMED CLEARED (WR-AC)

AA --- FOREST CLEARED

A --- FOREST PRESERVATION

I --- AFFORESTATION / REFORESTATION

■ --- SPECIMEN TREE SIGN

▲ --- WOODLAND PRESERVATION SIGN

● --- AFFORESTATION / REFORESTATION SIGN

--- TPF --- TREE PROTECTION FENCE (TEMPORARY)

--- TP --- TREE PROTECTION FENCE (PERMANENT)

RP --- ROOT PRUNE

--- SECTION LINE

NOTE: WHERE AFFORESTATION IS ADJACENT TO TOWNHOUSES,
FENCING AND AFFORESTATION PLANTING ARE TO BE COINCIDENT
AND 10' MINIMUM FROM LOT LINES.

SHEET 11	LABEL	AREA (ACRES)
WOODLAND CLEARED (C-NTA)		
WOODLAND CLEARED FLOODPLAIN (C-FP)		
WOODLAND CLEARED OFFSITE (C-OS)		
&/OR PMA		
WOODLAND PRESERVATION (WPA)		
WOODLAND RETAINED-NOT CREDITED (WR-NC)		
WOODLAND RETAINED-ASSUMED CLEARED (WR-AC)		
WOODLAND RE/AFFORESTATION (WRA)	2	1.62
WOODLAND RE/AFFORESTATION (WRA)	3	3.61
WOODLAND RE/AFFORESTATION (WRA)	5	1.40
WOODLAND RE/AFFORESTATION (WRA)	6	1.65
WOODLAND RE/AFFORESTATION (WRA)	7	1.19

SEAL

2-14-2017

PROFESSIONAL CERTIFICATION:
I HEREBY CERTIFY THAT THESE
DOCUMENTS WERE PREPARED OR
APPROVED BY ME, AND THAT I AM A
DULY REGISTERED LANDSCAPE ARCHITECT
UNDER THE LAWS OF THE STATE OF
MARYLAND, LICENSE NO. 10229.
EXPIRATION DATE: JULY 14, 2018.

KEY PLAN

THIS TCPII PLAN SHEET CORRESPONDS
TO SHEET 20 OF THE SDP.

SCALE

0' 30' 60'

SCALE: 1"=30'

No.	DATE	BY	Description
REVISIONS			

DRAWN BY JCT

APPROVED BY TA

CHECKED BY RAL

DATE NOVEMBER 2016

TITLE

Dewberry


Dewberry Consultants LLC 10033 DEERWOOD LANE
SUITE 204
LANHAM, MD 20708
301.731.5353
301.731.0188 (FAX)
www.dewberry.com

DEVELOPER/APPLICANT
SHF PROJECT OWNER, LLC
1999 AVENUE OF THE STARS, SUITE 2850
LOS ANGELES, CA 90067

ATTORNEY/CONTACT:
ROBERT ANTONETTI, JR.
PH: 301-925-1800

ADDITIONAL CONTACT:
BASIM KATTAN
PH: 202-342-1933

SMITH HOME FARM
PRINCE GEORGE'S COUNTY
MARYLAND
6TH & 15TH ELECTION DISTRICTS
TAX MAP: '90, '91 - GRID MULTIPLE
ADJUSTED PARCELS I, PARCELS III, IV, V, VI, VII & IX
2007 MAP REFERENCE: 2005SE08-09, 2005SE08-09, 207SE08

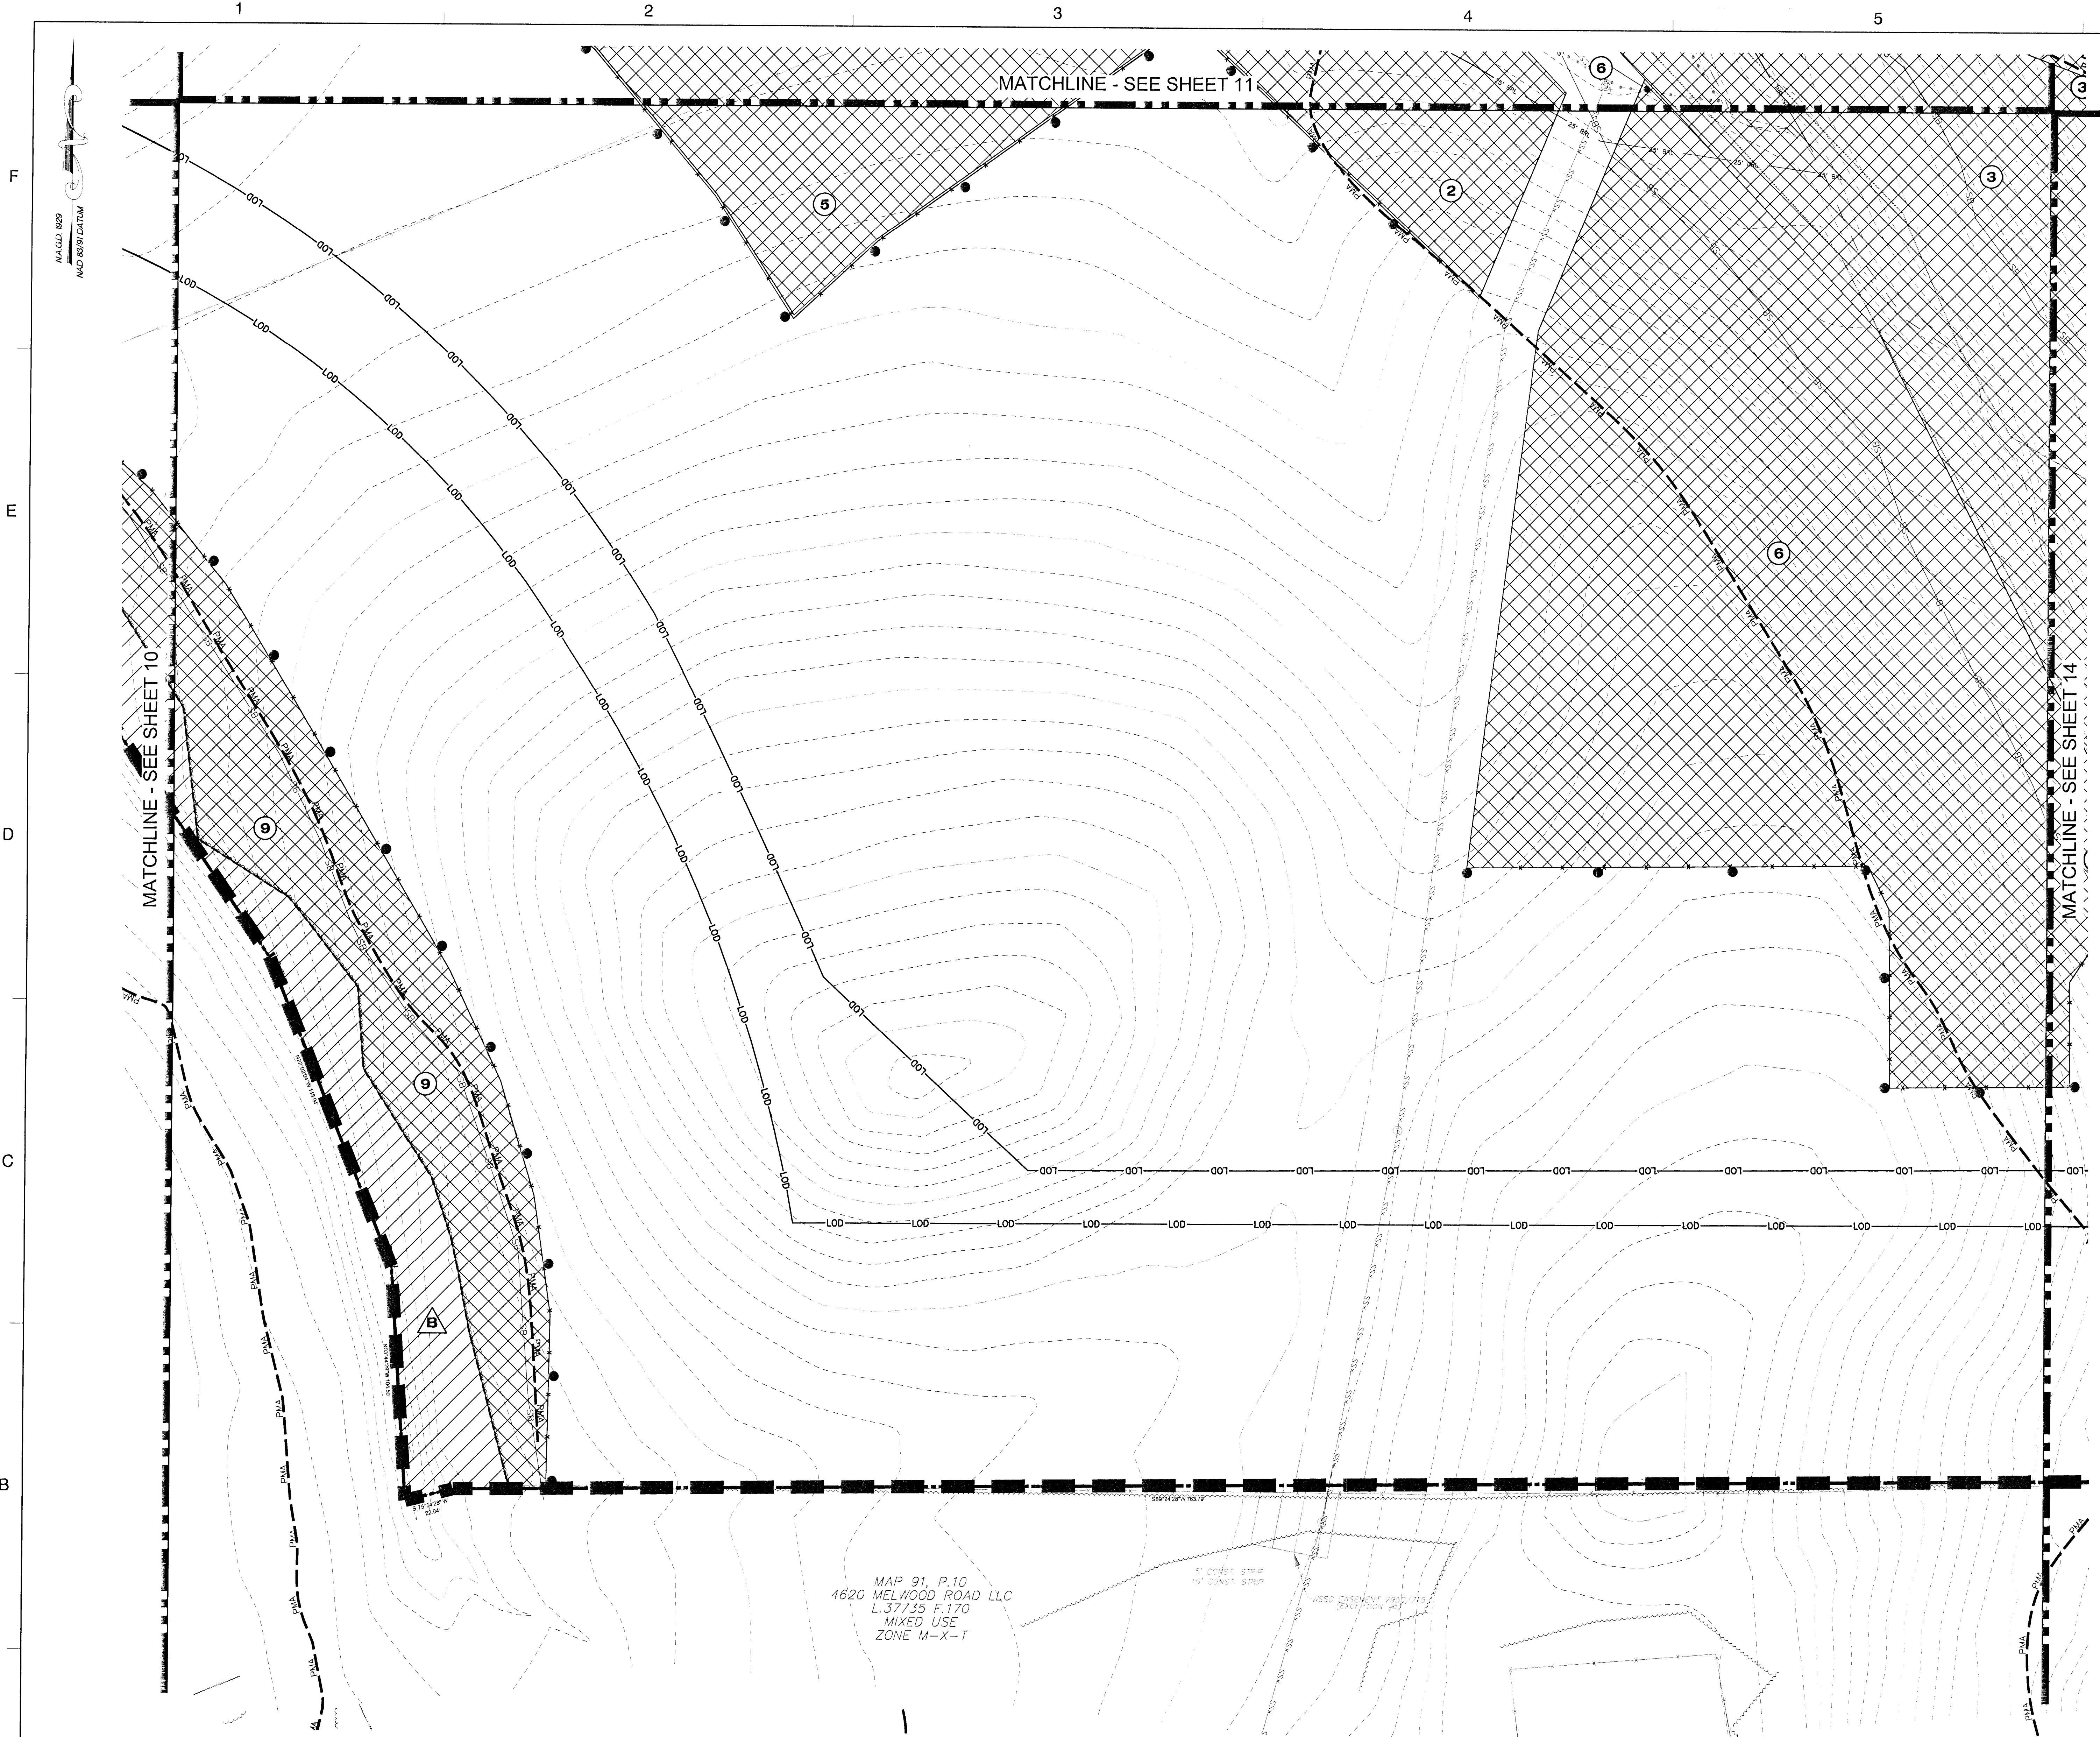

LEGEND

- EXISTING MAJOR CONTOUR
- EXISTING MINOR CONTOUR
- EXISTING ADJACENT PROPERTY
- LIMITS OF MARLBORO CLAY
- EXISTING FOREST STAND
- EXISTING FLOOD PLAN
- EXISTING FLOOD PLAIN SET BACK
- FP BRL
- FP BRL
- PMA
- PMA
- SB
- SB
- 210
- 212
- L00
- EXISTING STREAM BUFFER
- EXISTING TREE LINE
- EXISTING NON-WOODLAND AREA
- PROPOSED MAJOR CONTOUR
- PROPOSED MINOR CONTOUR
- PROPOSED ROAD RIGHT-OF-WAY
- PROPOSED PROPERTY LINE
- PROPOSED LIMIT OF DISTURBANCE

SPECIMEN, CHAMPION HISTORIC TREE TO BE REMOVED

SPECIMEN, CHAMPION HISTORIC TREE TO BE SAVED

CLEARED NET TRACT AREA (C-NTA)

CLEARED FLOODPLAIN AREA (C-FP)

CLEARED OFF-SITE AREA (C-OS) AND/OR PMA (C-PMA)

WOODLAND PRESERVATION AREA (WPA)

WOODLAND AFFORESTATION / REFORESTATION AREA (WRA)

WOODLAND PRESERVED-NOT CREDITED (WR-NC)

WOODLAND RETAINED-ASSUMED CLEARED (WR-AC)

FOREST CLEARED

FOREST PRESERVATION

AFFORESTATION / REFORESTATION

SPECIMEN TREE SIGN

WOODLAND PRESERVATION SIGN

AFFORESTATION / REFORESTATION SIGN

TREE PROTECTION FENCE (TEMPORARY)

TREE PROTECTION FENCE (PERMANENT)

ROOT PRUNE

SECTION LINE

NOTE: WHERE AFFORESTATION IS ADJACENT TO TOWNHOUSES, FENCING AND AFFORESTATION PLANTING ARE TO BE COINCIDENT AND 10' MINIMUM FROM LOT LINES.

SHEET 12	LABEL	AREA (ACRES)
WOODLAND CLEARED (C-NTA)		
WOODLAND CLEARED FLOODPLAIN (C-FP)		
WOODLAND CLEARED OFFSITE (C-OS) &/OR PMA		
WOODLAND PRESERVATION (WPA)	8	0.36
WOODLAND RETAINED-NOT CREDITED (WR-NC)		
WOODLAND RETAINED-ASSUMED CLEARED (WR-AC)		
WOODLAND RE/AFFORESTATION (WRA)	2	1.62
WOODLAND RE/AFFORESTATION (WRA)	3	3.61
WOODLAND RE/AFFORESTATION (WRA)	5	1.40
WOODLAND RE/AFFORESTATION (WRA)	6	1.65
WOODLAND RE/AFFORESTATION (WRA)	9	0.89

Dewberry

Dewberry Consultants LLC

10033 BEREKWOOD LANE
SUITE 204
LATHAM, MD 20706
301.731.0181
301.731.0188 (FAX)
www.dewberry.com

DEVELOPER/APPLICANT
SHP PROJECT OWNER, LLC
1999 AVENUE OF THE STARS, SUITE 2850
LOS ANGELES, CA 90067

ATTORNEY CONTACT:
ROBERT ANTONETTI, JR.
PH: 301-925-1800

ADDITIONAL CONTACT:
BASIM KATTAN
PH: 202-342-1933

**SMITH HOME FARM
PRINCE GEORGES COUNTY
MARYLAND
6TH & 15TH ELECTION DISTRICTS**

TAX MAP: 90.91 - GRID: MULTIPLE
ADJUSTED PARCELS: PARCELS III, IV, V, VI, VII, VIII & IX
2007 MAP REFERENCE: 206SE08-09, 206SE08-09, 207SE08

SEAL

PROFESSIONAL CERTIFICATION:
I HEREBY CERTIFY THAT THESE DOCUMENTS WERE PREPARED OR APPROVED BY ME, AND THAT I AM A FULLY REGISTERED LANDSCAPE ARCHITECT UNDER THE LAWS OF THE STATE OF MARYLAND, LICENSE NO. 12222, EXPIRATION DATE: JULY 14, 2018.

KEY PLAN

THIS TCPII PLAN SHEET CORRESPONDS TO SHEET 21 OF THE SDP.

SCALE

0' 30' 60'

SCALE: 1"=30'

REVISIONS

DATE BY Description

DRAWN BY JCT

APPROVED BY TA

CHECKED BY RAL

DATE NOVEMBER 2016

TITLE

**TYPE II TREE
CONSERVATION PLAN
SWM ONLY
SECTION 6
PLAN SHEET**

DEWBERRY JOB NO. 50038403

12

SHEET NO. 12 OF 17

NOTE
FOR LOCATION OF UTILITIES CALL
8-1-1 OR 1-800-257-7777
OR LOG ON TO
www.call811.com
http://www.missutility.net
48 HOURS IN ADVANCE OF ANY WORK
IN THIS VICINITY

INFORMATION CONCERNING UNDERGROUND
UTILITIES WAS OBTAINED FROM AVAILABLE
RECORDS BUT THE CONTRACTOR MUST
DETERMINE THE EXACT LOCATION AND
ELEVATION OF THE MAINS BY DIGGING TEST PITS
BY HAND AT ALL UTILITY CROSSINGS WELL IN
ADVANCE OF THE START OF EXCAVATION.

Approved by	Date	DRD#	Reason for Revision
K. FINCH	11/8/13	SDP-1302	
K. Finch	3/9/17	SDP-1302.01	ADDED PONDS


THIS BLOCK IS FOR
OFFICIAL USE ONLY
QRTA certifies that this plan
meets conditions of final approval
by the Planning Board, its designee
or the District Council.

**M-NCPPC
APPROVAL**

PROJECT NAME: SMITH HOME FARM - Section 6

PROJECT NUMBER: SDP-1302.01

For Conditions of Approval see Site Plan Cover Sheet or Approval Sheet.
Revision numbers must be included in the Project Number.

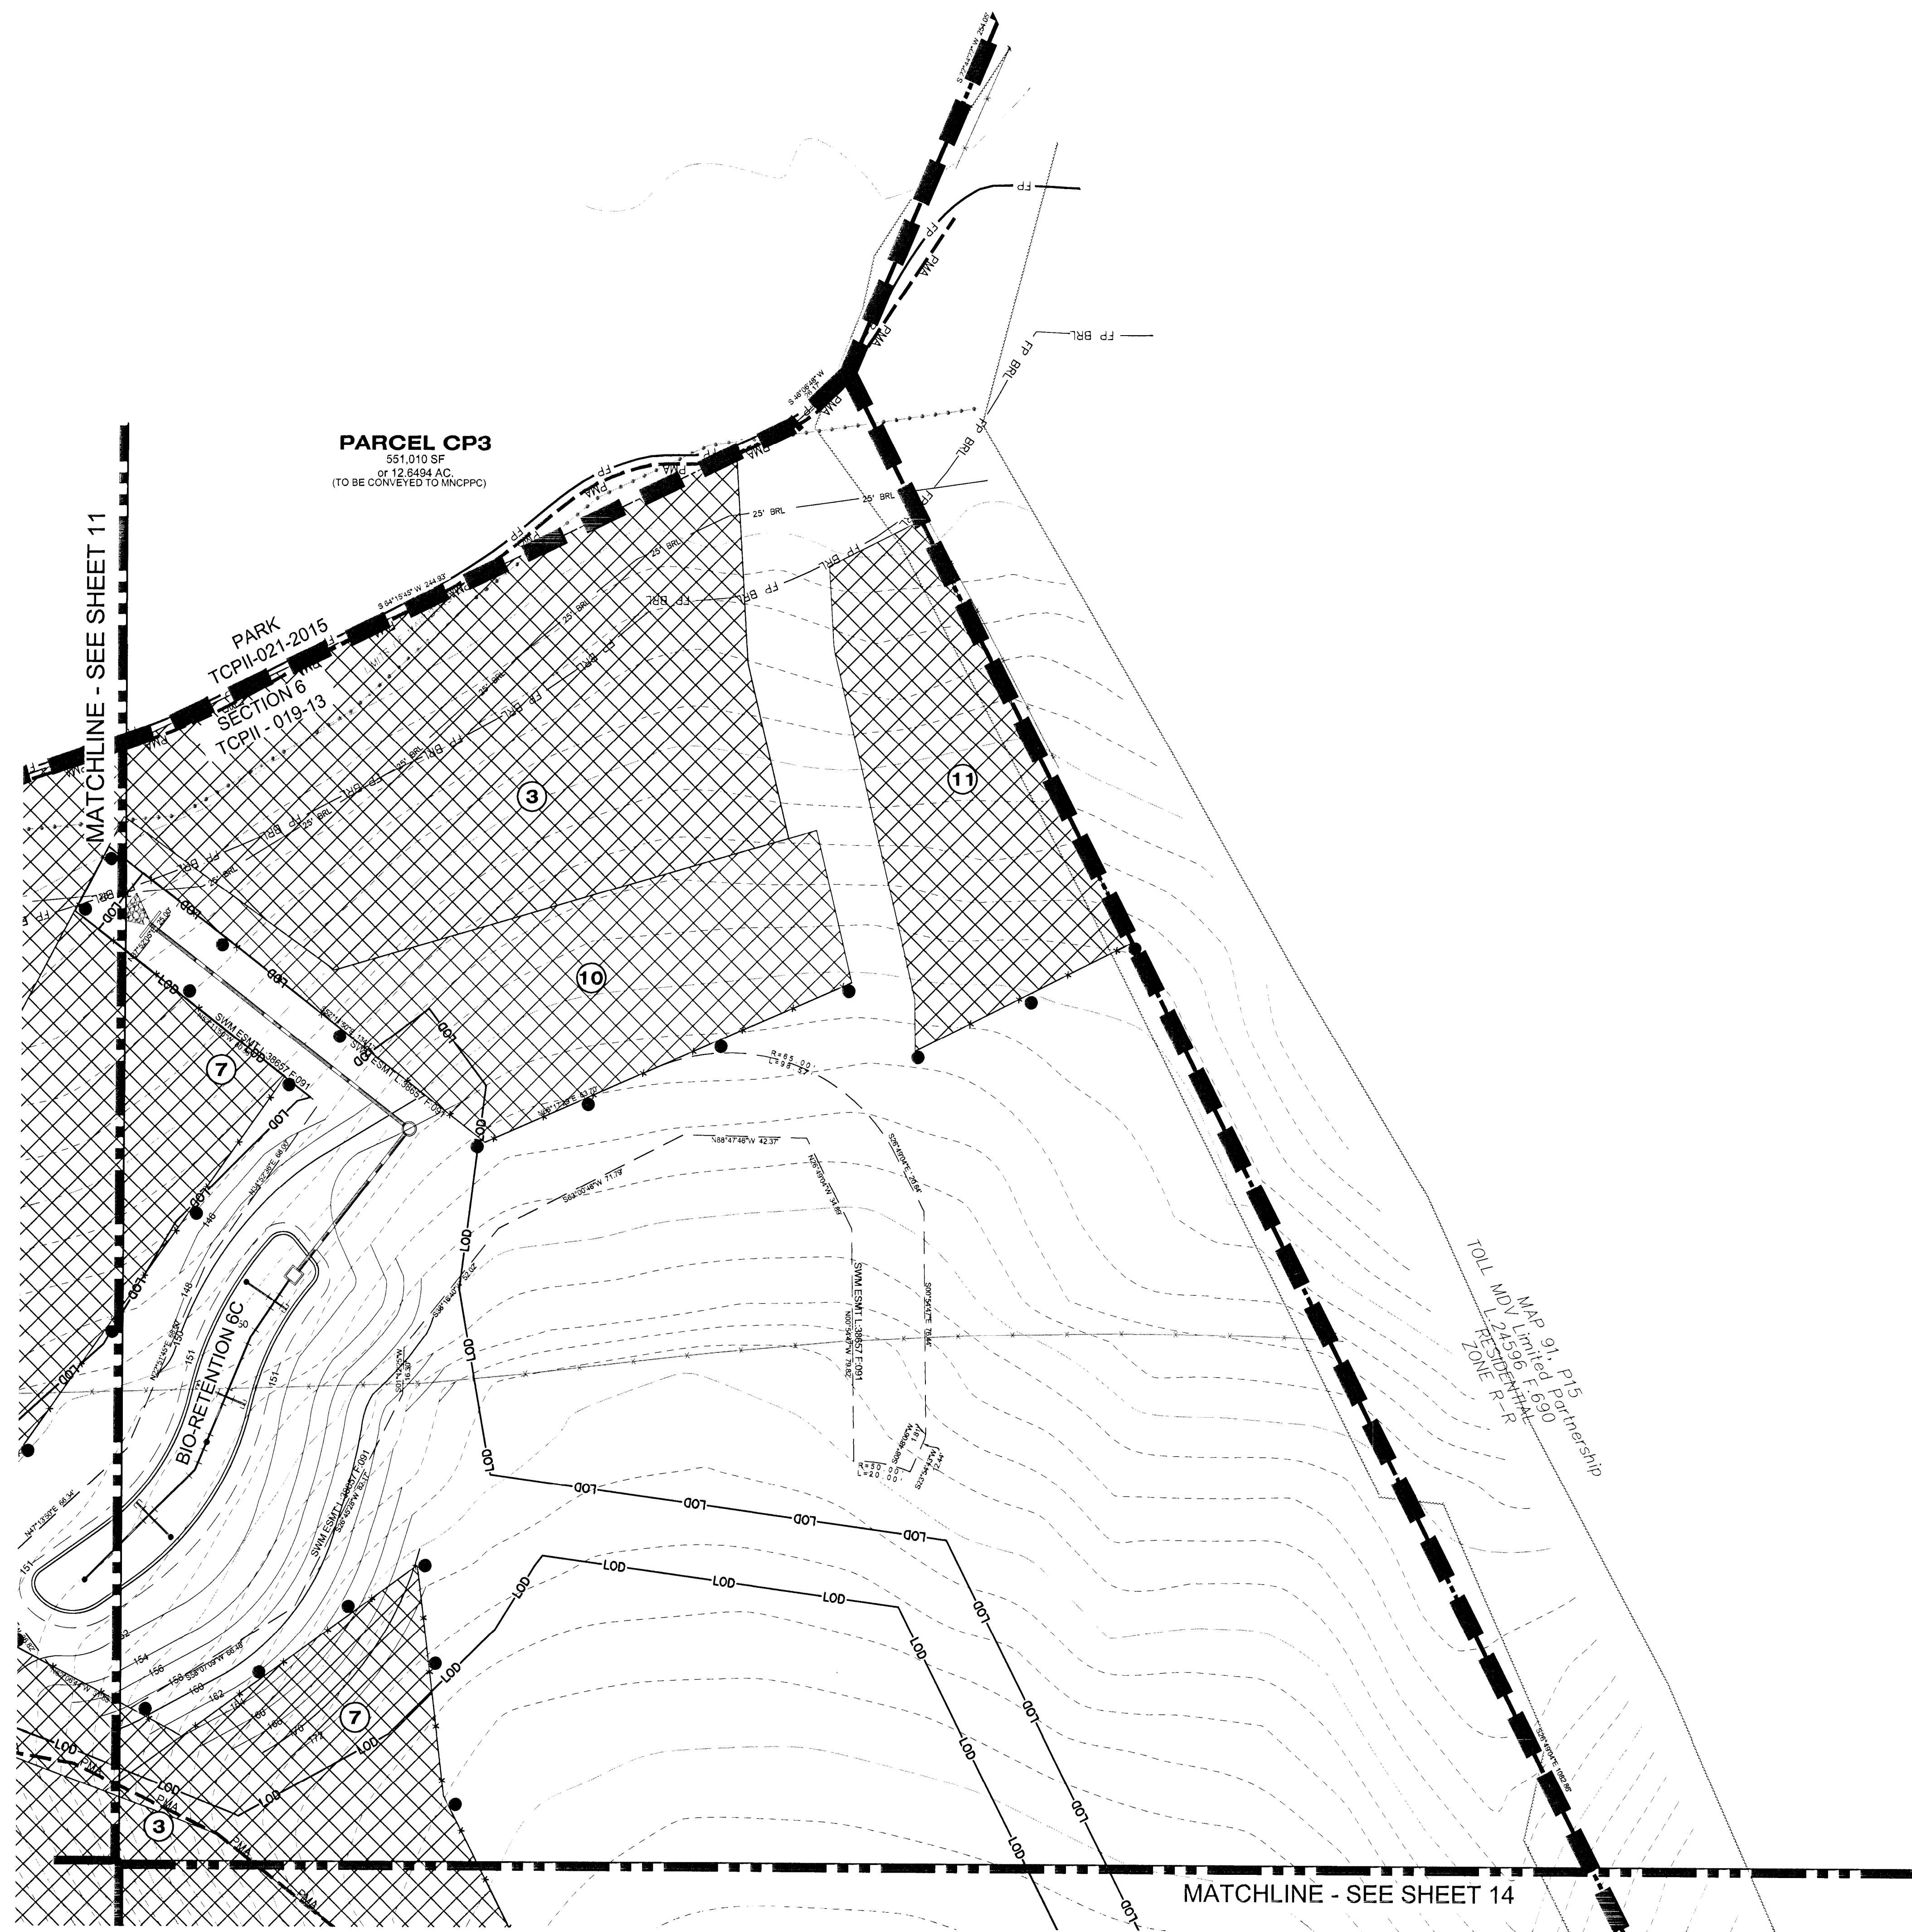

NOTE
FOR LOCATION OF UTILITIES CALL
8-1-1 OR 1-800-257-7777
OR LOG ON TO
www.call811.com
<http://www.missutility.net>
48 HOURS IN ADVANCE OF ANY WORK
IN THIS VICINITY
FORMATION CONCERNING UNDERGROUND
UTILITIES WAS OBTAINED FROM AVAILABLE
CORDS BUT THE CONTRACTOR MUST
TERMINATE THE EXACT LOCATION AND
LOCATION OF THE MAINS BY DIGGING TEST PITS
HAND AT ALL UTILITY CROSSINGS WELL IN
ADVANCE OF THE START OF EXCAVATION.

Prince George's County Planning Department, M-NCPPC Environmental Planning Section TREE CONSERVATION PLAN APPROVAL TCPH-019-13				
	Approved by	Date	DRD#	Reason for Revision
00	K. FINCH	11/8/13	SDP-1302	
01	K. Finch	3/9/14	SDP-1302.01	ADDED PONDS
02				
03				
04				
05				

**THIS BLOCK IS FOR
OFFICIAL USE ONLY**


QR label certifies that this plan meets conditions of final approval by the Planning Board, its design or the District Council.

M-NCPPC
APPROVAL

PROJECT NAME: SMITH HOME FARM - Section 6

For Conditions of Approval see Site Plan Cover Sheet or Approval Sheet
Revision numbers must be included in the Project Number

NOTE
FOR LOCATION OF UTILITIES CALL
8-1-1 OR 1-800-257-7777
OR LOG ON TO
www.call811.com
http://www.missutility.net
48 HOURS IN ADVANCE OF ANY WORK
IN THIS VICINITY
INFORMATION CONCERNING UNDERGROUND
UTILITIES WAS OBTAINED FROM AVAILABLE
RECORDS BUT THE CONTRACTOR MUST
DETERMINE THE EXACT LOCATION AND
ELEVATION OF THE MAINS BY DIGGING TEST PITS
BY HAND AT ALL UTILITY CROSSINGS WELL IN
ADVANCE OF THE START OF EXCAVATION.

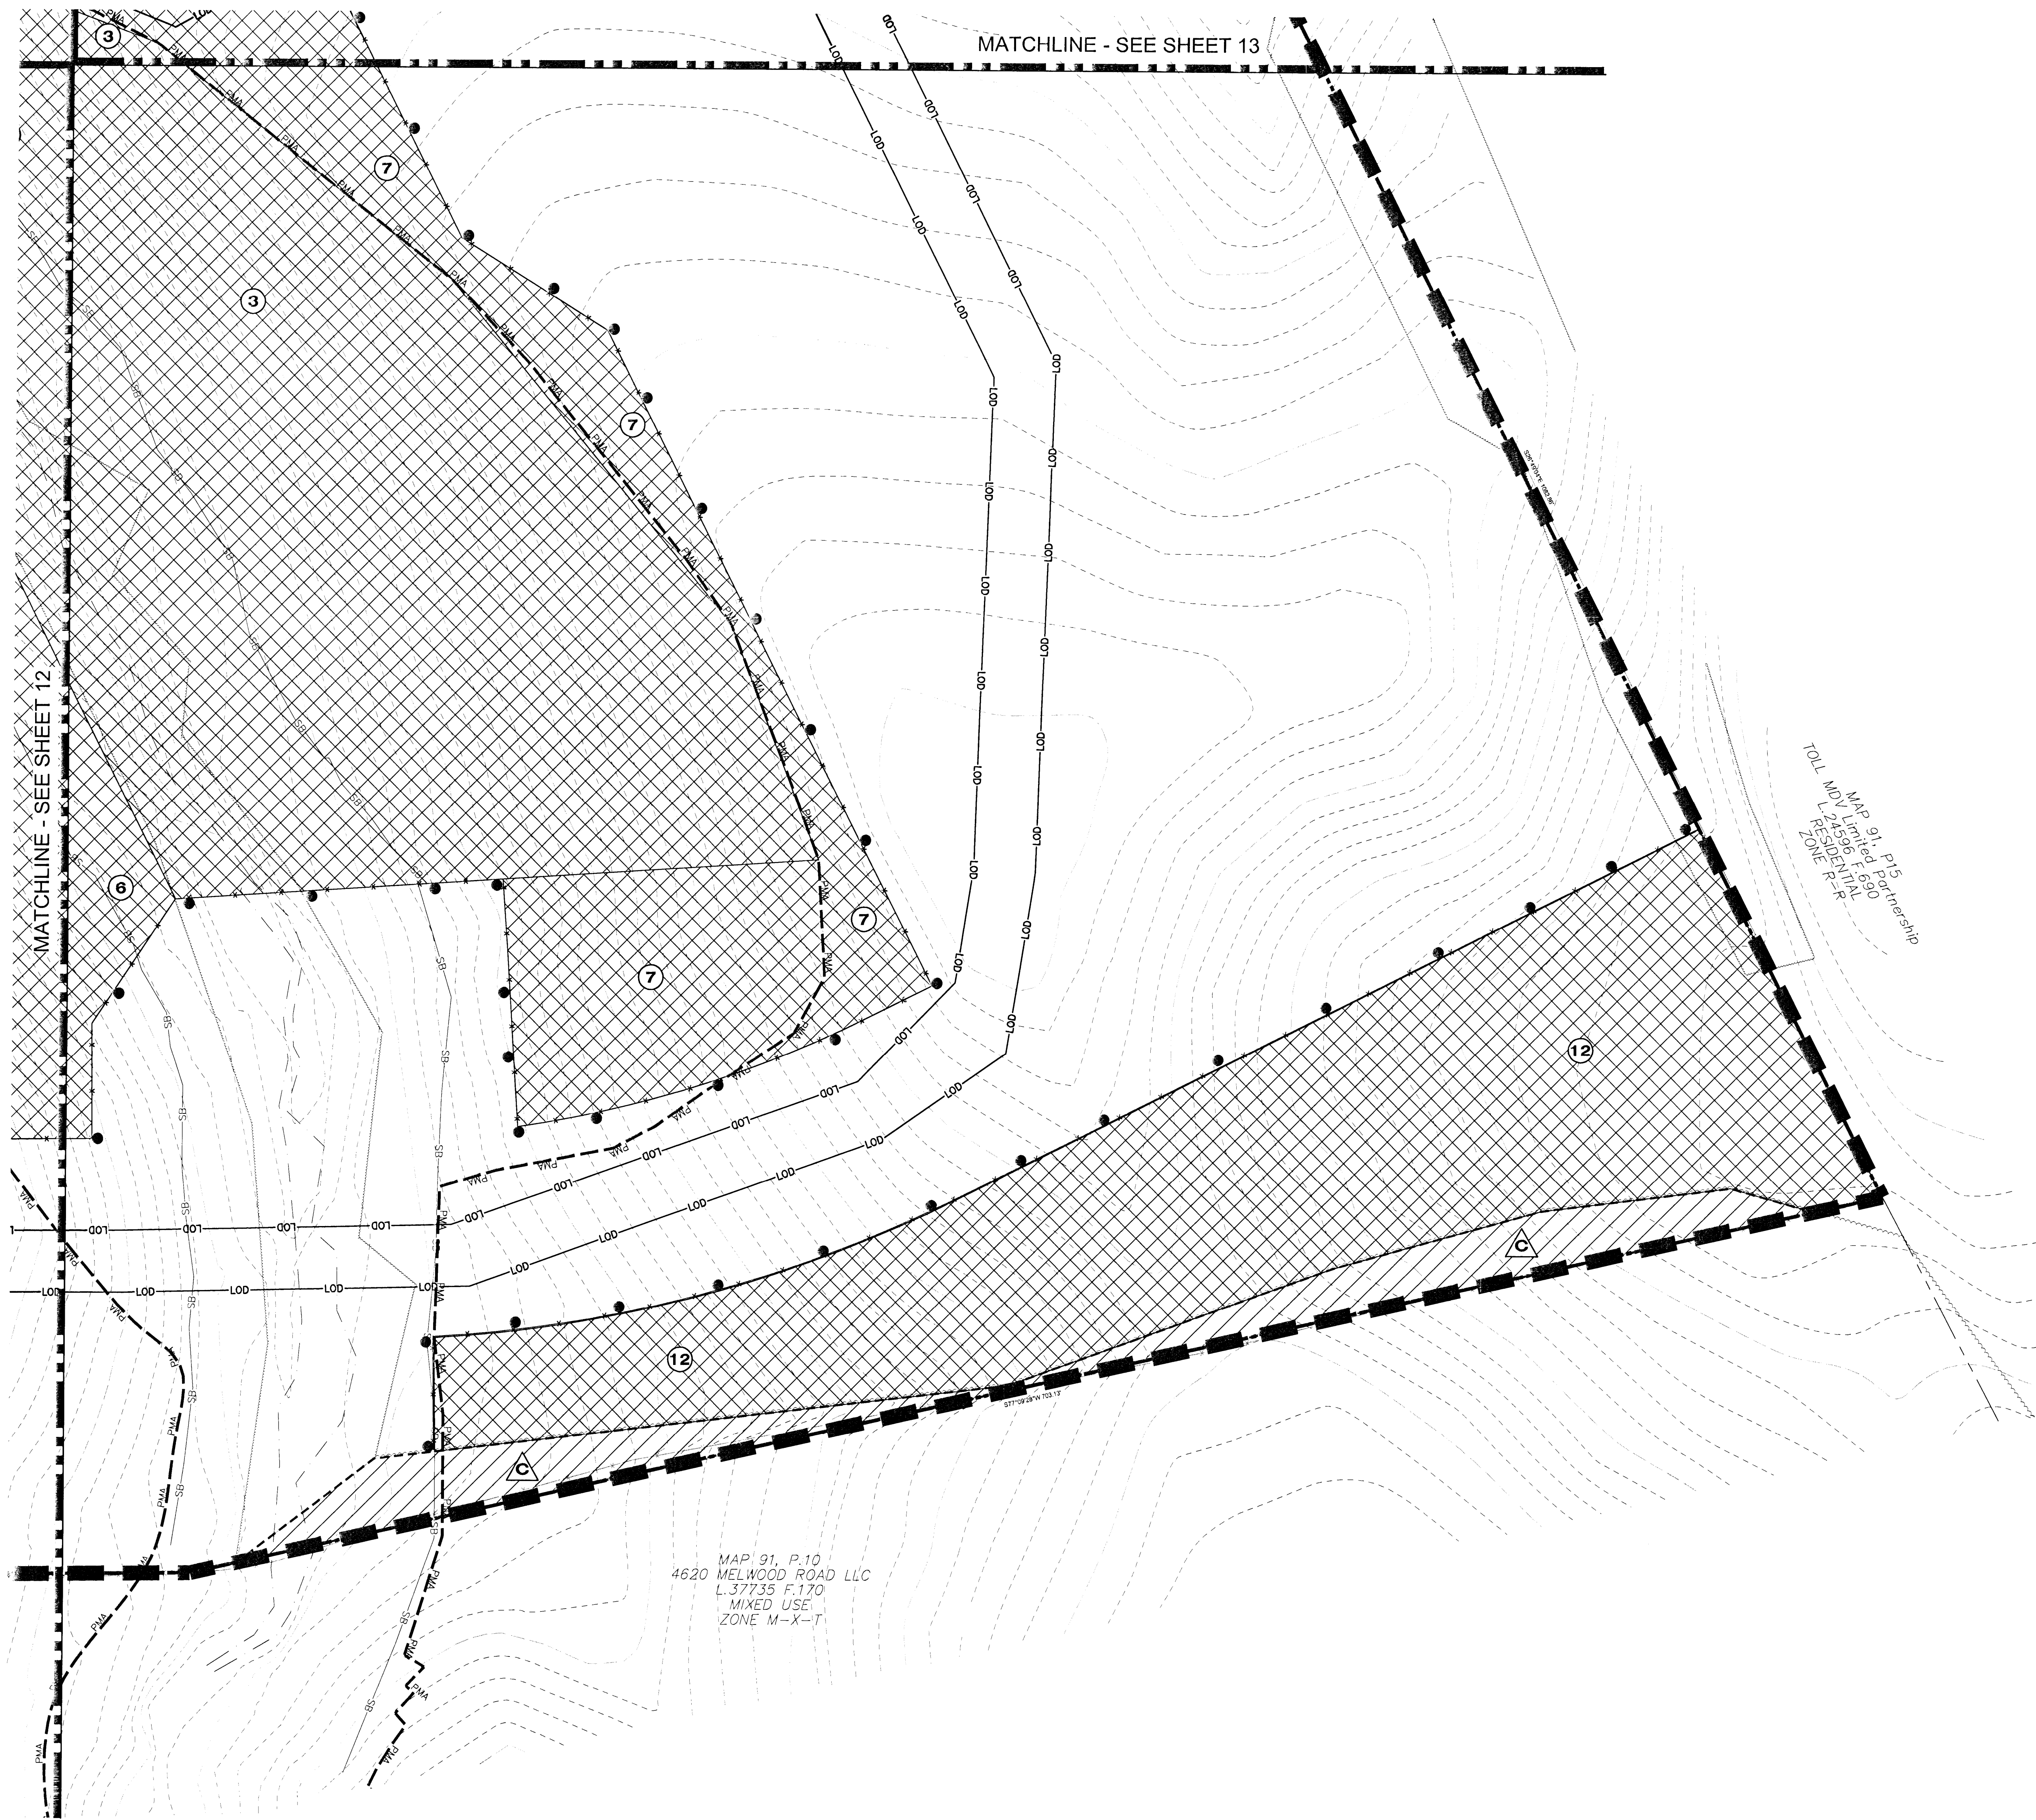

SHEET 14	LABEL	AREA (ACRES)
WOODLAND CLEARED (C-NTA)		
WOODLAND CLEARED FLOODPLAIN (C-FP)		
WOODLAND CLEARED OFFSITE (C-OS) &/OR PMA		
WOODLAND PRESERVATION (WPA)	C	0.23
WOODLAND RETAINED-NOT CREDITED (WR-NC)		
WOODLAND RETAINED-ASSUMED CLEARED (WR-AC)		
WOODLAND RE/AFFORESTATION (WRA)	3	3.61
WOODLAND RE/AFFORESTATION (WRA)	6	1.65
WOODLAND RE/AFFORESTATION (WRA)	7	1.19
WOODLAND RE/AFFORESTATION (WRA)	12	1.14

Approved by	Date	DRD#	Reason for Revision
K. FINCH	11/8/13	SDP-1302	
3/9/17	SDP-1302/01	ADDED PONDS	

THIS BLOCK IS FOR
OFFICIAL USE ONLY
01 label certifies that this plan
meets conditions of final approval
by the Planning Board, its designee
or the District Council.

M-NCPPC
APPROVAL

PROJECT NAME: SMITH HOME FARM - Section 6

PROJECT NUMBER: SDP-1302/01

For Conditions of Approval use Site Plan Cover Sheet or Approval Sheet
Revision numbers must be included in the Project Number

LEGEND

- EXISTING MAJOR CONTOUR
- EXISTING MINOR CONTOUR
- EXISTING BOUNDARY
- EXISTING ADJACENT PROPERTY
- LIMITS OF MARLBORO CLAY
- EXISTING FOREST STAND
- EXISTING FLOOD PLAIN
- EXISTING FLOOD PLAIN SET BACK
- FP BRL
- FP BRL
- PMA
- PMA
- PATUXENT MANAGEMENT AREA
- EXISTING STREAM
- EXISTING STREAM BUFFER
- EXISTING TREE LINE
- EXISTING NON-WOODLAND AREA
- PROPOSED MAJOR CONTOUR
- PROPOSED MINOR CONTOUR
- PROPOSED ROAD RIGHT-OF-WAY
- PROPOSED PROPERTY LINE
- PROPOSED LIMIT OF DISTURBANCE

LOD

SPECIMEN, CHAMPION HISTORIC TREE
TO BE REMOVED

SPECIMEN, CHAMPION HISTORIC TREE
TO BE SAVED

CLEARED NET TRACT AREA (C-NTA)

CLEARED FLOODPLAIN AREA (C-FP)

CLEARED OFF-SITE AREA (C-OS) AND/OR PMA (C-PMA)

WOODLAND PRESERVATION AREA (WPA)

WOODLAND AFFORESTATION / REFORESTATION AREA (WRA)

WOODLAND PRESERVED-NOT CREDITED (WR-NC)

WOODLAND RETAINED-ASSUMED CLEARED (WR-AC)

AA

FOREST CLEARED

FOREST PRESERVATION

AFFORESTATION / REFORESTATION

SPECIMEN TREE SIGN

WOODLAND PRESERVATION SIGN

AFFORESTATION / REFORESTATION SIGN

TPF

TREE PROTECTION FENCE (TEMPORARY)

TREE PROTECTION FENCE (PERMANENT)

RP

ROOT PRUNE

SECTION LINE

NOTE: WHERE AFFORESTATION IS ADJACENT TO TOWNHOUSES,
FENCING AND AFFORESTATION PLANTING ARE TO BE COINCIDENT
AND 10' MINIMUM FROM LOT LINES.

Dewberry

Dewberry
Consultants LLC

10003 DEREKWOOD LANE
SUITE 204
LAHAM, MD 20706
301.731.0585
301.731.0188 (FAX)
www.dewberry.com

DEVELOPER/APPLICANT
SHE PROJECT OWNER, LLC
1999 AVENUE OF THE STARS, SUITE 2850
LOS ANGELES, CA 90067

ATTORNEY/CONTACT:
ROBERT ANTONETTI, JR.
PH: 301-925-1800

ADDITIONAL CONTACT:
BASIM KATTAN
PH: 202-342-1933

SMITH HOME FARM
PRINCE GEORGES COUNTY
MARYLAND
6TH & 15TH ELECTION DISTRICTS
TAX MAP: 90, 91 - GRID: MULTIPLE
ADJUSTED PARCEL 1, PARCELS III, IV, V, VII, VIII & IX
2007 MAP REFERENCE: 2005SE08-09, 2006SE08-09, 2007SE08

SEAL

PROFESSIONAL CERTIFICATION:
I HEREBY CERTIFY THAT THESE
DOCUMENTS WERE PREPARED OR
APPROVED BY ME, AND THAT I AM A
DULY REGISTERED LANDSCAPE ARCHITECT
UNDER THE LAWS OF THE STATE OF
MARYLAND, LICENSE NO. 10228,
EXPIRATION DATE: JULY 16, 2018

KEY PLAN

THIS TCPII PLAN SHEET CORRESPONDS
TO SHEET 23 OF THE SDP.

SCALE

0' 30' 60'

SCALE: 1"=30'

REVISIONS

DRAWN BY JCT

APPROVED BY TA

CHECKED BY RAL

DATE NOVEMBER 2016


TITLE

TYPE II TREE
CONSERVATION PLAN
SWM ONLY
SECTION 6
PLAN SHEET

DEWBERRY JOB NO. 50038403

14

SHEET NO. 14 OF 17

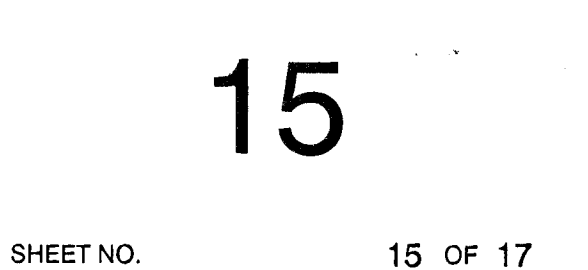

	1	2	3	4	5	6	
	SPECIMEN, CHAMPION, AND HISTORIC TREES SUMMARY	
	Note: Trees were tagged with a metal tag corresponding to the number below. Tags were placed approximately 5' from the ground with colored flagging attached. Tree locations are approximate.	
F	<table><tr><th>Tag #</th><th>Common Name</th><th>Scientific Name</th><th>DBH (Inches)</th><th>Remarks/Condition</th><th>Proposed Disposition</th><th>Plan Section</th></tr><tr><td>1</td><td>Tulip Tree</td><td><i>Liriodendron tulipifera</i></td><td>34</td><td>Good</td><td>Save</td><td>offsite</td></tr><tr><td>2</td><td>Southern Red Oak</td><td><i>Quercus falcata</i></td><td>39</td><td>Poor, trunk damage</td><td>Save</td><td>offsite</td></tr><tr><td>3</td><td>Southern Red Oak</td><td><i>Quercus falcata</i></td><td>39</td><td>Fair, twin</td><td>Save</td><td>2</td></tr><tr><td>4</td><td>White Oak</td><td><i>Quercus alba</i></td><td>43</td><td>Fair</td><td>Save</td><td>offsite</td></tr><tr><td>5</td><td>White Oak</td><td><i>Quercus alba</i></td><td>40</td><td>Good</td><td>Save</td><td>2</td></tr><tr><td>6</td><td>Tulip Tree</td><td><i>Liriodendron tulipifera</i></td><td>30</td><td>Fair</td><td>Save</td><td>2</td></tr><tr><td>7</td><td>Tulip Tree</td><td><i>Liriodendron tulipifera</i></td><td>30</td><td>Fair</td><td>Save</td><td>2</td></tr><tr><td>8</td><td>White Oak</td><td><i>Quercus alba</i></td><td>50</td><td>Good</td><td>Save</td><td>offsite</td></tr><tr><td>9</td><td>Tulip Tree</td><td><i>Liriodendron tulipifera</i></td><td>32</td><td>Fair</td><td>Save</td><td>2</td></tr><tr><td>10</td><td>Tulip Tree</td><td><i>Liriodendron tulipifera</i></td><td>30</td><td>Fair</td><td>Save</td><td>2</td></tr><tr><td>11</td><td>Tulip Tree</td><td><i>Liriodendron tulipifera</i></td><td>31</td><td>Fair, twin</td><td>Save</td><td>offsite</td></tr><tr><td>12</td><td>Tulip Tree</td><td><i>Liriodendron tulipifera</i></td><td>30</td><td>Good</td><td>Save</td><td>offsite</td></tr><tr><td>13</td><td>Southern Red Oak</td><td><i>Quercus falcata</i></td><td>30</td><td>Good</td><td>Save</td><td>offsite</td></tr><tr><td>14</td><td>Red Maple</td><td><i>Acer rubrum</i></td><td>45</td><td>Fair, 3 stem</td><td>Save</td><td>2</td></tr><tr><td>15</td><td>Tulip Tree</td><td><i>Liriodendron tulipifera</i></td><td>34</td><td>Good</td><td>Remove</td><td>2</td></tr><tr><td>16</td><td>Tulip Tree</td><td><i>Liriodendron tulipifera</i></td><td>33</td><td>Good</td><td>Remove</td><td>2</td></tr><tr><td>17</td><td>Tulip Tree</td><td><i>Liriodendron tulipifera</i></td><td>30</td><td>Fair, twin with #18</td><td>Remove</td><td>2</td></tr><tr><td>18</td><td>Tulip Tree</td><td><i>Liriodendron tulipifera</i></td><td>32</td><td>Fair, twin with 30"</td><td>Remove</td><td>2</td></tr><tr><td>19</td><td>Pin Oak</td><td><i>Quercus palustris</i></td><td>36</td><td>Poor, insect damage</td><td>Remove</td><td>2</td></tr><tr><td>20</td><td>Red Maple</td><td><i>Acer rubrum</i></td><td>34</td><td>Good</td><td>Remove</td><td>2</td></tr><tr><td>21</td><td>Tulip Tree</td><td><i>Liriodendron tulipifera</i></td><td>53</td><td>Fair, twin</td><td>Save</td><td>offsite</td></tr><tr><td>22</td><td>Tulip Tree</td><td><i>Liriodendron tulipifera</i></td><td>34</td><td>Fair</td><td>Save</td><td>offsite</td></tr><tr><td>23</td><td>Tulip Tree</td><td><i>Liriodendron tulipifera</i></td><td>31</td><td>Good</td><td>Remove</td><td>2</td></tr><tr><td>24</td><td>Tulip Tree</td><td><i>Liriodendron tulipifera</i></td><td>33</td><td>Fair</td><td>Remove</td><td>2</td></tr><tr><td>25</td><td>White Oak</td><td><i>Quercus alba</i></td><td>39</td><td>Poor, half missing</td><td>Remove</td><td>2</td></tr><tr><td>26</td><td>White Oak</td><td><i>Quercus alba</i></td><td>32</td><td>Fair</td><td>Save</td><td>2</td></tr><tr><td>27</td><td>White Oak</td><td><i>Quercus alba</i></td><td>30</td><td>Good</td><td>Remove</td><td>2</td></tr><tr><td>28</td><td>American Beech</td><td><i>Fagus grandifolia</i></td><td>39</td><td>Poor</td><td>Save</td><td>2</td></tr><tr><td>29</td><td>Tulip Tree</td><td><i>Liriodendron tulipifera</i></td><td>30</td><td>Fair</td><td>Remove</td><td>2</td></tr><tr><td>30</td><td>Tulip Tree</td><td><i>Liriodendron tulipifera</i></td><td>39</td><td>Fair</td><td>Remove</td><td>2</td></tr><tr><td>31</td><td>Tulip Tree</td><td><i>Liriodendron tulipifera</i></td><td>31</td><td>Good</td><td>Remove</td><td>2</td></tr><tr><td>32</td><td>Green Ash</td><td><i>Fraxinus pennsylvanica</i></td><td>49</td><td>Fair</td><td>Save</td><td>park</td></tr><tr><td>33</td><td>Red Maple</td><td><i>Acer rubrum</i></td><td>40</td><td>Fair, stream bank</td><td>Save</td><td>park</td></tr><tr><td>34</td><td>Tulip Tree</td><td><i>Liriodendron tulipifera</i></td><td>39</td><td>Good</td><td>Save</td><td>park</td></tr><tr><td>35</td><td>American Beech</td><td><i>Fagus grandifolia</i></td><td>30</td><td>Good</td><td>Save</td><td>park</td></tr><tr><td>36</td><td>Tulip Tree</td><td><i>Liriodendron tulipifera</i></td><td>52</td><td>Fair</td><td>Save</td><td>park</td></tr><tr><td>37</td><td>Sweetgum</td><td><i>Liquidambar styraciflua</i></td><td>31</td><td>Good</td><td>Save</td><td>park</td></tr><tr><td>38</td><td>Red Maple</td><td><i>Acer rubrum</i></td><td>46</td><td>Fair</td><td>Save</td><td>park</td></tr><tr><td>39</td><td>Sycamore</td><td><i>Platanus occidentalis</i></td><td>37</td><td>Fair, stream bank</td><td>Save</td><td>park</td></tr><tr><td>40</td><td>Sycamore</td><td><i>Platanus occidentalis</i></td><td>50</td><td>Fair</td><td>Remove</td><td>infra 2</td></tr><tr><td>41</td><td>Tulip Tree</td><td><i>Liriodendron tulipifera</i></td><td>37</td><td>Fair</td><td>Save</td><td>park</td></tr><tr><td>42</td><td>Tulip Tree</td><td><i>Liriodendron tulipifera</i></td><td>49</td><td>Good</td><td>Save</td><td>park</td></tr><tr><td>43</td><td>Tulip Tree</td><td><i>Liriodendron tulipifera</i></td><td>46</td><td>Good</td><td>Save</td><td>park</td></tr><tr><td>44</td><td>Pin Oak</td><td><i>Quercus palustris</i></td><td>45</td><td>Fair, insect damage</td><td>Remove</td><td>4</td></tr><tr><td>45</td><td>Pin Oak</td><td><i>Quercus palustris</i></td><td>38</td><td>Good</td><td>Save</td><td>4</td></tr><tr><td>46</td><td>Tulip Tree</td><td><i>Liriodendron tulipifera</i></td><td>46</td><td>Good</td><td>Save</td><td>4</td></tr><tr><td>47</td><td>Pin Oak</td><td><i>Quercus palustris</i></td><td>47</td><td>Good</td><td>Save</td><td>4</td></tr><tr><td>48</td><td>Pin Oak</td><td><i>Quercus palustris</i></td><td>42</td><td>Good</td><td>Save</td><td>retained</td></tr><tr><td>49</td><td>Tulip Tree</td><td><i>Liriodendron tulipifera</i></td><td>43</td><td>Good</td><td>Save</td><td>retained</td></tr><tr><td>50</td><td>Red Maple</td><td><i>Acer rubrum</i></td><td>50</td><td>Poor, 1/2 missing</td><td>Save</td><td>retained</td></tr><tr><td>51</td><td>Sweetgum</td><td><i>Liquidambar styraciflua</i></td><td>34</td><td>Good</td><td>Save</td><td>retained</td></tr><tr><td>52</td><td>River Birch</td><td><i>Betula nigra</i></td><td>33</td><td>Fair</td><td>Save</td><td>retained</td></tr><tr><td>53</td><td>Tulip Tree</td><td><i>Liriodendron tulipifera</i></td><td>37</td><td>Fair</td><td>Save</td><td>offsite</td></tr><tr><td>54</td><td>Tulip Tree</td><td><i>Liriodendron tulipifera</i></td><td>46</td><td>Fair</td><td>Save</td><td>retained</td></tr><tr><td>55</td><td>Tulip Tree</td><td><i>Liriodendron tulipifera</i></td><td>35</td><td>Very poor, damaged</td><td>Save</td><td>retained</td></tr><tr><td>56</td><td>Sycamore</td><td><i>Platanus occidentalis</i></td><td>33</td><td>Fair, twin</td><td>Save</td><td>park</td></tr><tr><td>57</td><td>Tulip Tree</td><td><i>Liriodendron tulipifera</i></td><td>30</td><td>Poor</td><td>Remove</td><td>park</td></tr><tr><td>58</td><td>Pin Oak</td><td><i>Quercus palustris</i></td><td>31</td><td>Good</td><td>Remove</td><td>park</td></tr><tr><td>59</td><td>Red Oak</td><td><i>Quercus rubra</i></td><td>39</td><td>Fair</td><td>Remove</td><td>park</td></tr><tr><td>60</td><td>Silver Maple</td><td><i>Acer saccharinum</i></td><td>31</td><td>Fair</td><td>Remove</td><td>park</td></tr><tr><td>61</td><td>Silver Maple</td><td><i>Acer saccharinum</i></td><td>31</td><td>Poor</td><td>Remove</td><td>park</td></tr><tr><td>62</td><td>Silver Maple</td><td><i>Acer saccharinum</i></td><td>35</td><td>Fair</td><td>Remove</td><td>park</td></tr><tr><td>63</td><td>Tulip Tree</td><td><i>Liriodendron tulipifera</i></td><td>36</td><td>Good</td><td>Save</td><td>park</td></tr><tr><td>64</td><td>Tulip Tree</td><td><i>Liriodendron tulipifera</i></td><td>37</td><td>Fair, twin with 65</td><td>Remove</td><td>park</td></tr><tr><td>65</td><td>Tulip Tree</td><td><i>Liriodendron tulipifera</i></td><td>38</td><td>Fair</td><td>Remove</td><td>park</td></tr><tr><td>66</td><td>Silver Maple</td><td><i>Acer saccharinum</i></td><td>65</td><td>Fair, 4 stems</td><td>Remove</td><td>park</td></tr><tr><td>67</td><td>Black Cherry</td><td><i>Prunus serotina</i></td><td>40</td><td>Poor, damaged</td><td>Remove</td><td>3</td></tr><tr><td>68</td><td>Tulip Tree</td><td><i>Liriodendron tulipifera</i></td><td>58</td><td>Fair</td><td>Save</td><td>3</td></tr><tr><td>69</td><td>Sycamore</td><td><i>Platanus occidentalis</i></td><td>30</td><td>Fair</td><td>Save</td><td>park</td></tr><tr><td>70</td><td>Silver Maple</td><td><i>Acer saccharinum</i></td><td>40</td><td>Fair, 6 stems</td><td>Save</td><td>park</td></tr><tr><td>71</td><td>Silver Maple</td><td><i>Acer saccharinum</i></td><td>44</td><td>Fair, 4 stems</td><td>Save</td><td>park</td></tr><tr><td>72</td><td>Silver Maple</td><td><i>Acer saccharinum</i></td><td>39</td><td>Good, stream bank</td><td>Save</td><td>park</td></tr><tr><td>73</td><td>Tulip Tree</td><td><i>Liriodendron tulipifera</i></td><td>36</td><td>Fair, 3 stems</td><td>Save</td><td>park</td></tr><tr><td>74</td><td>Tulip Tree</td><td><i>Liriodendron tulipifera</i></td><td>30</td><td>Fair, 3 stems</td><td>Save</td><td>park</td></tr><tr><td>75</td><td>Tulip Tree</td><td><i>Liriodendron tulipifera</i></td><td>33</td><td>Poor</td><td>Save</td><td>park</td></tr><tr><td>76</td><td>Tulip Tree</td><td><i>Liriodendron tulipifera</i></td><td>32</td><td>Good</td><td>Save</td><td>park</td></tr><tr><td>77</td><td>Tulip Tree</td><td><i>Liriodendron tulipifera</i></td><td>60</td><td>Fair, 3 stems</td><td>Save</td><td>park</td></tr><tr><td>78</td><td>Tulip Tree</td><td><i>Liriodendron tulipifera</i></td><td>30</td><td>Poor</td><td>Remove</td><td>park</td></tr><tr><td>79</td><td>Tulip Tree</td><td><i>Liriodendron tulipifera</i></td><td>30</td><td>Fair</td><td>Save</td><td>park</td></tr><tr><td>80</td><td>Tulip Tree</td><td><i>Liriodendron tulipifera</i></td><td>31</td><td>Fair, twin with 81</td><td>Save</td><td>park</td></tr><tr><td>81</td><td>Tulip Tree</td><td><i>Liriodendron tulipifera</i></td><td>30</td><td>Fair, twin</td><td>Save</td><td>park</td></tr><tr><td>82</td><td>Silver Maple*</td><td><i>Acer saccharinum</i></td><td>67</td><td>Fair</td><td>Save</td><td>6</td></tr><tr><td>83</td><td>Silver Maple</td><td><i>Acer saccharinum</i></td><td>59</td><td>Fair</td><td>Save</td><td>6</td></tr><tr><td>84</td><td>Silver Maple*</td><td><i>Acer saccharinum</i></td><td>75</td><td>Fair</td><td>Save</td><td>6</td></tr><tr><td>85</td><td>Silver Maple</td><td><i>Acer saccharinum</i></td><td>50</td><td>Good</td><td>Save</td><td>6</td></tr><tr><td>86</td><td>Black Walnut</td><td><i>Juglans nigra</i></td><td>34</td><td>Fair</td><td>Save</td><td>6</td></tr><tr><td>87</td><td>Silver Maple</td><td><i>Acer saccharinum</i></td><td>40</td><td>Fair</td><td>Save</td><td>6</td></tr><tr><td>88</td><td>Pin Oak</td><td><i>Quercus palustris</i></td><td>38</td><td>Good</td><td>Save</td><td>6</td></tr><tr><td>89</td><td>Pin Oak</td><td><i>Quercus palustris</i></td><td>30</td><td>Good</td><td>Save</td><td>6</td></tr><tr><td>90</td><td>Silver Maple</td><td><i>Acer saccharinum</i></td><td>47</td><td>Good</td><td>Save</td><td>6</td></tr></table>							Tag #	Common Name	Scientific Name	DBH (Inches)	Remarks/Condition	Proposed Disposition	Plan Section	1	Tulip Tree	<i>Liriodendron tulipifera</i>	34	Good	Save	offsite	2	Southern Red Oak	<i>Quercus falcata</i>	39	Poor, trunk damage	Save	offsite	3	Southern Red Oak	<i>Quercus falcata</i>	39	Fair, twin	Save	2	4	White Oak	<i>Quercus alba</i>	43	Fair	Save	offsite	5	White Oak	<i>Quercus alba</i>	40	Good	Save	2	6	Tulip Tree	<i>Liriodendron tulipifera</i>	30	Fair	Save	2	7	Tulip Tree	<i>Liriodendron tulipifera</i>	30	Fair	Save	2	8	White Oak	<i>Quercus alba</i>	50	Good	Save	offsite	9	Tulip Tree	<i>Liriodendron tulipifera</i>	32	Fair	Save	2	10	Tulip Tree	<i>Liriodendron tulipifera</i>	30	Fair	Save	2	11	Tulip Tree	<i>Liriodendron tulipifera</i>	31	Fair, twin	Save	offsite	12	Tulip Tree	<i>Liriodendron tulipifera</i>	30	Good	Save	offsite	13	Southern Red Oak	<i>Quercus falcata</i>	30	Good	Save	offsite	14	Red Maple	<i>Acer rubrum</i>	45	Fair, 3 stem	Save	2	15	Tulip Tree	<i>Liriodendron tulipifera</i>	34	Good	Remove	2	16	Tulip Tree	<i>Liriodendron tulipifera</i>	33	Good	Remove	2	17	Tulip Tree	<i>Liriodendron tulipifera</i>	30	Fair, twin with #18	Remove	2	18	Tulip Tree	<i>Liriodendron tulipifera</i>	32	Fair, twin with 30"	Remove	2	19	Pin Oak	<i>Quercus palustris</i>	36	Poor, insect damage	Remove	2	20	Red Maple	<i>Acer rubrum</i>	34	Good	Remove	2	21	Tulip Tree	<i>Liriodendron tulipifera</i>	53	Fair, twin	Save	offsite	22	Tulip Tree	<i>Liriodendron tulipifera</i>	34	Fair	Save	offsite	23	Tulip Tree	<i>Liriodendron tulipifera</i>	31	Good	Remove	2	24	Tulip Tree	<i>Liriodendron tulipifera</i>	33	Fair	Remove	2	25	White Oak	<i>Quercus alba</i>	39	Poor, half missing	Remove	2	26	White Oak	<i>Quercus alba</i>	32	Fair	Save	2	27	White Oak	<i>Quercus alba</i>	30	Good	Remove	2	28	American Beech	<i>Fagus grandifolia</i>	39	Poor	Save	2	29	Tulip Tree	<i>Liriodendron tulipifera</i>	30	Fair	Remove	2	30	Tulip Tree	<i>Liriodendron tulipifera</i>	39	Fair	Remove	2	31	Tulip Tree	<i>Liriodendron tulipifera</i>	31	Good	Remove	2	32	Green Ash	<i>Fraxinus pennsylvanica</i>	49	Fair	Save	park	33	Red Maple	<i>Acer rubrum</i>	40	Fair, stream bank	Save	park	34	Tulip Tree	<i>Liriodendron tulipifera</i>	39	Good	Save	park	35	American Beech	<i>Fagus grandifolia</i>	30	Good	Save	park	36	Tulip Tree	<i>Liriodendron tulipifera</i>	52	Fair	Save	park	37	Sweetgum	<i>Liquidambar styraciflua</i>	31	Good	Save	park	38	Red Maple	<i>Acer rubrum</i>	46	Fair	Save	park	39	Sycamore	<i>Platanus occidentalis</i>	37	Fair, stream bank	Save	park	40	Sycamore	<i>Platanus occidentalis</i>	50	Fair	Remove	infra 2	41	Tulip Tree	<i>Liriodendron tulipifera</i>	37	Fair	Save	park	42	Tulip Tree	<i>Liriodendron tulipifera</i>	49	Good	Save	park	43	Tulip Tree	<i>Liriodendron tulipifera</i>	46	Good	Save	park	44	Pin Oak	<i>Quercus palustris</i>	45	Fair, insect damage	Remove	4	45	Pin Oak	<i>Quercus palustris</i>	38	Good	Save	4	46	Tulip Tree	<i>Liriodendron tulipifera</i>	46	Good	Save	4	47	Pin Oak	<i>Quercus palustris</i>	47	Good	Save	4	48	Pin Oak	<i>Quercus palustris</i>	42	Good	Save	retained	49	Tulip Tree	<i>Liriodendron tulipifera</i>	43	Good	Save	retained	50	Red Maple	<i>Acer rubrum</i>	50	Poor, 1/2 missing	Save	retained	51	Sweetgum	<i>Liquidambar styraciflua</i>	34	Good	Save	retained	52	River Birch	<i>Betula nigra</i>	33	Fair	Save	retained	53	Tulip Tree	<i>Liriodendron tulipifera</i>	37	Fair	Save	offsite	54	Tulip Tree	<i>Liriodendron tulipifera</i>	46	Fair	Save	retained	55	Tulip Tree	<i>Liriodendron tulipifera</i>	35	Very poor, damaged	Save	retained	56	Sycamore	<i>Platanus occidentalis</i>	33	Fair, twin	Save	park	57	Tulip Tree	<i>Liriodendron tulipifera</i>	30	Poor	Remove	park	58	Pin Oak	<i>Quercus palustris</i>	31	Good	Remove	park	59	Red Oak	<i>Quercus rubra</i>	39	Fair	Remove	park	60	Silver Maple	<i>Acer saccharinum</i>	31	Fair	Remove	park	61	Silver Maple	<i>Acer saccharinum</i>	31	Poor	Remove	park	62	Silver Maple	<i>Acer saccharinum</i>	35	Fair	Remove	park	63	Tulip Tree	<i>Liriodendron tulipifera</i>	36	Good	Save	park	64	Tulip Tree	<i>Liriodendron tulipifera</i>	37	Fair, twin with 65	Remove	park	65	Tulip Tree	<i>Liriodendron tulipifera</i>	38	Fair	Remove	park	66	Silver Maple	<i>Acer saccharinum</i>	65	Fair, 4 stems	Remove	park	67	Black Cherry	<i>Prunus serotina</i>	40	Poor, damaged	Remove	3	68	Tulip Tree	<i>Liriodendron tulipifera</i>	58	Fair	Save	3	69	Sycamore	<i>Platanus occidentalis</i>	30	Fair	Save	park	70	Silver Maple	<i>Acer saccharinum</i>	40	Fair, 6 stems	Save	park	71	Silver Maple	<i>Acer saccharinum</i>	44	Fair, 4 stems	Save	park	72	Silver Maple	<i>Acer saccharinum</i>	39	Good, stream bank	Save	park	73	Tulip Tree	<i>Liriodendron tulipifera</i>	36	Fair, 3 stems	Save	park	74	Tulip Tree	<i>Liriodendron tulipifera</i>	30	Fair, 3 stems	Save	park	75	Tulip Tree	<i>Liriodendron tulipifera</i>	33	Poor	Save	park	76	Tulip Tree	<i>Liriodendron tulipifera</i>	32	Good	Save	park	77	Tulip Tree	<i>Liriodendron tulipifera</i>	60	Fair, 3 stems	Save	park	78	Tulip Tree	<i>Liriodendron tulipifera</i>	30	Poor	Remove	park	79	Tulip Tree	<i>Liriodendron tulipifera</i>	30	Fair	Save	park	80	Tulip Tree	<i>Liriodendron tulipifera</i>	31	Fair, twin with 81	Save	park	81	Tulip Tree	<i>Liriodendron tulipifera</i>	30	Fair, twin	Save	park	82	Silver Maple*	<i>Acer saccharinum</i>	67	Fair	Save	6	83	Silver Maple	<i>Acer saccharinum</i>	59	Fair	Save	6	84	Silver Maple*	<i>Acer saccharinum</i>	75	Fair	Save	6	85	Silver Maple	<i>Acer saccharinum</i>	50	Good	Save	6	86	Black Walnut	<i>Juglans nigra</i>	34	Fair	Save	6	87	Silver Maple	<i>Acer saccharinum</i>	40	Fair	Save	6	88	Pin Oak	<i>Quercus palustris</i>	38	Good	Save	6	89	Pin Oak	<i>Quercus palustris</i>	30	Good	Save	6	90	Silver Maple	<i>Acer saccharinum</i>	47	Good	Save	6	E														
Tag #	Common Name	Scientific Name	DBH (Inches)	Remarks/Condition	Proposed Disposition	Plan Section	
1	Tulip Tree	<i>Liriodendron tulipifera</i>	34	Good	Save	offsite	
2	Southern Red Oak	<i>Quercus falcata</i>	39	Poor, trunk damage	Save	offsite	
3	Southern Red Oak	<i>Quercus falcata</i>	39	Fair, twin	Save	2	
4	White Oak	<i>Quercus alba</i>	43	Fair	Save	offsite	
5	White Oak	<i>Quercus alba</i>	40	Good	Save	2	
6	Tulip Tree	<i>Liriodendron tulipifera</i>	30	Fair	Save	2	
7	Tulip Tree	<i>Liriodendron tulipifera</i>	30	Fair	Save	2	
8	White Oak	<i>Quercus alba</i>	50	Good	Save	offsite	
9	Tulip Tree	<i>Liriodendron tulipifera</i>	32	Fair	Save	2	
10	Tulip Tree	<i>Liriodendron tulipifera</i>	30	Fair	Save	2	
11	Tulip Tree	<i>Liriodendron tulipifera</i>	31	Fair, twin	Save	offsite	
12	Tulip Tree	<i>Liriodendron tulipifera</i>	30	Good	Save	offsite	
13	Southern Red Oak	<i>Quercus falcata</i>	30	Good	Save	offsite	
14	Red Maple	<i>Acer rubrum</i>	45	Fair, 3 stem	Save	2	
15	Tulip Tree	<i>Liriodendron tulipifera</i>	34	Good	Remove	2	
16	Tulip Tree	<i>Liriodendron tulipifera</i>	33	Good	Remove	2	
17	Tulip Tree	<i>Liriodendron tulipifera</i>	30	Fair, twin with #18	Remove	2	
18	Tulip Tree	<i>Liriodendron tulipifera</i>	32	Fair, twin with 30"	Remove	2	
19	Pin Oak	<i>Quercus palustris</i>	36	Poor, insect damage	Remove	2	
20	Red Maple	<i>Acer rubrum</i>	34	Good	Remove	2	
21	Tulip Tree	<i>Liriodendron tulipifera</i>	53	Fair, twin	Save	offsite	
22	Tulip Tree	<i>Liriodendron tulipifera</i>	34	Fair	Save	offsite	
23	Tulip Tree	<i>Liriodendron tulipifera</i>	31	Good	Remove	2	
24	Tulip Tree	<i>Liriodendron tulipifera</i>	33	Fair	Remove	2	
25	White Oak	<i>Quercus alba</i>	39	Poor, half missing	Remove	2	
26	White Oak	<i>Quercus alba</i>	32	Fair	Save	2	
27	White Oak	<i>Quercus alba</i>	30	Good	Remove	2	
28	American Beech	<i>Fagus grandifolia</i>	39	Poor	Save	2	
29	Tulip Tree	<i>Liriodendron tulipifera</i>	30	Fair	Remove	2	
30	Tulip Tree	<i>Liriodendron tulipifera</i>	39	Fair	Remove	2	
31	Tulip Tree	<i>Liriodendron tulipifera</i>	31	Good	Remove	2	
32	Green Ash	<i>Fraxinus pennsylvanica</i>	49	Fair	Save	park	
33	Red Maple	<i>Acer rubrum</i>	40	Fair, stream bank	Save	park	
34	Tulip Tree	<i>Liriodendron tulipifera</i>	39	Good	Save	park	
35	American Beech	<i>Fagus grandifolia</i>	30	Good	Save	park	
36	Tulip Tree	<i>Liriodendron tulipifera</i>	52	Fair	Save	park	
37	Sweetgum	<i>Liquidambar styraciflua</i>	31	Good	Save	park	
38	Red Maple	<i>Acer rubrum</i>	46	Fair	Save	park	
39	Sycamore	<i>Platanus occidentalis</i>	37	Fair, stream bank	Save	park	
40	Sycamore	<i>Platanus occidentalis</i>	50	Fair	Remove	infra 2	
41	Tulip Tree	<i>Liriodendron tulipifera</i>	37	Fair	Save	park	
42	Tulip Tree	<i>Liriodendron tulipifera</i>	49	Good	Save	park	
43	Tulip Tree	<i>Liriodendron tulipifera</i>	46	Good	Save	park	
44	Pin Oak	<i>Quercus palustris</i>	45	Fair, insect damage	Remove	4	
45	Pin Oak	<i>Quercus palustris</i>	38	Good	Save	4	
46	Tulip Tree	<i>Liriodendron tulipifera</i>	46	Good	Save	4	
47	Pin Oak	<i>Quercus palustris</i>	47	Good	Save	4	
48	Pin Oak	<i>Quercus palustris</i>	42	Good	Save	retained	
49	Tulip Tree	<i>Liriodendron tulipifera</i>	43	Good	Save	retained	
50	Red Maple	<i>Acer rubrum</i>	50	Poor, 1/2 missing	Save	retained	
51	Sweetgum	<i>Liquidambar styraciflua</i>	34	Good	Save	retained	
52	River Birch	<i>Betula nigra</i>	33	Fair	Save	retained	
53	Tulip Tree	<i>Liriodendron tulipifera</i>	37	Fair	Save	offsite	
54	Tulip Tree	<i>Liriodendron tulipifera</i>	46	Fair	Save	retained	
55	Tulip Tree	<i>Liriodendron tulipifera</i>	35	Very poor, damaged	Save	retained	
56	Sycamore	<i>Platanus occidentalis</i>	33	Fair, twin	Save	park	
57	Tulip Tree	<i>Liriodendron tulipifera</i>	30	Poor	Remove	park	
58	Pin Oak	<i>Quercus palustris</i>	31	Good	Remove	park	
59	Red Oak	<i>Quercus rubra</i>	39	Fair	Remove	park	
60	Silver Maple	<i>Acer saccharinum</i>	31	Fair	Remove	park	
61	Silver Maple	<i>Acer saccharinum</i>	31	Poor	Remove	park	
62	Silver Maple	<i>Acer saccharinum</i>	35	Fair	Remove	park	
63	Tulip Tree	<i>Liriodendron tulipifera</i>	36	Good	Save	park	
64	Tulip Tree	<i>Liriodendron tulipifera</i>	37	Fair, twin with 65	Remove	park	
65	Tulip Tree	<i>Liriodendron tulipifera</i>	38	Fair	Remove	park	
66	Silver Maple	<i>Acer saccharinum</i>	65	Fair, 4 stems	Remove	park	
67	Black Cherry	<i>Prunus serotina</i>	40	Poor, damaged	Remove	3	
68	Tulip Tree	<i>Liriodendron tulipifera</i>	58	Fair	Save	3	
69	Sycamore	<i>Platanus occidentalis</i>	30	Fair	Save	park	
70	Silver Maple	<i>Acer saccharinum</i>	40	Fair, 6 stems	Save	park	
71	Silver Maple	<i>Acer saccharinum</i>	44	Fair, 4 stems	Save	park	
72	Silver Maple	<i>Acer saccharinum</i>	39	Good, stream bank	Save	park	
73	Tulip Tree	<i>Liriodendron tulipifera</i>	36	Fair, 3 stems	Save	park	
74	Tulip Tree	<i>Liriodendron tulipifera</i>	30	Fair, 3 stems	Save	park	
75	Tulip Tree	<i>Liriodendron tulipifera</i>	33	Poor	Save	park	
76	Tulip Tree	<i>Liriodendron tulipifera</i>	32	Good	Save	park	
77	Tulip Tree	<i>Liriodendron tulipifera</i>	60	Fair, 3 stems	Save	park	
78	Tulip Tree	<i>Liriodendron tulipifera</i>	30	Poor	Remove	park	
79	Tulip Tree	<i>Liriodendron tulipifera</i>	30	Fair	Save	park	
80	Tulip Tree	<i>Liriodendron tulipifera</i>	31	Fair, twin with 81	Save	park	
81	Tulip Tree	<i>Liriodendron tulipifera</i>	30	Fair, twin	Save	park	
82	Silver Maple*	<i>Acer saccharinum</i>	67	Fair	Save	6	
83	Silver Maple	<i>Acer saccharinum</i>	59	Fair	Save	6	
84	Silver Maple*	<i>Acer saccharinum</i>	75	Fair	Save	6	
85	Silver Maple	<i>Acer saccharinum</i>	50	Good	Save	6	
86	Black Walnut	<i>Juglans nigra</i>	34	Fair	Save	6	
87	Silver Maple	<i>Acer saccharinum</i>	40	Fair	Save	6	
88	Pin Oak	<i>Quercus palustris</i>	38	Good	Save	6	
89	Pin Oak	<i>Quercus palustris</i>	30	Good	Save	6	
90	Silver Maple	<i>Acer saccharinum</i>	47	Good	Save	6	
D	<table><tr><td>91</td><td>Black Walnut</td><td><i>Juglans nigra</i></td><td>30</td><td>Poor</td><td>Save</td><td>6</td></tr><tr><td>92</td><td>Black Walnut</td><td><i>Juglans nigra</i></td><td>30</td><td>Fair</td><td>Save</td><td>6</td></tr><tr><td>93</td><td>Pin Oak</td><td><i>Quercus palustris</i></td><td>32</td><td>Good</td><td>Save</td><td>6</td></tr><tr><td>94</td><td>Silver Maple</td><td><i>Acer saccharinum</i></td><td>44</td><td>Poor, trunk damage</td><td>Save</td><td>park</td></tr><tr><td>95</td><td>Pin Oak</td><td><i>Quercus palustris</i></td><td>34</td><td>Good</td><td>Save</td><td>park</td></tr><tr><td>96</td><td>Cedar</td><td><i>Juniperus sp.</i></td><td>30</td><td>Good</td><td>Remove</td><td>4</td></tr><tr><td>97</td><td>Tulip Tree</td><td><i>Liriodendron tulipifera</i></td><td>34</td><td>Fair</td><td>Save</td><td>4</td></tr><tr><td>98</td><td>Red Maple</td><td><i>Acer rubrum</i></td><td>34</td><td>Fair</td><td>Save</td><td>4</td></tr><tr><td>99</td><td>Tulip Tree</td><td><i>Liriodendron tulipifera</i></td><td>45</td><td>Good</td><td>Save</td><td>4</td></tr><tr><td>100</td><td>Black Locust</td><td><i>Robinia pseudoacacia</i></td><td>36</td><td>Poor</td><td>Save</td><td>4</td></tr><tr><td>101</td><td>Sweetgum</td><td><i>Liquidambar styraciflua</i></td><td>35</td><td>Fair</td><td>Save</td><td>park</td></tr><tr><td>102</td><td>Sweetgum</td><td><i>Liquidambar styraciflua</i></td><td>34</td><td>Fair</td><td>Save</td><td>park</td></tr><tr><td>103</td><td>American Beech</td><td><i>Fagus grandifolia</i></td><td>40</td><td>Good</td><td>Save</td><td>park</td></tr><tr><td>104</td><td>Red Maple</td><td><i>Acer rubrum</i></td><td>35</td><td>Good</td><td>Save</td><td>park</td></tr><tr><td>105</td><td>Red Maple</td><td><i>Acer rubrum</i></td><td>30</td><td>Fair</td><td>Save</td><td>park</td></tr><tr><td>106</td><td>Red Maple</td><td><i>Acer rubrum</i></td><td>52</td><td>Poor</td><td>Save</td><td>park</td></tr><tr><td>107</td><td>Sweetgum</td><td><i>Liquidambar styraciflua</i></td><td>31</td><td>Fair</td><td>Save</td><td>park</td></tr><tr><td>108</td><td>Red Maple</td><td><i>Acer rubrum</i></td><td>35</td><td>Good</td><td>Save</td><td>park</td></tr><tr><td>109</td><td>Tulip Tree</td><td><i>Liriodendron tulipifera</i></td><td>52</td><td>Poor</td><td>Save</td><td>park</td></tr><tr><td>109 A</td><td>Sweetgum</td><td><i>Liquidambar styraciflua</i></td><td>51</td><td>Fair</td><td>Save</td><td>park</td></tr><tr><td>110</td><td>Sweetgum</td><td><i>Liquidambar styraciflua</i></td><td>33</td><td>Fair</td><td>Save</td><td>6</td></tr><tr><td>111</td><td>Sweetgum</td><td><i>Liquidambar styraciflua</i></td><td>37</td><td>Good</td><td>Save</td><td>6</td></tr><tr><td>112</td><td>Elm</td><td><i>Ulmus sp.</i></td><td>36</td><td>Fair</td><td>Save</td><td>6</td></tr><tr><td>113</td><td>Tulip Tree</td><td><i>Liriodendron tulipifera</i></td><td>35</td><td>Fair, twin</td><td>Save</td><td>4</td></tr><tr><td>114</td><td>Tulip Tree</td><td><i>Liriodendron tulipifera</i></td><td>37</td><td>Good</td><td>Save</td><td>4</td></tr><tr><td>115</td><td>Tulip Tree</td><td><i>Liriodendron tulipifera</i></td><td>34</td><td>Good</td><td>Save</td><td>offsite</td></tr><tr><td>116</td><td>Tulip Tree</td><td><i>Liriodendron tulipifera</i></td><td>41</td><td>Good</td><td>Save</td><td>offsite</td></tr><tr><td>117</td><td>Tulip Tree</td><td><i>Liriodendron tulipifera</i></td><td>41</td><td>Good</td><td>Save</td><td>offsite</td></tr><tr><td>118</td><td>Tulip Tree</td><td><i>Liriodendron tulipifera</i></td><td>30</td><td>Good</td><td>Save</td><td>4</td></tr><tr><td>119</td><td>Tulip Tree</td><td><i>Liriodendron tulipifera</i></td><td>36</td><td>Good</td><td>Save</td><td>4</td></tr><tr><td>120</td><td>Tulip Tree</td><td><i>Liriodendron tulipifera</i></td><td>38</td><td>Fair</td><td>Save</td><td>4</td></tr><tr><td>121</td><td>Tulip Tree</td><td><i>Liriodendron tulipifera</i></td><td>32</td><td>Fair, twin with 29"</td><td>Save</td><td>4</td></tr><tr><td>122</td><td>Tulip Tree</td><td><i>Liriodendron tulipifera</i></td><td>33</td><td>Good</td><td>Save</td><td>4</td></tr><tr><td>123</td><td>Tulip Tree</td><td><i>Liriodendron tulipifera</i></td><td>32</td><td>Fair</td><td>Save</td><td>offsite</td></tr><tr><td>124</td><td>Tulip Tree</td><td><i>Liriodendron tulipifera</i></td><td>34</td><td>Fair</td><td>Save</td><td>4</td></tr><tr><td>125</td><td>Tulip Tree</td><td><i>Liriodendron tulipifera</i></td><td>37</td><td>Good</td><td>Save</td><td>4</td></tr><tr><td>126</td><td>Elm</td><td><i>Ulmus sp.</i></td><td>36</td><td>Fair, twin</td><td>Save</td><td>4</td></tr><tr><td>127</td><td>Tulip Tree</td><td><i>Liriodendron tulipifera</i></td><td>41</td><td>Fair</td><td>Save</td><td>4</td></tr><tr><td>128</td><td>Tulip Tree</td><td><i>Liriodendron tulipifera</i></td><td>31</td><td>Fair</td><td>Save</td><td>4 church</td></tr><tr><td>129</td><td>Tulip Tree</td><td><i>Liriodendron tulipifera</i></td><td>41</td><td>Fair</td><td>Save</td><td>4 church</td></tr><tr><td>130</td><td>Tulip Tree</td><td><i>Liriodendron tulipifera</i></td><td>45</td><td>Fair, trash in area</td><td>Save</td><td>4 church</td></tr><tr><td>131</td><td>Tulip Tree</td><td><i>Liriodendron tulipifera</i></td><td>51</td><td>Fair, twin</td><td>Save</td><td>4 church</td></tr><tr><td>132</td><td>Tulip Tree</td><td><i>Liriodendron tulipifera</i></td><td>30</td><td>Fair</td><td>Save</td><td>4</td></tr><tr><td>133</td><td>American Beech</td><td><i>Fagus grandifolia</i></td><td>32</td><td>Fair</td><td>Save</td><td>4</td></tr><tr><td>134</td><td>American Beech</td><td><i>Fagus grandifolia</i></td><td>32</td><td>Fair, trash in area</td><td>Save</td><td>4</td></tr><tr><td>135</td><td>Tulip Tree</td><td><i>Liriodendron tulipifera</i></td><td>32</td><td>Good</td><td>Save</td><td>4</td></tr><tr><td>136</td><td>Tulip Tree</td><td><i>Liriodendron tulipifera</i></td><td>30</td><td>Fair, stream bank</td><td>Save</td><td>4</td></tr><tr><td>137</td><td>White Oak</td><td><i>Quercus alba</i></td><td>30</td><td>Good</td><td>Save</td><td>4</td></tr><tr><td>138</td><td>White Oak</td><td><i>Quercus alba</i></td><td>33</td><td>Good</td><td>Save</td><td>4</td></tr><tr><td>139</td><td>White Oak</td><td><i>Quercus alba</i></td><td>33</td><td>Good</td><td>Save</td><td>4</td></tr><tr><td>140</td><td>White Oak</td><td><i>Quercus alba</i></td><td>36</td><td>Good, stream bank</td><td>Save</td><td>4</td></tr><tr><td>141</td><td>Tulip Tree</td><td><i>Liriodendron tulipifera</i></td><td>39</td><td>Fair</td><td>Save</td><td>4</td></tr><tr><td>142</td><td>White Oak</td><td><i>Quercus alba</i></td><td>34</td><td>Good</td><td>Save</td><td>4</td></tr><tr><td>143</td><td>Tulip Tree</td><td><i>Liriodendron tulipifera</i></td><td>30</td><td>Fair, head of swale</td><td>Save</td><td>4</td></tr><tr><td>144</td><td>Tulip Tree</td><td><i>Liriodendron tulipifera</i></td><td>33</td><td>Fair</td><td>Save</td><td>4</td></tr><tr><td>145</td><td>Tulip Tree</td><td><i>Liriodendron tulipifera</i></td><td>34</td><td>Good, stream bank</td><td>Save</td><td>4</td></tr><tr><td>146</td><td>Tulip Tree</td><td><i>Liriodendron tulipifera</i></td><td>35</td><td>Fair</td><td>Save</td><td>4</td></tr><tr><td>147</td><td>Red Oak</td><td><i>Quercus rubra</i></td><td>34</td><td>Fair</td><td>Save</td><td>4</td></tr><tr><td>148</td><td>Tulip Tree</td><td><i>Liriodendron tulipifera</i></td><td>37</td><td>Good</td><td>Save</td><td>4</td></tr><tr><td>149</td><td>Tulip Tree</td><td><i>Liriodendron tulipifera</i></td><td>42</td><td>Fair</td><td>Save</td><td>4</td></tr><tr><td>150</td><td>Tulip Tree</td><td><i>Liriodendron tulipifera</i></td><td>30</td><td>Fair</td><td>Save</td><td>4</td></tr><tr><td>151</td><td>Tulip Tree</td><td><i>Liriodendron tulipifera</i></td><td>42</td><td>Good</td><td>Save</td><td>4</td></tr><tr><td>152</td><td>Red Maple</td><td><i>Acer rubrum</i></td><td>33</td><td>Poor</td><td>Save</td><td>5</td></tr><tr><td>153</td><td>American Beech</td><td><i>Fagus grandifolia</i></td><td>34</td><td>Good</td><td>Save</td><td>5</td></tr><tr><td>154</td><td>Tulip Tree</td><td><i>Liriodendron tulipifera</i></td><td>36</td><td>Good</td><td>Save</td><td>5</td></tr><tr><td>155</td><td>American Beech</td><td><i>Fagus grandifolia</i></td><td>30</td><td>Good</td><td>Save</td><td>5</td></tr><tr><td>156</td><td>Tulip Tree</td><td><i>Liriodendron tulipifera</i></td><td>40</td><td>Fair</td><td>Save</td><td>5</td></tr><tr><td>157</td><td>White Oak</td><td><i>Quercus alba</i></td><td>34</td><td>Fair</td><td>Save</td><td>5</td></tr><tr><td>158</td><td>Black Gum</td><td><i>Nyssa sylvatica</i></td><td>30</td><td>Fair</td><td>Save</td><td>5</td></tr><tr><td>159</td><td>Silver Maple</td><td><i>Acer saccharinum</i></td><td>36</td><td>Poor</td><td>Save</td><td>5</td></tr><tr><td>160</td><td>Silver Maple</td><td><i>Acer saccharinum</i></td><td>52</td><td>Fair</td><td>Save</td><td>5</td></tr><tr><td>161</td><td>Red Maple</td><td><i>Acer rubrum</i></td><td>39</td><td>Fair</td><td>Save</td><td>5</td></tr><tr><td>162</td><td>Red Maple</td><td><i>Acer rubrum</i></td><td>36</td><td>Fair</td><td>Save</td><td>5</td></tr><tr><td>163</td><td>Norway Maple</td><td><i>Acer platanoides</i></td><td>51</td><td>Fair</td><td>Save</td><td>5</td></tr><tr><td>164</td><td>Norway Maple</td><td><i>Acer platanoides</i></td><td>34</td><td>Fair</td><td>Save</td><td>5</td></tr><tr><td>165</td><td>Red Maple</td><td><i>Acer rubrum</i></td><td>35</td><td>Poor</td><td>Save</td><td>5</td></tr><tr><td>166</td><td>Red Maple</td><td><i>Acer rubrum</i></td><td>31</td><td>Fair</td><td>Save</td><td>6</td></tr><tr><td>167</td><td>Red Maple</td><td><i>Acer rubrum</i></td><td>30</td><td>Poor</td><td>Save</td><td>6</td></tr><tr><td>168</td><td>Hickory</td><td><i>Carya sp.</i></td><td>31</td><td>Poor</td><td>Save</td><td>6</td></tr><tr><td>169</td><td>Black Locust</td><td><i>Robinia pseudoacacia</i></td><td>36</td><td>Poor</td><td>Save</td><td>6</td></tr><tr><td>170</td><td>Black Locust</td><td><i>Robinia pseudoacacia</i></td><td>30</td><td>Fair</td><td>Save</td><td>infra 2</td></tr><tr><td>171</td><td>Black Locust</td><td><i>Robinia pseudoacacia</i></td><td>35</td><td>Poor</td><td>Save</td><td>park</td></tr><tr><td>172</td><td>Silver Maple</td><td><i>Acer saccharinum</i></td><td>46</td><td>Fair</td><td>Save</td><td>park</td></tr><tr><td>173</td><td>Silver Maple</td><td><i>Acer saccharinum</i></td><td>35</td><td>Fair</td><td>Save</td><td>park</td></tr><tr><td>174</td><td>Silver Maple</td><td><i>Acer saccharinum</i></td><td>49</td><td>Fair</td><td>Save</td><td>park</td></tr><tr><td>175</td><td>Tulip Tree</td><td><i>Liriodendron tulipifera</i></td><td>37</td><td>Good</td><td>Save</td><td>park</td></tr><tr><td>176</td><td>Tulip Tree</td><td><i>Liriodendron tulipifera</i></td><td>34</td><td>Fair</td><td>Save</td><td>park</td></tr><tr><td>177</td><td>Tulip Tree</td><td><i>Liriodendron tulipifera</i></td><td>35</td><td>Fair</td><td>Save</td><td>park</td></tr><tr><td>178</td><td>Black Walnut</td><td><i>Juglans nigra</i></td><td>31</td><td>Fair</td><td>Save</td><td>6</td></tr><tr><td>179</td><td>Black Locust</td><td><i>Robinia pseudoacacia</i></td><td>36</td><td>Poor</td><td>Save</td><td>6</td></tr><tr><td>180</td><td>Osage Orange*</td><td><i>Maclura pomifera</i></td><td>57</td><td>Fair, covered in English</td><td>Save</td><td>6</td></tr><tr><td>181</td><td>Hickory</td><td><i>Carya sp.</i></td><td>33</td><td>Fair</td><td>Save</td><td>6</td></tr><tr><td>182</td><td>Black Gum*</td><td><i>Nyssa sylvatica</i></td><td>44</td><td>Fair</td><td>Save</td><td>6</td></tr></table>								91	Black Walnut	<i>Juglans nigra</i>	30	Poor	Save	6	92	Black Walnut	<i>Juglans nigra</i>	30	Fair	Save	6	93	Pin Oak	<i>Quercus palustris</i>	32	Good	Save	6	94	Silver Maple	<i>Acer saccharinum</i>	44	Poor, trunk damage	Save	park	95	Pin Oak	<i>Quercus palustris</i>	34	Good	Save	park	96	Cedar	<i>Juniperus sp.</i>	30	Good	Remove	4	97	Tulip Tree	<i>Liriodendron tulipifera</i>	34	Fair	Save	4	98	Red Maple	<i>Acer rubrum</i>	34	Fair	Save	4	99	Tulip Tree	<i>Liriodendron tulipifera</i>	45	Good	Save	4	100	Black Locust	<i>Robinia pseudoacacia</i>	36	Poor	Save	4	101	Sweetgum	<i>Liquidambar styraciflua</i>	35	Fair	Save	park	102	Sweetgum	<i>Liquidambar styraciflua</i>	34	Fair	Save	park	103	American Beech	<i>Fagus grandifolia</i>	40	Good	Save	park	104	Red Maple	<i>Acer rubrum</i>	35	Good	Save	park	105	Red Maple	<i>Acer rubrum</i>	30	Fair	Save	park	106	Red Maple	<i>Acer rubrum</i>	52	Poor	Save	park	107	Sweetgum	<i>Liquidambar styraciflua</i>	31	Fair	Save	park	108	Red Maple	<i>Acer rubrum</i>	35	Good	Save	park	109	Tulip Tree	<i>Liriodendron tulipifera</i>	52	Poor	Save	park	109 A	Sweetgum	<i>Liquidambar styraciflua</i>	51	Fair	Save	park	110	Sweetgum	<i>Liquidambar styraciflua</i>	33	Fair	Save	6	111	Sweetgum	<i>Liquidambar styraciflua</i>	37	Good	Save	6	112	Elm	<i>Ulmus sp.</i>	36	Fair	Save	6	113	Tulip Tree	<i>Liriodendron tulipifera</i>	35	Fair, twin	Save	4	114	Tulip Tree	<i>Liriodendron tulipifera</i>	37	Good	Save	4	115	Tulip Tree	<i>Liriodendron tulipifera</i>	34	Good	Save	offsite	116	Tulip Tree	<i>Liriodendron tulipifera</i>	41	Good	Save	offsite	117	Tulip Tree	<i>Liriodendron tulipifera</i>	41	Good	Save	offsite	118	Tulip Tree	<i>Liriodendron tulipifera</i>	30	Good	Save	4	119	Tulip Tree	<i>Liriodendron tulipifera</i>	36	Good	Save	4	120	Tulip Tree	<i>Liriodendron tulipifera</i>	38	Fair	Save	4	121	Tulip Tree	<i>Liriodendron tulipifera</i>	32	Fair, twin with 29"	Save	4	122	Tulip Tree	<i>Liriodendron tulipifera</i>	33	Good	Save	4	123	Tulip Tree	<i>Liriodendron tulipifera</i>	32	Fair	Save	offsite	124	Tulip Tree	<i>Liriodendron tulipifera</i>	34	Fair	Save	4	125	Tulip Tree	<i>Liriodendron tulipifera</i>	37	Good	Save	4	126	Elm	<i>Ulmus sp.</i>	36	Fair, twin	Save	4	127	Tulip Tree	<i>Liriodendron tulipifera</i>	41	Fair	Save	4	128	Tulip Tree	<i>Liriodendron tulipifera</i>	31	Fair	Save	4 church	129	Tulip Tree	<i>Liriodendron tulipifera</i>	41	Fair	Save	4 church	130	Tulip Tree	<i>Liriodendron tulipifera</i>	45	Fair, trash in area	Save	4 church	131	Tulip Tree	<i>Liriodendron tulipifera</i>	51	Fair, twin	Save	4 church	132	Tulip Tree	<i>Liriodendron tulipifera</i>	30	Fair	Save	4	133	American Beech	<i>Fagus grandifolia</i>	32	Fair	Save	4	134	American Beech	<i>Fagus grandifolia</i>	32	Fair, trash in area	Save	4	135	Tulip Tree	<i>Liriodendron tulipifera</i>	32	Good	Save	4	136	Tulip Tree	<i>Liriodendron tulipifera</i>	30	Fair, stream bank	Save	4	137	White Oak	<i>Quercus alba</i>	30	Good	Save	4	138	White Oak	<i>Quercus alba</i>	33	Good	Save	4	139	White Oak	<i>Quercus alba</i>	33	Good	Save	4	140	White Oak	<i>Quercus alba</i>	36	Good, stream bank	Save	4	141	Tulip Tree	<i>Liriodendron tulipifera</i>	39	Fair	Save	4	142	White Oak	<i>Quercus alba</i>	34	Good	Save	4	143	Tulip Tree	<i>Liriodendron tulipifera</i>	30	Fair, head of swale	Save	4	144	Tulip Tree	<i>Liriodendron tulipifera</i>	33	Fair	Save	4	145	Tulip Tree	<i>Liriodendron tulipifera</i>	34	Good, stream bank	Save	4	146	Tulip Tree	<i>Liriodendron tulipifera</i>	35	Fair	Save	4	147	Red Oak	<i>Quercus rubra</i>	34	Fair	Save	4	148	Tulip Tree	<i>Liriodendron tulipifera</i>	37	Good	Save	4	149	Tulip Tree	<i>Liriodendron tulipifera</i>	42	Fair	Save	4	150	Tulip Tree	<i>Liriodendron tulipifera</i>	30	Fair	Save	4	151	Tulip Tree	<i>Liriodendron tulipifera</i>	42	Good	Save	4	152	Red Maple	<i>Acer rubrum</i>	33	Poor	Save	5	153	American Beech	<i>Fagus grandifolia</i>	34	Good	Save	5	154	Tulip Tree	<i>Liriodendron tulipifera</i>	36	Good	Save	5	155	American Beech	<i>Fagus grandifolia</i>	30	Good	Save	5	156	Tulip Tree	<i>Liriodendron tulipifera</i>	40	Fair	Save	5	157	White Oak	<i>Quercus alba</i>	34	Fair	Save	5	158	Black Gum	<i>Nyssa sylvatica</i>	30	Fair	Save	5	159	Silver Maple	<i>Acer saccharinum</i>	36	Poor	Save	5	160	Silver Maple	<i>Acer saccharinum</i>	52	Fair	Save	5	161	Red Maple	<i>Acer rubrum</i>	39	Fair	Save	5	162	Red Maple	<i>Acer rubrum</i>	36	Fair	Save	5	163	Norway Maple	<i>Acer platanoides</i>	51	Fair	Save	5	164	Norway Maple	<i>Acer platanoides</i>	34	Fair	Save	5	165	Red Maple	<i>Acer rubrum</i>	35	Poor	Save	5	166	Red Maple	<i>Acer rubrum</i>	31	Fair	Save	6	167	Red Maple	<i>Acer rubrum</i>	30	Poor	Save	6	168	Hickory	<i>Carya sp.</i>	31	Poor	Save	6	169	Black Locust	<i>Robinia pseudoacacia</i>	36	Poor	Save	6	170	Black Locust	<i>Robinia pseudoacacia</i>	30	Fair	Save	infra 2	171	Black Locust	<i>Robinia pseudoacacia</i>	35	Poor	Save	park	172	Silver Maple	<i>Acer saccharinum</i>	46	Fair	Save	park	173	Silver Maple	<i>Acer saccharinum</i>	35	Fair	Save	park	174	Silver Maple	<i>Acer saccharinum</i>	49	Fair	Save	park	175	Tulip Tree	<i>Liriodendron tulipifera</i>	37	Good	Save	park	176	Tulip Tree	<i>Liriodendron tulipifera</i>	34	Fair	Save	park	177	Tulip Tree	<i>Liriodendron tulipifera</i>	35	Fair	Save	park	178	Black Walnut	<i>Juglans nigra</i>	31	Fair	Save	6	179	Black Locust	<i>Robinia pseudoacacia</i>	36	Poor	Save	6	180	Osage Orange*	<i>Maclura pomifera</i>	57	Fair, covered in English	Save	6	181	Hickory	<i>Carya sp.</i>	33	Fair	Save	6	182	Black Gum*	<i>Nyssa sylvatica</i>	44	Fair	Save	6
91	Black Walnut	<i>Juglans nigra</i>	30	Poor	Save	6	
92	Black Walnut	<i>Juglans nigra</i>	30	Fair	Save	6	
93	Pin Oak	<i>Quercus palustris</i>	32	Good	Save	6	
94	Silver Maple	<i>Acer saccharinum</i>	44	Poor, trunk damage	Save	park	
95	Pin Oak	<i>Quercus palustris</i>	34	Good	Save	park	
96	Cedar	<i>Juniperus sp.</i>	30	Good	Remove	4	
97	Tulip Tree	<i>Liriodendron tulipifera</i>	34	Fair	Save	4	
98	Red Maple	<i>Acer rubrum</i>	34	Fair	Save	4	
99	Tulip Tree	<i>Liriodendron tulipifera</i>	45	Good	Save	4	
100	Black Locust	<i>Robinia pseudoacacia</i>	36	Poor	Save	4	
101	Sweetgum	<i>Liquidambar styraciflua</i>	35	Fair	Save	park	
102	Sweetgum	<i>Liquidambar styraciflua</i>	34	Fair	Save	park	
103	American Beech	<i>Fagus grandifolia</i>	40	Good	Save	park	
104	Red Maple	<i>Acer rubrum</i>	35	Good	Save	park	
105	Red Maple	<i>Acer rubrum</i>	30	Fair	Save	park	
106	Red Maple	<i>Acer rubrum</i>	52	Poor	Save	park	
107	Sweetgum	<i>Liquidambar styraciflua</i>	31	Fair	Save	park	
108	Red Maple	<i>Acer rubrum</i>	35	Good	Save	park	
109	Tulip Tree	<i>Liriodendron tulipifera</i>	52	Poor	Save	park	
109 A	Sweetgum	<i>Liquidambar styraciflua</i>	51	Fair	Save	park	
110	Sweetgum	<i>Liquidambar styraciflua</i>	33	Fair	Save	6	
111	Sweetgum	<i>Liquidambar styraciflua</i>	37	Good	Save	6	
112	Elm	<i>Ulmus sp.</i>	36	Fair	Save	6	
113	Tulip Tree	<i>Liriodendron tulipifera</i>	35	Fair, twin	Save	4	
114	Tulip Tree	<i>Liriodendron tulipifera</i>	37	Good	Save	4	
115	Tulip Tree	<i>Liriodendron tulipifera</i>	34	Good	Save	offsite	
116	Tulip Tree	<i>Liriodendron tulipifera</i>	41	Good	Save	offsite	
117	Tulip Tree	<i>Liriodendron tulipifera</i>	41	Good	Save	offsite	
118	Tulip Tree	<i>Liriodendron tulipifera</i>	30	Good	Save	4	
119	Tulip Tree	<i>Liriodendron tulipifera</i>	36	Good	Save	4	
120	Tulip Tree	<i>Liriodendron tulipifera</i>	38	Fair	Save	4	
121	Tulip Tree	<i>Liriodendron tulipifera</i>	32	Fair, twin with 29"	Save	4	
122	Tulip Tree	<i>Liriodendron tulipifera</i>	33	Good	Save	4	
123	Tulip Tree	<i>Liriodendron tulipifera</i>	32	Fair	Save	offsite	
124	Tulip Tree	<i>Liriodendron tulipifera</i>	34	Fair	Save	4	
125	Tulip Tree	<i>Liriodendron tulipifera</i>	37	Good	Save	4	
126	Elm	<i>Ulmus sp.</i>	36	Fair, twin	Save	4	
127	Tulip Tree	<i>Liriodendron tulipifera</i>	41	Fair	Save	4	
128	Tulip Tree	<i>Liriodendron tulipifera</i>	31	Fair	Save	4 church	
129	Tulip Tree	<i>Liriodendron tulipifera</i>	41	Fair	Save	4 church	
130	Tulip Tree	<i>Liriodendron tulipifera</i>	45	Fair, trash in area	Save	4 church	
131	Tulip Tree	<i>Liriodendron tulipifera</i>	51	Fair, twin	Save	4 church	
132	Tulip Tree	<i>Liriodendron tulipifera</i>	30	Fair	Save	4	
133	American Beech	<i>Fagus grandifolia</i>	32	Fair	Save	4	
134	American Beech	<i>Fagus grandifolia</i>	32	Fair, trash in area	Save	4	
135	Tulip Tree	<i>Liriodendron tulipifera</i>	32	Good	Save	4	
136	Tulip Tree	<i>Liriodendron tulipifera</i>	30	Fair, stream bank	Save	4	
137	White Oak	<i>Quercus alba</i>	30	Good	Save	4	
138	White Oak	<i>Quercus alba</i>	33	Good	Save	4	
139	White Oak	<i>Quercus alba</i>	33	Good	Save	4	
140	White Oak	<i>Quercus alba</i>	36	Good, stream bank	Save	4	
141	Tulip Tree	<i>Liriodendron tulipifera</i>	39	Fair	Save	4	
142	White Oak	<i>Quercus alba</i>	34	Good	Save	4	
143	Tulip Tree	<i>Liriodendron tulipifera</i>	30	Fair, head of swale	Save	4	
144	Tulip Tree	<i>Liriodendron tulipifera</i>	33	Fair	Save	4	
145	Tulip Tree	<i>Liriodendron tulipifera</i>	34	Good, stream bank	Save	4	
146	Tulip Tree	<i>Liriodendron tulipifera</i>	35	Fair	Save	4	
147	Red Oak	<i>Quercus rubra</i>	34	Fair	Save	4	
148	Tulip Tree	<i>Liriodendron tulipifera</i>	37	Good	Save	4	
149	Tulip Tree	<i>Liriodendron tulipifera</i>	42	Fair	Save	4	
150	Tulip Tree	<i>Liriodendron tulipifera</i>	30	Fair	Save	4	
151	Tulip Tree	<i>Liriodendron tulipifera</i>	42	Good	Save	4	
152	Red Maple	<i>Acer rubrum</i>	33	Poor	Save	5	
153	American Beech	<i>Fagus grandifolia</i>	34	Good	Save	5	
154	Tulip Tree	<i>Liriodendron tulipifera</i>	36	Good	Save	5	
155	American Beech	<i>Fagus grandifolia</i>	30	Good	Save	5	
156	Tulip Tree	<i>Liriodendron tulipifera</i>	40	Fair	Save	5	
157	White Oak	<i>Quercus alba</i>	34	Fair	Save	5	
158	Black Gum	<i>Nyssa sylvatica</i>	30	Fair	Save	5	
159	Silver Maple	<i>Acer saccharinum</i>	36	Poor	Save	5	
160	Silver Maple	<i>Acer saccharinum</i>	52	Fair	Save	5	
161	Red Maple	<i>Acer rubrum</i>	39	Fair	Save	5	
162	Red Maple	<i>Acer rubrum</i>	36	Fair	Save	5	
163	Norway Maple	<i>Acer platanoides</i>	51	Fair	Save	5	
164	Norway Maple	<i>Acer platanoides</i>	34	Fair	Save	5	
165	Red Maple	<i>Acer rubrum</i>	35	Poor	Save	5	
166	Red Maple	<i>Acer rubrum</i>	31	Fair	Save	6	
167	Red Maple	<i>Acer rubrum</i>	30	Poor	Save	6	
168	Hickory	<i>Carya sp.</i>	31	Poor	Save	6	
169	Black Locust	<i>Robinia pseudoacacia</i>	36	Poor	Save	6	
170	Black Locust	<i>Robinia pseudoacacia</i>	30	Fair	Save	infra 2	
171	Black Locust	<i>Robinia pseudoacacia</i>	35	Poor	Save	park	
172	Silver Maple	<i>Acer saccharinum</i>	46	Fair	Save	park	
173	Silver Maple	<i>Acer saccharinum</i>	35	Fair	Save	park	
174	Silver Maple	<i>Acer saccharinum</i>	49	Fair	Save	park	
175	Tulip Tree	<i>Liriodendron tulipifera</i>	37	Good	Save	park	
176	Tulip Tree	<i>Liriodendron tulipifera</i>	34	Fair	Save	park	
177	Tulip Tree	<i>Liriodendron tulipifera</i>	35	Fair	Save	park	
178	Black Walnut	<i>Juglans nigra</i>	31	Fair	Save	6	
179	Black Locust	<i>Robinia pseudoacacia</i>	36	Poor	Save	6	
180	Osage Orange*	<i>Maclura pomifera</i>	57	Fair, covered in English	Save	6	
181	Hickory	<i>Carya sp.</i>	33	Fair	Save	6	
182	Black Gum*	<i>Nyssa sylvatica</i>	44	Fair	Save	6	
C	<table><tr><td>183</td><td>Black Gum*</td><td><i>Nyssa sylvatica</i></td><td>54</td><td>Fair</td><td>Save</td><td>6</td></tr><tr><td>184</td><td>Beech</td><td><i>Fagus sp.</i></td><td>43</td><td>Fair</td><td>Save</td><td>6</td></tr><tr><td>185</td><td>Red Maple</td><td><i>Acer rubrum</i></td><td>30</td><td>Good</td><td>Save</td><td>6</td></tr><tr><td>186</td><td>Silver Maple</td><td><i>Acer saccharinum</i></td><td>34</td><td>Poor</td><td>Save</td><td>6</td></tr><tr><td>187</td><td>Black Walnut</td><td><i>Juglans nigra</i></td><td>31</td><td>Fair</td><td>Save</td><td>6</td></tr><tr><td>188</td><td>Silver Maple</td><td><i>Acer saccharinum</i></td><td>48</td><td>Poor</td><td>Save</td><td>6</td></tr><tr><td>189</td><td>Silver Maple</td><td><i>Acer saccharinum</i></td><td>42</td><td>Fair</td><td>Save</td><td>6</td></tr><tr><td>190</td><td>Pin oak</td><td><i>Quercus palustris</i></td><td>30</td><td>Good</td><td>Save</td><td>6</td></tr><tr><td>191</td><td>Red Maple</td><td><i>Acer rubrum</i></td><td>39</td><td>Fair</td><td>Save</td><td>park</td></tr><tr><td>192</td><td>Red Oak</td><td><i>Quercus rubra</i></td><td>46</td><td>Fair, twin</td><td>Save</td><td>5</td></tr><tr><td>193</td><td>Red Oak</td><td><i>Quercus rubra</i></td><td>31</td><td>Good</td><td>Remove</td><td>5</td></tr><tr><td>194</td><td>Red Oak</td><td><i>Quercus rubra</i></td><td>38</td><td>Good</td><td>Save</td><td>5</td></tr><tr><td>195</td><td>Tulip Tree</td><td><i>Liriodendron tulipifera</i></td><td>40</td><td>Good</td><td>Save</td><td>5</td></tr><tr><td>196</td><td>White Oak</td><td><i>Quercus alba</i></td><td>50</td><td>Fair, stream bank</td><td>Save</td><td>5</td></tr><tr><td>197</td><td>Red Oak</td><td><i>Quercus alba</i></td><td>32</td><td>Fair</td><td>Save</td><td>5</td></tr><tr></tr></table>	183	Black Gum*	<i>Nyssa sylvatica</i>	54	Fair	Save	6	184	Beech	<i>Fagus sp.</i>	43	Fair	Save	6	185	Red Maple	<i>Acer rubrum</i>	30	Good	Save	6	186	Silver Maple	<i>Acer saccharinum</i>	34	Poor	Save	6	187	Black Walnut	<i>Juglans nigra</i>	31	Fair	Save	6	188	Silver Maple	<i>Acer saccharinum</i>	48	Poor	Save	6	189	Silver Maple	<i>Acer saccharinum</i>	42	Fair	Save	6	190	Pin oak	<i>Quercus palustris</i>	30	Good	Save	6	191	Red Maple	<i>Acer rubrum</i>	39	Fair	Save	park	192	Red Oak	<i>Quercus rubra</i>	46	Fair, twin	Save	5	193	Red Oak	<i>Quercus rubra</i>	31	Good	Remove	5	194	Red Oak	<i>Quercus rubra</i>	38	Good	Save	5	195	Tulip Tree	<i>Liriodendron tulipifera</i>	40	Good	Save	5	196	White Oak	<i>Quercus alba</i>	50	Fair, stream bank	Save	5	197	Red Oak	<i>Quercus alba</i>	32	Fair	Save	5	
183	Black Gum*	<i>Nyssa sylvatica</i>	54	Fair	Save	6	
184	Beech	<i>Fagus sp.</i>	43	Fair	Save	6	
185	Red Maple	<i>Acer rubrum</i>	30	Good	Save	6	
186	Silver Maple	<i>Acer saccharinum</i>	34	Poor	Save	6	
187	Black Walnut	<i>Juglans nigra</i>	31	Fair	Save	6	
188	Silver Maple	<i>Acer saccharinum</i>	48	Poor	Save	6	
189	Silver Maple	<i>Acer saccharinum</i>	42	Fair	Save	6	
190	Pin oak	<i>Quercus palustris</i>	30	Good	Save	6	
191	Red Maple	<i>Acer rubrum</i>	39	Fair	Save	park	
192	Red Oak	<i>Quercus rubra</i>	46	Fair, twin	Save	5	
193	Red Oak	<i>Quercus rubra</i>	31	Good	Remove	5	
194	Red Oak	<i>Quercus rubra</i>	38	Good	Save	5	
195	Tulip Tree	<i>Liriodendron tulipifera</i>	40	Good	Save	5	
196	White Oak	<i>Quercus alba</i>	50	Fair, stream bank	Save	5	
197	Red Oak	<i>Quercus alba</i>	32	Fair	Save	5	

REFORESTATION/AFFORESTATION PLANT SCHEDULES

AFFORESTATION / REFORESTATION AREA #4 (SECTION 6)

Species		Planting Stock		Quantity		Reforestation Credits		Percent of Stocking	
Botanical Name	Common Name	Size	Credits/Unit	Type	Quantity	Credits			
Acer rubrum	Red Maple	Seedling: 6"-18" HT.	1	Bare Root	95	95	19.9%		
Cercia canadensis	Eastern Redbud	Seedling: 6"-18" HT.	1	Bare Root	95	95	9.9%		
Pinus taeda	Loblolly Pine	Seedling: 6"-18" HT.	1	Bare Root	95	95	9.9%		
Liquidambar styraciflua	Sweetgum	Seedling: 6"-18" HT.	1	Bare Root	190	190	19.9%		
Platanus occidentalis	American Sycamore	Seedling: 6"-18" HT.	1	Bare Root	190	190	20.4%		
Quercus phellos	Willow Oak	Seedling: 6"-18" HT.	1	Bare Root	190	190	19.9%		
Reforestation Units Provided						955			
Total Reforestation Units Required						952			
Excess						3			

AFFORESTATION / REFORESTATION AREA #5 (SECTION 6)

Species		Planting Stock		Quantity		Reforestation Credits		Percent of Stocking	
Botanical Name	Common Name	Size	Credits/Unit	Type	Quantity	Credits			
Acer rubrum	Red Maple	Seedling: 6"-18" HT.	1	Bare Root	225	225	20.1%		
Cercia canadensis	Eastern Redbud	Seedling: 6"-18" HT.	1	Bare Root	110	110	9.8%		
Pinus taeda	Loblolly Pine	Seedling: 6"-18" HT.	1	Bare Root	110	110	9.8%		
Liquidambar styraciflua	Sweetgum	Seedling: 6"-18" HT.	1	Bare Root	225	225	20.1%		
Platanus occidentalis	American Sycamore	Seedling: 6"-18" HT.	1	Bare Root	225	225	20.1%		
Quercus phellos	Willow Oak	Seedling: 6"-18" HT.	1	Bare Root	225	225	20.1%		
Reforestation Units Provided						1,120			
Total Reforestation Units Required						1,120			
Excess						0			

AFFORESTATION / REFORESTATION AREA #6 (SECTION 6)

Species		Planting Stock		Quantity		Reforestation Credits		Percent of Stocking	
Botanical Name	Common Name	Size	Credits/Unit	Type	Quantity	Credits			
Acer rubrum	Red Maple	Seedling: 6"-18" HT.	1	Bare Root	265	265	20.1%		
Cercia canadensis	Eastern Redbud	Seedling: 6"-18" HT.	1	Bare Root	130	130	9.8%		
Pinus taeda	Loblolly Pine	Seedling: 6"-18" HT.	1	Bare Root	130	130	9.8%		
Liquidambar styraciflua	Sweetgum	Seedling: 6"-18" HT.	1	Bare Root	265	265	20.1%		
Platanus occidentalis	American Sycamore	Seedling: 6"-18" HT.	1	Bare Root	265	265	20.1%		
Quercus phellos	Willow Oak	Seedling: 6"-18" HT.	1	Bare Root	265	265	20.1%		
Reforestation Units Provided						1,320			
Total Reforestation Units Required						1,320			
Excess						0			

AFFORESTATION / REFORESTATION AREA #7 (SECTION 6)

Species		Planting Stock		Quantity		Reforestation Credits		Percent of Stocking	
Botanical Name	Common Name	Size	Credits/Unit	Type	Quantity	Credits			
Acer rubrum	Red Maple	Seedling: 6"-18" HT.	1	Bare Root	190	190	19.9%		
Cercia canadensis	Eastern Redbud	Seedling: 6"-18" HT.	1	Bare Root	95	95	9.9%		
Pinus taeda	Loblolly Pine	Seedling: 6"-18" HT.	1	Bare Root	95	95	9.9%		
Liquidambar styraciflua	Sweetgum	Seedling: 6"-18" HT.	1	Bare Root	195	195	20.4%		
Platanus occidentalis	American Sycamore	Seedling: 6"-18" HT.	1	Bare Root	190	190	19.9%		
Quercus phellos	Willow Oak	Seedling: 6"-18" HT.	1	Bare Root	190	190	19.9%		
Reforestation Units Provided						955			
Total Reforestation Units Required						952			
Excess						3			

AFFORESTATION / REFORESTATION AREA #8 (SECTION 6)

Species		Planting Stock		Quantity		Reforestation Credits		Percent of Stocking	
Botanical Name	Common Name	Size	Credits/Unit	Type	Quantity	Credits			
Acer rubrum	Red Maple	Seedling: 6"-18" HT.	1	Bare Root	775	775	19.8%		
Cercia canadensis	Eastern Redbud	Seedling: 6"-18" HT.	1	Bare Root	400	400	10.2%		
Pinus taeda	Loblolly Pine	Seedling: 6"-18" HT.	1	Bare Root	400	400	10.2%		
Liquidambar styraciflua	Sweetgum	Seedling: 6"-18" HT.	1	Bare Root	775	775	19.8%		
Platanus occidentalis	American Sycamore	Seedling: 6"-18" HT.	1	Bare Root	775	775	19.8%		
Quercus phellos	Willow Oak	Seedling: 6"-18" HT.	1	Bare Root	780	780	20.0%		
Reforestation Units Provided						3,905			
Total Reforestation Units Required						3,904			
Excess						1			

AFFORESTATION / REFORESTATION AREA #9 (SECTION 6)

Species		Planting Stock		Quantity		Reforestation Credits		Percent of Stocking	
Botanical Name	Common Name	Size	Credits/Unit	Type	Quantity	Credits			
Acer rubrum	Red Maple	Seedling: 6"-18" HT.	1	Bare Root	145	145	20.3%		
Cercia canadensis	Eastern Redbud	Seedling: 6"-18" HT.	1	Bare Root	70	70	9.8%		
Pinus taeda	Loblolly Pine	Seedling: 6"-18" HT.	1	Bare Root	70	70	9.8%		
Liquidambar styraciflua	Sweetgum	Seedling: 6"-18" HT.	1	Bare Root	140	140	19.9%		
Platanus occidentalis	American Sycamore	Seedling: 6"-18" HT.	1	Bare Root	145	145	20.3%		
Quercus phellos	Willow Oak	Seedling: 6"-18" HT.	1	Bare Root	145	145	20.3%		
Reforestation Units Provided						715			
Total Reforestation Units Required						712			
Excess						3			

AFFORESTATION / REFORESTATION AREA #10 (SECTION 6)

Species		Planting Stock		Quantity		Reforestation Credits		Percent of Stocking	
Botanical Name	Common Name	Size	Credits/Unit	Type	Quantity	Credits			
Acer rubrum	Red Maple	Seedling: 6"-18" HT.	1	Bare Root	40	40	19.0%		
Cercia canadensis	Eastern Redbud	Seedling: 6"-18" HT.	1	Bare Root	20	20	9.5%		
Pinus taeda	Loblolly Pine	Seedling: 6"-18" HT.	1	Bare Root	20	20	9.5%		
Liquidambar styraciflua	Sweetgum	Seedling: 6"-18" HT.	1	Bare Root	45	45	21.4%		
Platanus occidentalis	American Sycamore	Seedling: 6"-18" HT.	1	Bare Root	45	45	21.4%		
Quercus phellos	Willow Oak	Seedling: 6"-18" HT.	1	Bare Root	45	40	18.0%		
Reforestation Units Provided						210			
Total Reforestation Units Required						208			
Excess						2			

AFFORESTATION / REFORESTATION AREA #11 (SECTION 6)

Species		Planting Stock		Quantity		Reforestation Credits		Percent of Stocking	
Botanical Name	Common Name	Size	Credits/Unit	Type	Quantity	Credits			
Acer rubrum	Red Maple	Seedling: 6"-18" HT.	1	Bare Root	35	35	19.9%		
Cercia canadensis	Eastern Redbud	Seedling: 6"-18" HT.	1	Bare Root	18	18	10.2%		
Pinus taeda	Loblolly Pine	Seedling: 6"-18" HT.	1	Bare Root	18	18	10.2%		
Liquidambar styraciflua	Sweetgum	Seedling: 6"-18" HT.	1	Bare Root	35	35	19.9%		
Platanus occidentalis	American Sycamore	Seedling: 6"-18" HT.	1	Bare Root	35	35	19.9%		
Quercus phellos	Willow Oak	Seedling: 6"-18" HT.	1	Bare Root	35	35	19.9%		
Reforestation Units Provided						178			
Total Reforestation Units Required						178			
Excess						0			

AFFORESTATION / REFORESTATION AREA #12 (SECTION 6)

Species		Planting Stock		Quantity		Reforestation Credits		Percent of Stocking	
Botanical Name	Common Name	Size	Credits/Unit	Type	Quantity	Credits			
Acer rubrum	Red Maple	Seedling: 6"-18" HT.	1	Bare Root	185	185	25.9%		
Cercia canadensis	Eastern Redbud	Seedling: 6"-18" HT.	1	Bare Root	90	90	12.6%		
Pinus taeda	Loblolly Pine	Seedling: 6"-18" HT.	1	Bare Root	90	90	12.6%		
Liquidambar styraciflua	Sweetgum	Seedling: 6"-18" HT.	1	Bare Root	180	180	25.2%		
Platanus occidentalis	American Sycamore	Seedling: 6"-18" HT.	1	Bare Root	185	185	25.9%		
Quercus phellos	Willow Oak	Seedling: 6"-18" HT.	1	Bare Root	185	185	25.9%		
Reforestation Units Provided						915			
Total Reforestation Units Required						912			
Excess						3			

NOTES:
1. The following (lowland) species may be planted in the floodplain: Red Maple, Sweetgum, Loblolly Pine, American Sycamore, and Willow Oak.
2. 800 reforestation units (or 400 caliper inches) per acre rather than 1,000 units per acre has been used as directed by Pat Vance of MNCPPC Environmental Planning via meeting with Dewberry on 11/22/2011.

PLANT SCHEDULE- SECTION 6					
Botanical Name	Common Name	Size	Type	Quantity	%Stocking
Acer rubrum	Red Maple	Seedling: 6"-18" HT.	Bare Root	2,050	20.0%
Cercia canadensis	Eastern Redbud	Seedling: 6"-18" HT.	Bare Root	1,028	10.0%
Pinus taeda	Loblolly Pine	Seedling: 6"-18" HT.	Bare Root	1,028	10.0%
Liquidambar styraciflua	Sweetgum	Seedling: 6"-18" HT.	Bare Root	2,050	20.0%
Platanus occidentalis	American Sycamore	Seedling: 6"-18" HT.	Bare Root	2,050	20.1%
Quercus phellos	Willow Oak	Seedling: 6"-18" HT.	Bare Root	2,055	20.0%
TOTAL				10,271	100.0%

*Afforestation Schedules for areas 1, 2, and 3 are not included because the planting in those areas was established with Sections 2 and 3.

Prince Georges County MD Upland Forest Mix			
% of Mix	Latin Name	Common Name	Cultivar / Ecotype
4	Agrostis perennans	Autumn Bentgrass	PA
20	Elymus virginicus	Virginia Wildrye	Suther
25	Panicum anceps	Beaked Panicgrass	MD or SC
16	Panicum clandestinum	Deertongue	Tioga
17	Tridens flavus	Purple Top	MO
2	Cornus florida	Flowering Dogwood	Any
2	Nyssa sylvatica	Black Gum	Any
3	Prunus serotina	Black Cherry	Any
5	Quercus alba	White Oak	Any
5	Quercus rubra	Red Oak	Any
1	Rhus typhina	Staghorn Sumac	Any
100	Total		
Apply at 25 lbs/acre with 30 lbs/acre cover crop			
For a cover crop use either grain oats (Jan 1 to Aug 1) or grain rye (Aug 1 to Jan 1).			

Prince Georges County MD Lowland Mix			
% of Mix	Latin Name	Common Name	Cultivar / Ecotype
5	Carex lupulina	Hop Sedge	MD
5	Carex lurida	Lurid Sedge	PA
7	Carex vulpinoidea	Fox Sedge	PA
5	Cinna arundinacea	Wood Reedgrass	PA
20	Elymus virginicus	Virginia Wildrye	Suther
2	Juncus effusus	Soft Rush	NC or PA
20	Panicum clandestinum	Deertongue	Tioga
30	Panicum rigidulum	Redtop Panicgrass	NC
1	Scirpus cyperinus	Woolgrass	PA
0.5	Cephalanthus occidentalis	Buttonbush	PA
2	Cornus amomum	Silky Dogwood	PA
2	Lindera benzoin	Spicebush	Any
0.25	Rosa palustris	Swamp Rose	PA
0.25	Spiraea tomentosa	Steeplebush	PA
100	Total		
Apply at 20 lbs/acre with 30 lbs grain rye/acre as a cover crop			