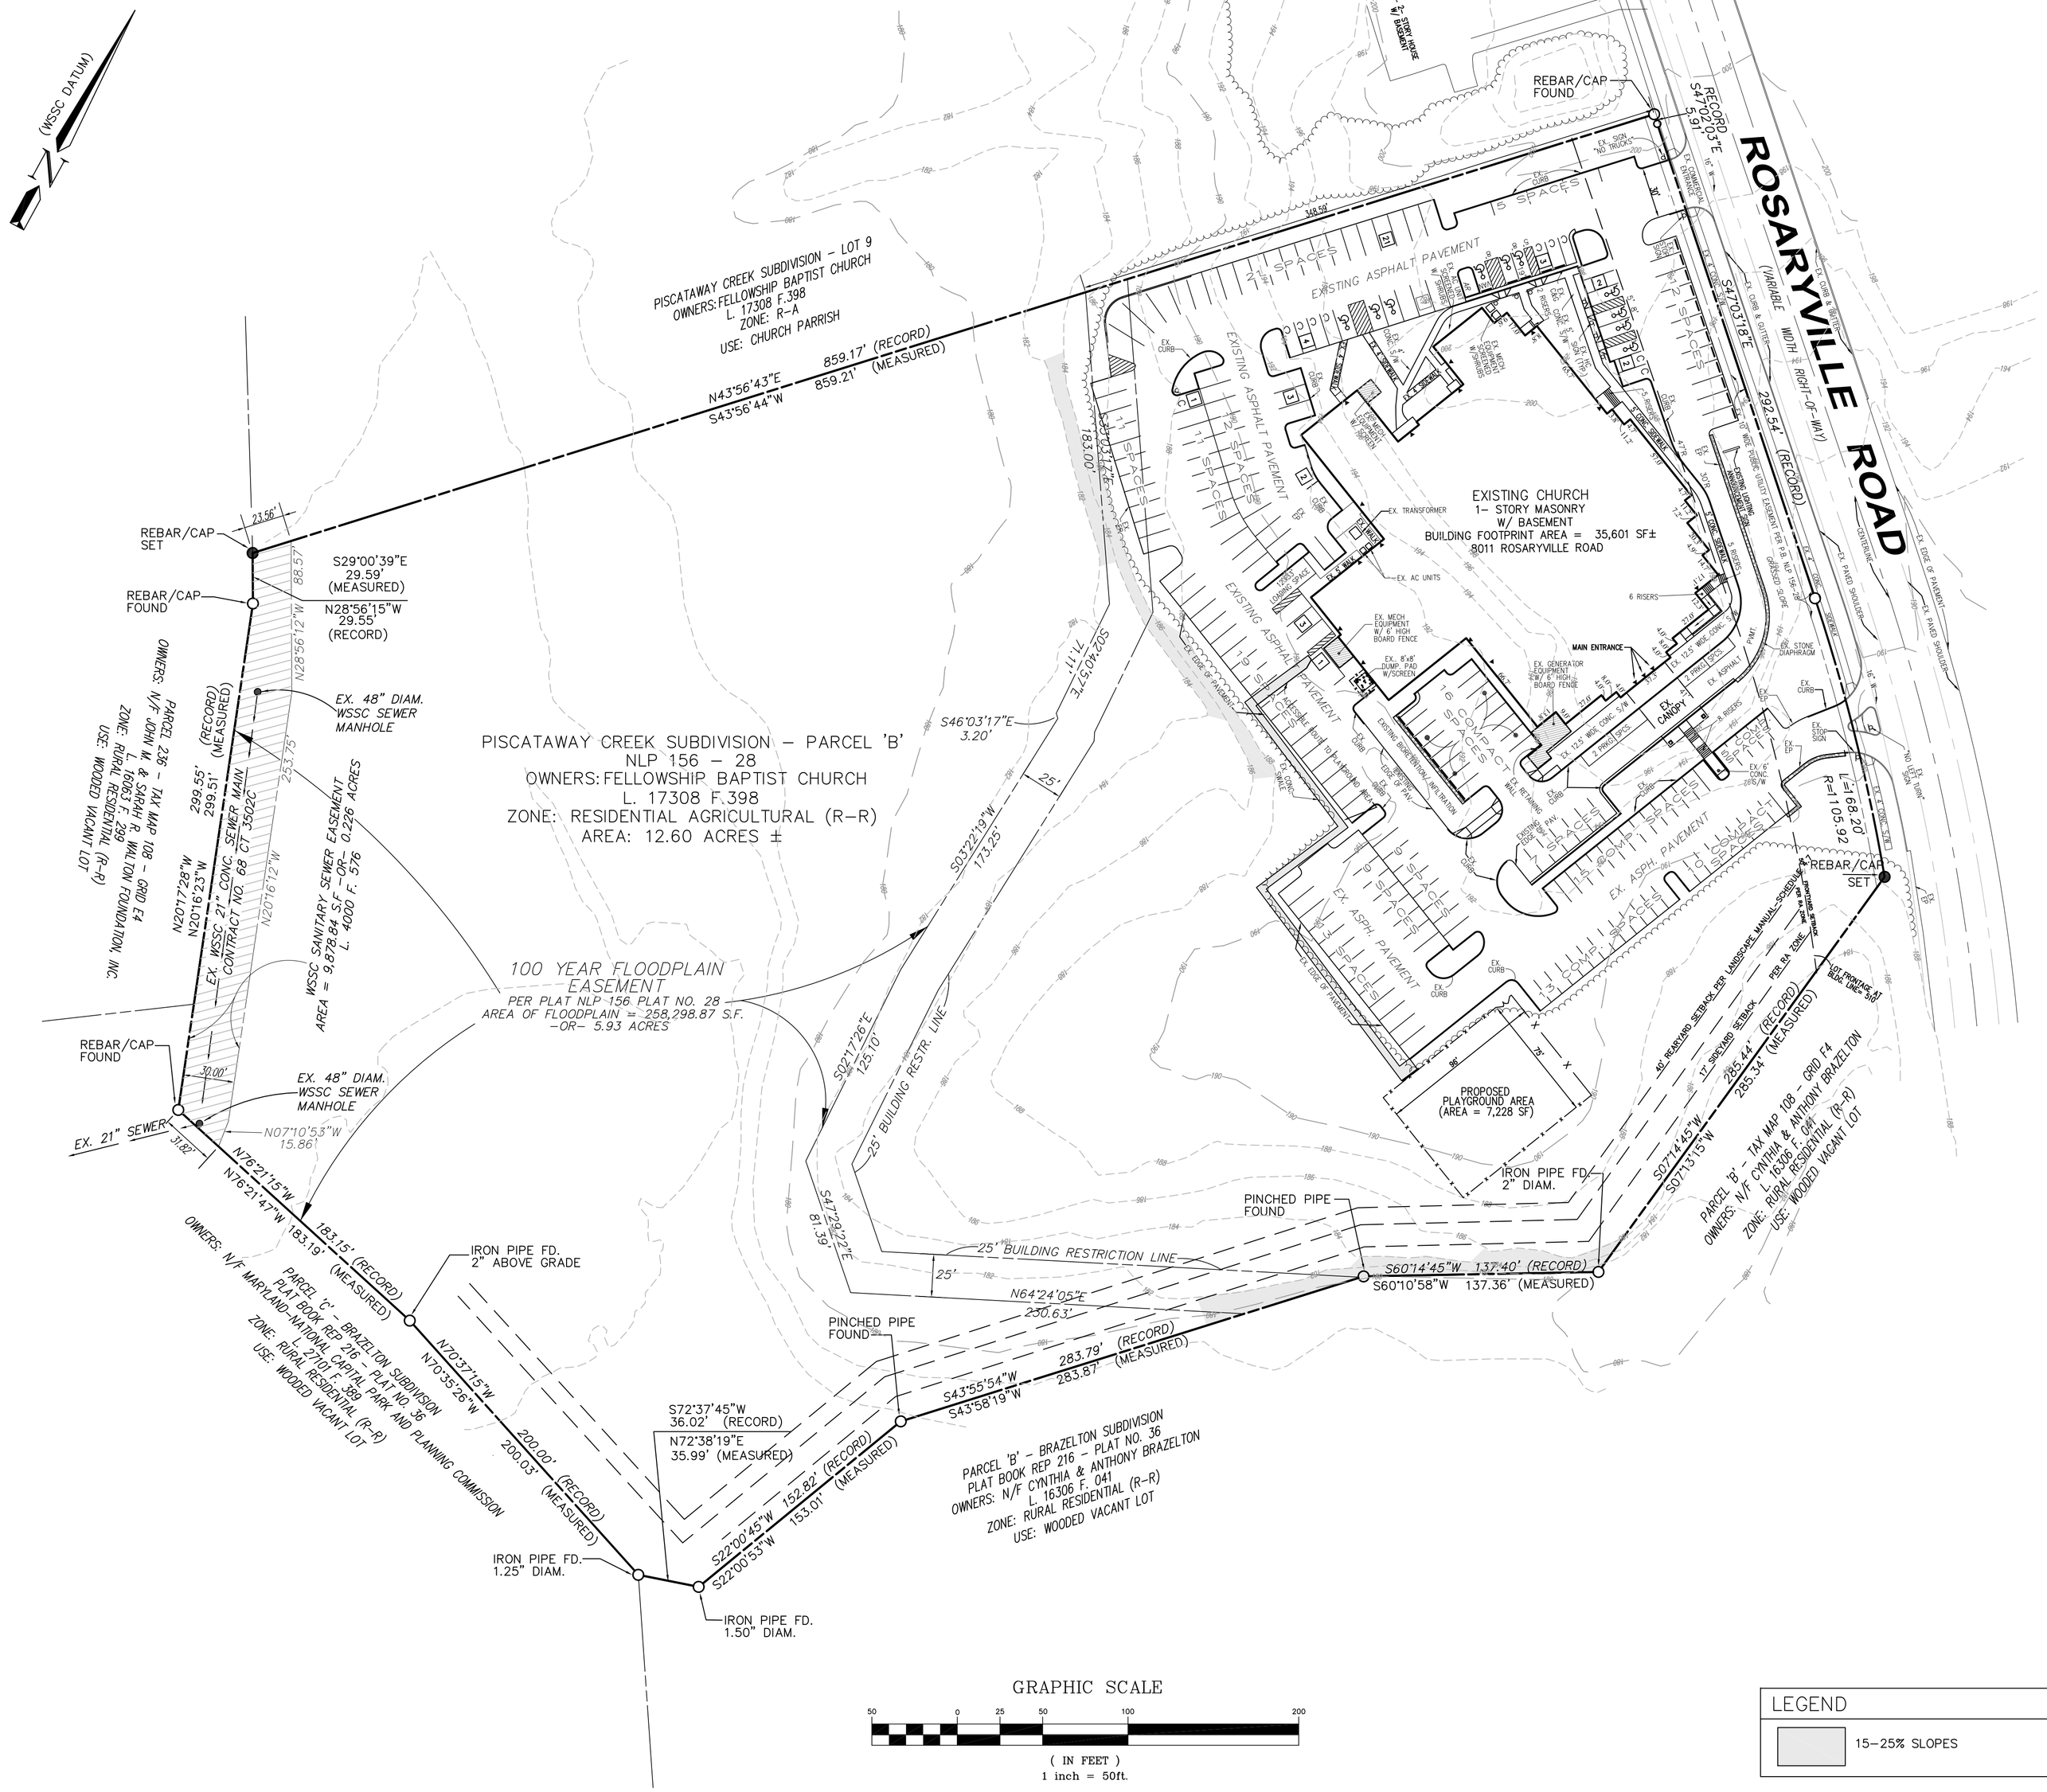
(WSSC DATUM)
PISCATAWAY CREEK SUBDIVISION – LOT 9
OWNERS: FELLOWSHIP BAPTIST CHURCH
L. 17308 F. 398
ZONE: R-A
USE: CHURCH PARRISH
N43°56'43"E 859.17' (RECORD)
S43°56'44"W 859.21' (MEASURED)
REBAR/CAP FOUND
REBAR/CAP SET
S29°00'39"E 29.59' (MEASURED)
N28°56'15"W 29.55' (RECORD)
EX. 48" DIAM. WSSC SEWER MANHOLE
ZONE: RURAL RESIDENTIAL (R-R)
USE: WOODED VACANT LOT
N28°56'12"W 88.57'
N28°56'12"W 233.75'
(RECORD) 299.55'
(MEASURED) 299.51'
N20°16'12"W
N20°17'28"W
N20°16'23"W
WSSC 21" CONC. SEWER MAIN
CONTRACT NO. 68 CT 3502C
WSSC SANITARY SEWER EASEMENT
AREA = 9,878.84 S.F. -OR- 0.226 ACRES
L. 4000 F. 576
100 YEAR FLOODPLAIN EASEMENT
PER PLAT NLP 156 PLAT NO. 28
AREA OF FLOODPLAIN = 258,298.87 S.F.
-OR- 5.93 ACRES
PISCATAWAY CREEK SUBDIVISION – PARCEL 'B'
NLP 156 – 28
OWNERS: FELLOWSHIP BAPTIST CHURCH
L. 17308 F.398
ZONE: RESIDENTIAL AGRICULTURAL (R-R)
AREA: 12.60 ACRES ±
EXISTING CHURCH
1– STORY MASONRY
W/ BASEMENT
BUILDING FOOTPRINT AREA = 35,601 SF±
8011 ROSARYVILLE ROAD
ROSARYVILLE ROAD
(VARIABLE WIDTH RIGHT-OF-WAY)
S47°03'18"E 292.54' (RECORD)
S47°03'03"E 292.91'
EXISTING ASPHALT PAVEMENT
15 SPACES
16 COMPACT SPACES
EX. TRANSFORMER
EX. AC UNITS
EX. MECH. EQUIPMENT W/ 6' HIGH BOARD FENCE
EX. 8'x8' DUMP PAD W/SCREENS
EX. GENERATOR EQUIPMENT W/ 6' HIGH BOARD FENCE
MAIN ENTRANCE
EX. CANOPY
EX. STONE DIAPHRAGM
6 RISERS
EX. CURB
