ITEM: 9

CASE: 4-19014

COLLINGTON
NASA-FCU

GENERAL LOCATION MAP

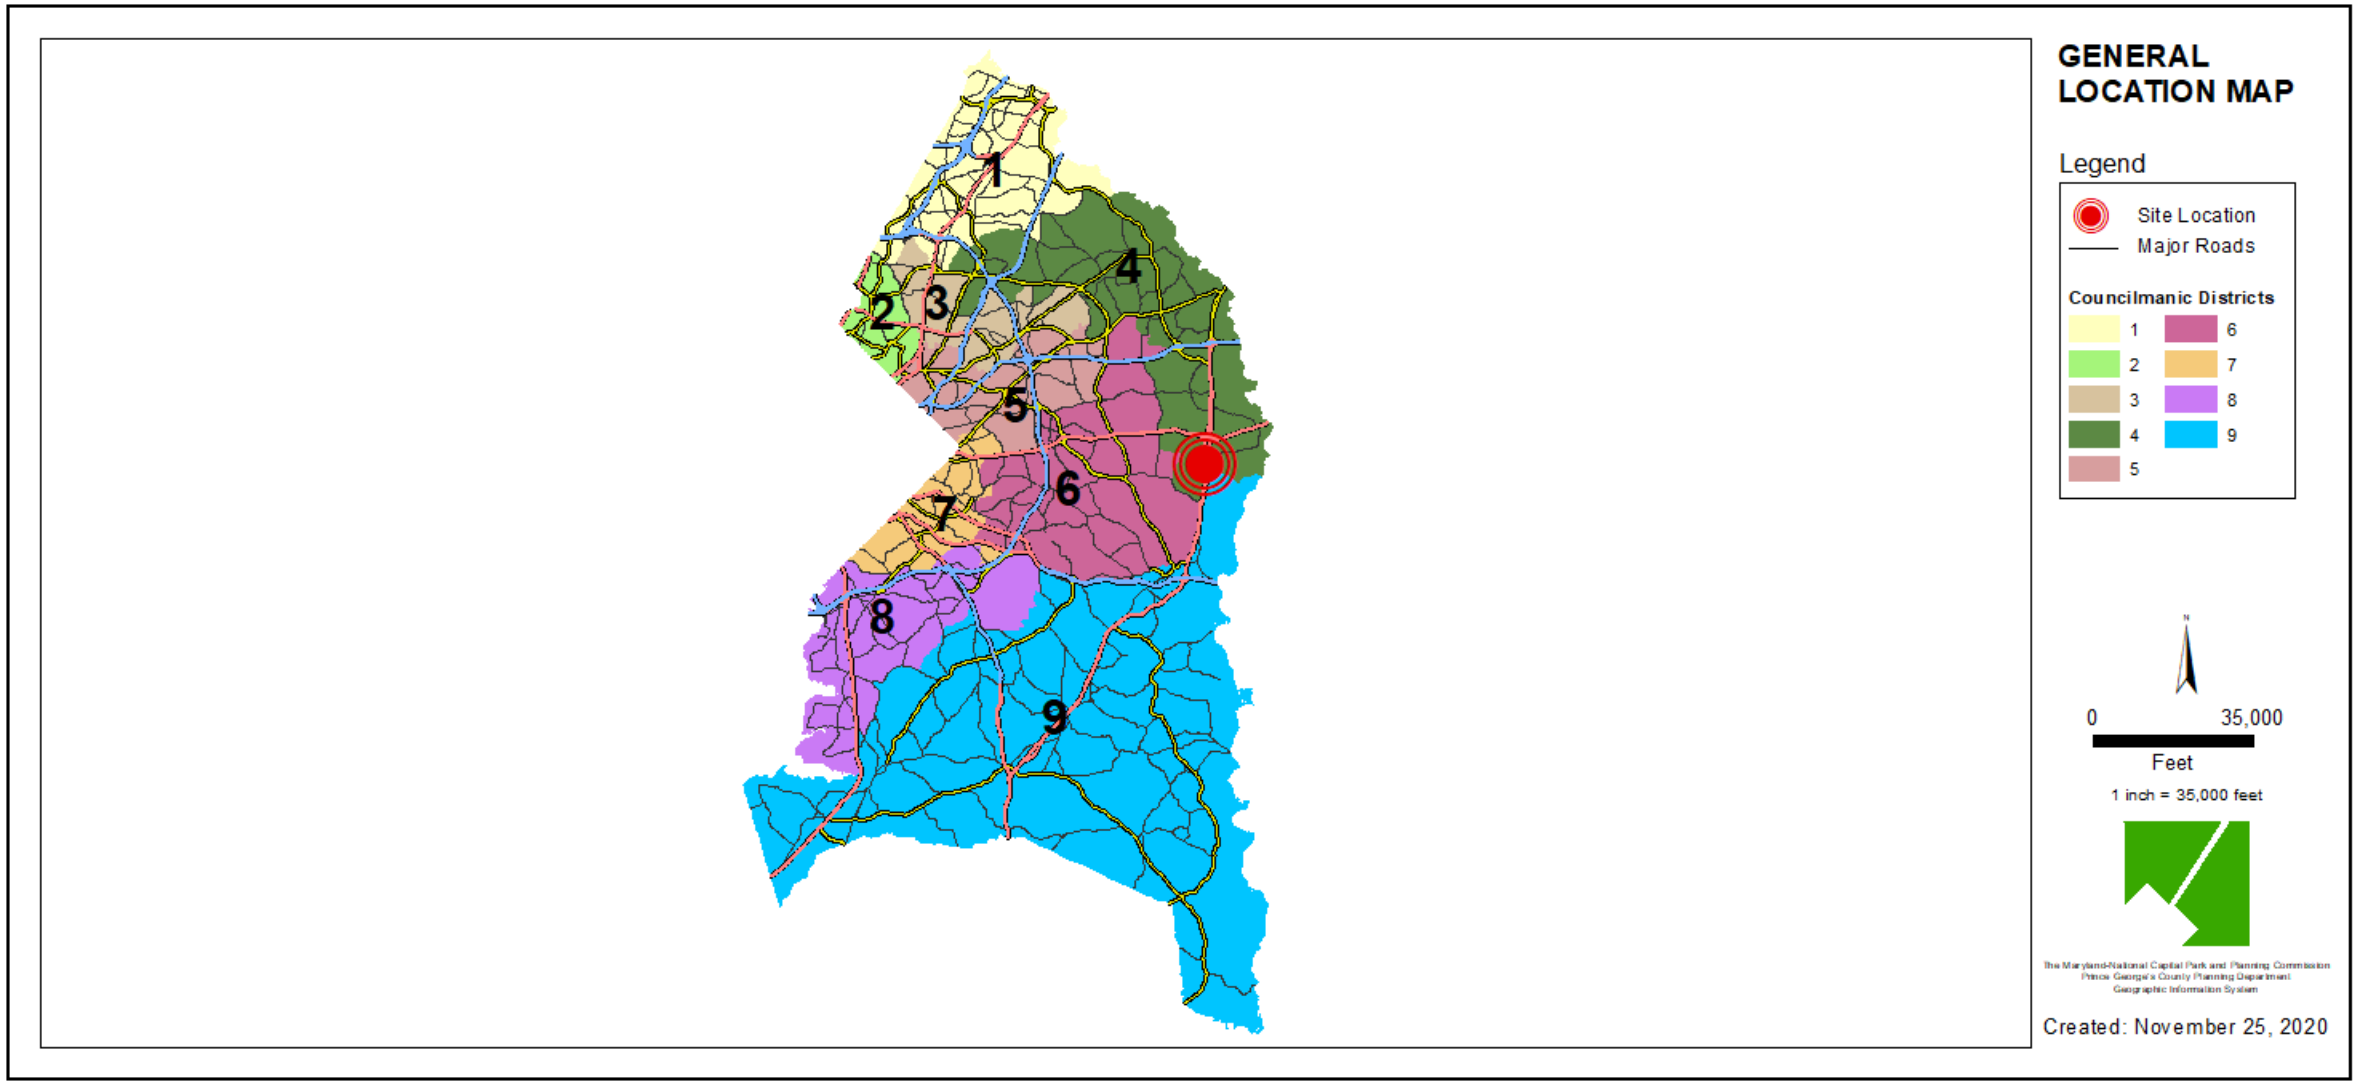

SITE VICINITY

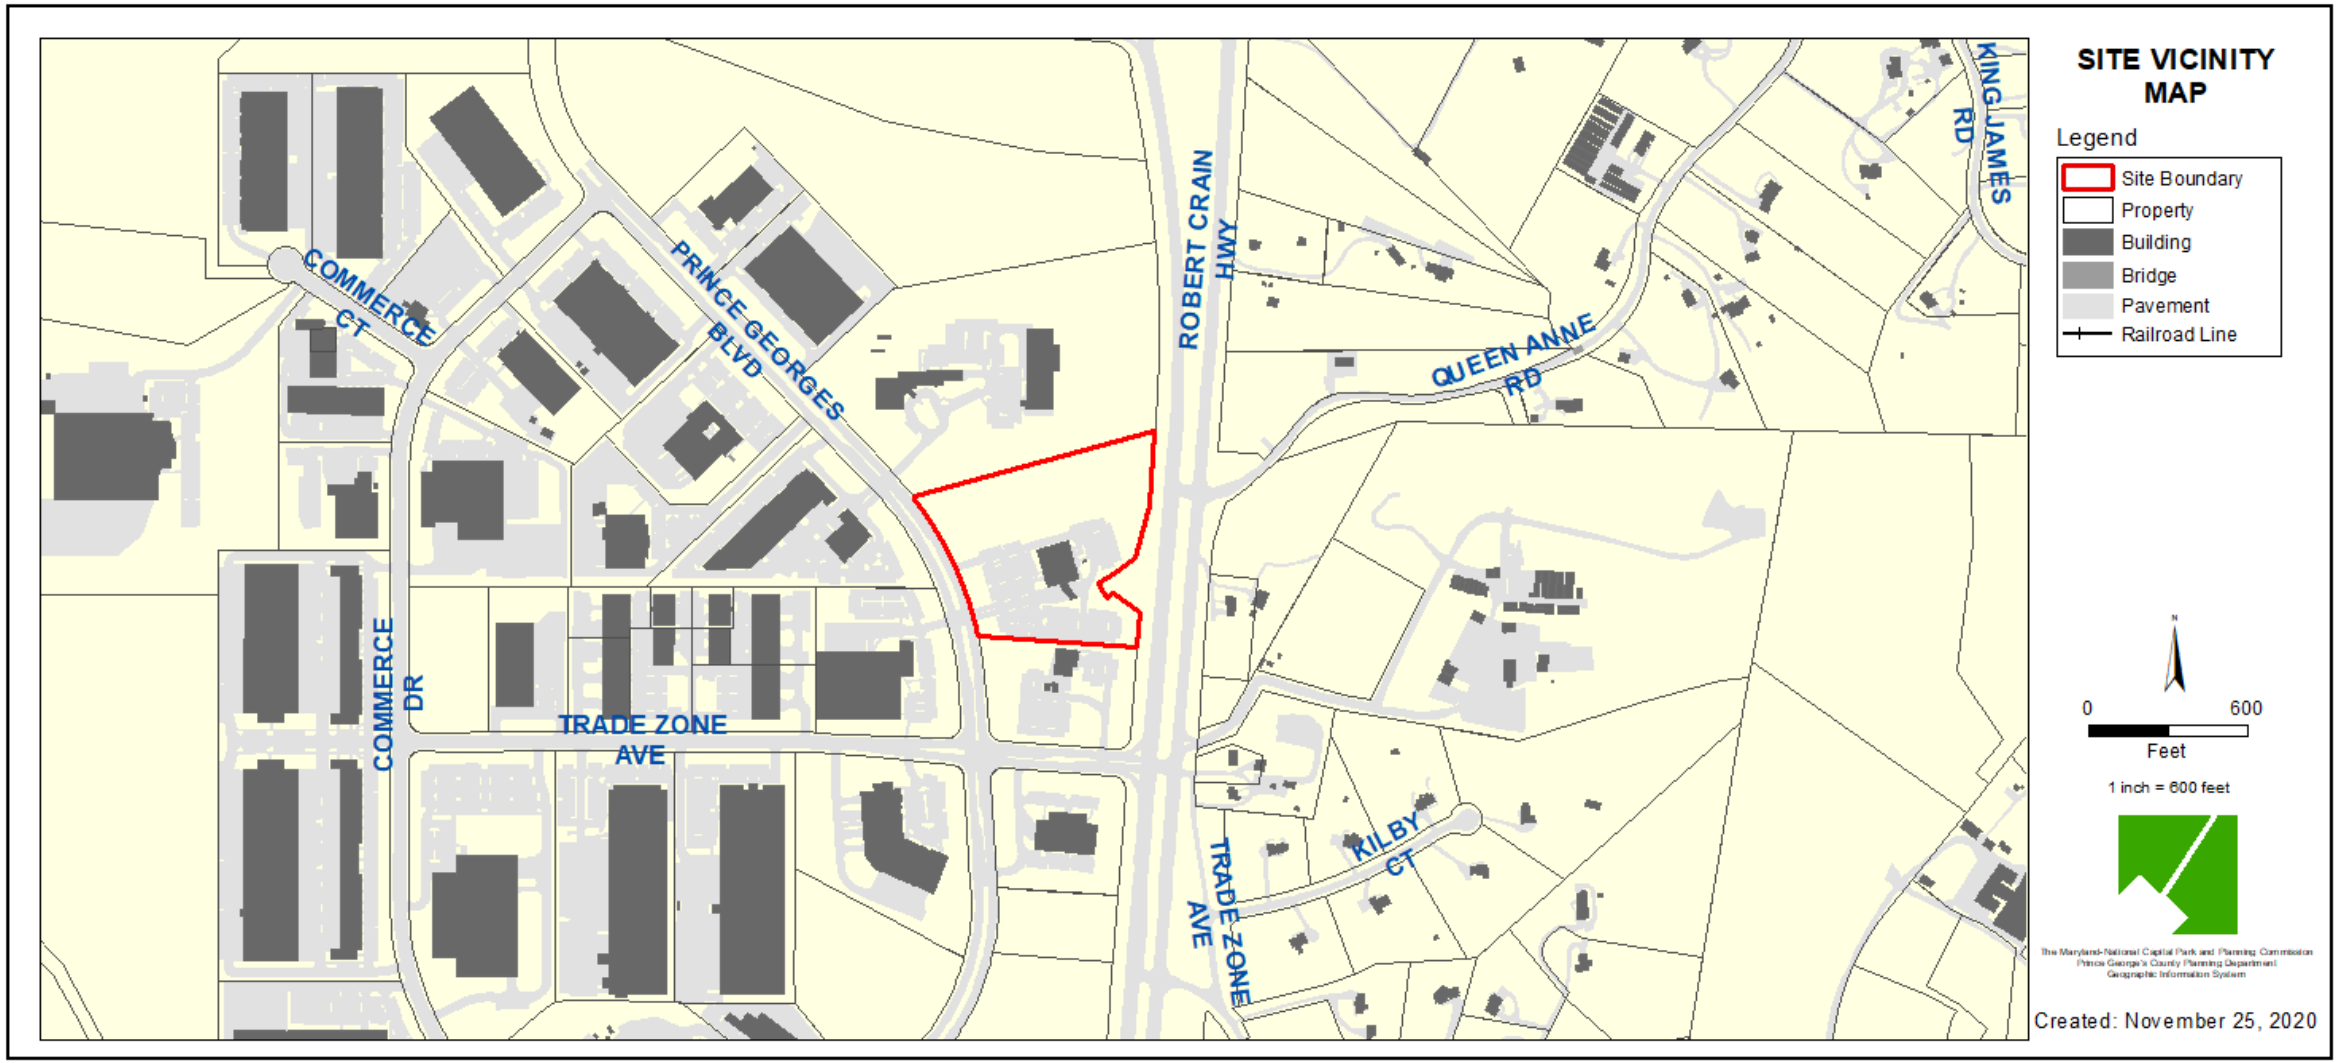

ZONING MAP

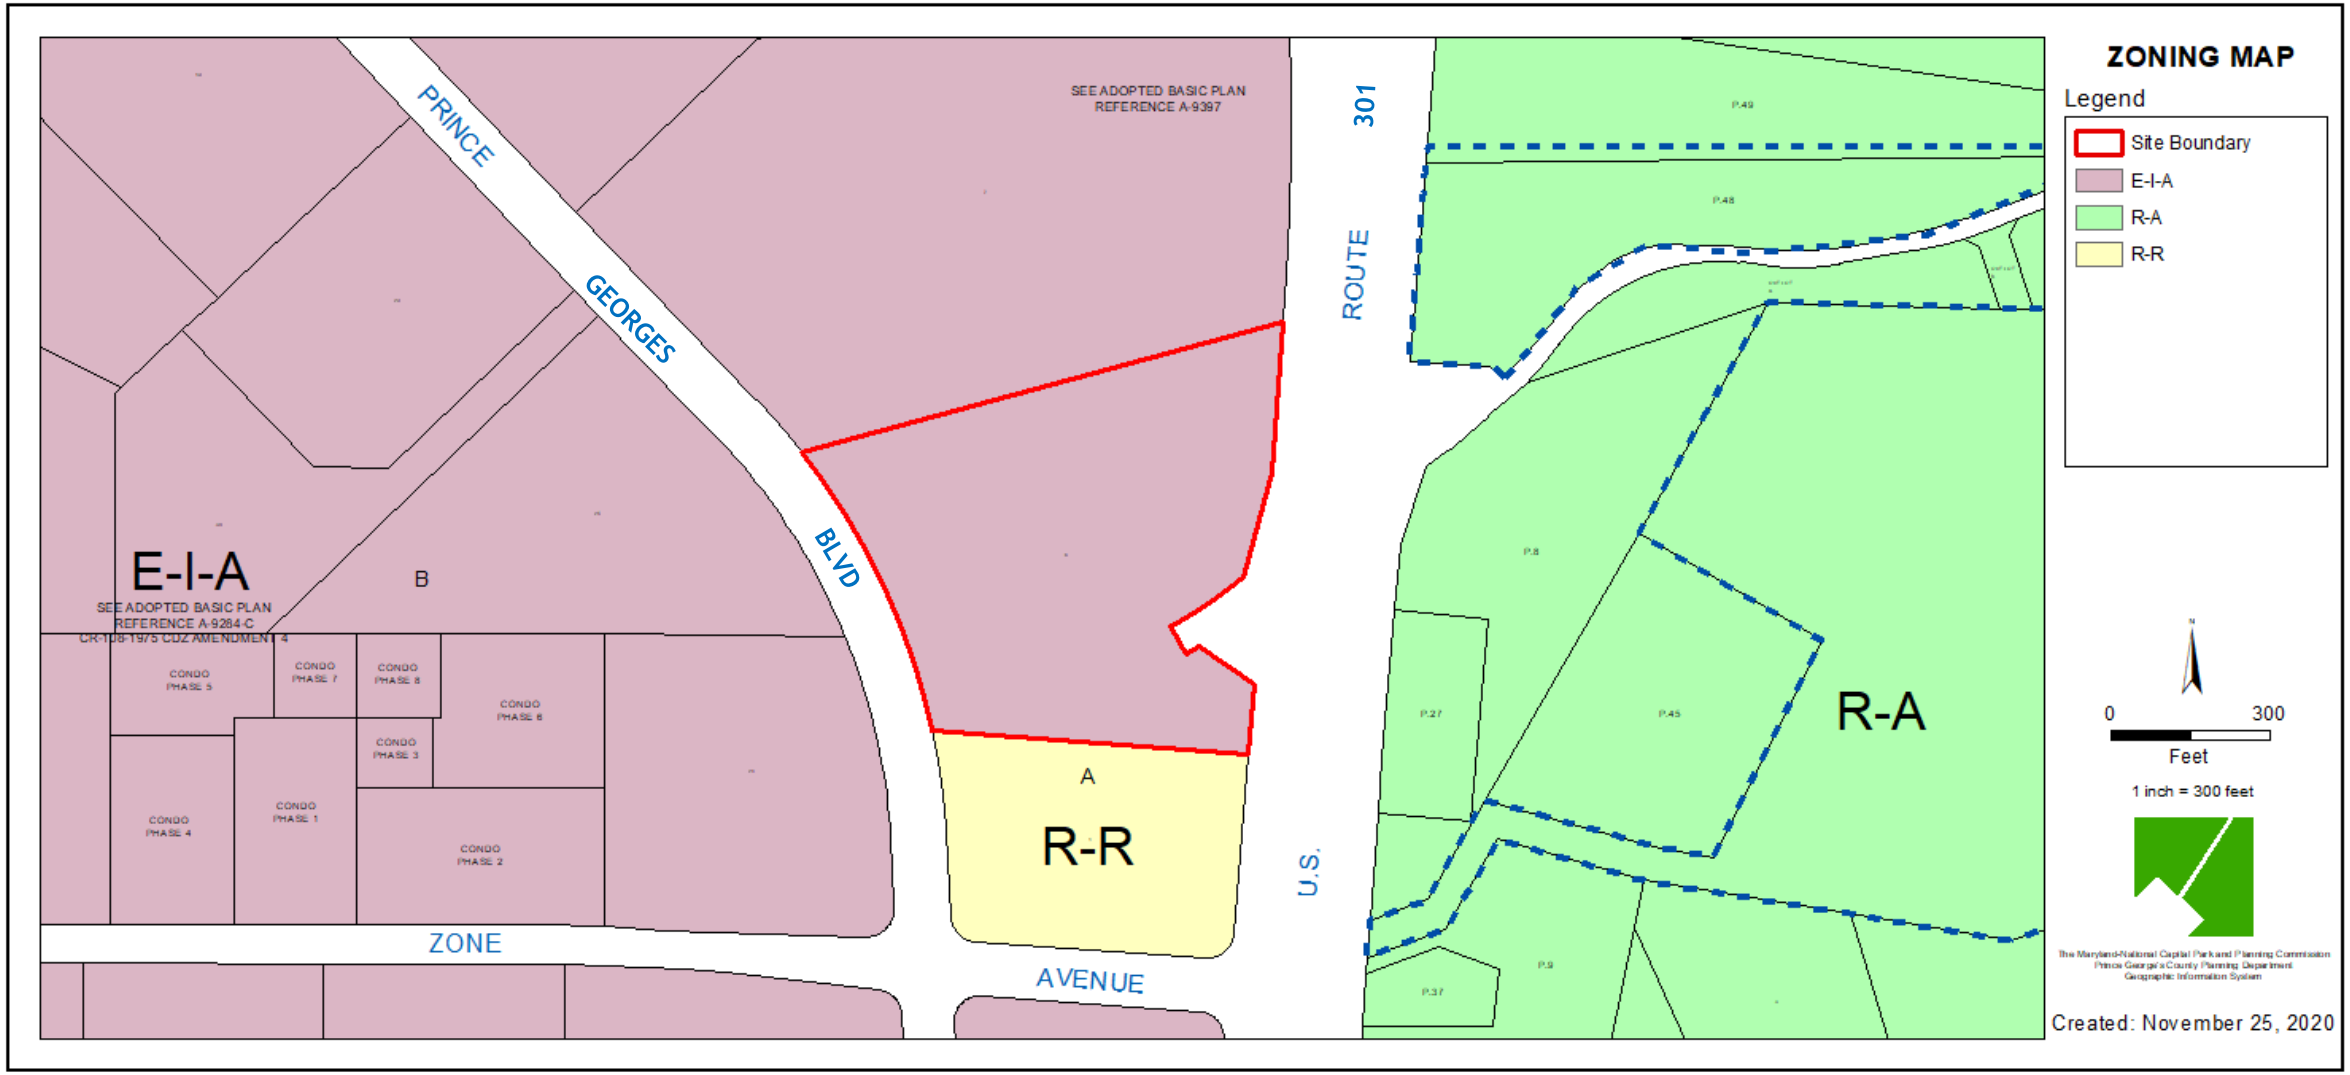

DRD THE DEVELOPMENT REVIEW DIVISION

AERIAL MAP

PRINCE
GEORGES
BLVD
ROUTE
301
U.S.
ZONE
AVENUE
AERIAL MAP
Legend
Site Boundary
Property
IMAGERY FROM EARLY 2020
0
300
Feet
1 inch = 300 feet
Created: November 25, 2020

SITE MAP

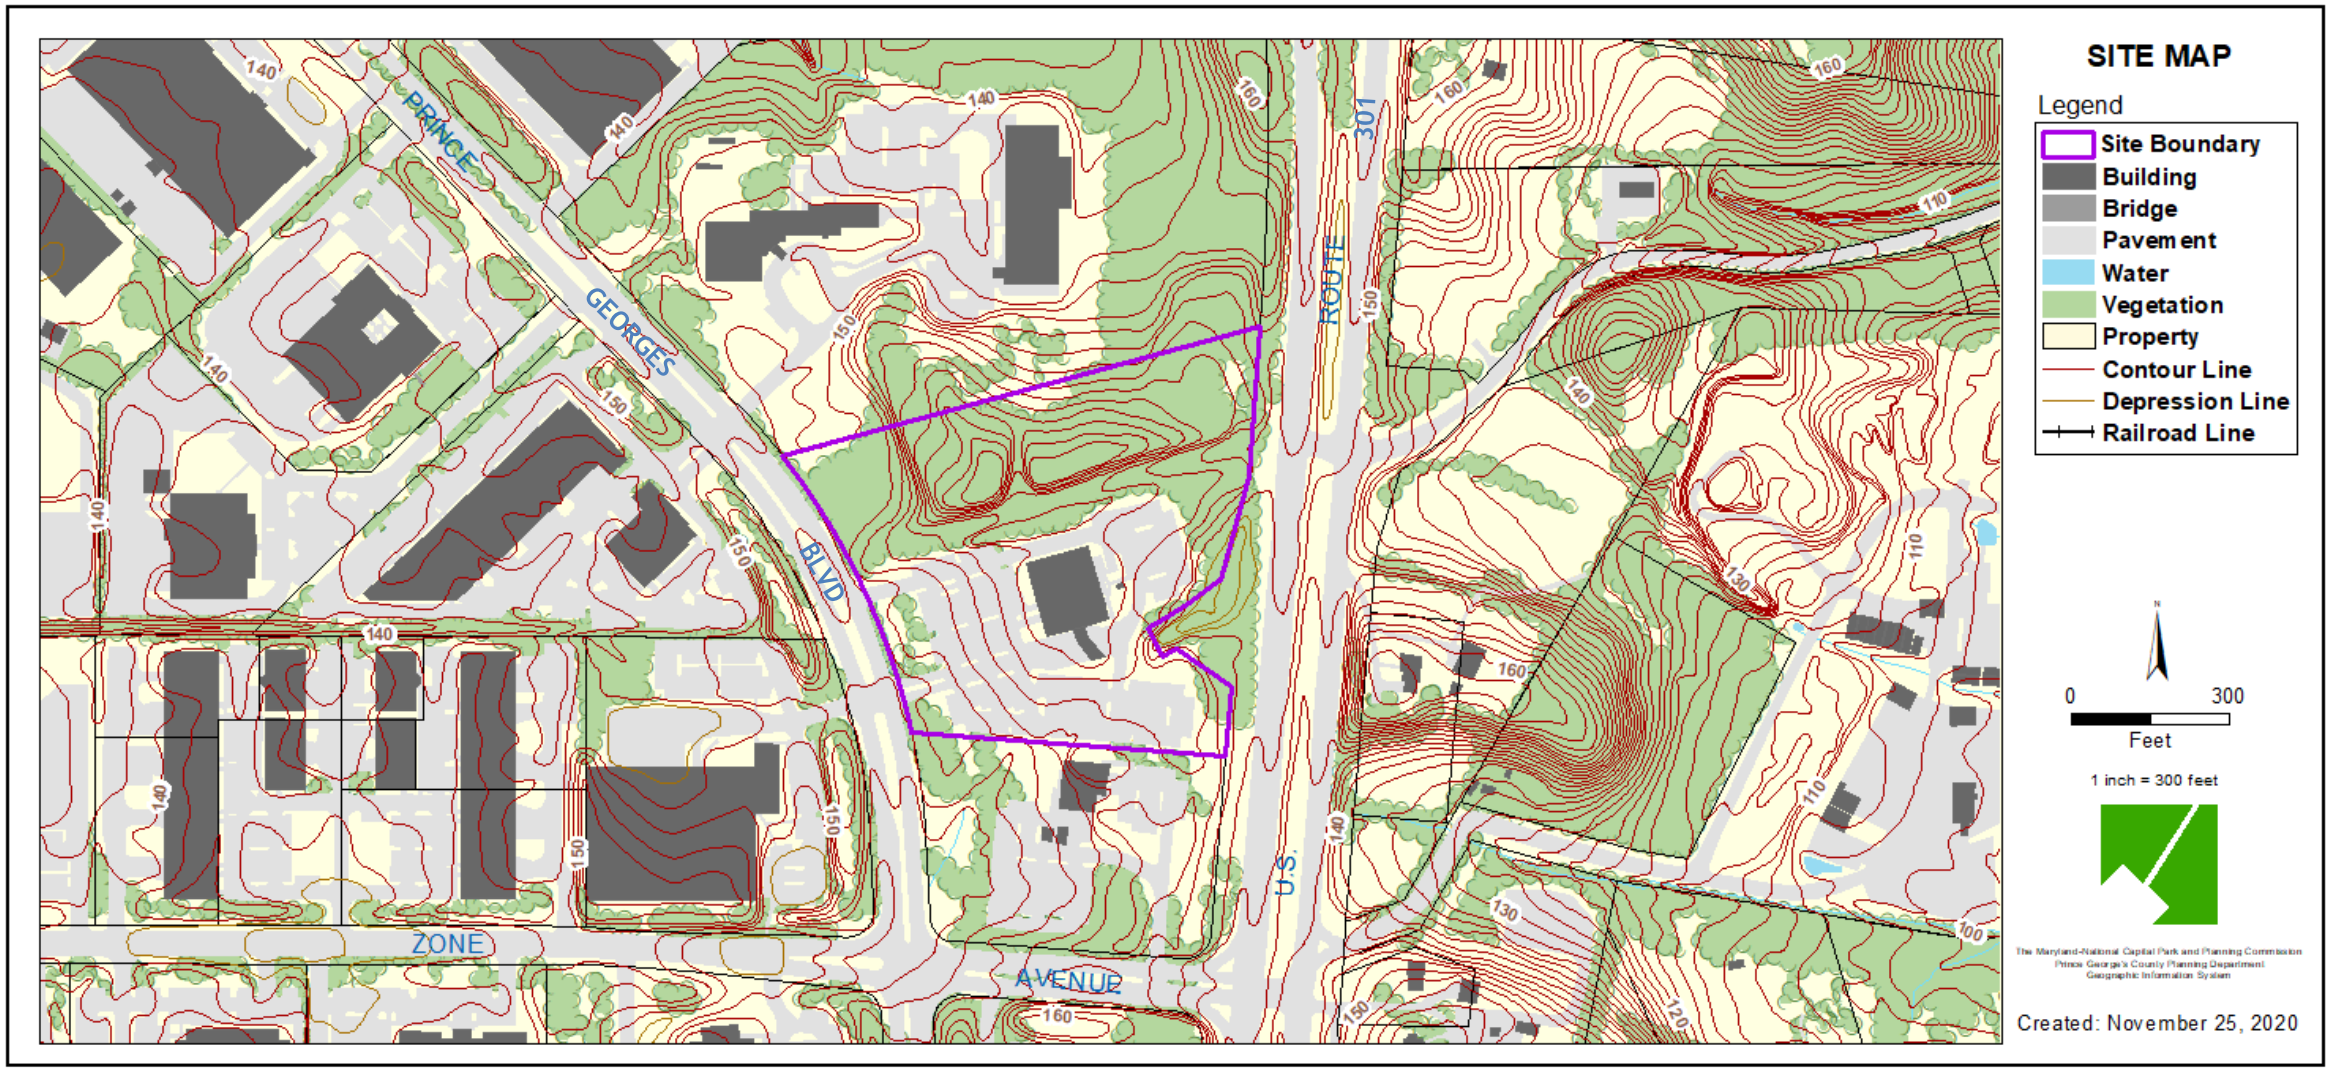
SITE MAP
Legend
Site Boundary
Building
Bridge
Pavement
Water
Vegetation
Property
Contour Line
Depression Line
Railroad Line
PRINCE GEORGES BLVD
ROUTE 301
U.S.
ZONE AVENUE
0
300
Feet
1 inch = 300 feet
The Maryland-National Capital Park and Planning Commission
Prince George's County Planning Department
Geographic Information System
Created: November 25, 2020

MASTER PLAN RIGHT-OF-WAY MAP

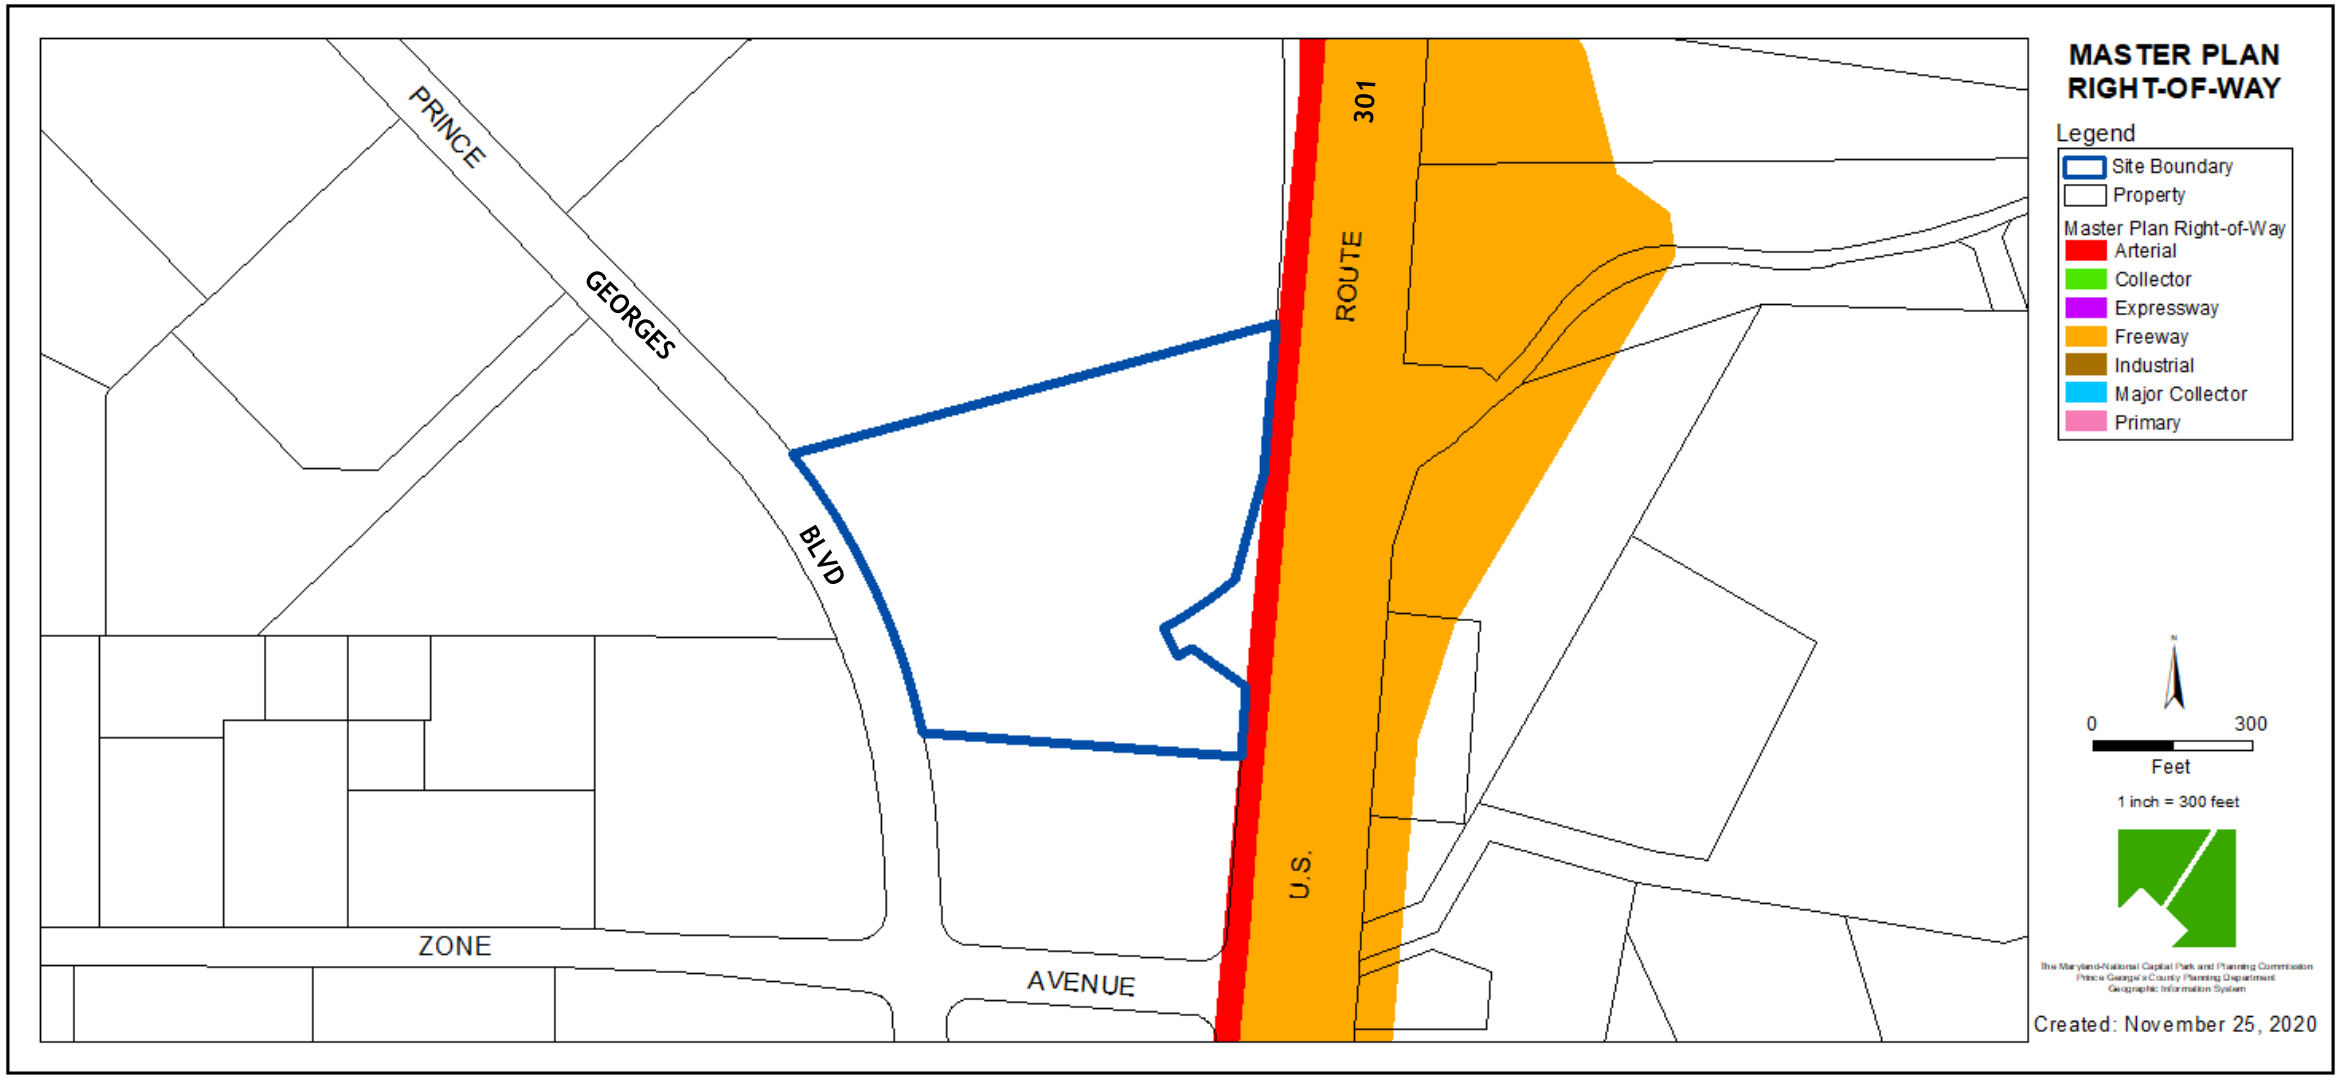

PRELIMINARY PLAN OF SUBDIVISION

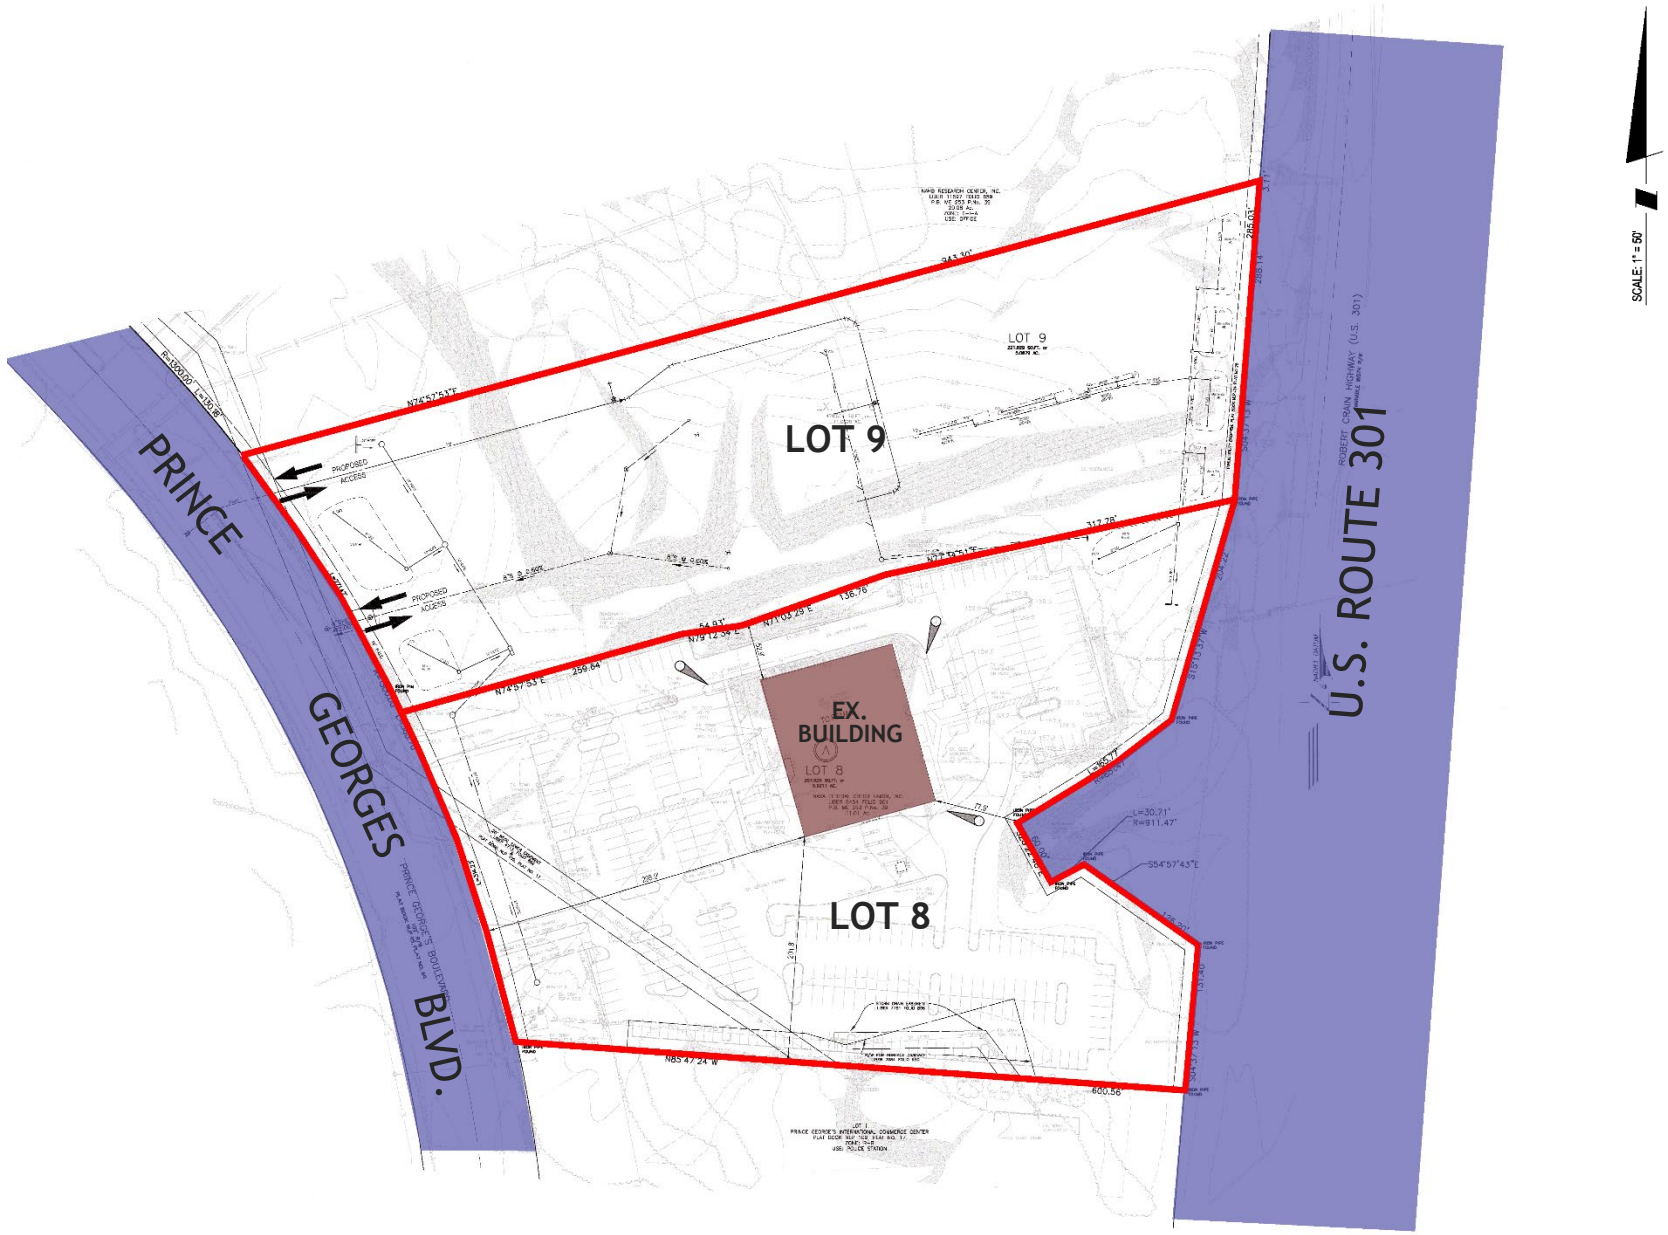

4/1/2021

THE DEVELOPMENT REVIEW DIVISION

TYPE I TREE CONSERVATION PLAN

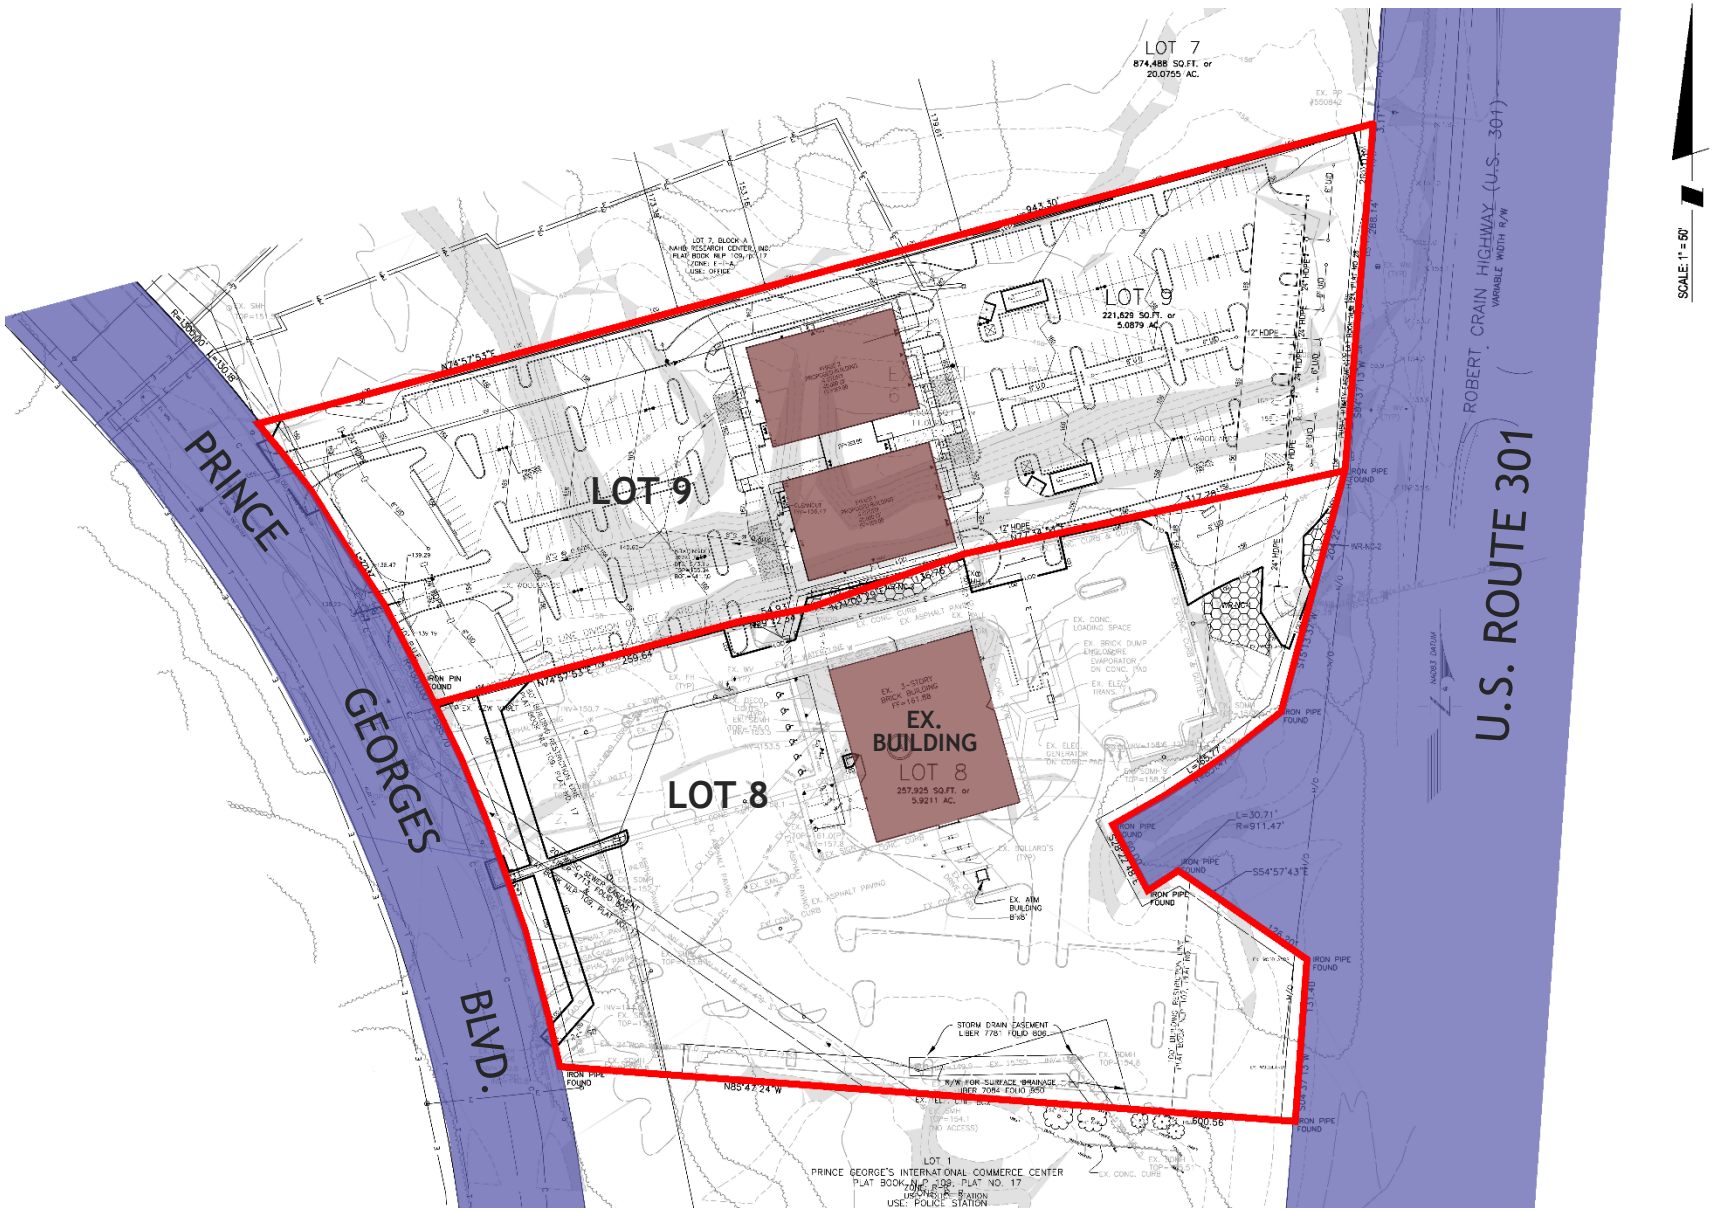

4/1/2021

DRD
THE DEVELOPMENT REVIEW DIVISION