


ITEM: 8 & 9


CASE: DSP-13041 & CSP-13009

CHILLUM ROAD SHOPPING CENTER


GENERAL LOCATION MAP

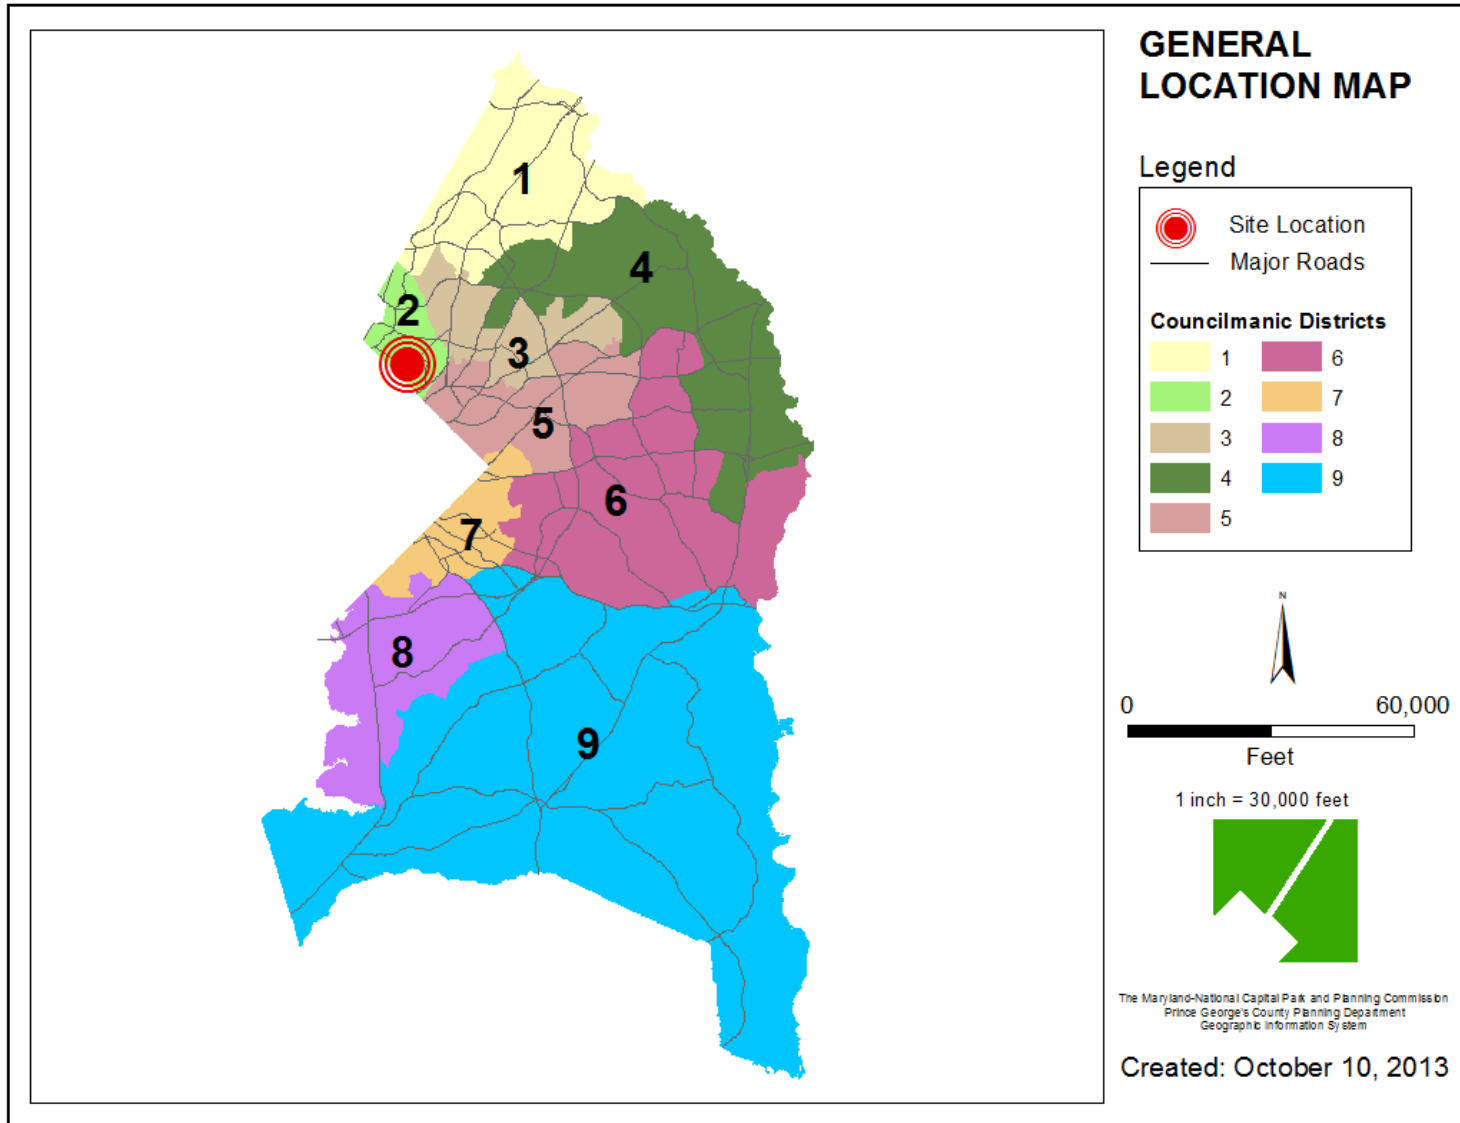


SITE VICINITY

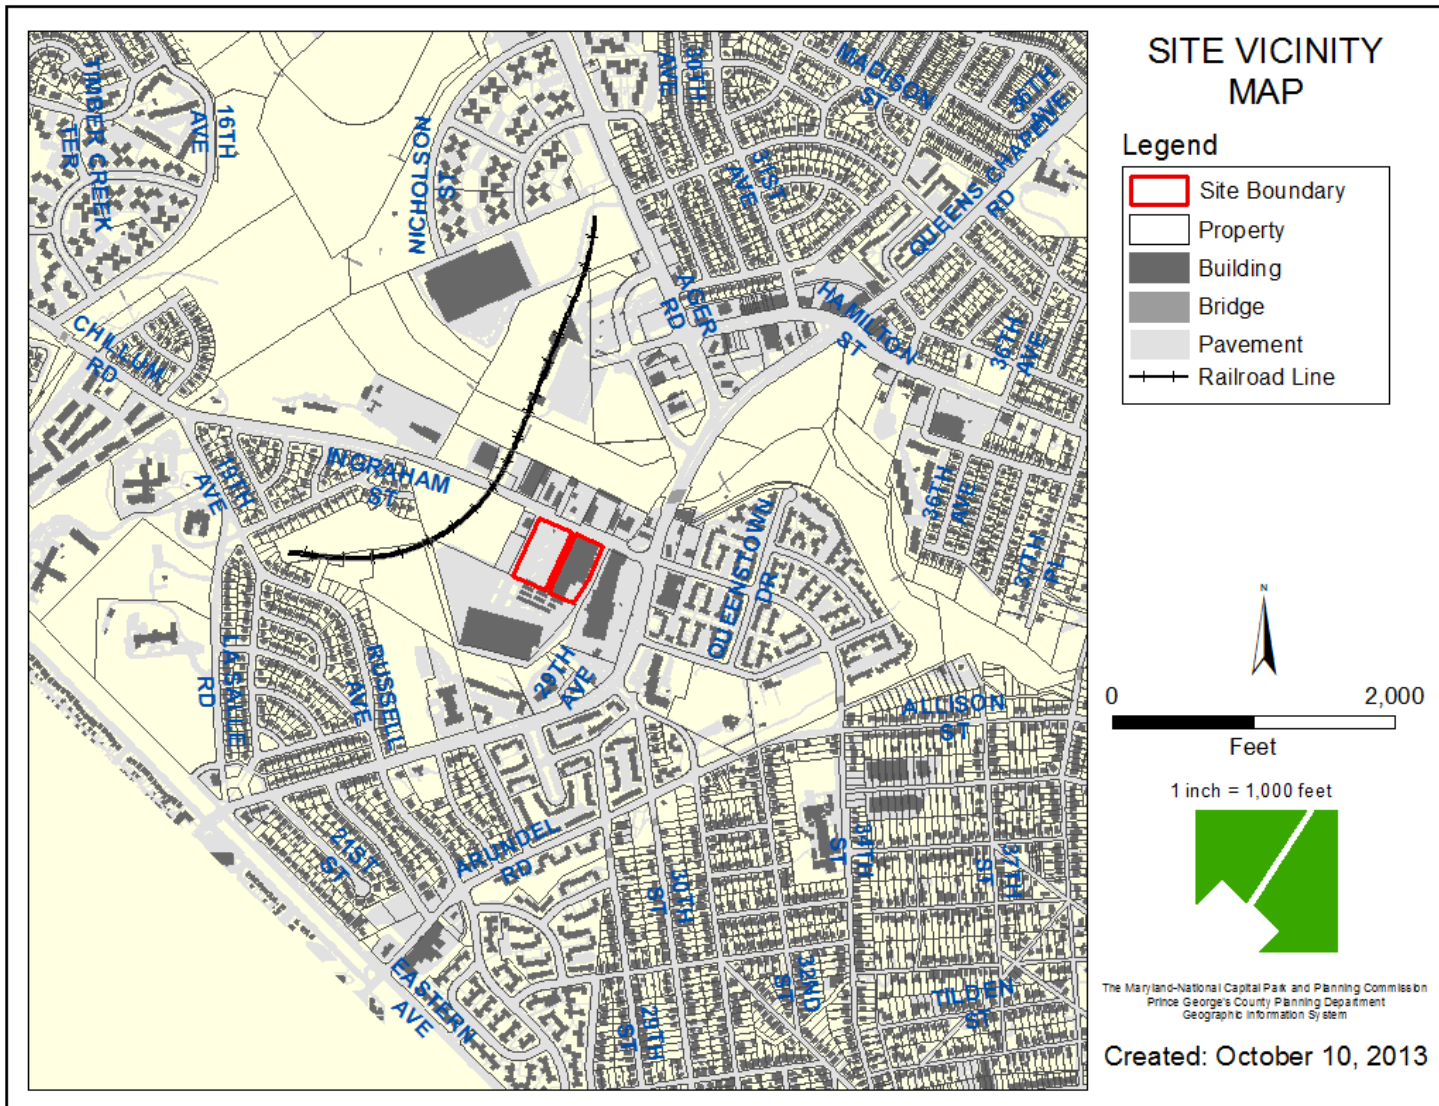


ZONING MAP

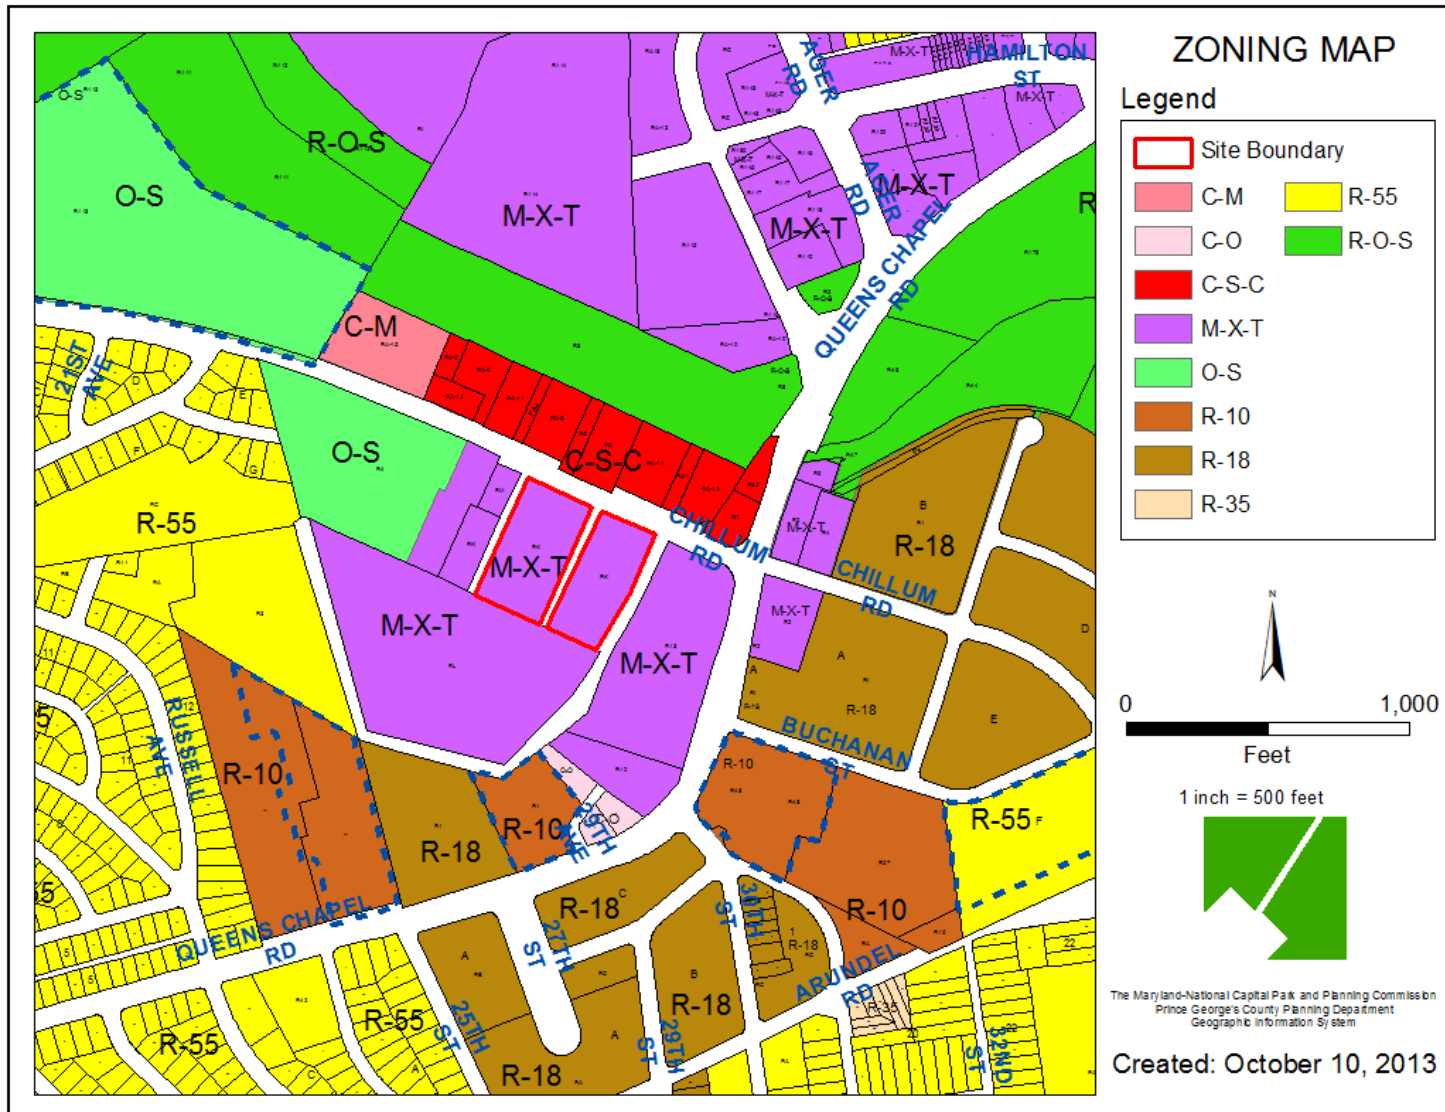


OVERLAY MAP

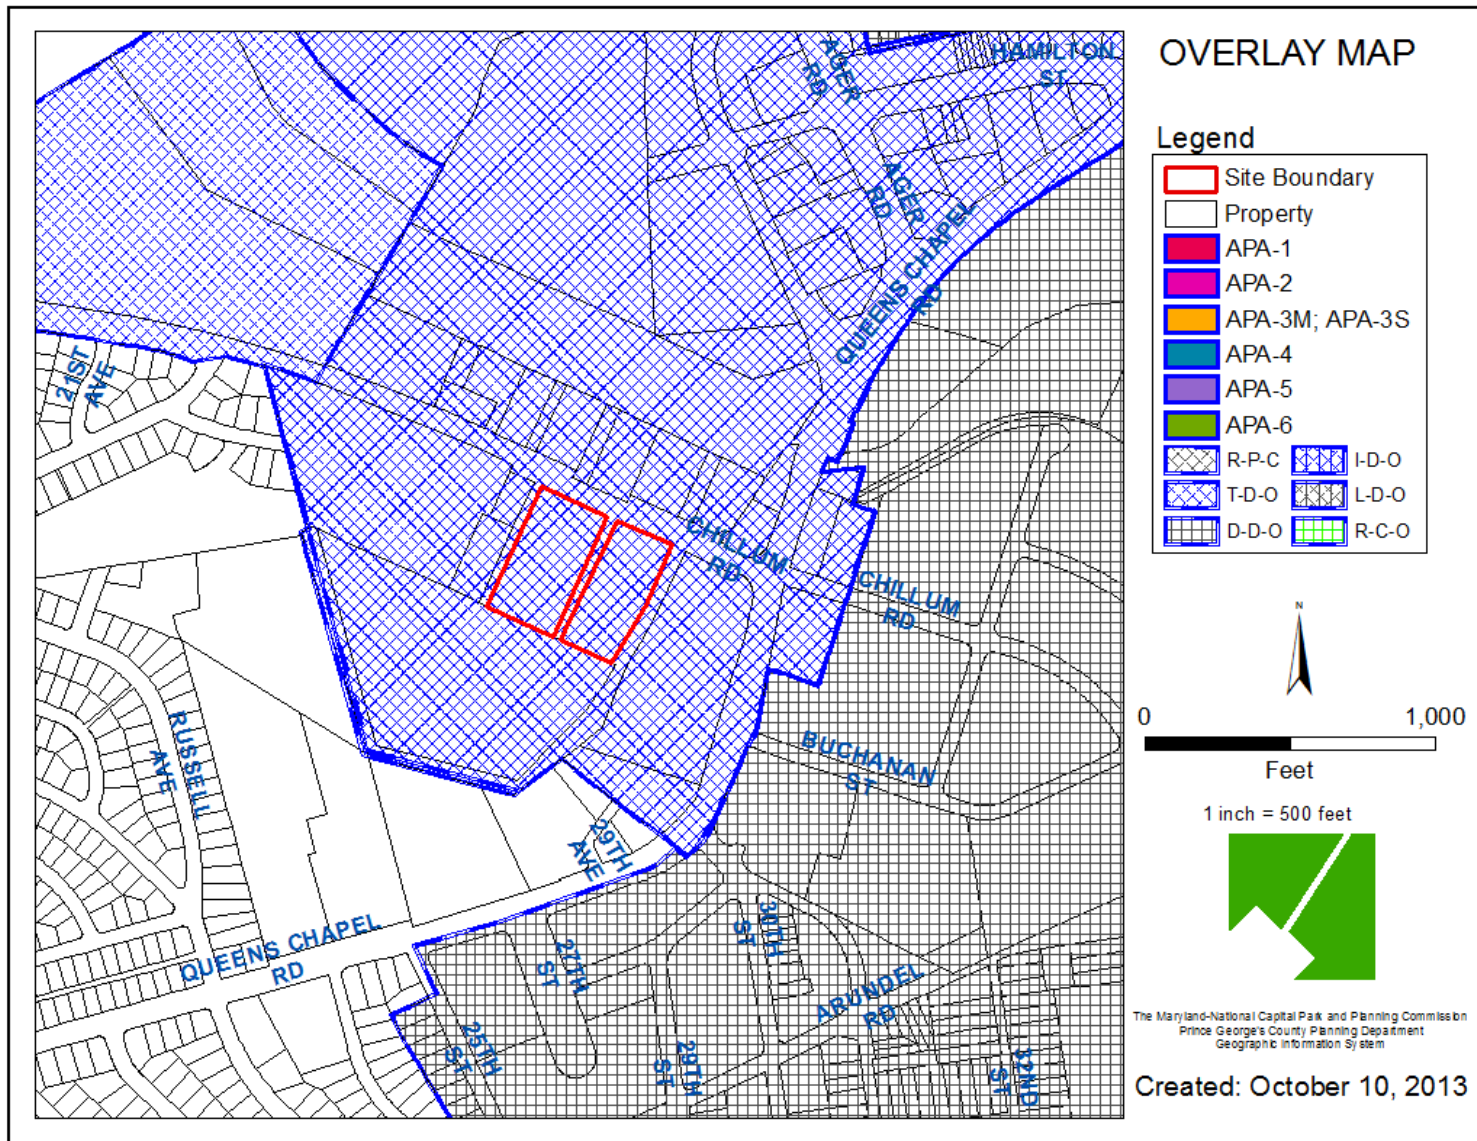


AERIAL MAP

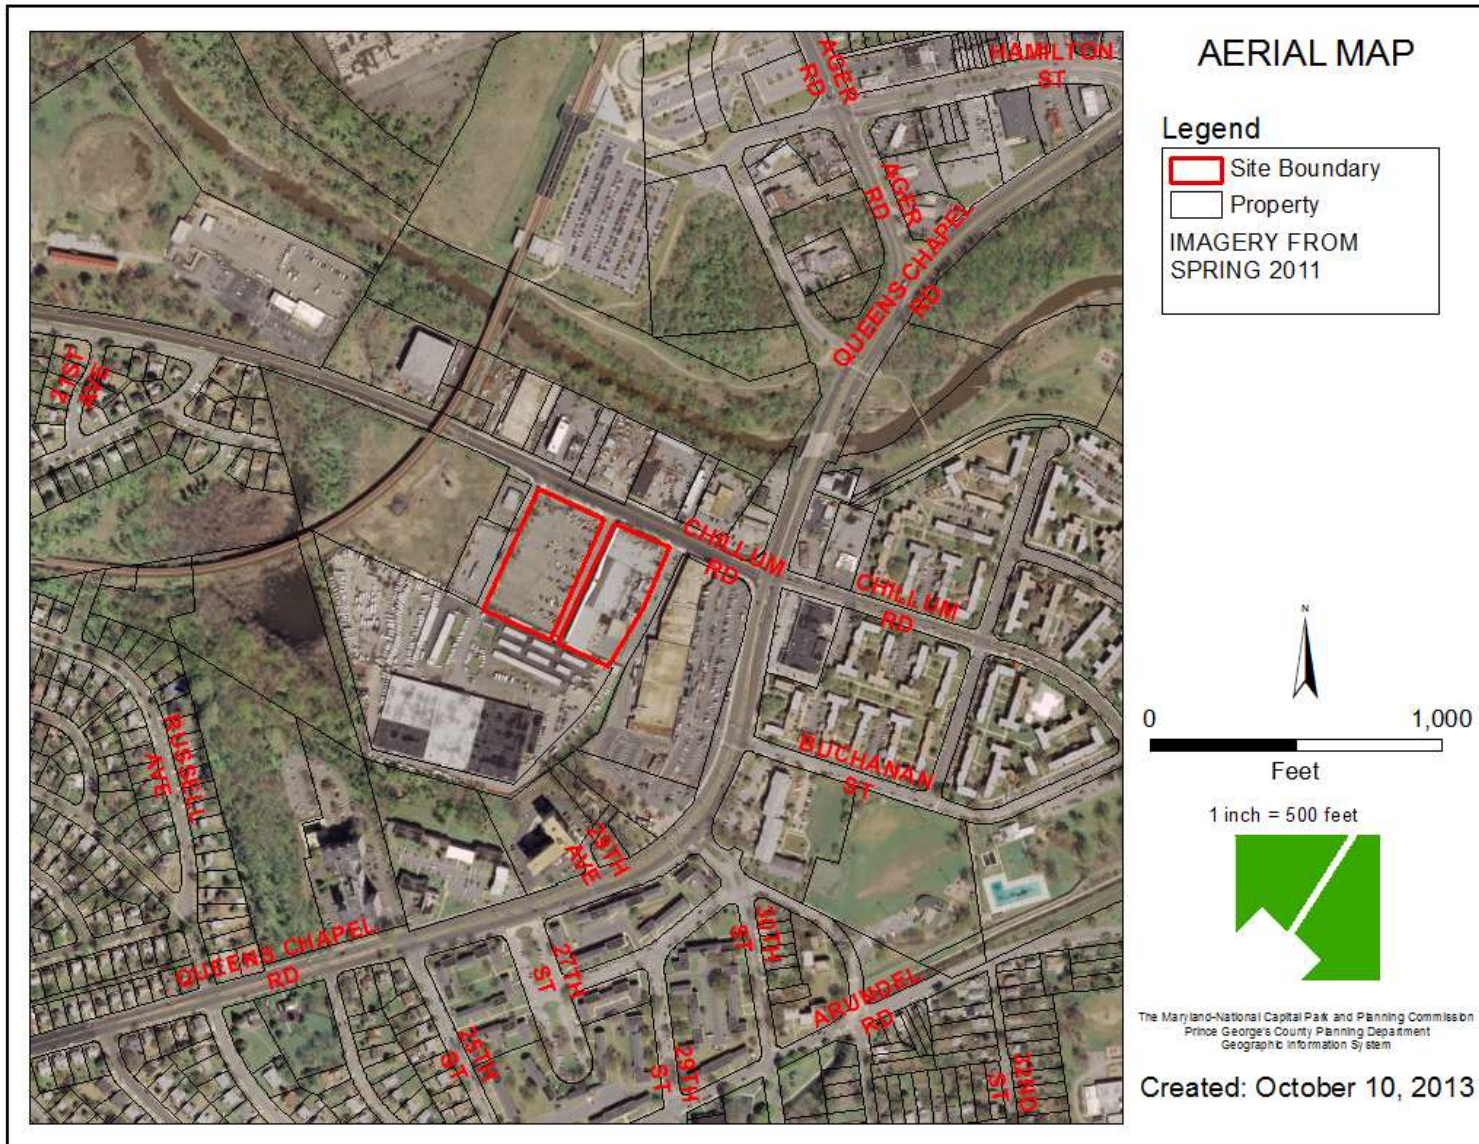

SITE MAP

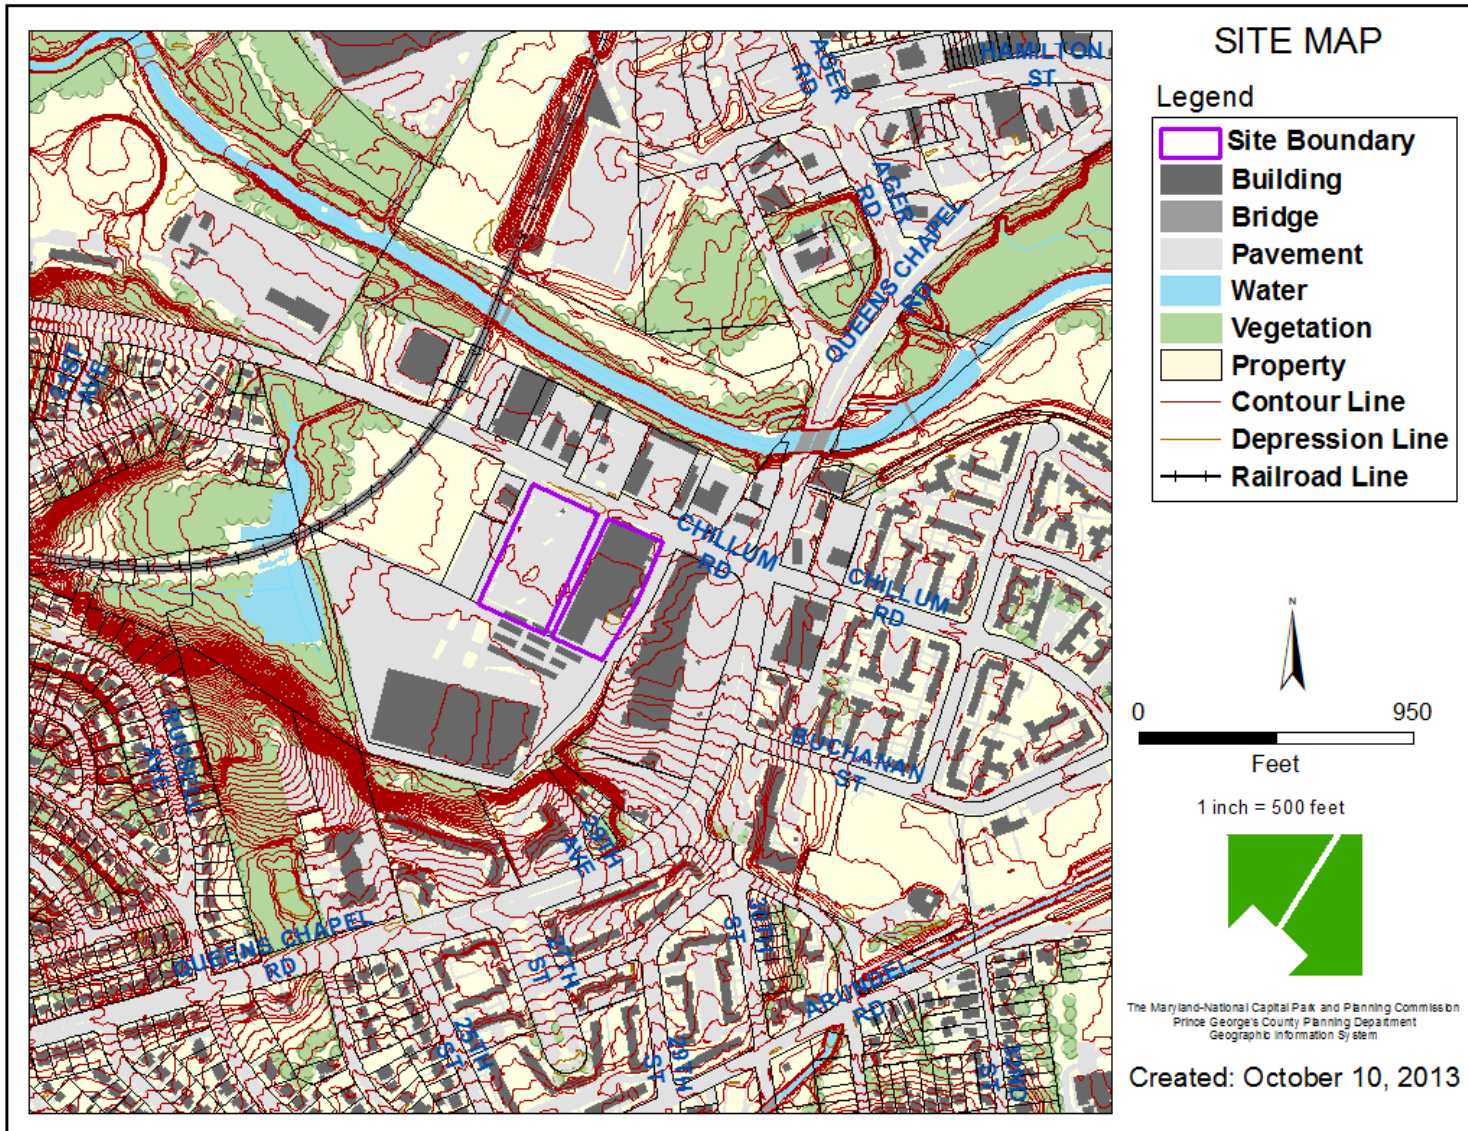

MASTER PLAN RIGHT-OF-WAY MAP

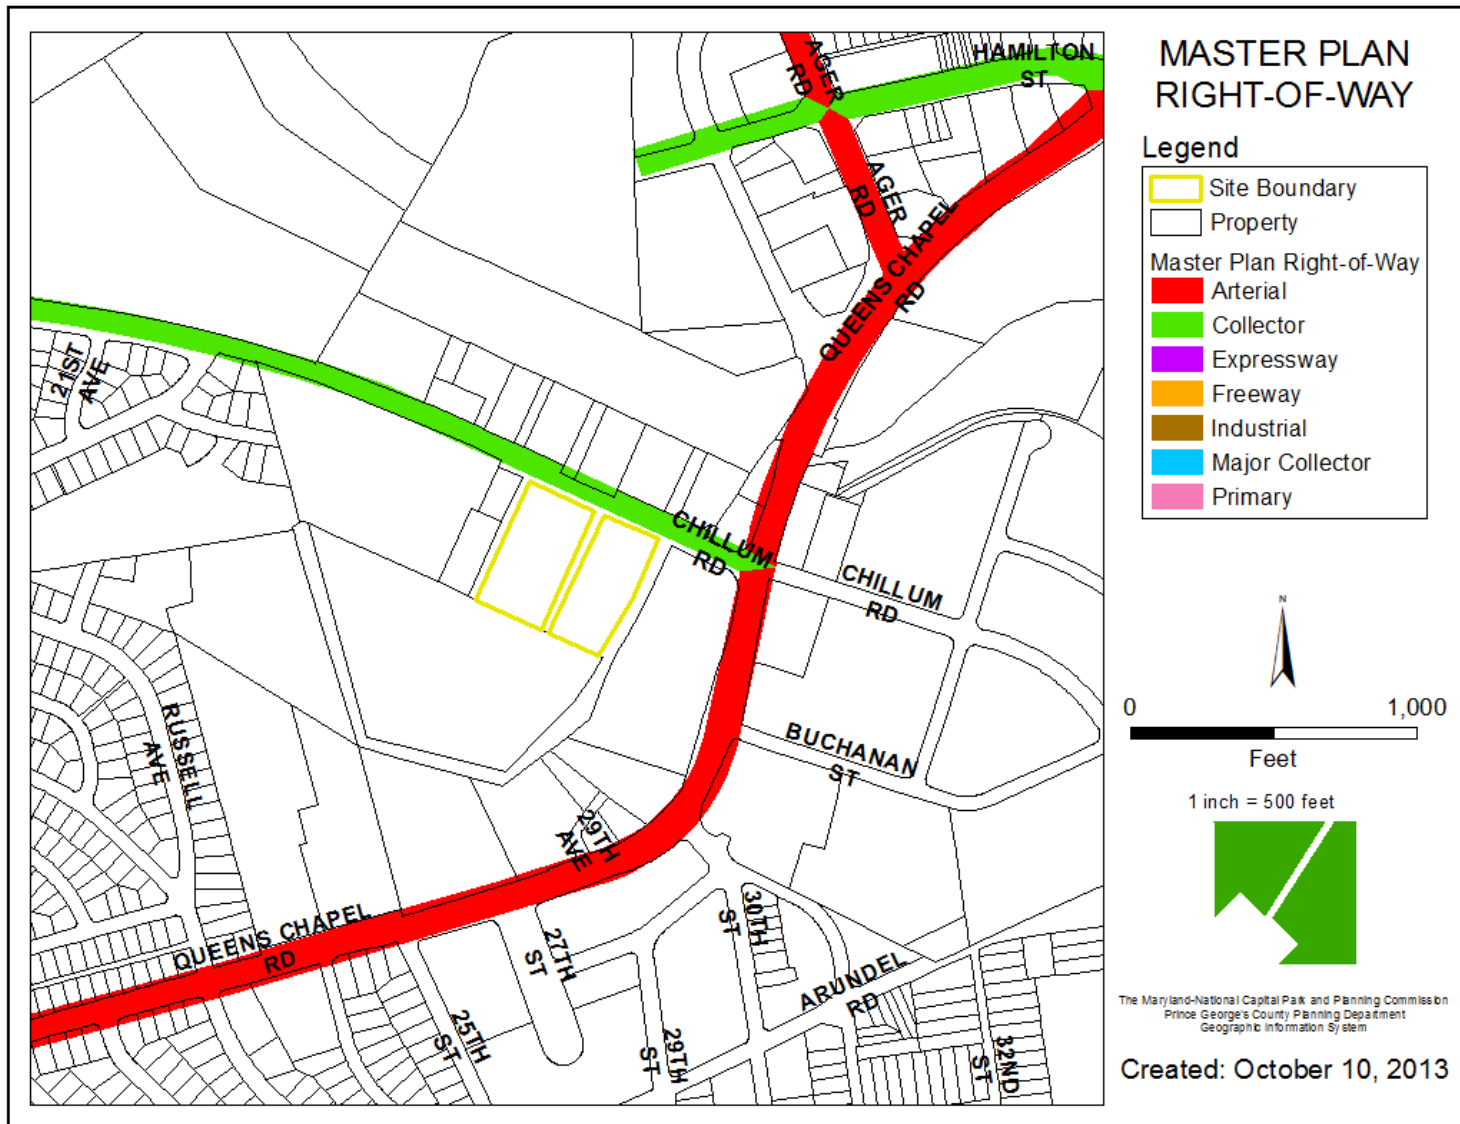


BIRD'S-EYE VIEW OF SITE



BIRD'S-EYE VIEW OF SITE



SITE PLAN

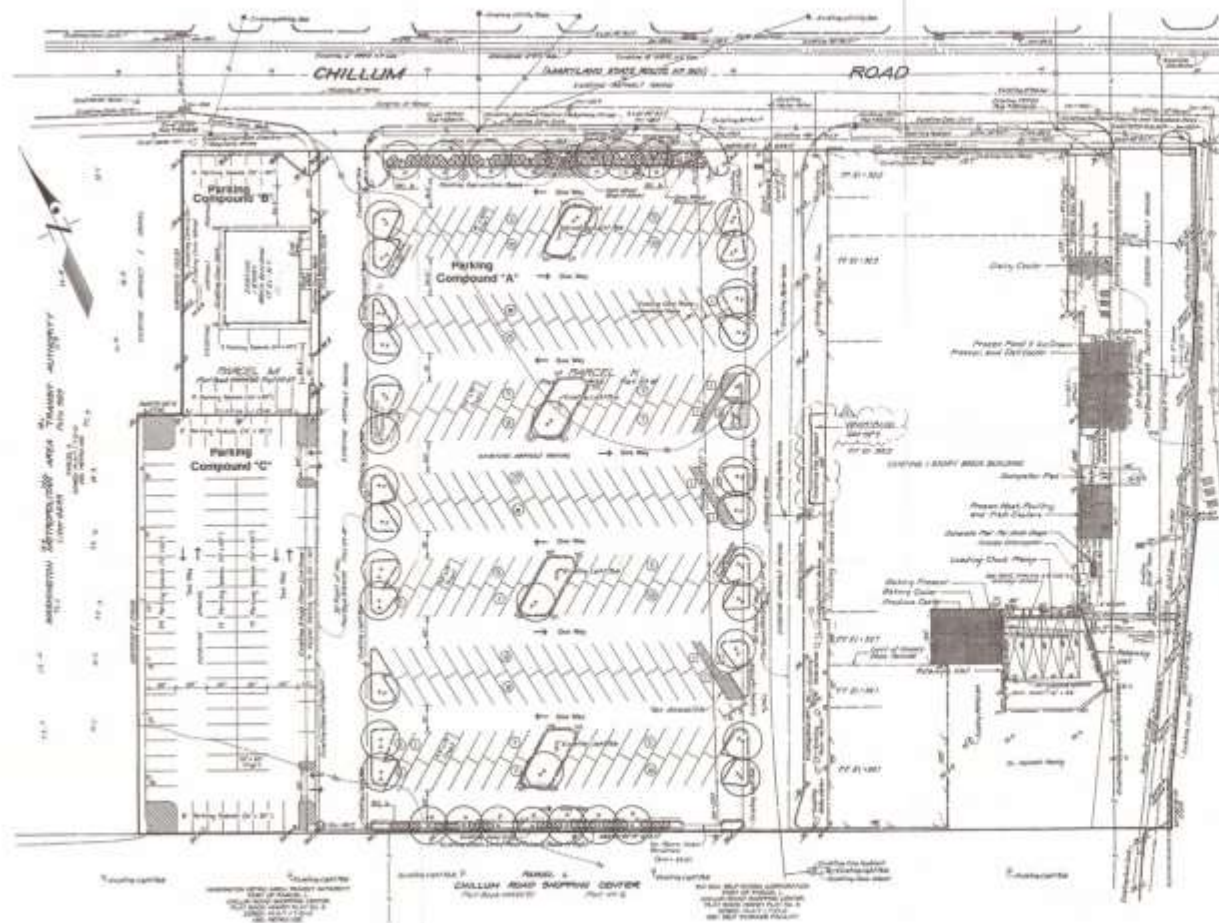


- [illegible]

[illegible]

CSIP-13009
CONCEPTUAL SITE PLAN
AND LANDSCAPE & LIGHTING PLAN
FOR
PARCELS K & M
CHILLUM ROAD
SHOPPING CENTER
CHILLUM ELECTION DISTRICT No. 17



EXISTING SIGNAGE




EXISTING SIGNAGE





PROPOSED SIGNAGE

INTERNALLY ILLUMINATED LETTERS & LOGO ON NEW FASCIA

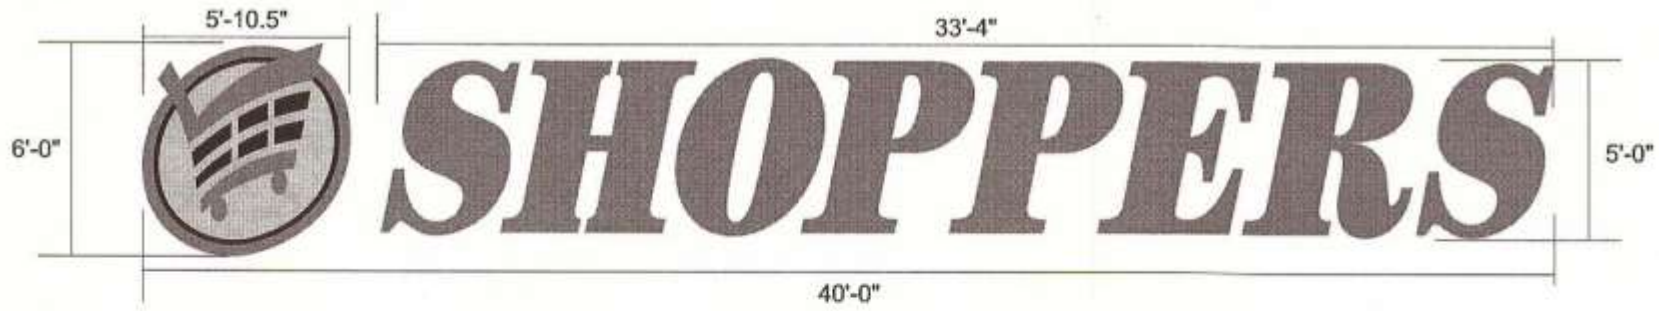

SCALE: 1/4" = 1'-0"

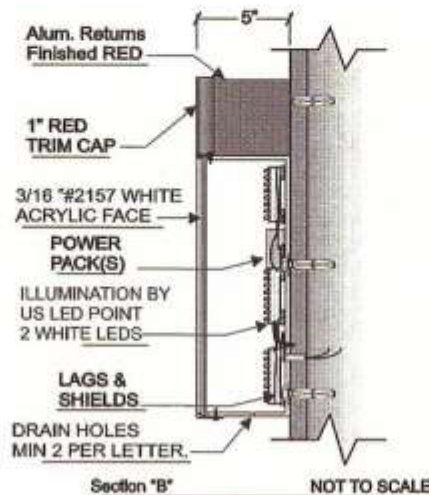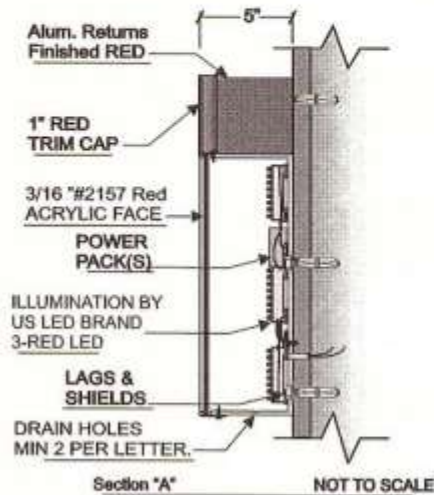

FABRICATE ONE (1) SET OF INTERNALLY ILLUMINATED LETTERS AND LOGO
A) CHANNEL LETTERS

- ALUMINUM BACKS
- ALUMINUM RETURNS PAINTED RED TO MATCH 2793 ACRYLIC
- 3/16" #2793 RED ACRYLIC FACES
- RED TRIMCAP
- ILLUMINATION BY US LED BRAND 3-RED LED
- POWER PACKS LOCATED IN LETTERS

B) LOGO

- ALUMINUM BACKS
- ALUMINUM CABINET PAINTED RED TO MATCH 2793 ACRYLIC
- 3/16" WHITE ACRYLIC FACE
- CARLON 15 TRANSLUCENT YELLOW VINYL APPLIED
- CARLON 73 TRANSLUCENT RED VINYL APPLIED
- 3M 220-12 BLACK VINYL APPLIED
- RED TRIMCAP
- ILLUMINATION BY US LED POINT 2 WHITE LEDS
- POWER PACKS LOCATED IN LOGO



529 DEFENSE HIGHWAY
ANNAPOLIS, MD 21401
ANNA (410) 224-3727
WASH (301) 251-8226
BALT. (410) 641-8565
FAX: (410) 266-6825

JOB: SHOPPERS FOOD WAREHOUSE
ADDRESS: 2441 CHILLUM ROAD
CITY: HYATTSVILLE
DRAWING NO: MR0038 2:30
SCALE: NOTED

START DATE: 6/24/13
STATE: MD
DESIGNER: ROWLAND
REP: S.BORTZ

APPROVAL:



ELECTRICAL SIGNAGE TO BE INSTALLED ACCORDANCE WITH THE
REQUIREMENTS OF ARTICLE 605 OF THE NATIONAL ELECTRICAL CODE AND/OR
OTHER APPLICABLE LOCAL CODES. THIS INCLUDES PROPER GROUNDING AND
BONDING OF THE SIGN. SIGNAGE TO BEAR UL LABELS

arundelsigns@comcast.net

PROPOSED SIGNAGE

REAR PYLON REPLACEMENT FACE ABOVE SUBWAY SIGN



REMOVE EXISTING FACE, ONE (1) 3' H X 20' W IN REAR WALL.
SIGN READING "CHILLUM SHOPPING CENTER" AND LEAVE AT JOB SITE

FABRICATE & INSTALL NEW SIGN, ONE (1) SAME SIZE
3/16" THICK WHITE POLYCARBONATE FACE
W/ VINYL LOGO & LETTERS APPLIED

-CARLON 15 TRANSLUCENT YELLOW VINYL APPLIED
-CARLON 73 TRANSLUCENT RED VINYL APPLIED
-3M 220-12 BLACK VINYL APPLIED



NOT TO SCALE

MAY 7, 2014 SITE VISIT



MAY 7, 2014 SITE VISIT



