


LEGEND

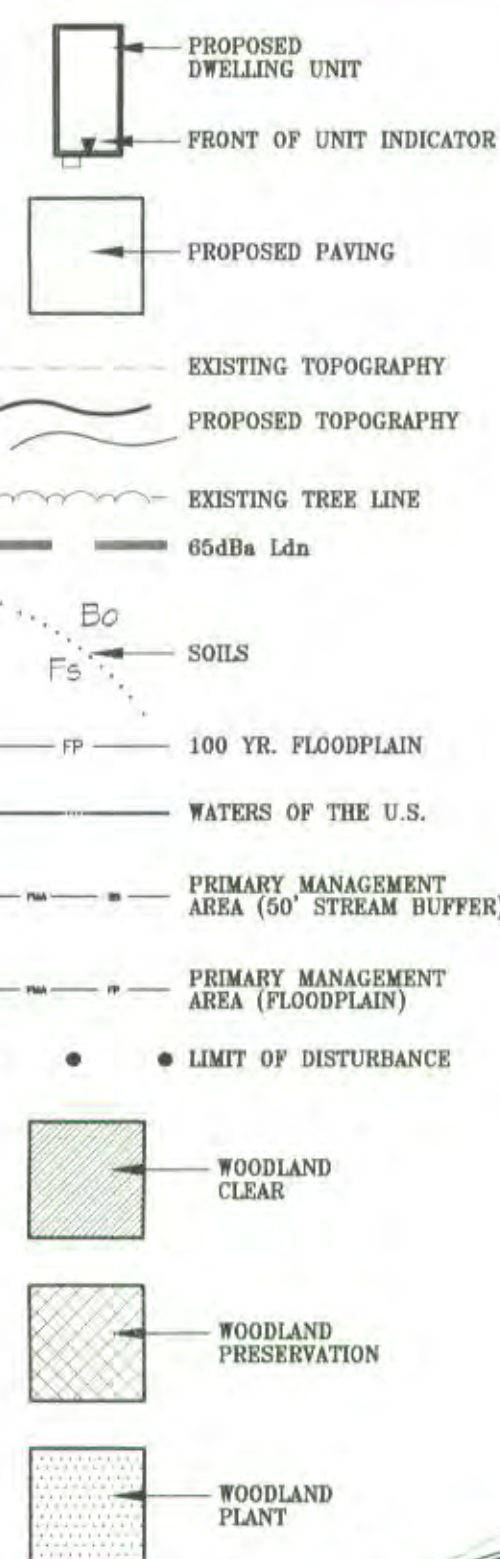

TREE #	SPECIES	SIZE	CONDITION
1	Yellow Poplar (Liriodendron tulipifera)	31	Fair - V-fork, top damage
2	Yellow Poplar (Liriodendron tulipifera)	34	Good
3	Yellow Poplar (Liriodendron tulipifera)	36	Poor - V-fork, top damage, decay
4	Yellow Poplar (Liriodendron tulipifera)	42	Poor - V-fork, top damage, decay
5	Southern Red Oak (Quercus falcata)	32	Fair - V-fork, decay
6	Red Maple (Acer rubrum)	32	Poor - Fork, decay
7	Red Maple (Acer rubrum)	35	Poor - Fork, decay
8	Red Maple (Acer rubrum)	45	Poor - V-fork, branching top damage
9	Yellow Poplar (Liriodendron tulipifera)	30	Poor - Fork, decay, top damage
10	Red Maple (Acer rubrum)	35	Poor - Branching, decay, root damage
11	Red Maple (Acer rubrum)	36	Fair - Branching, decay
12	Red Maple (Acer rubrum)	42	Poor - Branching, lean
13	Red Maple (Acer rubrum)	41	Fair - Branching
14	White Pine (Pinus strobus)	30	Fair - Top on alid
15	Red Maple (Acer rubrum)	56	Poor - Branching, decline, root damage

ALL SPECIMEN TREES WILL BE REMOVED IN THE CONSTRUCTION OF THIS PROJECT

GLWGUTSCHICK LITTLE & WEBER, P.A.

CIVIL ENGINEERS, LAND SURVEYORS, LAND PLANNERS, LANDSCAPE ARCHITECTS

DATE: 12.09.2015 REVISED TO ADD PHASE 3 DEVELOPMENT

DATE: 7.23.2014 REVISED PER CSP-07001-01 CONDITIONS

DATE: 5.07.2008 REVISED PER PLANNING BOARD RESOLUTION

DATE: 11.28.2007 REVISED PER ENVIRONMENTAL PLANNING COMMENTS DATED 11.26.2007

DATE: 11.06.2007 REVISED ACREAGES TO MATCH APPROVED NR 114/06-07

DATE: 9.19.2007 NOISE ATTENUATION WALL ADDED & OUTDOOR ACTIVITY AREAS IDENTIFIED

DATE: 9.14.2007 REDESIGN OF MULTI-FAMILY, RETAIL & OFFICE BUILDINGS AREA

DATE: 8.20.2007 PARCEL 84 SWM POND ADDED

DATE: 8.20.2007

DATE: 8.20.2007

