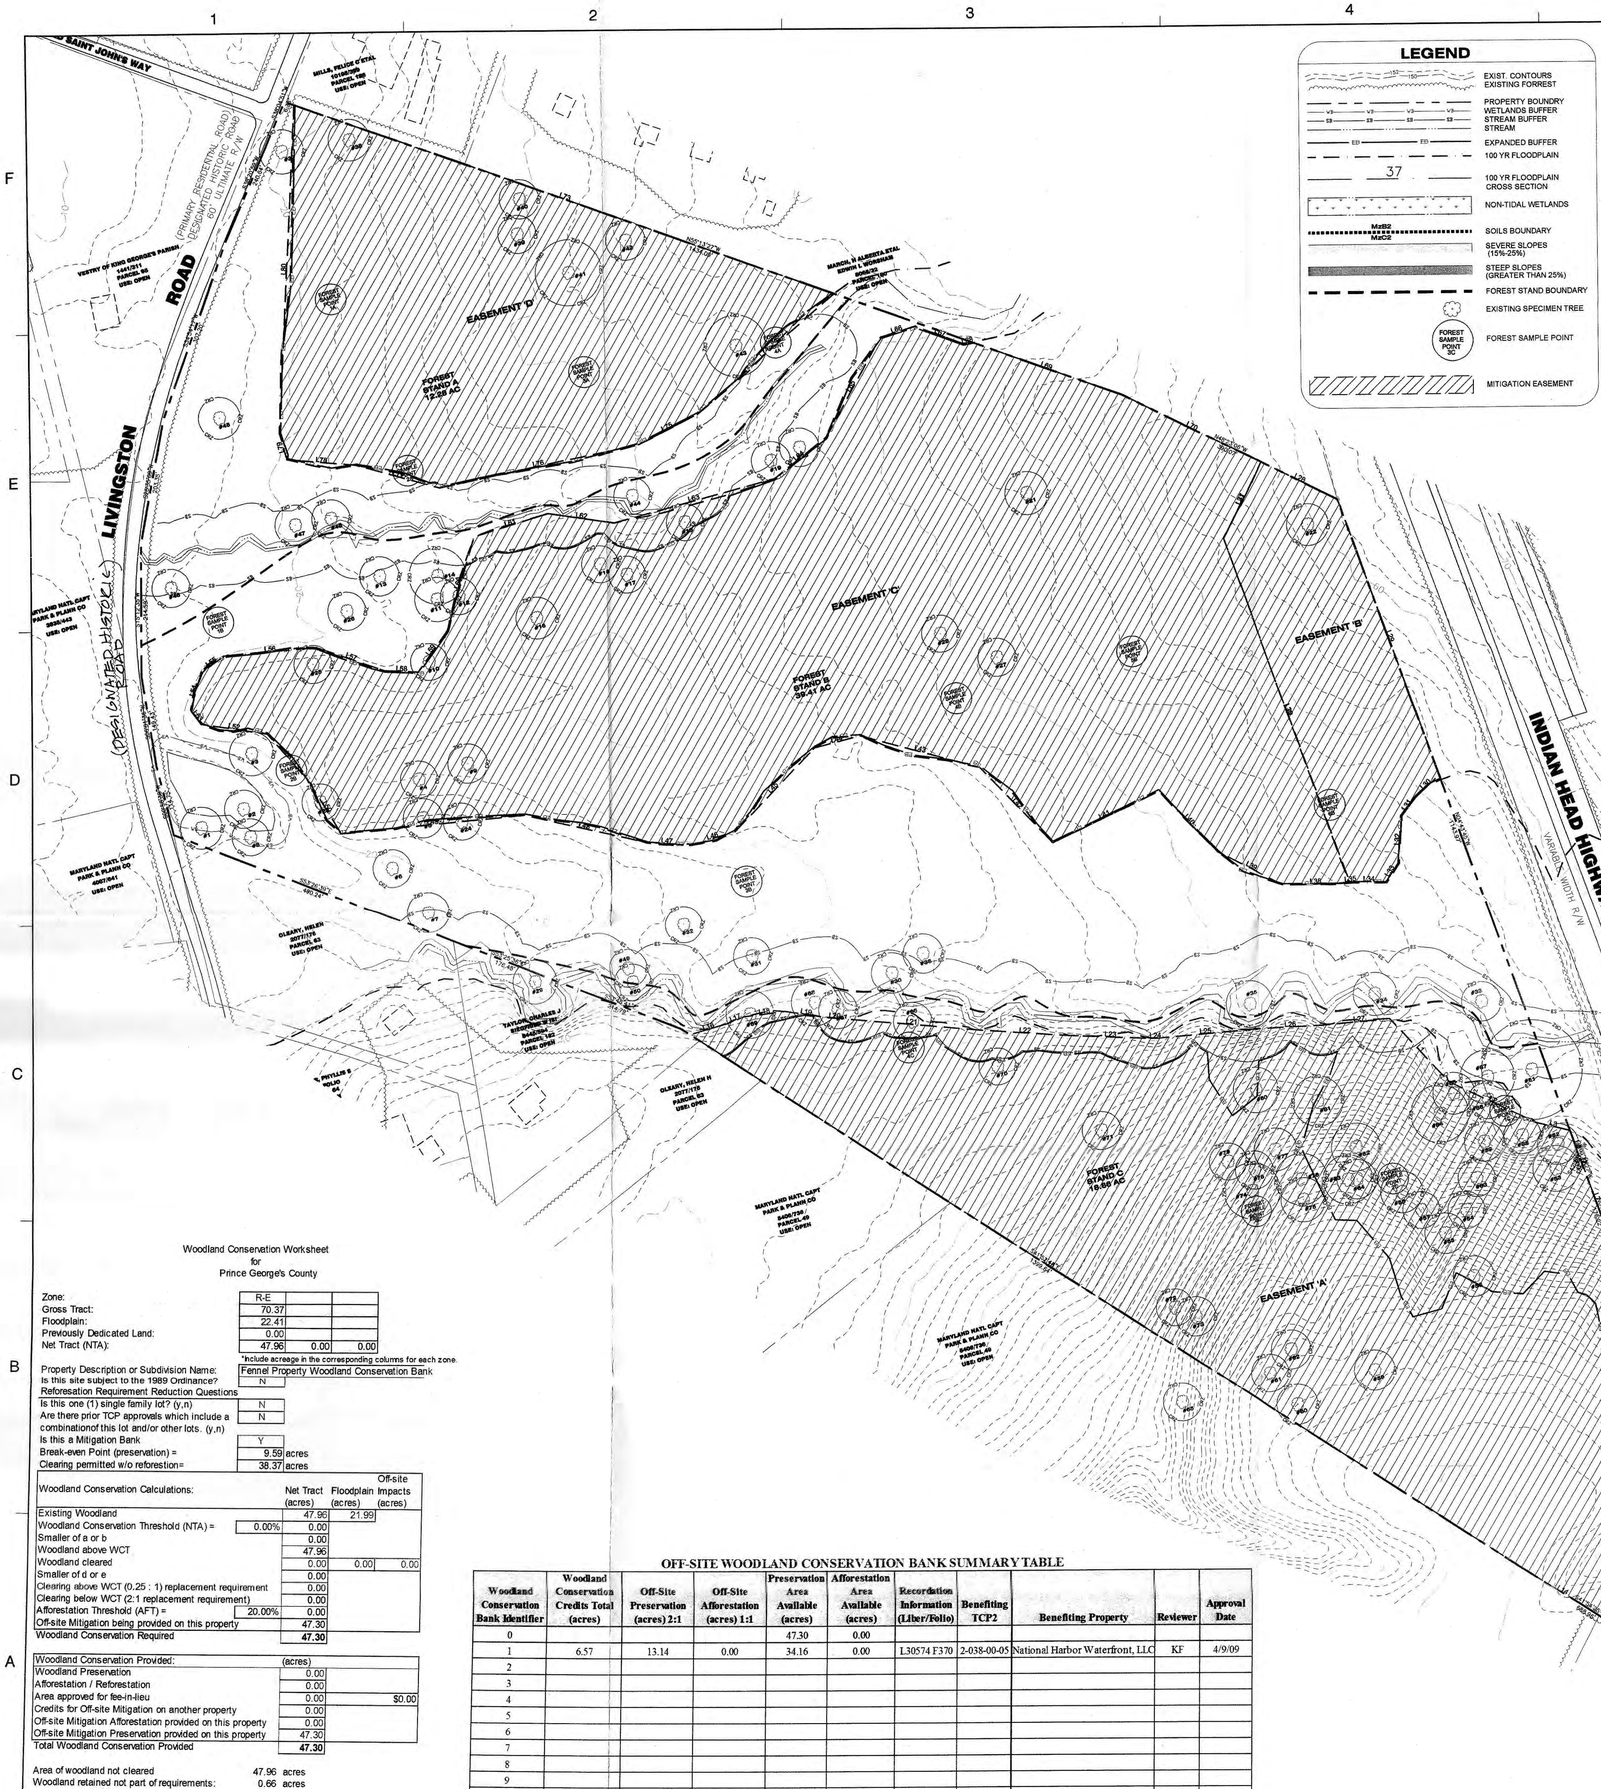
SAINT JOHN'S WAY
MILLS, FRIEDE O'NEAL TRUSTEE PARCEL 116 USE: OPEN
VESTRY OF KING GEORGE'S PARISH 4447/311 PARCEL 62 USE: OPEN
(PRIMARY RESIDENTIAL ROAD) DESIGNATED HISTORIC ROAD 60' ULTIMATE R/W
LIVINGSTON ROAD
(DESIGNATED HISTORIC ROAD)
MARYLAND NATL CAPT PARK & PLANN CO 3828/448 USE: OPEN
MARYLAND NATL CAPT PARK & PLANN CO 4067/641 USE: OPEN
OLEARY, HELEN 3077/175 PARCEL 63 USE: OPEN
TAYLOR, CHARLES J 5111/294 PARCEL 142 USE: OPEN
S. PHYLLIS S SOLID 4
MARION, H ALBERTA ETAL ROBIN L MORRISON WORKS PARCEL 150 USE: OPEN
EASEMENT 'D'
FOREST STAND A 12.39 AC
EASEMENT 'C'
FOREST STAND B 39.41 AC
EASEMENT 'B'
INDIAN HEAD HIGHWAY (MD RT 210)
VARIABLE WIDTH R/W
EASEMENT 'A'
FOREST STAND C 18.66 AC
MARYLAND NATL CAPT PARK & PLANN CO 5426/726 PARCEL 49 USE: OPEN
FOREST SAMPLE POINT SP1
FOREST SAMPLE POINT SP2
FOREST SAMPLE POINT SP3
FOREST SAMPLE POINT SP4
FOREST SAMPLE POINT SP5
FOREST SAMPLE POINT SP6
FOREST SAMPLE POINT SP7
FOREST SAMPLE POINT SP8
FOREST SAMPLE POINT SP9
FOREST SAMPLE POINT SP10
FOREST SAMPLE POINT