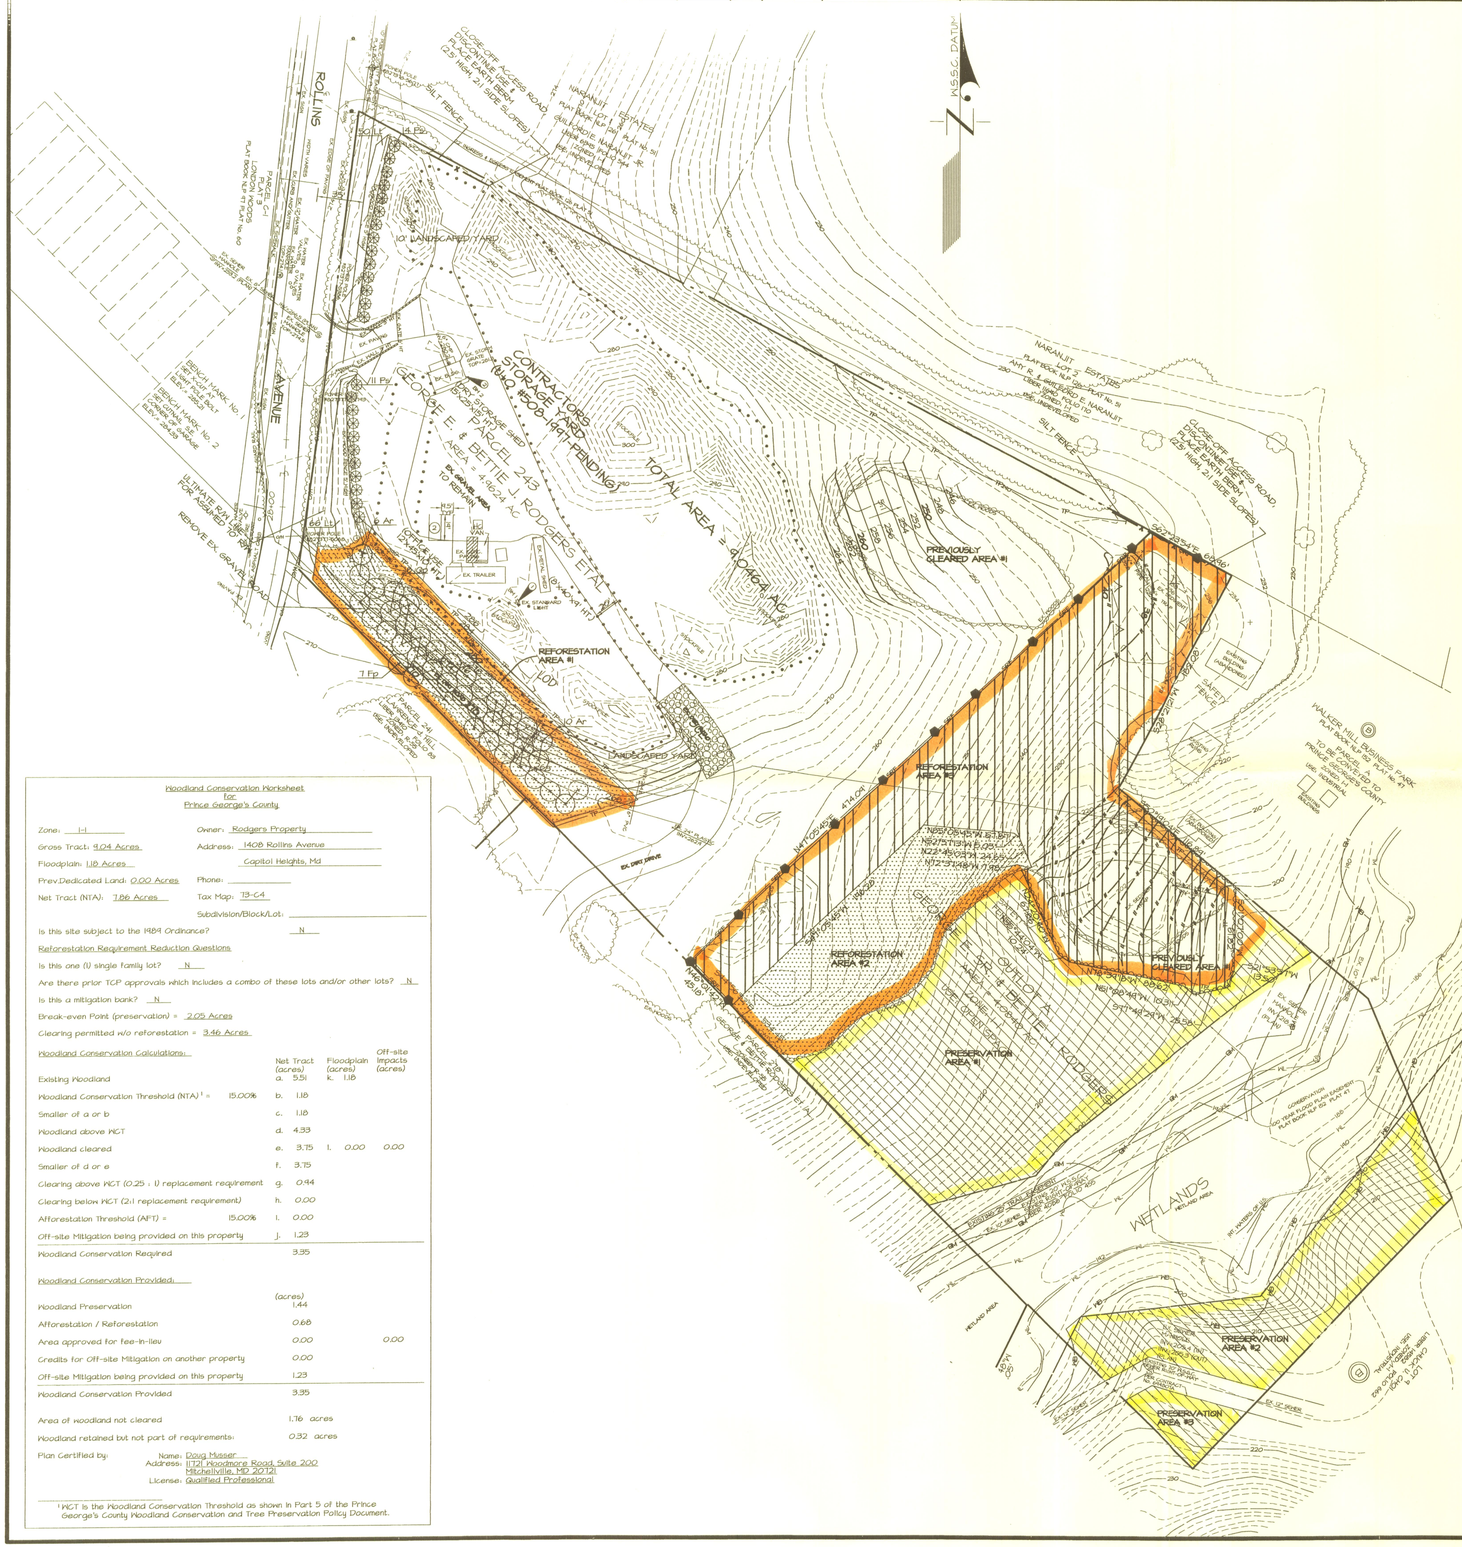
ROLLINS AVENUE
CLOSE-CUT ACCESS ROAD. DISCONTINUE USE & PLACE EARTH BERM (2.5' High, 2:1 Side Slopes)
NARANJIT ESTATES
PLAT BOOK NLP 121 PLAT No. 51
LOT 1 PLAT 2
LOT 2 PLAT 2
BENCH MARK No. 1
GEORGE E. & BETTIE J. RODGERS ET AL
PARCEL 243
AREA = 4.9624 AC
CONTRACTORS STORAGE YARD (S.D.P. #5008-1991-FENDING)
TOTAL AREA = 4.0464 AC±
OUTLOT A
GEORGE E. & BETTIE J. RODGERS
AREA = 4.0000 AC±
PREVIOUSLY CLEARED AREA #1
PREVIOUSLY CLEARED AREA #2
REFORESTATION AREA #1
REFORESTATION AREA #2
PRESERVATION AREA #1
PRESERVATION AREA #2
PRESERVATION AREA #3
WETLANDS
WETLAND AREA
SILT FENCE
SUPER SILT FENCE
EX. DRIVE
EX. TRAILER
EX. STORAGE SHED
EX. STANDARD LIGHT
10' LANDSCAPED YARD
LANDSCAPED YARD
WALKER MILL BUSINESS PARK
PLAT BOOK NLP 121 PLAT No. 47
PARCEL A
ZONED I-1
TO BE DEVELOPED TO PRINCE GEORGE'S COUNTY USE: INDUSTRIAL
EXISTING BUILDING (UNDER REPAIR)
