


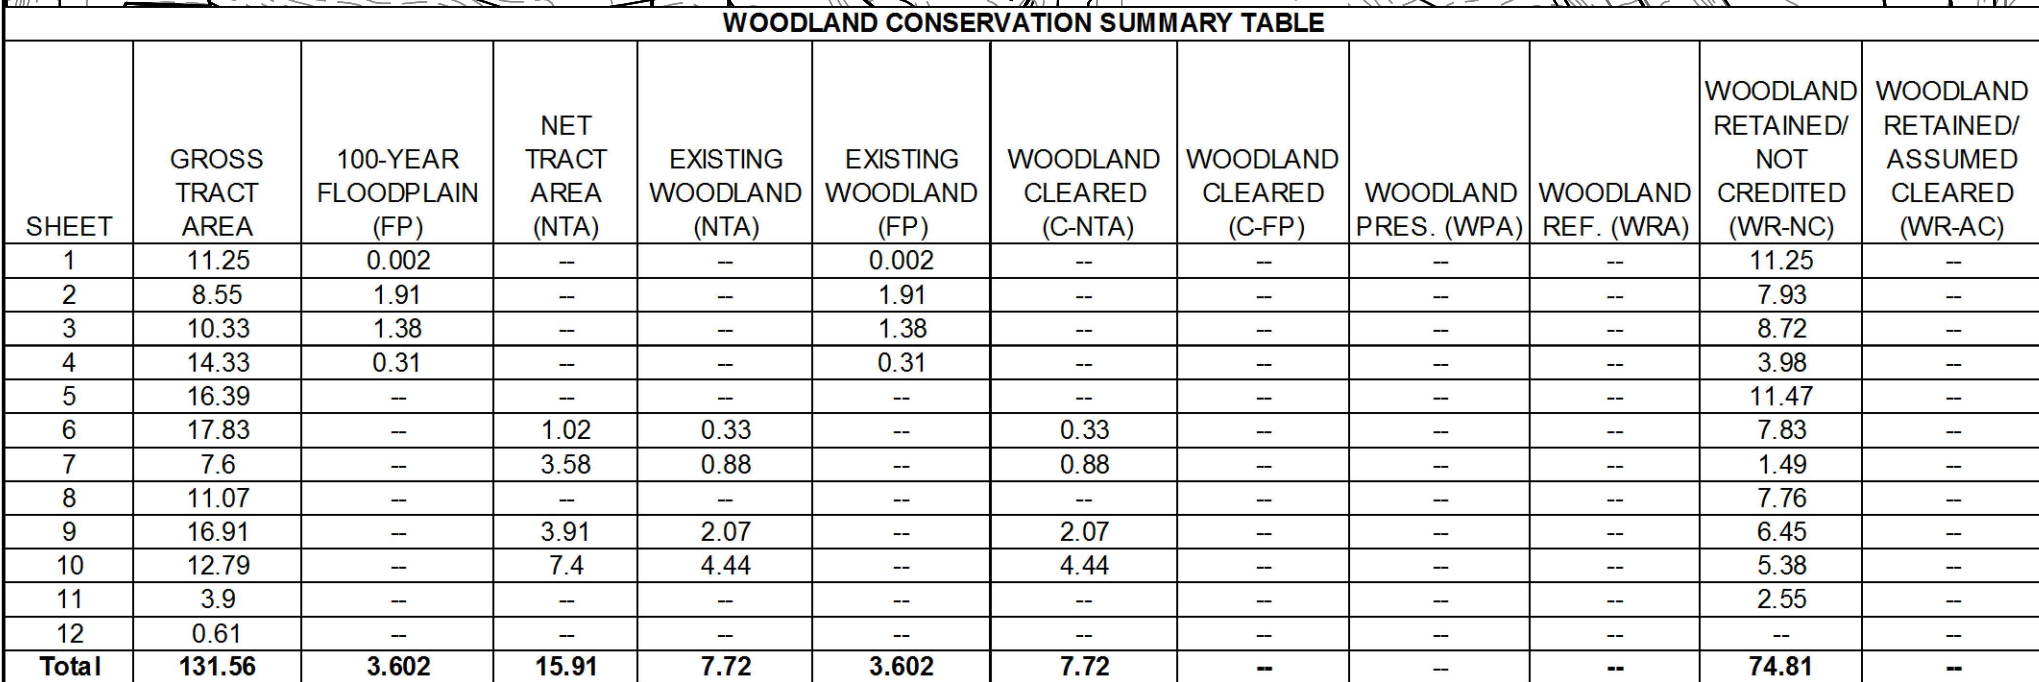

REVISONS				DATE
NO.	DATE	DESCRIPTION	BY	09/12/2017
				SCALE
				1"=200'
				DESIGNED BY
				AAW
				CHECKED BY
				JB

SCALE: 1"=2000'
ADC MAP/GRID:
WSSC:
TAX MAP NO./GRID: 092/B4

I/We Wayne McBride hereby acknowledge that we are aware of this Type 2 Tree Conservation Plan (TCP2) and that we understand the requirements as set forth in this TCP2.

Wayne McBride Date 7/25/17
Owner or Owners Representative

I/We _____ hereby acknowledge that we are aware of this Type 2 Tree Conservation Plan (TCP2) and that we understand the requirements as set forth in this TCP2.

Wayne McBride Date 7/25/17
Contract Purchaser
T. Burke

GENERAL INFORMATION TABLE		
Layer Category	Layer Name	Value
Zone	Zoning (Zone)	R-R
Zone	Aviation Policy Area (APA)	N/A
Administrative	Tax Gnd (TMG)	101-B1
Administrative	WSSC Gnd (Sheet 20)	2075E12
Administrative	Policy Analysis Zone (PAZ)	266F79
Administrative	Planning Area (Plan Area)	Upper Marlboro & Vicinity
Administrative	Election District (ED)	15
Administrative	Councilmanic District (CD)	6
Administrative	General Plan 2002 Tier (Tier)	Developing
Administrative	Traffic Analysis Zone (COG) (TAZ-COG)	1273
Administrative	PG Traffic Analysis Zone (PG) (TAZ-PG)	2511

Prince Georges County Planning Department, M-NCPPC Environmental Planning Section TYPE 2 TREE CONSERVATION PLAN APPROVAL TCPII -147-91-06			
	APPROVED BY	DATE	REASON FOR REVISION
00	JPM	08/16/91	
01	JPM	06/13/97	
02	JPM	03/31/99	
03	JPM	06/20/02	
04	K. FINCH	07/11/07	
05	JL STASZ	10/16/08	
06	<i>J. B. [Signature]</i>	9/27/2017	

JENNIFER BIRD
936 RIDGEBROOK ROAD SPARKS, MD 21152
PHONE: 410.316.7959 JENNIFER.BIRD@KCI.COM

PRINCE GEORGE'S COUNTY INDOOR
FIREARMS RANGE
4920 RITCHIE MARLBORO ROAD, UPPER MARLBORO, MD 20772
TYPE 2 TREE CONSERVATION PLAN

PRINCE GEORGE'S COUNTY

ELECTION DISTRICT 15



DRAWING NO.
TCP-00
SHEET 1 OF 14
KCI JOB NUMBER
271600833

1. THIS PLAN IS SUBJECT TO PREVIOUSLY APPROVED TCP'S. PREVIOUSLY APPROVED TCP'S INCLUDE TCP2-147-91.
2. THIS PLAN IS SUBMITTED TO FULFILL THE WOODLAND CONSERVATION REQUIREMENTS FOR A GRADING PERMIT. IF #XXX-XXXX EXPIRES, THEN THIS TCP2 ALSO EXPIRES AND IS NO LONGER VALID.
3. CUTTING OR CLEARING OF WOODLAND NOT IN CONFORMANCE WITH THIS PLAN OR WITHOUT THE EXPRESSED WRITTEN CONSENT OF THE PLANNING DIRECTOR OR DESIGNEE SHALL BE SUBJECT TO A \$9.00 PER SQUARE FOOT MITIGATION FEE.
4. A PRE-CONSTRUCTION MEETING IS REQUIRED PRIOR TO THE ISSUANCE OF GRADING PERMITS. THE DEPARTMENT OF PUBLIC WORKS AND TRANSPORTATION OR THE DEPARTMENT OF ENVIRONMENTAL RESOURCES, AS APPROPRIATE, SHALL BE CONTACTED PRIOR TO THE START OF ANY WORK ON THE SITE TO CONDUCT A PRE-CONSTRUCTION MEETING WHERE IMPLEMENTATION OF WOODLAND CONSERVATION MEASURES SHOWN ON THIS PLAN WILL BE DISCUSSED IN DETAIL.
5. THE DEVELOPER OR BUILDER OF THE LOTS OR PARCELS SHOWN ON THIS PLAN SHALL NOTIFY FUTURE BUYERS OF ANY WOODLAND CONSERVATION AREAS THROUGH THE PROVISION OF A COPY OF THIS PLAN AT TIME OF CONTRACT SIGNING. FUTURE PROPERTY OWNERS ARE ALSO SUBJECT TO THIS REQUIREMENT.
6. THE OWNERS OF THE PROPERTY SUBJECT TO THIS TREE CONSERVATION PLAN ARE SOLELY RESPONSIBLE FOR CONFORMANCE TO THE REQUIREMENTS CONTAINED HEREIN.
7. THE PROPERTY IS WITHIN THE DEVELOPING TIER AND IS ZONED R-R, RURAL RESIDENTIAL.
8. THE SITE IS NOT ADJACENT TO A ROADWAY DESIGNATED AS SCENIC, HISTORIC, A PARKWAY OR A SCENIC BYWAY.
9. THE SITE IS NOT ADJACENT TO A ROADWAY CLASSIFIED AS ARTERIAL OR GREATER.
10. THIS PLAN IS NOT GRANDFATHERED UNDER CB-27-2010, SECTION 25-117 (G).
11. ALL WOODLANDS DESIGNATED ON THIS PLAN FOR PRESERVATION ARE THE RESPONSIBILITY OF THE PROPERTY OWNER. THE WOODLAND AREAS SHALL REMAIN IN A NATURAL STATE. THIS INCLUDES THE CANOPY TREES AND UNDERSTORY VEGETATION. A REVISED TREE CONSERVATION PLAN IS REQUIRED PRIOR TO CLEARING WOODLAND AREAS THAT ARE NOT SPECIFICALLY IDENTIFIED TO BE CLEARED ON THE APPROVED TCP2.
12. TREE AND WOODLAND CONSERVATION METHODS SUCH AS ROOT PRUNING SHALL BE CONDUCTED AS NOTED ON THIS PLAN.
13. THE LOCATION OF ALL TEMPORARY TREE PROTECTION FENCING (TPFS) SHOWN ON THIS PLAN SHALL BE FLAGGED OR STAKED IN THE FIELD PRIOR TO THE PRE-CONSTRUCTION MEETING. UPON APPROVAL OF THE LOCATIONS BY THE COUNTY INSPECTOR, INSTALLATION OF THE TPFS MAY BEGIN.
14. ALL TEMPORARY TREE PROTECTION FENCING REQUIRED BY THIS PLAN SHALL BE INSTALLED PRIOR TO COMMENCEMENT OF CLEARING AND GRADING OF THE SITE AND SHALL REMAIN IN PLACE UNTIL THE BOND IS RELEASED FOR THE PROJECT. FAILURE TO INSTALL AND MAINTAIN TEMPORARY OR PERMANENT TREE PROTECTIVE DEVICES IS A VIOLATION OF THIS TCP2.
15. WOODLAND PRESERVATION AREAS SHALL BE POSTED WITH SIGNAGE AS SHOWN ON THE PLANS AT THE SAME TIME AS THE TEMPORARY TPV INSTALLATION. THESE SIGNS MUST REMAIN IN PERPETUITY.
16. ALL REQUIRED FEE-IN-LIEU PAYMENTS SHALL BE MADE TO THE WOODLAND CONSERVATION FUND. PROOF OF DEPOSIT SHALL BE PROVIDED PRIOR TO ISSUANCE OF ANY PERMITS RELATED TO THIS TCP2 UNLESS THE PROJECT IS PHASED. PHASED PROJECTS SHALL PAY THE FEE-IN-LIEU AMOUNT FOR EACH PASSE PRIOR TO THE ISSUANCE OF ANY PERMIT FOR THAT PHASE AND SHOWN IN THE FEE-IN-LIEU BREAKDOWN ON THIS TCP2.

Woodland Conservation Worksheet					
For Governmental and Linear Projects in Prince George's County					
SECTION 1-Establishing Site Information					
1	Property Description or Name:	Indoor Gun Range			
2	Project Location:	Dille Drive, Upper Marlboro, MD			
3	TC2P Number:	TCPIL-147-91-06		Rev. No:	
4	NRI Number:	038-2017		Rev. No:	
5	Zone:		R-R		
6	Gross Tract:		131.56	acres	
7	Project Area/Limits:		15.91	acres	
SECTION 2-Determining Requirements					
8	Existing Woodland in Project Limits = WCT		7.72	or	48.52%
9	Woodland Cleared in Project Limits		7.72		
10	Total area of woodland cleared (subject to 1:1 replacement)		7.72		
11	Off-Site Woodland Conservation Provided (afforestation)		0.00		
12	Off-Site Woodland Conservation Provided (preservation)		0.00		
13	Woodland Conservation Requirement:		7.72	acres	
SECTION 3- Meeting the Requirements					
14	Woodland Preserved		0.00		
15	Afforestation /Reforestation		0.00	Bond amount:	\$ -
16	Natural Regeneration		0.00		
17	Landscape Credit		0.00		
18	Specimen/Historic Tree Credit (CRZ area *2.0)		0.00		
19	Forest Enhancement Credit (Area * 25)		0.00		
20	Street Tree Credit (Existing or 10-year canopy coverage)		0.00		
21	Prior Credit for Off-site Woodland Conservation		0.00		
22	Current Credit for Off-site Woodland Conservation		0.00		
23	Off-site Woodland Conservation provided (afforestation)		0.00		
24	Off-site Woodland Conservation provided (preservation)		0.00		
25	Area Approved for Fee-in-lieu-PFA		7.72	Fee amount:	\$100,884.96
26	Area Approved for Fee-in-lieu/non-PFA		0.00	Fee amount:	\$0.00
27	Woodland Conservation Provided		7.72	acres	
28	Prepared by:				9/2017
	Signed				Date


SOILS TABLE						
Soil Symbol	Soil Unit Name	Percent Slope	K _p value	Hydric (Y/N)	Hydrologic Group	Drainage Class
CoB	Collington-Wist-Urban land complex	0-5	0.2	Yes	A	Well drained
EnA	Elkton-Urban land complex	0-2	0.43	No	C/D	Poorly drained
MnB	Marr-Dodon complex	2-5	0.2	No	B	Well drained
MnC	Marr-Dodon complex	1-10	0.2	No	C	Well drained
MnD	Marr-Dodon complex	10-15	0.2	No	C	Well drained
MnE	Marr-Dodon complex	15-25	0.2	No	B	Well drained
MoB	Marr-Dodon-Urban land complex	0-5	0.2	No	B	Well drained
MoD	Marr-Dodon-Urban land complex	5-15	0.2	No	B	Well drained

*THE 100-YEAR COUNTY REGULATED FLOODPLAIN SHOWN ON THE PLAN IS OUTSIDE THE OF THE STUDY AREA/NET TRACT AREA ON THE SUBJECT PROPERTY.

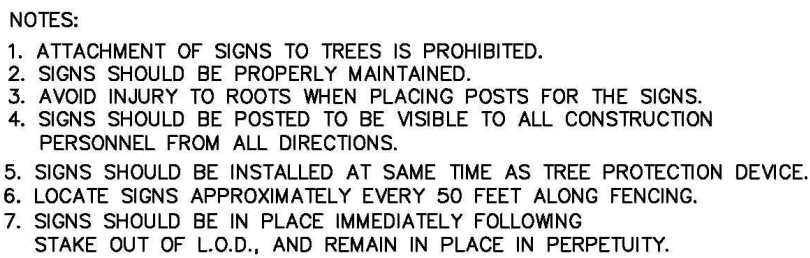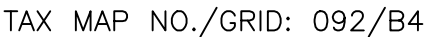


August 2010

A-4. DET-3

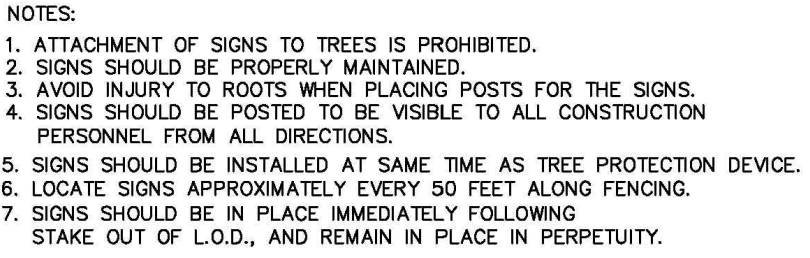


August 2010

A-4, DET-1

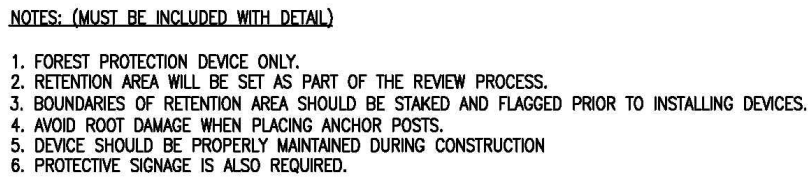


August 2010

A-4, DET-5

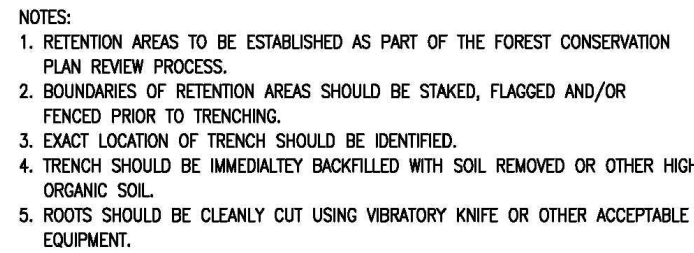


August 2010

A-4, DET-10

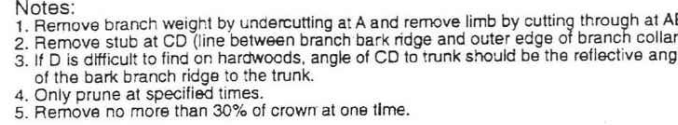

Pruning a Leader to Reduce Size

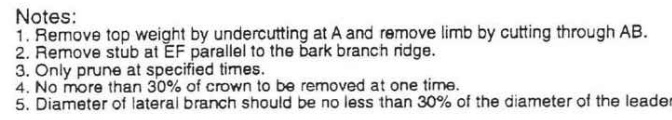


Tree Pruning

A-4, DET-13

SPECIMEN TREE TABLE				
Number	Species	Common Name	Size, DBH (in)	Condition
SP-1	<i>Liriodendron tulipifera</i>	Tulip Poplar	35.0	Good
SP-2	<i>Acer rubrum</i>	Red Maple	40.0	Excellent
SP-3	<i>Liriodendron tulipifera</i>	Tulip Poplar	35.0	Fair
SP-4	<i>Liriodendron tulipifera</i>	Tulip Poplar	49.0	Good
SP-5	<i>Fraxinus pennsylvanica</i>	Green Ash	35.0	Good
SP-6	<i>Catalpa bignonioides</i>	Catalpa	35.0	Poor
SP-7	<i>Celtis occidentalis</i>	Common Hackberry	35.0	Good
SP-8	<i>Juglans nigra</i>	Black Walnut	31.0	Good
SP-9	<i>Juglans nigra</i>	Black Walnut	31.0	Good
SP-10	<i>Acer saccharinum</i>	Silver Maple	30.0	Good
SP-11	<i>Prunus serotina</i>	Black Cherry	43.0	Good
SP-12	<i>Acer saccharinum</i>	Silver Maple	30.0	Good
SP-13	<i>Acer saccharinum</i>	Silver Maple	42.0	Excellent
SP-14	<i>Celtis occidentalis</i>	Common Hackberry	40.0	Fair
SP-15	<i>Liriodendron tulipifera</i>	Tulip Poplar	40.0	Good
SP-16	<i>Liriodendron tulipifera</i>	Tulip Poplar	39.0	Good
SP-17	<i>Juglans nigra</i>	Black Walnut	34.0	Fair
SP-18	<i>Pinus strobus</i>	White Pine	30.0	Good
SP-19	<i>Celtis occidentalis</i>	Common Hackberry	33.0	Good
SP-20	<i>Liriodendron tulipifera</i>	Tulip Poplar	34.0	Excellent
SP-21	<i>Liriodendron tulipifera</i>	Tulip Poplar	31.0	Excellent

SIGNED: Kenneth H. Deel DATE: 9/2017

JENNIFER BIRD
936 RIDGEBROOK ROAD SPARKS, MD 21152
PHONE: 410.316.7959 JENNIFER.BIRD@KCI.COM

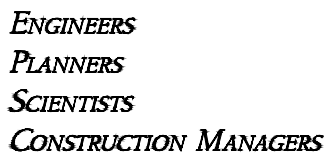

11850 WEST MARKET PLACE
SUITE A
FULTON, MD 20759
TELEPHONE: (410) 792-8086
FAX: (410) 792-7419

REVISIONS				DATE
NO.	DATE	DESCRIPTION	BY	09/12/2017
				SCALE
				N.T.S.
				DESIGNED BY
				AAW
				CHECKED BY
				JB

PRINCE GEORGE'S COUNTY INDOOR
FIREARMS RANGE
4920 RITCHIE MARLBORO ROAD, UPPER MARLBORO, MD 20772
TYPE 2 TREE CONSERVATION PLAN

PRINCE GEORGE'S COUNTY



ELECTION DISTRICT 15

DRAWING NO.

TCP-NOTES

SHEET 2 OF 14

KCI JOB NUMBER
271600833

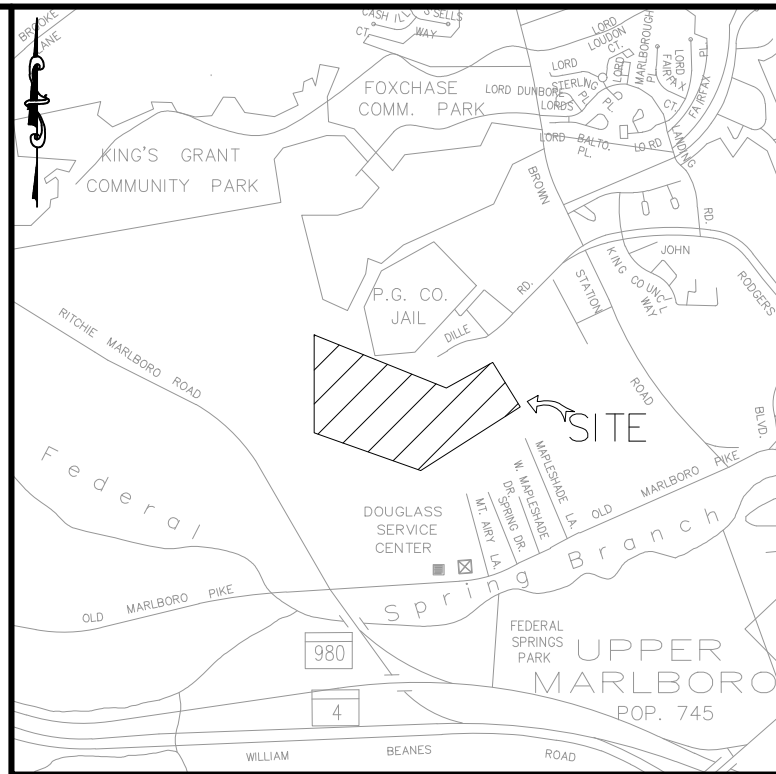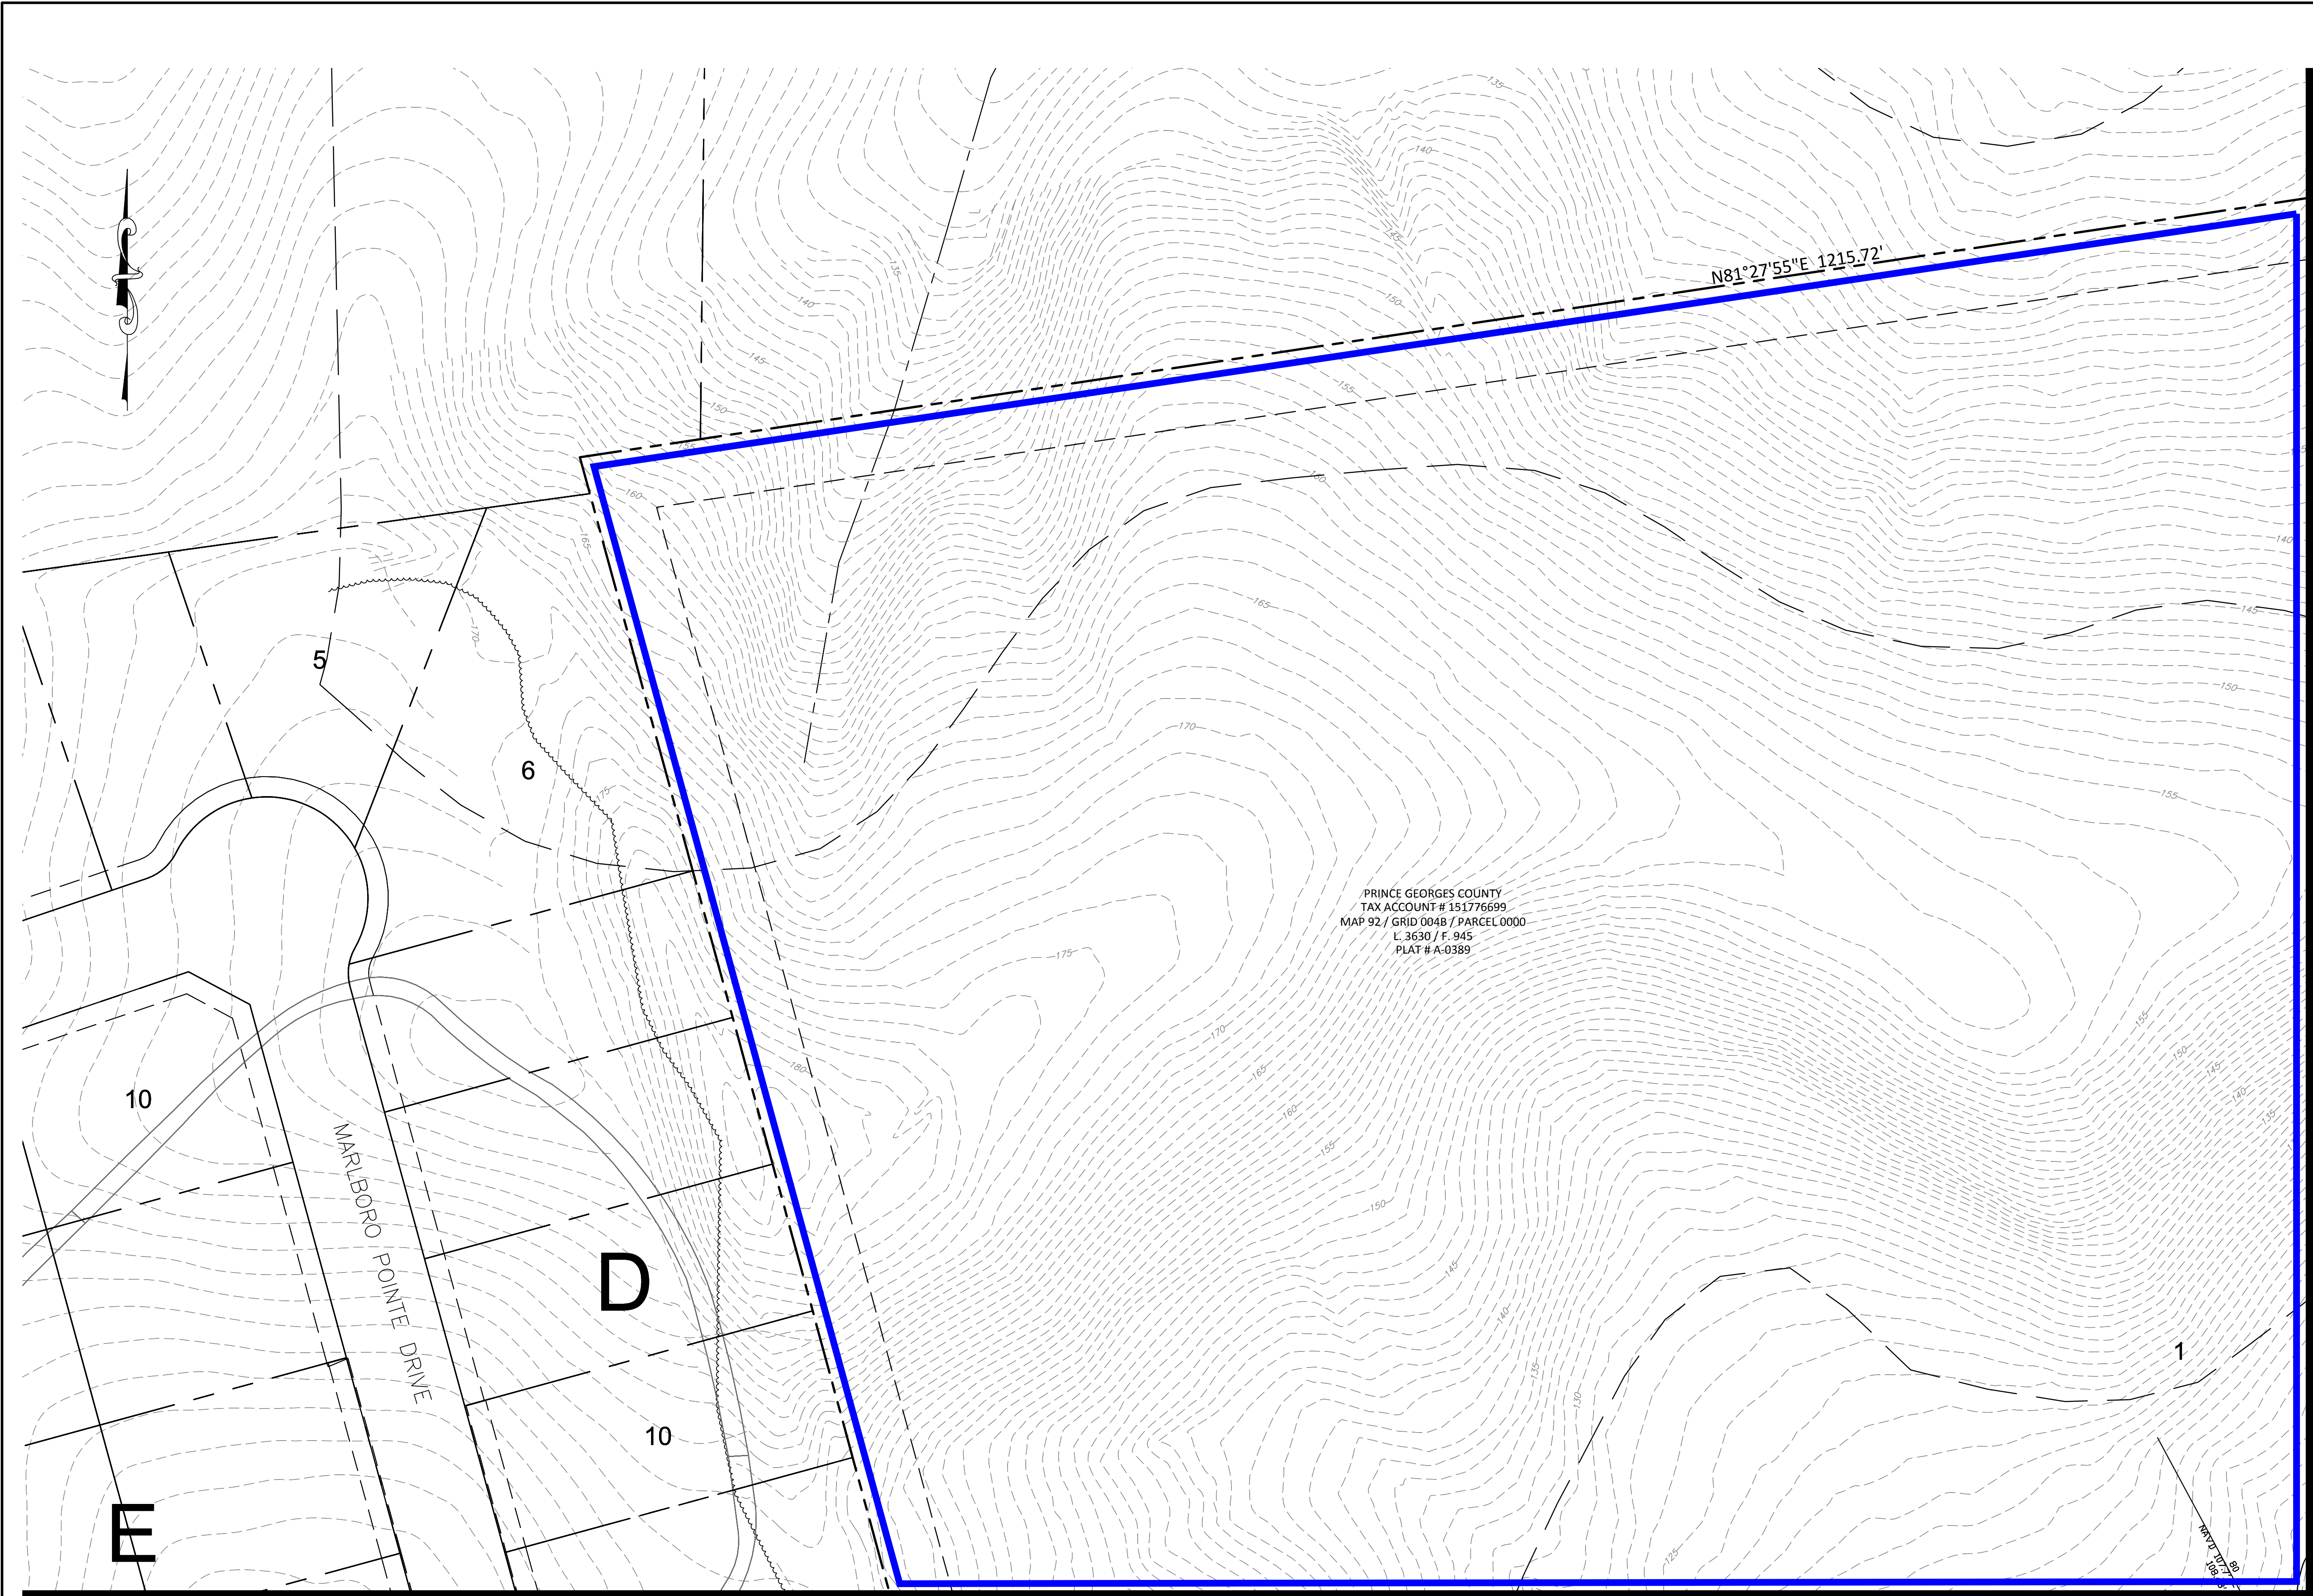

VICINITY MAP

SCALE: 1"=2000'
ADC MAP/GRID:
WSSC:
TAX MAP NO./GRID: 092/B4


LEGEND

- PROPERTY LINE
- LOD LIMIT OF DISTURBANCE
- EX. CONTOUR
- EX. EDGE OF ROAD
- EX. CENTER OF ROAD
- EX. BUILDING
- EX. TREELINE
- EX. EASEMENT
- FOUND IRON PIPE
- BaC BaB SOIL BOUNDARY
- TO B. TO B. REGULATED STREAM
- WL WB WETLAND BOUNDARY
- WB 25' WETLAND BUFFER
- A-1 FOREST STAND SAMPLE PLOT
- 8" SPECIMEN TREE/ CRITICAL ROOT ZONE
- 8" SPECIMEN TREE PROPOSED FOR REMOVAL
- STAND B STAND A FOREST STAND BOUNDARY
- SB 75' REGULATED STREAM BUFFER
- PMA PMA PRIMARY MANAGEMENT AREA
- FIDS FOREST INTERIOR DWELLING SPECIES (300' HABITAT BUFFER)
- FP 100 YEAR FLOODPLAIN
- FOREST TO BE CLEARED
- WP016-WET WP016-001 WETLAND/UPLAND SAMPLE PLOT
- WP016-001 WETLAND FLAGGING
- WP016-001 MARLBORO CLAY BOUNDARY
- TPF TREE PROTECTION FENCE
- TPF SPECIMEN TREE SIGN
- DF WOODLAND PRESERVATION SIGN
- SSSF DIVERSION FENCE
- SSSF SUPER SILT FENCE
- WOODLAND RETAINED-NOT CREDITED

MATCHLINE B (SEE SHEET 4 OF 14)

MATCHLINE A (SEE SHEET 5 OF 14)

GRAPHICAL SCALE

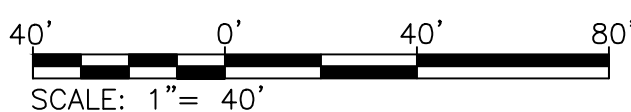

QUALIFIED PROFESSIONAL CERTIFICATION:
THIS COMPLIES WITH THE CURRENT REQUIREMENTS OF THE PRINCE GEORGE'S COUNTY CODE AND THE ENVIRONMENTAL TECHNICAL MANUAL.

SIGNED: *Jennifer H. Bird* DATE: 9/2017

JENNIFER BIRD
936 RIDGEBROOK ROAD SPARKS, MD 21152
PHONE: 410.316.7959 JENNIFER.BIRD@KCI.COM

KCI TECHNOLOGIES
ENGINEERS
PLANNERS
SCIENTISTS
CONSTRUCTION MANAGERS
11850 WEST MARKET PLACE
SUITE A
FULTON, MD 20759
TELEPHONE: (410) 792-8086
FAX: (410) 792-7419

REVISIONS				DATE
NO.	DATE	DESCRIPTION	BY	


PRINCE GEORGE'S COUNTY INDOOR
FIREARMS RANGE
4920 RITCHIE MARLBORO ROAD, UPPER MARLBORO, MD 20772
TYPE 2 TREE CONSERVATION PLAN

PRINCE GEORGE'S COUNTY ELECTION DISTRICT 15

Prince Georges County Planning Department, M-NCPPC Environmental Planning Section TYPE 2 TREE CONSERVATION PLAN APPROVAL		
TCP11-147-91-06		
APPROVED BY	DATE	REASON FOR REVISION
00 JPM	08/16/91	
01 JPM	06/13/97	
02 JPM	03/31/99	
03 JPM	06/20/02	
04 K. FINCH	07/11/07	
05 JL STASZ	10/16/08	
06 T. BURKE	9/27/2017	

DRAWING NO.
TCP-1
SHEET 3 OF 10
KCI JOB NUMBER
271600833


MATCHLINE B (SEE SHEET 3 OF 14)

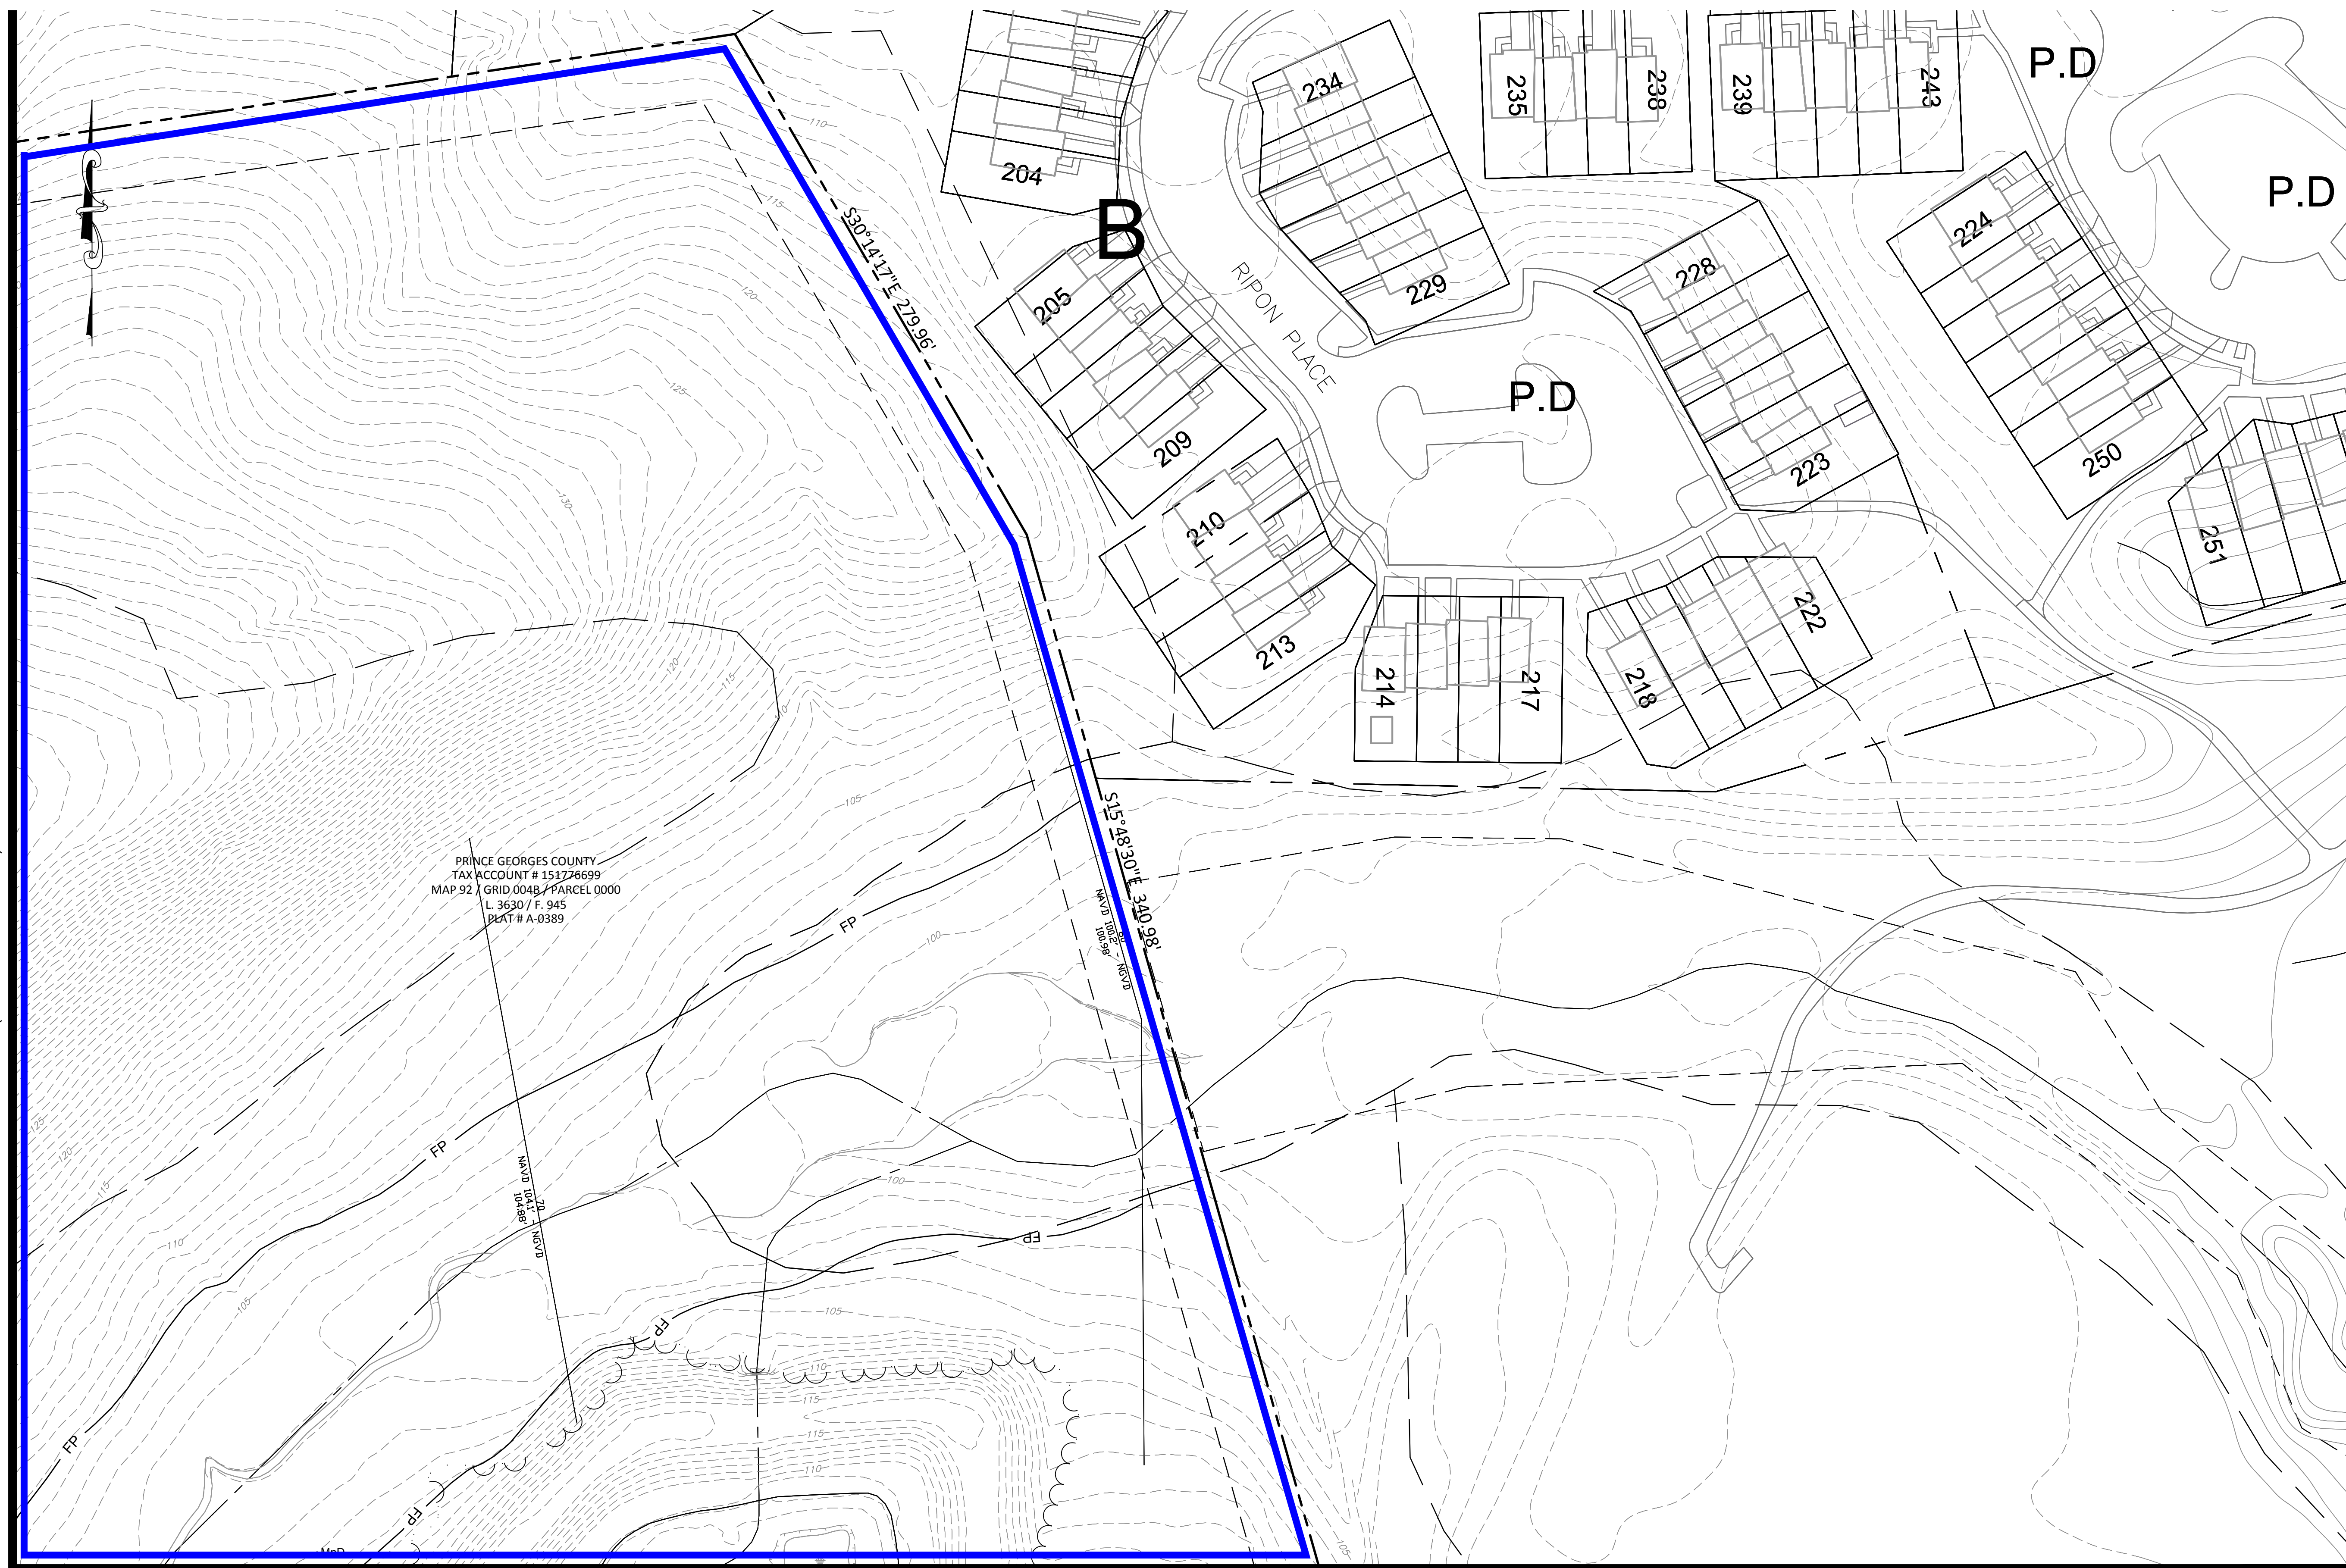

PRINCE GEORGES COUNTY
TAX ACCOUNT # 151276699
MAP 92 / GRID 004B / PARCEL 0000
L 3630 / F 945
DEAT # A-0389

MATCHLINE C (SEE SHEET 6 OF 14)

GRAPHICAL SCALE

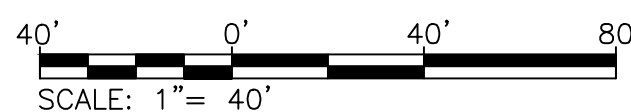

QUALIFIED PROFESSIONAL CERTIFICATION:
THIS COMPLIES WITH THE CURRENT REQUIREMENTS OF THE PRINCE
GEORGE'S COUNTY CODE AND THE ENVIRONMENTAL TECHNICAL MANUAL.

SIGNED: *Jennifer A. Bird* DATE: 9/2017

JENNIFER BIRD
936 RIDGEBROOK ROAD SPARKS, MD 21152
PHONE: 410.316.7959 JENNIFER.BIRD@KCI.COM



REVISIONS				DATE
NO.	DATE	DESCRIPTION	BY	
				09/12/2017
				SCALE
				1"=40'
				DESIGNED BY
				AAW
				CHECKED BY
				JB

PRINCE GEORGE'S COUNTY INDOOR
FIREARMS RANGE
4920 RITCHIE MARLBORO ROAD, UPPER MARLBORO, MD 20772
TYPE 2 TREE CONSERVATION PLAN

PRINCE GEORGE'S COUNTY

ELECTION DISTRICT 15


DRAWING NO.

TCP-2

SHEET 4 OF 10

KCI JOB NUMBER

271600833

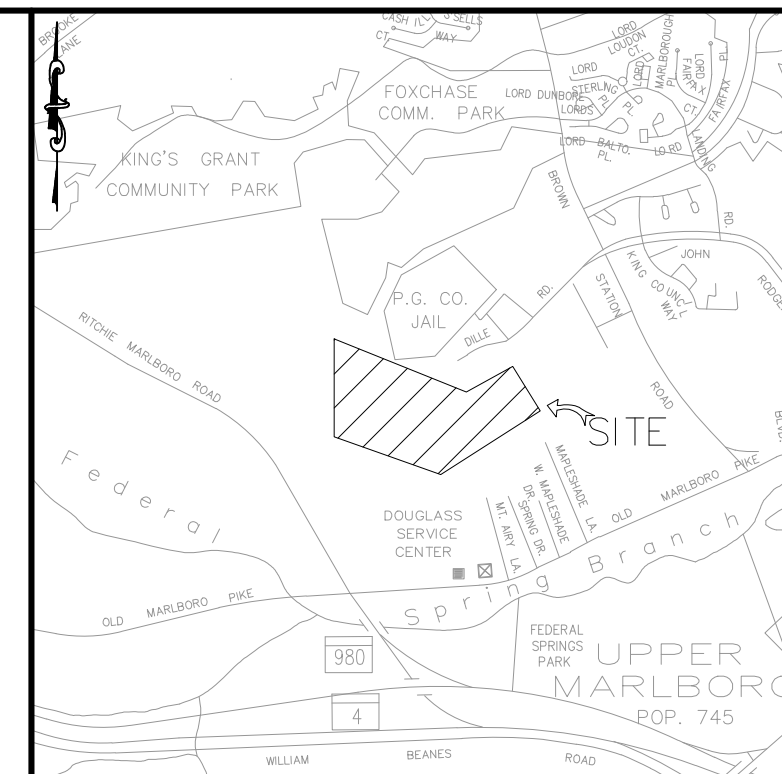

VICINITY MAP

SCALE: 1"=2000'

ADC MAP/GRID:

WSSC:

TAX MAP NO./GRID: 092/B4

LEGEND



- PROPERTY LINE
- LOD LIMIT OF DISTURBANCE
- EX. CONTOUR
- EX. EDGE OF ROAD
- EX. CENTER OF ROAD
- EX. BUILDING
- EX. TREELINE
- EX. EASEMENT
- FOUND IRON PIPE
- BaC SOIL BOUNDARY
- BaB
- T.O.B. REGULATED STREAM
- W.L. WETLAND BOUNDARY
- WB 25' WETLAND BUFFER
- A-1 FOREST STAND SAMPLE PLOT
- 8" SPECIMEN TREE/ CRITICAL ROOT ZONE
- 8" SPECIMEN TREE PROPOSED FOR REMOVAL
- STAND B FOREST STAND BOUNDARY
- STAND A
- SB 75' REGULATED STREAM BUFFER
- PMA PRIMARY MANAGEMENT AREA
- FIDS FOREST INTERIOR DWELLING SPECIES (300' HABITAT BUFFER)
- FP 100 YEAR FLOODPLAIN
- FOREST TO BE CLEARED
- WETLAND/UPLAND SAMPLE PLOT
- WP016-WET
- WP016-001 WETLAND FLAGGING
- MARLBORO CLAY BOUNDARY
- TPF TREE PROTECTION FENCE
- SPECIMEN TREE SIGN
- WOODLAND PRESERVATION SIGN
- DF DIVERSION FENCE
- SSF SUPER SILT FENCE
- WOODLAND RETAINED-NOT CREDITED

Prince Georges County Planning Department, M-NCPPC
Environmental Planning Section
TYPE 2 TREE CONSERVATION PLAN APPROVAL

TCPII-147-91-06

APPROVED BY	DATE	REASON FOR REVISION
JPM	08/16/91	
JPM	06/13/97	
JPM	03/31/99	
JPM	06/20/02	
K. FINCH	07/11/07	
JL STASZ	10/16/08	
T. BURKE	9/27/2017	

MATCHLINE A (SEE SHEET 3 OF 14)

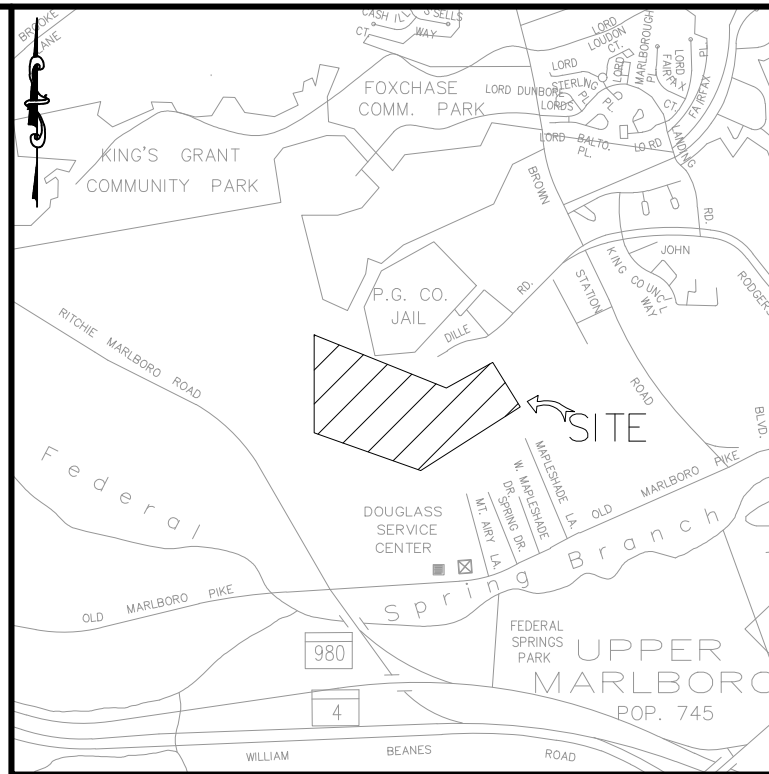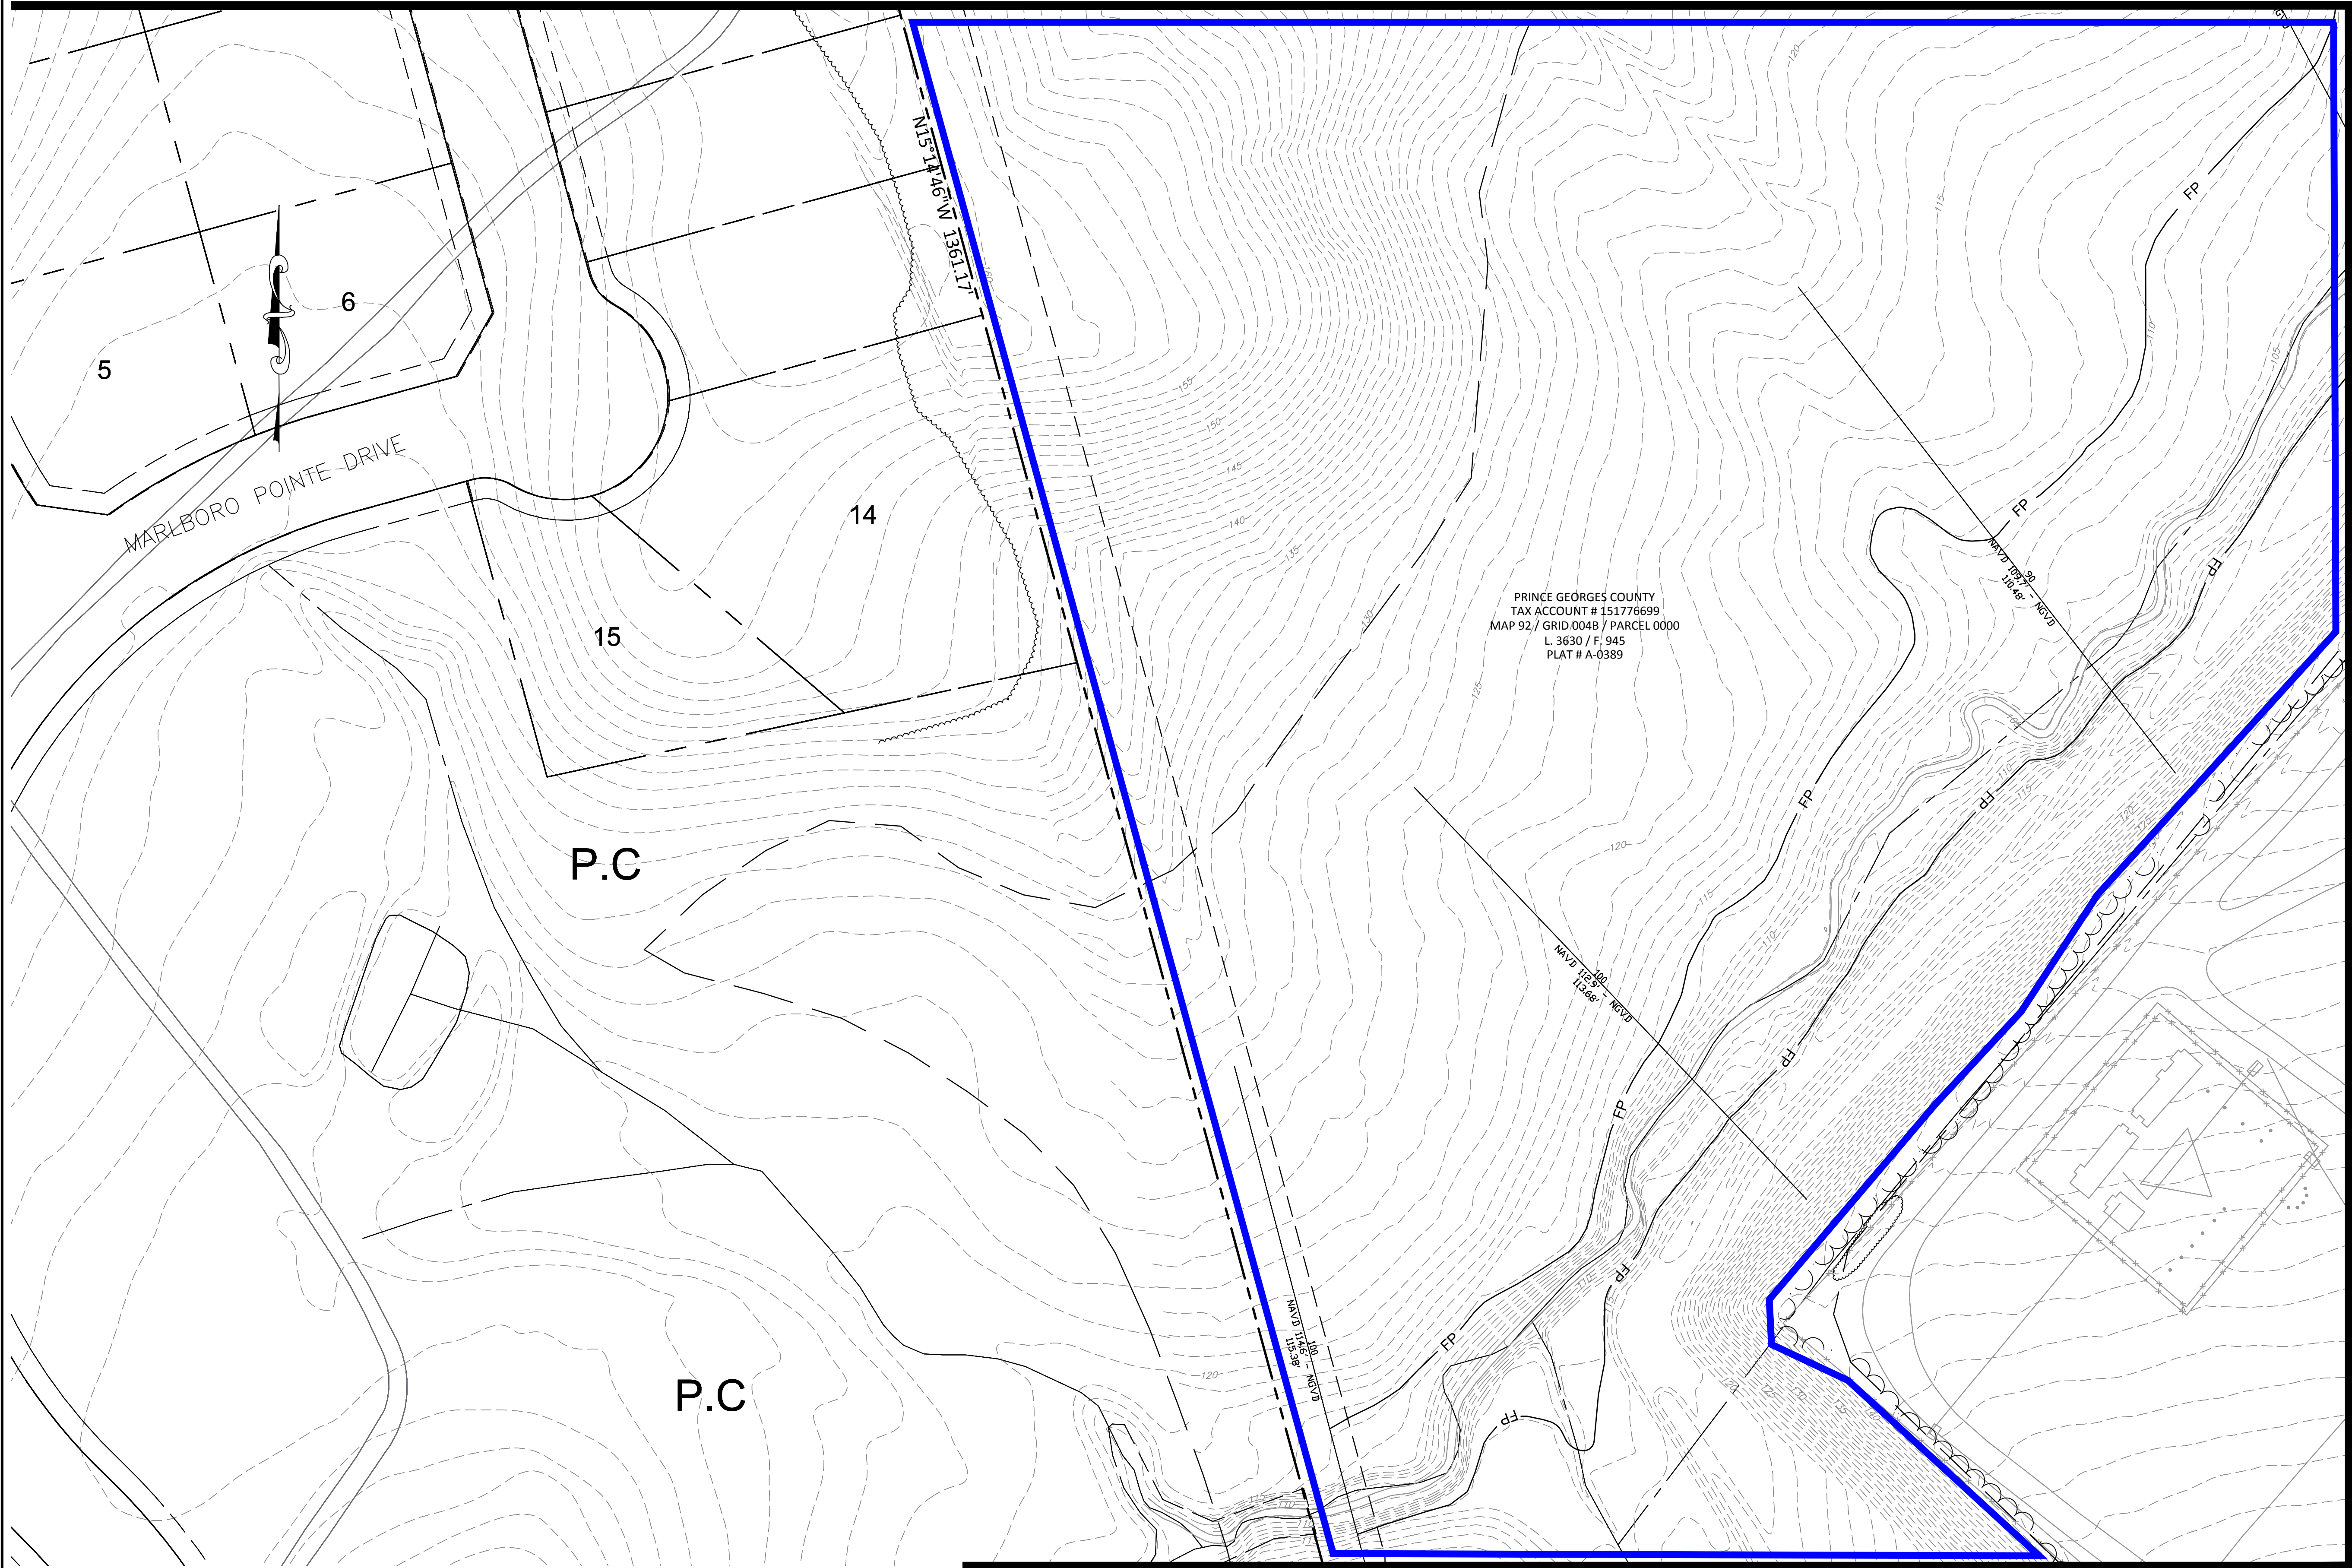

VICINITY MAP


SCALE: 1"=2000'
ADC MAP/GRID:
WSSC:
TAX MAP NO./GRID: 092/B4

LEGEND

- PROPERTY LINE
- LOD LIMIT OF DISTURBANCE
- EX. CONTOUR
- EX. EDGE OF ROAD
- EX. CENTER OF ROAD
- EX. BUILDING
- EX. TREELINE
- EX. EASEMENT
- FOUND IRON PIPE
- Soil Boundary
- REGULATED STREAM
- WETLAND BOUNDARY
- 25' WETLAND BUFFER
- FOREST STAND SAMPLE PLOT
- SPECIMEN TREE/
CRITICAL ROOT ZONE
- SPECIMEN TREE PROPOSED
FOR REMOVAL
- FOREST STAND BOUNDARY
- 75' REGULATED STREAM BUFFER
- PRIMARY MANAGEMENT AREA
- FOREST INTERIOR DWELLING SPECIES
(300' HABITAT BUFFER)
- 100 YEAR FLOODPLAIN
- FOREST TO BE CLEARED
- WETLAND/UPLAND SAMPLE PLOT
- WETLAND FLAGGING
- MARLBORO CLAY BOUNDARY
- TREE PROTECTION FENCE
- SPECIMEN TREE SIGN
- WOODLAND PRESERVATION SIGN
- DIVERSION FENCE
- SUPER SILT FENCE
- WOODLAND RETAINED-NOT CREDITED

MATCHLINE E (SEE SHEET 6 OF 14)

MATCHLINE D (SEE SHEET 7 OF 14)

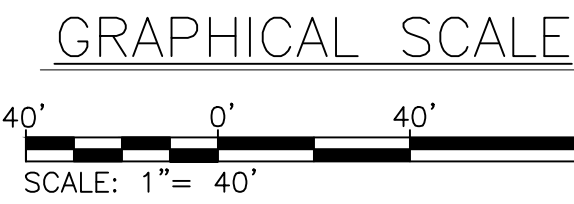

QUALIFIED PROFESSIONAL CERTIFICATION:
THIS COMPLIES WITH THE CURRENT REQUIREMENTS OF THE PRINCE
GEORGE'S COUNTY CODE AND THE ENVIRONMENTAL TECHNICAL MANUAL.
SIGNED: *Jennifer A. Bird* DATE: 9/2017
JENNIFER BIRD
936 RIDGEBROOK ROAD SPARKS, MD 21152
PHONE: 410.316.7959 JENNIFER.BIRD@KCI.COM

ENGINEERS
PLANNERS
SCIENTISTS
CONSTRUCTION MANAGERS
KCI
TECHNOLOGIES
11850 WEST MARKET PLACE
SUITE A
FULTON, MD 20759
TELEPHONE: (410) 792-8086
FAX: (410) 792-7419

REVISIONS				DATE
NO.	DATE	DESCRIPTION	BY	
				09/12/2017
				SCALE
				1"=40'
				DESIGNED BY
				AAW
				CHECKED BY
				JB

PRINCE GEORGE'S COUNTY INDOOR
FIREARMS RANGE
4920 RITCHIE MARLBORO ROAD, UPPER MARLBORO, MD 20772
TYPE 2 TREE CONSERVATION PLAN


PRINCE GEORGE'S COUNTY ELECTION DISTRICT 15

Prince Georges County Planning Department, M-NCPPC Environmental Planning Section TYPE 2 TREE CONSERVATION PLAN APPROVAL		
TCPII-147-91-06		
APPROVED BY	DATE	REASON FOR REVISION
00 JPM	08/16/91	
01 JPM	06/13/97	
02 JPM	03/31/99	
03 JPM	06/20/02	
04 K. FINCH	07/11/07	
05 JL STASZ	10/16/08	
06 T. BURKE	9/27/2017	

DRAWING NO.
TCP-3
SHEET 5 OF 10
KCI JOB NUMBER
271600833


MATCHLINE C (SEE SHEET 4 OF 14)

MATCHLINE E (SEE SHEET 5 OF 14)

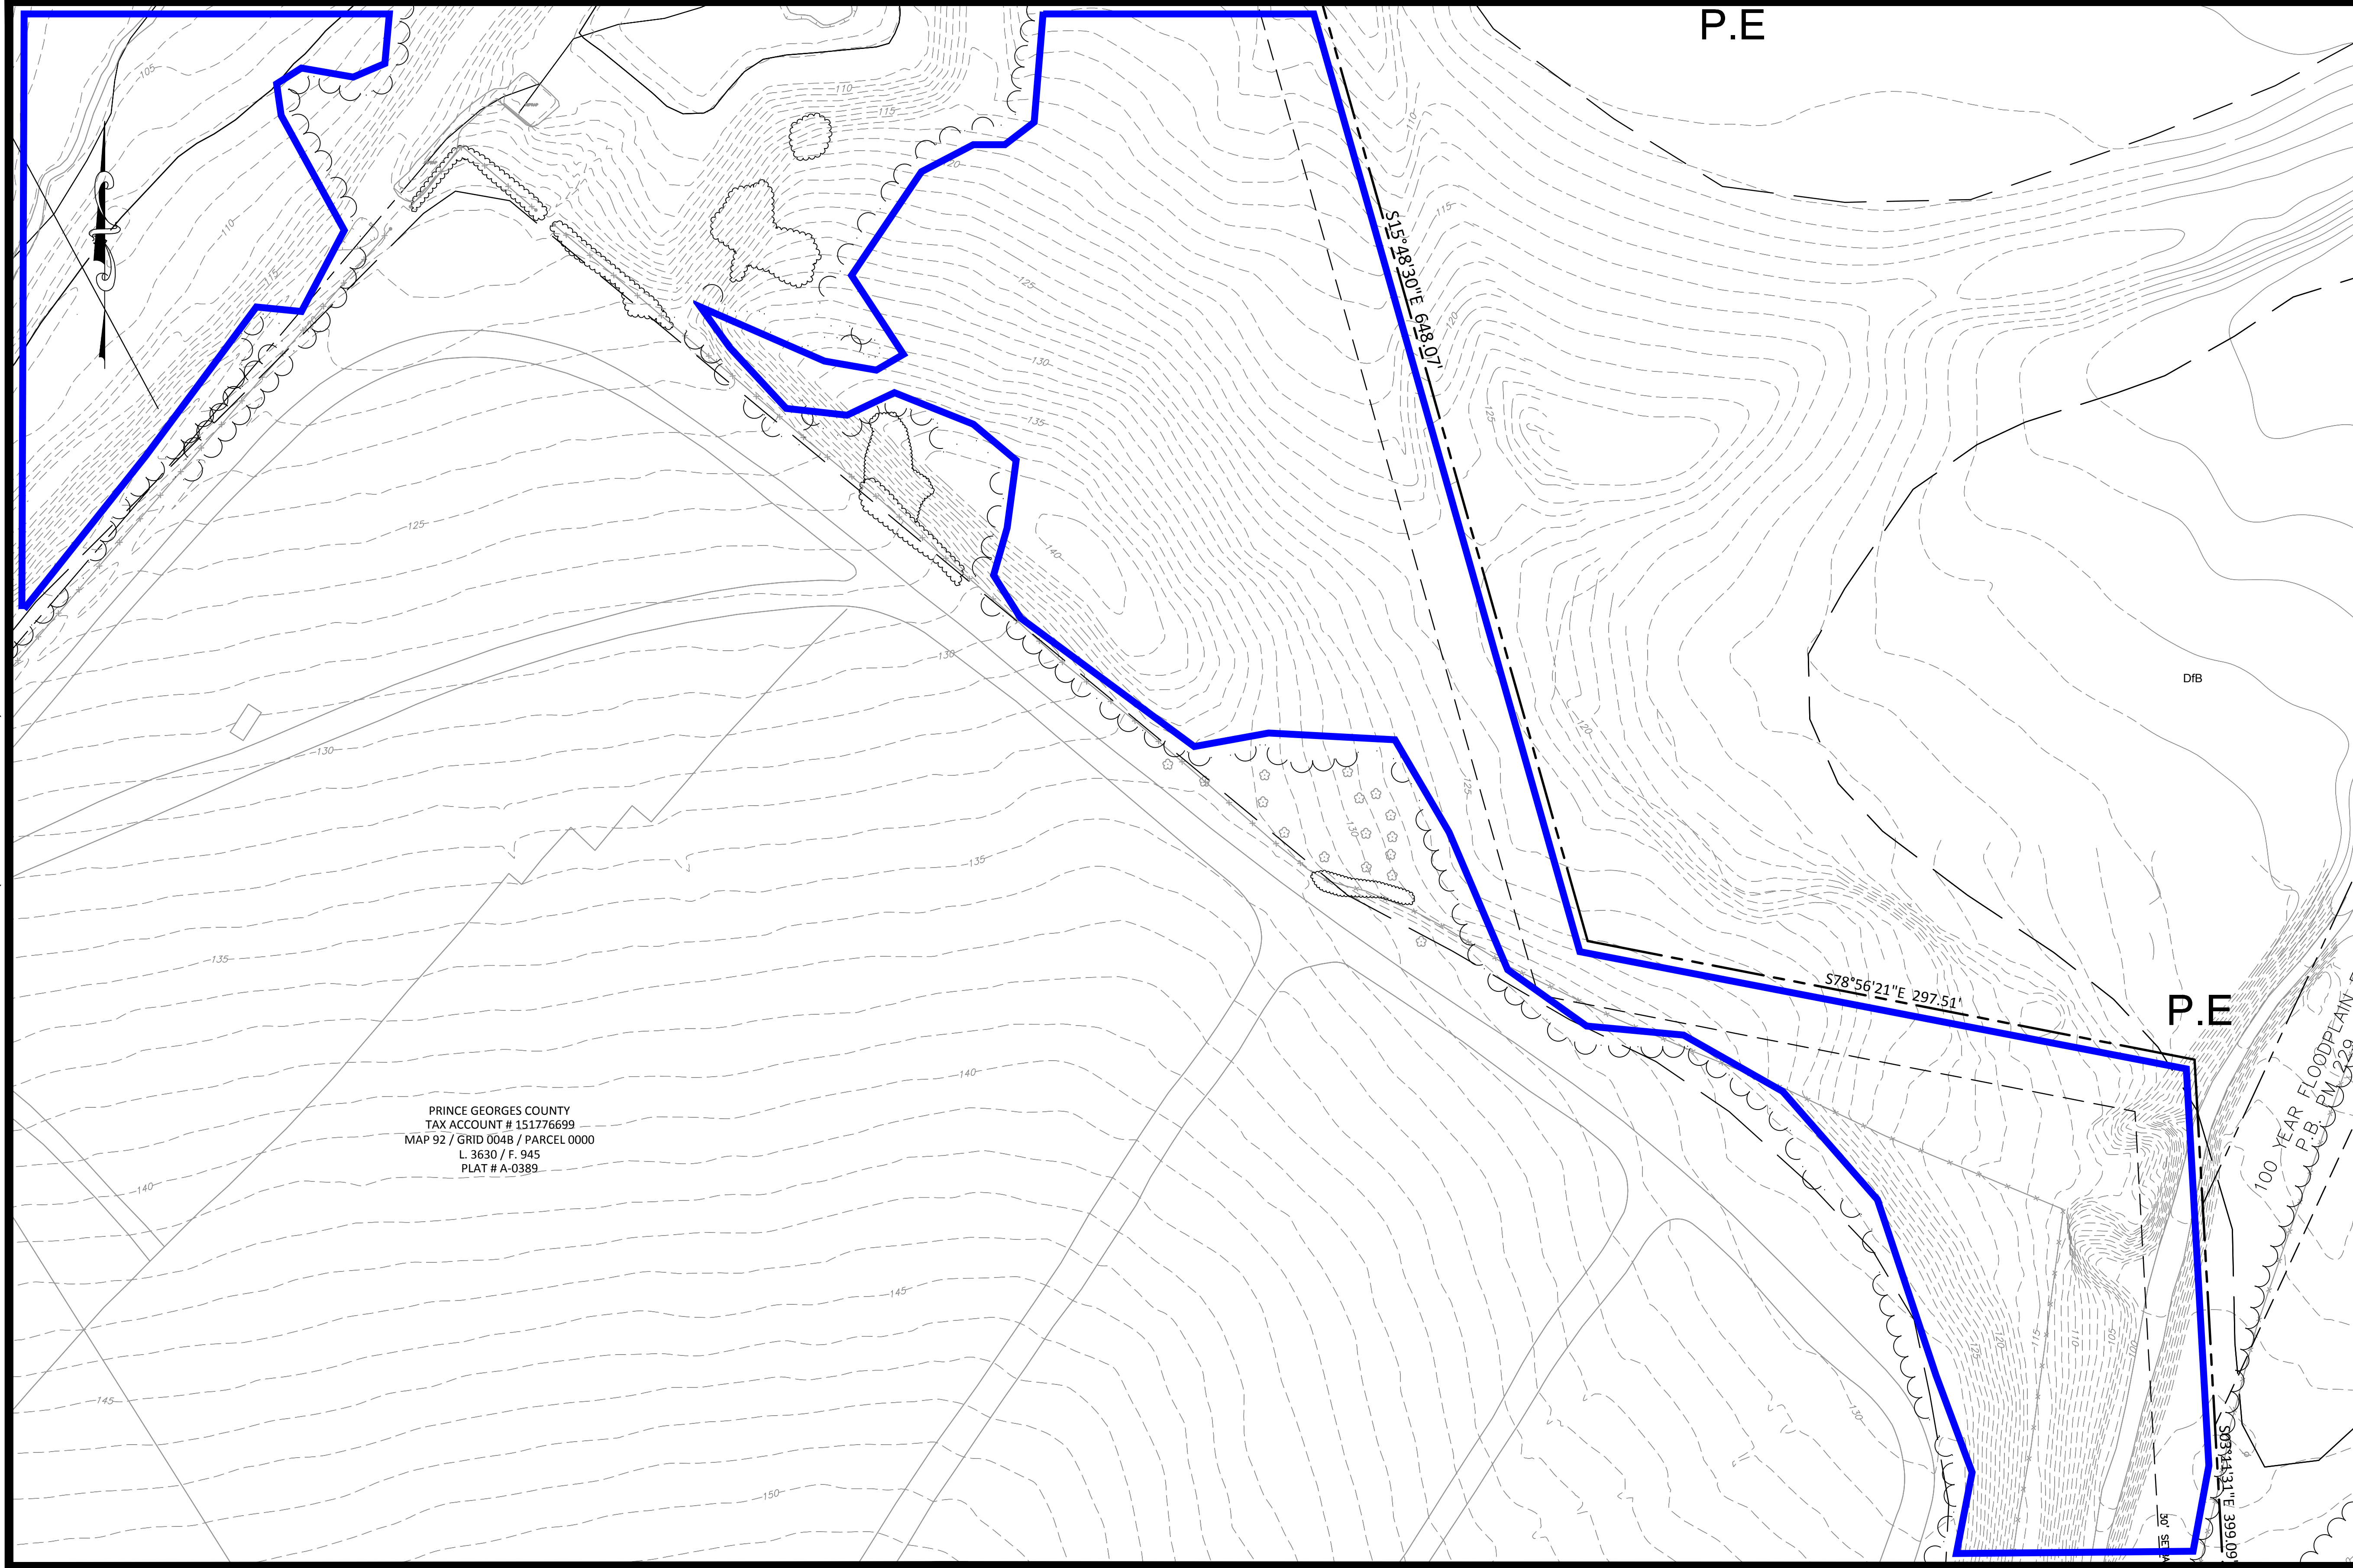

MATCHLINE F (SEE SHEET 7 OF 14)

MATCHLINE G (SEE SHEET 8 OF 14)

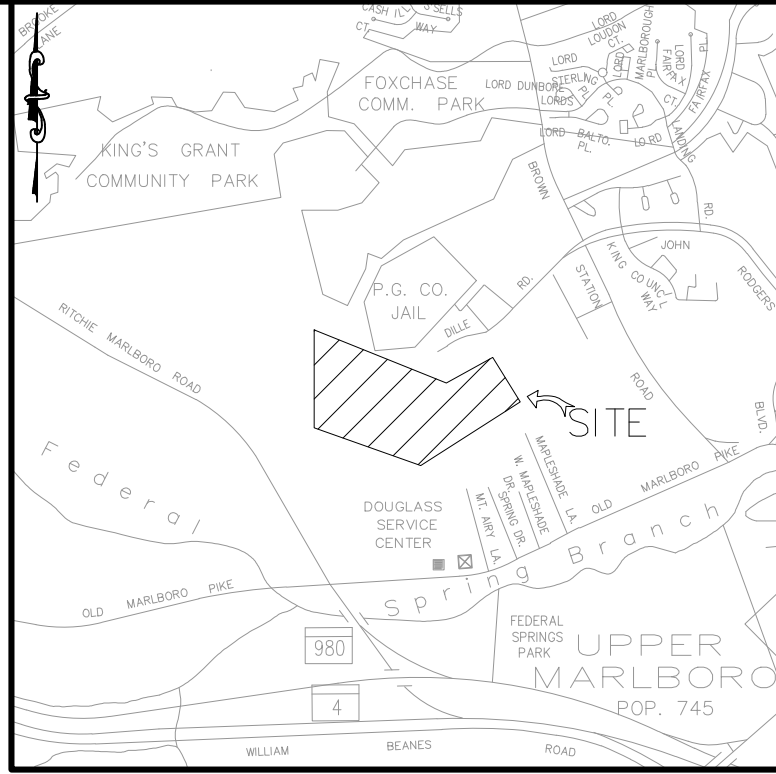

VICINITY MAP


SCALE: 1"=2000'
ADC MAP/GRID:
WSSC:
TAX MAP NO./GRID: 092/B4

LEGEND

- PROPERTY LINE
- LOD LIMIT OF DISTURBANCE
- EX. CONTOUR
- EX. EDGE OF ROAD
- EX. CENTER OF ROAD
- EX. BUILDING
- EX. TREELINE
- EX. EASEMENT
- FOUND IRON PIPE
- SOIL BOUNDARY
- REGULATED STREAM
- WETLAND BOUNDARY
- 25' WETLAND BUFFER
- FOREST STAND SAMPLE PLOT
- SPECIMEN TREE/
CRITICAL ROOT ZONE
- SPECIMEN TREE PROPOSED
FOR REMOVAL
- FOREST STAND BOUNDARY
- 75' REGULATED STREAM BUFFER
- PRIMARY MANAGEMENT AREA
- FOREST INTERIOR DWELLING SPECIES
(300' HABITAT BUFFER)
- 100 YEAR FLOODPLAIN
- FOREST TO BE CLEARED
- WETLAND/UPLAND SAMPLE PLOT
- WETLAND FLAGGING
- MARLBORO CLAY BOUNDARY
- TREE PROTECTION FENCE
- SPECIMEN TREE SIGN
- WOODLAND PRESERVATION SIGN
- DIVERSION FENCE
- SUPER SILT FENCE
- WOODLAND RETAINED-NOT CREDITED

Prince Georges County Planning Department, M-NCPPC Environmental Planning Section TYPE 2 TREE CONSERVATION PLAN APPROVAL		
TCPII-147-91-06		
APPROVED BY	DATE	REASON FOR REVISION
00 JPM	08/16/91	
01 JPM	06/13/97	
02 JPM	03/31/99	
03 JPM	06/20/02	
04 K. FINCH	07/11/07	
05 JL STASZ	10/16/08	
06 T. BURKE	9/27/2017	

GRAPHICAL SCALE

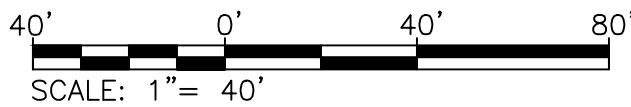

QUALIFIED PROFESSIONAL CERTIFICATION:
THIS COMPLIES WITH THE CURRENT REQUIREMENTS OF THE PRINCE
GEORGE'S COUNTY CODE AND THE ENVIRONMENTAL TECHNICAL MANUAL.

SIGNED: *Jennifer A. Bird* DATE: 9/2017

JENNIFER BIRD
936 RIDGEBROOK ROAD SPARKS, MD 21152
PHONE: 410.316.7959 JENNIFER.BIRD@KCI.COM

KCI
TECHNOLOGIES

ENGINEERS
PLANNERS
SCIENTISTS
CONSTRUCTION MANAGERS

11850 WEST MARKET PLACE
SUITE A
FULTON, MD 20759
TELEPHONE: (410) 792-8086
FAX: (410) 792-7419

REVISIONS			
NO.	DATE	DESCRIPTION	BY


DATE 09/12/2017
SCALE 1"=40'
DESIGNED BY AAW
CHECKED BY JB

PRINCE GEORGE'S COUNTY INDOOR
FIREARMS RANGE
4920 RITCHIE MARLBORO ROAD, UPPER MARLBORO, MD 20772
TYPE 2 TREE CONSERVATION PLAN

PRINCE GEORGE'S COUNTY ELECTION DISTRICT 15

DRAWING NO.
TCP-4
SHEET 6 OF 14
KCI JOB NUMBER
271600833

MATCHLINE F (SEE SHEET 6 OF 14)

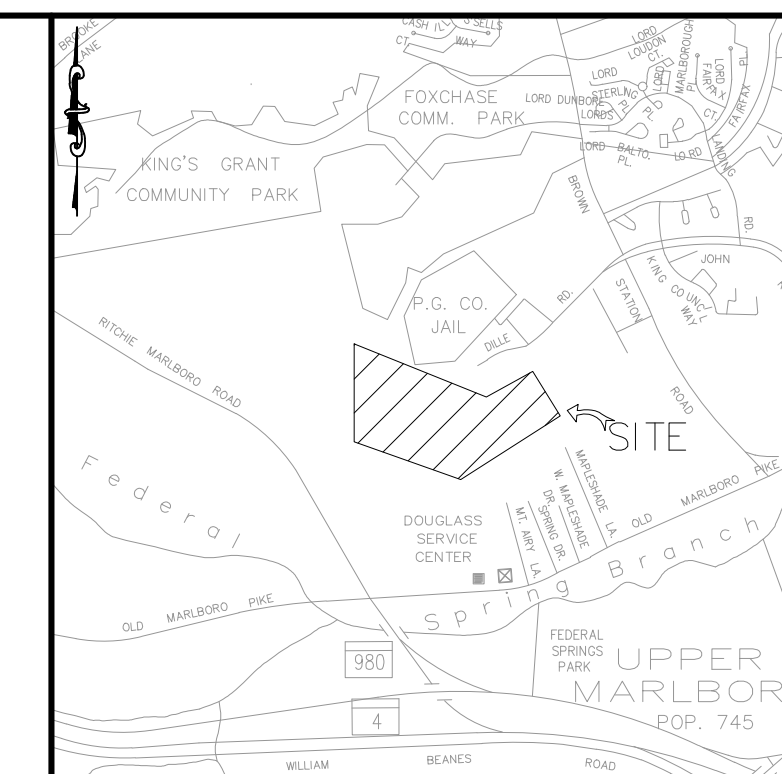

SCALE: 1"=2000'

ADC MAP/GRID:

WSSC:

TAX MAP NO./GRID: 092/B4


LEGEND

-
- _____ PROPERTY LINE
 _____ LOD LIMIT OF DISTURBANCE
 _____ EX. CONTOUR
 _____ EX. EDGE OF ROAD
 _____ EX. CENTER OF ROAD
 _____ EX. BUILDING
 _____ EX. TREELINE
 _____ EX. EASEMENT
 ● FOUND IRON PIPE
 _____ BaC _____ SOIL BOUNDARY
 _____ BaB
 T.O.B. / F.O.B. _____ REGULATED STREAM
 _____ WL WETLAND BOUNDARY
 _____ WB 25' WETLAND BUFFER
 A-1 FOREST STAND SAMPLE PLOT
 ○ SPECIMEN TREE / CRITICAL ROOT ZONE
 ○ SPECIMEN TREE PROPOSED FOR REMOVAL
 --- STAND B
 --- STAND A
 SB 75' REGULATED STREAM BUFFER
 PMA PRIMARY MANAGEMENT AREA
 FIDS FOREST INTERIOR DWELLING SPECIES (300' HABITAT BUFFER)
 FP 100 YEAR FLOODPLAIN
 [] FOREST TO BE CLEARED
 WP016-WET WETLAND/UPLAND SAMPLE PLOT
 WP016-001 WETLAND FLAGGING
 UPL-3 WETLAND/UPLAND SAMPLE PLOT
 [] MARLBORO CLAY BOUNDARY
 TPF TREE PROTECTION FENCE
 [] SPECIMEN TREE SIGN
 ▲ WOODLAND PRESERVATION SIGN
 DF DIVERSION FENCE
 SSF SUPER SILT FENCE
 [] WOODLAND RETAINED-NOT CREDITED

MATCHLINE I (SEE SHEET 8 OF 14)

PRINCE GEORGES COUNTY
TAX ACCOUNT # 151776699
MAP 92 / GRID 004B / PARCEL 0000
L. 3630 / F. 945
PLAT # A-0389


GRAPHICAL SCALE

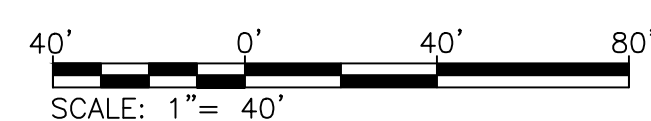

QUALIFIED PROFESSIONAL CERTIFICATION:
THIS COMPLIES WITH THE CURRENT REQUIREMENTS OF THE PRINCE
GEORGE'S COUNTY CODE AND THE ENVIRONMENTAL TECHNICAL MANUAL.

SIGNED: James H. Beal DATE: 9/2017

JENNIFER BIRD
936 RIDGEBROOK ROAD SPARKS, MD 21152
PHONE: 410.316.7959 JENNIFER.BIRD@KCI.COM

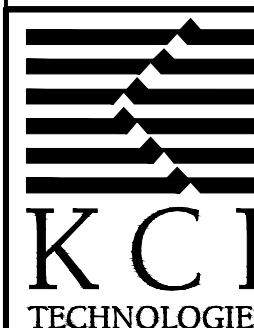

ENGINEERS
PLANNERS
SCIENTISTS
CONSTRUCTION MANAGERS

11850 WEST MARKET PLACE
SUITE A
FULTON, MD 20759
TELEPHONE: (410) 792-8086
FAX: (410) 792-7419

REVISIONS				DATE
NO.	DATE	DESCRIPTION	BY	09/12/2017
				SCALE
				1" = 40'
				DESIGNED BY
				AAW
				CHECKED BY
				JB

PRINCE GEORGE'S COUNTY INDOOR
FIREARMS RANGE
4920 RITCHIE MARLBORO ROAD, UPPER MARLBORO, MD 20772
TYPE 2 TREE CONSERVATION PLAN

PRINCE GEORGE'S COUNTY

ELECTION DISTRICT 15

	DRAWING NO.
--	-------------


TCP-5

SHEET 7 OF 14


271600833

MATCHLINE G (SEE SHEET 6 OF 14)

MATCHLINE I (SEE SHEET 7 OF 14)

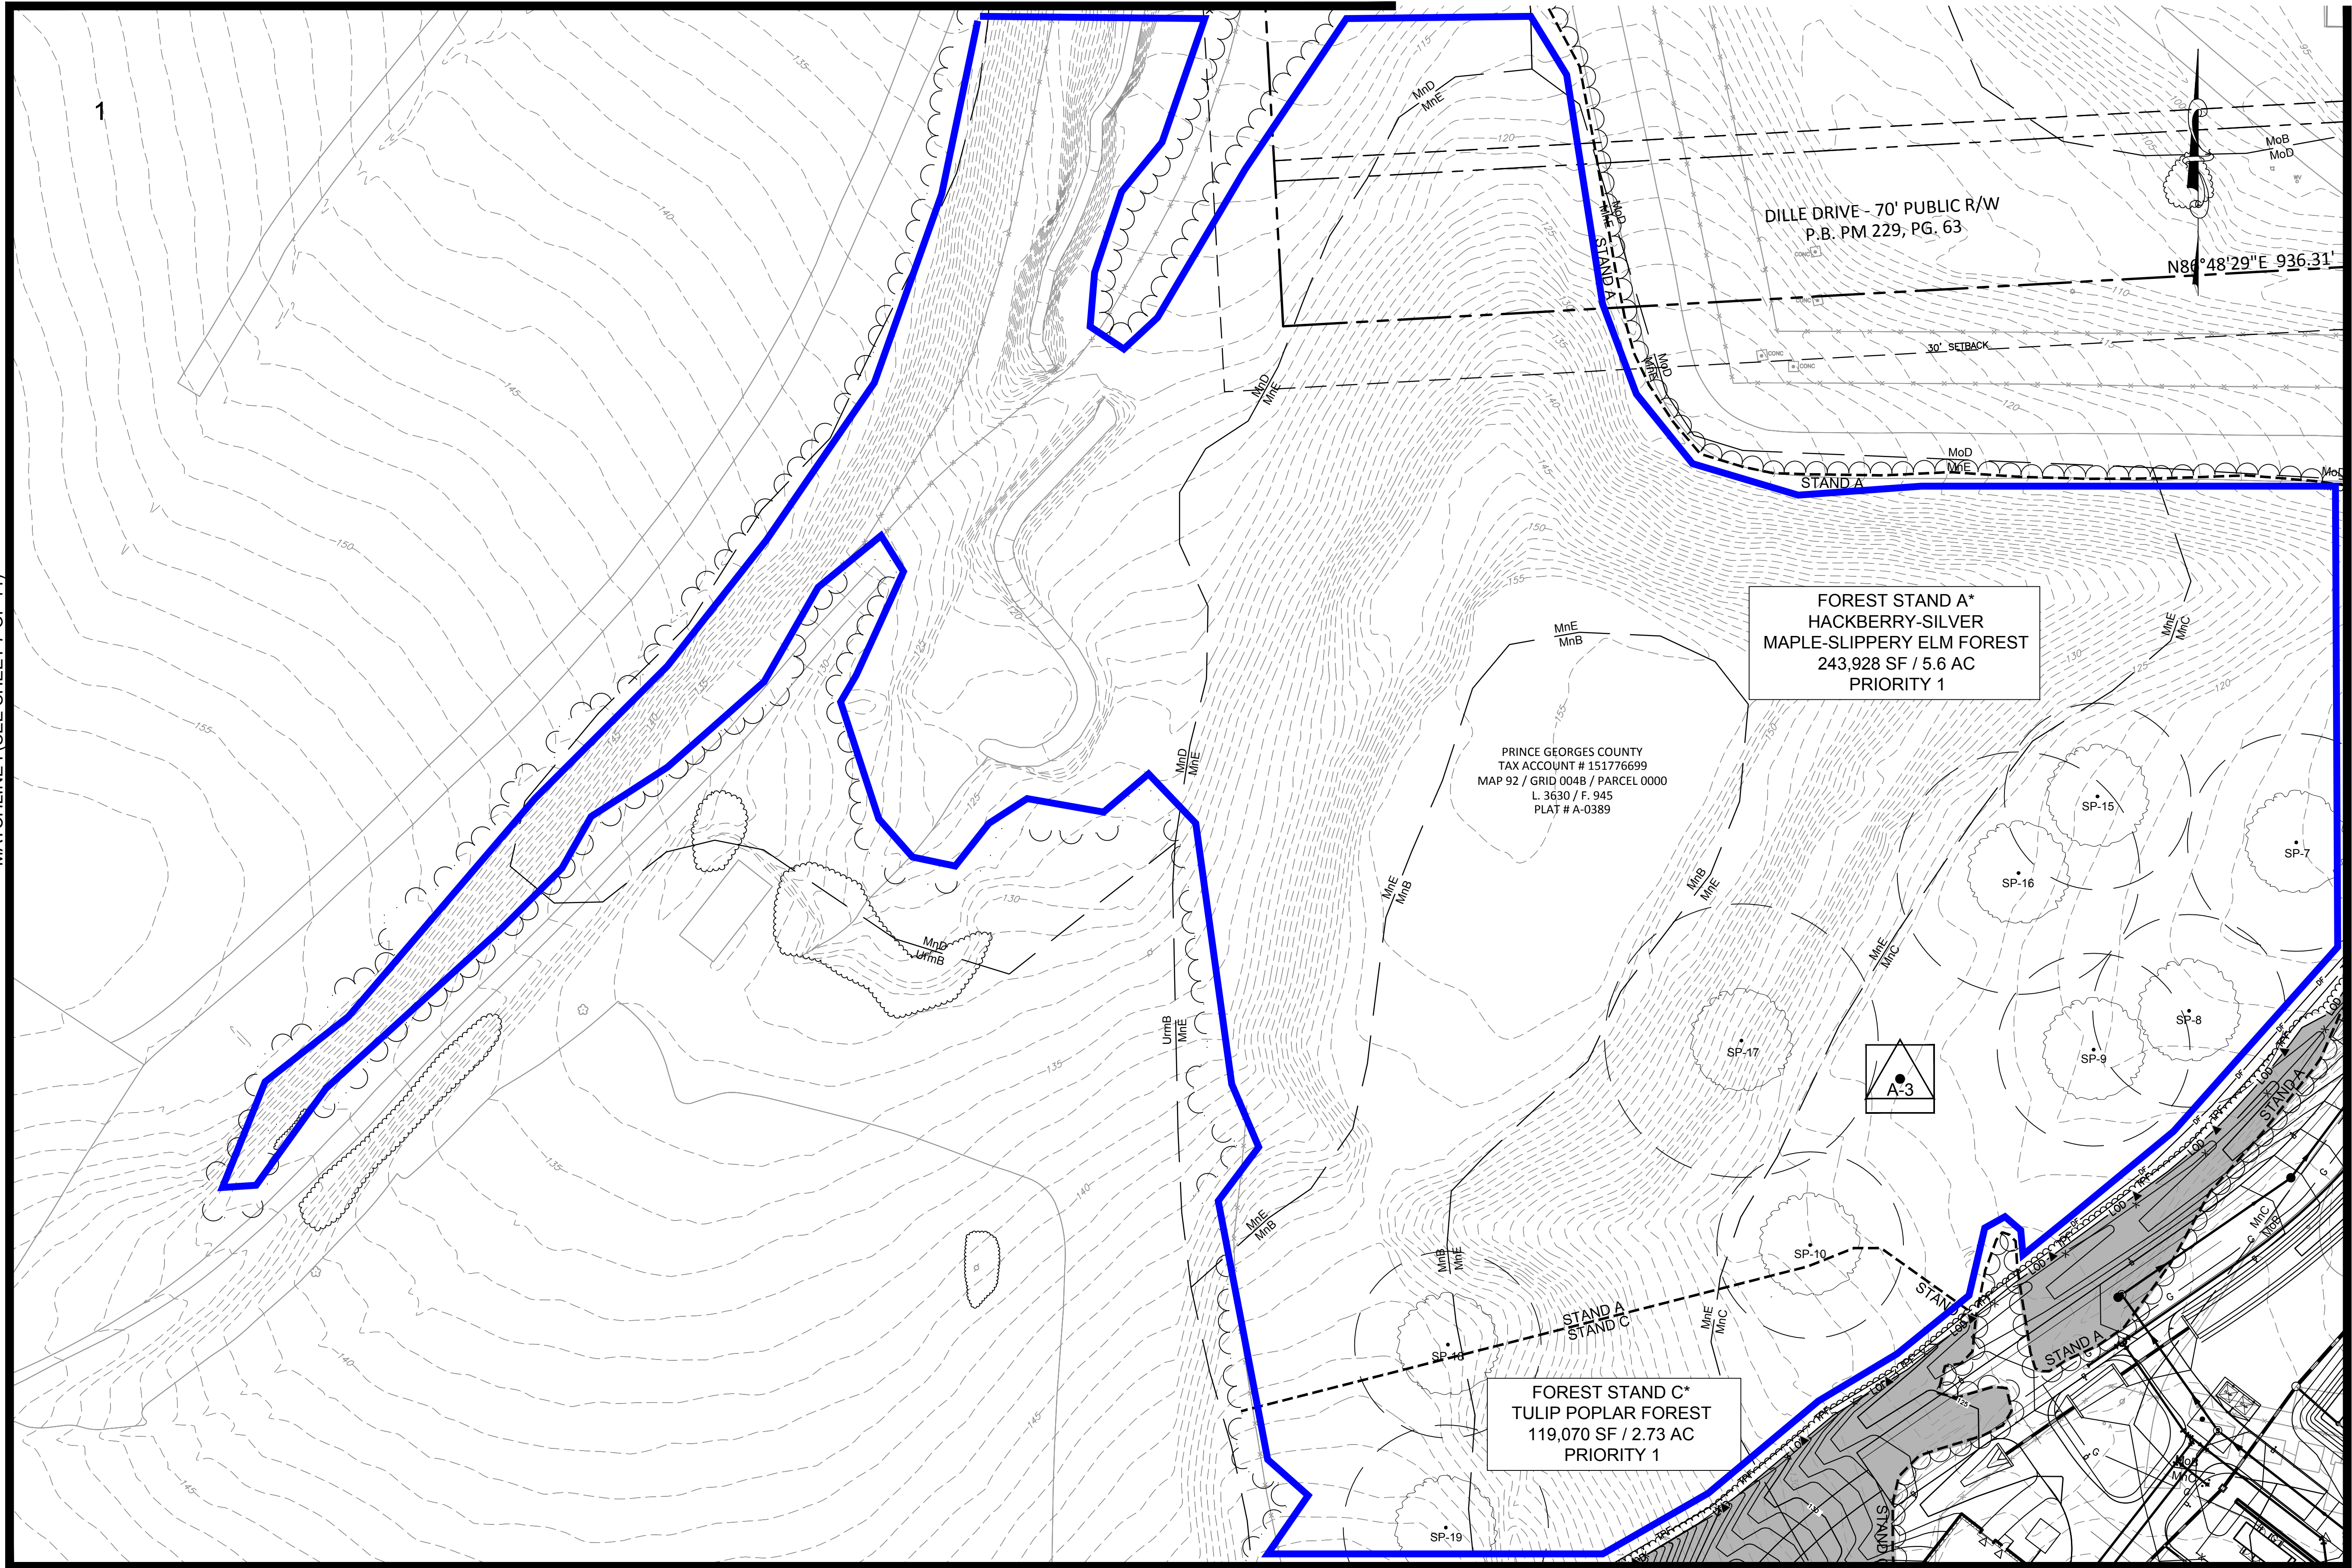

MATCHLINE J (SEE SHEET 11 OF 14)

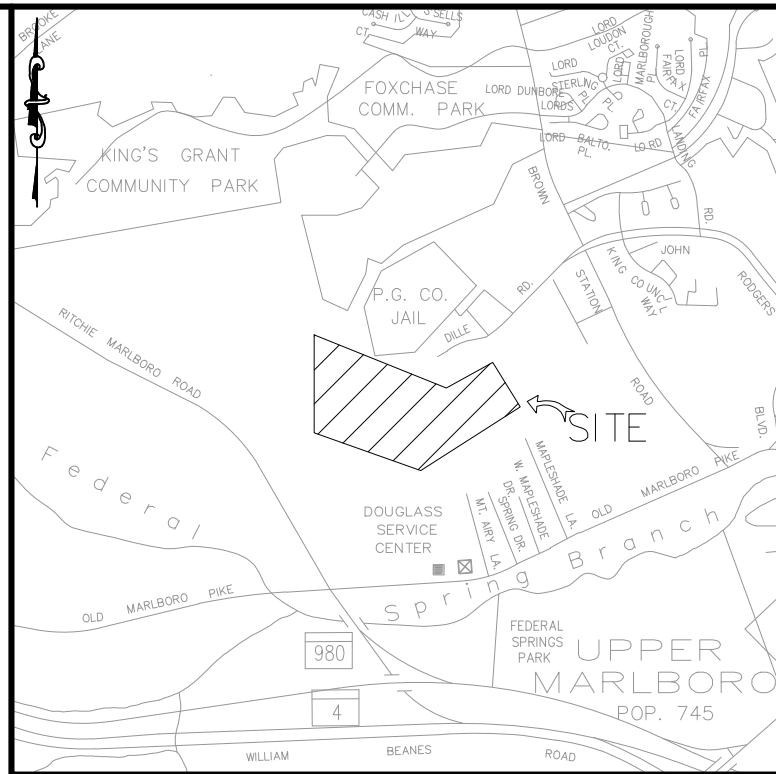

VICINITY MAP


SCALE: 1"=2000'
ADC MAP/GRID:
WSSC:
TAX MAP NO./GRID: 092/B4

LEGEND

- PROPERTY LINE
- LOD LIMIT OF DISTURBANCE
- EX. CONTOUR
- EX. EDGE OF ROAD
- EX. CENTER OF ROAD
- EX. BUILDING
- EX. TREELINE
- EX. EASEMENT
- FOUND IRON PIPE
- SOIL BOUNDARY
- REGULATED STREAM
- WETLAND BOUNDARY
- 25' WETLAND BUFFER
- FOREST STAND SAMPLE PLOT
- SPECIMEN TREE/
CRITICAL ROOT ZONE
- SPECIMEN TREE PROPOSED
FOR REMOVAL
- FOREST STAND BOUNDARY
- 75' REGULATED STREAM BUFFER
- PRIMARY MANAGEMENT AREA
- FOREST INTERIOR DWELLING SPECIES
(300' HABITAT BUFFER)
- 100 YEAR FLOODPLAIN
- FOREST TO BE CLEARED
- WETLAND/UPLAND SAMPLE PLOT
- WETLAND FLAGGING
- MARLBORO CLAY BOUNDARY
- TREE PROTECTION FENCE
- SPECIMEN TREE SIGN
- WOODLAND PRESERVATION SIGN
- DIVERSION FENCE
- SUPER SILT FENCE
- WOODLAND RETAINED-NOT CREDITED

Prince Georges County Planning Department, M-NCPPC Environmental Planning Section TYPE 2 TREE CONSERVATION PLAN APPROVAL		
TCPH-147-91-06		
APPROVED BY	DATE	REASON FOR REVISION
JPM	08/16/91	
JPM	06/13/97	
JPM	03/31/99	
JPM	06/20/02	
K. FINCH	07/11/07	
JL STASZ	10/16/08	
T. BURKE	9/27/2017	

GRAPHICAL SCALE

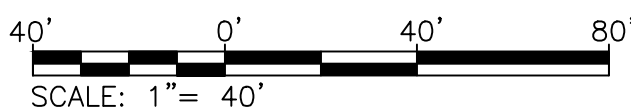

QUALIFIED PROFESSIONAL CERTIFICATION:
THIS COMPLIES WITH THE CURRENT REQUIREMENTS OF THE PRINCE
GEORGE'S COUNTY CODE AND THE ENVIRONMENTAL TECHNICAL MANUAL.

SIGNED: *Jennifer A. Bird* DATE: 9/2017

JENNIFER BIRD
936 RIDGEBROOK ROAD SPARKS, MD 21152
PHONE: 410.316.7959 JENNIFER.BIRD@KCI.COM

KCI
TECHNOLOGIES

ENGINEERS
PLANNERS
SCIENTISTS
CONSTRUCTION MANAGERS

11850 WEST MARKET PLACE
SUITE A
FULTON, MD 20759
TELEPHONE: (410) 792-8086
FAX: (410) 792-7419



REVISIONS			
NO.	DATE	DESCRIPTION	BY

DATE: 09/12/2017
SCALE: 1"=40'
DESIGNED BY: AAW
CHECKED BY: JB

PRINCE GEORGE'S COUNTY INDOOR
FIREARMS RANGE
4920 RITCHIE MARLBORO ROAD, UPPER MARLBORO, MD 20772
TYPE 2 TREE CONSERVATION PLAN

PRINCE GEORGE'S COUNTY ELECTION DISTRICT 15

DRAWING NO.
TCP-6
SHEET 8 OF 14
KCI JOB NUMBER
271600833

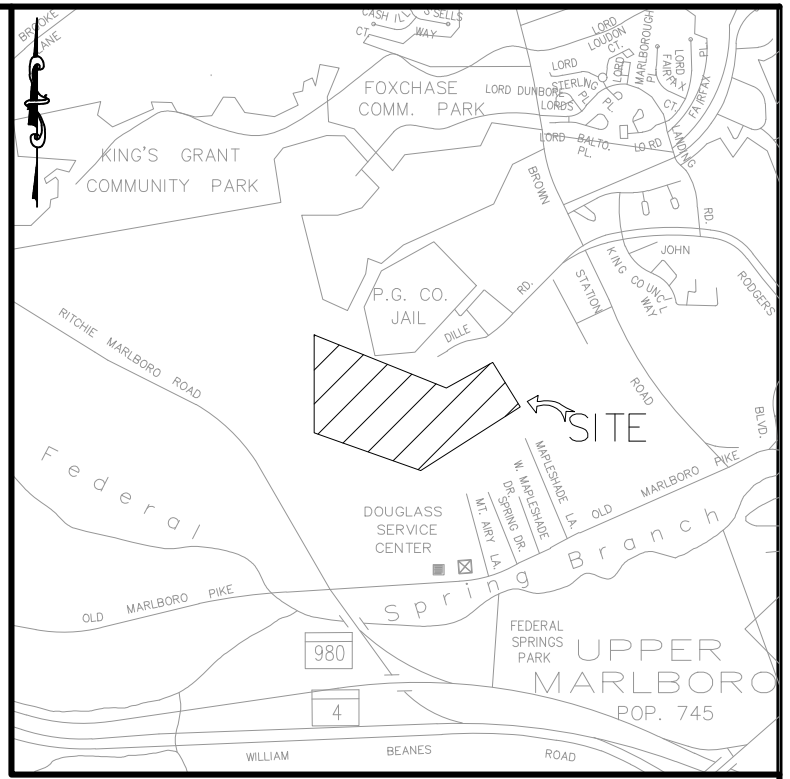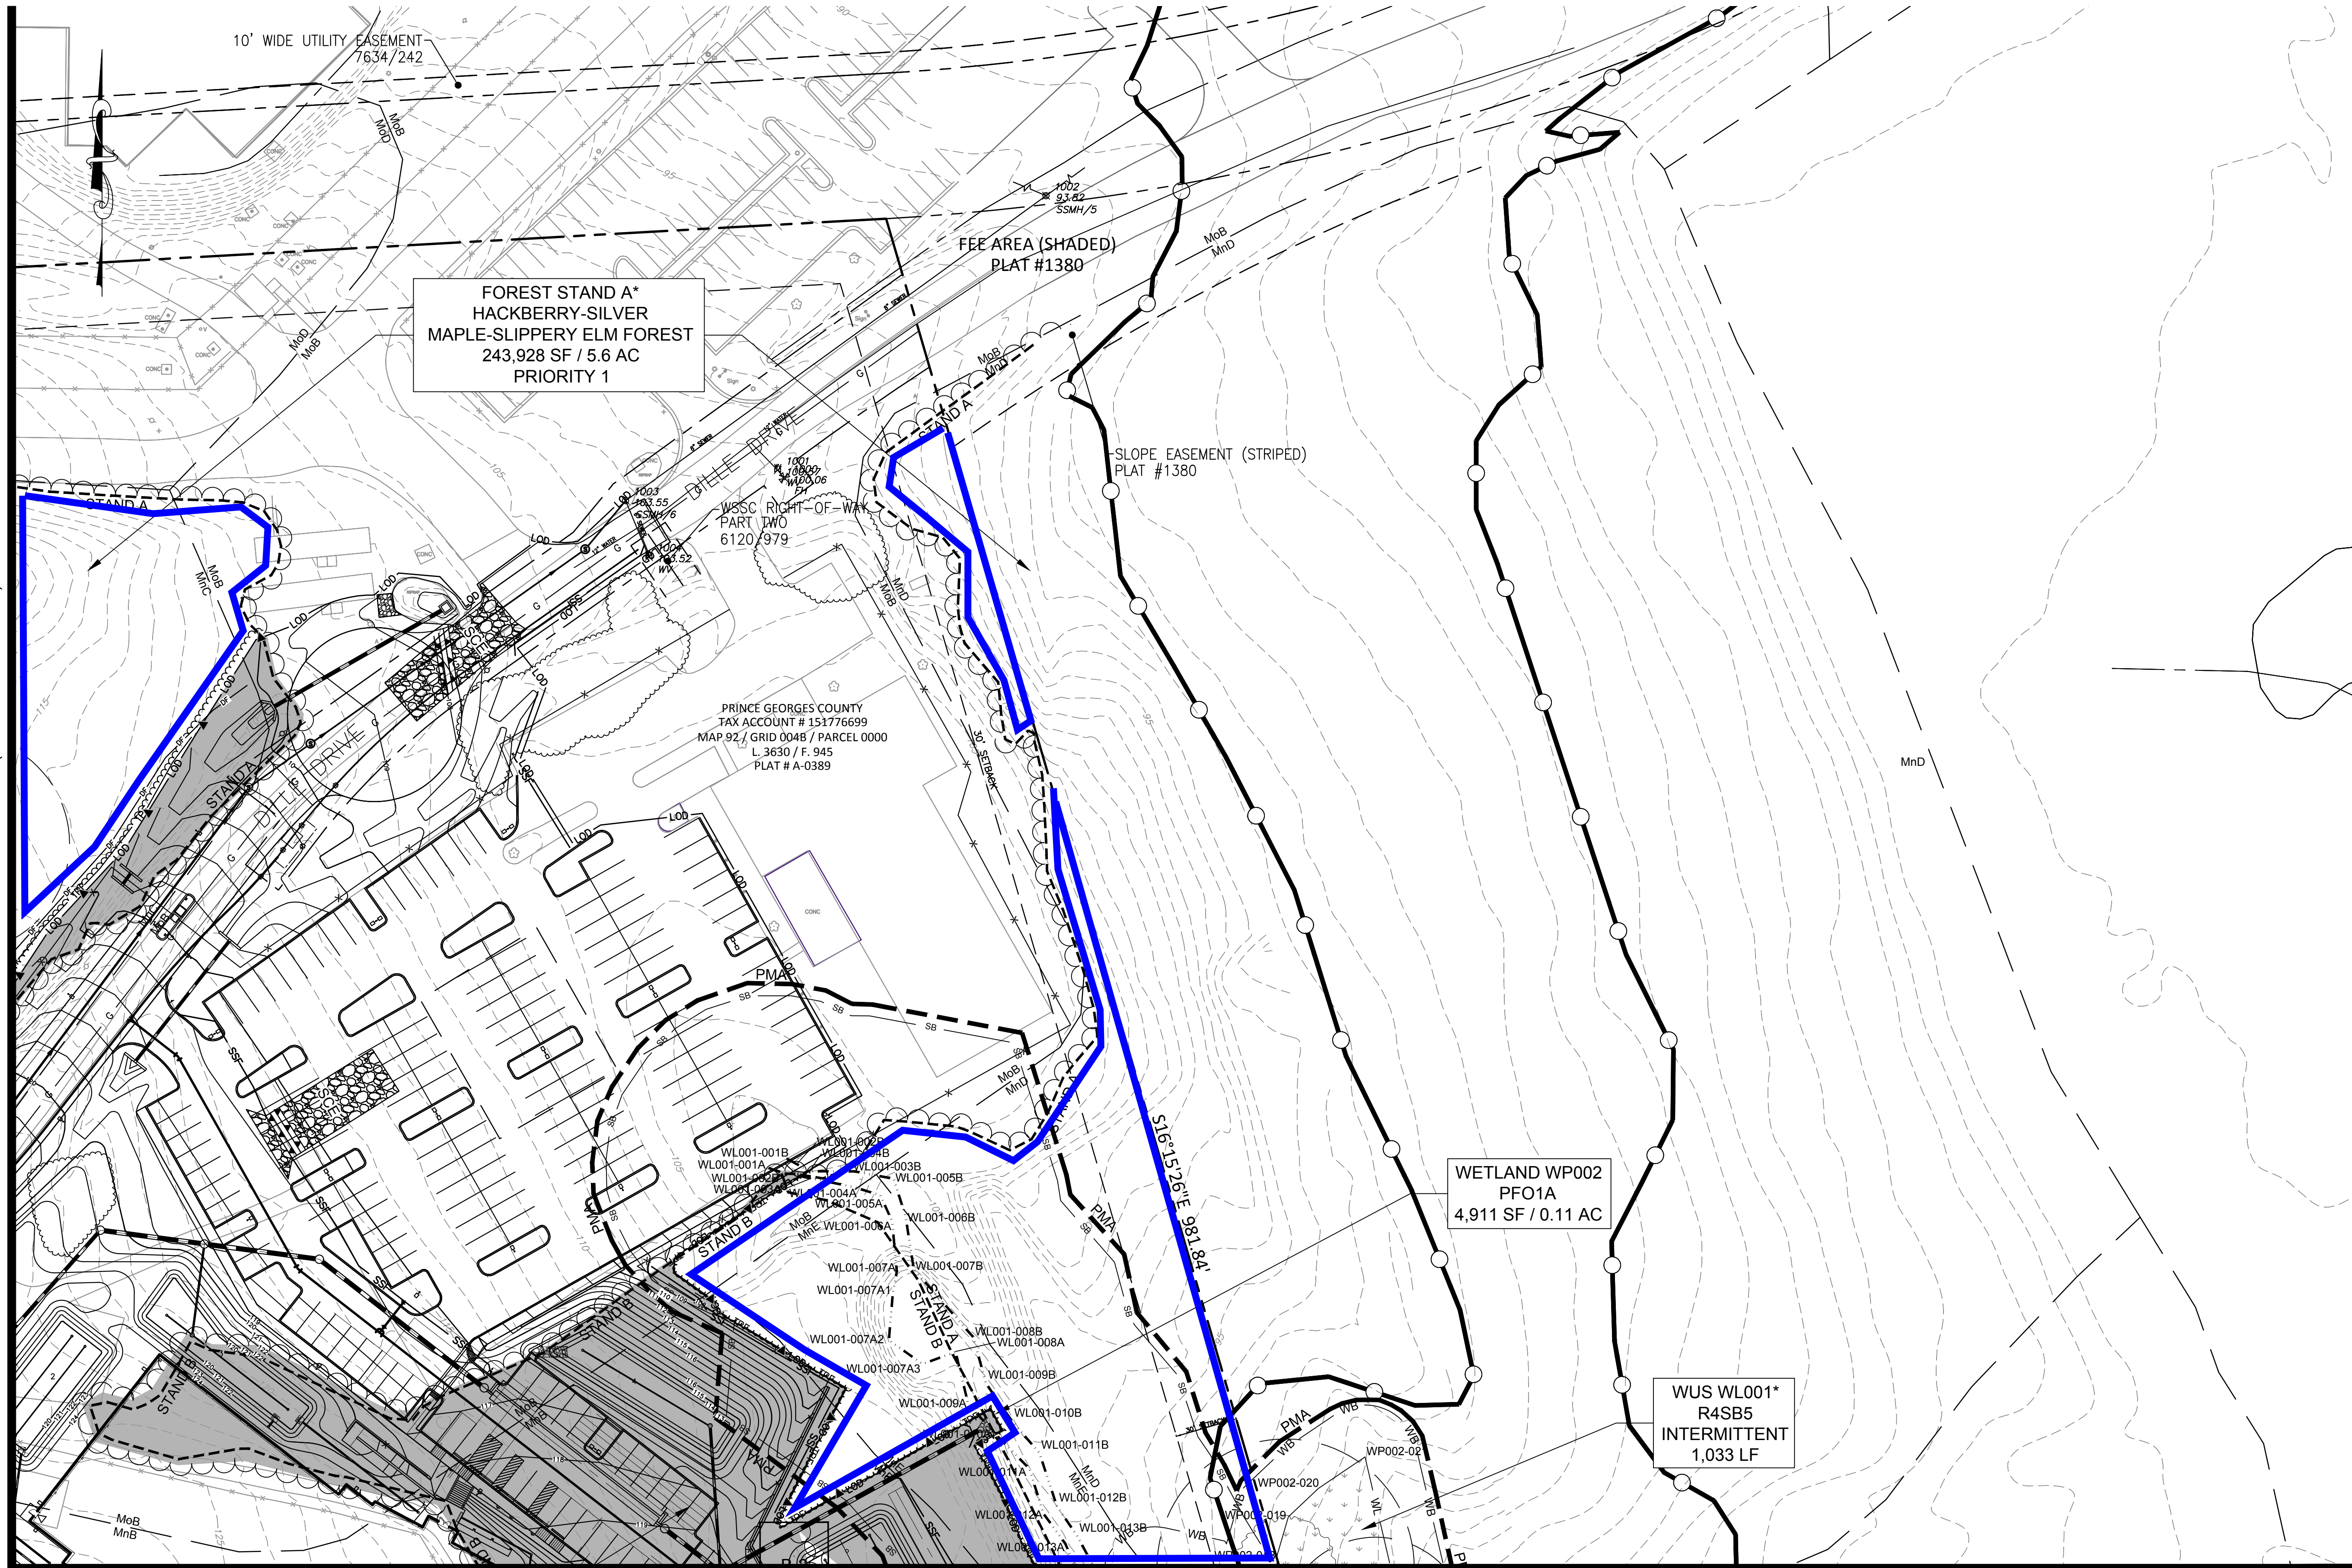

VICINITY MAP

SCALE: 1"=2000'
ADC MAP/GRID:
WSSC:
TAX MAP NO./GRID: 092/B4

LEGEND

- PROPERTY LINE
- LOD LIMIT OF DISTURBANCE
- EX. CONTOUR
- EX. EDGE OF ROAD
- EX. CENTER OF ROAD
- EX. BUILDING
- EX. TREE LINE
- EX. EASEMENT
- FOUND IRON PIPE
- SOIL BOUNDARY
- REGULATED STREAM
- WETLAND BOUNDARY
- 25' WETLAND BUFFER
- A-1 FOREST STAND SAMPLE PLOT
- 6" SPECIMEN TREE/
CRITICAL ROOT ZONE
- X SPECIMEN TREE PROPOSED
FOR REMOVAL
- STAND B
STAND A FOREST STAND BOUNDARY
- SB 75' REGULATED STREAM BUFFER
- PMA PRIMARY MANAGEMENT AREA
- FIDS FOREST INTERIOR DWELLING SPECIES
(300' HABITAT BUFFER)
- FP 100 YEAR FLOODPLAIN
- FOREST TO BE CLEARED
- WETLAND/UPLAND SAMPLE PLOT
- WP016-WET WETLAND FLAGGING
- WP016-001 MARLBORO CLAY BOUNDARY
- TPF TREE PROTECTION FENCE
- WOODLAND PRESERVATION SIGN
- DF DIVERSION FENCE
- SSF SUPER SILT FENCE
- WOODLAND RETAINED-NOT CREDITED

Prince Georges County Planning Department, M-NCPPC Environmental Planning Section TYPE 2 TREE CONSERVATION PLAN APPROVAL		
TCPII-147-91-06		
APPROVED BY	DATE	REASON FOR REVISION
00 JPM	08/16/91	
01 JPM	06/13/97	
02 JPM	03/31/99	
03 JPM	06/20/02	
04 K. FINCH	07/11/07	
05 J.L. STASZ	10/16/08	
06 T. BURKE	9/27/2017	

PRINCE GEORGE'S COUNTY INDOOR
FIREARMS RANGE
4920 RITCHIE MARLBORO ROAD, UPPER MARLBORO, MD 20772
TYPE 2 TREE CONSERVATION PLAN

DRAWING NO.
TCP-7
SHEET 9 OF 14
KCI JOB NUMBER
271600833


PRINCE GEORGE'S COUNTY ELECTION DISTRICT 15

QUALIFIED PROFESSIONAL CERTIFICATION:
THIS COMPLIES WITH THE CURRENT REQUIREMENTS OF THE PRINCE
GEORGE'S COUNTY CODE AND THE ENVIRONMENTAL TECHNICAL MANUAL.
SIGNED: *Jennifer A. Bird* DATE: 9/2017
JENNIFER BIRD
936 RIDGEBROOK ROAD SPARKS, MD 21152
PHONE: 410.316.7959 JENNIFER.BIRD@KCI.COM



ENGINEERS
PLANNERS
SCIENTISTS
CONSTRUCTION MANAGERS
KCI
TECHNOLOGIES
11850 WEST MARKET PLACE
SUITE A
FULTON, MD 20759
TELEPHONE: (410) 792-8086
FAX: (410) 792-7419

REVISIONS			
NO.	DATE	DESCRIPTION	BY

DATE
09/12/2017
SCALE
1"=40'
DESIGNED BY
AAW
CHECKED BY
JB

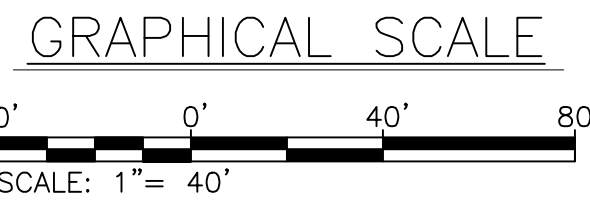

MATCHLINE H (SEE SHEET 7 OF 14)

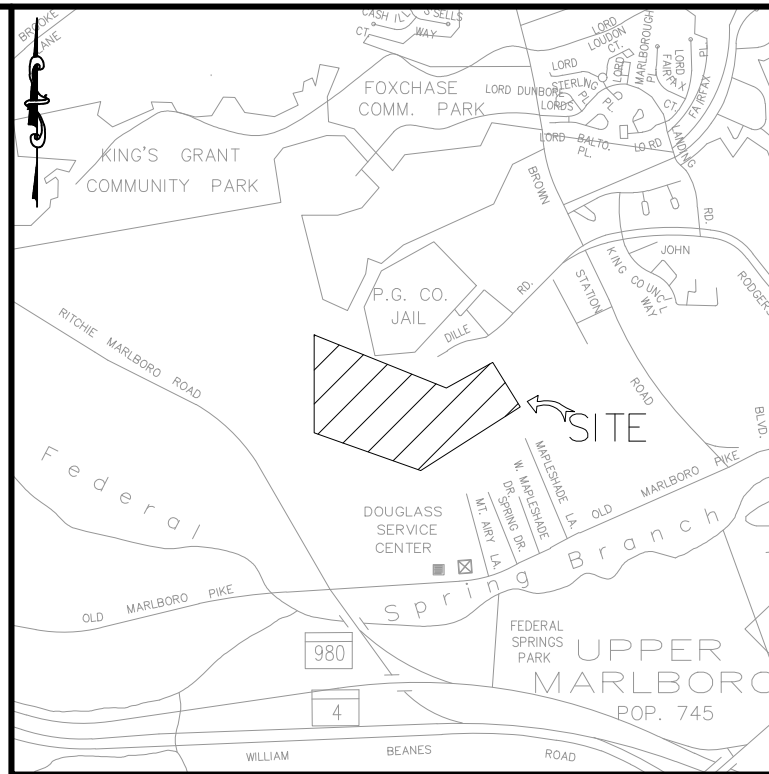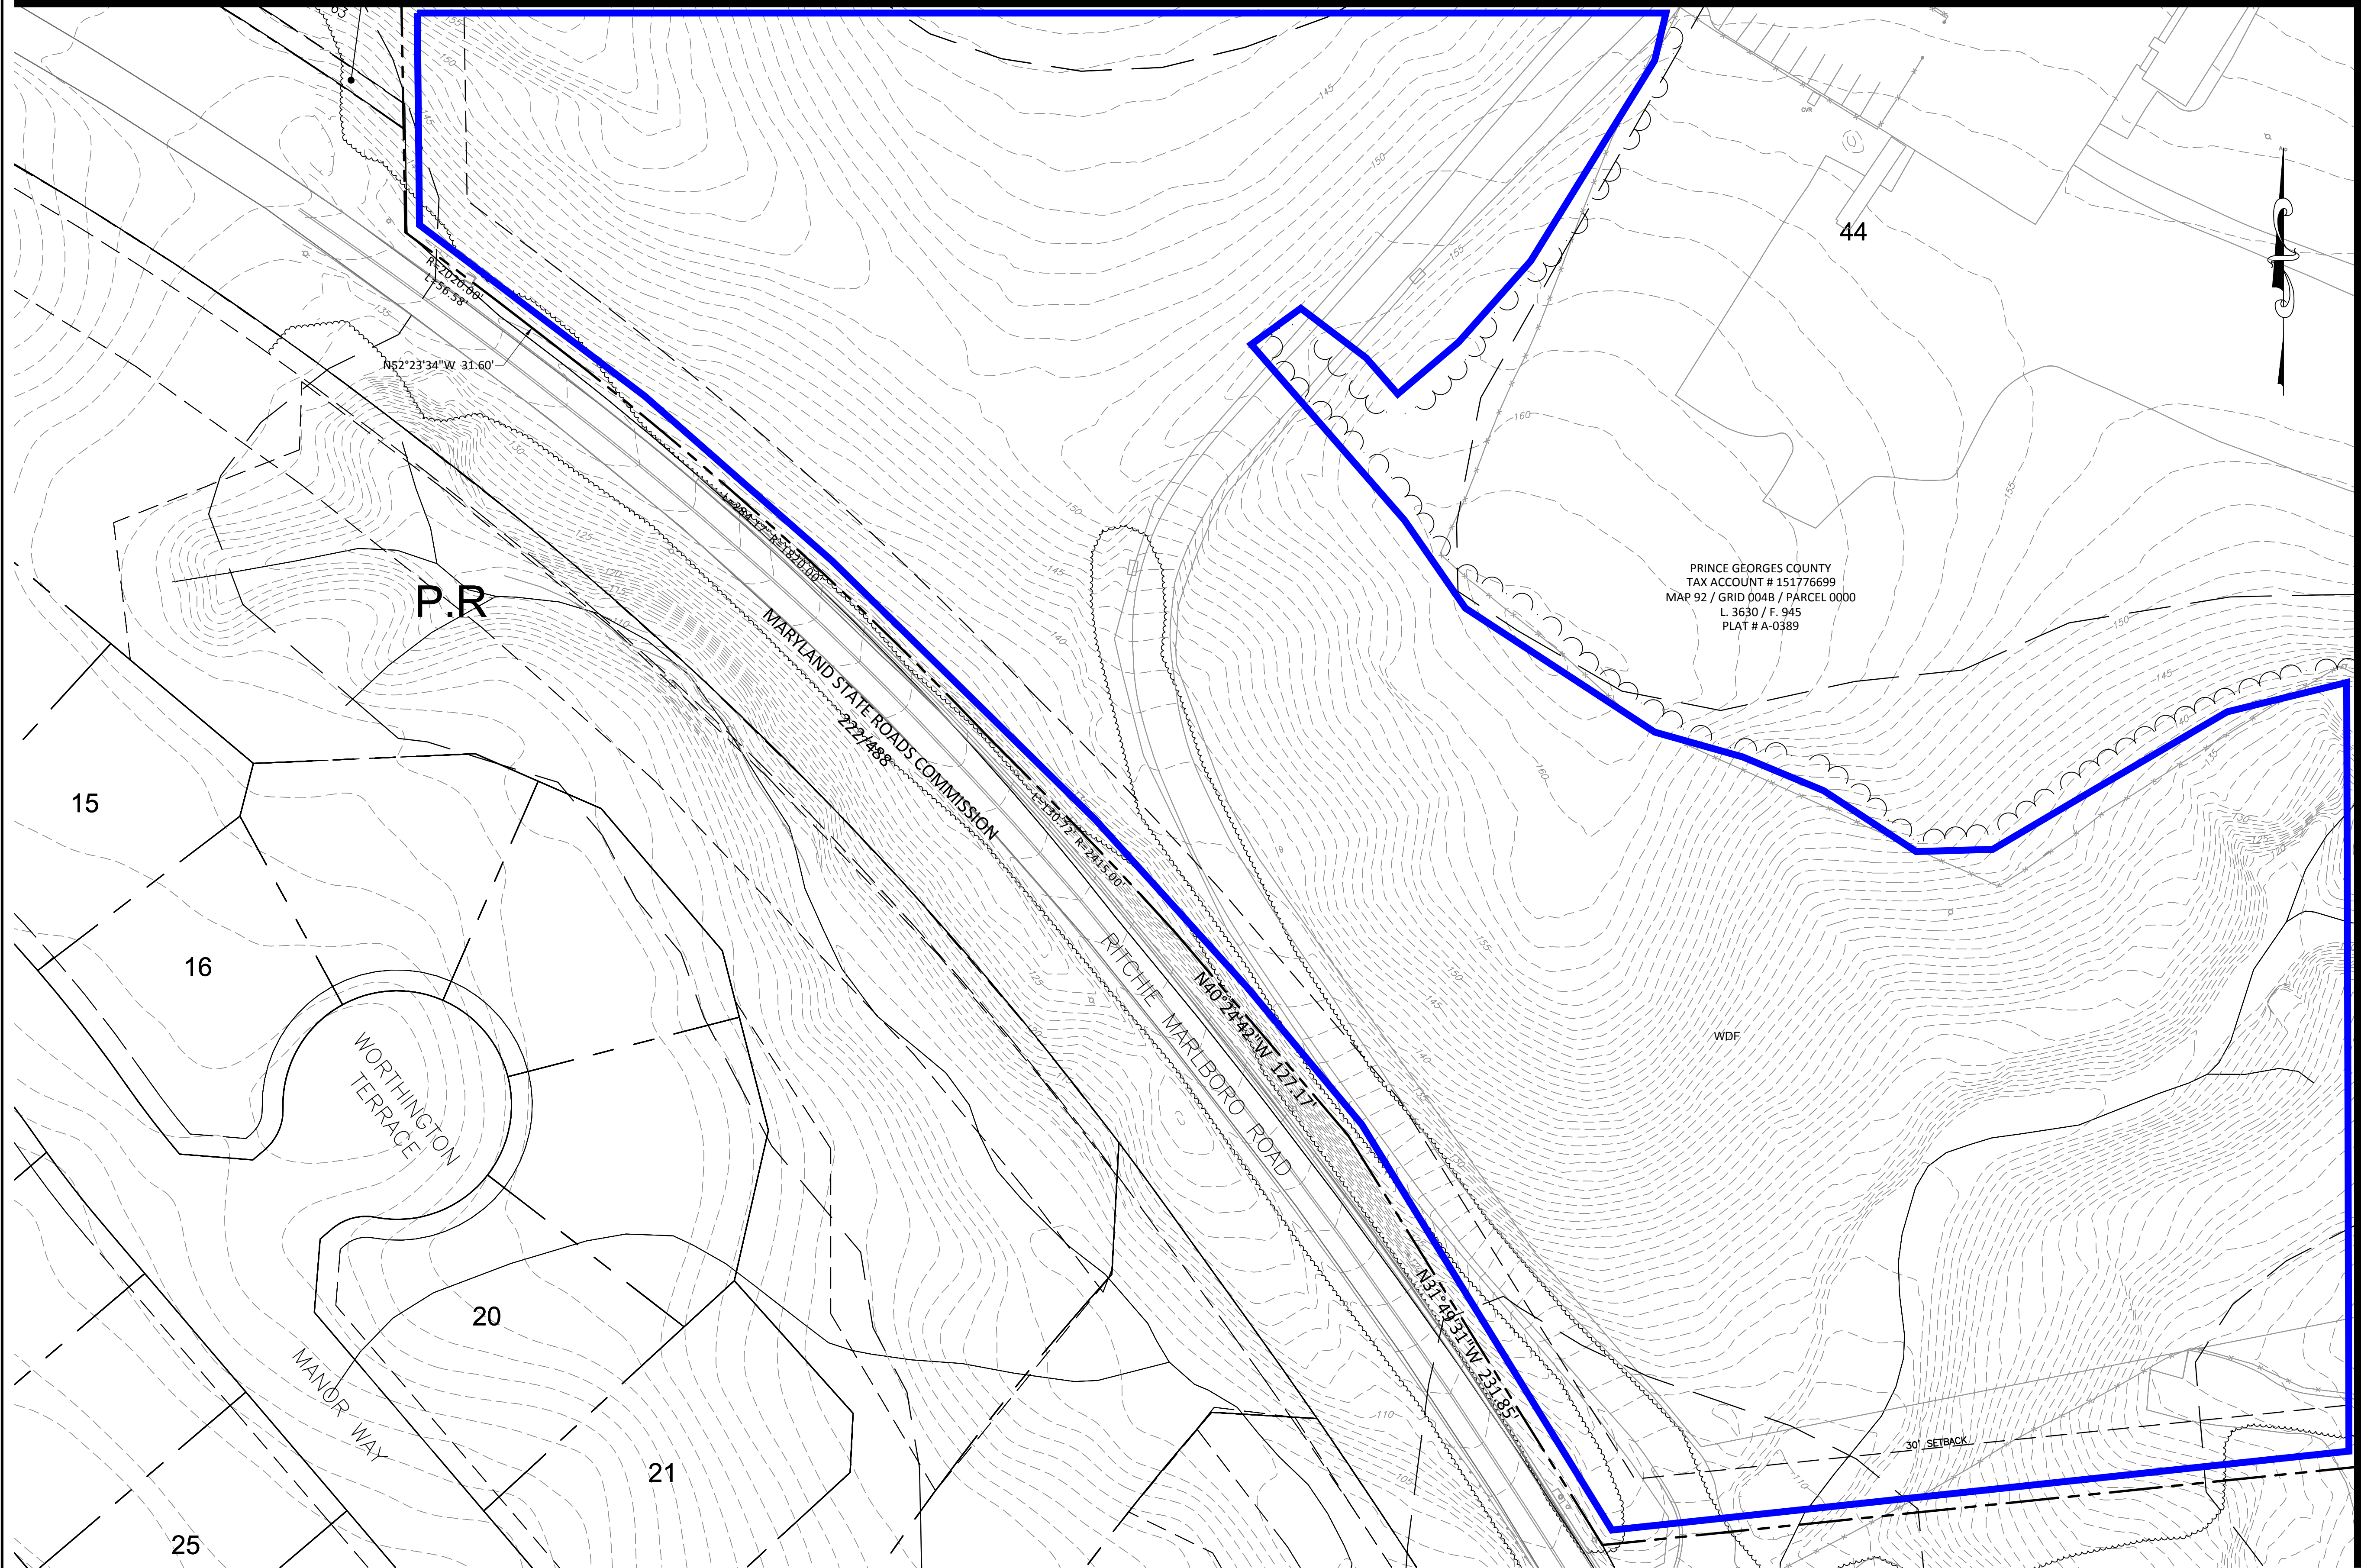

VICINITY MAP


SCALE: 1"=2000'
ADC MAP/GRID:
WSSC:
TAX MAP NO./GRID: 092/B4

LEGEND

- PROPERTY LINE
- LOD LIMIT OF DISTURBANCE
- EX. CONTOUR
- EX. EDGE OF ROAD
- EX. CENTER OF ROAD
- EX. BUILDING
- EX. TREELINE
- EX. EASEMENT
- FOUND IRON PIPE
- SOIL BOUNDARY
- REGULATED STREAM
- WETLAND BOUNDARY
- 25' WETLAND BUFFER
- FOREST STAND SAMPLE PLOT
- SPECIMEN TREE/
CRITICAL ROOT ZONE
- SPECIMEN TREE PROPOSED
FOR REMOVAL
- FOREST STAND BOUNDARY
- 75' REGULATED STREAM BUFFER
- PRIMARY MANAGEMENT AREA
- FOREST INTERIOR DWELLING SPECIES
(300' HABITAT BUFFER)
- 100 YEAR FLOODPLAIN
- FOREST TO BE CLEARED
- WETLAND/UPLAND SAMPLE PLOT
- WETLAND FLAGGING
- MARLBORO CLAY BOUNDARY
- TREE PROTECTION FENCE
- SPECIMEN TREE SIGN
- WOODLAND PRESERVATION SIGN
- DIVERSION FENCE
- SUPER SILT FENCE
- WOODLAND RETAINED-NOT CREDITED

MATCHLINE M (SEE SHEET 11 OF 14)

GRAPHICAL SCALE

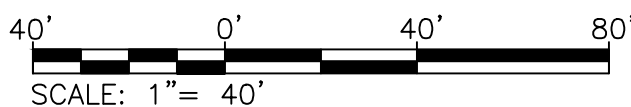

QUALIFIED PROFESSIONAL CERTIFICATION:
THIS COMPLIES WITH THE CURRENT REQUIREMENTS OF THE PRINCE
GEORGE'S COUNTY CODE AND THE ENVIRONMENTAL TECHNICAL MANUAL.

SIGNED: *Jennifer A. Bird* DATE: 9/2017

JENNIFER BIRD
936 RIDGEBROOK ROAD SPARKS, MD 21152
PHONE: 410.316.7959 JENNIFER.BIRD@KCI.COM



REVISIONS				DATE
NO.	DATE	DESCRIPTION	BY	



PRINCE GEORGE'S COUNTY INDOOR
FIREARMS RANGE
4920 RITCHIE MARLBORO ROAD, UPPER MARLBORO, MD 20772
TYPE 2 TREE CONSERVATION PLAN

PRINCE GEORGE'S COUNTY ELECTION DISTRICT 15

DRAWING NO.
TCP-8
SHEET 10 OF 14
KCI JOB NUMBER
271600833

Prince Georges County Planning Department, M-NCPPC Environmental Planning Section TYPE 2 TREE CONSERVATION PLAN APPROVAL		
TCP# 147-91-06		
APPROVED BY	DATE	REASON FOR REVISION
JPM	08/16/91	
JPM	06/13/97	
JPM	03/31/99	
JPM	06/20/02	
K. FINCH	07/11/07	
JL STASZ	10/16/08	
T. BURKE	9/27/2017	

MATCHLINE J (SEE SHEET 8 OF 14)

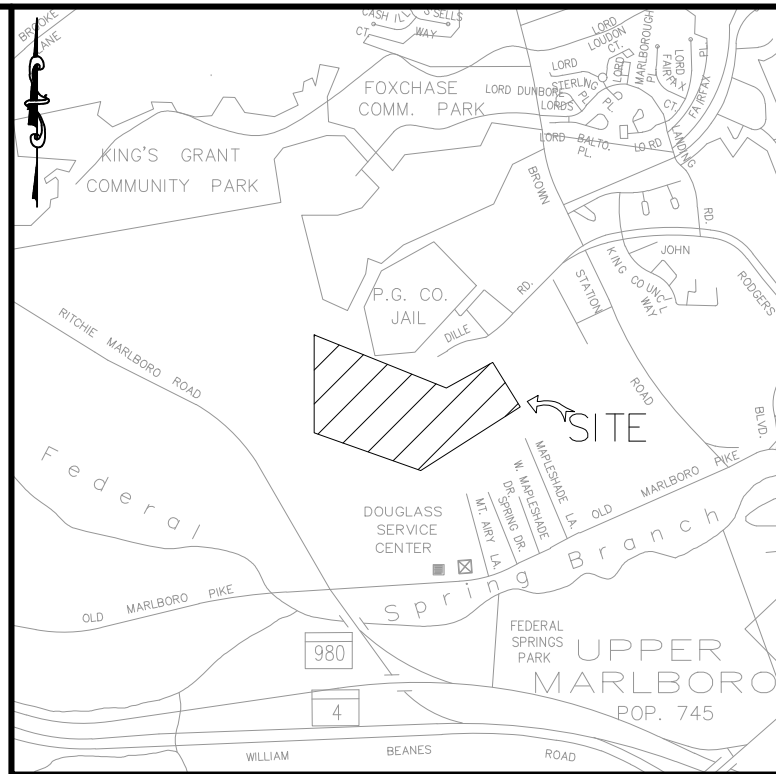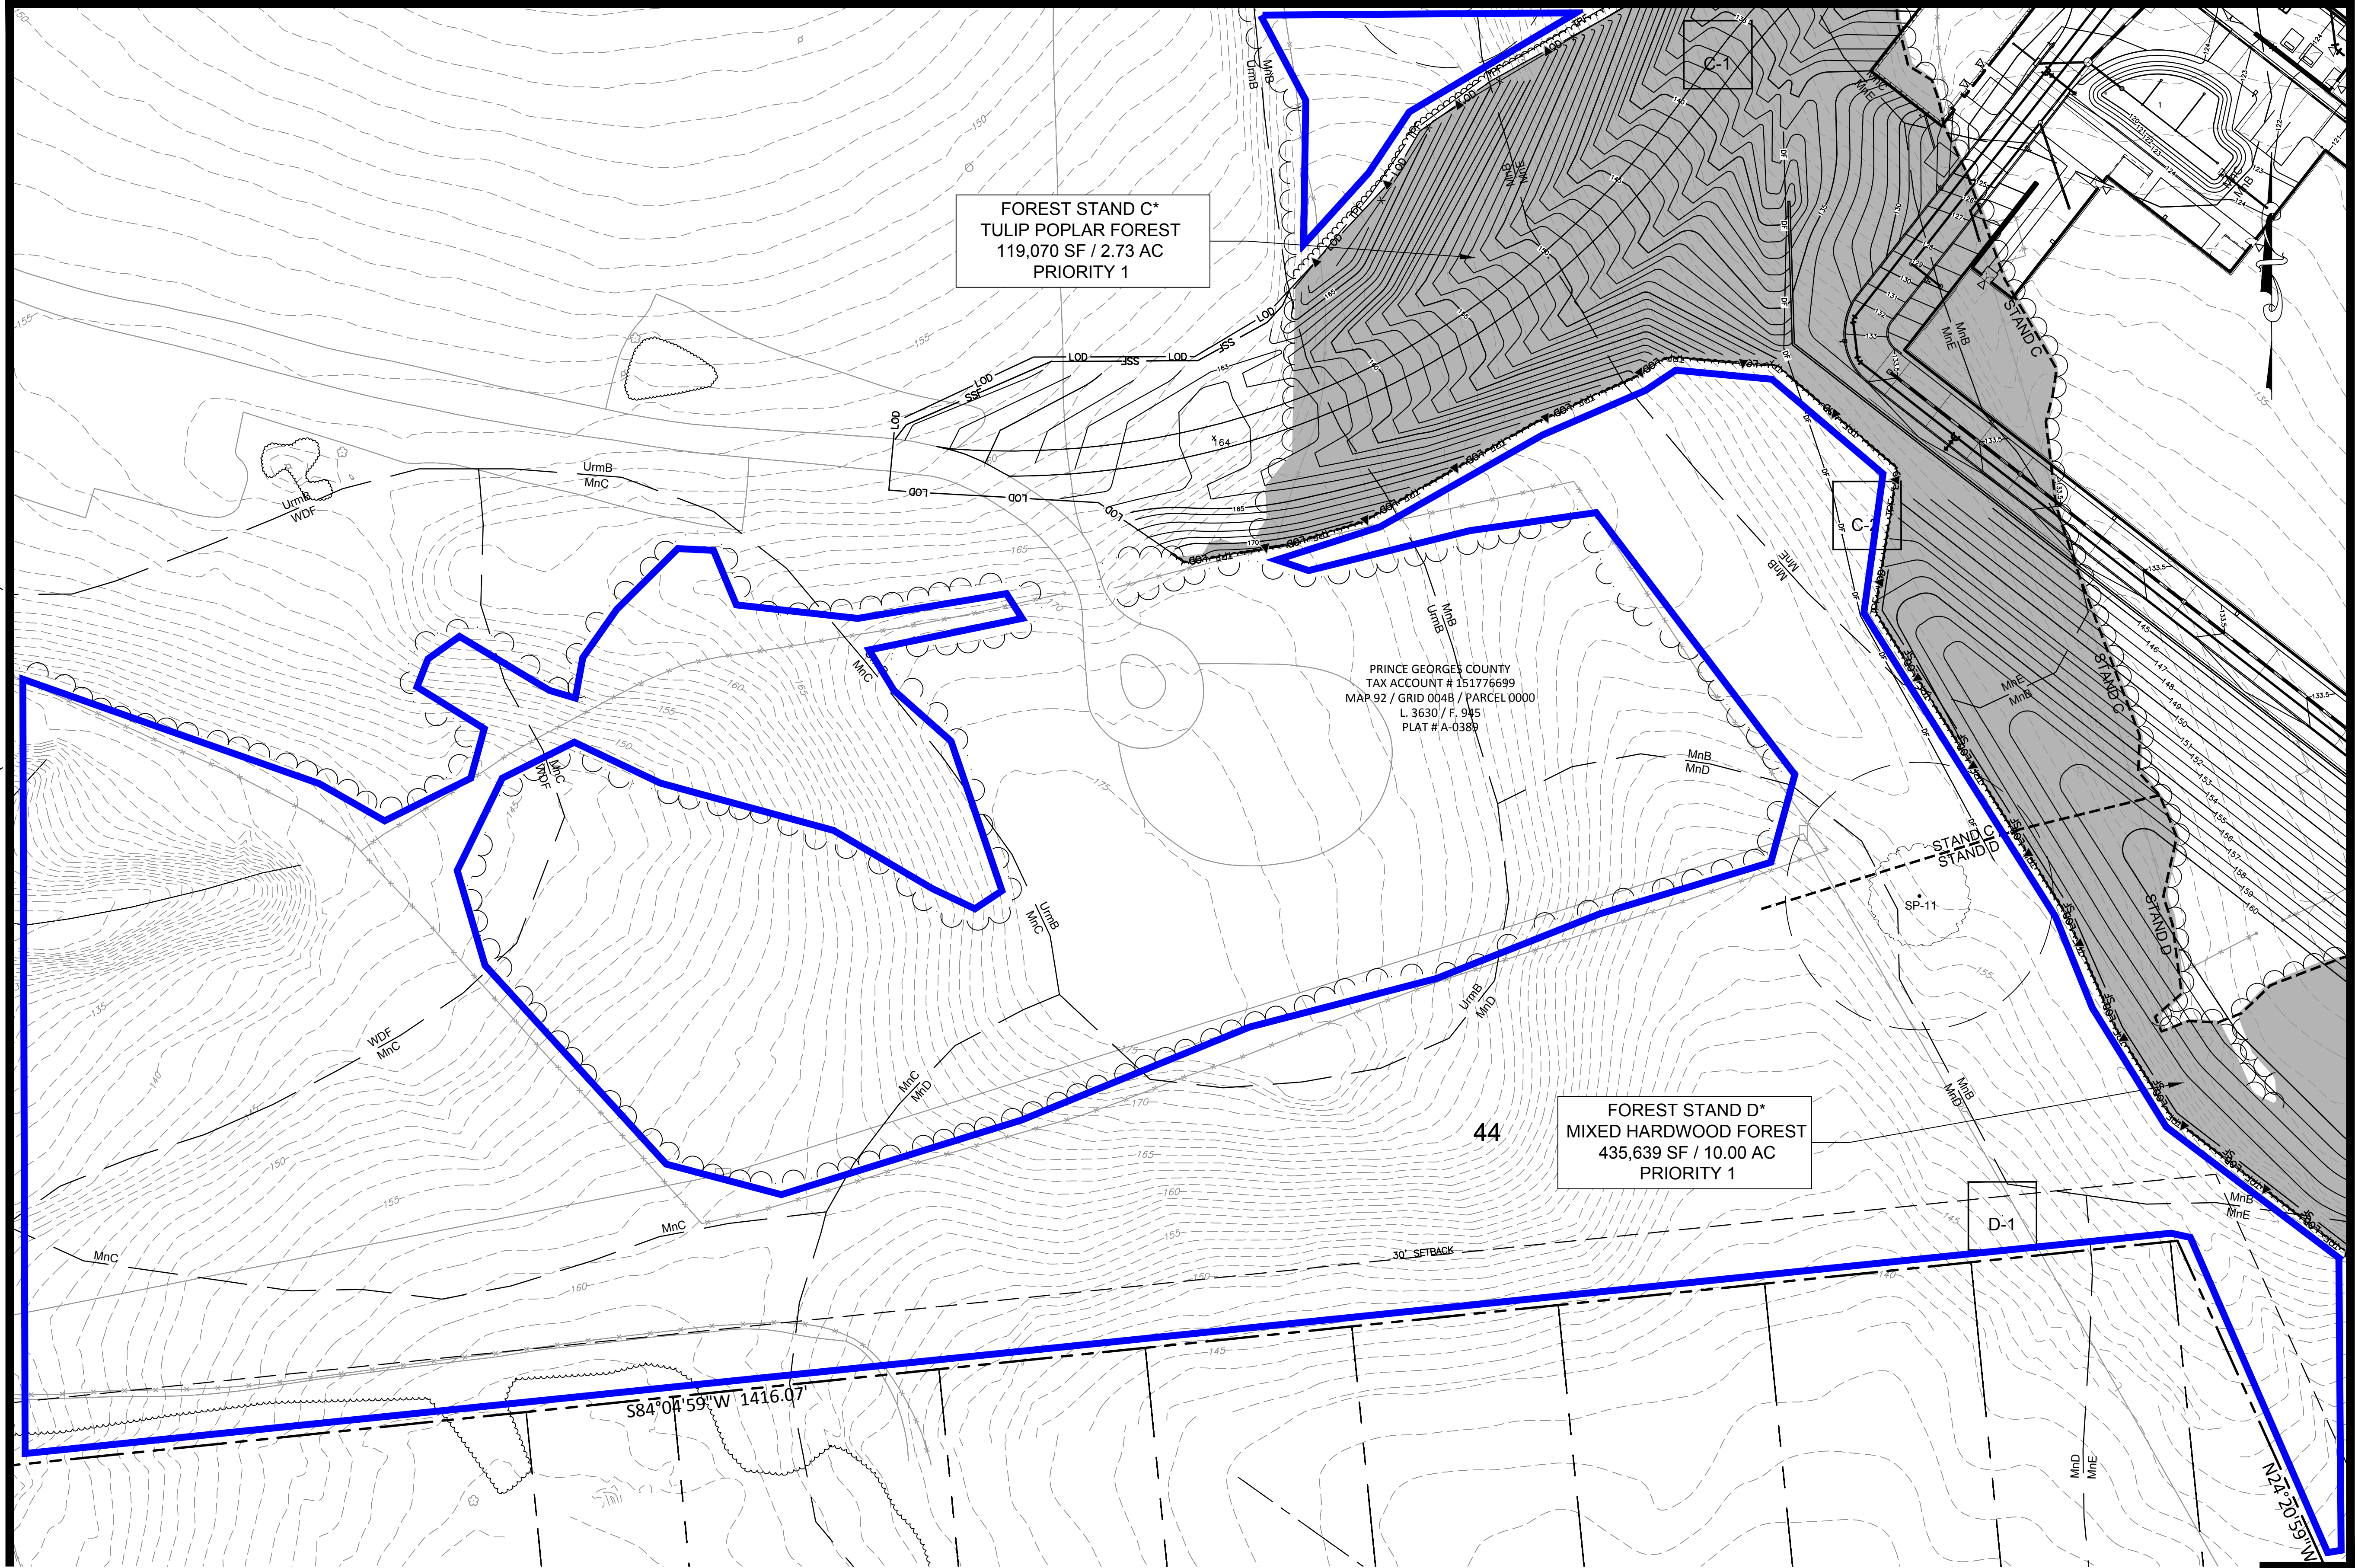

VICINITY MAP

SCALE: 1"=2000'

ADC MAP/GRID:

WSSC:


TAX MAP NO./GRID: 092/B4

LEGEND

- PROPERTY LINE
- LOD LIMIT OF DISTURBANCE
- EX. CONTOUR
- EX. EDGE OF ROAD
- EX. CENTER OF ROAD
- EX. BUILDING
- EX. TREELINE
- EX. EASEMENT
- FOUND IRON PIPE
- SOIL BOUNDARY
- REGULATED STREAM
- WETLAND BOUNDARY
- 25' WETLAND BUFFER
- FOREST STAND SAMPLE PLOT
- SPECIMEN TREE/ CRITICAL ROOT ZONE
- SPECIMEN TREE PROPOSED FOR REMOVAL
- FOREST STAND BOUNDARY
- 75' REGULATED STREAM BUFFER
- PRIMARY MANAGEMENT AREA
- FOREST INTERIOR DWELLING SPECIES (300' HABITAT BUFFER)
- 100 YEAR FLOODPLAIN
- FOREST TO BE CLEARED
- WETLAND/UPLAND SAMPLE PLOT
- WETLAND FLAGGING
- MARLBORO CLAY BOUNDARY
- TREE PROTECTION FENCE
- SPECIMEN TREE SIGN
- WOODLAND PRESERVATION SIGN
- DIVERSION FENCE
- SUPER SILT FENCE
- WOODLAND RETAINED-NOT CREDITED

Prince Georges County Planning Department, M-NCPPC Environmental Planning Section TYPE 2 TREE CONSERVATION PLAN APPROVAL		
TCPH-147-91-06		
APPROVED BY	DATE	REASON FOR REVISION
JPM	08/16/91	
JPM	06/13/97	
JPM	03/31/99	
JPM	06/20/02	
K. FINCH	07/11/07	
JL STASZ	10/16/08	
T. BURKE	9/27/2017	

GRAPHICAL SCALE

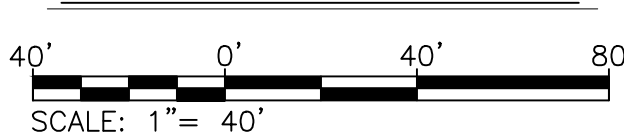

QUALIFIED PROFESSIONAL CERTIFICATION:
THIS COMPLIES WITH THE CURRENT REQUIREMENTS OF THE PRINCE
GEORGE'S COUNTY CODE AND THE ENVIRONMENTAL TECHNICAL MANUAL.

SIGNED: *Jennifer A. Bird* DATE: 9/2017

JENNIFER BIRD
936 RIDGEBROOK ROAD SPARKS, MD 21152
PHONE: 410.316.7959 JENNIFER.BIRD@KCI.COM

KCI
TECHNOLOGIES

ENGINEERS
PLANNERS
SCIENTISTS
CONSTRUCTION MANAGERS

11850 WEST MARKET PLACE
SUITE A
FULTON, MD 20759
TELEPHONE: (410) 792-8086
FAX: (410) 792-7419

REVISIONS			
NO.	DATE	DESCRIPTION	BY

DATE: 09/12/2017
SCALE: 1"=40'
DESIGNED BY: AAW
CHECKED BY: JB

PRINCE GEORGE'S COUNTY INDOOR
FIREARMS RANGE
4920 RITCHIE MARLBORO ROAD, UPPER MARLBORO, MD 20772
TYPE 2 TREE CONSERVATION PLAN

PRINCE GEORGE'S COUNTY ELECTION DISTRICT 15

DRAWING NO.
TCP-9
SHEET 11 OF 14
KCI JOB NUMBER
271600833

FOREST STAND B*
BRADFORD PEAR-BOX ELDER
FOREST
145,247 SF / 3.33 AC
PRIORITY 2

PRINCE GEORGES COUNTY
TAX ACCOUNT # 151776699
MAP 92 / GRID 004B / PARCEL 0000
L 3630 / F. 945
PLAT # A-0389

FOREST STAND A*
HACKBERRY-SILVER
MAPLE-SLIPPERY ELM FOREST
243,928 SF / 5.6 AC
PRIORITY 1

WETLAND WP002
PFO1A
4,911 SF / 0.11 AC

WETLAND WP003*
PFO1B
2,118 SF / 0.05 AC

WETLAND WP004*
PEM/FO1A
7,209 SF / 0.17 AC

FOREST STAND D*
MIXED HARDWOOD FOREST
435,639 SF / 10.00 AC
PRIORITY 1

WEST MAPLE SHADE LANE

31

28

32

ENTRY AGREEMENT
7634/242

SP-3

SP-20

SP-12

SP-14

SP-13

SP-15

SP-16

SP-17

SP-18

SP-19

SP-21

SP-22

SP-

JENNIFER BIRD
936 RIDGEBROOK ROAD SPARKS, MD 21152
PHONE: 410.316.7959 JENNIFER.BIRD@KCI.COM

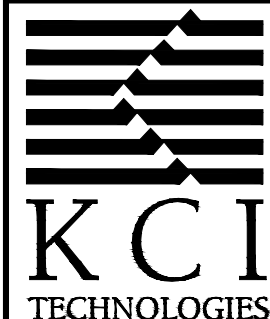

ENGINEERS
PLANNERS
SCIENTISTS
CONSTRUCTION MANAGERS

11850 WEST MARKET PLACE
SUITE A
FULTON, MD 20759
TELEPHONE: (410) 792-8086
FAX: (410) 792-7419

REVISIONS				DATE
NO.	DATE	DESCRIPTION	BY	09/12/201
				SCALE
				1"=40'
				DESIGNED BY
				AAW
				CHECKED BY
				JB


PRINCE GEORGE'S COUNTY INDOOR
FIREARMS RANGE
4920 RITCHIE MARLBORO ROAD, UPPER MARLBORO, MD 20772
TYPE 2 TREE CONSERVATION PLAN

PRINCE GEORGE'S COUNTY

ELECTION DISTRICT 15

TCP-10

SHEET 12 OF 14
JOB NUMBER
271600833

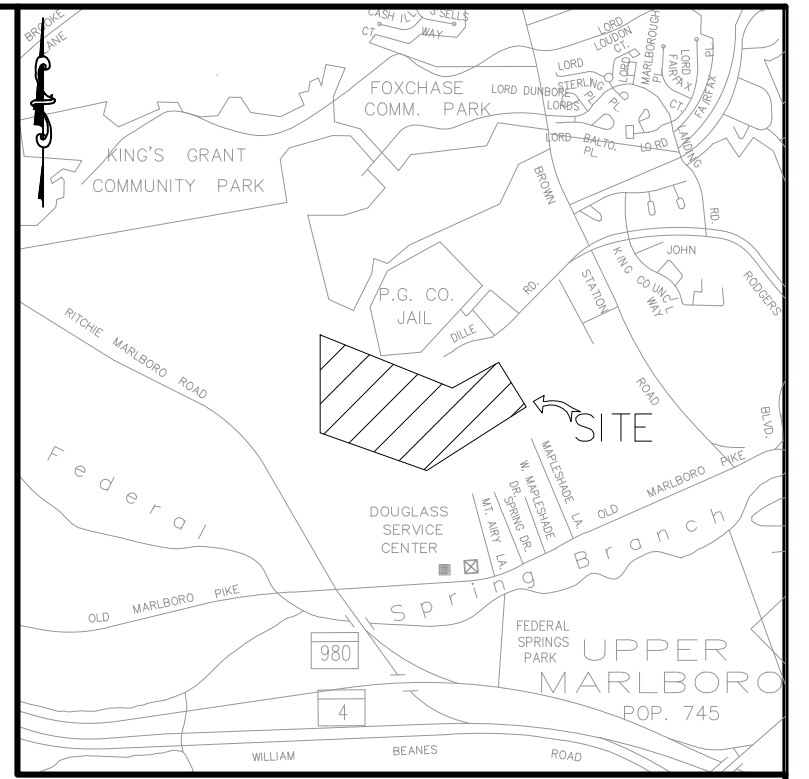


TAX MAP NO./GRID: 092/B4

— — — — —	PROPERTY LINE
— LOD —	LIMIT OF DISTURBANCE
— — — — —	EX. CONTOUR
— — — — —	EX. EDGE OF ROAD
— — — — —	EX. CENTER OF ROAD
— — — — —	EX. BUILDING
— — — — —	EX. TREELINE
— — — — —	EX. EASEMENT
●	FOUND IRON PIPE
BaC BaB	SOIL BOUNDARY
7.0' ± 7.0' ±	REGULATED STREAM
W/L	WETLAND BOUNDARY
W/B	25' WETLAND BUFFER
A-1	FOREST STAND SAMPLE PLOT
⊙	SPECIMEN TREE/ CRITICAL ROOT ZONE
⊗	SPECIMEN TREE PROPOSED FOR REMOVAL
--- STAND B --- STAND A	FOREST STAND BOUNDARY
SB	75' REGULATED STREAM BUFFER
PMA	PRIMARY MANAGEMENT AREA
FIDS	FOREST INTERIOR DWELLING SPECIES (300' HABITAT BUFFER)
FP	100 YEAR FLOODPLAIN
	FOREST TO BE CLEARED
△	WETLAND/UPLAND SAMPLE PLOT
WP016-WET	
WP016-001	WETLAND FLAGGING
○	MARLBORO CLAY BOUNDARY
TPF	TREE PROTECTION FENCE
■	SPECIMEN TREE SIGN
▲	WOODLAND PRESERVATION SIGN
DF	DIVERSION FENCE
SSF	SUPER SILT FENCE
	WOODLAND RETAINED-NOT CREDITED

Prince Georges County Planning Department, M-NCPPC
Environmental Planning Section
TYPE 2 TREE CONSERVATION PLAN APPROVAL

TCPII-147-91-06

	APPROVED BY	DATE:	REASON FOR REVISION
00	JPM	08/16/91	
01	JPM	06/13/97	
02	JPM	03/31/99	
03	JPM	06/20/02	
04	K. FINCH	07/11/07	
05	JL STASZ	10/16/08	
06	<u>1. B WKE</u>	<u>9/27/2017</u>	

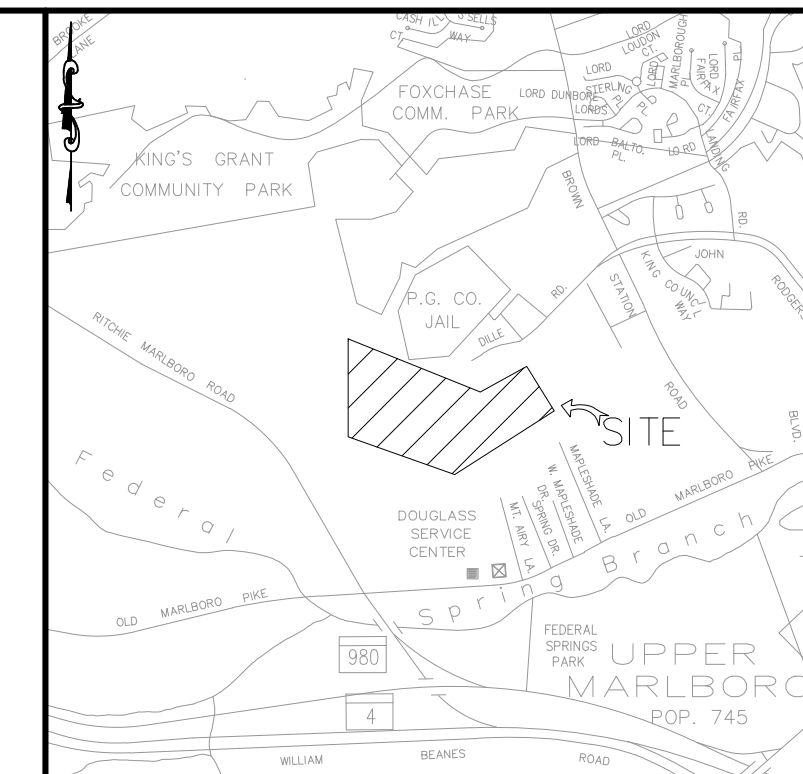

SCALE: 1"=2000'
ADC MAP/GRID:
WSSC:
TAX MAP NO./GRID: 092/E

	PROPERTY LINE
	LOD
	LIMIT OF DISTURBANCE
	EX. CONTOUR
	EX. EDGE OF ROAD
	EX. CENTER OF ROAD
	EX. BUILDING
	EX. TREELINE
	EX. EASEMENT
	FOUND IRON PIPE
	SOIL BOUNDARY
	REGULATED STREAM
	WETLAND BOUNDARY
	25' WETLAND BUFFER
	FOREST STAND SAMPLE PLOT
	SPECIMEN TREE/ CRITICAL ROOT ZONE
	SPECIMEN TREE PROPOSED FOR REMOVAL
	STAND B
	STAND A
	SB
	75' REGULATED STREAM BUFFER
	PMA
	PMA
	PRIMARY MANAGEMENT AREA
	FIDS
	FOREST INTERIOR DWELLING SPECIES (300' HABITAT BUFFER)
	FP
	100 YEAR FLOODPLAIN
	FOREST TO BE CLEARED
	WP016-WET
	WP016-UPL
	WP016-001
	WETLAND FLAGGING
	MARLBORO CLAY BOUNDARY
	TREE PROTECTION FENCE
	SPECIMEN TREE SIGN
	WOODLAND PRESERVATION SIGN
	DIVERSION FENCE
	SUPER SILT FENCE
	WOODLAND RETAINED-NOT CREDITED

Prince Georges County Planning Department, M-NCPPC Environmental Planning Section TYPE 2 TREE CONSERVATION PLAN APPROVAL			
TCPII -147-91-06			
	APPROVED BY	DATE:	REASON FOR REVISION
00	JPM	08/16/91	
01	JPM	06/13/97	
02	JPM	03/31/99	
03	JPM	06/20/02	
04	K. FINCH	07/11/07	
05	JL STASZ	10/16/08	
06	<i>T. Burke</i>	<i>9/27/2017</i>	

DRAWING NO.
TCP-11
SHEET 13 OF 14
KCI JOB NUMBER
271600833

PRINCE GEORGE'S COUNTY INDOOR
FIREARMS RANGE
4920 RITCHIE MARLBORO ROAD, UPPER MARLBORO, MD 20772
TYPE 2 TREE CONSERVATION PLAN


QUALIFIED PROFESSIONAL CERTIFICATION:
THIS COMPLIES WITH THE CURRENT REQUIREMENTS OF THE PRINCE
GEORGE'S COUNTY CODE AND THE ENVIRONMENTAL TECHNICAL MANUAL.


SIGNED: Jennifer A Bird DATE: 9/2017

JENNIFER BIRD
936 RIDGEBROOK ROAD SPARKS, MD 21152
PHONE: 410.316.7959 JENNIFER.BIRD@KCI.COM



REVISIONS				DATE
NO.	DATE	DESCRIPTION	BY	09/12/2017
				SCALE
				1" = 40'
				DESIGNED BY
				AAW
				CHECKED BY
				JB

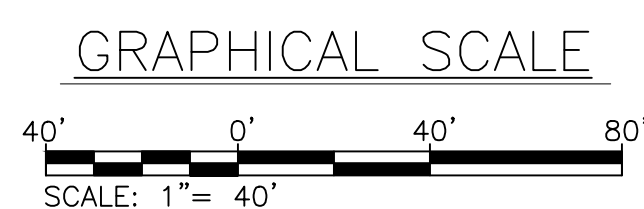

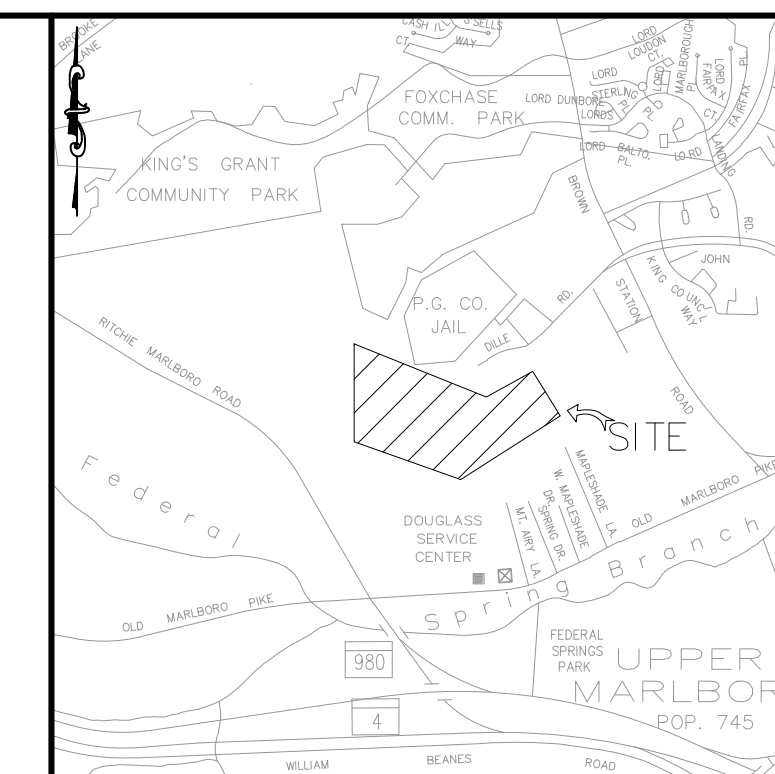

ELECTION DISTRICT 15