


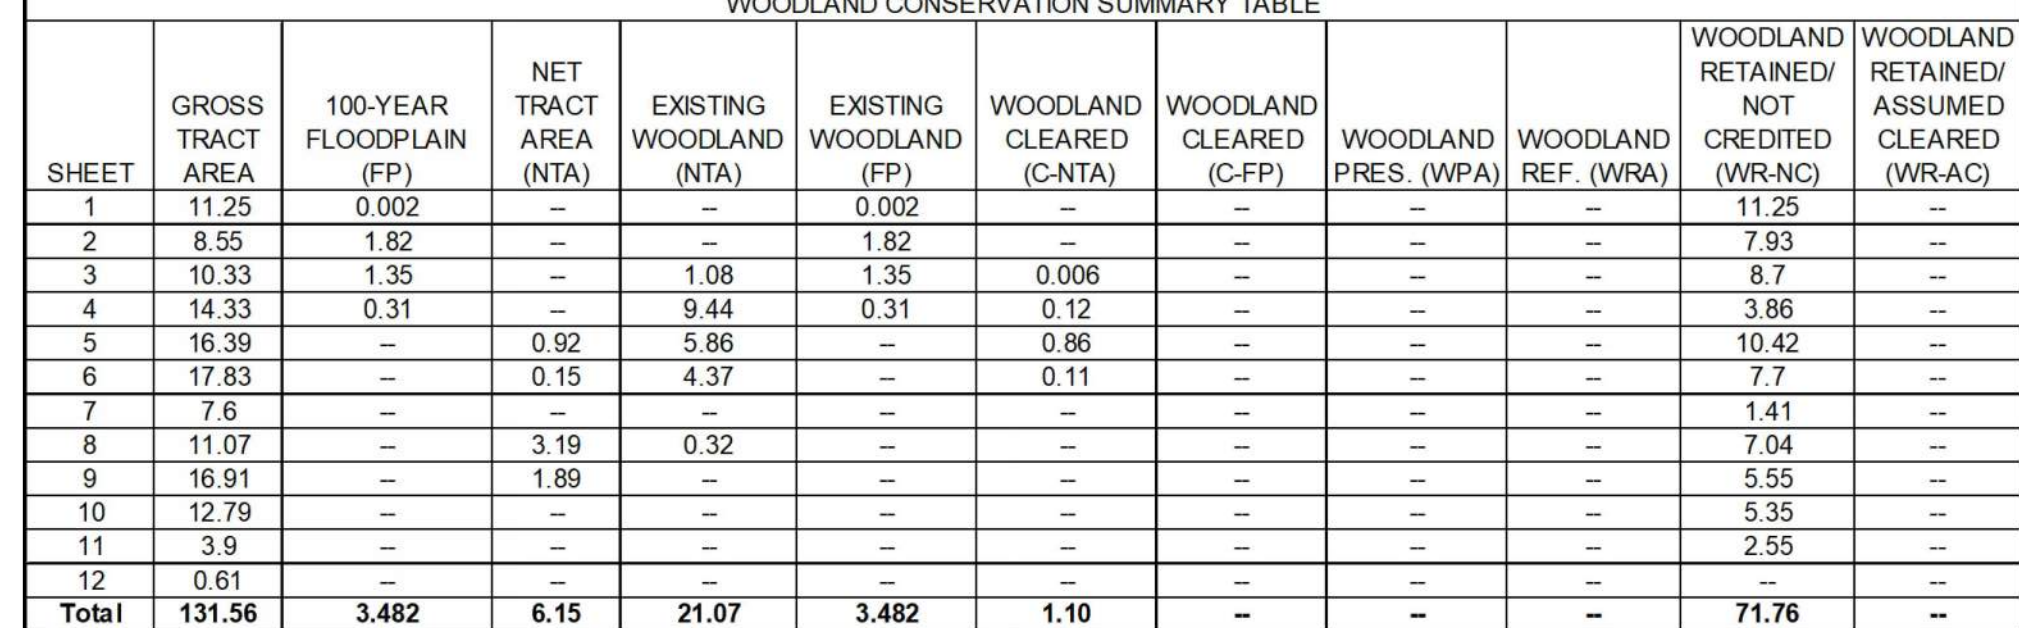

REVISONS				DATE
NO.	DATE	DESCRIPTION	BY	8/2020
				SCALE
				1"=200'
				DESIGNED BY
				AAW
				CHECKED BY
				JB

0.00	QUALIFIED PROFESSIONAL CERTIFICATION: THIS COMPLIES WITH THE CURRENT REQUIREMENTS OF THE PRINCE GEORGE'S COUNTY CODE AND THE ENVIRONMENTAL TECHNICAL MANUAL. SIGNED: <u>Jennifer K Bird</u> DATE: <u>8/2020</u> JENNIFER BIRD 936 RIDGEBROOK ROAD SPARKS, MD 21152 PHONE: 410.316.7959 JENNIFER.BIRD@KCI.COM
1.10	
0.21	

0 LF

FLOODPLAIN OF THE (ANCE) ON

PRINCE GEORGE'S COUNTY
EVOC COURSE
4920 RITCHIE MARLBORO ROAD, UPPER MARLBORO, MD 20772
TYPE 2 TREE CONSERVATION PLAN
PRINCE GEORGE'S COUNTY ELECTION DISTRICT 15


DRAWING NO.

TCP-00

SHEET 1 OF 15

KCI JOB NUMBER


271803046
271803049

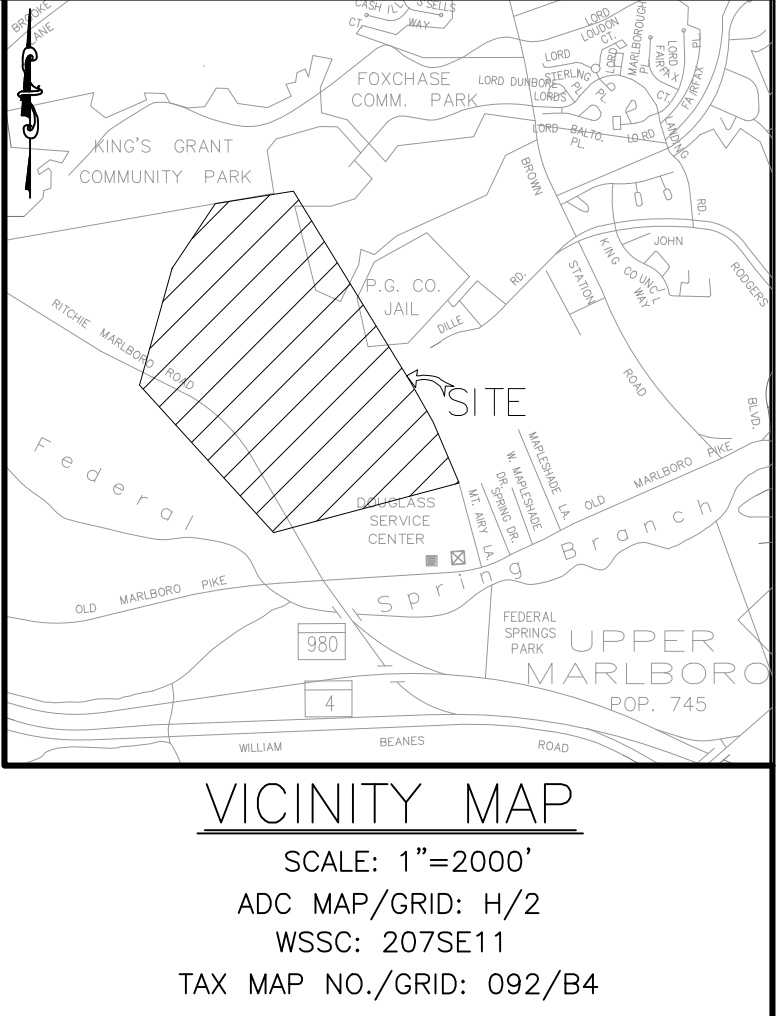

SPECIMEN TREE TABLE				
Number	Species	Common Name	Size, DBH (in)	Condition
SP-1	<i>Betula nigra</i>	River Birch	30.0	Good
SP-2	<i>Betula nigra</i>	River Birch	33.0	Good
SP-3	<i>Liriodendron tulipifera</i>	Tulip Poplar	31.0	Excellent
SP-4	<i>Liriodendron tulipifera</i>	Tulip Poplar	37.0	Good
SP-5	<i>Liriodendron tulipifera</i>	Tulip Poplar	32.0	Excellent
SP-6	<i>Liriodendron tulipifera</i>	Tulip Poplar	30.0	Good
SP-7	<i>Liriodendron tulipifera</i>	Tulip Poplar	34.0	Excellent
SP-8	<i>Liriodendron tulipifera</i>	Tulip Poplar	34.0	Excellent
SP-9	<i>Liriodendron tulipifera</i>	Tulip Poplar	31.0	Good
SP-10	<i>Liriodendron tulipifera</i>	Tulip Poplar	31.0	Good
SP-11	<i>Liriodendron tulipifera</i>	Tulip Poplar	34.0	Good
SP-12	<i>Liriodendron tulipifera</i>	Tulip Poplar	31.0	Poor
SP-13	<i>Liriodendron tulipifera</i>	Tulip Poplar	32.0	Good
SP-14	<i>Liriodendron tulipifera</i>	Tulip Poplar	42.0	Good
SP-15	<i>Liriodendron tulipifera</i>	Tulip Poplar	43.0	Excellent
SP-16	<i>Liriodendron tulipifera</i>	Tulip Poplar	31.0	Excellent
SP-17	<i>Liriodendron tulipifera</i>	Tulip Poplar	35.0	Good
SP-18	<i>Liriodendron tulipifera</i>	Tulip Poplar	33.0	Good
SP-19	<i>Liriodendron tulipifera</i>	Tulip Poplar	30.0	Excellent
SP-20	<i>Liriodendron tulipifera</i>	Tulip Poplar	40.0	Good
SP-21	<i>Liriodendron tulipifera</i>	Tulip Poplar	38.0	Excellent
SP-22	<i>Liriodendron tulipifera</i>	Tulip Poplar	43.0	Excellent
SP-23	<i>Liquidambar styraciflua</i>	Sweet Gum	31.0	Good
SP-24	<i>Acer rubrum</i>	Red Maple	39.0	Fair
SP-25	<i>Liquidambar styraciflua</i>	Sweet Gum	30.0	Good
SP-26	<i>Liquidambar styraciflua</i>	Sweet Gum	32.0	Good
SP-27	<i>Liriodendron tulipifera</i>	Tulip Poplar	36.0	Poor
SP-28	<i>Liriodendron tulipifera</i>	Tulip Poplar	39.0	Good
SP-29	<i>Quercus velutina</i>	Black Oak	38.0	Good
SP-30	<i>Liriodendron tulipifera</i>	Tulip Poplar	46.0	Poor
SP-31	<i>Liriodendron tulipifera</i>	Tulip Poplar	31.0	Good
SP-32	<i>Fagus grandifolia</i>	American Beech	43.0	Excellent
SP-33	<i>Liriodendron tulipifera</i>	Tulip Poplar	37.0	Good
SP-34	<i>Liriodendron tulipifera</i>	Tulip Poplar	53.0	Fair
SP-35	<i>Quercus velutina</i>	Black Oak	38.0	Good
SP-36	<i>Liquidambar styraciflua</i>	Sweet Gum	30.0	Good
SP-37	<i>Liriodendron tulipifera</i>	Tulip Poplar	33.0	Good
SP-38	<i>Liriodendron tulipifera</i>	Tulip Poplar	35.0	Excellent
SP-39	<i>Liriodendron tulipifera</i>	Tulip Poplar	31.0	Excellent
SP-40	<i>Liriodendron tulipifera</i>	Tulip Poplar	36.0	Fair
SP-41	<i>Liriodendron tulipifera</i>	Tulip Poplar	31.0	Excellent
SP-42	<i>Liriodendron tulipifera</i>	Tulip Poplar	31.0	Poor
SP-43	<i>Liriodendron tulipifera</i>	Tulip Poplar	33.0	Excellent
SP-44	<i>Liriodendron tulipifera</i>	Tulip Poplar	48.0	Poor
SP-45	<i>Liriodendron tulipifera</i>	Tulip Poplar	36.0	Fair
SP-46	<i>Liriodendron tulipifera</i>	Tulip Poplar	45.0	Fair
SP-47	<i>Liriodendron tulipifera</i>	Tulip Poplar	31.0	Excellent
SP-48	<i>Liriodendron tulipifera</i>	Tulip Poplar	30.0	Good
SP-49	<i>Liriodendron tulipifera</i>	Tulip Poplar	32.0	Good
SP-50	<i>Liriodendron tulipifera</i>	Tulip Poplar	35.0	Poor
SP-51	<i>Liriodendron tulipifera</i>	Tulip Poplar	30.0	Good
SP-52	<i>Liriodendron tulipifera</i>	Tulip Poplar	37.0	Fair
SP-53	<i>Liriodendron tulipifera</i>	Tulip Poplar	32.0	Good
SP-54	<i>Liriodendron tulipifera</i>	Tulip Poplar	30.0	Good
SP-55	<i>Liriodendron tulipifera</i>	Tulip Poplar	31.0	Good
SP-56	<i>Liriodendron tulipifera</i>	Tulip Poplar	40.0	Poor
SP-57	<i>Liriodendron tulipifera</i>	Tulip Poplar	34.0	Good
SP-58	<i>Fagus grandifolia</i>	American Beech	32.0	Excellent
SP-59	<i>Liriodendron tulipifera</i>	Tulip Poplar	37.0	Good
SP-60	<i>Quercus montana</i>	Chestnut Oak	30.0	Good
SP-61	<i>Quercus alba</i>	White Oak	31.0	Excellent
SP-62	<i>Liriodendron tulipifera</i>	Tulip Poplar	36.0	Good
SP-63	<i>Quercus alba</i>	White Oak	35.0	Excellent
SP-64	<i>Liriodendron tulipifera</i>	Tulip Poplar	43.0	Excellent
SP-65	<i>Liriodendron tulipifera</i>	Tulip Poplar	30.0	Excellent
SP-66	<i>Fagus grandifolia</i>	American Beech	31.0	Excellent
SP-67	<i>Quercus alba</i>	White Oak	39.0	Excellent
SP-68	<i>Liriodendron tulipifera</i>	Tulip Poplar	35.0	Good
SP-69	<i>Liriodendron tulipifera</i>	Tulip Poplar	35.0	Good
SP-70	<i>Liriodendron tulipifera</i>	Tulip Poplar	30.0	Good
SP-71	<i>Liriodendron tulipifera</i>	Tulip Poplar	44.0	Good
SP-72	<i>Quercus velutina</i>	Black Oak	38.0	Excellent
SP-73	<i>Liriodendron tulipifera</i>	Tulip Poplar	41.0	Excellent
SP-74	<i>Liriodendron tulipifera</i>	Tulip Poplar	38.0	Poor
SP-75	<i>Liriodendron tulipifera</i>	Tulip Poplar	49.0	Excellent
SP-76	<i>Liriodendron tulipifera</i>	Tulip Poplar	36.0	Excellent
SP-77	<i>Liriodendron tulipifera</i>	Tulip Poplar	52.0	Good
SP-78	<i>Liriodendron tulipifera</i>	Tulip Poplar	30.0	Good
SP-79	<i>Liriodendron tulipifera</i>	Tulip Poplar	30.0	Good
SP-80	<i>Liriodendron tulipifera</i>	Tulip Poplar	30.0	Poor
SP-81	<i>Quercus velutina</i>	Black Oak	52.0	Excellent
SP-82	<i>Liriodendron tulipifera</i>	Tulip Poplar	37.0	Poor
SP-83	<i>Liriodendron tulipifera</i>	Tulip Poplar	41.0	Good
SP-84	<i>Liriodendron tulipifera</i>	Tulip Poplar	35.0	Excellent
SP-85	<i>Liriodendron tulipifera</i>	Tulip Poplar	36.0	Excellent
SP-86	<i>Liriodendron tulipifera</i>	Tulip Poplar	34.0	Excellent
SP-87	<i>Liriodendron tulipifera</i>	Tulip Poplar	36.0	Good
SP-88	<i>Quercus alba</i>	White Oak	32.0	Excellent
SP-89	<i>Liriodendron tulipifera</i>	Tulip Poplar	35.0	Excellent
SP-90	<i>Liriodendron tulipifera</i>	Tulip Poplar	30.0	Excellent
SP-91	<i>Carya tomentosa</i>	Mockernut Hickory	30.0	Excellent
SP-92	<i>Liriodendron tulipifera</i>	Tulip Poplar	52.0	Poor
SP-93	<i>Liriodendron tulipifera</i>	Tulip Poplar	38.0	Excellent
SP-94	<i>Liriodendron tulipifera</i>	Tulip Poplar	38.0	Excellent
SP-95	<i>Quercus alba</i>	White Oak	42.0	Good
SP-96	<i>Quercus alba</i>	White Oak	34.0	Poor
SP-97	<i>Liriodendron tulipifera</i>	Tulip Poplar	30.0	Excellent
SP-98	<i>Juglans nigra</i>	Black Walnut	38.0	Fair
SP-99	<i>Liriodendron tulipifera</i>	Tulip Poplar	35.0	Poor
SP-100	<i>Quercus alba</i>	White Oak	38.0	Excellent

SPECIMEN TREE TABLE				
Number	Species	Common Name	Size, DBH (in)	Condition
SP-101	<i>Liriodendron tulipifera</i>	Tulip Poplar	40.0	Excellent
SP-102	<i>Liriodendron tulipifera</i>	Tulip Poplar	33.0	Good
SP-103	<i>Liriodendron tulipifera</i>	Tulip Poplar	35.0	Poor
SP-104	<i>Liriodendron tulipifera</i>	Tulip Poplar	41.0	Excellent
SP-105	<i>Liriodendron tulipifera</i>	Tulip Poplar	32.0	Good
SP-106	<i>Liriodendron tulipifera</i>	Tulip Poplar	52.0	Good
SP-107	<i>Liriodendron tulipifera</i>	Tulip Poplar	39.0	Excellent
SP-108	<i>Liriodendron tulipifera</i>	Tulip Poplar	32.0	Excellent
SP-109	<i>Liriodendron tulipifera</i>	Tulip Poplar	43.0	Excellent
SP-110	<i>Liriodendron tulipifera</i>	Tulip Poplar	39.0	Excellent
SP-111	<i>Liriodendron tulipifera</i>	Tulip Poplar	32.0	Good
SP-112	<i>Liriodendron tulipifera</i>	Tulip Poplar	35.0	Good
SP-113	<i>Liriodendron tulipifera</i>	Tulip Poplar	34.0	Excellent
SP-114	<i>Liriodendron tulipifera</i>	Tulip Poplar	48.0	Excellent
SP-115	<i>Quercus alba</i>	White Oak	30.0	Good
SP-116	<i>Liriodendron tulipifera</i>	Tulip Poplar	39.0	Excellent
SP-117	<i>Quercus alba</i>	White Oak	39.0	Excellent
SP-118	<i>Liriodendron tulipifera</i>	Tulip Poplar	38.0	Good
SP-119	<i>Liriodendron tulipifera</i>	Tulip Poplar	30.0	Excellent
SP-120	<i>Quercus alba</i>	White Oak	34.0	Excellent
SP-121	<i>Quercus alba</i>	White Oak	32.0	Good
SP-122	<i>Liriodendron tulipifera</i>	Tulip Poplar	32.0	Good
SP-123	<i>Liriodendron tulipifera</i>	Tulip Poplar	31.0	Excellent
SP-124	<i>Liriodendron tulipifera</i>	Tulip Poplar	30.0	Excellent
SP-125	<i>Liriodendron tulipifera</i>	Tulip Poplar	31.0	Excellent
SP-126	<i>Liriodendron tulipifera</i>	Tulip Poplar	33.0	Excellent
SP-127	<i>Liriodendron tulipifera</i>	Tulip Poplar	31.0	Excellent
SP-128	<i>Liriodendron tulipifera</i>	Tulip Poplar	33.0	Excellent
SP-129	<i>Liriodendron tulipifera</i>	Tulip Poplar	32.0	Good
SP-130	<i>Liriodendron tulipifera</i>	Tulip Poplar	31.0	Excellent
SP-131	<i>Liriodendron tulipifera</i>	Tulip Poplar	38.0	Excellent
SP-132	<i>Liriodendron tulipifera</i>	Tulip Poplar	38.0	Good
SP-133	<i>Liriodendron tulipifera</i>	Tulip Poplar	33.0	Excellent
SP-134	<i>Liriodendron tulipifera</i>	Tulip Poplar	31.0	Excellent
SP-135	<i>Liriodendron tulipifera</i>	Tulip Poplar	34.0	Excellent
SP-136	<i>Quercus alba</i>	White Oak	31.0	Excellent
SP-137	<i>Quercus alba</i>	White Oak	37.0	Excellent
SP-138	<i>Liriodendron tulipifera</i>	Tulip Poplar	32.0	Good
SP-139	<i>Liriodendron tulipifera</i>	Tulip Poplar	37.0	Excellent
SP-140	<i>Liriodendron tulipifera</i>	Tulip Poplar	32.0	Excellent
SP-141	<i>Liriodendron tulipifera</i>	Tulip Poplar	33.0	Excellent
SP-142	<i>Liriodendron tulipifera</i>	Tulip Poplar	30.0	Excellent
SP-143	<i>Liriodendron tulipifera</i>	Tulip Poplar	45.0	Excellent
SP-144	<i>Liriodendron tulipifera</i>	Tulip Poplar	32.0	Good
SP-145	<i>Liriodendron tulipifera</i>	Tulip Poplar	39.0	Poor
SP-146	<i>Liriodendron tulipifera</i>	Tulip Poplar	34.0	Excellent
SP-147	<i>Liriodendron tulipifera</i>	Tulip Poplar	33.0	Excellent
SP-148	<i>Liriodendron tulipifera</i>	Tulip Poplar	38.0	Good
SP-149	<i>Liriodendron tulipifera</i>	Tulip Poplar	31.0	Good
SP-150	<i>Liriodendron tulipifera</i>	Tulip Poplar	34.0	Excellent
SP-151	<i>Liriodendron tulipifera</i>	Tulip Poplar	31.0	Good
SP-152	<i>Liriodendron tulipifera</i>	Tulip Poplar	52.0	Excellent
SP-153	<i>Liriodendron tulipifera</i>	Tulip Poplar	54.0	Poor
SP-154	<i>Liriodendron tulipifera</i>	Tulip Poplar	53.0	Poor
SP-155	<i>Liriodendron tulipifera</i>	Tulip Poplar	32.0	Good
SP-156	<i>Liriodendron tulipifera</i>	Tulip Poplar	39.0	Excellent
SP-157	<i>Liriodendron tulipifera</i>	Tulip Poplar	33.0	Good
SP-158	<i>Quercus alba</i>	White Oak	33.0	Excellent
SP-159	<i>Liriodendron tulipifera</i>	Tulip Poplar	31.0	Good
SP-160	<i>Liriodendron tulipifera</i>	Tulip Poplar	34.0	Excellent
SP-161	<i>Liriodendron tulipifera</i>	Tulip Poplar	44.0	Excellent
SP-162	<i>Liriodendron tulipifera</i>	Tulip Poplar	30.0	Good
SP-163	<i>Liriodendron tulipifera</i>	Tulip Poplar	35.0	Excellent
SP-164	<i>Liriodendron tulipifera</i>	Tulip Poplar	41.0	Excellent
SP-165	<i>Liriodendron tulipifera</i>	Tulip Poplar	37.0	Excellent
SP-166	<i>Liriodendron tulipifera</i>	Tulip Poplar	34.0	Excellent
SP-167	<i>Liriodendron tulipifera</i>	Tulip Poplar	33.0	Excellent
SP-168	<i>Liriodendron tulipifera</i>	Tulip Poplar	41.0	Excellent
SP-169	<i>Liriodendron tulipifera</i>	Tulip Poplar	53.0	Excellent
SP-170	<i>Liriodendron tulipifera</i>	Tulip Poplar	60.0	Good
SP-171	<i>Liriodendron tulipifera</i>	Tulip Poplar	39.0	Excellent
SP-172	<i>Quercus alba</i>	White Oak	65.0	Excellent
SP-173	<i>Liriodendron tulipifera</i>	Tulip Poplar	43.0	Good
SP-174	<i>Liriodendron tulipifera</i>	Tulip Poplar	39.0	Good
SP-175	<i>Liriodendron tulipifera</i>	Tulip Poplar	40.0	Excellent
SP-176	<i>Liriodendron tulipifera</i>	Tulip Poplar	35.0	Good
SP-177	<i>Liriodendron tulipifera</i>	Tulip Poplar	35.0	Good
SP-178	<i>Liriodendron tulipifera</i>	Tulip Poplar	31.0	Good
SP-179	<i>Liriodendron tulipifera</i>	Tulip Poplar	37.0	Excellent
SP-180	<i>Liriodendron tulipifera</i>	Tulip Poplar	35.0	Good
SP-181	<i>Liriodendron tulipifera</i>	Tulip Poplar	40.0	Good
SP-182	<i>Quercus alba</i>	White Oak	36.0	Excellent
SP-183	<i>Liriodendron tulipifera</i>	Tulip Poplar	31.0	Poor
SP-184	<i>Liriodendron tulipifera</i>	Tulip Poplar	30.0	Excellent
SP-185	<i>Liriodendron tulipifera</i>	Tulip Poplar	34.0	Fair
SP-186	<i>Liriodendron tulipifera</i>	Tulip Poplar	36.0	Excellent
SP-187	<i>Liriodendron tulipifera</i>	Tulip Poplar	34.0	Excellent
SP-188	<i>Quercus phellos</i>	Willow Oak	42.0	Excellent
SP-189	<i>Liriodendron tulipifera</i>	Tulip Poplar	31.0	Excellent
SP-190	<i>Liquidambar styraciflua</i>	Sweet Gum	30.0	Good
SP-191	<i>Liriodendron tulipifera</i>	Tulip Poplar	31.0	Excellent
SP-192	<i>Juglans nigra</i>	Black Walnut	33.0	Good
SP-193	<i>Liriodendron tulipifera</i>	Tulip Poplar	35.0	Good
SP-194	<i>Liriodendron tulipifera</i>	Tulip Poplar	39.0	Excellent
SP-195	<i>Liriodendron tulipifera</i>	Tulip Poplar	34.0	Fair
SP-196	<i>Liriodendron tulipifera</i>	Tulip Poplar	32.0	Good
SP-197	<i>Liriodendron tulipifera</i>	Tulip Poplar	38.0	Excellent
SP-198	<i>Liriodendron tulipifera</i>	Tulip Poplar	30.0	Good
SP-199	<i>Liriodendron tulipifera</i>	Tulip Poplar	32.0	Excellent
SP-200	<i>Liriodendron tulipifera</i>	Tulip Poplar	30.0	Good

SPECIMEN TREE TABLE				
Number	Species	Common Name	Size, DBH (in)	Condition
SP-201	<i>Liriodendron tulipifera</i>	Tulip Poplar	30.0	Excellent
SP-202	<i>Liriodendron tulipifera</i>	Tulip Poplar	40.0	Excellent
SP-203	<i>Liquidambar styraciflua</i>	Sweet Gum	40.0	Excellent
SP-204	<i>Liriodendron tulipifera</i>	Tulip Poplar	35.0	Excellent
SP-205	<i>Liriodendron tulipifera</i>	Tulip Poplar	33.0	Excellent
SP-206	<i>Platanus occidentalis</i>	American Sycamore	37.0	Good
SP-207	<i>Liriodendron tulipifera</i>	Tulip Poplar	30.0	Excellent
SP-208	<i>Liriodendron tulipifera</i>	Tulip Poplar	33.0	Excellent
SP-209	<i>Liriodendron tulipifera</i>	Tulip Poplar	30.0	Good
SP-210	<i>Liriodendron tulipifera</i>	Tulip Poplar	31.0	Excellent
SP-211	<i>Liriodendron tulipifera</i>	Tulip Poplar	50.0	Excellent
SP-212	<i>Liriodendron tulipifera</i>	Tulip Poplar	42.0	Good
SP-213	<i>Liquidambar styraciflua</i>	Sweet Gum	37.0	Excellent
SP-214	<i>Liriodendron tulipifera</i>	Tulip Poplar	45.0	Excellent
SP-215	<i>Liriodendron tulipifera</i>	Tulip Poplar	39.0	Excellent
SP-216	<i>Fagus grandifolia</i>	American Beech	45.0	Excellent
SP-217	<i>Juglans nigra</i>	Black Walnut	34.0	Excellent
SP-218	<i>Liriodendron tulipifera</i>	Tulip Poplar	45.0	Excellent
SP-219	<i>Liriodendron tulipifera</i>	Tulip Poplar	30.0	Excellent
SP-220	<i>Liriodendron tulipifera</i>	Tulip Poplar	54.0	Excellent
SP-221	<i>Fagus grandifolia</i>	American Beech	32.0	Excellent
SP-222	<i>Quercus alba</i>	White Oak	45.0	Excellent
SP-223	<i>Fagus grandifolia</i>	American Beech	37.0	Excellent
SP-224	<i>Liriodendron tulipifera</i>	Tulip Poplar	30.0	Good
SP-225	<i>Liriodendron tulipifera</i>	Tulip Poplar	33.0	Excellent
SP-226	<i>Liriodendron tulipifera</i>	Tulip Poplar	30.0	Excellent
SP-227	<i>Liriodendron tulipifera</i>	Tulip Poplar	31.0	Good
SP-228	<i>Liriodendron tulipifera</i>	Tulip Poplar	31.0	Excellent
SP-229	<i>Liriodendron tulipifera</i>	Tulip Poplar	30.0	Good
SP-230	<i>Liriodendron tulipifera</i>	Tulip Poplar	34.0	Good
SP-231	<i>Liriodendron tulipifera</i>	Tulip Poplar	35.0	Excellent
SP-232	<i>Liriodendron tulipifera</i>	Tulip Poplar	33.0	Excellent
SP-233	<i>Liriodendron tulipifera</i>	Tulip Poplar	31.0	Good
SP-234	<i>Liriodendron tulipifera</i>	Tulip Poplar	30.0	Excellent
SP-235	<i>Liriodendron tulipifera</i>	Tulip Poplar	35.0	Excellent
SP-236	<i>Liriodendron tulipifera</i>	Tulip Poplar	43.0	Excellent
SP-237	<i>Liriodendron tulipifera</i>	Tulip Poplar	40.0	Excellent
SP-238	<i>Liriodendron tulipifera</i>	Tulip Poplar	30.0	Excellent
SP-239	<i>Liriodendron tulipifera</i>	Tulip Poplar	32.0	Excellent
SP-240	<i>Liriodendron tulipifera</i>	Tulip Poplar	36.0	Excellent
SP-241	<i>Liriodendron tulipifera</i>	Tulip Poplar	30.0	Excellent
SP-242	<i>Liriodendron tulipifera</i>	Tulip Poplar	33.0	Excellent
SP-243	<i>Liriodendron tulipifera</i>	Tulip Poplar	30.0	Excellent
SP-244	<i>Liriodendron tulipifera</i>	Tulip Poplar	31.0	Good
SP-245	<i>Liriodendron tulipifera</i>	Tulip Poplar	32.0	Excellent
SP-246	<i>Liriodendron tulipifera</i>	Tulip Poplar	31.0	Good
SP-247	<i>Liriodendron tulipifera</i>	Tulip Poplar	47.0	Excellent
SP-248	<i>Liriodendron tulipifera</i>	Tulip Poplar	50.0	Good
SP-249	<i>Liriodendron tulipifera</i>	Tulip Poplar	30.0	Excellent
SP-250	<i>Fagus grandifolia</i>	American Beech	34.0	Excellent
SP-251	<i>Liriodendron tulipifera</i>	Tulip Poplar	32.0	Excellent
SP-252	<i>Liriodendron tulipifera</i>	Tulip Poplar	30.0	Excellent
SP-253	<i>Liriodendron tulipifera</i>	Tulip Poplar	33.0	Excellent
SP-254	<i>Liriodendron tulipifera</i>	Tulip Poplar	33.0	Excellent
SP-255	<i>Liriodendron tulipifera</i>	Tulip Poplar	35.0	Excellent
SP-256	<i>Liriodendron tulipifera</i>	Tulip Poplar	38.0	Excellent
SP-257	<i>Liriodendron tulipifera</i>	Tulip Poplar	32.0	Excellent
SP-258	<i>Liriodendron tulipifera</i>	Tulip Poplar	31.0	Good
SP-259	<i>Liriodendron tulipifera</i>	Tulip Poplar	31.0	Excellent
SP-260	<i>Liriodendron tulipifera</i>	Tulip Poplar	30.0	Good
SP-261	<i>Liriodendron tulipifera</i>	Tulip Poplar	30.0	Good
SP-262	<i>Liriodendron tulipifera</i>	Tulip Poplar	32.0	Excellent
SP-263	<i>Liriodendron tulipifera</i>	Tulip Poplar	30.0	Excellent
SP-264	<i>Liriodendron tulipifera</i>	Tulip Poplar	30.0	Excellent
SP-265	<i>Liriodendron tulipifera</i>	Tulip Poplar	30.0	Excellent
SP-266	<i>Liriodendron tulipifera</i>	Tulip Poplar	30.0	Excellent
SP-267	<i>Liriodendron tulipifera</i>	Tulip Poplar	32.0	Good
SP-268	<i>Liriodendron tulipifera</i>	Tulip Poplar	35.0	Excellent
SP-269	<i>Liriodendron tulipifera</i>	Tulip Poplar	30.0	Good
SP-270	<i>Liriodendron tulipifera</i>	Tulip Poplar	34.0	Excellent
SP-271	<i>Liriodendron tulipifera</i>	Tulip Poplar	37.0	Fair
SP-272	<i>Liriodendron tulipifera</i>	Tulip Poplar	34.0	Excellent
SP-273	<i>Platanus occidentalis</i>	American Sycamore	35.0	Excellent
SP-274	<i>Liriodendron tulipifera</i>	Tulip Poplar	31.0	Excellent
SP-275	<i>Liriodendron tulipifera</i>	Tulip Poplar	40.0	Excellent
SP-276	<i>Liriodendron tulipifera</i>	Tulip Poplar	52.0	Excellent
SP-277	<i>Liriodendron tulipifera</i>	Tulip Poplar	48.0	Excellent
SP-278	<i>Liriodendron tulipifera</i>	Tulip Poplar	30.0	Excellent
SP-279	<i>Liriodendron tulipifera</i>	Tulip Poplar	33.0	Excellent
SP-280	<i>Liriodendron tulipifera</i>	Tulip Poplar	31.0	Good
SP-281	<i>Liriodendron tulipifera</i>	Tulip Poplar	33.0	Good
SP-282	<i>Liriodendron tulipifera</i>	Tulip Poplar	33.0	Excellent
SP-283	<i>Liriodendron tulipifera</i>	Tulip Poplar	39.0	Good
SP-284	<i>Liriodendron tulipifera</i>	Tulip Poplar	37.0	Good
SP-285	<i>Liriodendron tulipifera</i>	Tulip Poplar	32.0	Excellent
SP-286	<i>Acer saccharinum</i>	Silver Maple	30.0	Good
SP-287	<i>Prunus serotina</i>	Black Cherry	43.0	Good
SP-288	<i>Juglans nigra</i>	Black Walnut	34.0	Fair
SP-289	<i>Pinus strobus</i>	White Pine	30.0	Good
SP-290	<i>Celtis occidentalis</i>	Common Hackberry	33.0	Good

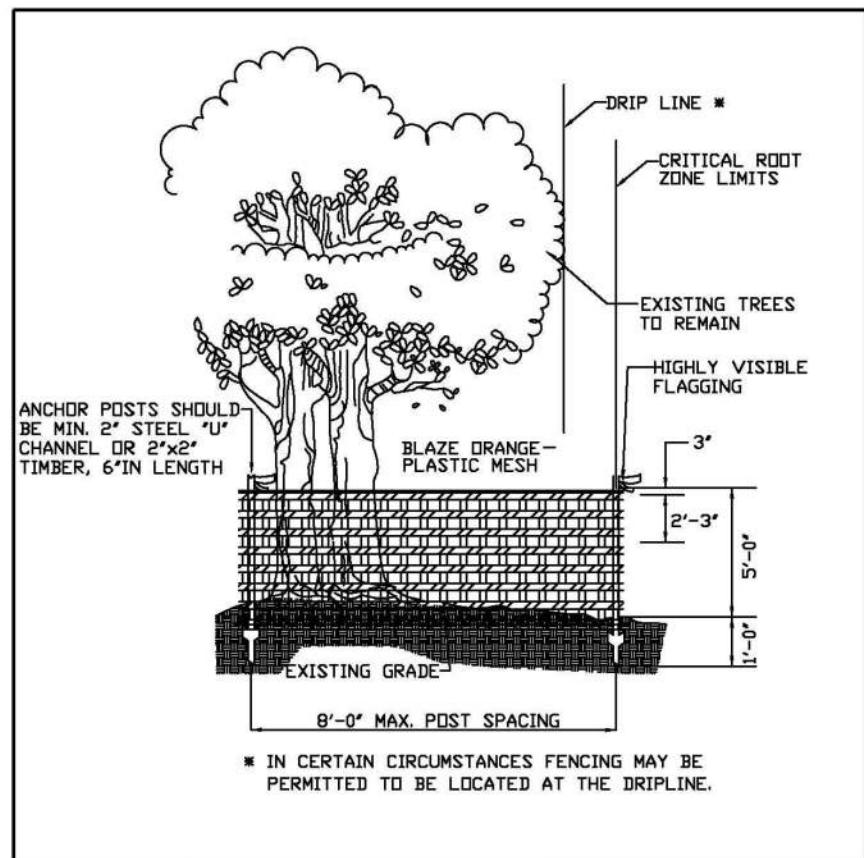


- NOTES: (MUST BE INCLUDED WITH DETAIL)
1. FOREST PROTECTION DEVICE ONLY.
 2. RETENTION AREA WILL BE SET AS PART OF THE REVIEW PROCESS.
 3. BOUNDARIES OF RETENTION AREA SHOULD BE STAKED AND FLAGGED PRIOR TO INSTALLING DEVICES.
 4. AVOID ROOT DAMAGE WHEN PLACING ANCHOR POSTS.
 5. DEVICE SHOULD BE PROPERLY MAINTAINED DURING CONSTRUCTION
 6. PROTECTIVE DEVICE IS ALSO REQUIRED.

TEMPORARY FENCE PROTECTION DETAIL
FOR WOODLAND PRESERVATION AREAS

August 2010

A-4, DET-5

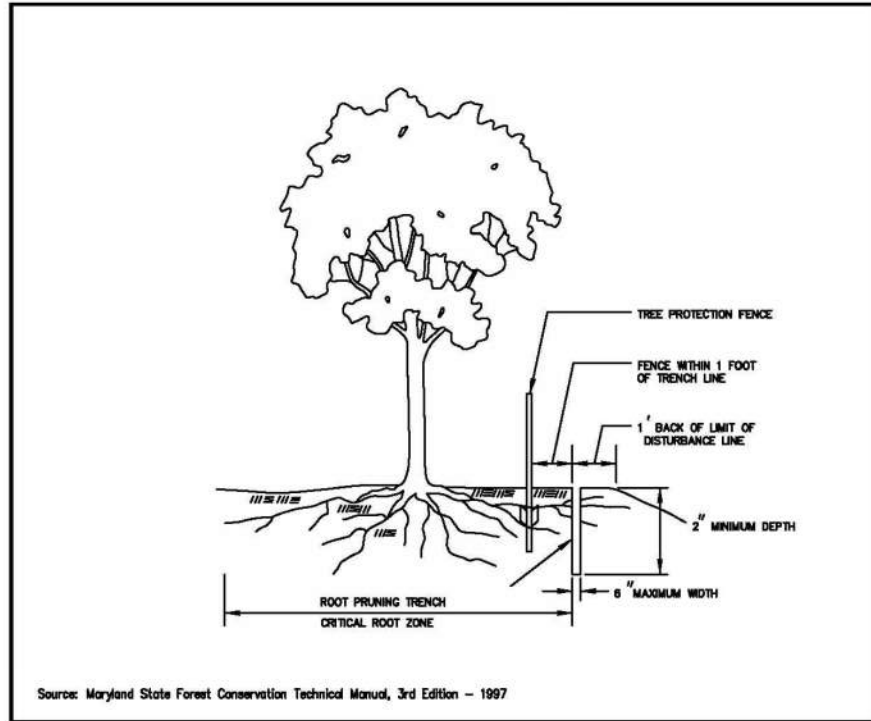


- NOTES:
1. RETENTION AREAS TO BE ESTABLISHED AS PART OF THE FOREST CONSERVATION PLAN REVIEW PROCESS.
 2. BOUNDARIES OF RETENTION AREAS SHOULD BE STAKED, FLAGGED AND/OR FENCED PRIOR TO TRENCING.
 3. EXACT LOCATION OF TRENCH SHOULD BE IDENTIFIED.
 4. TRENCH SHOULD BE IMMEDIATELY BACKFILLED WITH SOIL REMOVED OR OTHER HIGH ORGANIC SOIL.
 5. ROOTS SHOULD BE CLEANLY CUT USING VIBRATORY KNIFE OR OTHER ACCEPTABLE EQUIPMENT.

ROOT PRUNING

August 2010

A-4, DET-10

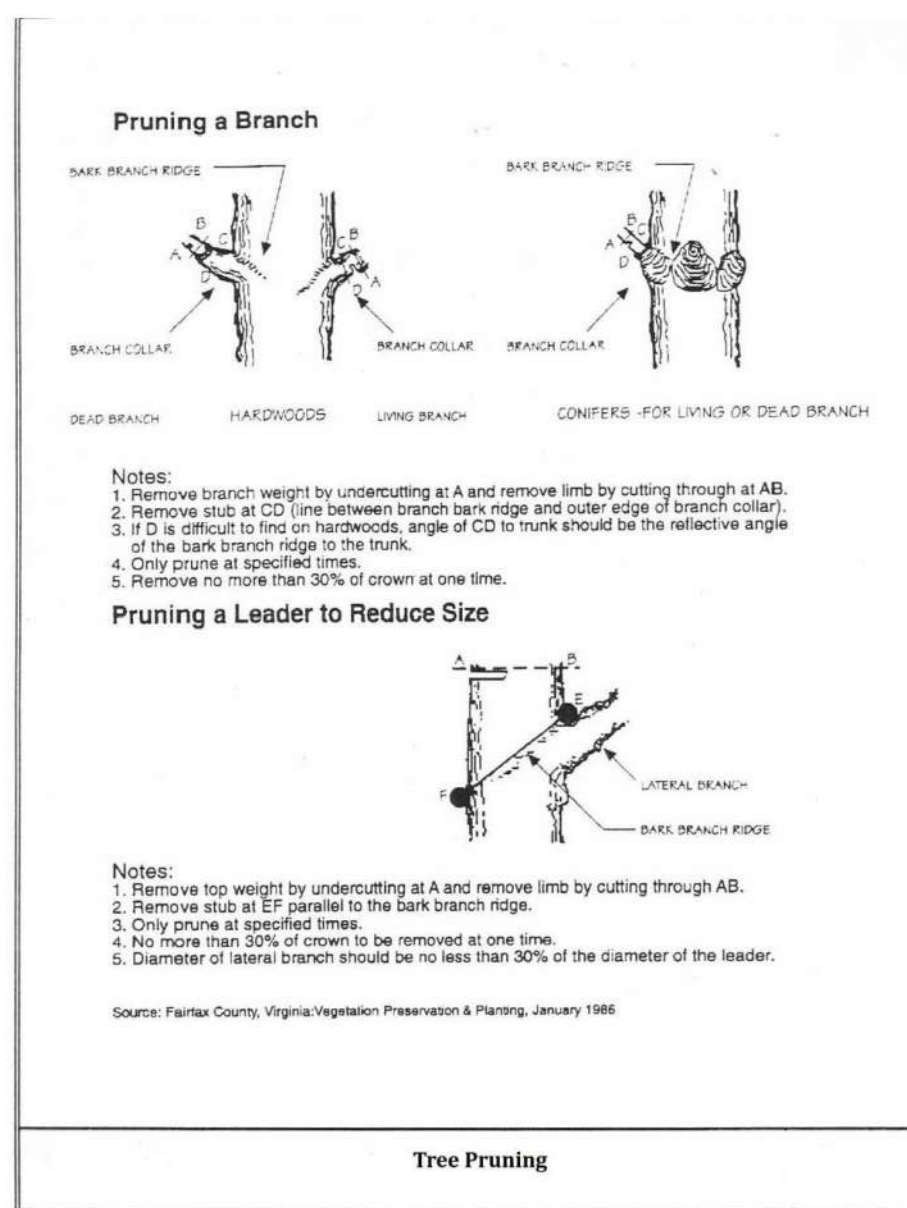

- NOTES:
1. Remove branch weight by undercutting at A and remove limb by cutting through at AB.
 2. Remove stub at CD line between branch bark ridge and outer edge of branch collar.
 3. If D is difficult to find on hardwoods, angle of CD to trunk should be the reflective angle of the bark branch ridge to the trunk.
 4. Only prune at specified times.
 5. Remove no more than 30% of crown at one time.
 6. Diameter of lateral branch should be no less than 30% of the diameter of the leader.


Pruning a Leader to Reduce Size

Source: Fairfax County, Virginia/Vegetation Preservation & Planting, January 1988

Tree Pruning

August 2010

A-4, DET-11

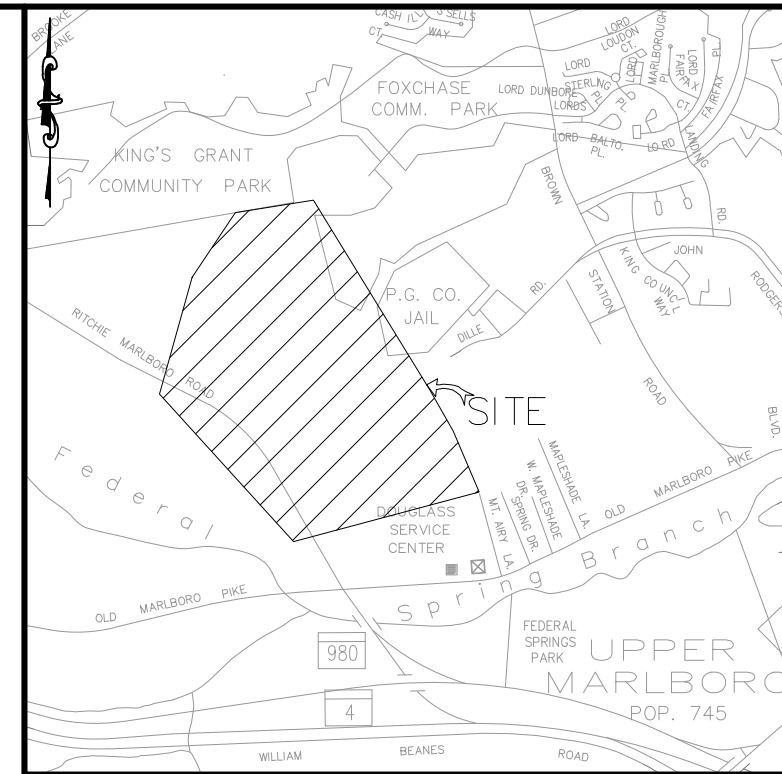

VICINITY MAP


SCALE: 1"=2000'

ADC MAP/GRID: H/2

WSSC: 207SE11

TAX MAP NO./GRID: 092/B4

Woodland Conservation Worksheet for Governmental and Linear Projects in Prince George's County			
SECTION 1-Establishing Site Information			
1 Property Description or Name:	Prince George's County EVOC Course		
2 Project Location:	Ritchie Marlboro Drive, Upper Marlboro, MD		
3 TCP2 Number:	TCP2-147-91	Rev. No:	-08
4 NRI Number:	NRI-038-2017	Rev. No:	-02
5 Zone:	R-R		
6 Gross Tract:	131.56 acres		
7 Project Area/Limits:	21.07 acres		
SECTION 2-Determining Requirements			
8 Existing Woodland in Project Limits = WCT	1.10	or	5.22%
9 Woodland Cleared in Project Limits	1.10		
10 Total area of woodland cleared (subject to 1:1 replacement)	1.10		
11 Off-Site Woodland Conservation Provided (afforestation)	0.00		
12 Off-Site Woodland Conservation Provided (preservation)	0.00		
13 Woodland Conservation Requirement:	1.10	acres	
SECTION 3-Meeting the Requirements			
14 Woodland Preserved	0.00		
15 Afforestation /Reforestation	0.00	Bond amount:	\$ -
16 Natural Regeneration	0.00		
17 Landscape Credit	0.00		
18 Specimen/Historic Tree Credit (CRZ area *2.0)	0.00		
19 Forest Enhancement Credit (Area *25)	0.00		
20 Street Tree Credit (Existing or 10-year canopy coverage)	0.00		
21 Prior Credit for Off-site Woodland Conservation	0.00		
22 Current Credit for Off-site Woodland Conservation	0.00		
23 Off-site Woodland Conservation provided (afforestation)	0.00		
24 Off-site Woodland Conservation provided (preservation)	0.00		
25 Area Approved for Fee-in-lieu/PFA	1.10	Fee amount:	\$14,614.38
26 Area Approved for Fee-in-lieu/non-PFA	0.00	Fee amount:	\$0.00
27 Woodland Conservation Provided	1.10	acres	
28 Prepared by:	Jennifer H. Bird	8/2020	
	Signed	Date	

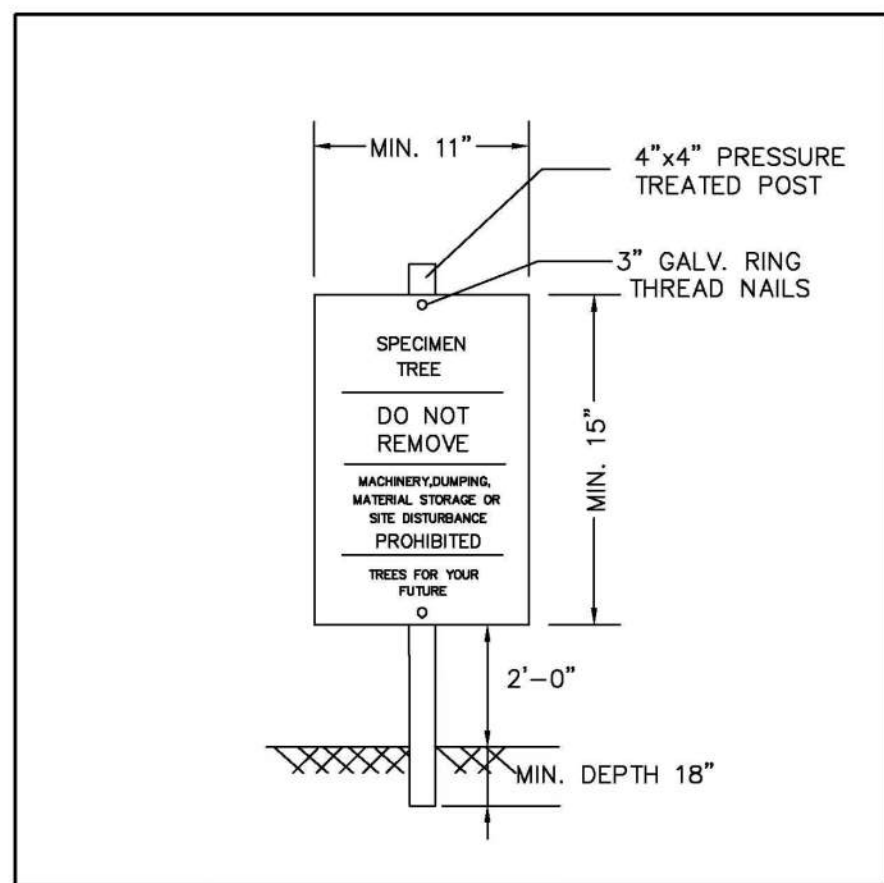


- NOTES:
1. ATTACHMENT OF SIGNS TO TREES IS PROHIBITED.
 2. SIGNS SHOULD BE PROPERLY MAINTAINED.
 3. AVOID INJURY TO ROOTS WHEN PLACING POSTS FOR THE SIGNS.
 4. SIGNS SHOULD BE POSTED TO BE VISIBLE TO ALL CONSTRUCTION PERSONNEL FROM ALL DIRECTIONS.
 5. SIGNS SHOULD BE INSTALLED AT SAME TIME AS TREE PROTECTION DEVICE.
 6. LOCATE SIGNS APPROXIMATELY EVERY 50 FEET ALONG FENCING.
 7. SIGNS SHOULD BE IN PLACE IMMEDIATELY FOLLOWING STAKE OUT OF L.O.D., AND REMAIN IN PLACE IN PERPETUITY.

SPECIMEN TREE SIGN

August 2010

A-4, DET-3

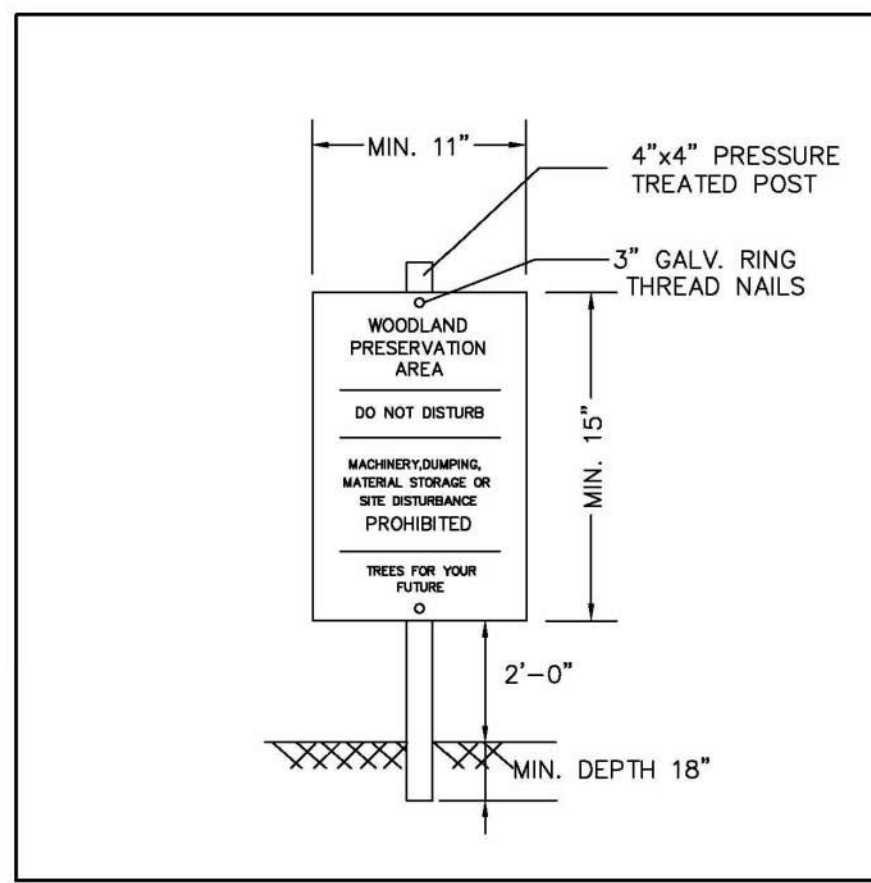

- NOTES:
1. ATTACHMENT OF SIGNS TO TREES IS PROHIBITED.
 2. SIGNS SHOULD BE PROPERLY MAINTAINED.
 3. AVOID INJURY TO ROOTS WHEN PLACING POSTS FOR THE SIGNS.
 4. SIGNS SHOULD BE POSTED TO BE VISIBLE TO ALL CONSTRUCTION PERSONNEL FROM ALL DIRECTIONS.
 5. SIGNS SHOULD BE INSTALLED AT SAME TIME AS TREE PROTECTION DEVICE.
 6. LOCATE SIGNS APPROXIMATELY EVERY 50 FEET ALONG FENCING.
 7. SIGNS SHOULD BE IN PLACE IMMEDIATELY FOLLOWING STAKE OUT OF L.O.D., AND REMAIN IN PLACE IN PERPETUITY.

WOODLAND PRESERVATION AREA SIGN

August 2010

A-4, DET-1

QUALIFIED PROFESSIONAL CERTIFICATION:
THIS COMPLIES WITH THE CURRENT REQUIREMENTS OF THE PRINCE
GEORGE'S COUNTY CODE AND THE ENVIRONMENTAL TECHNICAL MANUAL.

SIGNED: Jennifer H. Bird DATE: 8/2020

JENNIFER BIRD
936 RIDGEBROOK ROAD SPARKS, MD 21152
PHONE: 410.316.7959 JENNIFER.BIRD@KCI.COM





11850 WEST MARKET PLACE
SUITE A
FULTON, MD 20759
TELEPHONE: (410) 792-8086
FAX: (410) 792-7419

REVISIONS			
NO.	DATE	DESCRIPTION	BY

DATE
8/2020
SCALE
N.T.S.
DESIGNED BY
AAW
CHECKED BY
JB

PRINCE GEORGE'S COUNTY EVOC COURSE 4920 RITCHIE MARLBORO ROAD, UPPER MARLBORO, MD 20772 TYPE 2 TREE CONSERVATION PLAN NOTES AND DETAILS			
PRINCE GEORGE'S COUNTY ELECTION DISTRICT 15			
DRAWING NO. TCP-N2 SHEET 3 OF 15 KCI JOB NUMBER 271803046 271803049			

Prince Georges County Planning Department, M-NCPPC Environmental Planning Section TYPE 2 TREE CONSERVATION PLAN APPROVAL			
TCPH-147-91-08			
	APPROVED BY	DATE	REASON FOR REVISION
00	JPM	08/16/91	
01	JPM	06/13/97	
02	JPM	03/31/99	
03	JPM	06/20/02	
04	K. FINCH	07/11/07	
05	JL STASZ	10/16/08	
06	T. BURKE	9/27/17	
07	C. SCHNEIDER	5/18/2020	EVOC & K-9 FACILITY
08			EVOC COURSE
09			
10			

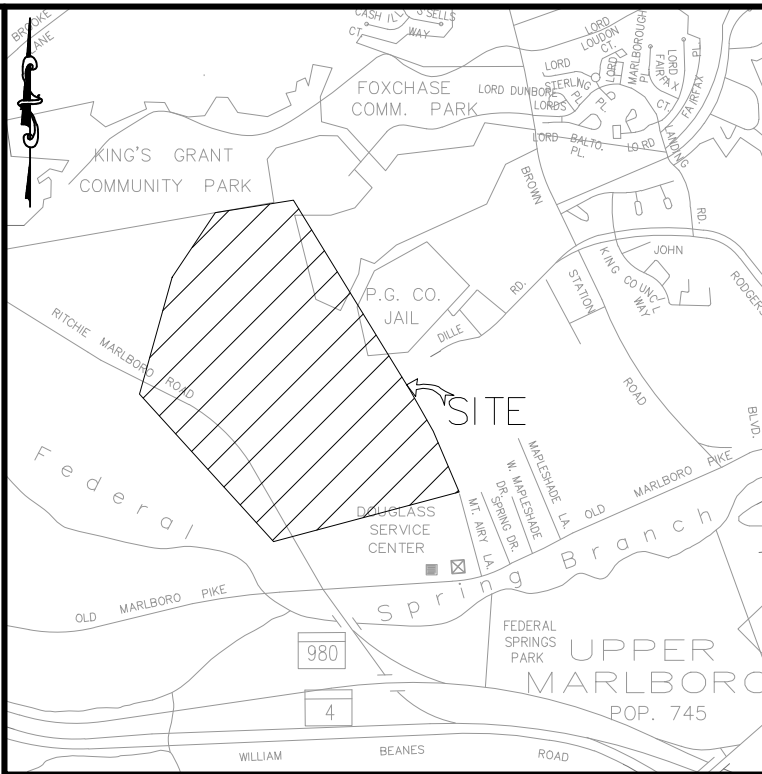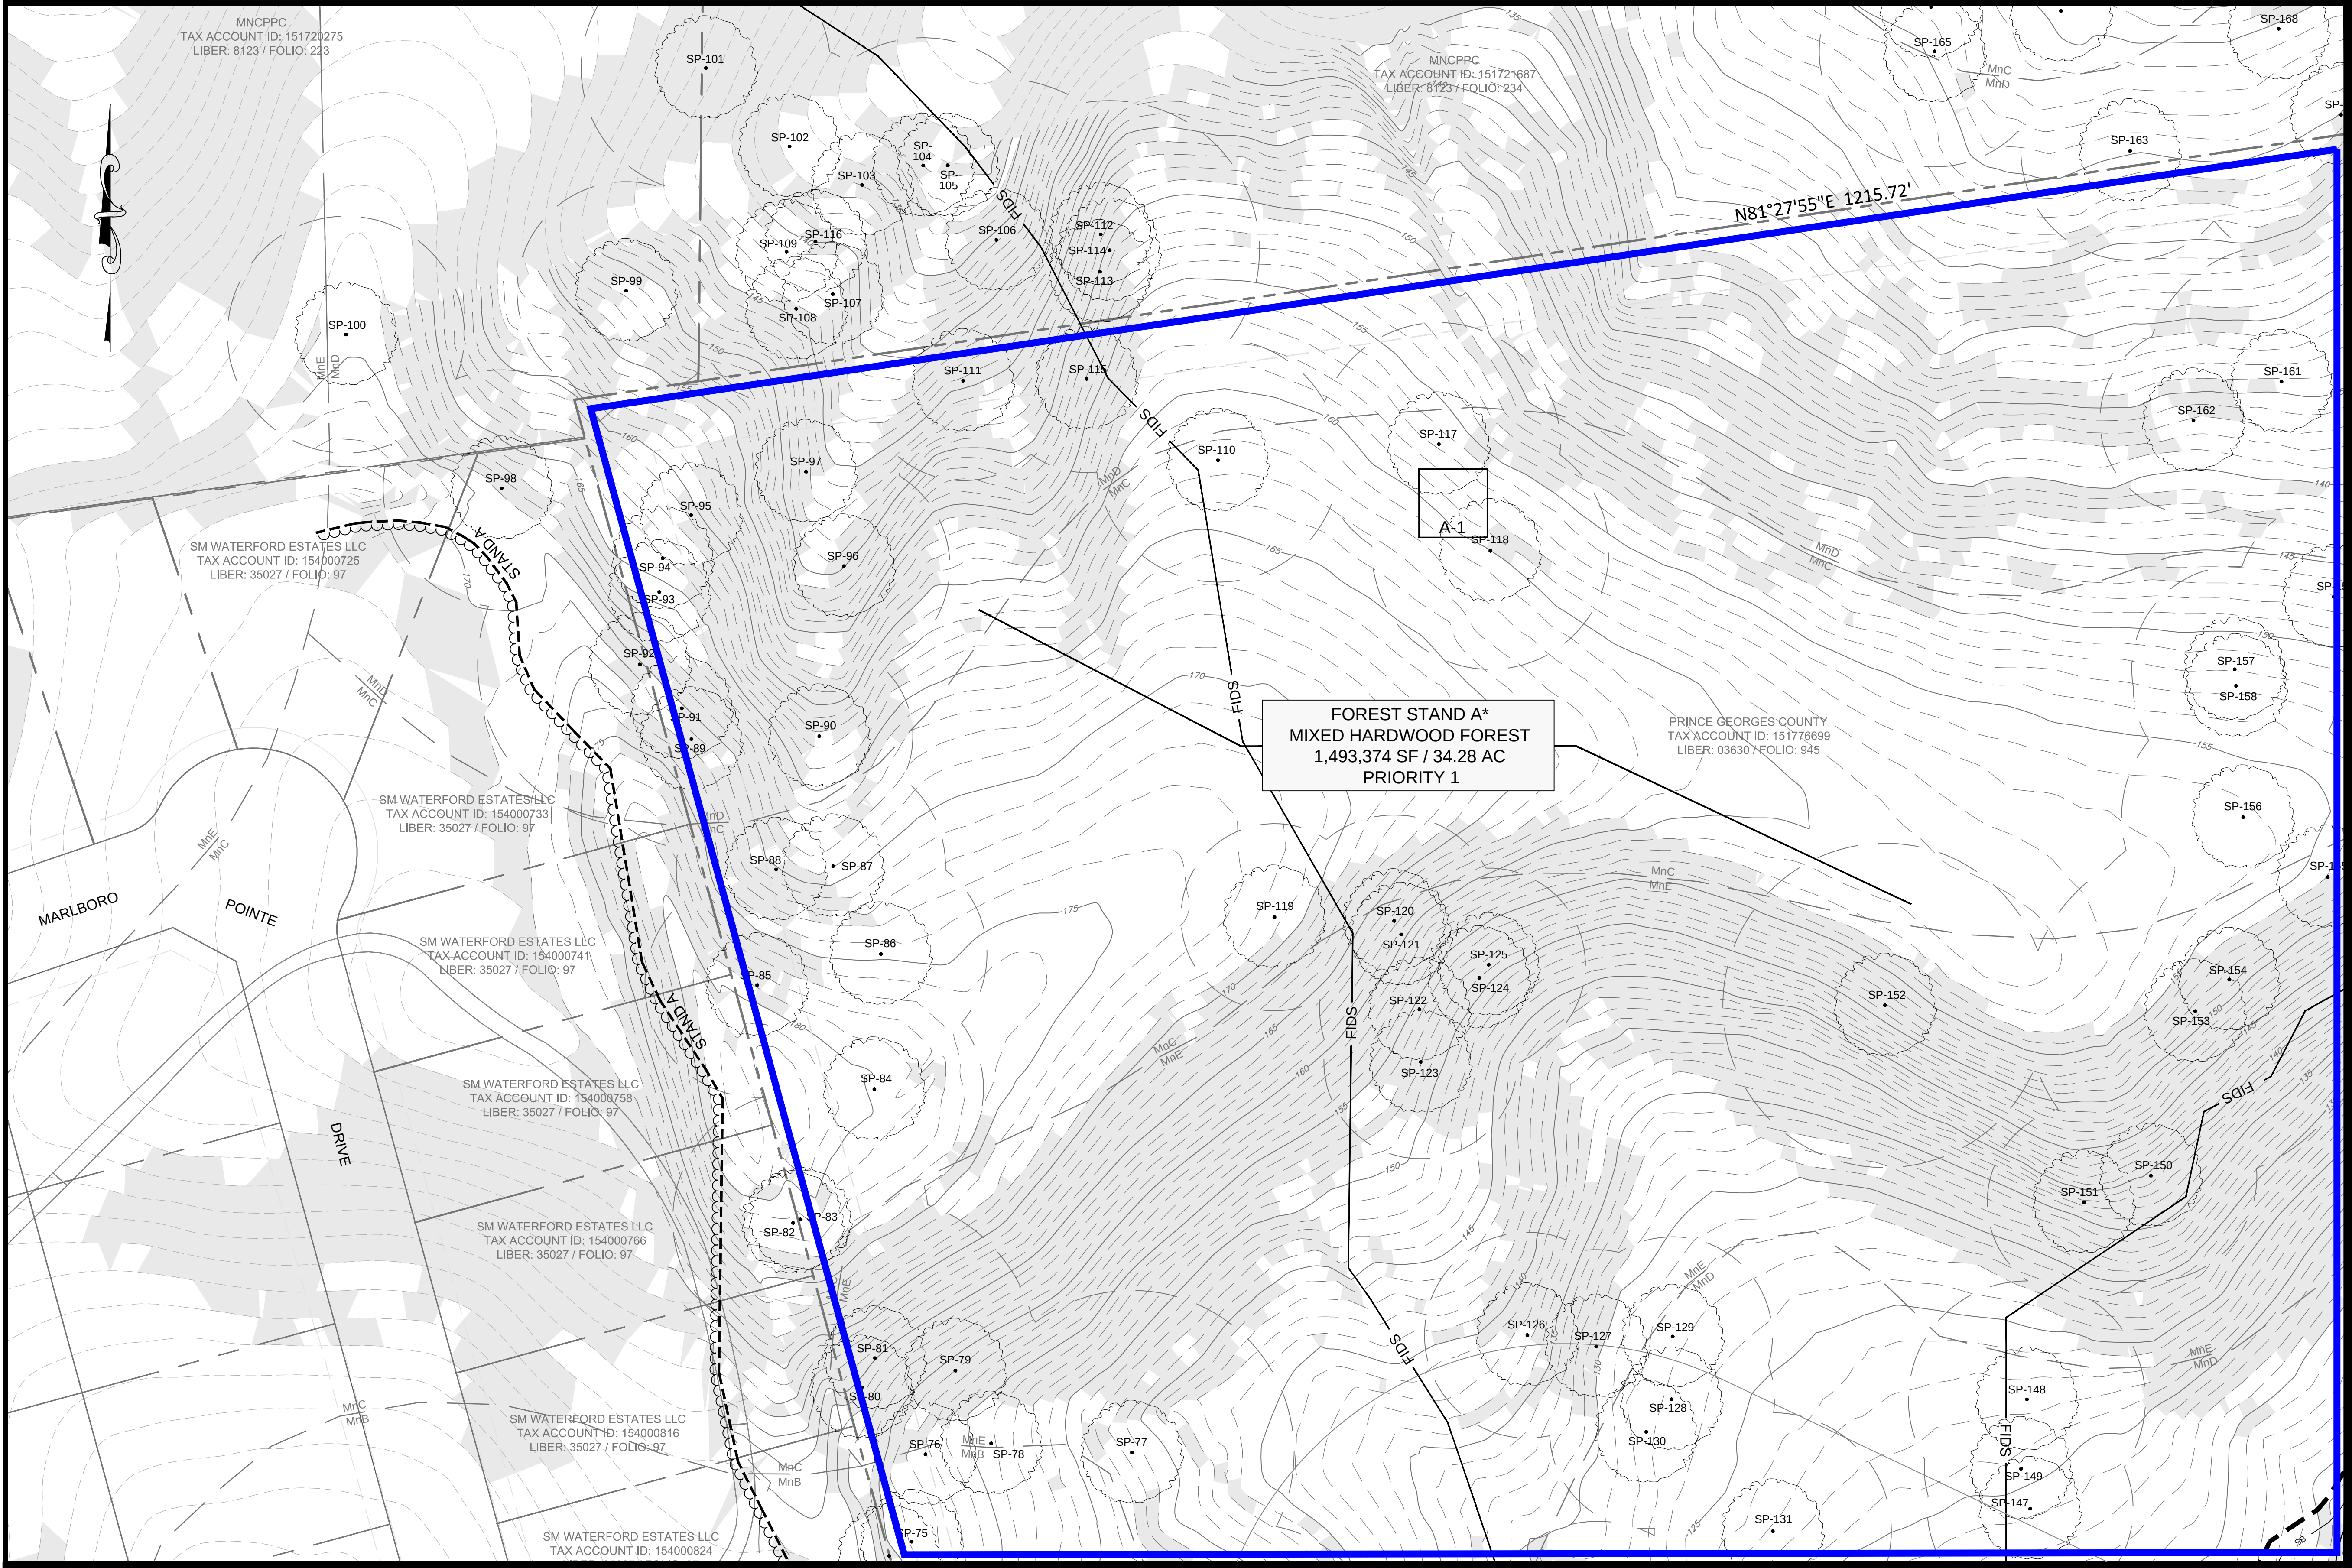

VICINITY MAP

SCALE: 1"=2000'
ADC MAP/GRID: H/2
WSSC: 207SE11
TAX MAP NO./GRID: 092/B4


LEGEND

- PROPERTY LINE
- LOD LIMIT OF DISTURBANCE
- LOD PREVIOUSLY APPROVED LIMIT OF DISTURBANCE FOR INDOOR GUN RANGE & K-9 TRAINING FACILITY
- EX. CONTOUR
- EX. EDGE OF ROAD
- EX. CENTER OF ROAD
- EX. BUILDING
- EX. TREELINE
- EX. EASEMENT
- FOUND IRON PIPE
- SOIL BOUNDARY
- REGULATED STREAM
- WETLAND BOUNDARY
- 25' WETLAND BUFFER
- FOREST STAND SAMPLE PLOT
- SPECIMEN TREE/ CRITICAL ROOT ZONE
- FOREST STAND BOUNDARY
- 75' REGULATED STREAM BUFFER
- PRIMARY MANAGEMENT AREA
- FOREST INTERIOR DWELLING SPECIES (300' HABITAT BUFFER)
- 100 YEAR FLOODPLAIN
- WETLAND/UPLAND SAMPLE PLOT
- WETLAND FLAGGING
- STEEP SLOPES (15% & GREATER)
- MARLBORO CLAY BOUNDARY
- TREE PROTECTION FENCE
- SPECIMEN TREE SIGN
- WOODLAND PRESERVATION SIGN
- DIVERSION FENCE
- SUPER SILT FENCE
- WOODLAND RETAINED - NOT CREDITED

MATCHLINE B (SEE SHEET 5 OF 15)

MATCHLINE A (SEE SHEET 6 OF 15)

GRAPHICAL SCALE

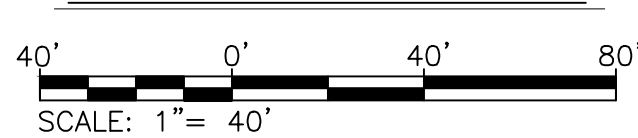



QUALIFIED PROFESSIONAL CERTIFICATION:
THIS COMPLIES WITH THE CURRENT REQUIREMENTS OF THE PRINCE GEORGE'S COUNTY CODE AND THE ENVIRONMENTAL TECHNICAL MANUAL.
SIGNED: *Jennifer A. Bird* DATE: 8/2020
JENNIFER BIRD
936 RIDGEBROOK ROAD SPARKS, MD 21152
PHONE: 410.316.7959 JENNIFER.BIRD@KCI.COM

KCI
ENGINEERS
PLANNERS
SCIENTISTS
CONSTRUCTION MANAGERS
11850 WEST MARKET PLACE
SUITE A
FULTON, MD 20759
TELEPHONE: (410) 792-8086
FAX: (410) 792-7419

REVISIONS				DATE
NO.	DATE	DESCRIPTION	BY	
				8/2020
				SCALE
				1"=40'
				DESIGNED BY
				AAW
				CHECKED BY
				JB

PRINCE GEORGE'S COUNTY
EVOC COURSE
4920 RITCHIE MARLBORO ROAD, UPPER MARLBORO, MD 20772
TYPE 2 TREE CONSERVATION PLAN
PRINCE GEORGE'S COUNTY ELECTION DISTRICT 15
DRAWING NO.
TCP-1
SHEET 4 OF 15
KCI JOB NUMBER
271803046
271803049

Prince Georges County Planning Department, M-NCPPC Environmental Planning Section TYPE 2 TREE CONSERVATION PLAN APPROVAL			
TCPH-147-91-08			
APPROVED BY	DATE	REASON FOR REVISION	
00 JPM	08/16/91		
01 JPM	06/13/97		
02 JPM	03/31/99		
03 JPM	06/20/02		
04 K. FINCH	07/11/07		
05 JL STASZ	10/16/08		
06 T. BURKE	9/27/17		
07 C. SCHNEIDER	5/18/2020	EVO & K-9 FACILITY	
08		EVOC COURSE	
09			
10			

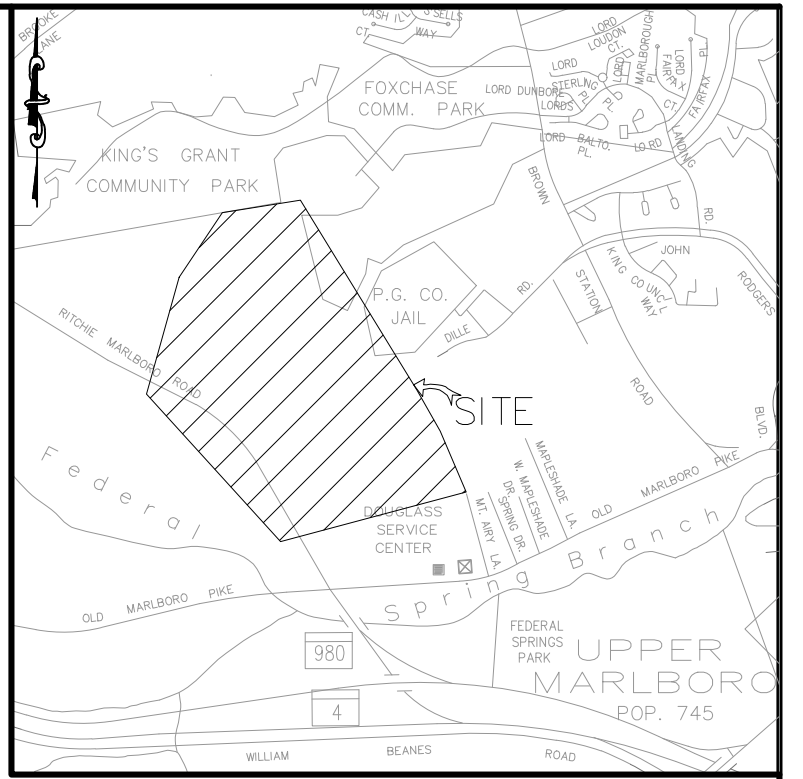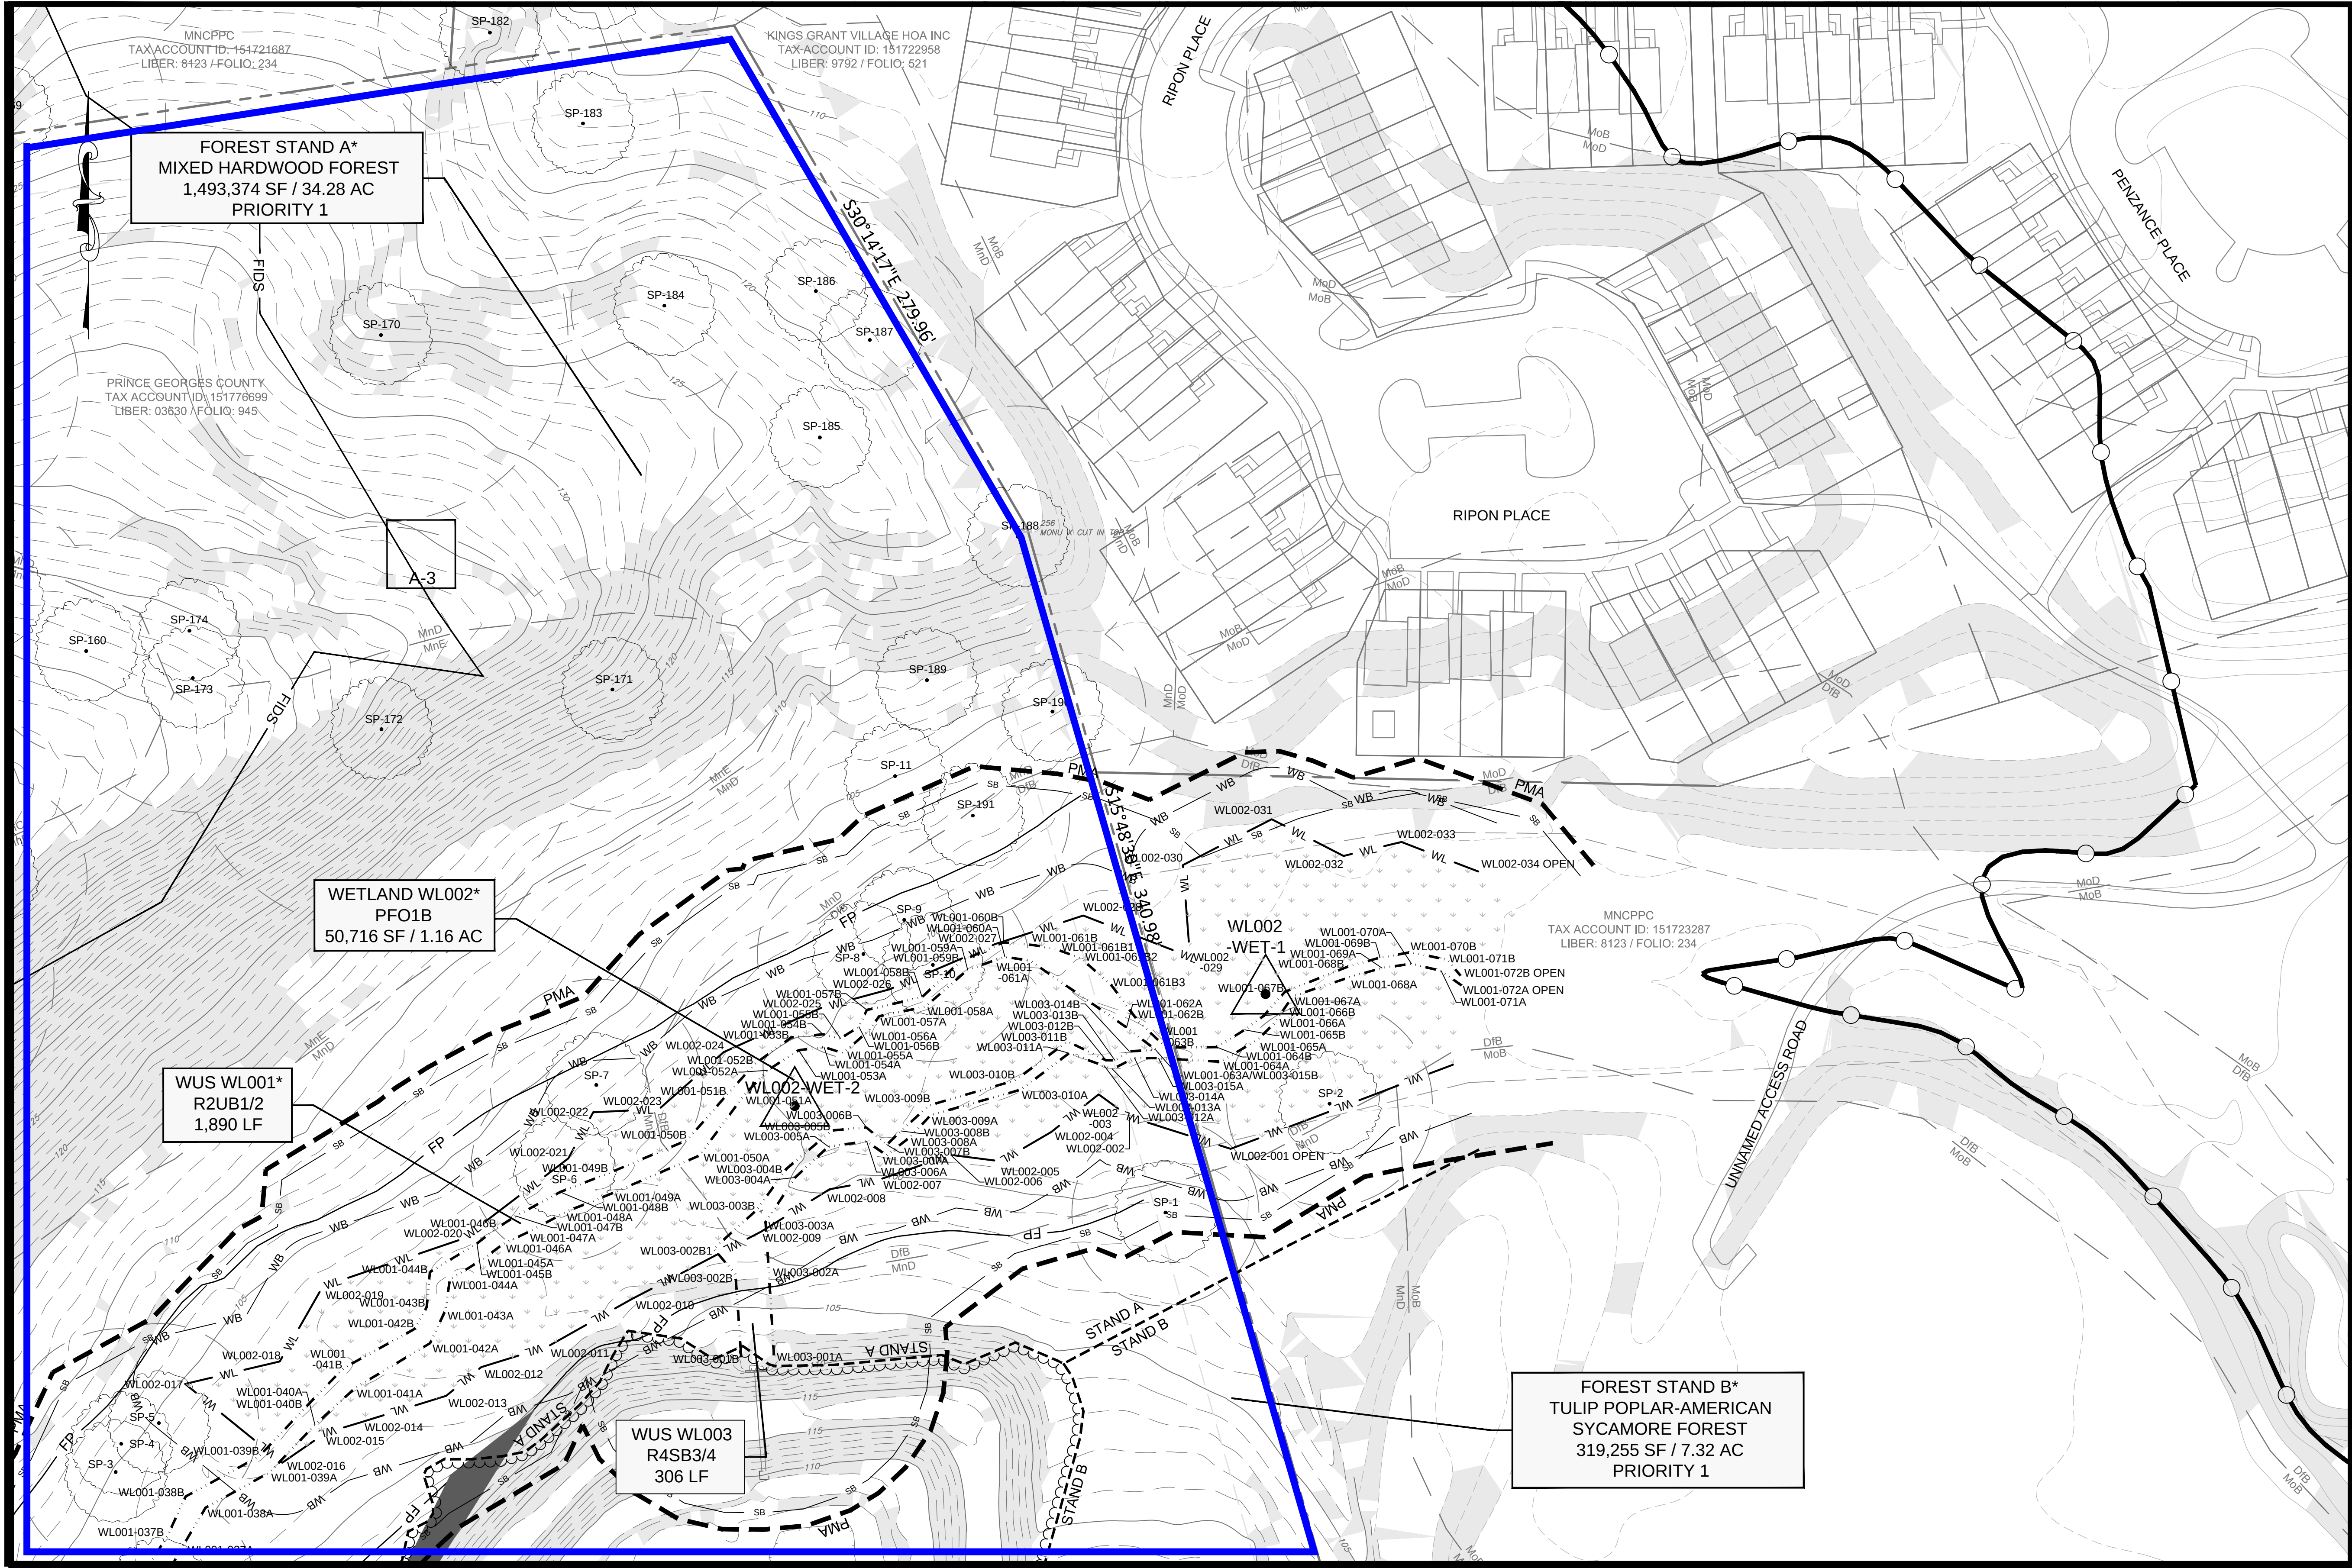

VICINITY MAP


SCALE: 1"=2000'
ADC MAP/GRID: H/2
WSSC: 207SE11
TAX MAP NO./GRID: 092/B4

LEGEND

- PROPERTY LINE
- LOD LIMIT OF DISTURBANCE
- LOD PREVIOUSLY APPROVED LIMIT OF DISTURBANCE FOR INDOOR GUN RANGE & K-9 TRAINING FACILITY
- EX. CONTOUR
- EX. EDGE OF ROAD
- EX. CENTER OF ROAD
- EX. BUILDING
- EX. TREELINE
- EX. EASEMENT
- FOUND IRON PIPE
- SOIL BOUNDARY
- REGULATED STREAM
- WETLAND BOUNDARY
- 25' WETLAND BUFFER
- FOREST STAND SAMPLE PLOT
- SPECIMEN TREE/ CRITICAL ROOT ZONE
- FOREST STAND BOUNDARY
- 75' REGULATED STREAM BUFFER
- PRIMARY MANAGEMENT AREA
- FOREST INTERIOR DWELLING SPECIES (300' HABITAT BUFFER)
- 100 YEAR FLOODPLAIN
- WETLAND/UPLAND SAMPLE PLOT
- WETLAND FLAGGING
- STEEP SLOPES (15% & GREATER)
- MARLBORO CLAY BOUNDARY
- TREE PROTECTION FENCE
- SPECIMEN TREE SIGN
- WOODLAND PRESERVATION SIGN
- DIVERSION FENCE
- SUPER SILT FENCE
- WOODLAND RETAINED - NOT CREDITED

Prince Georges County Planning Department, M-NCPPC Environmental Planning Section TYPE 2 TREE CONSERVATION PLAN APPROVAL		
TCP#1-147-91-08		
APPROVED BY	DATE	REASON FOR REVISION
00 JPM	08/16/91	
01 JPM	06/13/97	
02 JPM	03/31/99	
03 JPM	06/20/02	
04 K. FINCH	07/11/07	
05 JL STASZ	10/16/08	
06 T. BURKE	9/27/17	
07 C. SCHNEIDER	5/18/2020	EVO & K-9 FACILITY
08		EVO COURSE
09		
10		

GRAPHICAL SCALE

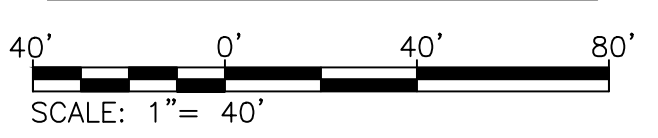



QUALIFIED PROFESSIONAL CERTIFICATION:
THIS COMPLIES WITH THE CURRENT REQUIREMENTS OF THE PRINCE
GEORGE'S COUNTY CODE AND THE ENVIRONMENTAL TECHNICAL MANUAL.
SIGNED: *Jennifer Bird* DATE: 8/2020
JENNIFER BIRD
936 RIDGEBROOK ROAD SPARKS, MD 21152
PHONE: 410.316.7959 JENNIFER.BIRD@KCI.COM

ENGINEERS
PLANNERS
SCIENTISTS
CONSTRUCTION MANAGERS
KCI
TECHNOLOGIES
11850 WEST MARKET PLACE
SUITE A
FULTON, MD 20759
TELEPHONE: (410) 792-8086
FAX: (410) 792-7419

REVISIONS			
NO.	DATE	DESCRIPTION	BY

PRINCE GEORGE'S COUNTY
EVO COURSE
4920 RITCHIE MARLBORO ROAD, UPPER MARLBORO, MD 20772
TYPE 2 TREE CONSERVATION PLAN
PRINCE GEORGE'S COUNTY ELECTION DISTRICT 15
DRAWING NO.
TCP-2
SHEET 5 OF 15
KCI JOB NUMBER
271803046
271803049

MATCHLINE A (SEE SHEET 4 OF 15)

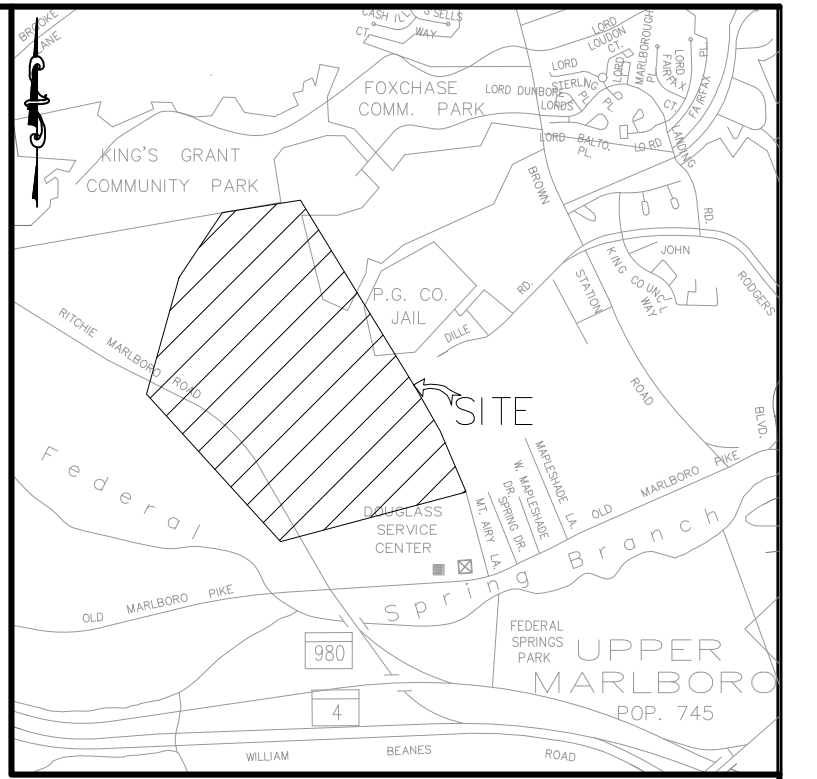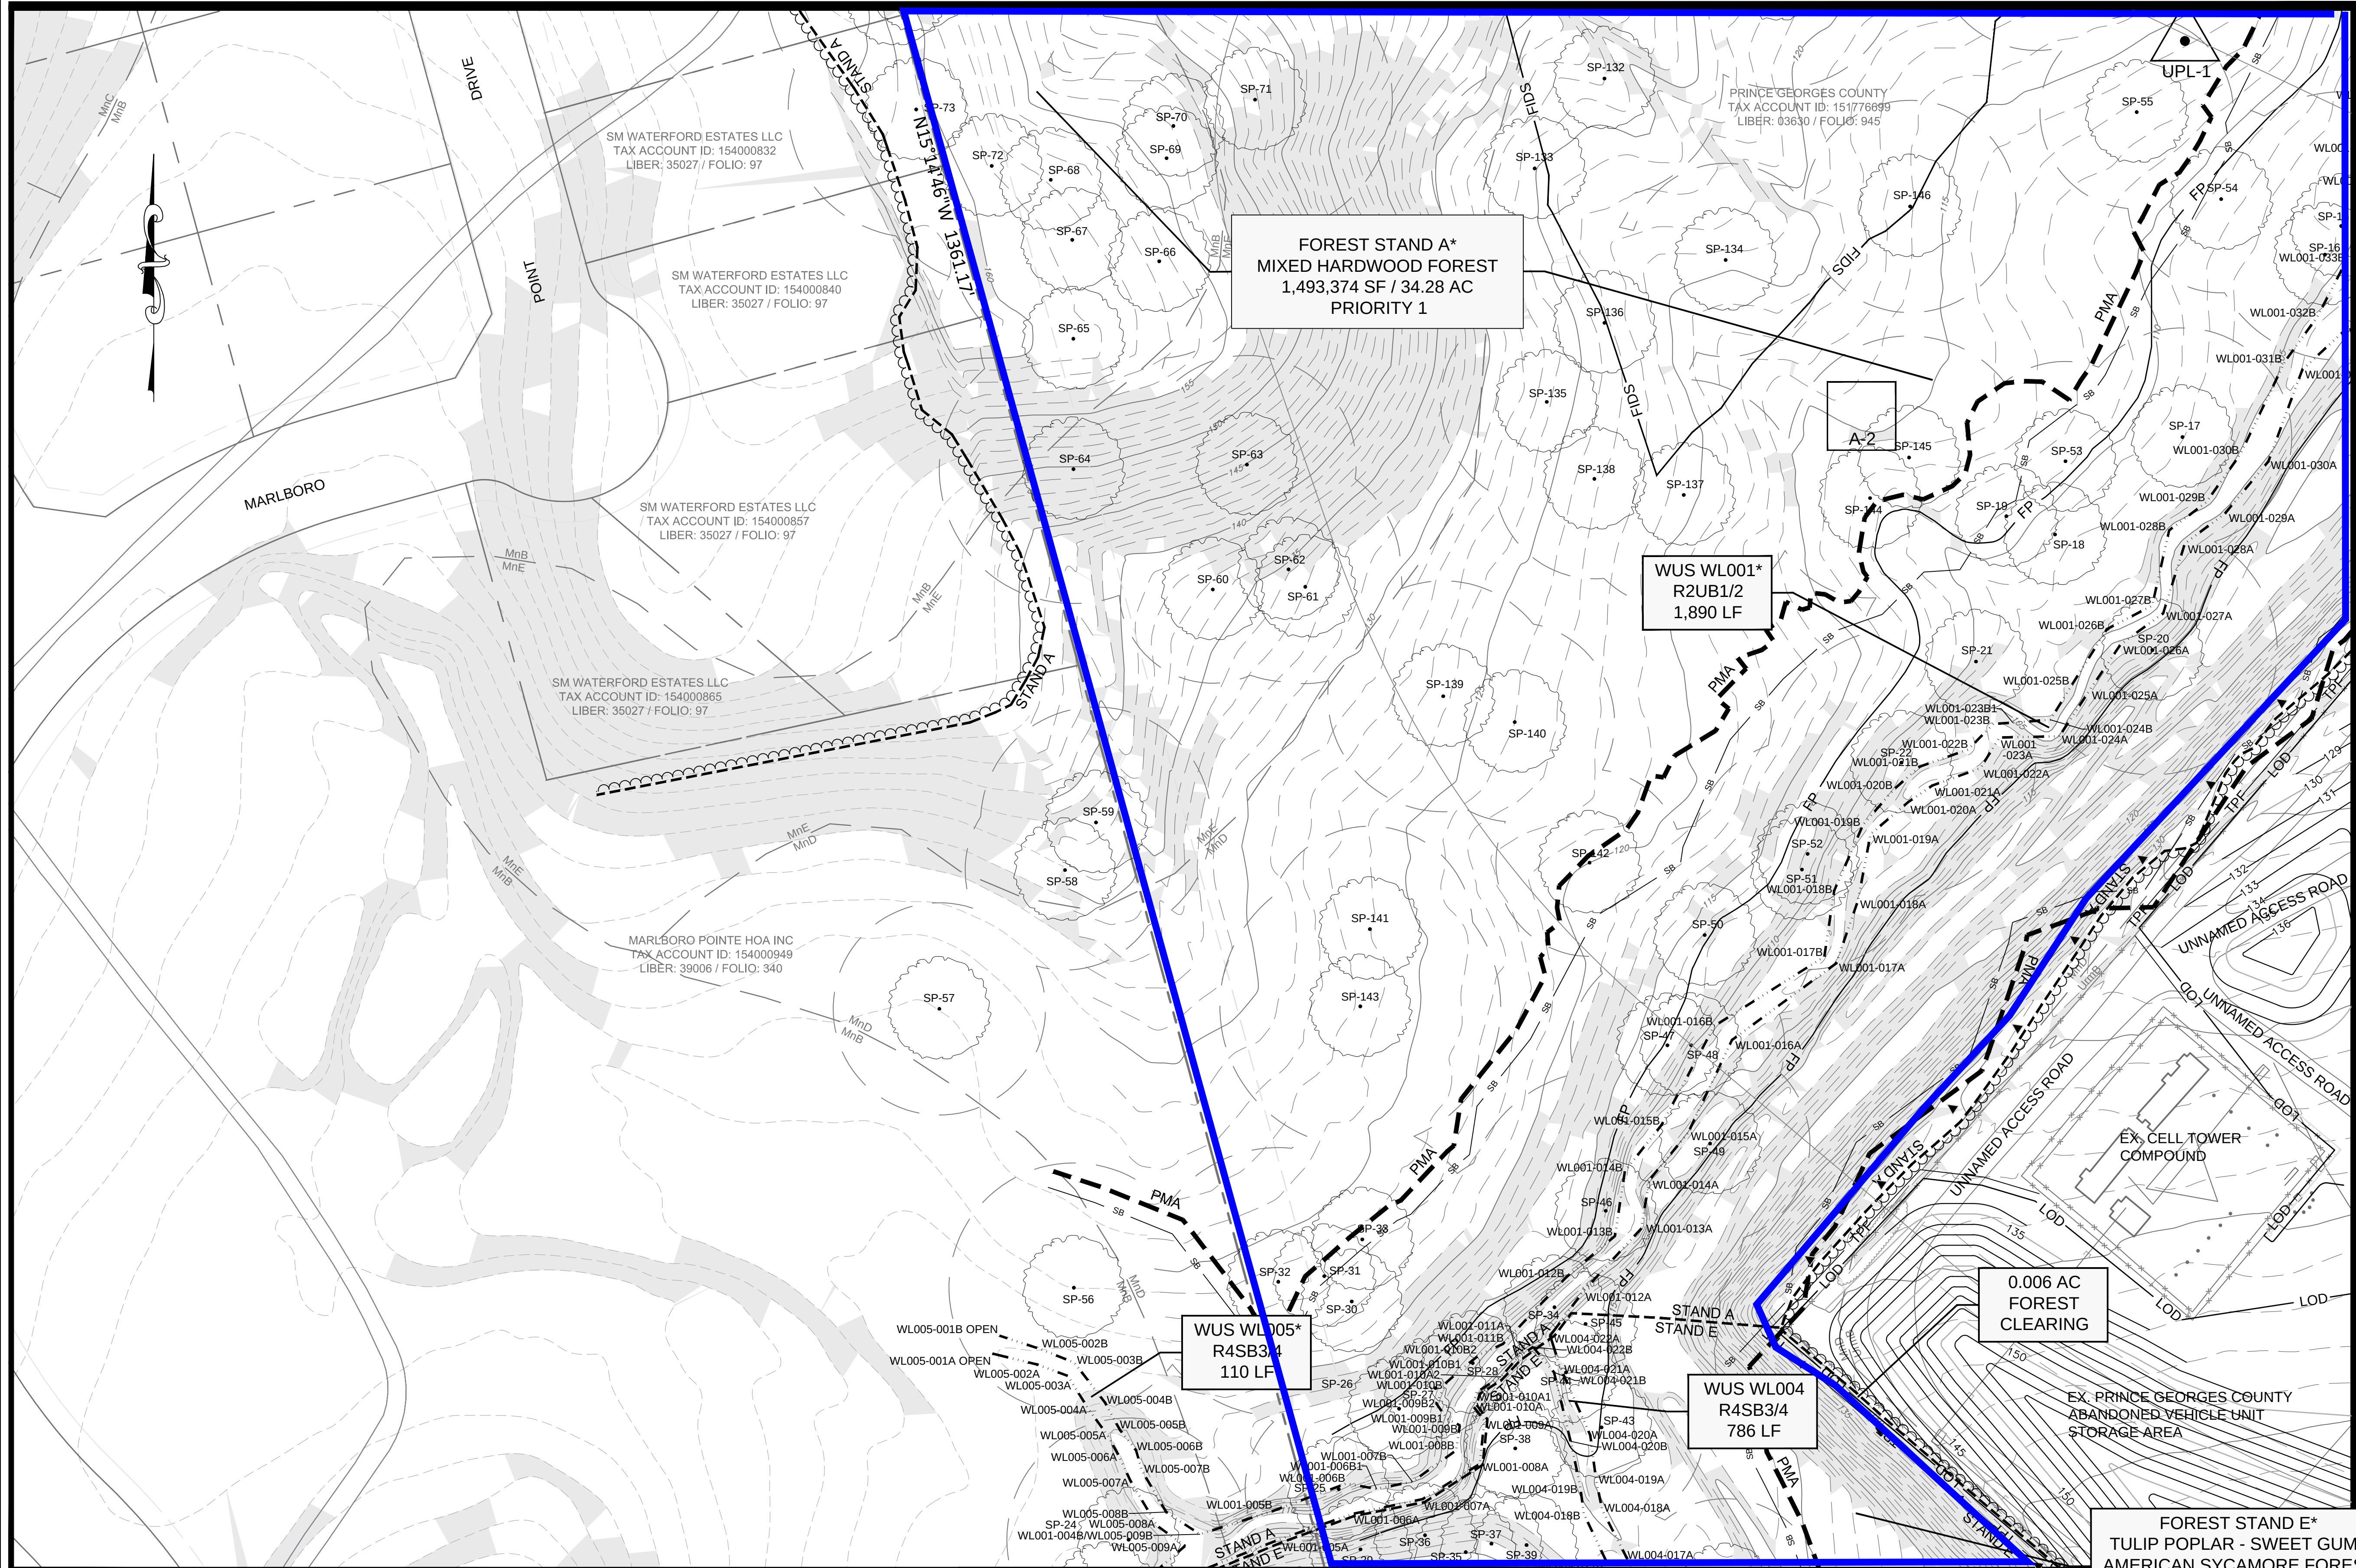

VICINITY MAP

SCALE: 1"=2000'
ADC MAP/GRID: H/2
WSSC: 207SE11
TAX MAP NO./GRID: 092/B4

LEGEND

- PROPERTY LINE
- LIMIT OF DISTURBANCE
- PREVIOUSLY APPROVED LIMIT OF DISTURBANCE FOR INDOOR GUN RANGE & K-9 TRAINING FACILITY
- EX. CONTOUR
- EX. EDGE OF ROAD
- EX. CENTER OF ROAD
- EX. BUILDING
- EX. TREELINE
- EX. EASEMENT
- FOUND IRON PIPE
- SOIL BOUNDARY
- REGULATED STREAM
- WETLAND BOUNDARY
- 25' WETLAND BUFFER
- FOREST STAND SAMPLE PLOT
- SPECIMEN TREE/ CRITICAL ROOT ZONE
- FOREST STAND BOUNDARY
- 75' REGULATED STREAM BUFFER
- PRIMARY MANAGEMENT AREA
- FOREST INTERIOR DWELLING SPECIES (300' HABITAT BUFFER)
- 100 YEAR FLOODPLAIN
- WETLAND/UPLAND SAMPLE PLOT
- WETLAND FLAGGING
- STEEP SLOPES (15% & GREATER)
- MARLBORO CLAY BOUNDARY
- TREE PROTECTION FENCE
- SPECIMEN TREE SIGN
- WOODLAND PRESERVATION SIGN
- DIVERSION FENCE
- SUPER SILT FENCE
- WOODLAND RETAINED - NOT CREDITED

MATCHLINE E (SEE SHEET 7 OF 15)

MATCHLINE D (SEE SHEET 8 OF 15)

GRAPHICAL SCALE

40' 0' 40' 80'
SCALE: 1"= 40'

QUALIFIED PROFESSIONAL CERTIFICATION:
THIS COMPLIES WITH THE CURRENT REQUIREMENTS OF THE PRINCE GEORGE'S COUNTY CODE AND THE ENVIRONMENTAL TECHNICAL MANUAL.

SIGNED: *Jennifer Bird* DATE: 8/2020

JENNIFER BIRD
936 RIDGEBROOK ROAD SPARKS, MD 21152
PHONE: 410.316.7959 JENNIFER.BIRD@KCI.COM



KCI
ENGINEERS
PLANNERS
SCIENTISTS
CONSTRUCTION MANAGERS
11850 WEST MARKET PLACE
SUITE A
FULTON, MD 20759
TELEPHONE: (410) 792-8086
FAX: (410) 792-7419

REVISIONS			
NO.	DATE	DESCRIPTION	BY

DATE	8/2020
SCALE	1"=40'
DESIGNED BY	AAW
CHECKED BY	JB

PRINCE GEORGE'S COUNTY EVOC COURSE			DRAWING NO.
4920 RITCHIE MARLBORO ROAD, UPPER MARLBORO, MD 20772			TCP-3
TYPE 2 TREE CONSERVATION PLAN			SHEET 6 OF 15
PRINCE GEORGE'S COUNTY			KCI JOB NUMBER
ELECTION DISTRICT 15			271803046
			271803049

MATCHLINE C (SEE SHEET 5 OF 15)

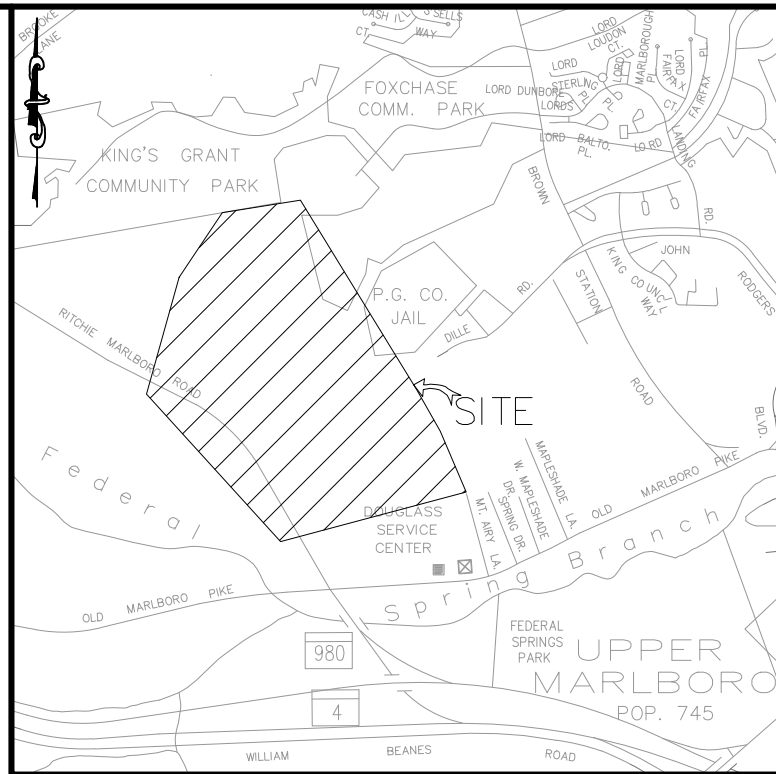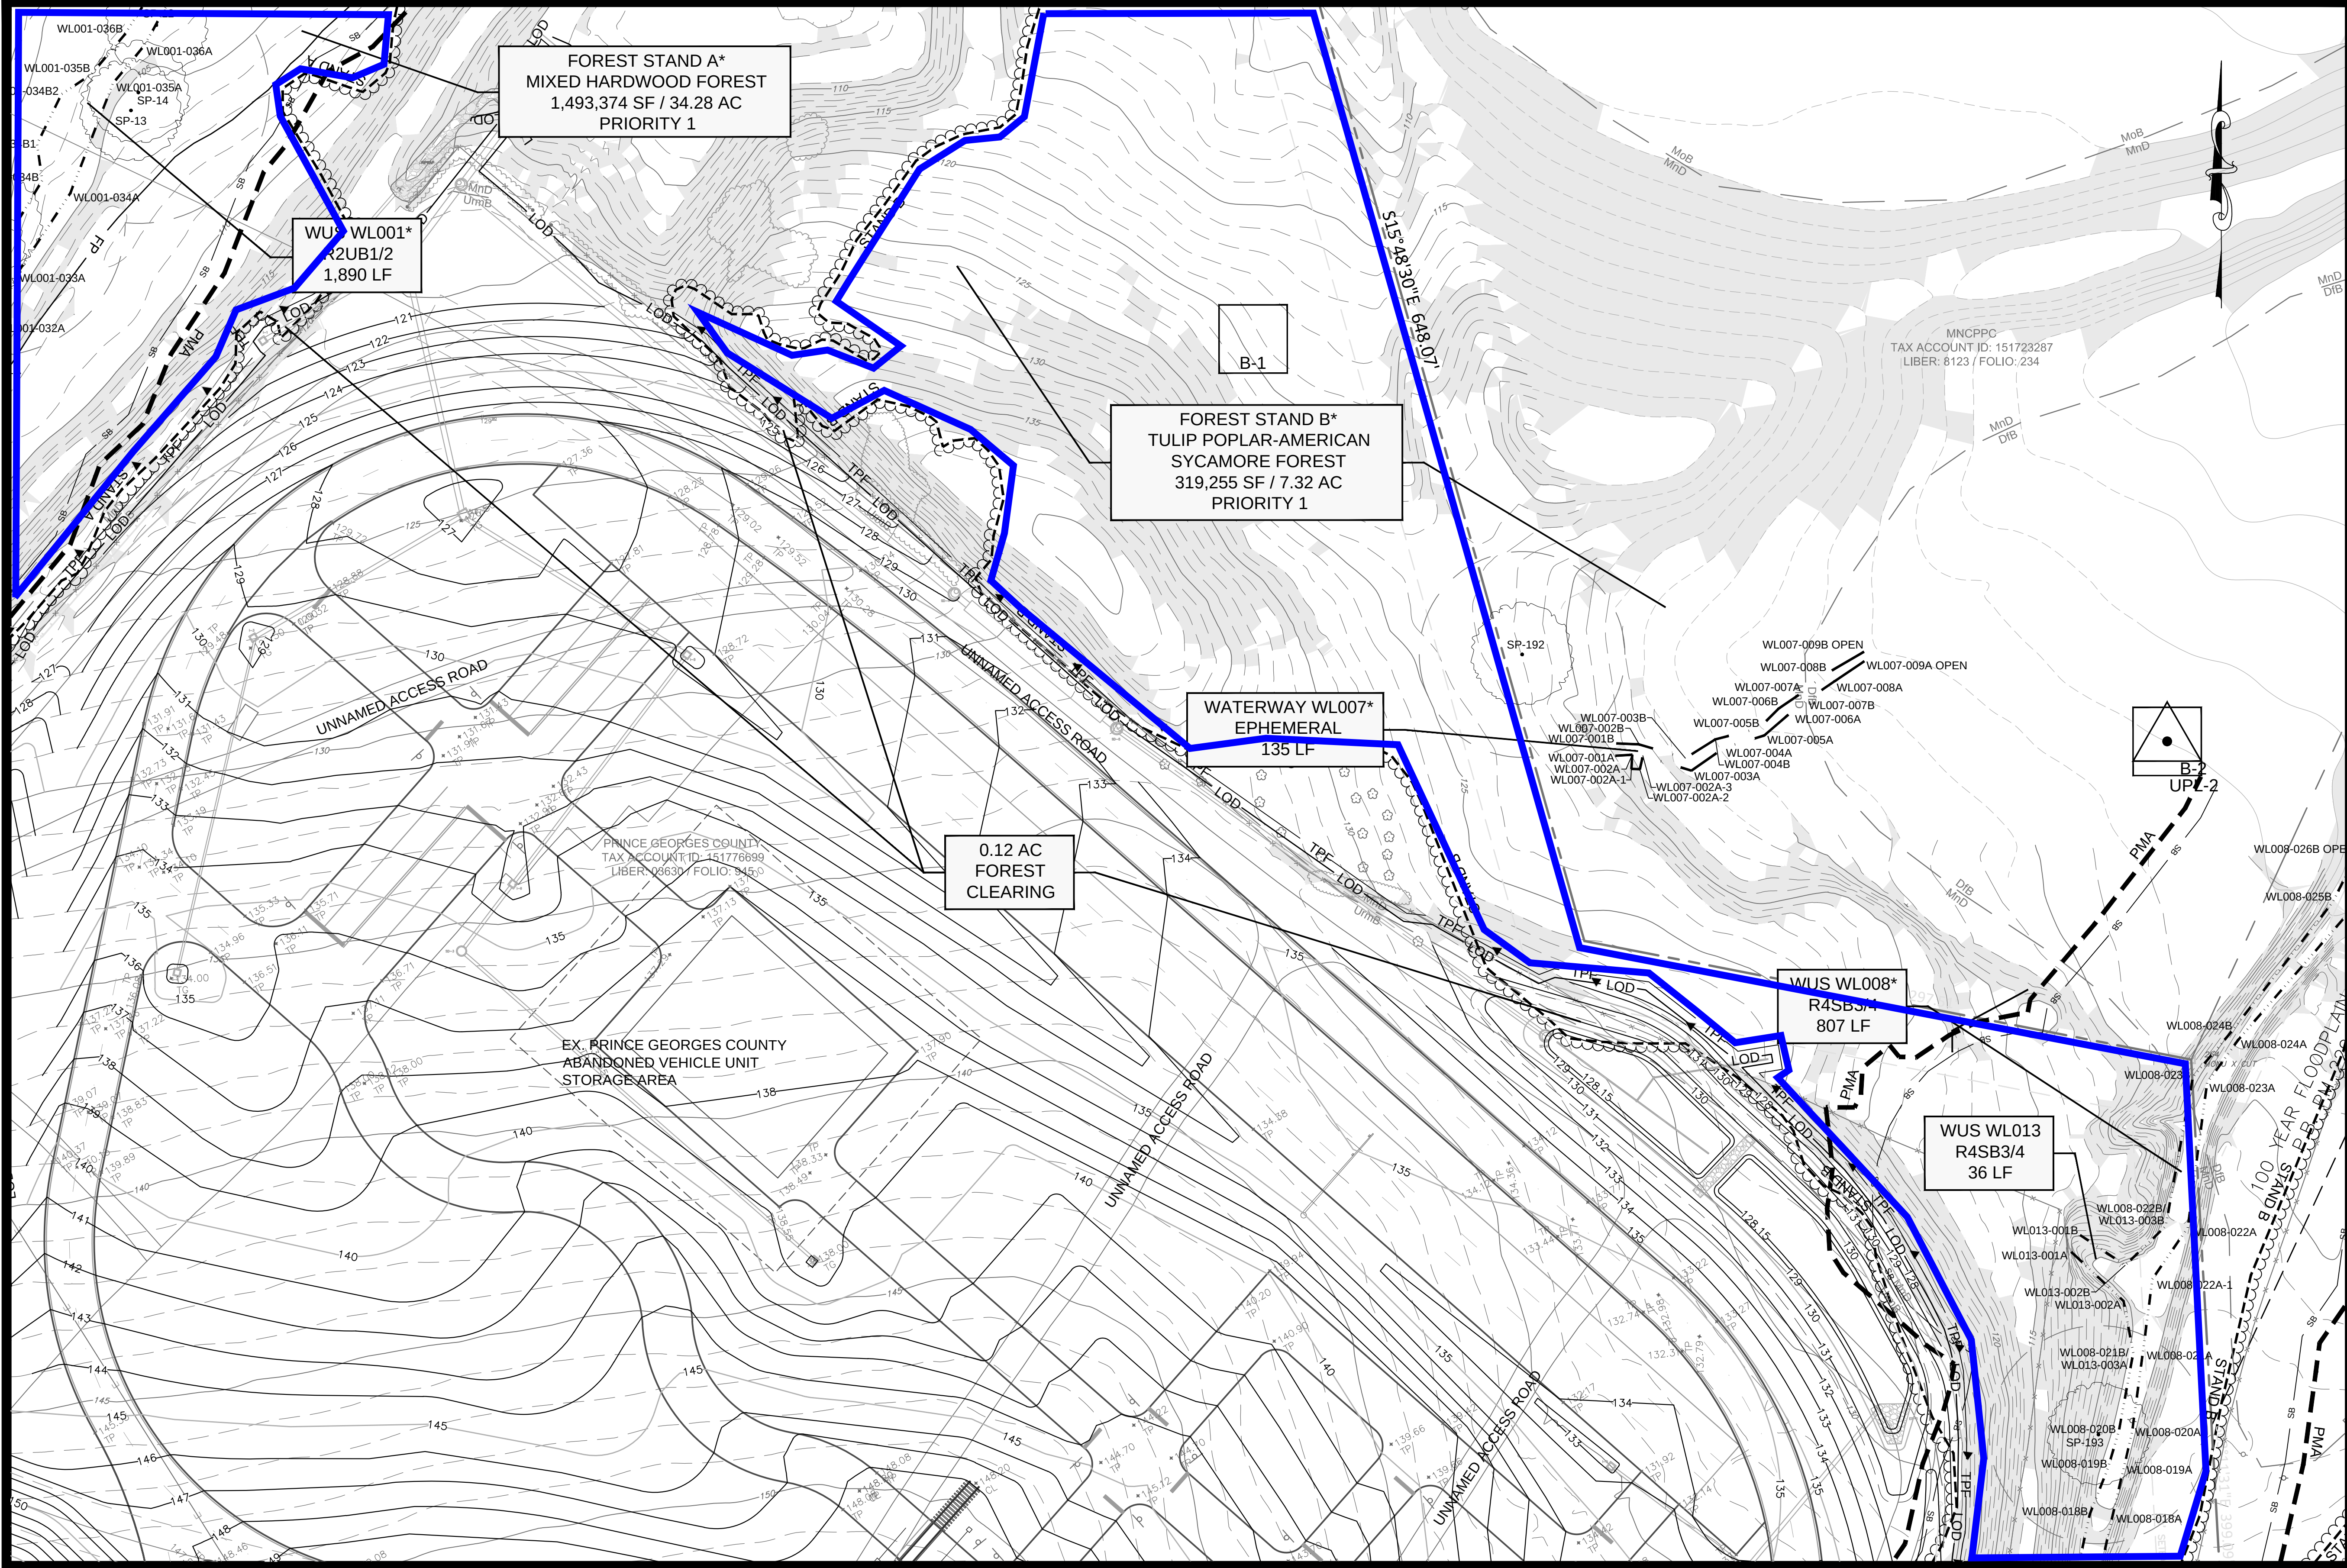

VICINITY MAP

SCALE: 1"=2000'
ADC MAP/GRID: H/2
WSSC: 207SE11
TAX MAP NO./GRID: 092/B4

LEGEND


- PROPERTY LINE
- LOD LIMIT OF DISTURBANCE
- PREVIOUSLY APPROVED LIMIT OF DISTURBANCE FOR INDOOR GUN RANGE & K-9 TRAINING FACILITY
- EX. CONTOUR
- EX. EDGE OF ROAD
- EX. CENTER OF ROAD
- EX. BUILDING
- EX. TREELINE
- EX. EASEMENT
- FOUND IRON PIPE
- SOIL BOUNDARY
- REGULATED STREAM
- WETLAND BOUNDARY
- 25' WETLAND BUFFER
- FOREST STAND SAMPLE PLOT
- SPECIMEN TREE/ CRITICAL ROOT ZONE
- STAND B
- STAND A
- SB 75' REGULATED STREAM BUFFER
- PMA PRIMARY MANAGEMENT AREA
- FIDS FOREST INTERIOR DWELLING SPECIES (300' HABITAT BUFFER)
- FP 100 YEAR FLOODPLAIN
- WETLAND/UPLAND SAMPLE PLOT
- WP016-WET WETLAND FLAGGING
- WP016-001 (15% & GREATER)
- MARLBORO CLAY BOUNDARY
- TPF TREE PROTECTION FENCE
- SPECIMEN TREE SIGN
- WOODLAND PRESERVATION SIGN
- DF DIVERSION FENCE
- SSF SUPER SILT FENCE
- WOODLAND RETAINED - NOT CREDITED

Prince Georges County Planning Department, M-NCPPC Environmental Planning Section TYPE 2 TREE CONSERVATION PLAN APPROVAL			
TCPH-147-91-08			
APPROVED BY	DATE	REASON FOR REVISION	
00 JPM	08/16/91		
01 JPM	06/13/97		
02 JPM	03/31/99		
03 JPM	06/20/02		
04 K. FINCH	07/11/07		
05 JL STASZ	10/16/08		
06 T. BURKE	9/27/17		
07 C. SCHNEIDER	5/18/2020	EVO & K-9 FACILITY	
08		EVO COURSE	
09			
10			

MATCHLINE F (SEE SHEET 8 OF 15)

MATCHLINE G (SEE SHEET 9 OF 15)

GRAPHICAL SCALE

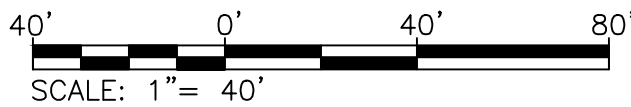

QUALIFIED PROFESSIONAL CERTIFICATION:
THIS COMPLIES WITH THE CURRENT REQUIREMENTS OF THE PRINCE
GEORGE'S COUNTY CODE AND THE ENVIRONMENTAL TECHNICAL MANUAL.

SIGNED: *Jennifer Bird* DATE: 8/2020



JENNIFER BIRD
936 RIDGEBROOK ROAD SPARKS, MD 21152
PHONE: 410.316.7959 JENNIFER.BIRD@KCI.COM



REVISIONS			
NO.	DATE	DESCRIPTION	BY

DATE
8/2020
SCALE
1"=40'
DESIGNED BY
AAW
CHECKED BY
JB

PRINCE GEORGE'S COUNTY
EVO COURSE
4920 RITCHIE MARLBORO ROAD, UPPER MARLBORO, MD 20772
TYPE 2 TREE CONSERVATION PLAN
PRINCE GEORGE'S COUNTY ELECTION DISTRICT 15
DRAWING NO.
TCP-4
SHEET 7 OF 15
KCI JOB NUMBER
271803046
271803049

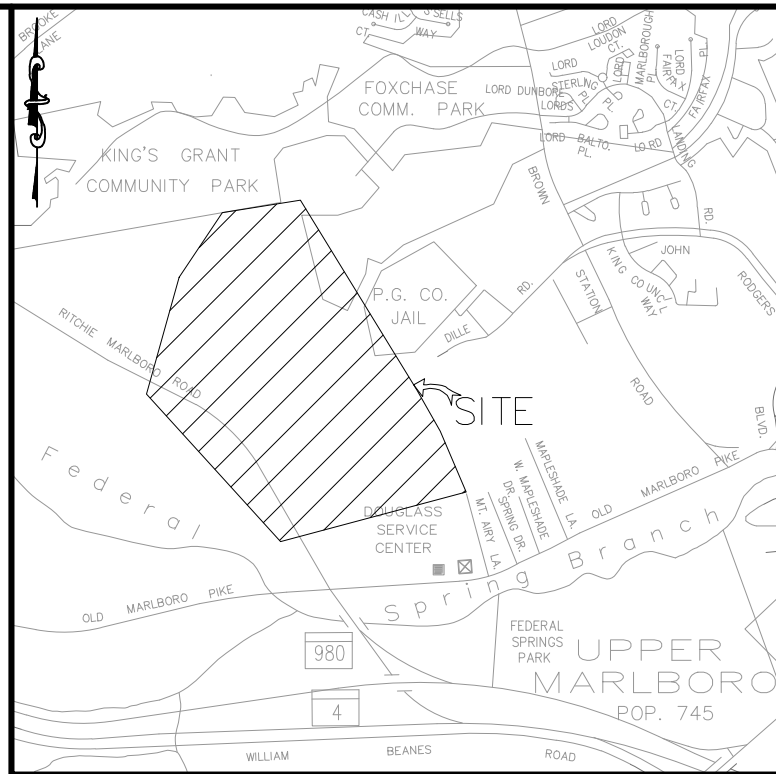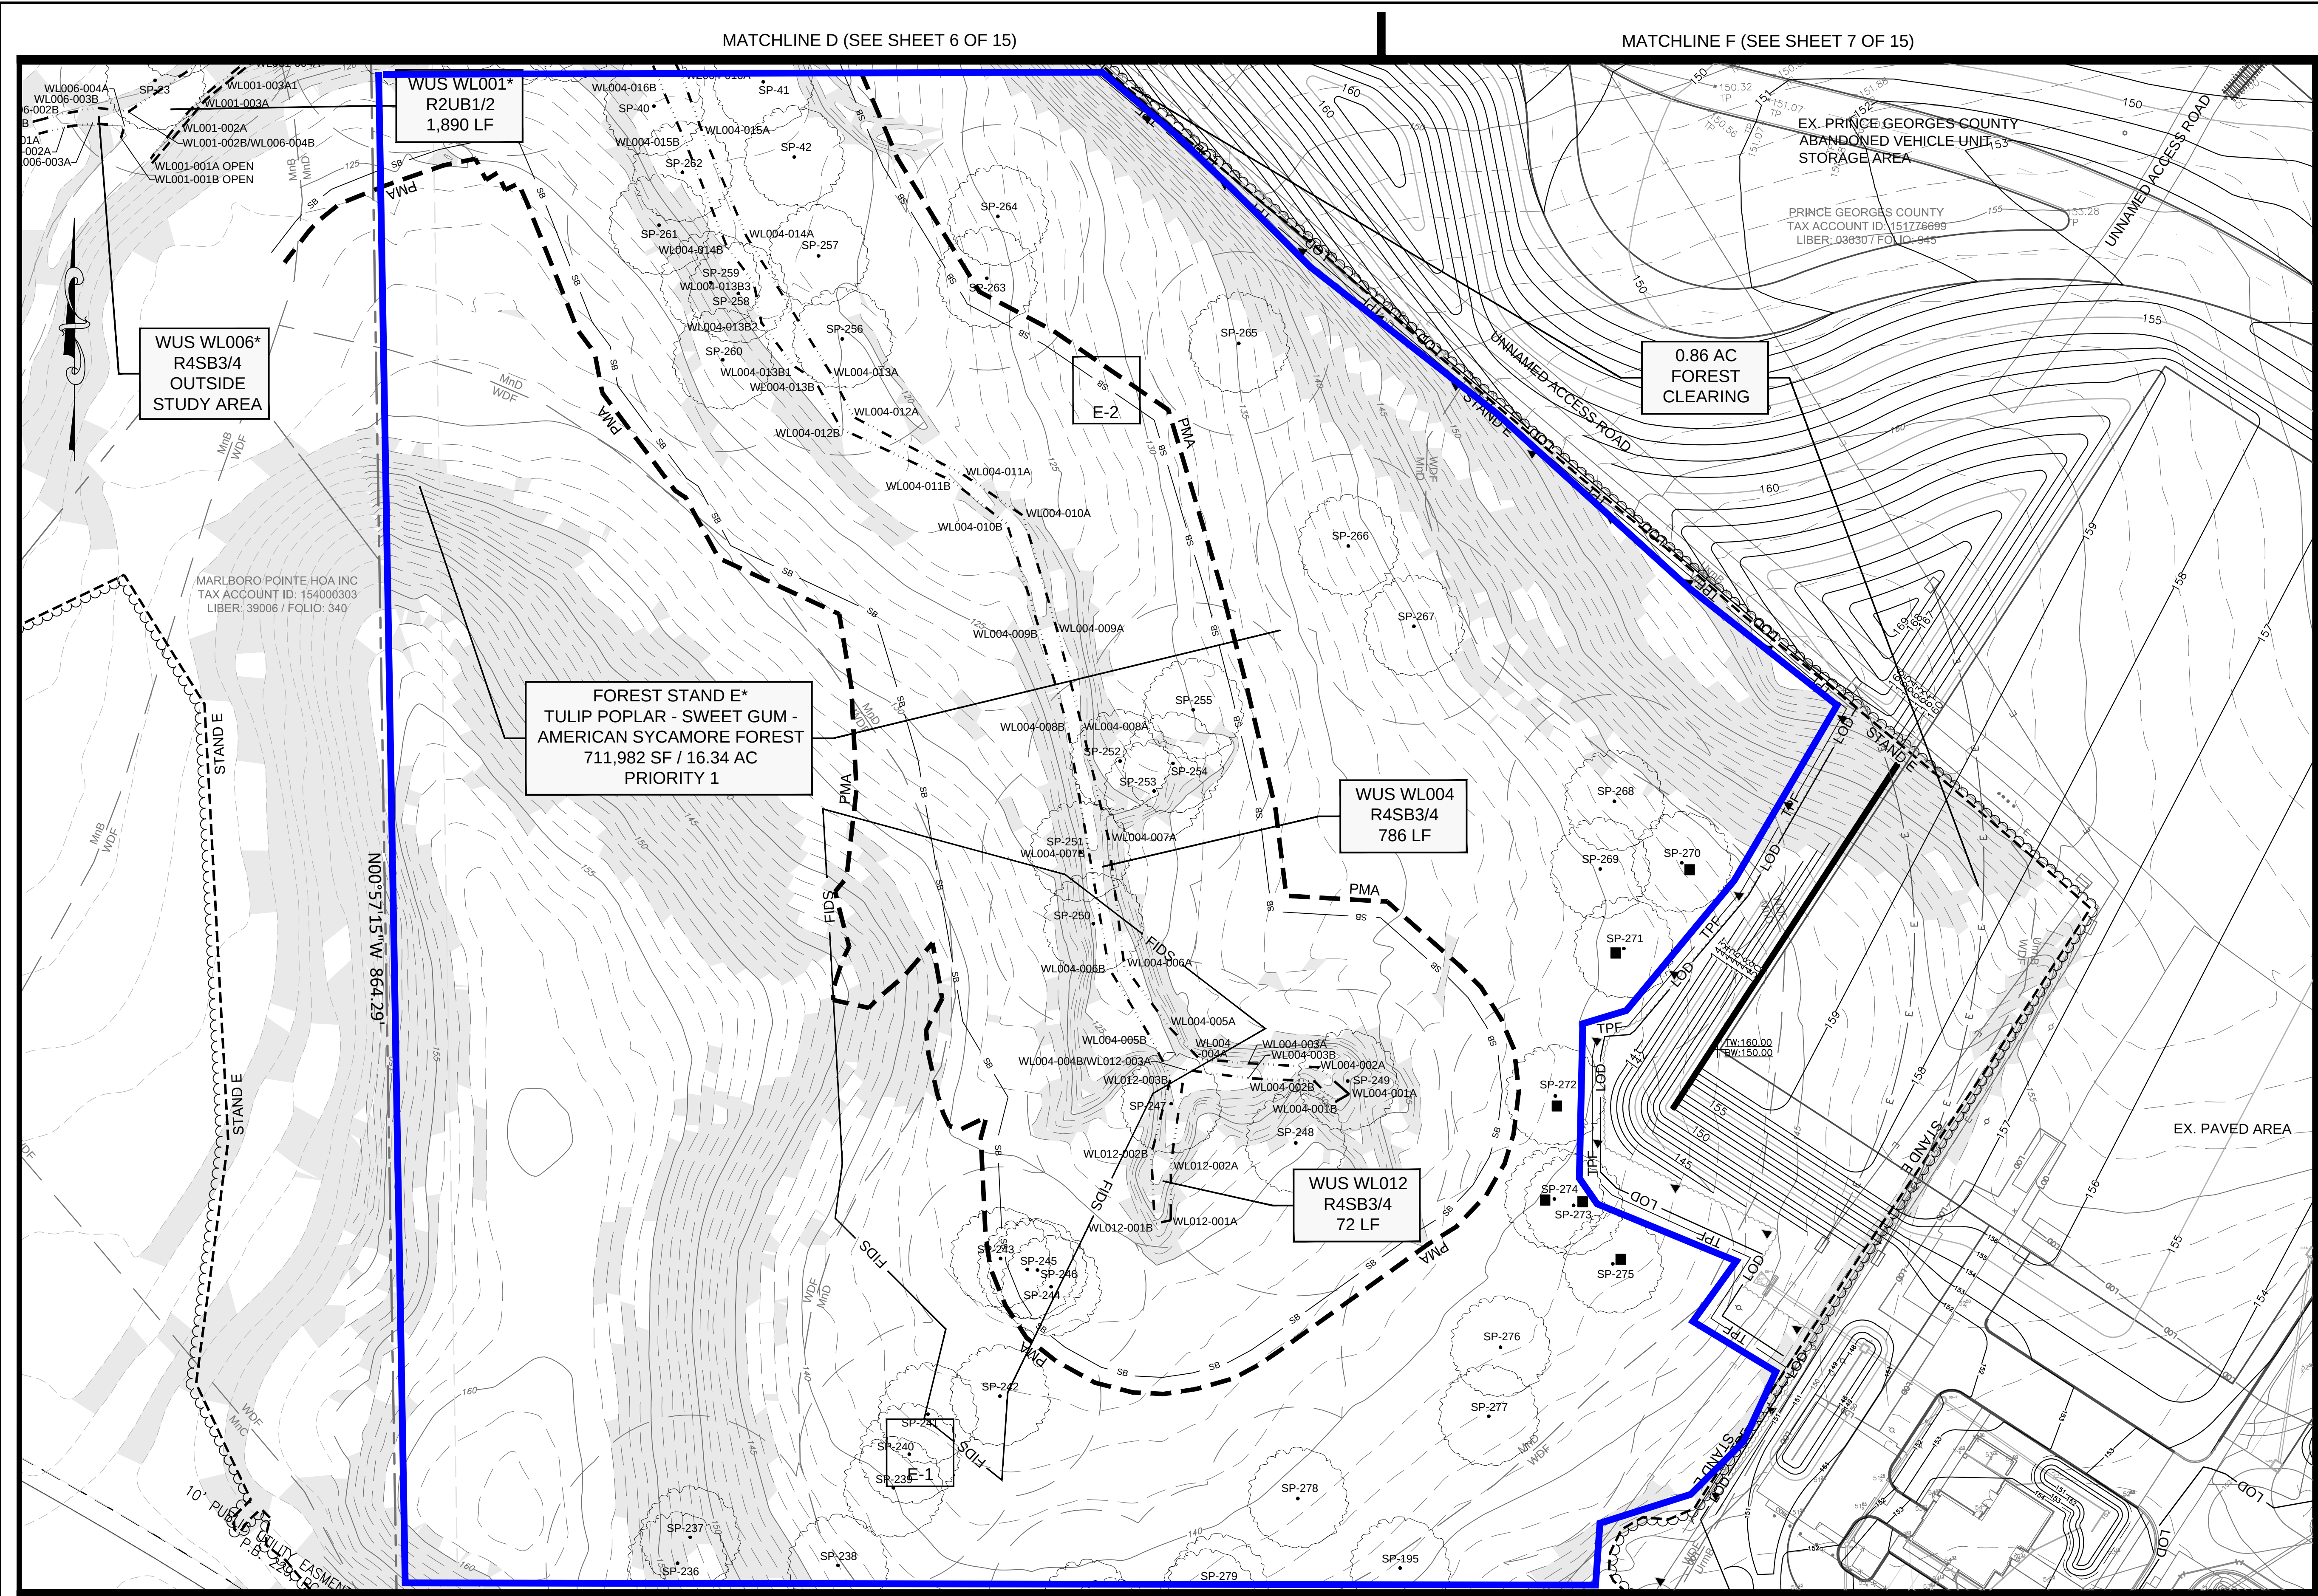

VICINITY MAP


SCALE: 1"=2000'
ADC MAP/GRID: H/2
WSSC: 207SE11
TAX MAP NO./GRID: 092/B4

LEGEND

- PROPERTY LINE
- LOD LIMIT OF DISTURBANCE
- PREVIOUSLY APPROVED LIMIT OF DISTURBANCE FOR INDOOR GUN RANGE & K-9 TRAINING FACILITY
- EX. CONTOUR
- EX. EDGE OF ROAD
- EX. CENTER OF ROAD
- EX. BUILDING
- EX. TREELINE
- EX. EASEMENT
- FOUND IRON PIPE
- SOIL BOUNDARY
- REGULATED STREAM
- WETLAND BOUNDARY
- 25' WETLAND BUFFER
- FOREST STAND SAMPLE PLOT
- SPECIMEN TREE/ CRITICAL ROOT ZONE
- FOREST STAND BOUNDARY
- 75' REGULATED STREAM BUFFER
- PRIMARY MANAGEMENT AREA
- FOREST INTERIOR DWELLING SPECIES (300' HABITAT BUFFER)
- 100 YEAR FLOODPLAIN
- WETLAND/UPLAND SAMPLE PLOT
- WETLAND FLAGGING
- STEEP SLOPES (15% & GREATER)
- MARLBORO CLAY BOUNDARY
- TREE PROTECTION FENCE
- SPECIMEN TREE SIGN
- WOODLAND PRESERVATION SIGN
- DIVERSION FENCE
- SUPER SILT FENCE
- WOODLAND RETAINED - NOT CREDITED

Prince Georges County Planning Department, M-NCPPC Environmental Planning Section TYPE 2 TREE CONSERVATION PLAN APPROVAL		
TCPH-147-91-08		
APPROVED BY	DATE	REASON FOR REVISION
00 JPM	08/16/91	
01 JPM	06/13/97	
02 JPM	03/31/99	
03 JPM	06/20/02	
04 K. FINCH	07/11/07	
05 JL STASZ	10/16/08	
06 T. BURKE	9/27/17	
07 C. SCHNEIDER	5/18/2020	EVO & K-9 FACILITY
08		EVO & K-9 FACILITY
09		
10		

GRAPHICAL SCALE

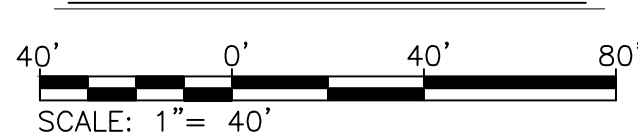

QUALIFIED PROFESSIONAL CERTIFICATION:
THIS COMPLIES WITH THE CURRENT REQUIREMENTS OF THE PRINCE GEORGE'S COUNTY CODE AND THE ENVIRONMENTAL TECHNICAL MANUAL.
SIGNED: *Jennifer Bird* DATE: 8/2020
JENNIFER BIRD
936 RIDGEBROOK ROAD SPARKS, MD 21152
PHONE: 410.316.7959 JENNIFER.BIRD@KCI.COM


KCI TECHNOLOGIES
ENGINEERS
PLANNERS
SCIENTISTS
CONSTRUCTION MANAGERS
11850 WEST MARKET PLACE
SUITE A
FULTON, MD 20759
TELEPHONE: (410) 792-8086
FAX: (410) 792-7419

REVISIONS			
NO.	DATE	DESCRIPTION	BY

DATE: 8/2020
SCALE: 1"= 40'
DESIGNED BY: AAW
CHECKED BY: JB

PRINCE GEORGE'S COUNTY
EVO & K-9 FACILITY
4920 RITCHIE MARLBORO ROAD, UPPER MARLBORO, MD 20772
TYPE 2 TREE CONSERVATION PLAN
PRINCE GEORGE'S COUNTY ELECTION DISTRICT 15

DRAWING NO.
TCP-5
SHEET 8 OF 15
KCI JOB NUMBER
271803046
271803049

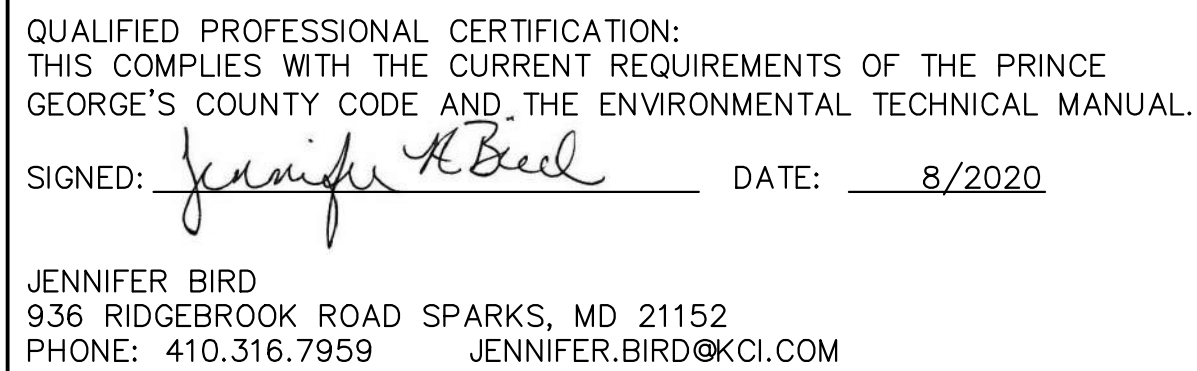

REVISIONS				DATE
				8/2020
NO.	DATE	DESCRIPTION	BY	SCALE
				1" = 40'
				DESIGNED BY
				AAW
				CHECKED BY
				JB

PRINCE GEORGE'S COUNTY
EVOC COURSE
4920 RITCHIE MARLBORO ROAD, UPPER MARLBORO, MD 20772
TYPE 2 TREE CONSERVATION PLAN
PRINCE GEORGE'S COUNTY FI FICTION DISTRICT 15

DRAWING NO.


TCP-6

SHEET 9 OF 15

KCI JOB NUMBER

271803046



271803049

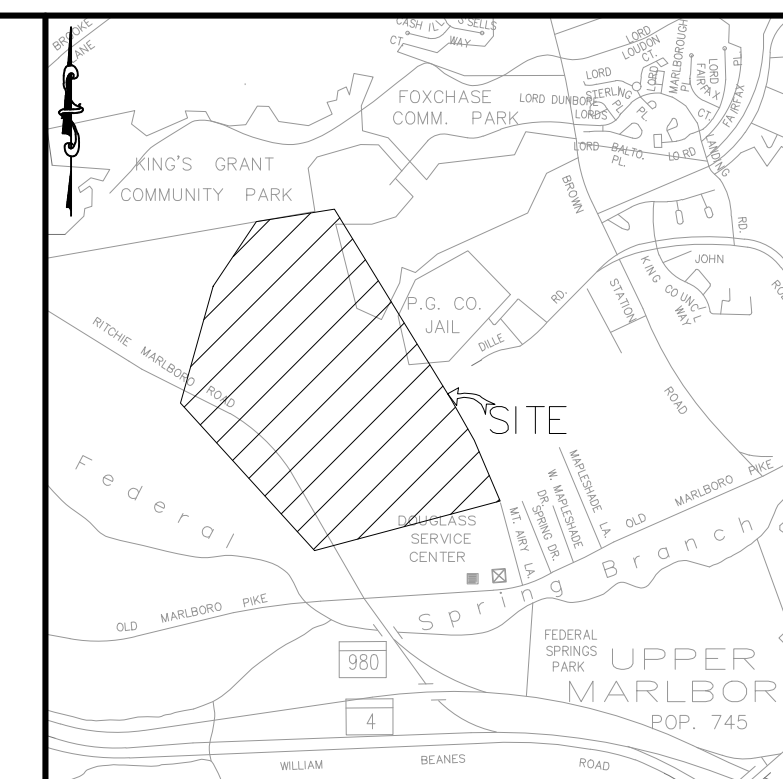

SCALE: 1"=2000'
ADC MAP/GRID: H/2
WSSC: 207SE11
TAX MAP NO./GRID: 092/B4

	PROPERTY LINE
	LIMIT OF DISTURBANCE
	PREVIOUSLY APPROVED LIMIT OF DISTURBANCE FOR INDOOR GUN RANGE & K-9 TRAINING FACILITY
	EX. CONTOUR
	EX. EDGE OF ROAD
	EX. CENTER OF ROAD
	EX. BUILDING
	EX. TREELINE
	EX. EASEMENT
	FOUND IRON PIPE
	SOIL BOUNDARY
	REGULATED STREAM
	WETLAND BOUNDARY
	25' WETLAND BUFFER
	FOREST STAND SAMPLE PLOT
	SPECIMEN TREE/ CRITICAL ROOT ZONE
	FOREST STAND BOUNDARY
	75' REGULATED STREAM BUFFER
	PRIMARY MANAGEMENT AREA
	FOREST INTERIOR DWELLING SPECIES (300' HABITAT BUFFER)
	100 YEAR FLOODPLAIN
	WETLAND/UPLAND SAMPLE PLOT
	WETLAND FLAGGING
	STEEP SLOPES (15% & GREATER)
	MARLBORO CLAY BOUNDARY
	TREE PROTECTION FENCE
	SPECIMEN TREE SIGN
	WOODLAND PRESERVATION SIGN
	DIVERSION FENCE
	SUPER SILT FENCE
	WOODLAND RETAINED - NOT CREDITED

Prince Georges County Planning Department, M-NCPPC Environmental Planning Section TYPE 2 TREE CONSERVATION PLAN APPROVAL			
TCPII -147-91-08			
	APPROVED BY	DATE	REASON FOR REVISION
00	JPM	08/16/91	
01	JPM	06/13/97	
02	JPM	03/31/99	
03	JPM	06/20/02	
04	K. FINCH	07/11/07	
05	JL STASZ	10/16/08	
06	T. BURKE	9/27/17	
07	C. SCHNEIDER	5/18/2020	EVO & K-9 FACILITY
08			EVO&C COURSE
09			
10			

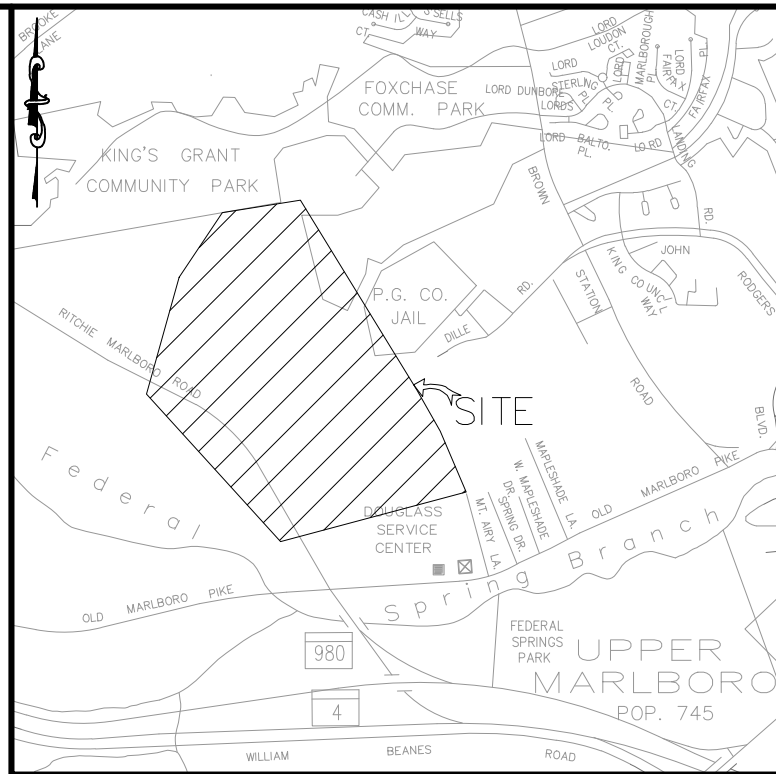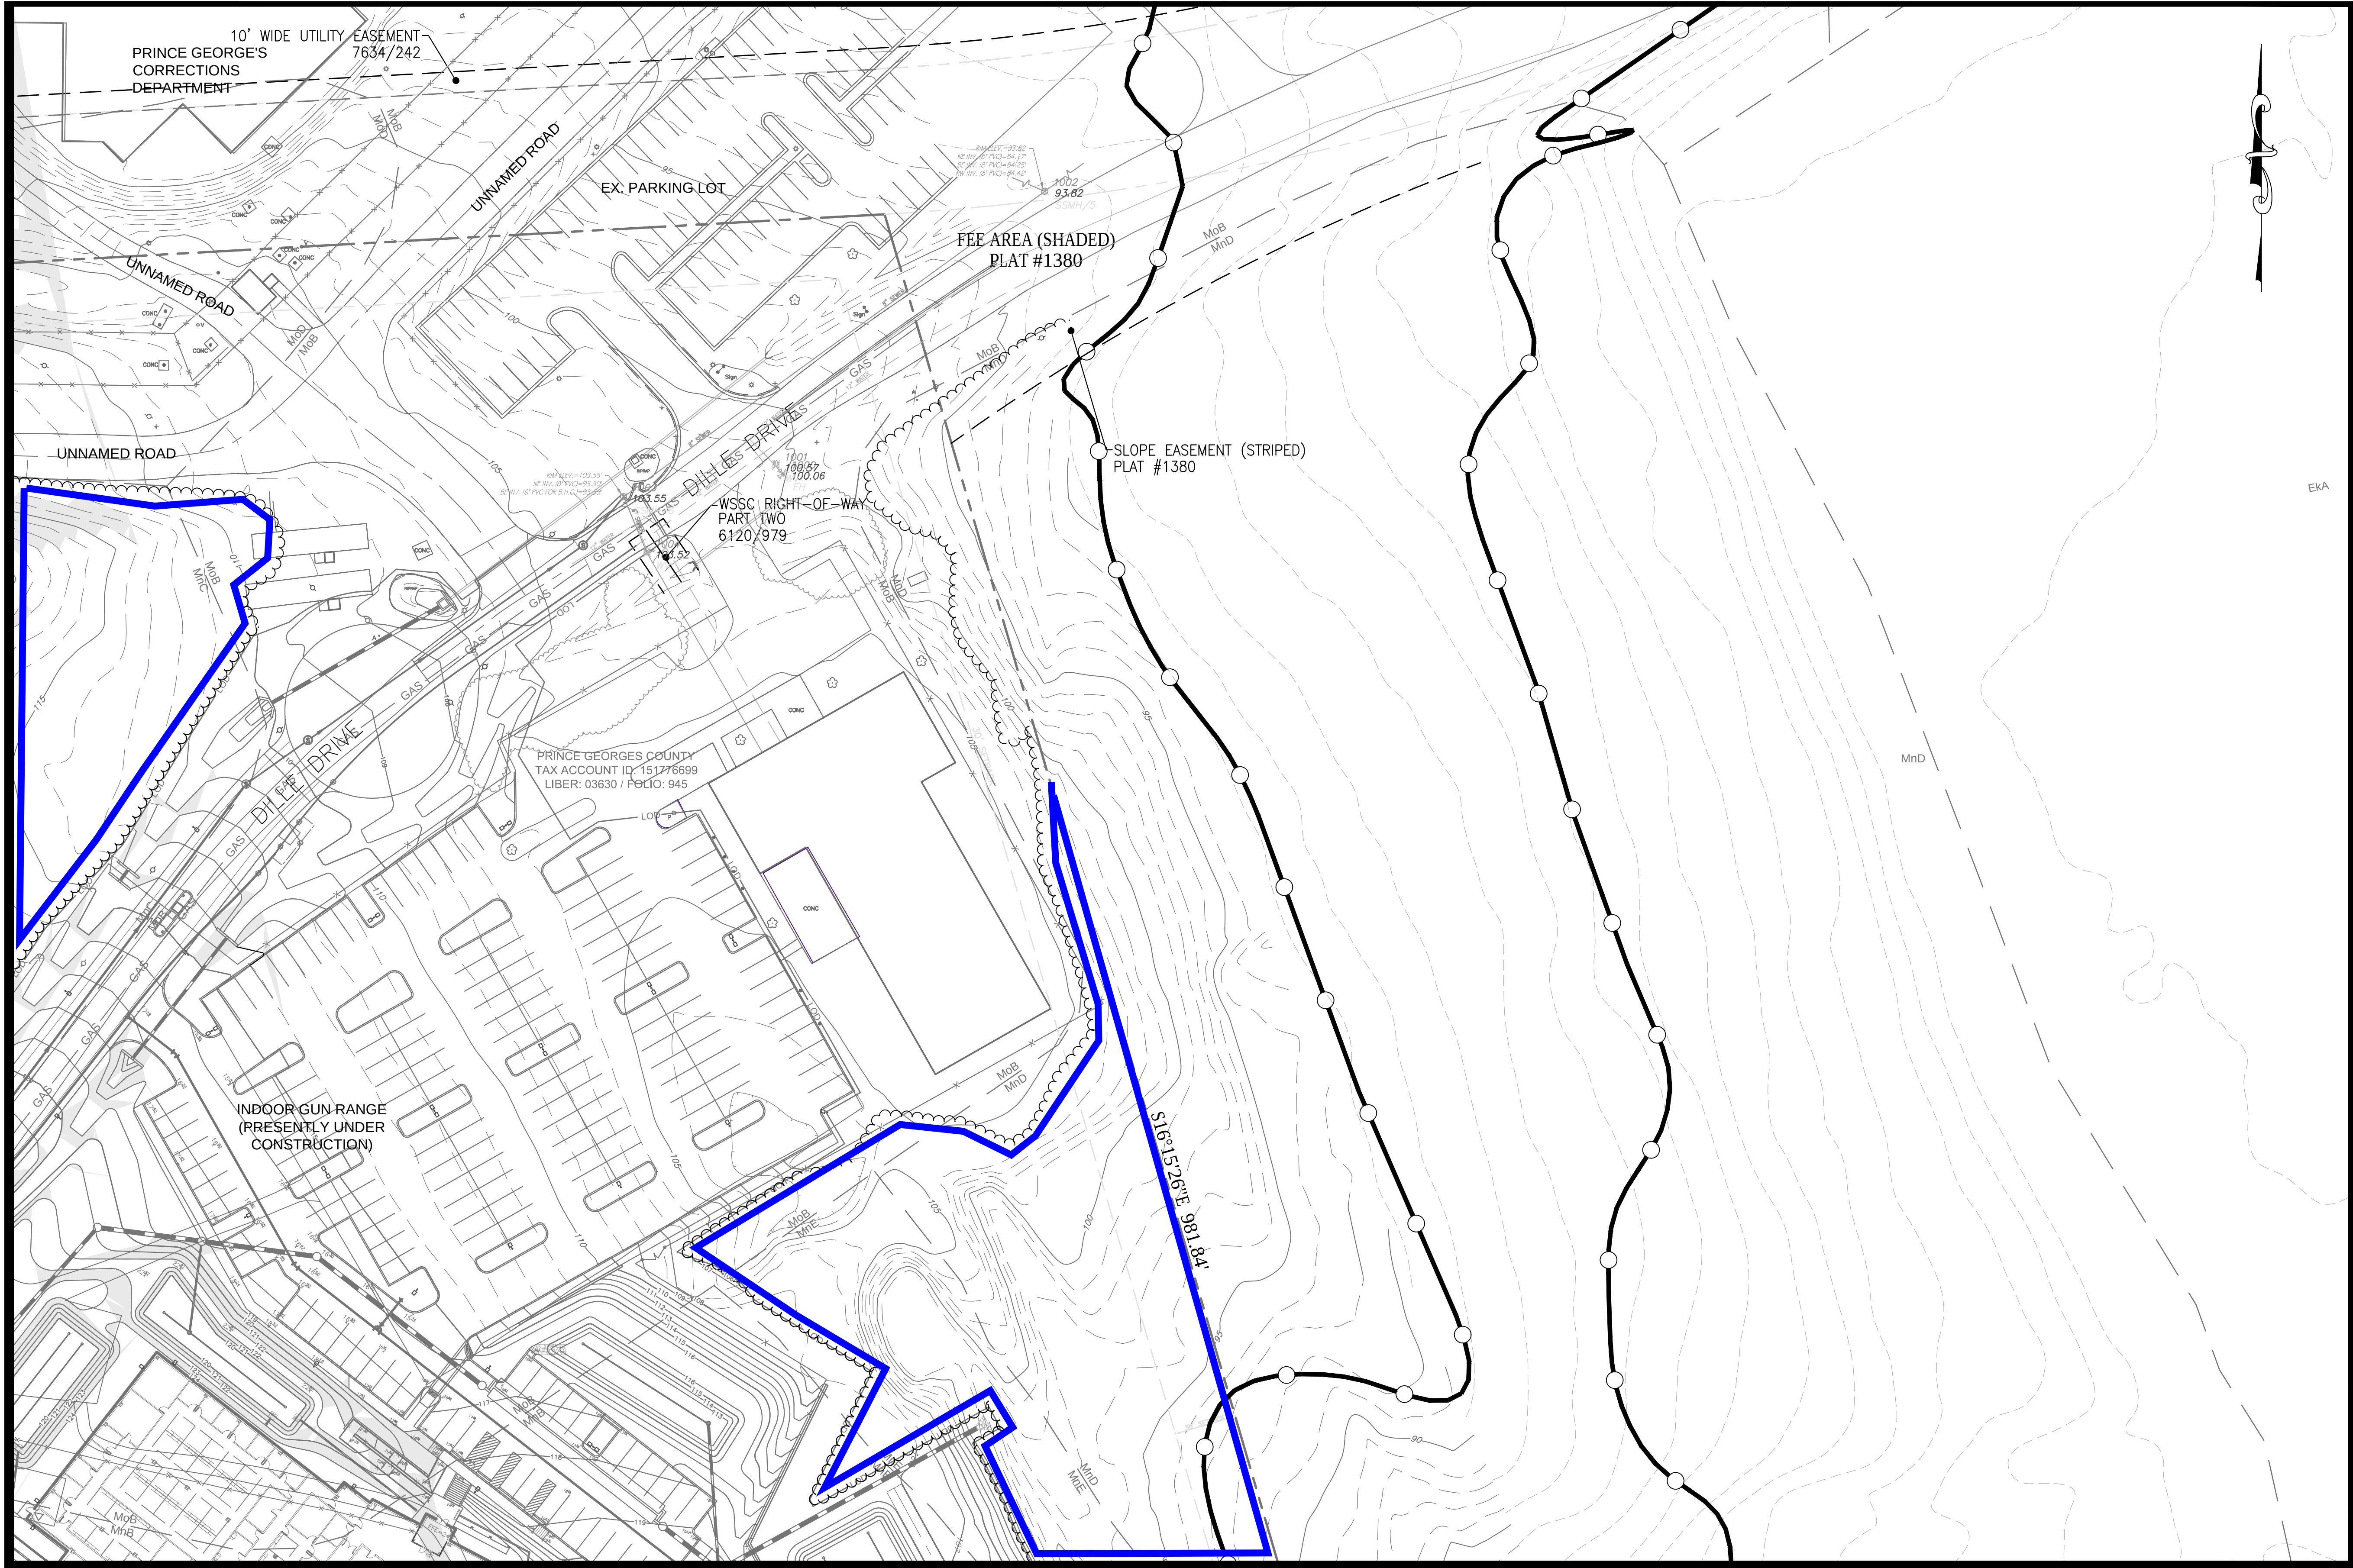


VICINITY MAP

SCALE: 1"=2000'
ADC MAP/GRID: H/2
WSSC: 207SE11
TAX MAP NO./GRID: 092/B4

LEGEND

- PROPERTY LINE
- LOD LIMIT OF DISTURBANCE
- PREVIOUSLY APPROVED LIMIT OF DISTURBANCE FOR INDOOR GUN RANGE & K-9 TRAINING FACILITY
- EX. CONTOUR
- EX. EDGE OF ROAD
- EX. CENTER OF ROAD
- EX. BUILDING
- EX. TREELINE
- EX. EASEMENT
- FOUND IRON PIPE
- SOIL BOUNDARY
- REGULATED STREAM
- WETLAND BOUNDARY
- 25' WETLAND BUFFER
- FOREST STAND SAMPLE PLOT
- SPECIMEN TREE/ CRITICAL ROOT ZONE
- FOREST STAND BOUNDARY
- 75' REGULATED STREAM BUFFER
- PRIMARY MANAGEMENT AREA
- FOREST INTERIOR DWELLING SPECIES (300' HABITAT BUFFER)
- 100 YEAR FLOODPLAIN
- WETLAND/UPLAND SAMPLE PLOT
- WETLAND FLAGGING
- STEEP SLOPES (15% & GREATER)
- MARLBORO CLAY BOUNDARY
- TREE PROTECTION FENCE
- SPECIMEN TREE SIGN
- WOODLAND PRESERVATION SIGN
- DIVERSION FENCE
- SUPER SILT FENCE
- WOODLAND RETAINED - NOT CREDITED

Prince Georges County Planning Department, M-NCPPC Environmental Planning Section TYPE 2 TREE CONSERVATION PLAN APPROVAL			
TCPII-147-91-08			
	APPROVED BY	DATE	REASON FOR REVISION
00	JPM	08/16/91	
01	JPM	06/13/97	
02	JPM	03/31/99	
03	JPM	06/20/02	
04	K. FINCH	07/11/07	
05	JL STASZ	10/16/08	
06	T. BURKE	9/27/17	
07	C. SCHNEIDER	5/18/2020	EVO & K-9 FACILITY
08			EVO COURSE
09			
10			

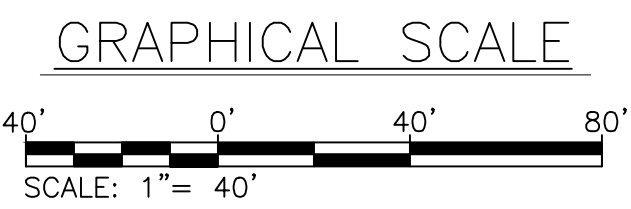

QUALIFIED PROFESSIONAL CERTIFICATION:
THIS COMPLIES WITH THE CURRENT REQUIREMENTS OF THE PRINCE
GEORGE'S COUNTY CODE AND THE ENVIRONMENTAL TECHNICAL MANUAL.
SIGNED: *Jennifer A. Bird* DATE: 8/2020
JENNIFER BIRD
936 RIDGEBROOK ROAD SPARKS, MD 21152
PHONE: 410.316.7959 JENNIFER.BIRD@KCI.COM



KCI
TECHNOLOGIES
ENGINEERS
PLANNERS
SCIENTISTS
CONSTRUCTION MANAGERS
11850 WEST MARKET PLACE
SUITE A
FULTON, MD 20759
TELEPHONE: (410) 792-8086
FAX: (410) 792-7419

REVISIONS			
NO.	DATE	DESCRIPTION	BY

DATE	8/2020
SCALE	1"=40'
DESIGNED BY	AAW
CHECKED BY	JB

PRINCE GEORGE'S COUNTY
EVO COURSE
4920 RITCHIE MARLBORO ROAD, UPPER MARLBORO, MD 20772
TYPE 2 TREE CONSERVATION PLAN
PRINCE GEORGE'S COUNTY ELECTION DISTRICT 15
DRAWING NO.
TCP-7
SHEET 10 OF 15
KCI JOB NUMBER
271803046
271803049

MATCHLINE H (SEE SHEET 8 OF 15)

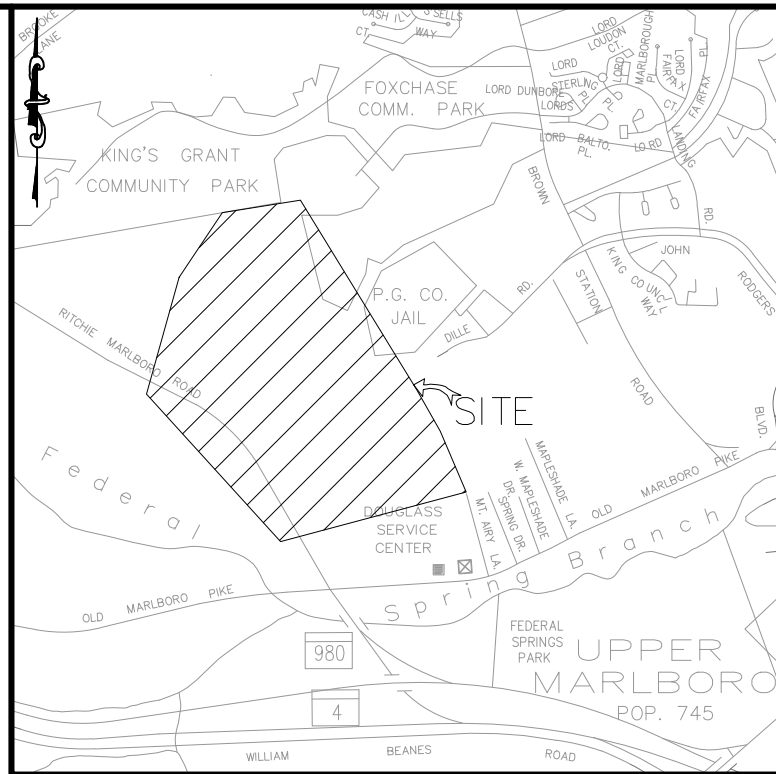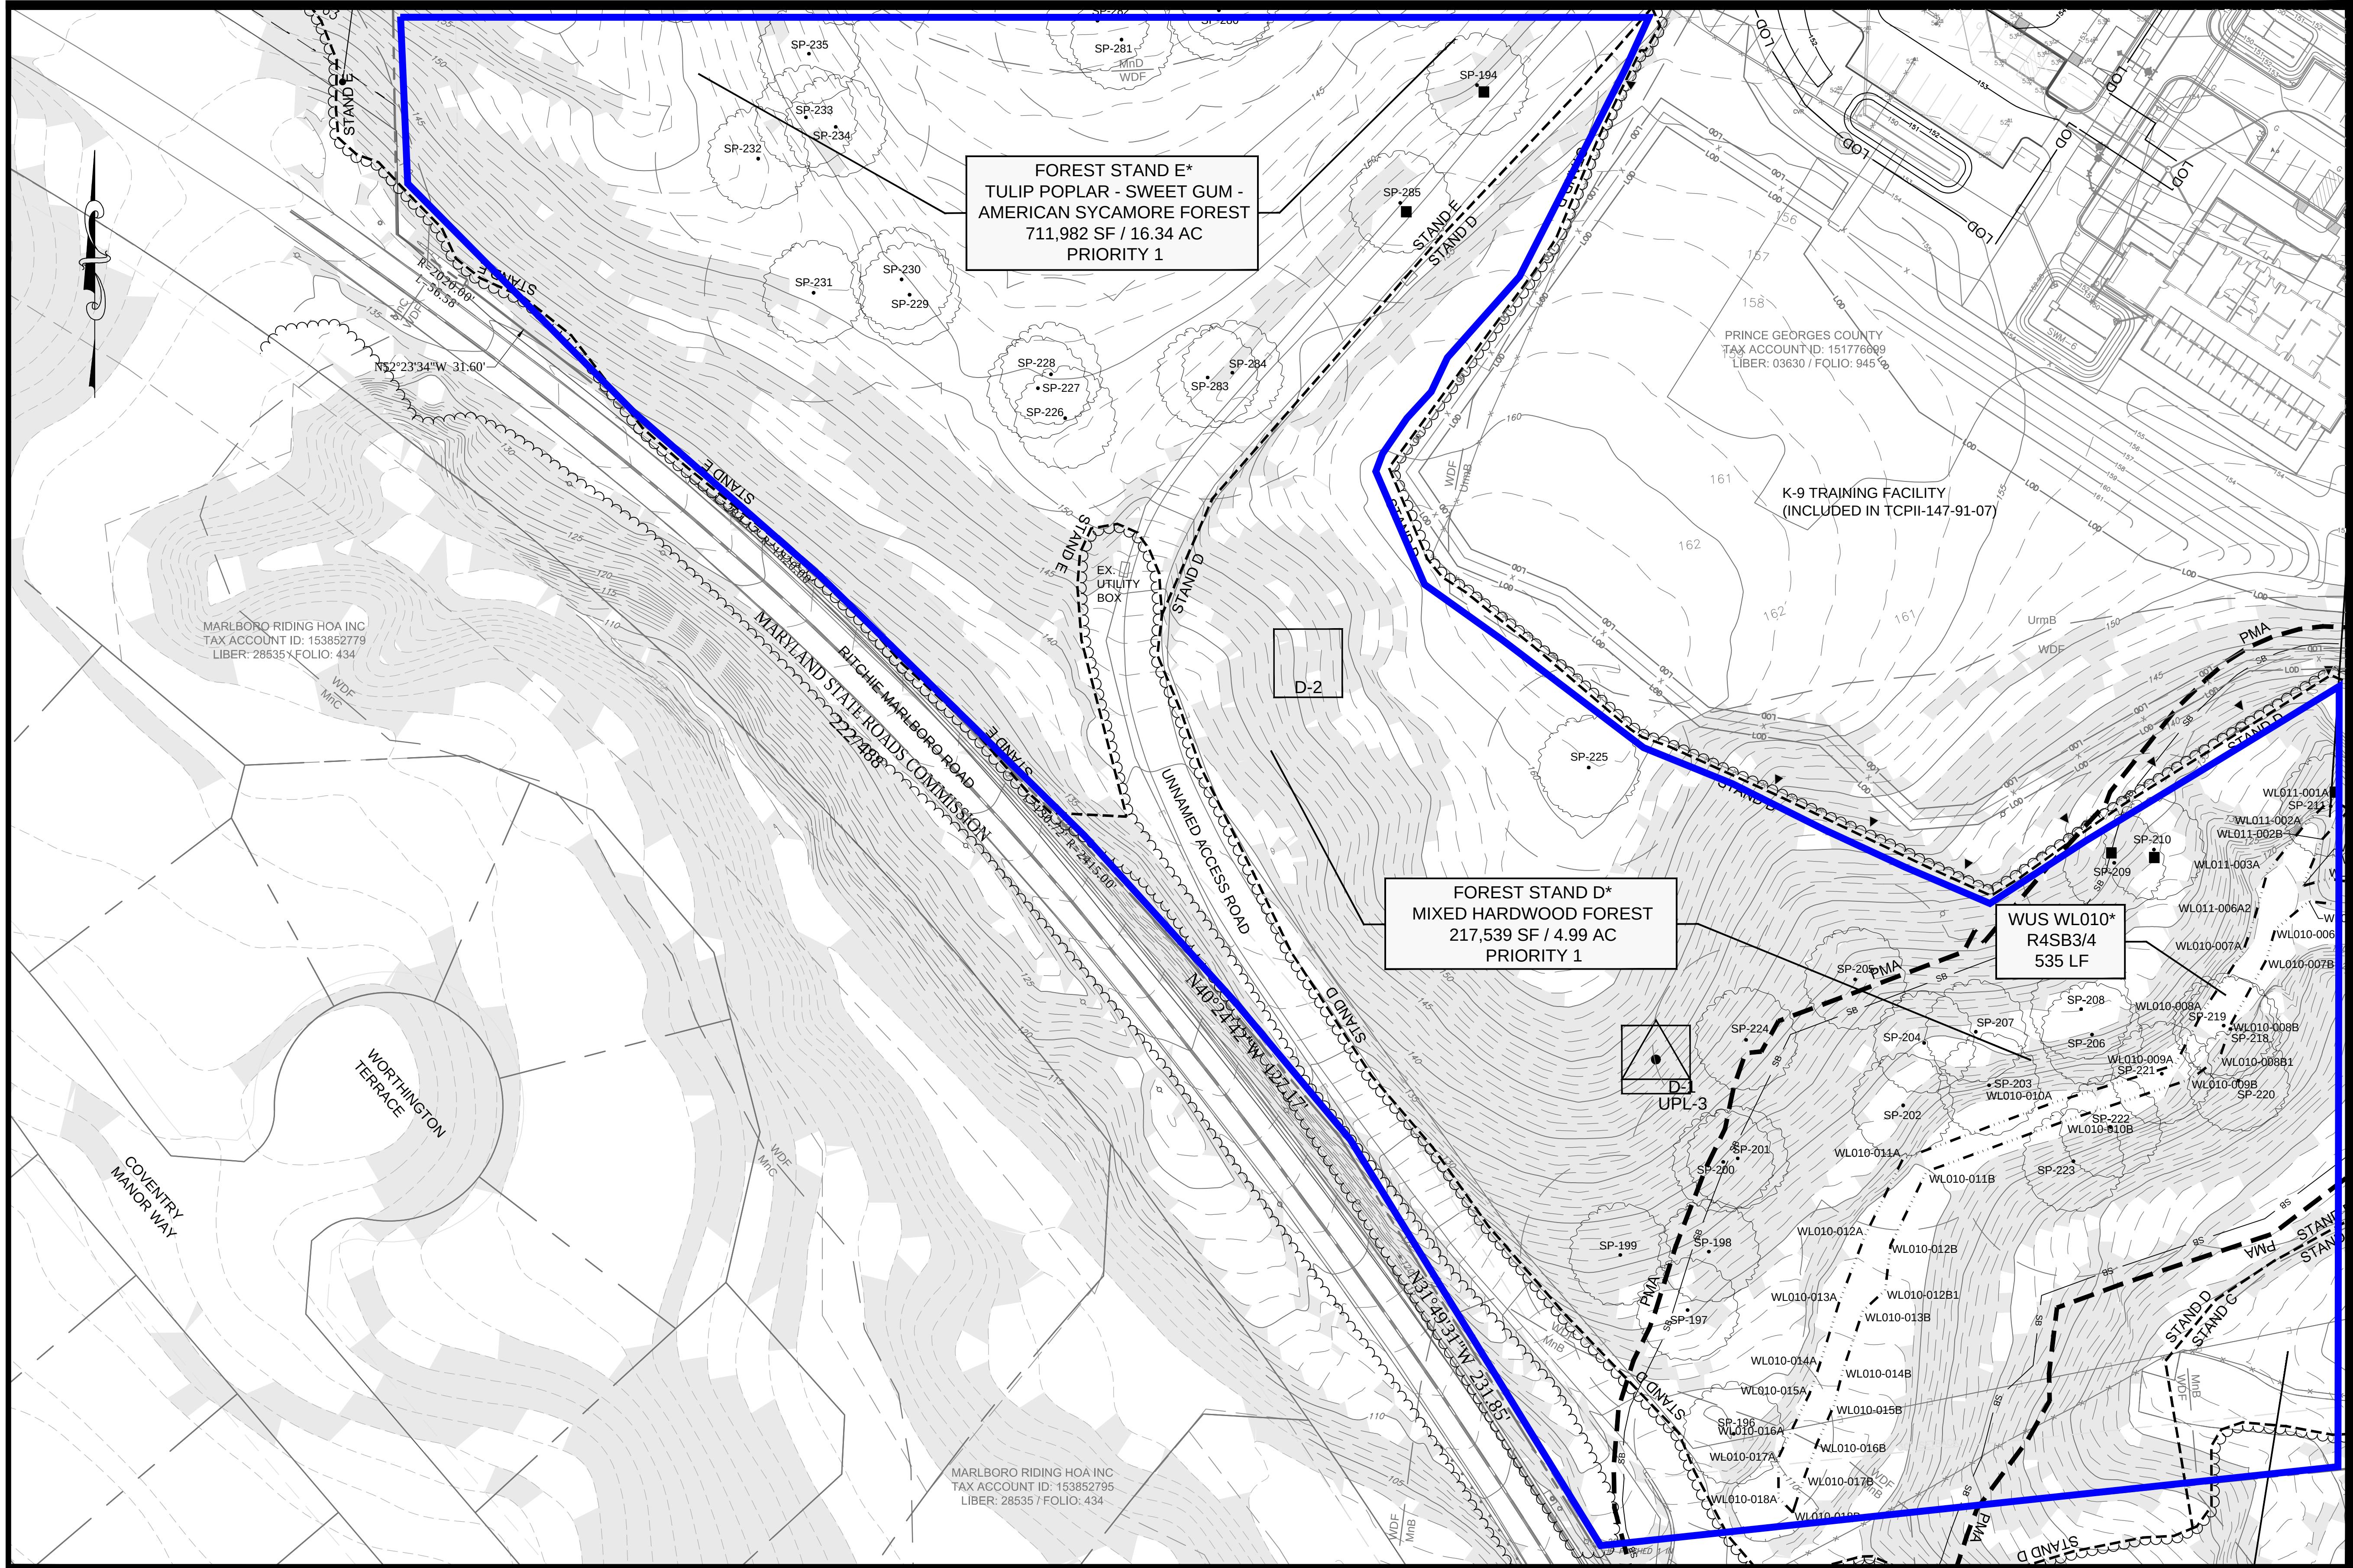

WUS WL011
R4SB3/4
48 LF

VICINITY MAP


SCALE: 1"=2000'
ADC MAP/GRID: H/2
WSSC: 207SE11
TAX MAP NO./GRID: 092/B4

LEGEND

- PROPERTY LINE
- LOD LIMIT OF DISTURBANCE
- PREVIOUSLY APPROVED LIMIT OF DISTURBANCE FOR INDOOR GUN RANGE & K-9 TRAINING FACILITY
- EX. CONTOUR
- EX. EDGE OF ROAD
- EX. CENTER OF ROAD
- EX. BUILDING
- EX. TREELINE
- EX. EASEMENT
- FOUND IRON PIPE
- SOIL BOUNDARY
- REGULATED STREAM
- WETLAND BOUNDARY
- 25' WETLAND BUFFER
- FOREST STAND SAMPLE PLOT
- SPECIMEN TREE/ CRITICAL ROOT ZONE
- FOREST STAND BOUNDARY
- 75' REGULATED STREAM BUFFER
- PRIMARY MANAGEMENT AREA
- FOREST INTERIOR DWELLING SPECIES (300' HABITAT BUFFER)
- 100 YEAR FLOODPLAIN
- WETLAND/UPLAND SAMPLE PLOT
- WETLAND FLAGGING
- STEEP SLOPES (15% & GREATER)
- MARLBORO CLAY BOUNDARY
- TREE PROTECTION FENCE
- SPECIMEN TREE SIGN
- WOODLAND PRESERVATION SIGN
- DIVERSION FENCE
- SUPER SILT FENCE
- WOODLAND RETAINED - NOT CREDITED

Prince Georges County Planning Department, M-NCPPC Environmental Planning Section TYPE 2 TREE CONSERVATION PLAN APPROVAL		
TCP11-147-91-08		
APPROVED BY	DATE	REASON FOR REVISION
00 JPM	08/16/91	
01 JPM	06/13/97	
02 JPM	03/31/99	
03 JPM	06/20/02	
04 K. FINCH	07/11/07	
05 JL STASZ	10/16/08	
06 T. BURKE	9/27/17	
07 C. SCHNEIDER	5/18/2020	EVO & K-9 FACILITY
08		EVO COURSE
09		
10		

GRAPHICAL SCALE

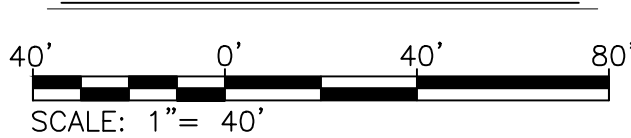

QUALIFIED PROFESSIONAL CERTIFICATION:
THIS COMPLIES WITH THE CURRENT REQUIREMENTS OF THE PRINCE
GEORGE'S COUNTY CODE AND THE ENVIRONMENTAL TECHNICAL MANUAL.

SIGNED: *Jennifer Bird* DATE: 8/2020

JENNIFER BIRD
936 RIDGEBROOK ROAD SPARKS, MD 21152
PHONE: 410.316.7959 JENNIFER.BIRD@KCI.COM



KCI
TECHNOLOGIES
ENGINEERS
PLANNERS
SCIENTISTS
CONSTRUCTION MANAGERS
11850 WEST MARKET PLACE
SUITE A
FULTON, MD 20759
TELEPHONE: (410) 792-8086
FAX: (410) 792-7419

REVISIONS			
NO.	DATE	DESCRIPTION	BY

PRINCE GEORGE'S COUNTY
EVO COURSE
4920 RITCHIE MARLBORO ROAD, UPPER MARLBORO, MD 20772
TYPE 2 TREE CONSERVATION PLAN
PRINCE GEORGE'S COUNTY ELECTION DISTRICT 15

DRAWING NO.
TCP-8
SHEET 11 OF 15
KCI JOB NUMBER
271803046
271803049

MATCHLINE J (SEE SHEET 9 OF 15)

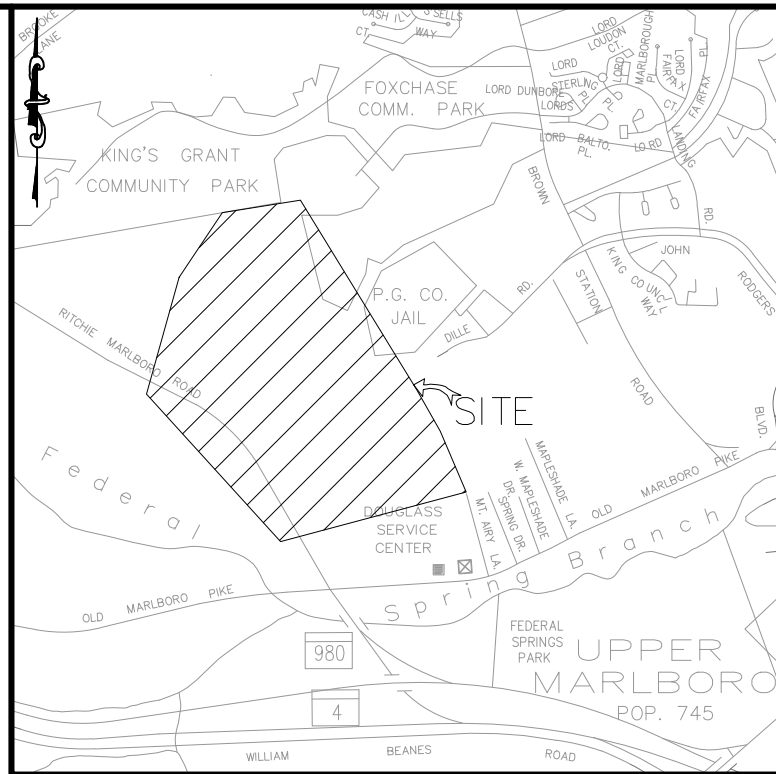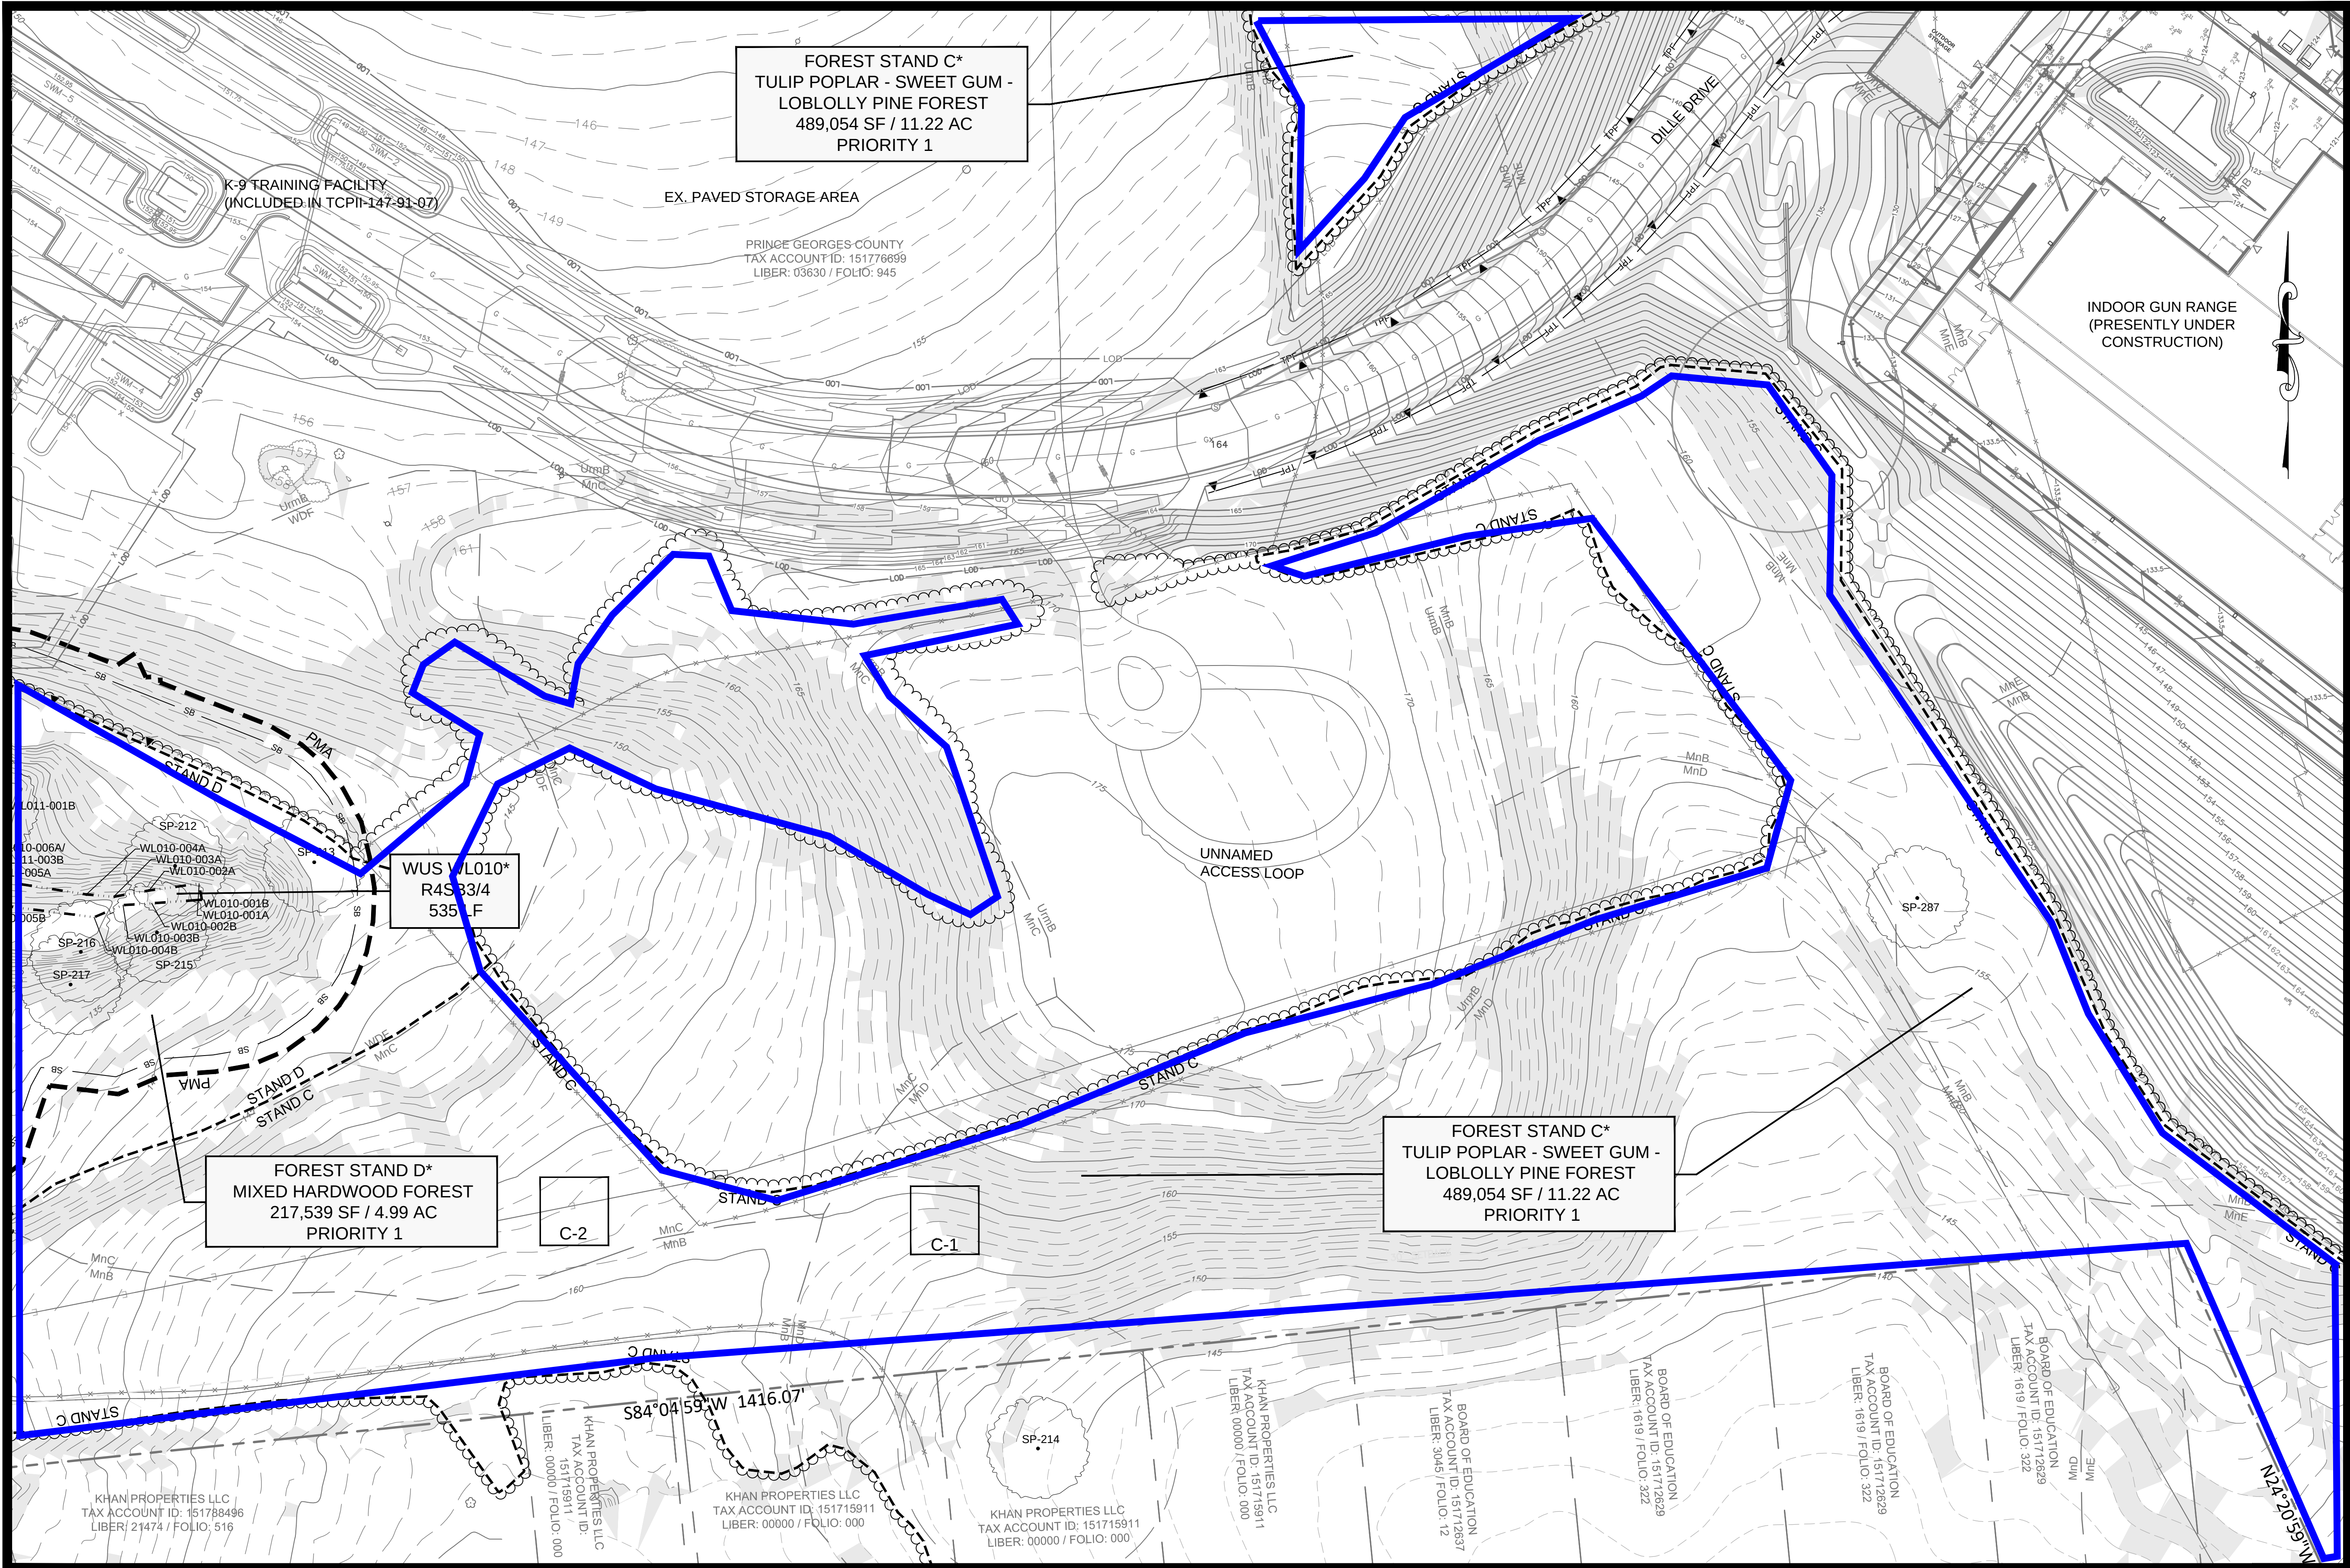

VICINITY MAP

SCALE: 1"=2000'
ADC MAP/GRID: H/2
WSSC: 207SE11
TAX MAP NO./GRID: 092/B4

LEGEND


- PROPERTY LINE
- LOD LIMIT OF DISTURBANCE
- PREVIOUSLY APPROVED LIMIT OF DISTURBANCE FOR INDOOR GUN RANGE & K-9 TRAINING FACILITY
- EX. CONTOUR
- EX. EDGE OF ROAD
- EX. CENTER OF ROAD
- EX. BUILDING
- EX. TREELINE
- EX. EASEMENT
- FOUND IRON PIPE
- SOIL BOUNDARY
- REGULATED STREAM
- WETLAND BOUNDARY
- 25' WETLAND BUFFER
- FOREST STAND SAMPLE PLOT
- SPECIMEN TREE/ CRITICAL ROOT ZONE
- FOREST STAND BOUNDARY
- 75' REGULATED STREAM BUFFER
- PRIMARY MANAGEMENT AREA
- FOREST INTERIOR DWELLING SPECIES (300' HABITAT BUFFER)
- 100 YEAR FLOODPLAIN
- WETLAND/UPLAND SAMPLE PLOT
- WETLAND FLAGGING
- STEEP SLOPES (15% & GREATER)
- MARLBORO CLAY BOUNDARY
- TREE PROTECTION FENCE
- SPECIMEN TREE SIGN
- WOODLAND PRESERVATION SIGN
- DIVERSION FENCE
- SUPER SILT FENCE
- WOODLAND RETAINED - NOT CREDITED

MATCHLINE O (SEE SHEET 13 OF 15)

MATCHLINE M (SEE SHEET 11 OF 15)

MATCHLINE N (SEE SHEET 14 OF 15)

GRAPHICAL SCALE

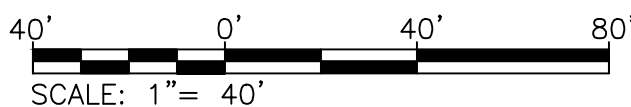

QUALIFIED PROFESSIONAL CERTIFICATION:
THIS COMPLIES WITH THE CURRENT REQUIREMENTS OF THE PRINCE GEORGE'S COUNTY CODE AND THE ENVIRONMENTAL TECHNICAL MANUAL.
SIGNED: *Jennifer Bird* DATE: 8/2020
JENNIFER BIRD
936 RIDGEBROOK ROAD SPARKS, MD 21152
PHONE: 410.316.7959 JENNIFER.BIRD@KCI.COM

ENGINEERS
PLANNERS
SCIENTISTS
CONSTRUCTION MANAGERS
KCI TECHNOLOGIES
11850 WEST MARKET PLACE
SUITE A
FULTON, MD 20759
TELEPHONE: (410) 792-8086
FAX: (410) 792-7419


REVISIONS			
NO.	DATE	DESCRIPTION	BY

PRINCE GEORGE'S COUNTY EVOC COURSE 4920 RITCHIE MARLBORO ROAD, UPPER MARLBORO, MD 20772 TYPE 2 TREE CONSERVATION PLAN			DRAWING NO. TCP-9 SHEET 12 OF 15 KCI JOB NUMBER 271803046 271803049
PRINCE GEORGE'S COUNTY ELECTION DISTRICT 15			


Prince Georges County Planning Department, M-NCPPC Environmental Planning Section TYPE 2 TREE CONSERVATION PLAN APPROVAL		
TCPH-147-91-08		
APPROVED BY	DATE	REASON FOR REVISION
JPM	08/16/91	
JPM	06/13/97	
JPM	03/31/99	
JPM	06/20/02	
K. FINCH	07/11/07	
JL STASZ	10/16/08	
T. BURKE	9/27/17	
C. SCHNEIDER	5/18/2020	EVO & K-9 FACILITY EVOC COURSE

MATCHLINE L (SEE SHEET 10 OF 15)

MATCHLINE O (SEE SHEET 12 OF 15)

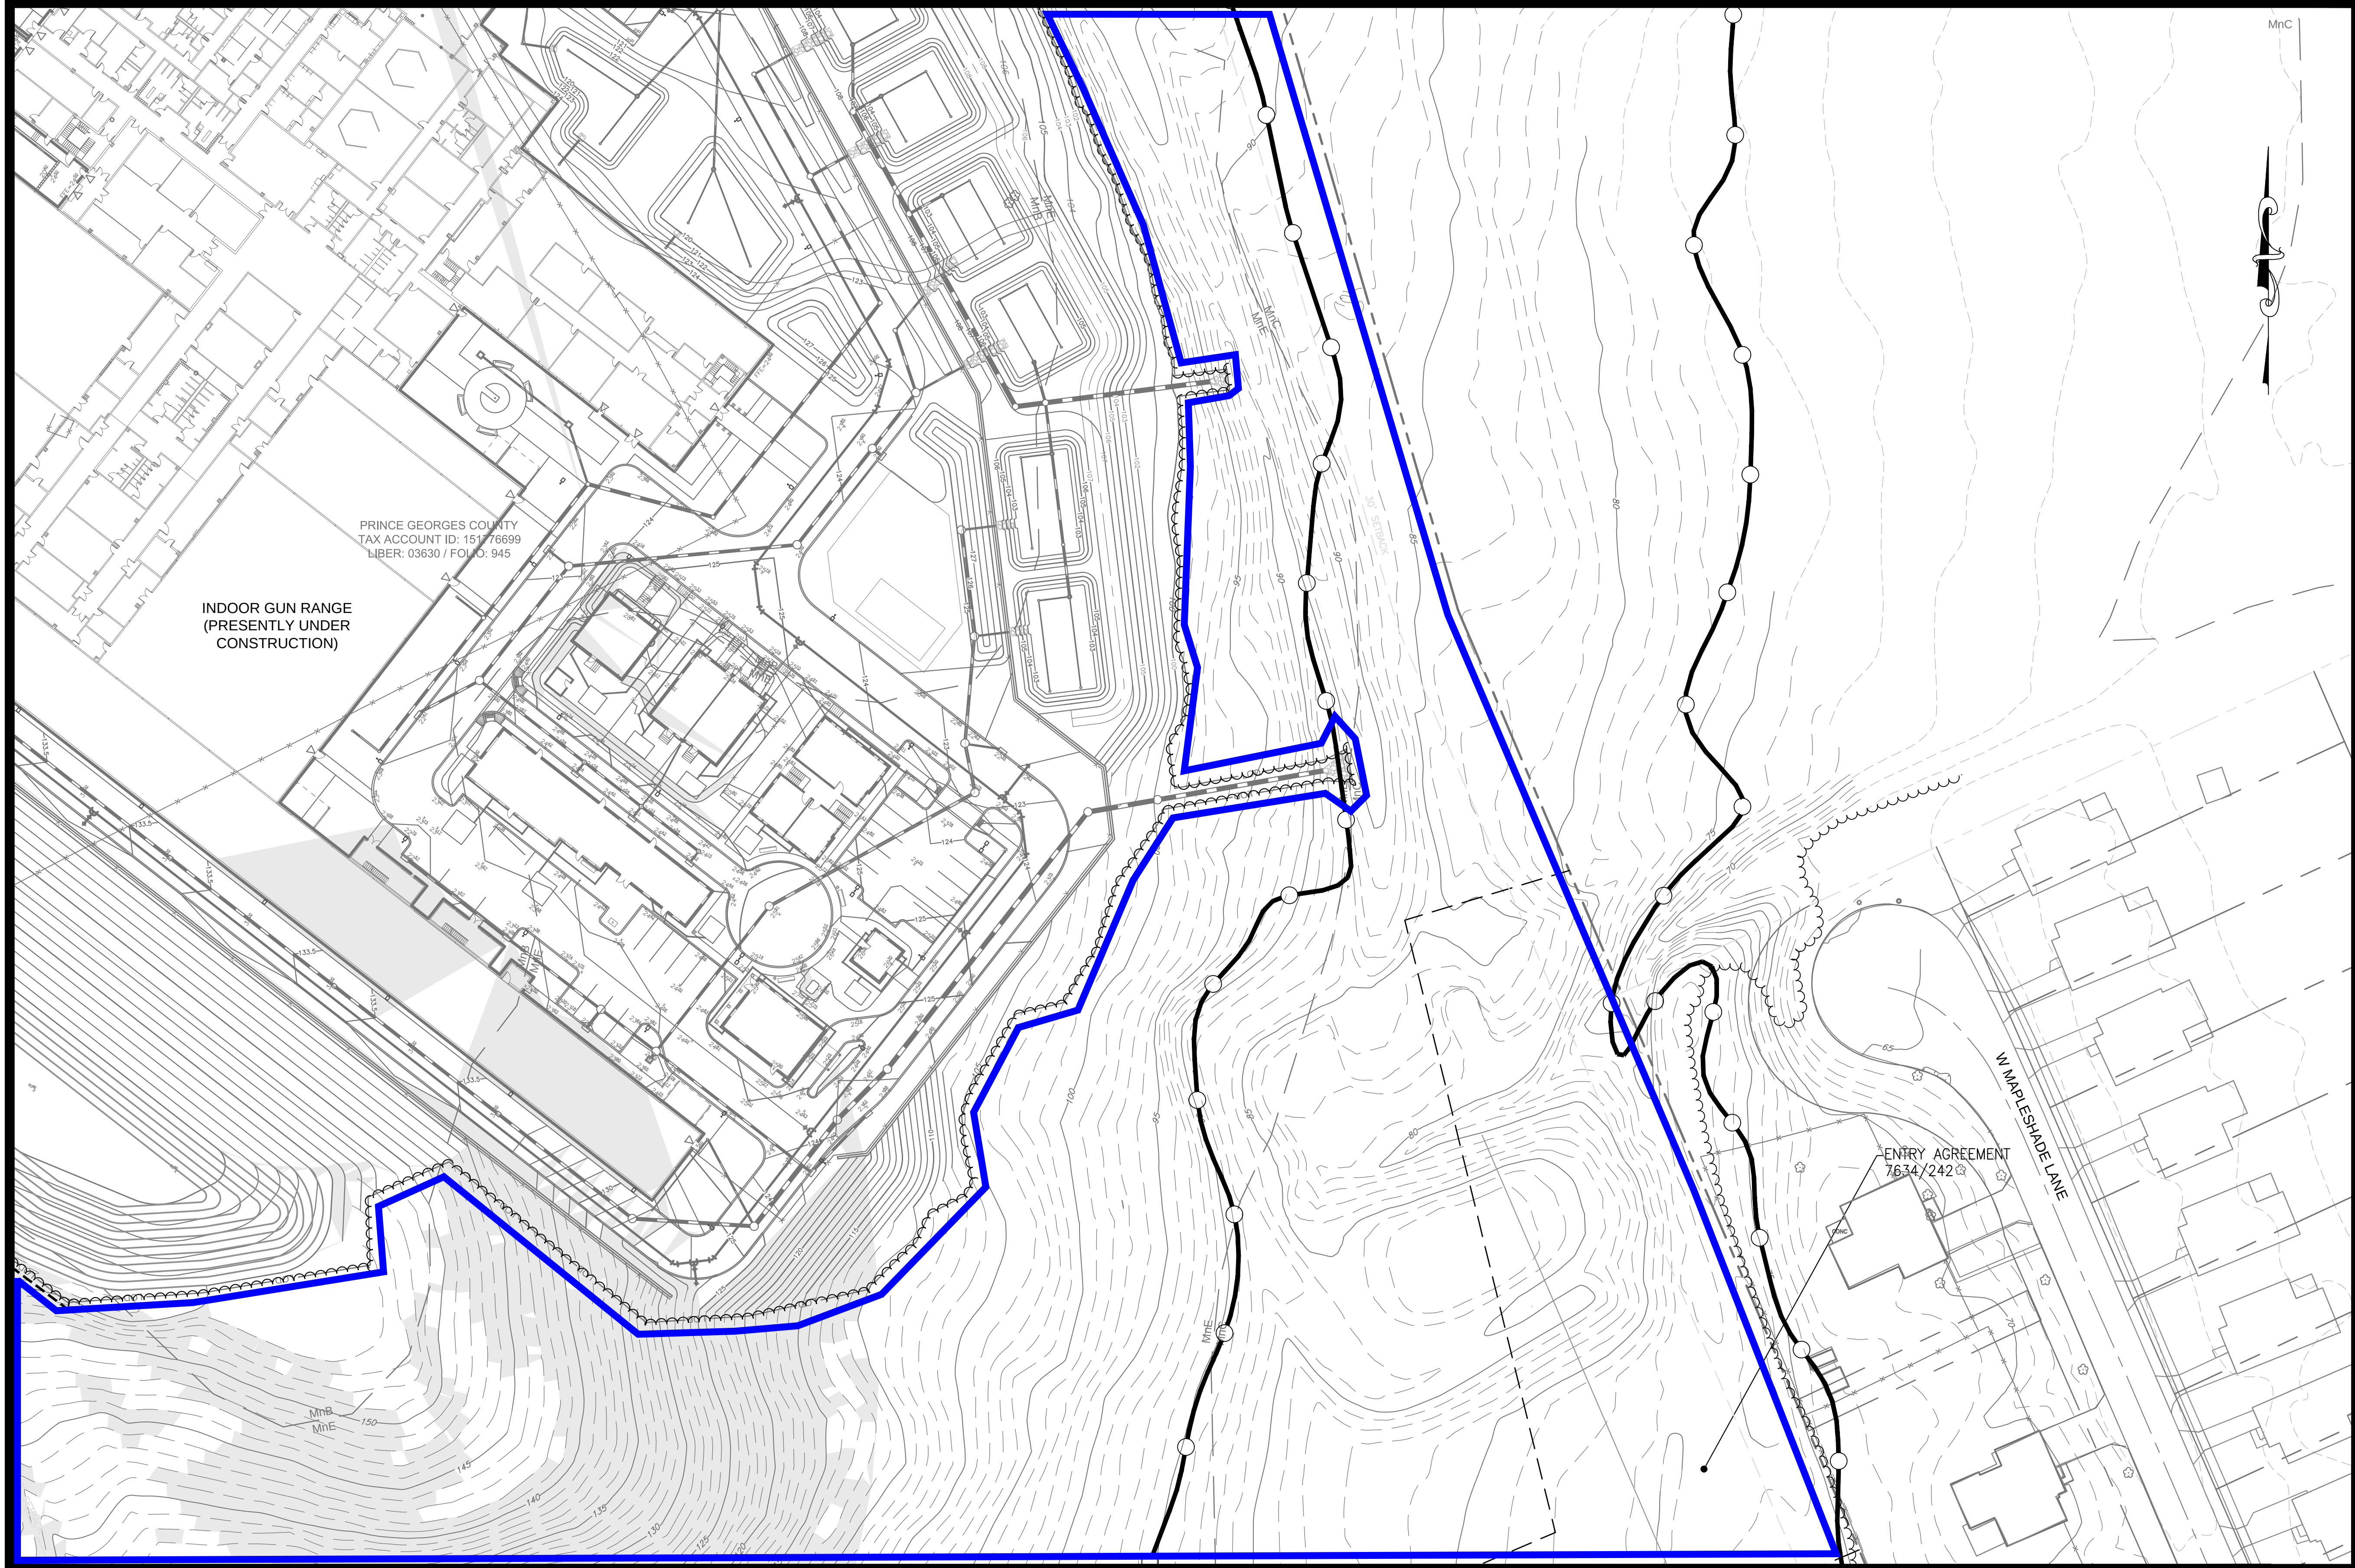

MATCHLINE P (SEE SHEET 14 OF 15)

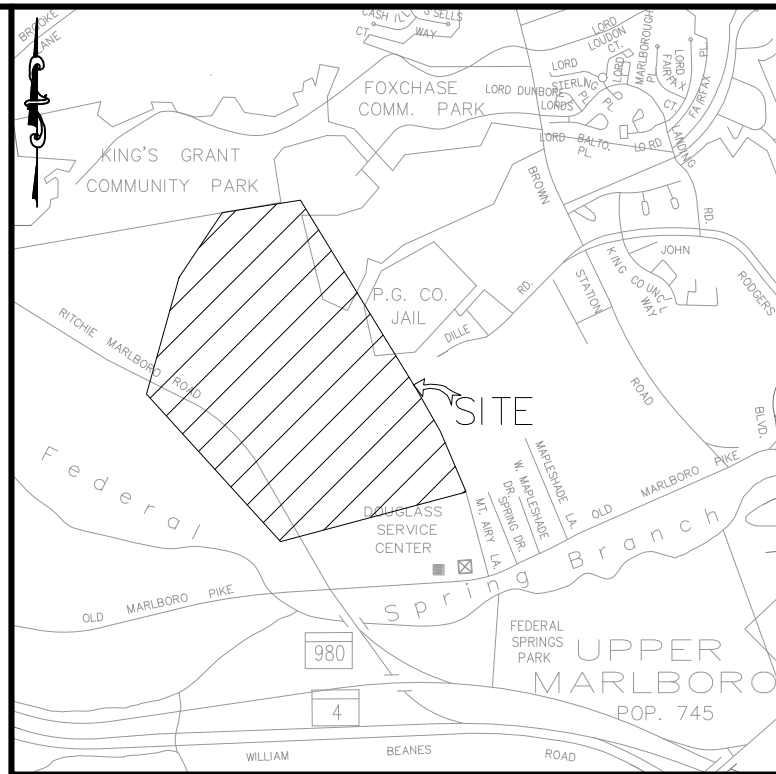

VICINITY MAP

SCALE: 1"=2000'
ADC MAP/GRID: H/2
WSSC: 207SE11
TAX MAP NO./GRID: 092/B4

LEGEND


- PROPERTY LINE
- LOD LIMIT OF DISTURBANCE
- PREVIOUSLY APPROVED LIMIT OF DISTURBANCE FOR INDOOR GUN RANGE & K-9 TRAINING FACILITY
- EX. CONTOUR
- EX. EDGE OF ROAD
- EX. CENTER OF ROAD
- EX. BUILDING
- EX. TREELINE
- EX. EASEMENT
- FOUND IRON PIPE
- SOIL BOUNDARY
- REGULATED STREAM
- WETLAND BOUNDARY
- 25' WETLAND BUFFER
- FOREST STAND SAMPLE PLOT
- SPECIMEN TREE/ CRITICAL ROOT ZONE
- FOREST STAND BOUNDARY
- 75' REGULATED STREAM BUFFER
- PRIMARY MANAGEMENT AREA
- FOREST INTERIOR DWELLING SPECIES (300' HABITAT BUFFER)
- 100 YEAR FLOODPLAIN
- WETLAND/UPLAND SAMPLE PLOT
- WETLAND FLAGGING
- STEEP SLOPES (15% & GREATER)
- MARLBORO CLAY BOUNDARY
- TREE PROTECTION FENCE
- SPECIMEN TREE SIGN
- WOODLAND PRESERVATION SIGN
- DIVERSION FENCE
- SUPER SILT FENCE
- WOODLAND RETAINED - NOT CREDITED

Prince Georges County Planning Department, M-NCPPC
Environmental Planning Section
TYPE 2 TREE CONSERVATION PLAN APPROVAL

TCPH-147-91-08

	APPROVED BY	DATE	REASON FOR REVISION
00	JPM	08/16/91	
01	JPM	06/13/97	
02	JPM	03/31/99	
03	JPM	06/20/02	
04	K. FINCH	07/11/07	
05	JL STASZ	10/16/08	
06	T. BURKE	9/27/17	
07	C. SCHNEIDER	5/18/2020	EVO & K-9 FACILITY
08			EVO COURSE
09			
10			

GRAPHICAL SCALE

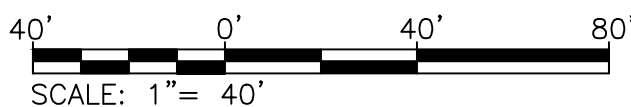

QUALIFIED PROFESSIONAL CERTIFICATION:
THIS COMPLIES WITH THE CURRENT REQUIREMENTS OF THE PRINCE
GEORGE'S COUNTY CODE AND THE ENVIRONMENTAL TECHNICAL MANUAL.

SIGNED: *Jennifer A. Bird* DATE: 8/2020

JENNIFER BIRD
936 RIDGEBROOK ROAD SPARKS, MD 21152
PHONE: 410.316.7959 JENNIFER.BIRD@KCI.COM

KCI
ENGINEERS
PLANNERS
SCIENTISTS
CONSTRUCTION MANAGERS
11850 WEST MARKET PLACE
SUITE A
FULTON, MD 20759
TELEPHONE: (410) 792-8086
FAX: (410) 792-7419

REVISIONS			
NO.	DATE	DESCRIPTION	BY

DATE: 8/2020
SCALE: 1"=40'
DESIGNED BY: AAW
CHECKED BY: JB



PRINCE GEORGE'S COUNTY
EVO COURSE
4920 RITCHIE MARLBORO ROAD, UPPER MARLBORO, MD 20772
TYPE 2 TREE CONSERVATION PLAN

PRINCE GEORGE'S COUNTY ELECTION DISTRICT 15

DRAWING NO.
TCP-10
SHEET 13 OF 15
KCI JOB NUMBER
271803046
271803049

MATCHLINE N
(SEE SHEET
12 OF 15)

MATCHLINE P (SEE SHEET 13 OF 15)

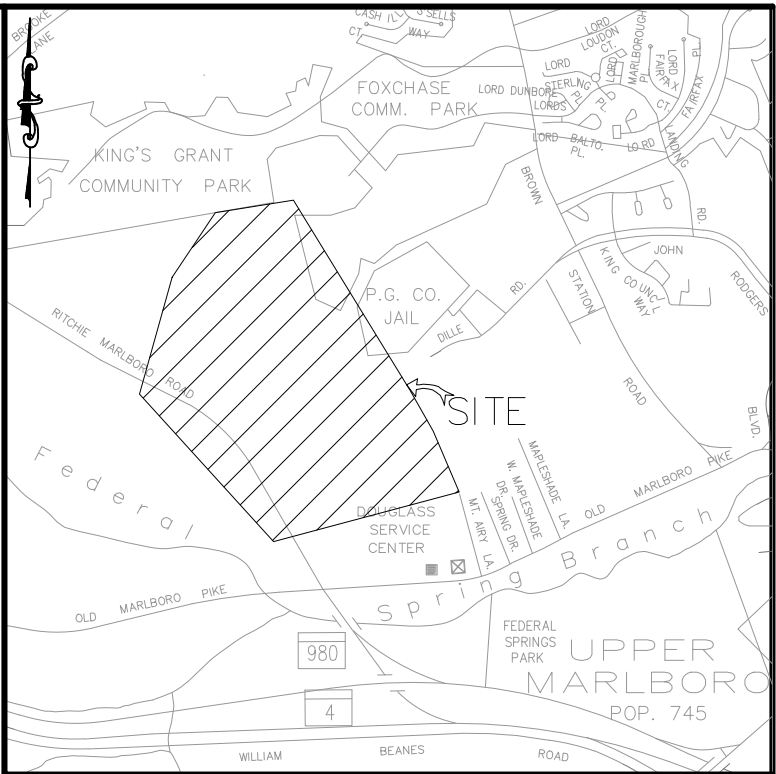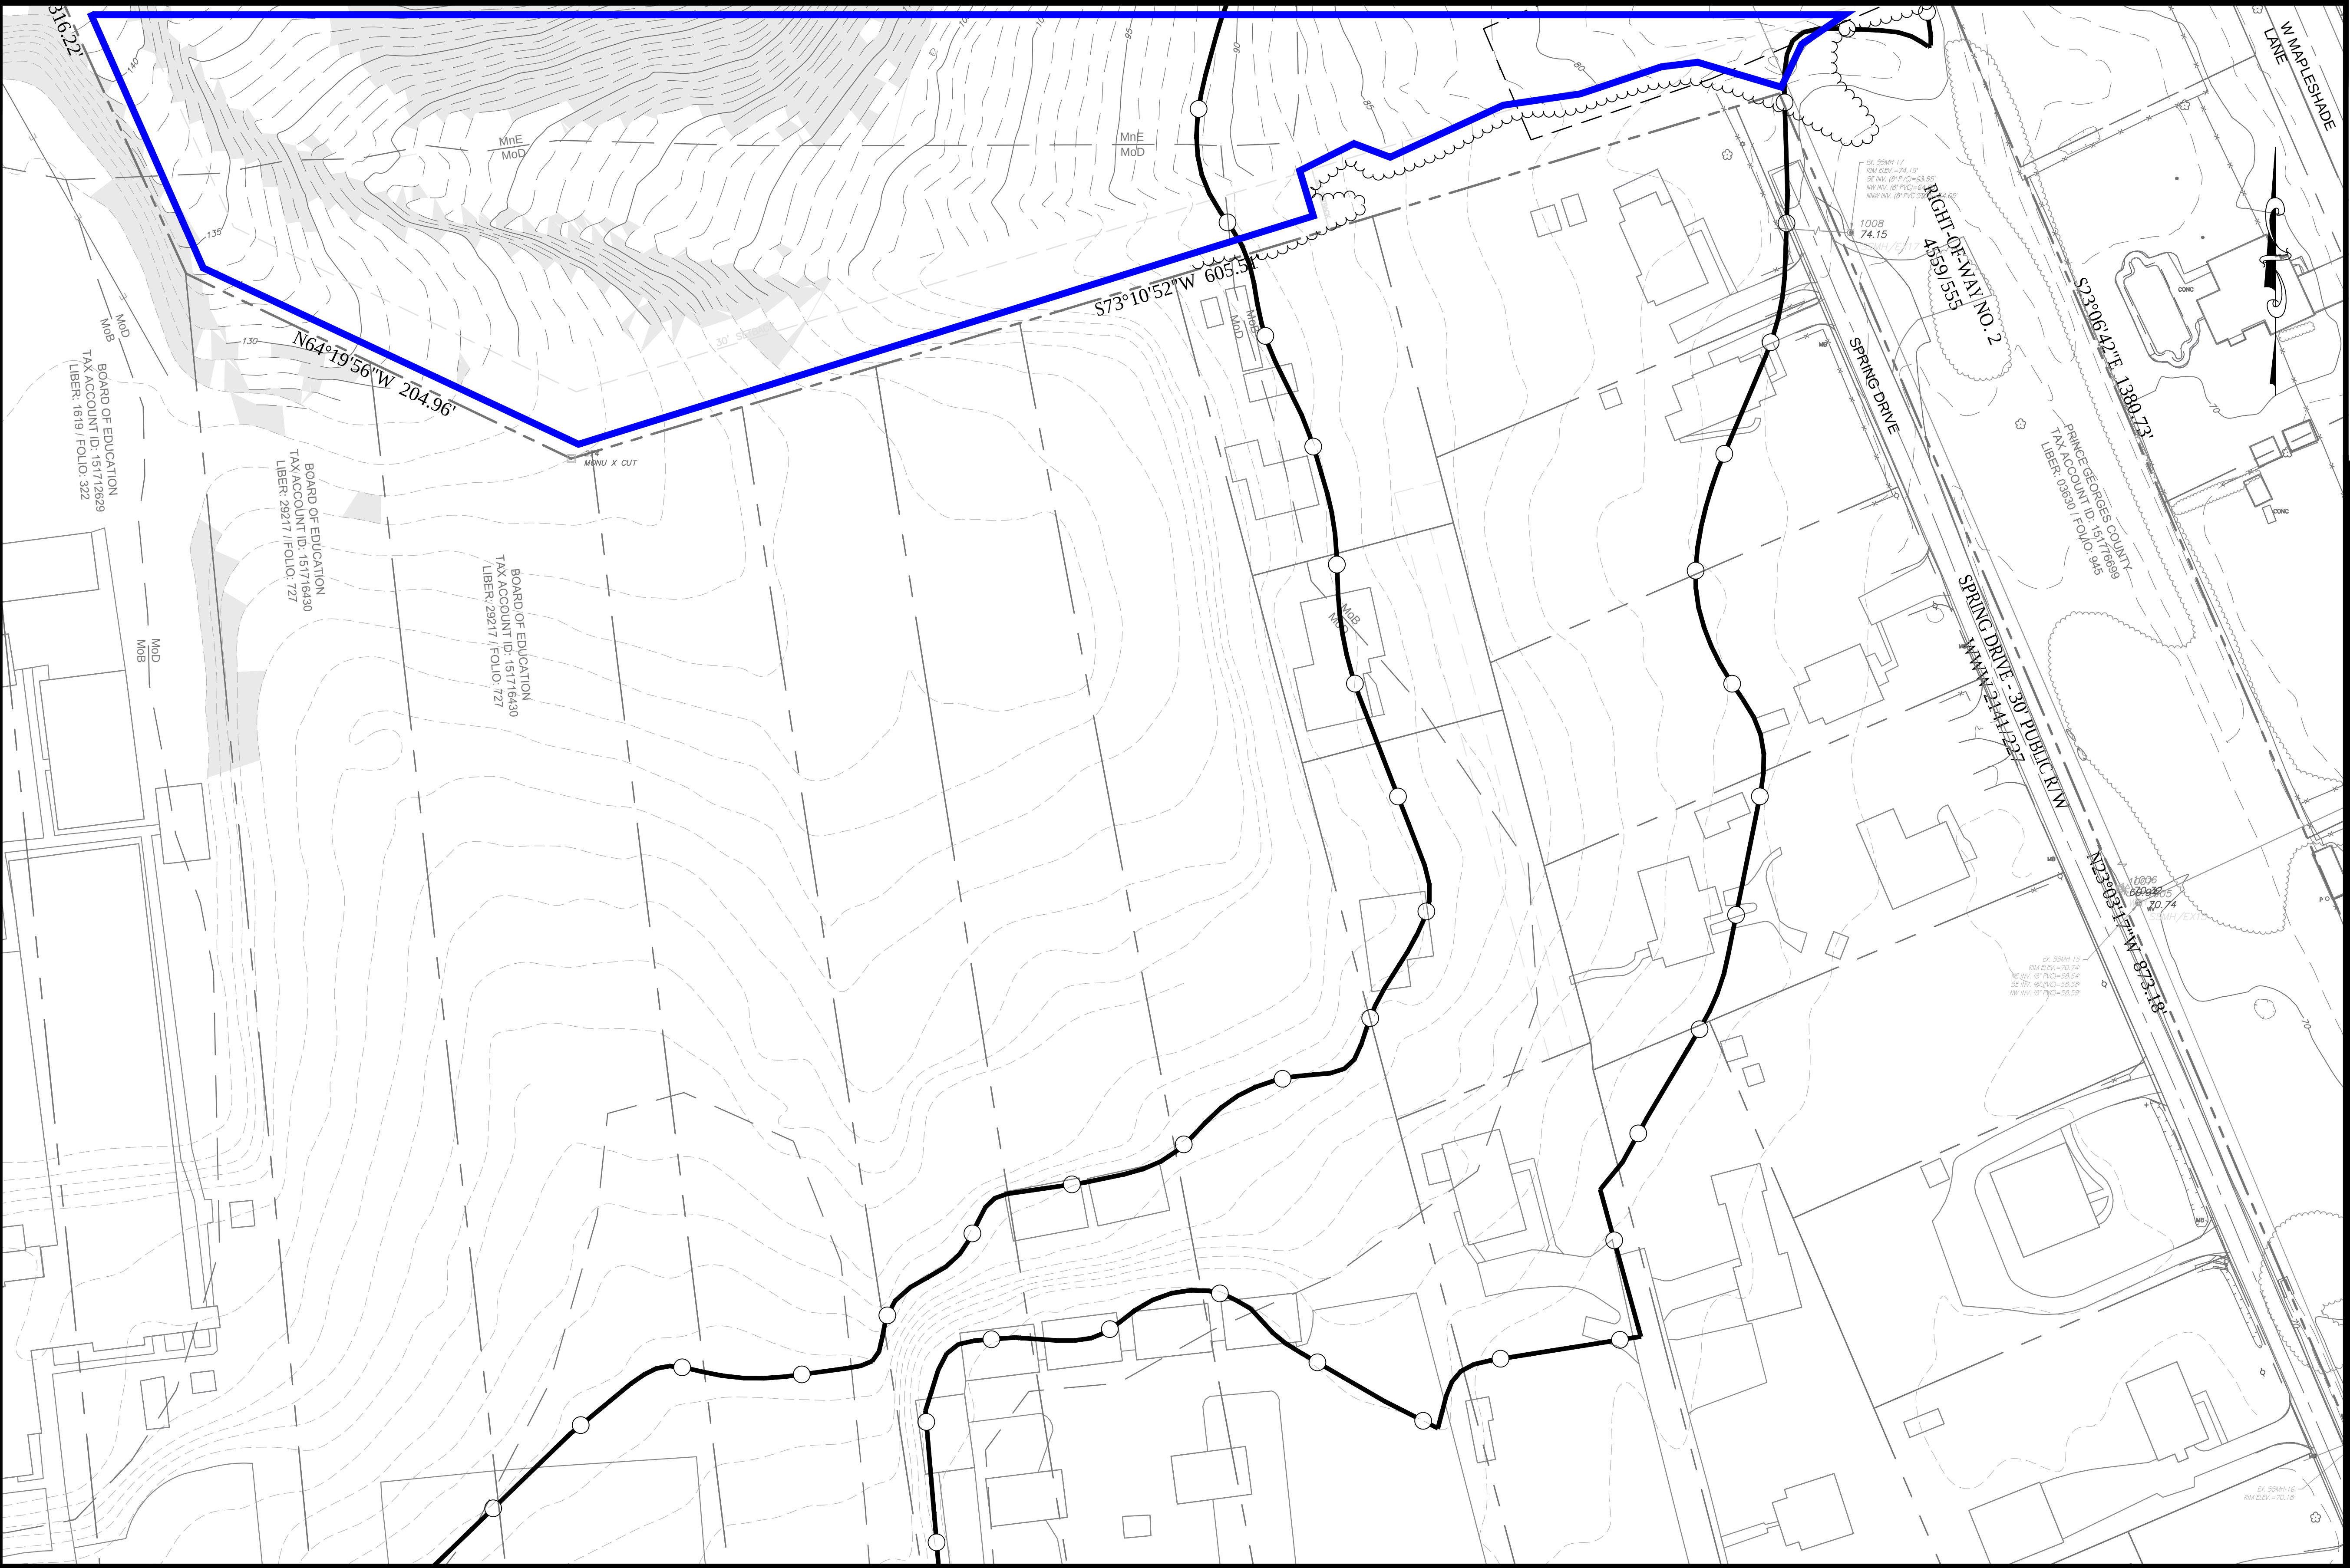

VICINITY MAP

SCALE: 1"=2000'
ADC MAP/GRID: H/2
WSSC: 207SE11
TAX MAP NO./GRID: 092/B4

LEGEND

- PROPERTY LINE
- LOD LIMIT OF DISTURBANCE
- PREVIOUSLY APPROVED LIMIT OF DISTURBANCE FOR INDOOR GUN RANGE & K-9 TRAINING FACILITY
- EX. CONTOUR
- EX. EDGE OF ROAD
- EX. CENTER OF ROAD
- EX. BUILDING
- EX. TREELINE
- EX. EASEMENT
- FOUND IRON PIPE
- SOIL BOUNDARY
- REGULATED STREAM
- WETLAND BOUNDARY
- 25' WETLAND BUFFER
- FOREST STAND SAMPLE PLOT
- SPECIMEN TREE/ CRITICAL ROOT ZONE
- FOREST STAND BOUNDARY
- 75' REGULATED STREAM BUFFER
- PRIMARY MANAGEMENT AREA
- FOREST INTERIOR DWELLING SPECIES (300' HABITAT BUFFER)
- 100 YEAR FLOODPLAIN
- WETLAND/UPLAND SAMPLE PLOT
- WETLAND FLAGGING
- STEEP SLOPES (15% & GREATER)
- MARLBORO CLAY BOUNDARY
- TREE PROTECTION FENCE
- SPECIMEN TREE SIGN
- WOODLAND PRESERVATION SIGN
- DIVERSION FENCE
- SUPER SILT FENCE
- WOODLAND RETAINED - NOT CREDITED


MATCHLINE Q (SEE SHEET 15 OF 15)

Prince Georges County Planning Department, M-NCPPC
Environmental Planning Section
TYPE 2 TREE CONSERVATION PLAN APPROVAL

TCPII-147-91-08

	APPROVED BY	DATE	REASON FOR REVISION
00	JPM	08/16/91	
01	JPM	06/13/97	
02	JPM	03/31/99	
03	JPM	06/20/02	
04	K. FINCH	07/11/07	
05	JL STASZ	10/16/08	
06	T. BURKE	9/27/17	
07	C. SCHNEIDER	5/18/2020	EVO & K-9 FACILITY
08			EVO COURSE
09			
10			

GRAPHICAL SCALE

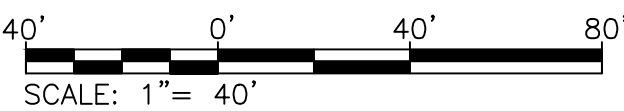

QUALIFIED PROFESSIONAL CERTIFICATION:
THIS COMPLIES WITH THE CURRENT REQUIREMENTS OF THE PRINCE
GEORGE'S COUNTY CODE AND THE ENVIRONMENTAL TECHNICAL MANUAL.

SIGNED: *Jennifer A. Bird* DATE: 8/2020

JENNIFER BIRD
936 RIDGEBROOK ROAD SPARKS, MD 21152
PHONE: 410.316.7959 JENNIFER.BIRD@KCI.COM




REVISIONS				DATE
NO.	DATE	DESCRIPTION	BY	
				8/2020
				SCALE
				1"=40'
				DESIGNED BY
				AAW
				CHECKED BY
				JB

PRINCE GEORGE'S COUNTY
EVOC COURSE
4920 RITCHIE MARLBORO ROAD, UPPER MARLBORO, MD 20772
TYPE 2 TREE CONSERVATION PLAN

PRINCE GEORGE'S COUNTY ELECTION DISTRICT 15

DRAWING NO.
TCP-11
SHEET 14 OF 15
KCI JOB NUMBER
271803046
271803049

MATCHLINE Q (SEE SHEET 14 OF 15)

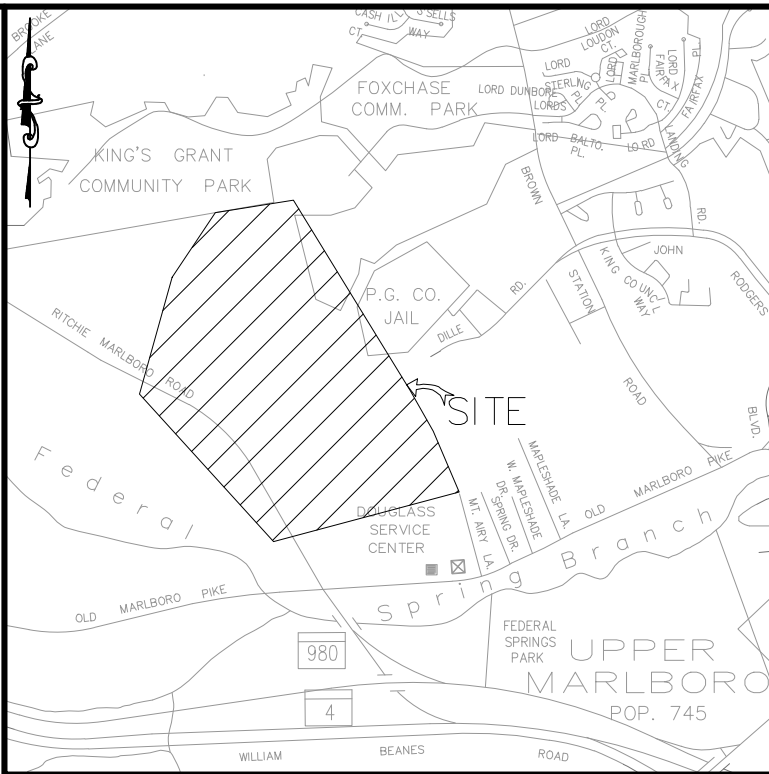

VICINITY MAP

SCALE: 1"=2000'
ADC MAP/GRID: H/2
WSSC: 207SE11
TAX MAP NO./GRID: 092/B4

LEGEND


- PROPERTY LINE
- LOD LIMIT OF DISTURBANCE
- PREVIOUSLY APPROVED LIMIT OF DISTURBANCE FOR INDOOR GUN RANGE & K-9 TRAINING FACILITY
- EX. CONTOUR
- EX. EDGE OF ROAD
- EX. CENTER OF ROAD
- EX. BUILDING
- EX. TREELINE
- EX. EASEMENT
- FOUND IRON PIPE
- SOIL BOUNDARY
- REGULATED STREAM
- WETLAND BOUNDARY
- 25' WETLAND BUFFER
- FOREST STAND SAMPLE PLOT
- SPECIMEN TREE/ CRITICAL ROOT ZONE
- FOREST STAND BOUNDARY
- 75' REGULATED STREAM BUFFER
- PRIMARY MANAGEMENT AREA
- FOREST INTERIOR DWELLING SPECIES (300' HABITAT BUFFER)
- 100 YEAR FLOODPLAIN
- WETLAND/UPLAND SAMPLE PLOT
- WETLAND FLAGGING
- STEEP SLOPES (15% & GREATER)
- MARLBORO CLAY BOUNDARY
- TREE PROTECTION FENCE
- SPECIMEN TREE SIGN
- WOODLAND PRESERVATION SIGN
- DIVERSION FENCE
- SUPER SILT FENCE

Prince Georges County Planning Department, M-NCPPC
Environmental Planning Section
TYPE 2 TREE CONSERVATION PLAN APPROVAL

TCPII-147-91-08

	APPROVED BY	DATE	REASON FOR REVISION
00	JPM	08/16/91	
01	JPM	06/13/97	
02	JPM	03/31/99	
03	JPM	06/20/02	
04	K. FINCH	07/11/07	
05	JL STASZ	10/16/08	
06	T. BURKE	9/27/17	
07	C. SCHNEIDER	5/18/2020	EVO & K-9 FACILITY
08			EVO COURSE
09			
10			

GRAPHICAL SCALE

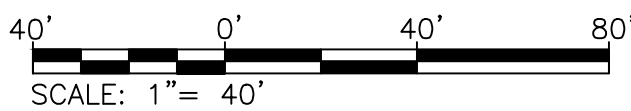

QUALIFIED PROFESSIONAL CERTIFICATION:
THIS COMPLIES WITH THE CURRENT REQUIREMENTS OF THE PRINCE
GEORGE'S COUNTY CODE AND THE ENVIRONMENTAL TECHNICAL MANUAL.

SIGNED: *Jennifer A. Bird* DATE: 8/2020

JENNIFER BIRD
936 RIDGEBROOK ROAD SPARKS, MD 21152
PHONE: 410.316.7959 JENNIFER.BIRD@KCI.COM



REVISIONS				DATE
NO.	DATE	DESCRIPTION	BY	
				8/2020
				SCALE
				1"=40'
				DESIGNED BY
				AAW
				CHECKED BY
				JB

PRINCE GEORGE'S COUNTY
EVO COURSE
4920 RITCHIE MARLBORO ROAD, UPPER MARLBORO, MD 20772

TYPE 2 TREE CONSERVATION PLAN

PRINCE GEORGE'S COUNTY ELECTION DISTRICT 15

DRAWING NO.
TCP-12
SHEET 15 OF 15
KCI JOB NUMBER
271803046
271803049