




GRAPHICAL SCALE

200' 100' 0' 100' 200'

SCALE: 1" = 200'

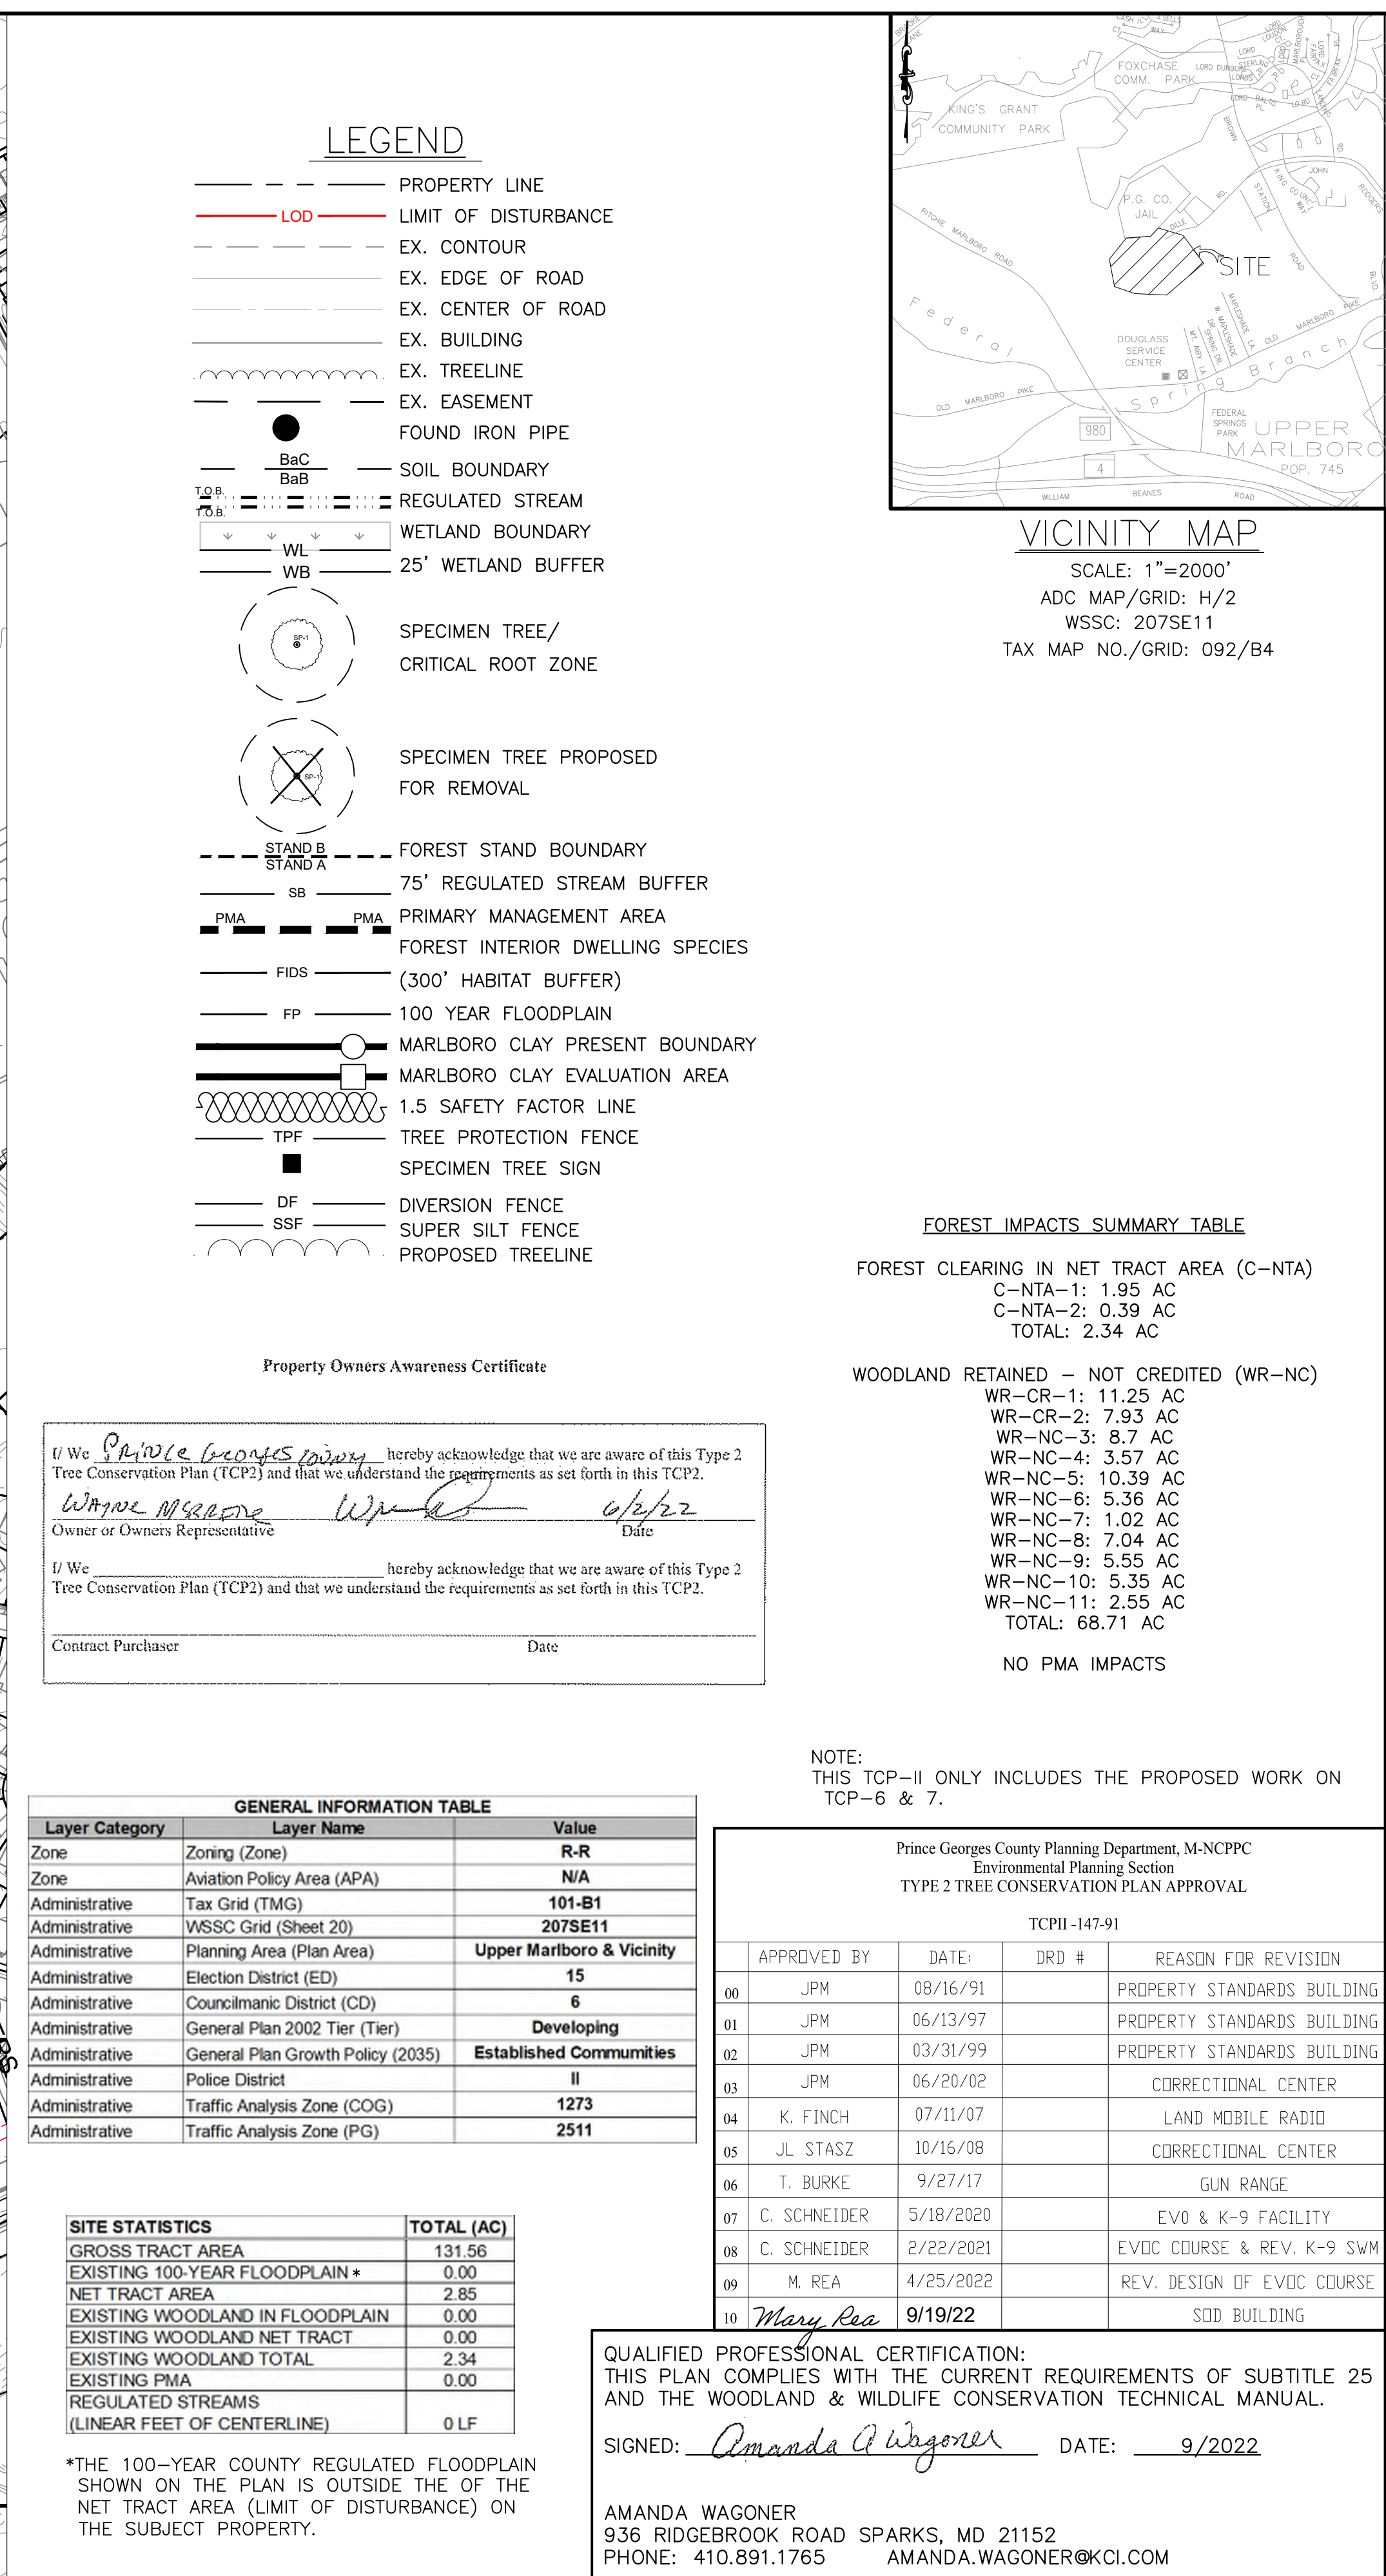


REVISIONS				DATE
				09/2022
NO.	DATE	DESCRIPTION	BY	
				SCALE
				1"=200'
				DESIGNED BY
				AAW
				CHECKED BY
				JB

PRINCE GEORGE'S COUNTY
SPECIAL OPERATIONS DIVISION BUILDING
4920 RITCHIE MARLBORO ROAD, UPPER MARLBORO, MD 20772
TYPE 2 TREE CONSERVATION PLAN

DRAWING NO.
TCP-00
SHEET <u>1</u> OF <u>15</u>
KCI JOB NUMBER
272107278


SPECIMEN TREE TABLE						
Number	Species	Common Name	Size, DBH (in)	Condition	Sheet	Result
SP-1	<i>Betula nigra</i>	River Birch	30.0	Good	TCP-2	Save
SP-2	<i>Betula nigra</i>	River Birch	33.0	Good	TCP-2	Save
SP-3	<i>Liriodendron tulipifera</i>	Tulip Poplar	31.0	Excellent	TCP-2	Save
SP-4	<i>Liriodendron tulipifera</i>	Tulip Poplar	37.0	Good	TCP-2	Save
SP-5	<i>Liriodendron tulipifera</i>	Tulip Poplar	32.0	Excellent	TCP-2	Save
SP-6	<i>Liriodendron tulipifera</i>	Tulip Poplar	30.0	Good	TCP-2	Save
SP-7	<i>Liriodendron tulipifera</i>	Tulip Poplar	34.0	Excellent	TCP-2	Save
SP-8	<i>Liriodendron tulipifera</i>	Tulip Poplar	34.0	Excellent	TCP-2	Save
SP-9	<i>Liriodendron tulipifera</i>	Tulip Poplar	31.0	Good	TCP-2	Save
SP-10	<i>Liriodendron tulipifera</i>	Tulip Poplar	31.0	Good	TCP-2	Save
SP-11	<i>Liriodendron tulipifera</i>	Tulip Poplar	34.0	Good	TCP-2	Save
SP-12	<i>Liriodendron tulipifera</i>	Tulip Poplar	31.0	Poor	TCP-4	Save
SP-13	<i>Liriodendron tulipifera</i>	Tulip Poplar	32.0	Good	TCP-4	Save
SP-14	<i>Liriodendron tulipifera</i>	Tulip Poplar	42.0	Good	TCP-4	Save
SP-15	<i>Liriodendron tulipifera</i>	Tulip Poplar	43.0	Excellent	TCP-3	Save
SP-16	<i>Liriodendron tulipifera</i>	Tulip Poplar	31.0	Excellent	TCP-3	Save
SP-17	<i>Liriodendron tulipifera</i>	Tulip Poplar	35.0	Good	TCP-3	Save
SP-18	<i>Liriodendron tulipifera</i>	Tulip Poplar	33.0	Good	TCP-3	Save
SP-19	<i>Liriodendron tulipifera</i>	Tulip Poplar	30.0	Excellent	TCP-3	Save
SP-20	<i>Liriodendron tulipifera</i>	Tulip Poplar	40.0	Good	TCP-3	Save
SP-21	<i>Liriodendron tulipifera</i>	Tulip Poplar	38.0	Good	TCP-3	Save
SP-22	<i>Liriodendron tulipifera</i>	Tulip Poplar	43.0	Excellent	TCP-3	Save
SP-23	<i>Liquidambar styraciflua</i>	Sweet Gum	31.0	Good	TCP-5	Save
SP-24	<i>Acer rubrum</i>	Red Maple	39.0	Fair	TCP-3	Save
SP-25	<i>Liquidambar styraciflua</i>	Sweet Gum	30.0	Good	TCP-3	Save
SP-26	<i>Liquidambar styraciflua</i>	Sweet Gum	32.0	Good	TCP-3	Save
SP-27	<i>Liriodendron tulipifera</i>	Tulip Poplar	36.0	Poor	TCP-3	Save
SP-28	<i>Liriodendron tulipifera</i>	Tulip Poplar	39.0	Good	TCP-3	Save
SP-29	<i>Quercus velutina</i>	Black Oak	38.0	Good	TCP-3	Save
SP-30	<i>Liriodendron tulipifera</i>	Tulip Poplar	46.0	Poor	TCP-3	Save
SP-31	<i>Liriodendron tulipifera</i>	Tulip Poplar	31.0	Good	TCP-3	Save
SP-32	<i>Fagus grandifolia</i>	American Beech	43.0	Excellent	TCP-3	Save
SP-33	<i>Liriodendron tulipifera</i>	Tulip Poplar	37.0	Good	TCP-3	Save
SP-34	<i>Liriodendron tulipifera</i>	Tulip Poplar	53.0	Fair	TCP-3	Save
SP-35	<i>Quercus velutina</i>	Black Oak	38.0	Good	TCP-3	Save
SP-36	<i>Liquidambar styraciflua</i>	Sweet Gum	30.0	Good	TCP-3	Save
SP-37	<i>Liriodendron tulipifera</i>	Tulip Poplar	33.0	Good	TCP-3	Save
SP-38	<i>Liriodendron tulipifera</i>	Tulip Poplar	35.0	Excellent	TCP-3	Save
SP-39	<i>Liriodendron tulipifera</i>	Tulip Poplar	31.0	Excellent	TCP-3	Save
SP-40	<i>Liriodendron tulipifera</i>	Tulip Poplar	36.0	Fair	TCP-5	Save
SP-41	<i>Liriodendron tulipifera</i>	Tulip Poplar	31.0	Excellent	TCP-5	Save
SP-42	<i>Liriodendron tulipifera</i>	Tulip Poplar	31.0	Poor	TCP-5	Save
SP-43	<i>Liriodendron tulipifera</i>	Tulip Poplar	33.0	Excellent	TCP-3	Save
SP-44	<i>Liriodendron tulipifera</i>	Tulip Poplar	48.0	Poor	TCP-3	Save
SP-45	<i>Liriodendron tulipifera</i>	Tulip Poplar	36.0	Fair	TCP-3	Save
SP-46	<i>Liriodendron tulipifera</i>	Tulip Poplar	45.0	Fair	TCP-3	Save
SP-47	<i>Liriodendron tulipifera</i>	Tulip Poplar	31.0	Excellent	TCP-3	Save
SP-48	<i>Liriodendron tulipifera</i>	Tulip Poplar	30.0	Good	TCP-3	Save
SP-49	<i>Liriodendron tulipifera</i>	Tulip Poplar	32.0	Good	TCP-3	Save
SP-50	<i>Liriodendron tulipifera</i>	Tulip Poplar	35.0	Poor	TCP-3	Save
SP-51	<i>Liriodendron tulipifera</i>	Tulip Poplar	30.0	Good	TCP-3	Save
SP-52	<i>Liriodendron tulipifera</i>	Tulip Poplar	37.0	Fair	TCP-3	Save
SP-53	<i>Liriodendron tulipifera</i>	Tulip Poplar	32.0	Good	TCP-3	Save
SP-54	<i>Liriodendron tulipifera</i>	Tulip Poplar	30.0	Good	TCP-3	Save
SP-55	<i>Liriodendron tulipifera</i>	Tulip Poplar	31.0	Good	TCP-3	Save
SP-56	<i>Liriodendron tulipifera</i>	Tulip Poplar	40.0	Poor	TCP-3	Save
SP-57	<i>Liriodendron tulipifera</i>	Tulip Poplar	34.0	Good	TCP-3	Save
SP-58	<i>Fagus grandifolia</i>	American Beech	32.0	Excellent	TCP-3	Save
SP-59	<i>Liriodendron tulipifera</i>	Tulip Poplar	37.0	Good	TCP-3	Save
SP-60	<i>Quercus montana</i>	Chestnut Oak	30.0	Good	TCP-3	Save
SP-61	<i>Quercus alba</i>	White Oak	31.0	Excellent	TCP-3	Save
SP-62	<i>Liriodendron tulipifera</i>	Tulip Poplar	36.0	Good	TCP-3	Save
SP-63	<i>Quercus alba</i>	White Oak	35.0	Excellent	TCP-3	Save
SP-64	<i>Liriodendron tulipifera</i>	Tulip Poplar	43.0	Excellent	TCP-3	Save
SP-65	<i>Liriodendron tulipifera</i>	Tulip Poplar	30.0	Excellent	TCP-3	Save
SP-66	<i>Fagus grandifolia</i>	American Beech	31.0	Excellent	TCP-3	Save
SP-67	<i>Quercus alba</i>	White Oak	39.0	Excellent	TCP-3	Save
SP-68	<i>Liriodendron tulipifera</i>	Tulip Poplar	35.0	Good	TCP-3	Save
SP-69	<i>Liriodendron tulipifera</i>	Tulip Poplar	35.0	Good	TCP-3	Save
SP-70	<i>Liriodendron tulipifera</i>	Tulip Poplar	30.0	Good	TCP-3	Save
SP-71	<i>Liriodendron tulipifera</i>	Tulip Poplar	44.0	Good	TCP-3	Save
SP-72	<i>Quercus velutina</i>	Black Oak	38.0	Excellent	TCP-3	Save
SP-73	<i>Liriodendron tulipifera</i>	Tulip Poplar	41.0	Excellent	TCP-3	Save
SP-74	<i>Liriodendron tulipifera</i>	Tulip Poplar	38.0	Poor	TCP-1	Save
SP-75	<i>Liriodendron tulipifera</i>	Tulip Poplar	49.0	Excellent	TCP-1	Save
SP-76	<i>Liriodendron tulipifera</i>	Tulip Poplar	36.0	Excellent	TCP-1	Save
SP-77	<i>Liriodendron tulipifera</i>	Tulip Poplar	52.0	Good	TCP-1	Save
SP-78	<i>Liriodendron tulipifera</i>	Tulip Poplar	30.0	Good	TCP-1	Save
SP-79	<i>Liriodendron tulipifera</i>	Tulip Poplar	30.0	Good	TCP-1	Save
SP-80	<i>Liriodendron tulipifera</i>	Tulip Poplar	30.0	Poor	TCP-1	Save
SP-81	<i>Quercus velutina</i>	Black Oak	52.0	Excellent	TCP-1	Save
SP-82	<i>Liriodendron tulipifera</i>	Tulip Poplar	37.0	Poor	TCP-1	Save
SP-83	<i>Liriodendron tulipifera</i>	Tulip Poplar	41.0	Good	TCP-1	Save
SP-84	<i>Liriodendron tulipifera</i>	Tulip Poplar	35.0	Excellent	TCP-1	Save
SP-85	<i>Liriodendron tulipifera</i>	Tulip Poplar	36.0	Excellent	TCP-1	Save
SP-86	<i>Liriodendron tulipifera</i>	Tulip Poplar	34.0	Excellent	TCP-1	Save
SP-87	<i>Liriodendron tulipifera</i>	Tulip Poplar	36.0	Good	TCP-1	Save
SP-88	<i>Quercus alba</i>	White Oak	32.0	Excellent	TCP-1	Save
SP-89	<i>Liriodendron tulipifera</i>	Tulip Poplar	35.0	Excellent	TCP-1	Save
SP-90	<i>Liriodendron tulipifera</i>	Tulip Poplar	30.0	Excellent	TCP-1	Save
SP-91	<i>Carya tomentosa</i>	Mockernut Hickory	30.0	Excellent	TCP-1	Save
SP-92	<i>Liriodendron tulipifera</i>	Tulip Poplar	52.0	Poor	TCP-1	Save
SP-93	<i>Liriodendron tulipifera</i>	Tulip Poplar	38.0	Excellent	TCP-1	Save
SP-94	<i>Liriodendron tulipifera</i>	Tulip Poplar	38.0	Excellent	TCP-1	Save
SP-95	<i>Quercus alba</i>	White Oak	42.0	Good	TCP-1	Save
SP-96	<i>Quercus alba</i>	White Oak	34.0	Poor	TCP-1	Save
SP-97	<i>Liriodendron tulipifera</i>	Tulip Poplar	30.0	Excellent	TCP-1	Save
SP-98	<i>Juglans nigra</i>	Black Walnut	38.0	Fair	TCP-1	Save
SP-99	<i>Liriodendron tulipifera</i>	Tulip Poplar	35.0	Poor	TCP-1	Save
SP-100	<i>Quercus alba</i>	White Oak	38.0	Excellent	TCP-1	Save

SPECIMEN TREE TABLE						
Number	Species	Common Name	Size, DBH (in)	Condition	Sheet	Result
SP-101	<i>Liriodendron tulipifera</i>	Tulip Poplar	40.0	Excellent	TCP-1	Save
SP-102	<i>Liriodendron tulipifera</i>	Tulip Poplar	33.0	Good	TCP-1	Save
SP-103	<i>Liriodendron tulipifera</i>	Tulip Poplar	35.0	Poor	TCP-1	Save
SP-104	<i>Liriodendron tulipifera</i>	Tulip Poplar	41.0	Excellent	TCP-1	Save
SP-105	<i>Liriodendron tulipifera</i>	Tulip Poplar	32.0	Good	TCP-1	Save
SP-106	<i>Liriodendron tulipifera</i>	Tulip Poplar	52.0	Good	TCP-1	Save
SP-107	<i>Liriodendron tulipifera</i>	Tulip Poplar	39.0	Excellent	TCP-1	Save
SP-108	<i>Liriodendron tulipifera</i>	Tulip Poplar	32.0	Excellent	TCP-1	Save
SP-109	<i>Liriodendron tulipifera</i>	Tulip Poplar	43.0	Excellent	TCP-1	Save
SP-110	<i>Liriodendron tulipifera</i>	Tulip Poplar	39.0	Excellent	TCP-1	Save
SP-111	<i>Liriodendron tulipifera</i>	Tulip Poplar	32.0	Good	TCP-1	Save
SP-112	<i>Liriodendron tulipifera</i>	Tulip Poplar	35.0	Good	TCP-1	Save
SP-113	<i>Liriodendron tulipifera</i>	Tulip Poplar	34.0	Excellent	TCP-1	Save
SP-114	<i>Liriodendron tulipifera</i>	Tulip Poplar	48.0	Excellent	TCP-1	Save
SP-115	<i>Quercus alba</i>	White Oak	30.0	Good	TCP-1	Save
SP-116	<i>Liriodendron tulipifera</i>	Tulip Poplar	39.0	Excellent	TCP-1	Save
SP-117	<i>Quercus alba</i>	White Oak	39.0	Excellent	TCP-1	Save
SP-118	<i>Liriodendron tulipifera</i>	Tulip Poplar	38.0	Good	TCP-1	Save
SP-119	<i>Liriodendron tulipifera</i>	Tulip Poplar	30.0	Excellent	TCP-1	Save
SP-120	<i>Quercus alba</i>	White Oak	34.0	Excellent	TCP-1	Save
SP-121	<i>Quercus alba</i>	White Oak	32.0	Good	TCP-1	Save
SP-122	<i>Liriodendron tulipifera</i>	Tulip Poplar	32.0	Good	TCP-1	Save
SP-123	<i>Liriodendron tulipifera</i>	Tulip Poplar	31.0	Excellent	TCP-1	Save
SP-124	<i>Liriodendron tulipifera</i>	Tulip Poplar	30.0	Excellent	TCP-1	Save
SP-125	<i>Liriodendron tulipifera</i>	Tulip Poplar	31.0	Excellent	TCP-1	Save
SP-126	<i>Liriodendron tulipifera</i>	Tulip Poplar	33.0	Excellent	TCP-1	Save
SP-127	<i>Liriodendron tulipifera</i>	Tulip Poplar	31.0	Excellent	TCP-1	Save
SP-128	<i>Liriodendron tulipifera</i>	Tulip Poplar	33.0	Excellent	TCP-1	Save
SP-129	<i>Liriodendron tulipifera</i>	Tulip Poplar	32.0	Good	TCP-1	Save
SP-130	<i>Liriodendron tulipifera</i>	Tulip Poplar	31.0	Excellent	TCP-1	Save
SP-131	<i>Liriodendron tulipifera</i>	Tulip Poplar	38.0	Excellent	TCP-1	Save
SP-132	<i>Liriodendron tulipifera</i>	Tulip Poplar	38.0	Good	TCP-3	Save
SP-133	<i>Liriodendron tulipifera</i>	Tulip Poplar	33.0	Excellent	TCP-3	Save
SP-134	<i>Liriodendron tulipifera</i>	Tulip Poplar	31.0	Excellent	TCP-3	Save
SP-135	<i>Liriodendron tulipifera</i>	Tulip Poplar	34.0	Excellent	TCP-3	Save
SP-136	<i>Quercus alba</i>	White Oak	31.0	Excellent	TCP-3	Save
SP-137	<i>Quercus alba</i>	White Oak	37.0	Excellent	TCP-3	Save
SP-138	<i>Liriodendron tulipifera</i>	Tulip Poplar	32.0	Good	TCP-3	Save
SP-139	<i>Liriodendron tulipifera</i>	Tulip Poplar	37.0	Excellent	TCP-3	Save
SP-140	<i>Liriodendron tulipifera</i>	Tulip Poplar	32.0	Excellent	TCP-3	Save
SP-141	<i>Liriodendron tulipifera</i>	Tulip Poplar	33.0	Excellent	TCP-3	Save
SP-142	<i>Liriodendron tulipifera</i>	Tulip Poplar	30.0	Excellent	TCP-3	Save
SP-143	<i>Liriodendron tulipifera</i>	Tulip Poplar	45.0	Excellent	TCP-3	Save
SP-144	<i>Liriodendron tulipifera</i>	Tulip Poplar	32.0	Good	TCP-3	Save
SP-145	<i>Liriodendron tulipifera</i>	Tulip Poplar	39.0	Poor	TCP-3	Save
SP-146	<i>Liriodendron tulipifera</i>	Tulip Poplar	34.0	Excellent	TCP-3	Save
SP-147	<i>Liriodendron tulipifera</i>	Tulip Poplar	33.0	Excellent	TCP-1	Save
SP-148	<i>Liriodendron tulipifera</i>	Tulip Poplar	38.0	Good	TCP-1	Save
SP-149	<i>Liriodendron tulipifera</i>	Tulip Poplar	31.0	Good	TCP-1	Save
SP-150	<i>Liriodendron tulipifera</i>	Tulip Poplar	34.0	Excellent	TCP-1	Save
SP-151	<i>Liriodendron tulipifera</i>	Tulip Poplar	31.0	Good	TCP-1	Save
SP-152	<i>Liriodendron tulipifera</i>	Tulip Poplar	52.0	Excellent	TCP-1	Save
SP-153	<i>Liriodendron tulipifera</i>	Tulip Poplar	54.0	Poor	TCP-1	Save
SP-154	<i>Liriodendron tulipifera</i>	Tulip Poplar	53.0	Poor	TCP-1	Save
SP-155	<i>Liriodendron tulipifera</i>	Tulip Poplar	32.0	Good	TCP-1	Save
SP-156	<i>Liriodendron tulipifera</i>	Tulip Poplar	39.0	Excellent	TCP-1	Save
SP-157	<i>Liriodendron tulipifera</i>	Tulip Poplar	33.0	Good	TCP-1	Save
SP-158	<i>Quercus alba</i>	White Oak	33.0	Excellent	TCP-1	Save
SP-159	<i>Liriodendron tulipifera</i>	Tulip Poplar	31.0	Good	TCP-1	Save
SP-160	<i>Liriodendron tulipifera</i>	Tulip Poplar	34.0	Excellent	TCP-2	Save
SP-161	<i>Liriodendron tulipifera</i>	Tulip Poplar	44.0	Excellent	TCP-1	Save
SP-162	<i>Liriodendron tulipifera</i>	Tulip Poplar	30.0	Good	TCP-1	Save
SP-163	<i>Liriodendron tulipifera</i>	Tulip Poplar	35.0	Excellent	TCP-1	Save
SP-164	<i>Liriodendron tulipifera</i>	Tulip Poplar	41.0	Excellent	TCP-1	Save
SP-165	<i>Liriodendron tulipifera</i>	Tulip Poplar	37.0	Excellent	TCP-1	Save
SP-166	<i>Liriodendron tulipifera</i>	Tulip Poplar	34.0	Excellent	TCP-1	Save
SP-167	<i>Liriodendron tulipifera</i>	Tulip Poplar	33.0	Excellent	TCP-1	Save
SP-168	<i>Liriodendron tulipifera</i>	Tulip Poplar	41.0	Excellent	TCP-1	Save
SP-169	<i>Liriodendron tulipifera</i>	Tulip Poplar	53.0	Excellent	TCP-1	Save
SP-170	<i>Liriodendron tulipifera</i>	Tulip Poplar	60.0	Good	TCP-2	Save
SP-171	<i>Liriodendron tulipifera</i>	Tulip Poplar	39.0	Excellent	TCP-2	Save
SP-172	<i>Quercus alba</i>	White Oak	65.0	Excellent	TCP-2	Save
SP-173	<i>Liriodendron tulipifera</i>	Tulip Poplar	43.0	Good	TCP-2	Save
SP-174	<i>Liriodendron tulipifera</i>	Tulip Poplar	39.0	Good	TCP-2	Save
SP-175	<i>Liriodendron tulipifera</i>	Tulip Poplar	40.0	Excellent	TCP-2	Save
SP-176	<i>Liriodendron tulipifera</i>	Tulip Poplar	35.0	Good	TCP-2	Save
SP-177	<i>Liriodendron tulipifera</i>	Tulip Poplar	35.0	Good	TCP-2	Save
SP-178	<i>Liriodendron tulipifera</i>	Tulip Poplar	31.0	Good	TCP-2	Save
SP-179	<i>Liriodendron tulipifera</i>	Tulip Poplar	37.0	Excellent	TCP-2	Save
SP-180	<i>Liriodendron tulipifera</i>	Tulip Poplar	35.0	Good	TCP-2	Save
SP-181	<i>Liriodendron tulipifera</i>	Tulip Poplar	40.0	Good	TCP-2	Save
SP-182	<i>Quercus alba</i>	White Oak	36.0	Excellent	TCP-2	Save
SP-183	<i>Liriodendron tulipifera</i>	Tulip Poplar	31.0	Poor	TCP-2	Save
SP-184	<i>Liriodendron tulipifera</i>	Tulip Poplar	30.0	Excellent	TCP-2	Save
SP-185	<i>Liriodendron tulipifera</i>	Tulip Poplar	34.0	Fair	TCP-2	Save
SP-186	<i>Liriodendron tulipifera</i>	Tulip Poplar	36.0	Excellent	TCP-2	Save
SP-187	<i>Liriodendron tulipifera</i>	Tulip Poplar	34.0	Excellent	TCP-2	Save
SP-188	<i>Quercus phellos</i>	Willow Oak	42.0	Excellent	TCP-2	Save
SP-189	<i>Liriodendron tulipifera</i>	Tulip Poplar	31.0	Excellent	TCP-2	Save
SP-190	<i>Liquidambar styraciflua</i>	Sweet Gum	30.0	Good	TCP-2	Save
SP-191	<i>Liriodendron tulipifera</i>	Tulip Poplar	31.0	Excellent	TCP-2	Save
SP-192	<i>Juglans nigra</i>	Black Walnut	33.0	Good	TCP-4	Save
SP-193	<i>Liriodendron tulipifera</i>	Tulip Poplar	35.0	Good	TCP-4	Save
SP-194	<i>Liriodendron tulipifera</i>	Tulip Poplar	39.0	Excellent	TCP-8	Save
SP-195	<i>Liriodendron tulipifera</i>	Tulip Poplar	34.0	Fair	TCP-5	Save
SP-196	<i>Liriodendron tulipifera</i>	Tulip Poplar	32.0	Good	TCP-8	Save
SP-197	<i>Liriodendron tulipifera</i>	Tulip Poplar	38.0	Excellent	TCP-8	Save
SP-198	<i>Liriodendron tulipifera</i>	Tulip Poplar	30.0	Good	TCP-8	Save
SP-199	<i>Liriodendron tulipifera</i>	Tulip Poplar	32.0	Excellent	TCP-8	Save
SP-200	<i>Liriodendron tulipifera</i>	Tulip Poplar	30.0	Good	TCP-8	Save

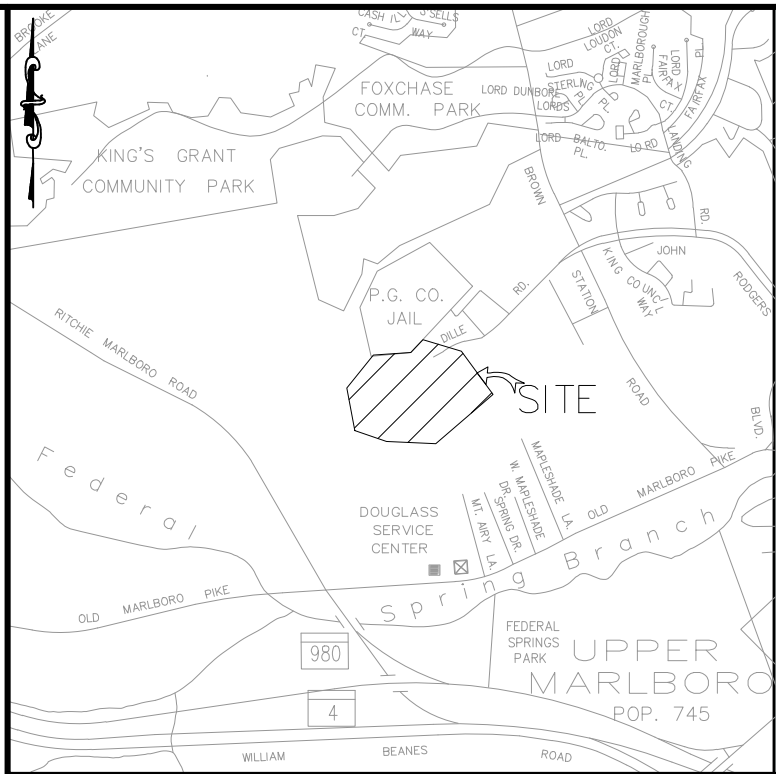

VICINITY MAP

SCALE: 1"=2000'
ADC MAP/GRID: H/2
WSSC: 207SE11
TAX MAP NO./GRID: 092/B4

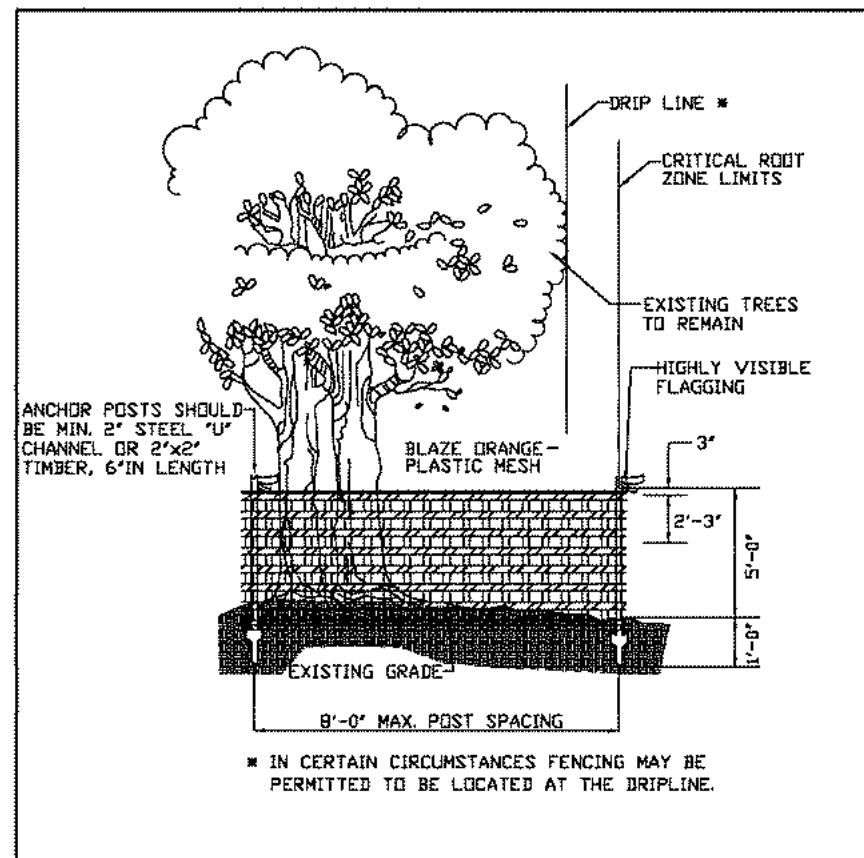


- NOTES: (MUST BE INCLUDED WITH DETAIL)
1. FOREST PROTECTION DEVICE ONLY.
 2. RETENTION AREA WILL BE SET AS PART OF THE REVIEW PROCESS.
 3. BOUNDARIES OF RETENTION AREA SHOULD BE STAKED AND FLAGGED PRIOR TO INSTALLING DEVICES.
 4. AVOID ROOT DAMAGE WHEN PLACING ANCHOR POSTS.
 5. DEVICE SHOULD BE PROPERLY MAINTAINED DURING CONSTRUCTION
 6. PROTECTIVE SIGNAGE IS ALSO REQUIRED.

TEMPORARY FENCE PROTECTION DETAIL FOR WOODLAND PRESERVATION AREAS

August 2010

A-4, DET-5

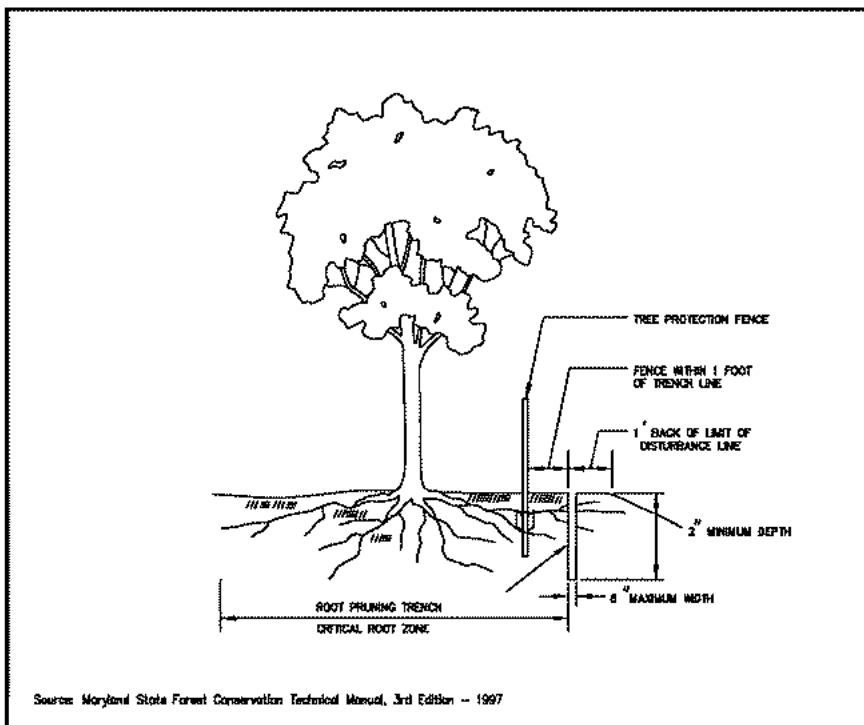


- NOTES:
1. RETENTION AREAS TO BE ESTABLISHED AS PART OF THE FOREST CONSERVATION PLAN REVIEW PROCESS.
 2. BOUNDARIES OF RETENTION AREAS SHOULD BE STAKED, FLAGGED AND/OR FENCED PRIOR TO TRENCHING.
 3. EXIST. LOCATION OF TRENCH SHOULD BE IDENTIFIED.
 4. TRENCH SHOULD BE IMMEDIATELY BACKFILLED WITH SOIL REMOVED OR OTHER HIGH ORGANIC SOIL.
 5. ROOTS SHOULD BE CLEANLY CUT USING VIBRATORY KNIFE OR OTHER ACCEPTABLE EQUIPMENT.

ROOT PRUNING

August 2010

A-4, DET-10

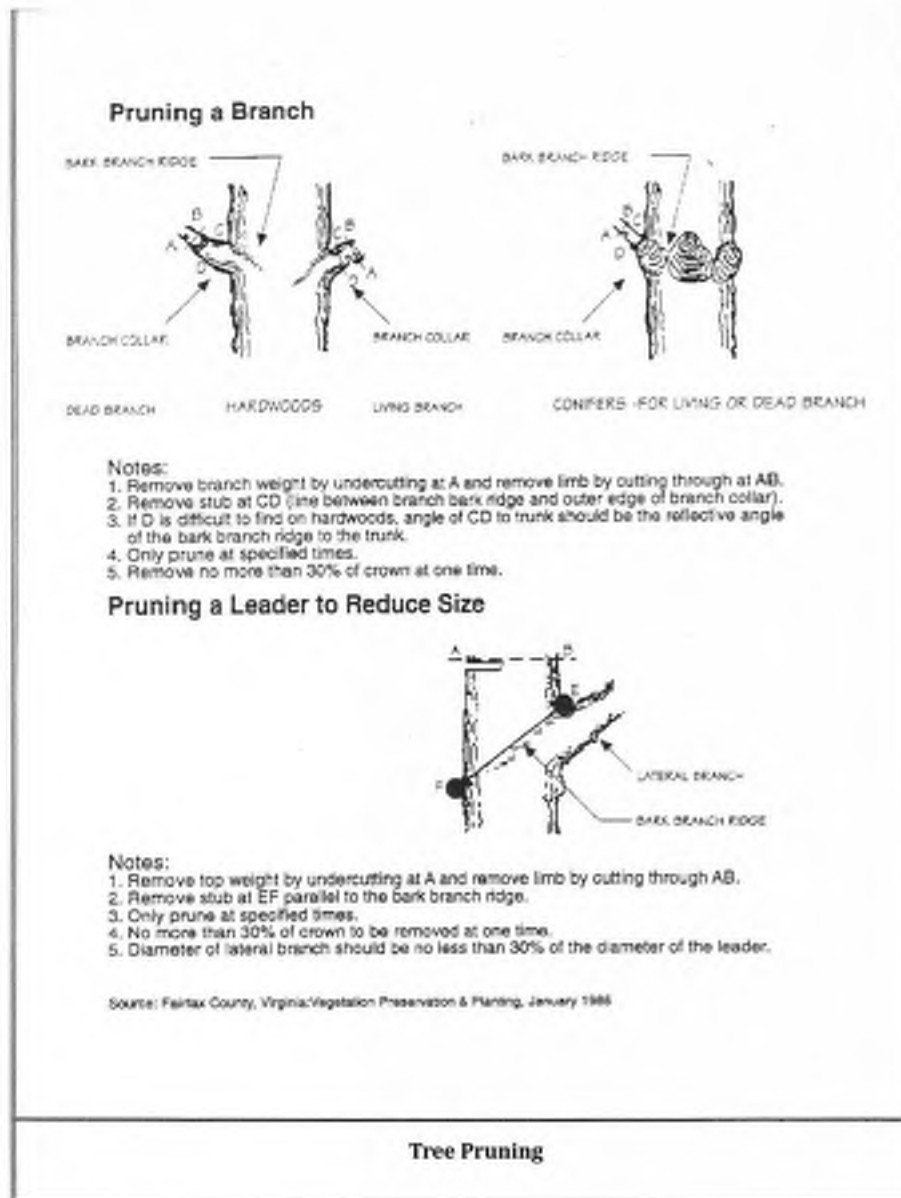

- NOTES:
1. Remove branch weight by undercutting at A and remove limb by cutting through at AB.
 2. Remove side at CD (line between branch bark ridge and outer edge of branch collar).
 3. If it is difficult to find on hardwoods, angle of CD to trunk should be the reflected angle of the bark branch ridge to the trunk.
 4. Only prune at specified times.
 5. Remove no more than 30% of crown at one time.

Pruning a Leader to Reduce Size


- NOTES:
1. Remove top weight by undercutting at A and remove limb by cutting through at AB.
 2. Remove side at CD (line between branch bark ridge and outer edge of branch collar).
 3. Only prune at specified times.
 4. No more than 30% of crown to be removed at one time.
 5. Diameter of lateral branch should be no less than 30% of the diameter of the leader.

Source: Fairfax County, Virginia Vegetation Preservation & Planting, January 1988

August 2010

A-4, DET-11

Woodland Conservation Worksheet for Governmental and Linear Projects in Prince George's County			
SECTION 1-Establishing Site Information			
1 Property Description or Name:	Prince George's County SOD Building		
2 Project Location:	Ritchie Marlboro Drive, Upper Marlboro, MD		
3 TCP2 Number:	TCP2-147-91	Rev. No. -10	
4 NRI Number:	NRI-038-2017	Rev. No. -02	
5 Zone:			
6 Gross Tract:	131.56 acres		
7 Project Area/Limits:	2.65 acres		
SECTION 2-Determining Requirements			
8 Existing Woodland in Project Limits = WCT	2.34	or	82.11%
9 Woodland Cleared in Project Limits	2.34		
10 Total area of woodland cleared (subject to 1:1 replacement)	2.34		
11 Off-Site Woodland Conservation Provided (afforestation)	0.00		
12 Off-Site Woodland Conservation Provided (preservation)	0.00		
13 Woodland Conservation Requirement:	2.34 acres		
SECTION 3- Meeting the Requirements			
14 Woodland Preserved	0.00		
15 Afforestation /Reforestation	0.00	Bond amount:	\$ -
16 Natural Regeneration	0.00		
17 Landscape Credit	0.00		
18 Specimen/Historic Tree Credit (CRZ area *2.0)	0.00		
19 Forest Enhancement Credit (Area * 25)	0.00		
20 Street Tree Credit (Existing or 10-year canopy coverage)	0.00		
21 Prior Credit for Off-site Woodland Conservation	0.00		
22 Current Credit for Off-site Woodland Conservation	2.34		
23 Off-Site Woodland Conservation provided (afforestation)	0.00		
24 Off-Site Woodland Conservation provided (preservation)	0.00		
25 Area Approved for Fee-in-lieu/PFA	0.00	Fee amount:	\$0.00
26 Area Approved for Fee-in-lieu/non-PFA	0.00	Fee amount:	\$0.00
27 Woodland Conservation Provided	2.34 acres		
28 Prepared by:	Amanda Q. Wagoner	Signed	9/2022
		Date	

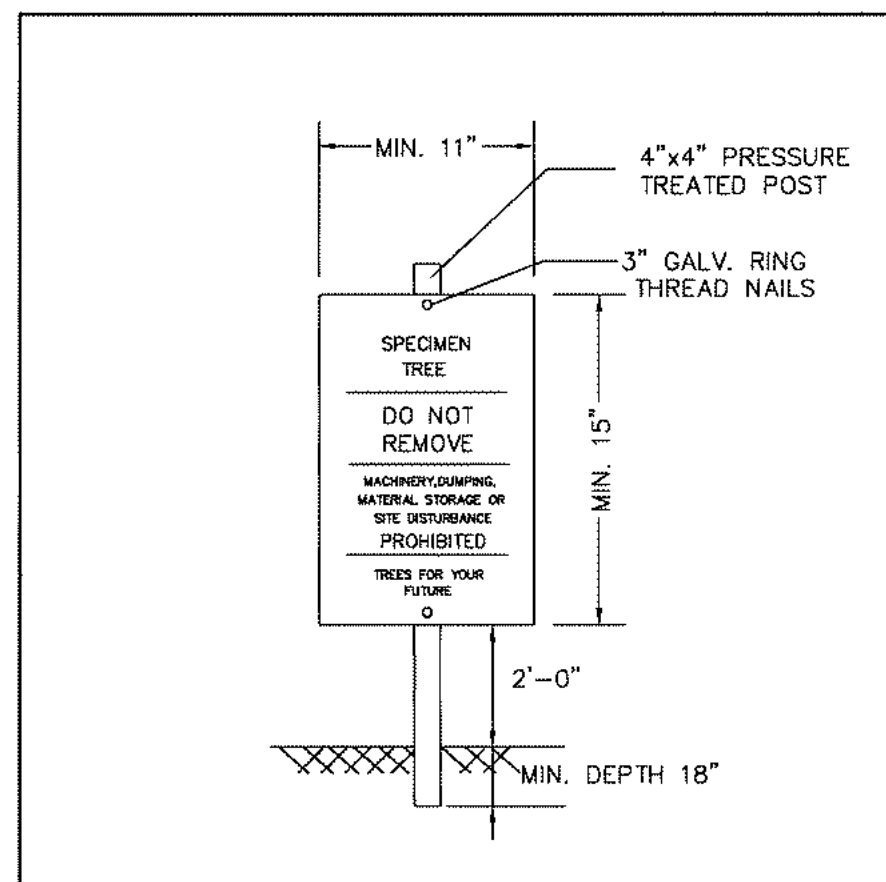

- NOTES:
1. ATTACHMENT OF SIGNS TO TREES IS PROHIBITED.
 2. SIGNS SHOULD BE PROPERLY MAINTAINED.
 3. AVOID INJURY TO ROOTS WHEN PLACING POSTS FOR THE SIGNS.
 4. SIGNS SHOULD BE POSTED TO BE VISIBLE TO ALL CONSTRUCTION PERSONNEL FROM ALL DIRECTIONS.
 5. SIGNS SHOULD BE INSTALLED AT SAME TIME AS TREE PROTECTION DEVICE.
 6. LOCATE SIGNS APPROXIMATELY EVERY 50 FEET ALONG FENCING.
 7. SIGNS SHOULD BE IN PLACE IMMEDIATELY FOLLOWING STAKE OUT OF L.O.D., AND REMAIN IN PLACE IN PERPETUITY.

SPECIMEN TREE SIGN

August 2010

A-4, DET-3

Forest Conservation Act Reporting Information (Change Table)											
	Original Approval *	Revision Number (-01) *	Revision Number (-02) *	Revision Number (-03) *	Revision Number (-04) *	Revision Number (-05) *	Revision Number (-06) *	Revision Number (-07) *	Revision Number (-08) *	Revision Number (-09) *	Change Since Last Approval
Gross Tract (Acres)							131.56	131.56	131.56	131.56	0.00
Existing Woodland (Acres)							82.53	72.86	72.41	71.05	-1.36
Woodland Cleared (Acres)							7.72	0.00	1.06	1.36	0.98
Woodland Retained On-Site (Acres)							74.81	72.86	71.35	68.71	-2.34
Woodland Planted On-Site (Acres)							0.00	0.00	0.00	0.00	0.00
On-Site Woodland Easement/ Preservation and Planting (Acres)							0.00	0.00	0.00	0.00	0.00
On-Site Wooded Floodplain in Easement (Acres)							0.00	0.00	0.00	0.00	0.00
Bond Amount							\$0.00	\$0.00	\$0.00	\$0.00	\$0.00
Fee-In-Lieu Amount							\$100,884.96	\$0.00	\$14,082.95	\$18,068.69	-\$18,068.69
50' Stream Buffers Conserved (Preservation) - Linear Length							0.00	0.00	0.00	0.00	0.00
50' Stream Buffers Conserved (Preservation) - Acreage							0.00	0.00	0.00	0.00	0.00
50' Stream Buffers Newly Established (Afforestation) - Linear Length							0.00	0.00	0.00	0.00	0.00
50' Stream Buffers Newly Established (Afforestation) - Acreage							0.00	0.00	0.00	0.00	0.00
Off-Site Woodland Conservation Credits Required (Acres)							0.00	0.00	0.00	2.34	2.34
Off-Site Woodland Conservation Credits Provided (Acres)							0.00	0.00	0.00	4.68	4.68
* Done by others											

QUALIFIED PROFESSIONAL CERTIFICATION:
THIS PLAN COMPLIES WITH THE CURRENT REQUIREMENTS OF SUBTITLE 25
AND THE WOODLAND & WILDLIFE CONSERVATION TECHNICAL MANUAL.

SIGNED: Amanda Q. Wagoner DATE: 9/2022

AMANDA WAGONER
936 RIDGEBROOK ROAD SPARKS, MD 21152
PHONE: 410.891.1765 AMANDA.WAGONER@KCI.COM



ENGINEERS
PLANNERS
SCIENTISTS
CONSTRUCTION MANAGERS
11850 WEST MARKET PLACE
SUITE A
FULTON, MD 20759
TELEPHONE: (410) 792-8086
FAX: (410) 792-7419

REVISIONS				DATE
NO.	DATE	DESCRIPTION	BY	09/2022
				SCALE
				N.T.S.
				DESIGNED BY
				AAW
				CHECKED BY
				JB



PRINCE GEORGE'S COUNTY
SPECIAL OPERATIONS DIVISION BUILDING
4920 RITCHIE MARLBORO ROAD, UPPER MARLBORO, MD 20772
TYPE 2 TREE CONSERVATION PLAN
NOTES AND DETAILS
PRINCE GEORGE'S COUNTY ELECTION DISTRICT 15

DRAWING NO.
TCP-N2
SHEET 3 OF 15
KCI JOB NUMBER
272107278

Property Owners Awareness Certificate

I/We <u>Prince Georges County</u> hereby acknowledge that we are aware of this Type 2 Tree Conservation Plan (TCP2) and that we understand the requirements as set forth in this TCP2.	
<u>Wayne M. S. R. R.</u> Date <u>6/6/22</u>	
Owner or Owners Representative	
I/We _____ hereby acknowledge that we are aware of this Type 2 Tree Conservation Plan (TCP2) and that we understand the requirements as set forth in this TCP2.	
Contract Purchaser	Date

Prince Georges County Planning Department, M-NCPPC Environmental Planning Section TYPE 2 TREE CONSERVATION PLAN APPROVAL			
TCP2-147-91			
APPROVED BY	DATE	DRD #	REASON FOR REVISION
00 JPM	08/16/91		PROPERTY STANDARDS BUILDING
01 JPM	06/13/97		PROPERTY STANDARDS BUILDING
02 JPM	03/31/99		PROPERTY STANDARDS BUILDING
03 JPM	06/20/02		CORRECTIONAL CENTER
04 K. FINCH	07/11/07		LAND MOBILE RADIO
05 J.L. STASZ	10/16/08		CORRECTIONAL CENTER
06 T. BURKE	9/27/17		GUN RANGE
07 C. SCHNEIDER	5/18/2020		EVO & K-9 FACILITY
08 C. SCHNEIDER	2/22/2021		EVDC COURSE & REV. K-9 SWM
09 M. REA	4/25/2022		REV. DESIGN OF EVDC COURSE
10 Mary Rea	9/19/22		SDD BUILDING

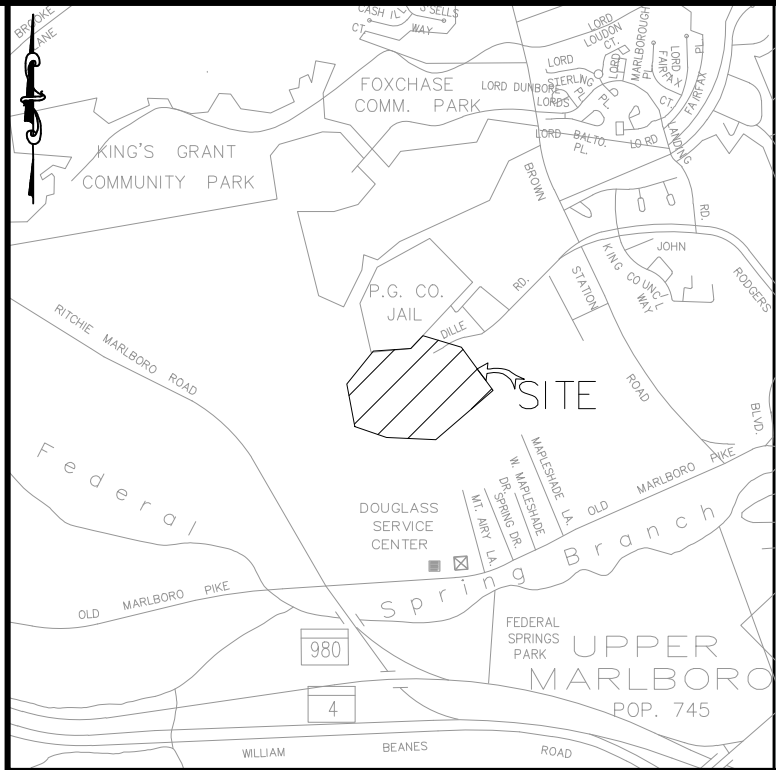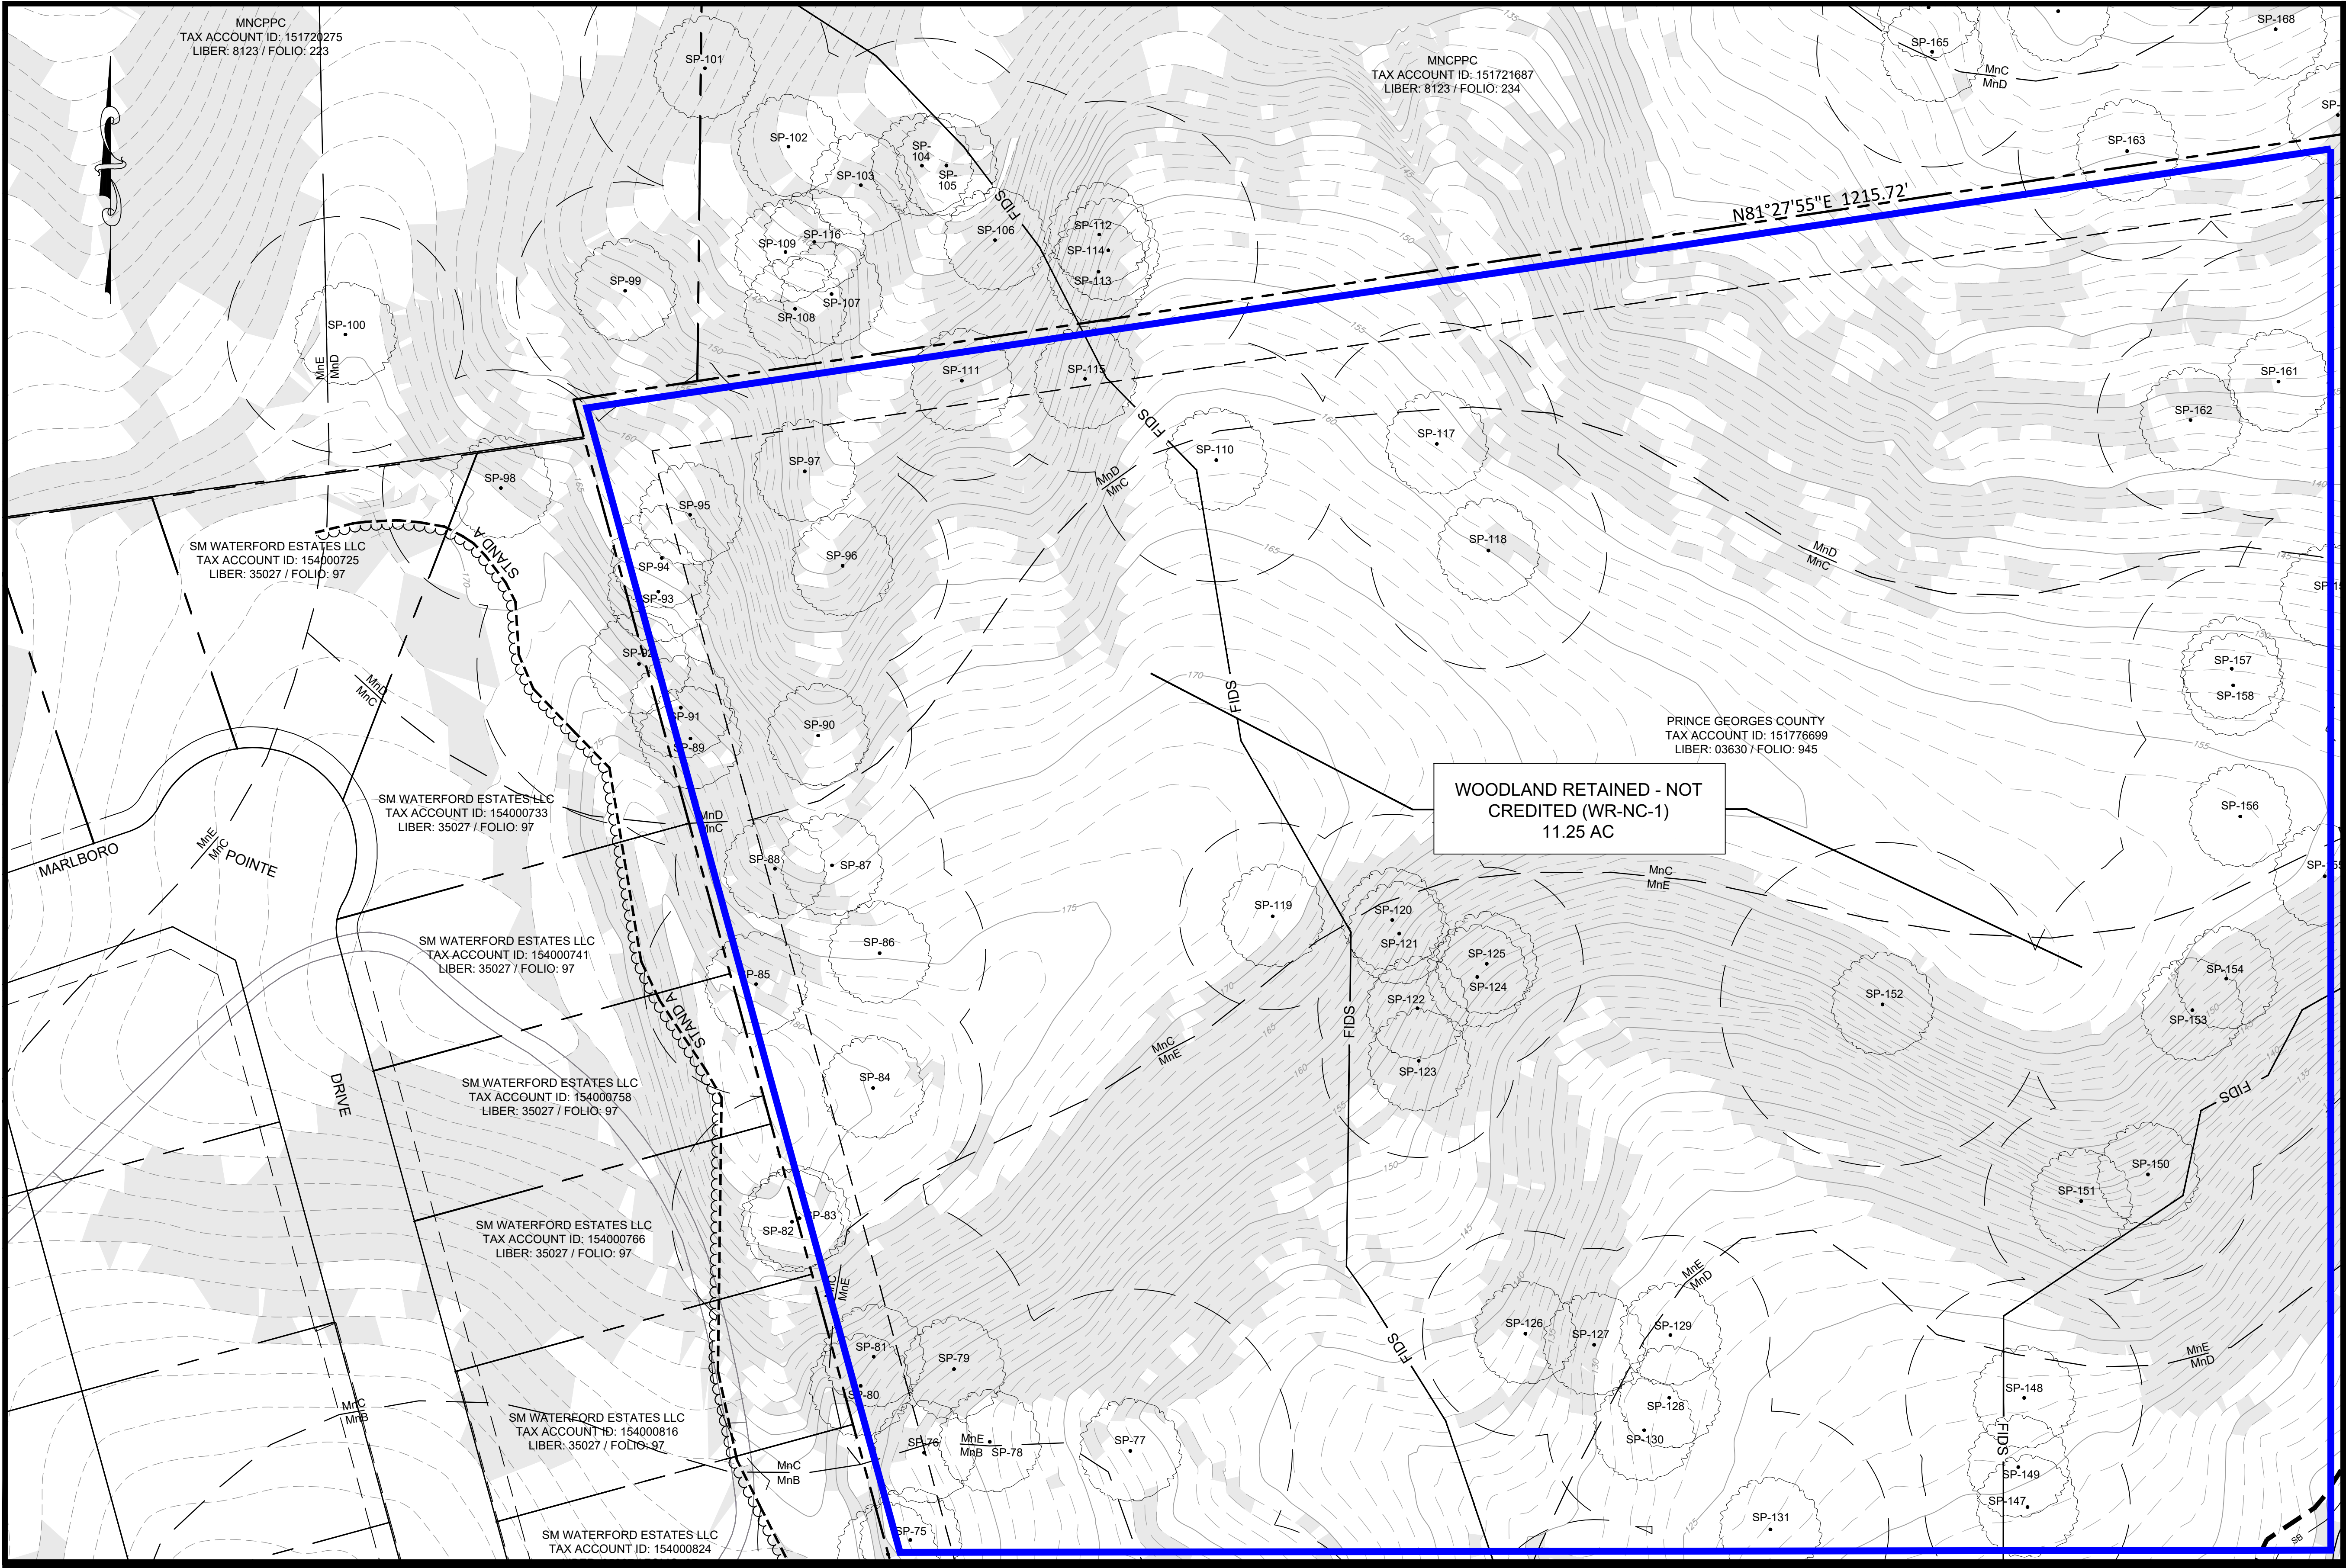

VICINITY MAP

SCALE: 1"=2000'
ADC MAP/GRID: H/2
WSSC: 207SE11
TAX MAP NO./GRID: 092/B4

LEGEND

- PROPERTY LINE
- LOD LIMIT OF DISTURBANCE
- EX. CONTOUR
- EX. EDGE OF ROAD
- EX. CENTER OF ROAD
- EX. BUILDING
- EX. TREELINE
- EX. EASEMENT
- FOUND IRON PIPE
- SOIL BOUNDARY
- REGULATED STREAM
- WETLAND BOUNDARY
- 25' WETLAND BUFFER
- SPECIMEN TREE/ CRITICAL ROOT ZONE
- SPECIMEN TREE PROPOSED FOR REMOVAL
- FOREST STAND BOUNDARY
- 75' REGULATED STREAM BUFFER
- PRIMARY MANAGEMENT AREA
- FOREST INTERIOR DWELLING SPECIES (300' HABITAT BUFFER)
- 100 YEAR FLOODPLAIN
- MARLBORO CLAY PRESENT BOUNDARY
- MARLBORO CLAY EVALUATION AREA
- 1.5 SAFETY FACTOR LINE
- TREE PROTECTION FENCE
- SPECIMEN TREE SIGN
- DIVERSION FENCE
- SUPER SILT FENCE
- PROPOSED TREELINE
- WOODLAND RETAINED - NOT CREDITED

MATCHLINE B (SEE SHEET 5 OF 15)

MATCHLINE A (SEE SHEET 6 OF 15)

Property Owners Awareness Certificate


I/We, Prince Georges County, hereby acknowledge that we are aware of this Type 2 Tree Conservation Plan (TCP2) and that we understand the requirements as set forth in this TCP2.

Wayne M. Moore Wayne M. Moore 6/2/22
Owner or Owners Representative Date

I/We, _____ hereby acknowledge that we are aware of this Type 2 Tree Conservation Plan (TCP2) and that we understand the requirements as set forth in this TCP2.

Contract Purchaser _____ Date _____


GRAPHICAL SCALE

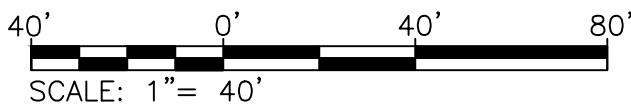

QUALIFIED PROFESSIONAL CERTIFICATION:
THIS PLAN COMPLIES WITH THE CURRENT REQUIREMENTS OF SUBTITLE 25 AND THE WOODLAND & WILDLIFE CONSERVATION TECHNICAL MANUAL.

SIGNED: Amanda Q. Wagoner DATE: 9/2022

AMANDA WAGONER
936 RIDGEBROOK ROAD SPARKS, MD 21152
FULTON, MD 20759
PHONE: 410.891.1765 AMANDA.WAGONER@KCI.COM

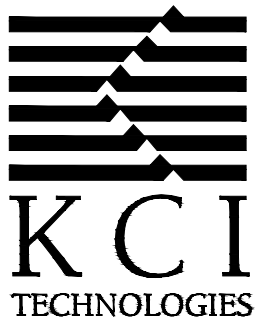

ENGINEERS
PLANNERS
SCIENTISTS
CONSTRUCTION MANAGERS
11850 WEST MARKET PLACE
SUITE A
FULTON, MD 20759
TELEPHONE: (410) 792-8086
FAX: (410) 792-7419

REVISIONS			
NO.	DATE	DESCRIPTION	BY



DATE 09/2022
SCALE 1"=40'
DESIGNED BY AAW
CHECKED BY JB

PRINCE GEORGE'S COUNTY
SPECIAL OPERATIONS DIVISION BUILDING
4920 RITCHIE MARLBORO ROAD, UPPER MARLBORO, MD 20772
TYPE 2 TREE CONSERVATION PLAN

PRINCE GEORGE'S COUNTY ELECTION DISTRICT 15

DRAWING NO.
TCP-1
SHEET 4 OF 15
KCI JOB NUMBER
272107278

Prince Georges County Planning Department, M-NCPPC Environmental Planning Section TYPE 2 TREE CONSERVATION PLAN APPROVAL			
TCP# 147-91			
APPROVED BY	DATE	DRD #	REASON FOR REVISION
00 JPM	08/16/91		PROPERTY STANDARDS BUILDING
01 JPM	06/13/97		PROPERTY STANDARDS BUILDING
02 JPM	03/31/99		PROPERTY STANDARDS BUILDING
03 JPM	06/20/02		CORRECTIONAL CENTER
04 K. FINCH	07/11/07		LAND MOBILE RADIO
05 J.L. STASZ	10/16/08		CORRECTIONAL CENTER
06 T. BURKE	9/27/17		GUN RANGE
07 C. SCHNEIDER	5/18/2020		EVO & K-9 FACILITY
08 C. SCHNEIDER	2/22/2021		EVO& COURSE & REV. K-9 SWM
09 M. REA	4/25/2022		REV. DESIGN OF EVO& COURSE
10 Mary Rea	9/19/22		SDD BUILDING

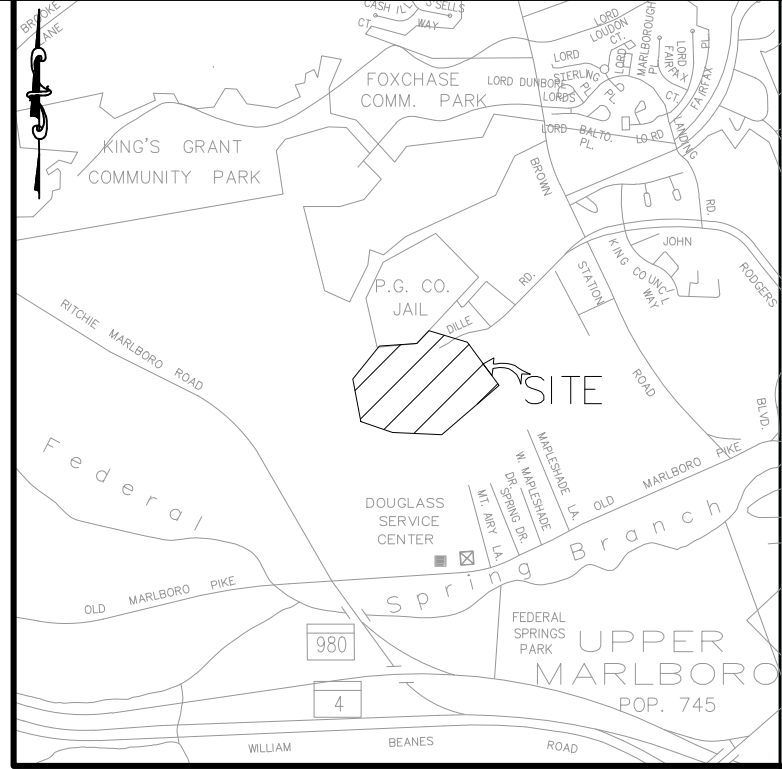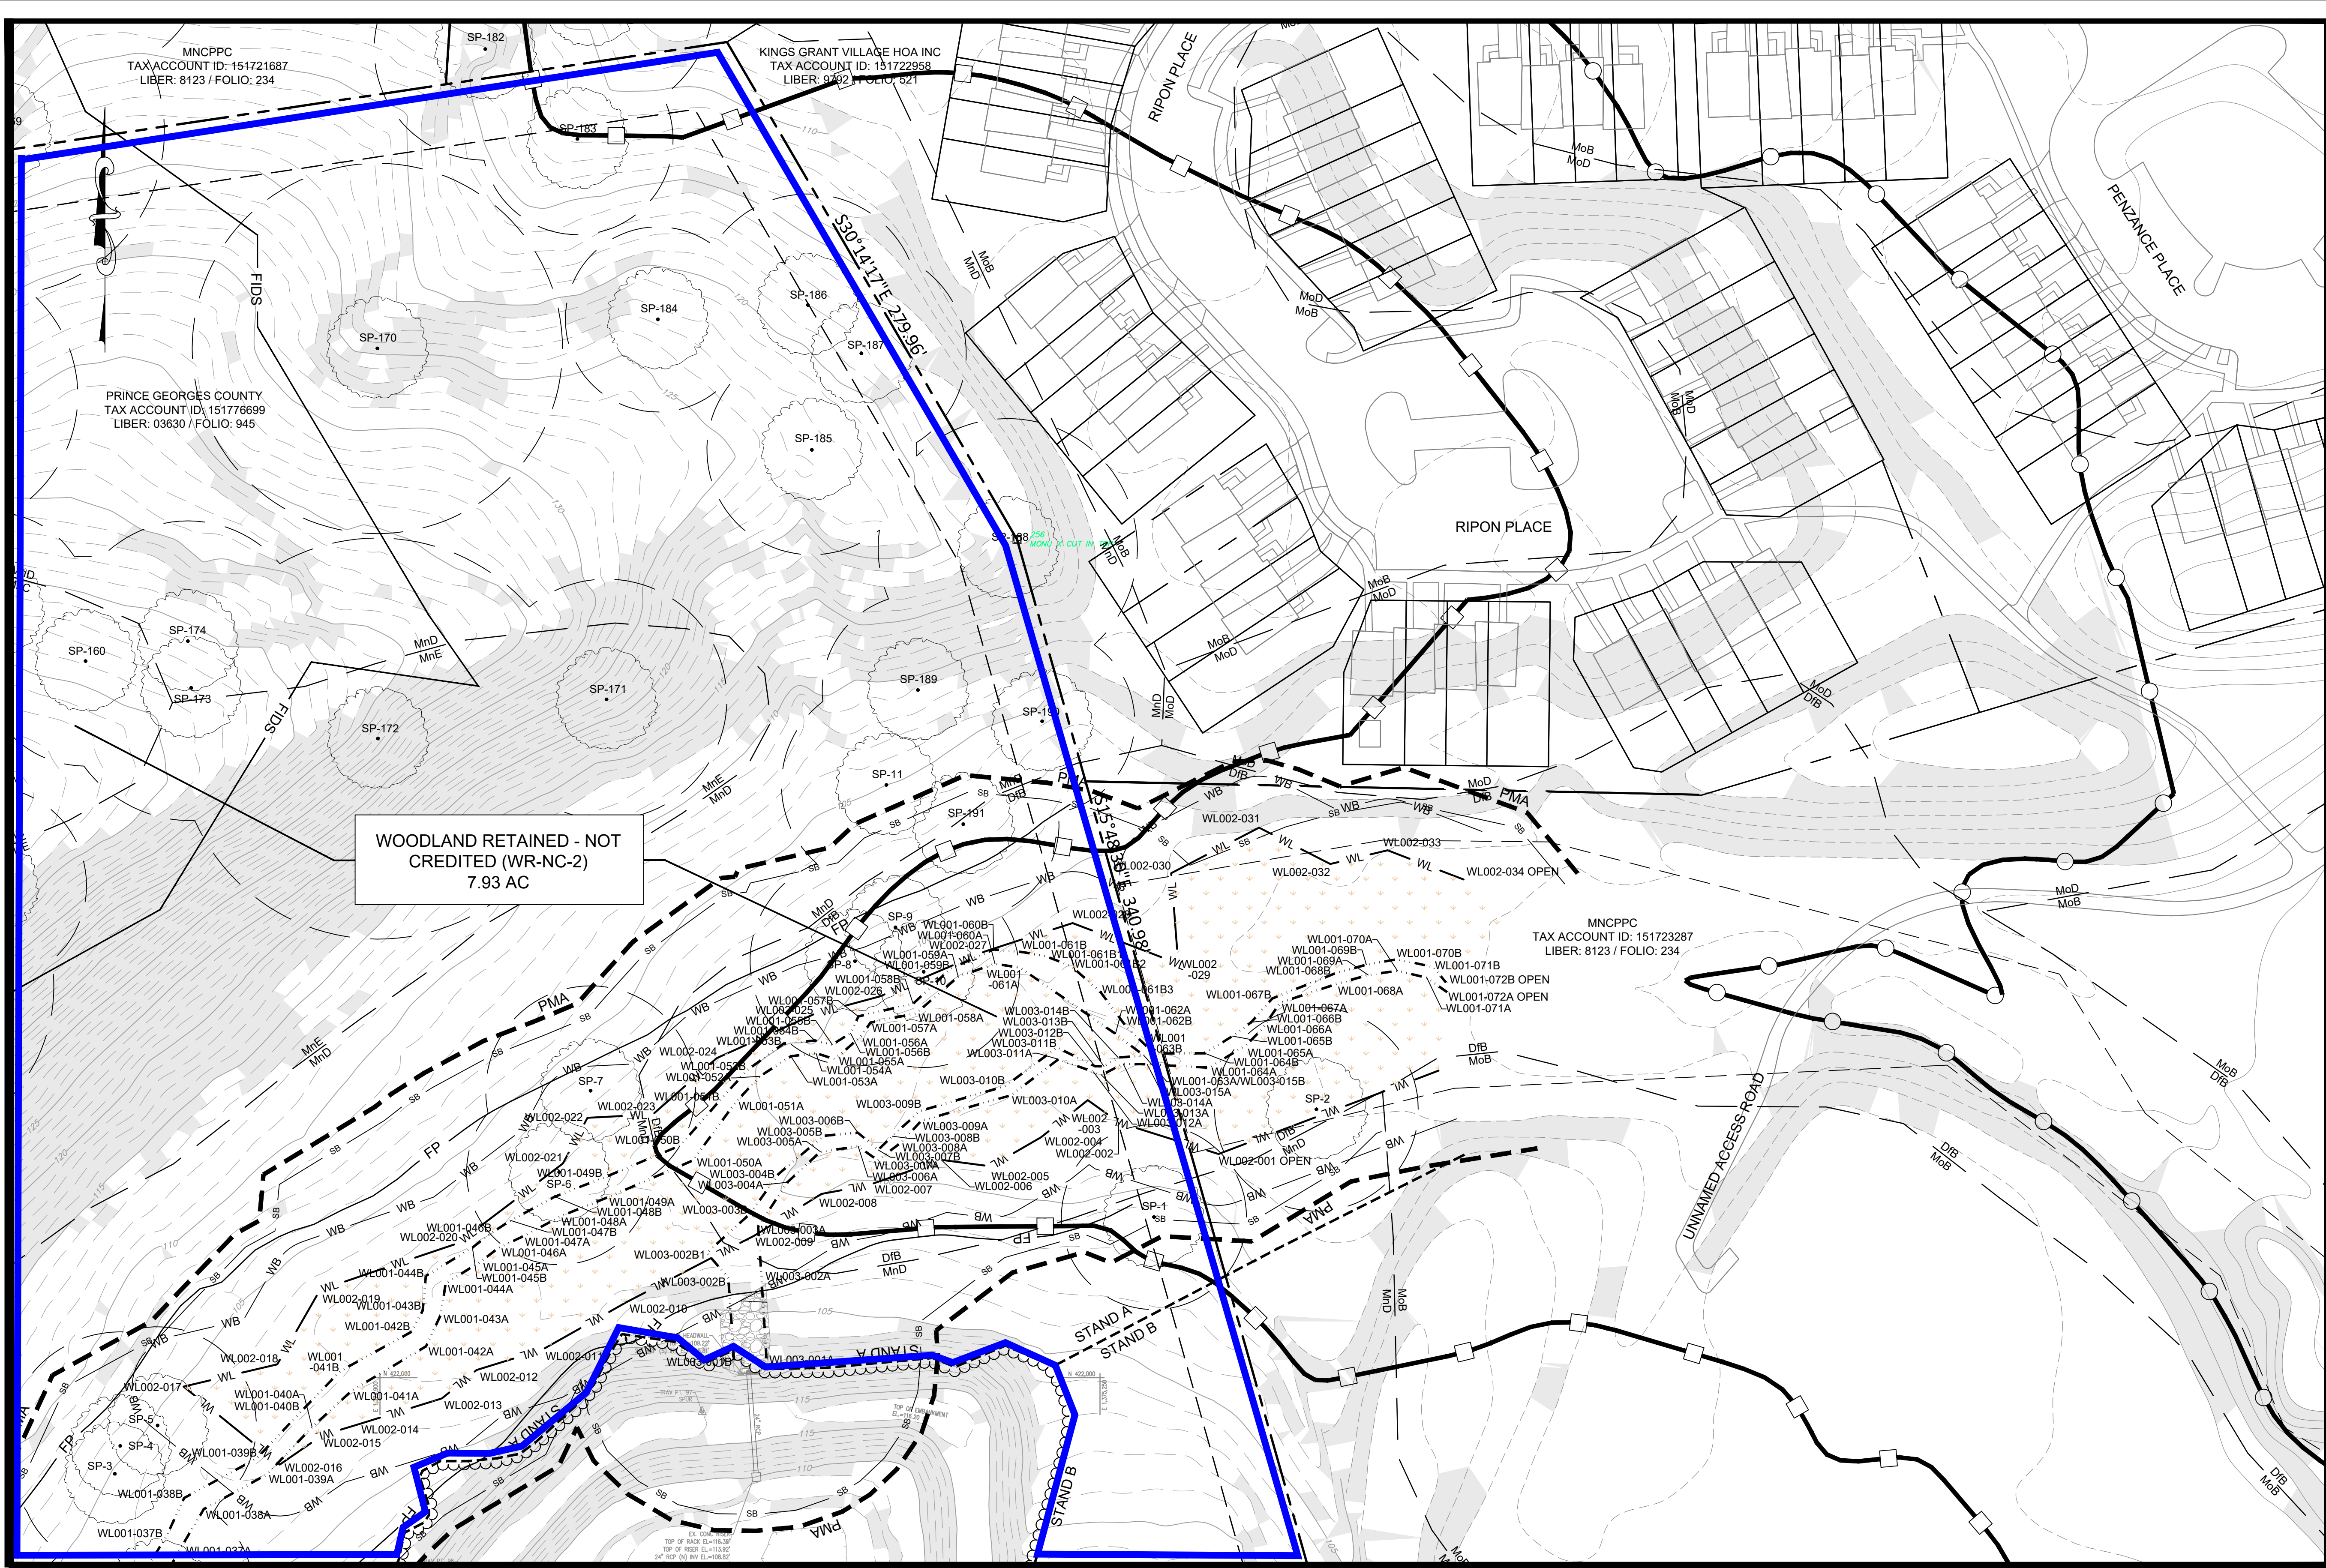

VICINITY MAP

SCALE: 1"=2000'
ADC MAP/GRID: H/2
WSSC: 207SE11
TAX MAP NO./GRID: 092/B4

LEGEND

- PROPERTY LINE
- LIMIT OF DISTURBANCE
- EX. CONTOUR
- EX. EDGE OF ROAD
- EX. CENTER OF ROAD
- EX. BUILDING
- EX. TREELINE
- EX. EASEMENT
- FOUND IRON PIPE
- SOIL BOUNDARY
- REGULATED STREAM
- WETLAND BOUNDARY
- 25' WETLAND BUFFER
- SPECIMEN TREE/ CRITICAL ROOT ZONE
- SPECIMEN TREE PROPOSED FOR REMOVAL
- FOREST STAND BOUNDARY
- 75' REGULATED STREAM BUFFER
- PRIMARY MANAGEMENT AREA
- FOREST INTERIOR DWELLING SPECIES (300' HABITAT BUFFER)
- 100 YEAR FLOODPLAIN
- MARLBORO CLAY PRESENT BOUNDARY
- MARLBORO CLAY EVALUATION AREA
- 1.5 SAFETY FACTOR LINE
- TREE PROTECTION FENCE
- SPECIMEN TREE SIGN
- DIVERSION FENCE
- SUPER SILT FENCE
- PROPOSED TREELINE
- WOODLAND RETAINED - NOT CREDITED

Prince Georges County Planning Department, M-NCPPC Environmental Planning Section TYPE 2 TREE CONSERVATION PLAN APPROVAL			
TCP# 147-91			
APPROVED BY	DATE	DRD #	REASON FOR REVISION
00 JPM	08/16/91		PROPERTY STANDARDS BUILDING
01 JPM	06/13/97		PROPERTY STANDARDS BUILDING
02 JPM	03/31/99		PROPERTY STANDARDS BUILDING
03 JPM	06/20/02		CORRECTIONAL CENTER
04 K. FINCH	07/11/07		LAND MOBILE RADIO
05 J.L. STASZ	10/16/08		CORRECTIONAL CENTER
06 T. BURKE	9/27/17		GUN RANGE
07 C. SCHNEIDER	5/18/2020		EVO & K-9 FACILITY
08 C. SCHNEIDER	2/22/2021		EVDG COURSE & REV. K-9 SWM
09 M. REA	4/25/2022		REV. DESIGN OF EVDG COURSE
10 Mary Rea	9/19/22		SDD BUILDING


Property Owners Awareness Certificate

I/We Prince Georges County hereby acknowledge that we are aware of this Type 2 Tree Conservation Plan (TCP2) and that we understand the requirements as set forth in this TCP2.

Owner or Owners Representative Wayne M. Rea Date 09/22

I/We _____ hereby acknowledge that we are aware of this Type 2 Tree Conservation Plan (TCP2) and that we understand the requirements as set forth in this TCP2.

Contract Purchaser _____ Date _____

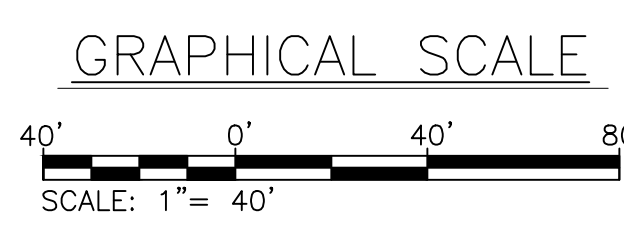

QUALIFIED PROFESSIONAL CERTIFICATION:
THIS PLAN COMPLIES WITH THE CURRENT REQUIREMENTS OF SUBTITLE 25 AND THE WOODLAND & WILDLIFE CONSERVATION TECHNICAL MANUAL.

SIGNED: Amanda Q. Wagoner DATE: 9/2022

AMANDA WAGONER
936 RIDGEBROOK ROAD SPARKS, MD 21152
PHONE: 410.891.1765 AMANDA.WAGONER@KCI.COM



REVISIONS			
NO.	DATE	DESCRIPTION	BY



PRINCE GEORGE'S COUNTY
SPECIAL OPERATIONS DIVISION BUILDING
4920 RITCHIE MARLBORO ROAD, UPPER MARLBORO, MD 20772

TYPE 2 TREE CONSERVATION PLAN

PRINCE GEORGE'S COUNTY ELECTION DISTRICT 15

DRAWING NO.
TCP-2
SHEET 5 OF 15
KCI JOB NUMBER
272107278

MATCHLINE A (SEE SHEET 4 OF 15)

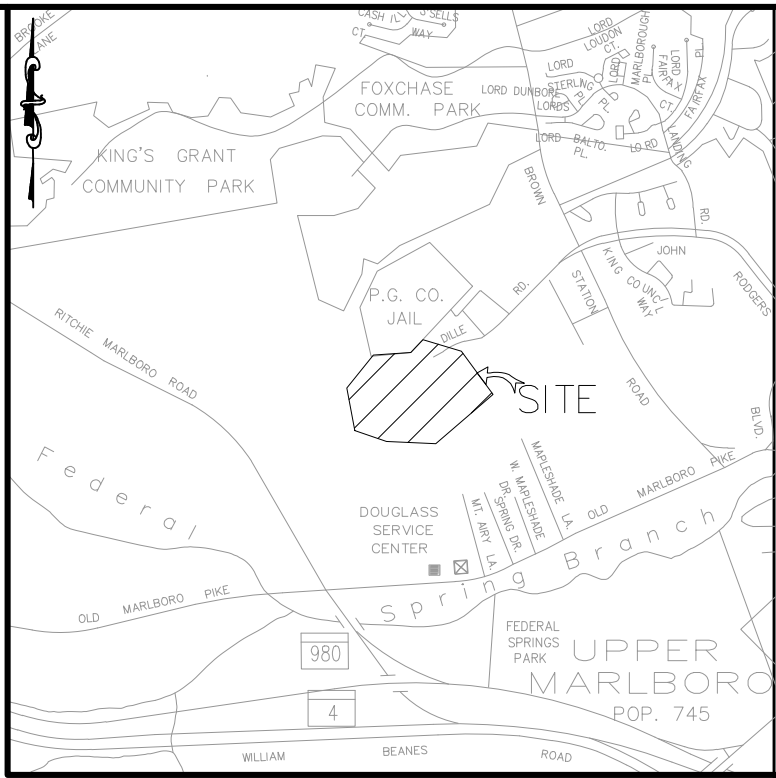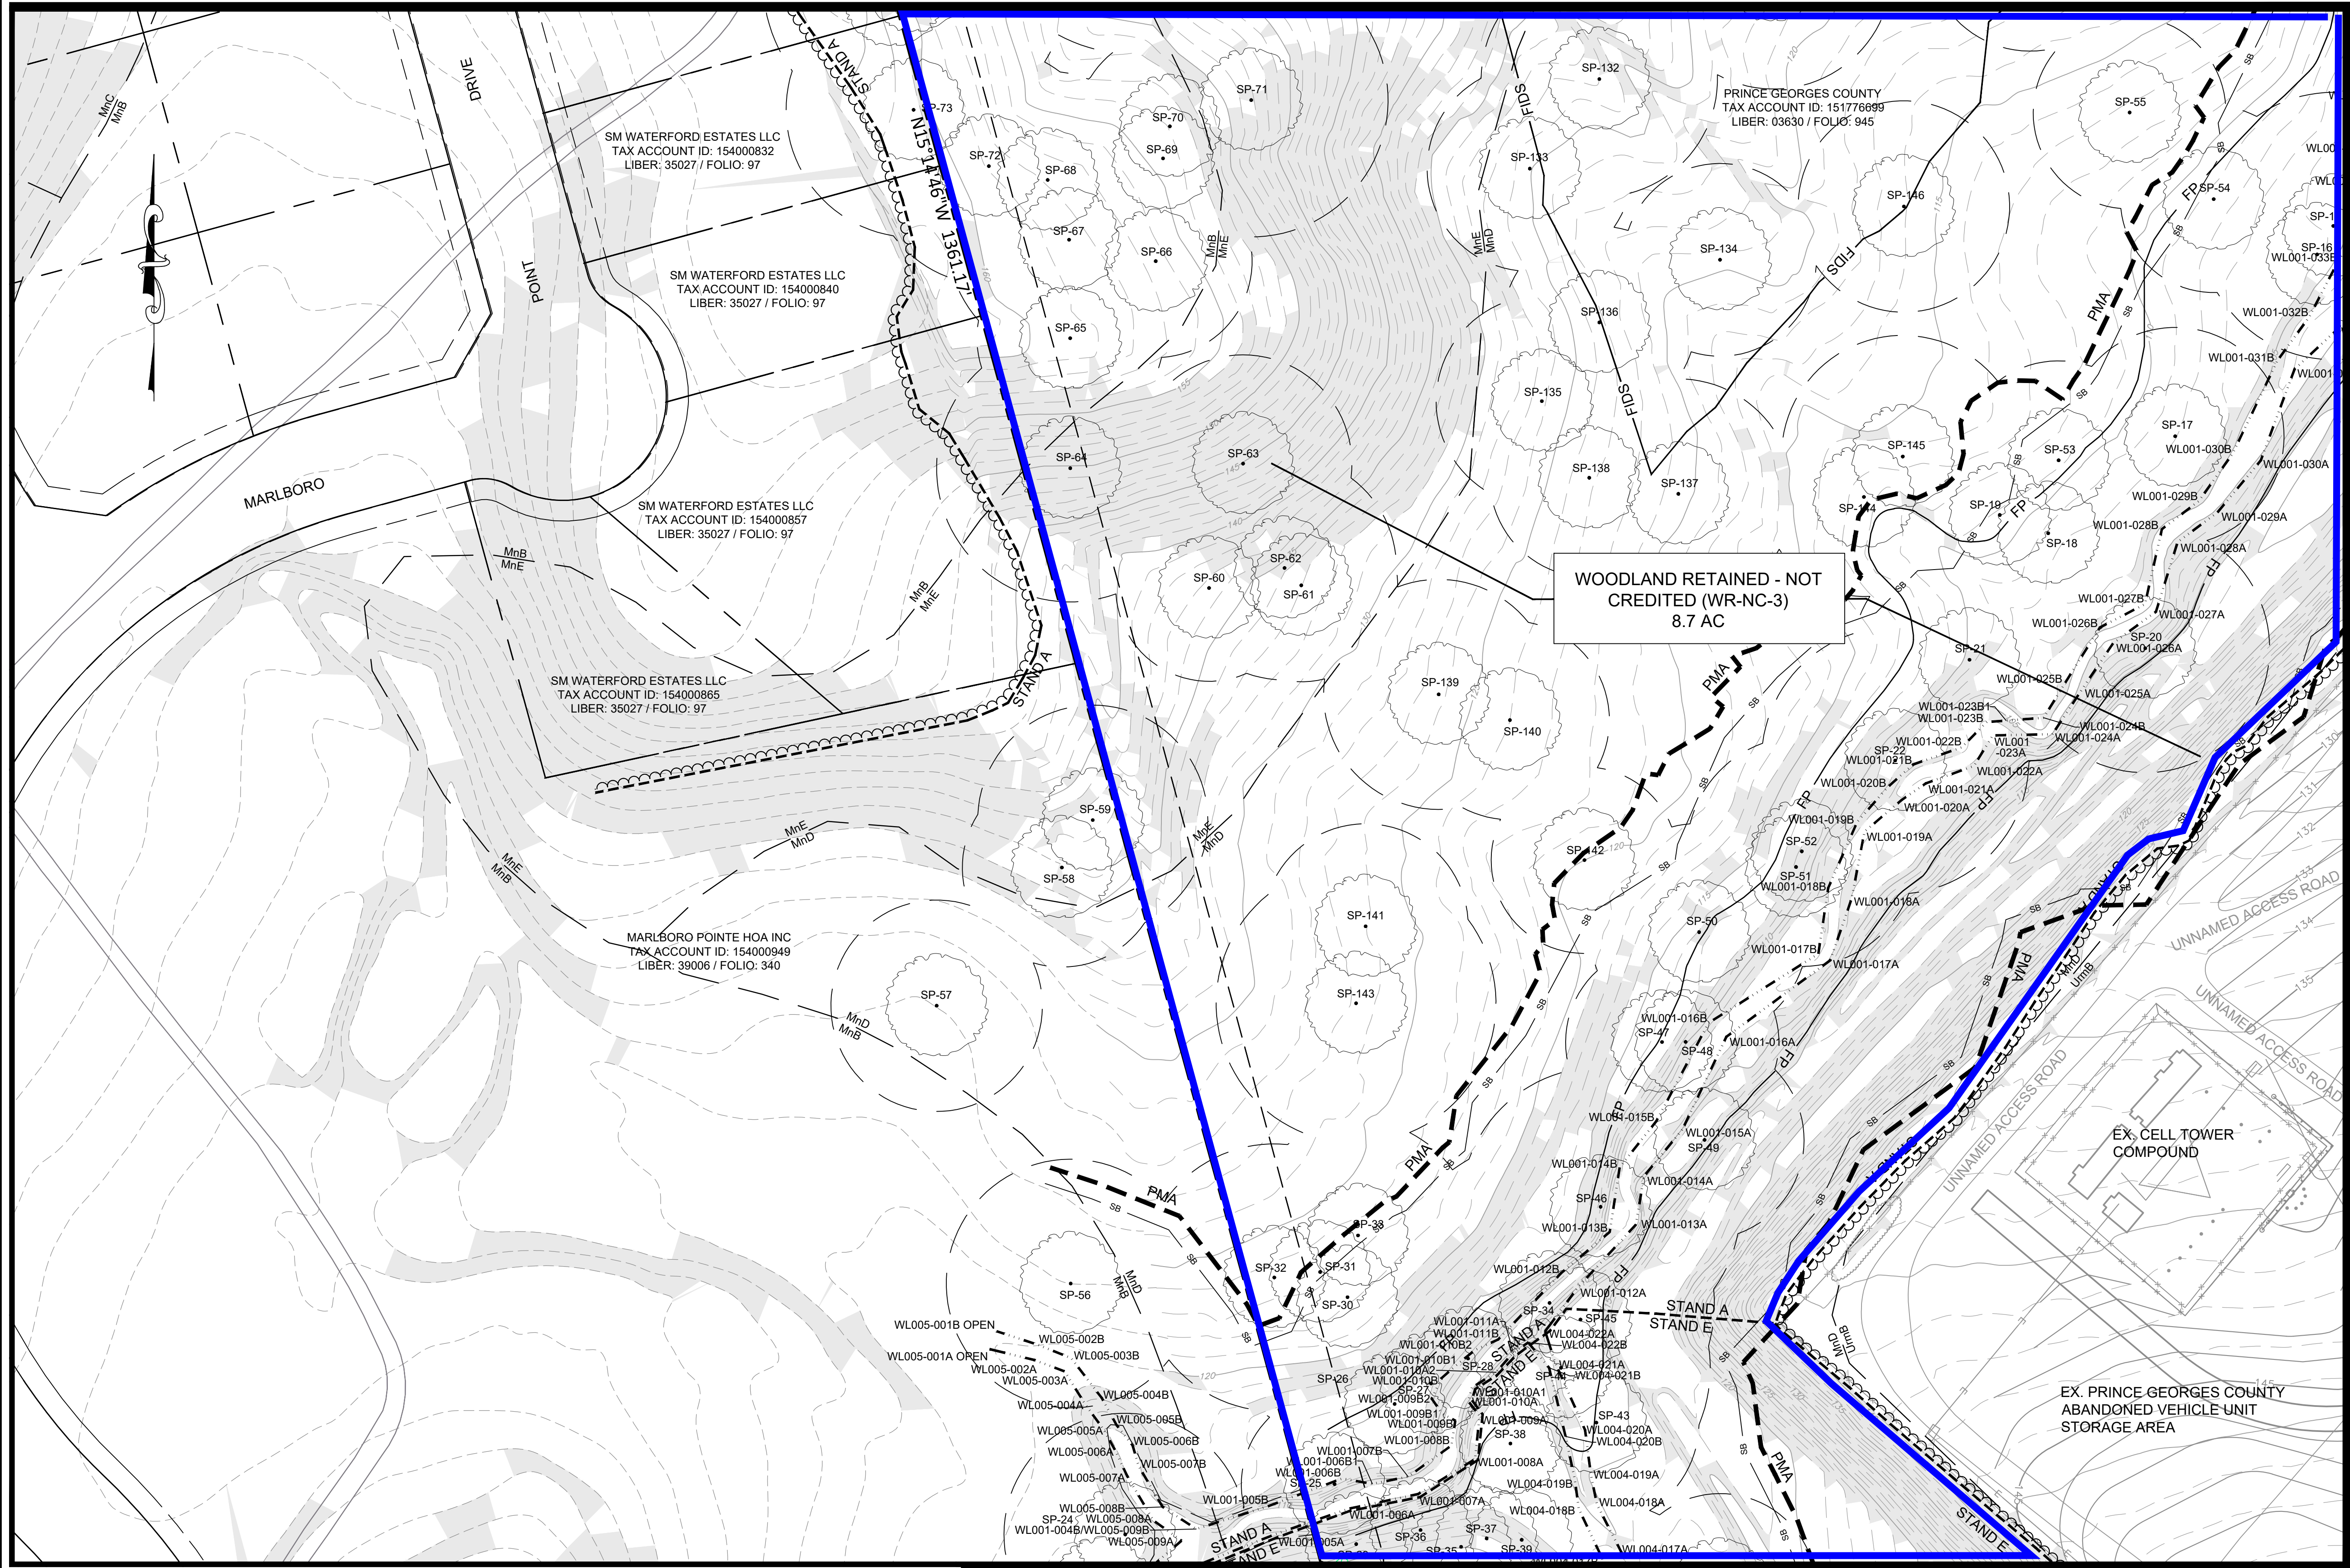

VICINITY MAP

SCALE: 1"=2000'
ADC MAP/GRID: H/2
WSSC: 207SE11
TAX MAP NO./GRID: 092/B4

LEGEND

- PROPERTY LINE
- LOD LIMIT OF DISTURBANCE
- EX. CONTOUR
- EX. EDGE OF ROAD
- EX. CENTER OF ROAD
- EX. BUILDING
- EX. TREELINE
- EX. EASEMENT
- FOUND IRON PIPE
- SOIL BOUNDARY
- REGULATED STREAM
- WETLAND BOUNDARY
- 25' WETLAND BUFFER
- SPECIMEN TREE/ CRITICAL ROOT ZONE
- SPECIMEN TREE PROPOSED FOR REMOVAL
- FOREST STAND BOUNDARY
- 75' REGULATED STREAM BUFFER
- PRIMARY MANAGEMENT AREA
- FOREST INTERIOR DWELLING SPECIES (300' HABITAT BUFFER)
- 100 YEAR FLOODPLAIN
- MARLBORO CLAY PRESENT BOUNDARY
- MARLBORO CLAY EVALUATION AREA
- 1.5 SAFETY FACTOR LINE
- TREE PROTECTION FENCE
- SPECIMEN TREE SIGN
- DIVERSION FENCE
- SUPER SILT FENCE
- PROPOSED TREELINE
- WOODLAND RETAINED - NOT CREDITED

MATCHLINE E (SEE SHEET 7 OF 15)

MATCHLINE D (SEE SHEET 8 OF 15)

Property Owners Awareness Certificate

I, Prince Georges County, hereby acknowledge that we are aware of this Type 2 Tree Conservation Plan (TCP2) and that we understand the requirements as set forth in this TCP2.

I, Wayne M. Moore, hereby acknowledge that we are aware of this Type 2 Tree Conservation Plan (TCP2) and that we understand the requirements as set forth in this TCP2.

Contract Purchaser Date


GRAPHICAL SCALE



QUALIFIED PROFESSIONAL CERTIFICATION:
THIS PLAN COMPLIES WITH THE CURRENT REQUIREMENTS OF SUBTITLE 25 AND THE WOODLAND & WILDLIFE CONSERVATION TECHNICAL MANUAL.

SIGNED: Amanda Q. Wagoner DATE: 9/2022

AMANDA WAGONER
936 RIDGEBROOK ROAD SPARKS, MD 21152
PHONE: 410.891.1765 AMANDA.WAGONER@KCI.COM

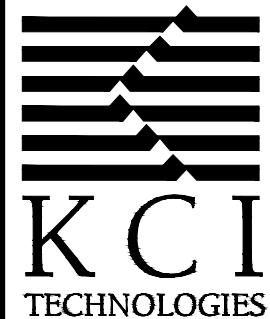

ENGINEERS
PLANNERS
SCIENTISTS
CONSTRUCTION MANAGERS
11850 WEST MARKET PLACE
SUITE A
FULTON, MD 20759
TELEPHONE: (410) 792-8086
FAX: (410) 792-7419

REVISIONS				DATE
NO.	DATE	DESCRIPTION	BY	09/2022

SCALE
1"=40'
DESIGNED BY
AAW
CHECKED BY
JB

PRINCE GEORGE'S COUNTY
SPECIAL OPERATIONS DIVISION BUILDING
4920 RITCHIE MARLBORO ROAD, UPPER MARLBORO, MD 20772
TYPE 2 TREE CONSERVATION PLAN

PRINCE GEORGE'S COUNTY

ELECTION DISTRICT 15

DRAWING NO.

TCP-3


SHEET 6 OF 15

KCI JOB NUMBER

272107278

Prince Georges County Planning Department, M-NCPPC Environmental Planning Section TYPE 2 TREE CONSERVATION PLAN APPROVAL			
TCP2-147-91			
APPROVED BY	DATE	DRD #	REASON FOR REVISION
00 JPM	08/16/91		PROPERTY STANDARDS BUILDING
01 JPM	06/13/97		PROPERTY STANDARDS BUILDING
02 JPM	03/31/99		PROPERTY STANDARDS BUILDING
03 JPM	06/20/02		CORRECTIONAL CENTER
04 K. FINCH	07/11/07		LAND MOBILE RADIO
05 J.L. STASZ	10/16/08		CORRECTIONAL CENTER
06 T. BURKE	9/27/17		GUN RANGE
07 C. SCHNEIDER	5/18/2020		EVO & K-9 FACILITY
08 C. SCHNEIDER	2/22/2021		EVO COURSE & REV. K-9 SWM
09 M. REA	4/25/2022		REV. DESIGN OF EVO COURSE
10 Mary Rea	9/19/22		SDD BUILDING

MATCHLINE E (SEE SHEET 6 OF 15)

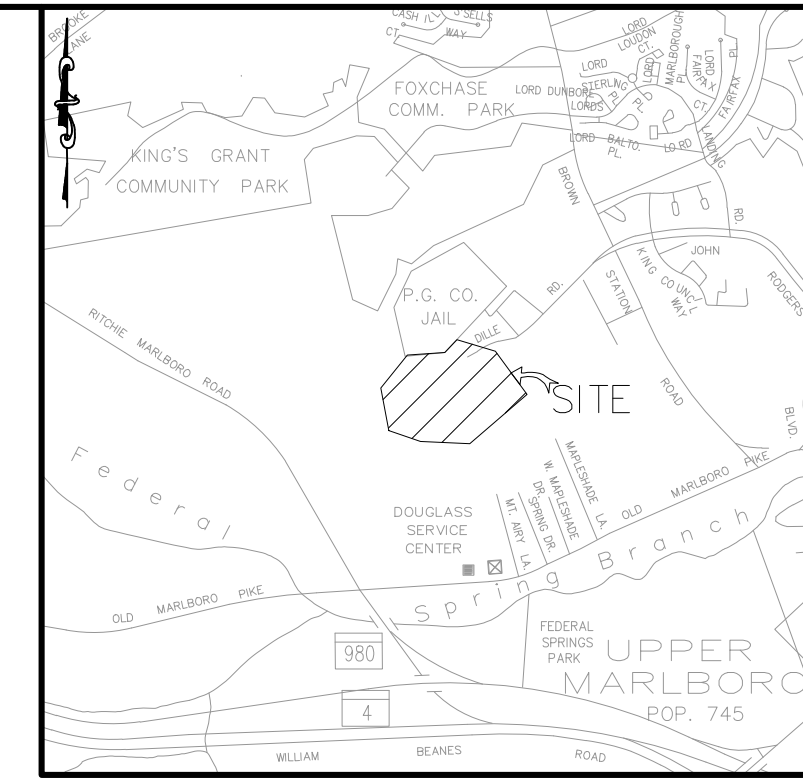

SCALE: 1"=2000'
ADC MAP/GRID: H/2
WSSC: 207SE11
TAX MAP NO./GRID: 092/B.


---	PROPERTY LINE
— LOD —	LIMIT OF DISTURBANCE
---	EX. CONTOUR
---	EX. EDGE OF ROAD
---	EX. CENTER OF ROAD
---	EX. BUILDING
---	EX. TREELINE
---	EX. EASEMENT
●	FOUND IRON PIPE
BaC BaB	SOIL BOUNDARY
T.O.B. T.B.	REGULATED STREAM
---	WETLAND BOUNDARY
WL	25' WETLAND BUFFER
WB	
	SPECIMEN TREE/ CRITICAL ROOT ZONE
	SPECIMEN TREE PROPOSED FOR REMOVAL
--- STAND B --- STAND A ---	FOREST STAND BOUNDARY
SB	75' REGULATED STREAM BUFFER
PMA	PRIMARY MANAGEMENT AREA
FIDS	FOREST INTERIOR DWELLING SPECIES (300' HABITAT BUFFER)
FP	100 YEAR FLOODPLAIN
	MARLBORO CLAY PRESENT BOUNDARY
	MARLBORO CLAY EVALUATION AREA
TPF	1.5 SAFETY FACTOR LINE
■	TREE PROTECTION FENCE
DF	SPECIMEN TREE SIGN
SSF	DIVERSION FENCE
---	SUPER SILT FENCE
---	PROPOSED TREELINE
---	WOODLAND RETAINED - NOT CREDITED

	APPROVED BY	DATE	DRD #	REASON FOR REVISION
00	JPM	08/16/91		PROPERTY STANDARDS BUILDING
01	JPM	06/13/97		PROPERTY STANDARDS BUILDING
02	JPM	03/31/99		PROPERTY STANDARDS BUILDING
03	JPM	06/20/02		CORRECTIONAL CENTER
04	K. FINCH	07/11/07		LAND MOBILE RADIO
05	JL STASZ	10/16/08		CORRECTIONAL CENTER
06	T. BURKE	9/27/17		GUN RANGE
07	C. SCHNEIDER	5/18/2020		EVO & K-9 FACILITY
08	C. SCHNEIDER	2/22/2021		EVOC COURSE & REV. K-9 SWM
09	M. REA	4/25/2022		REV. DESIGN OF EVOC COURSE
10	<i>Maru Rea</i>	9/19/22		SDD BUILDING

MATCHLINE G (SEE SHEET 9 OF 15)

DRAWING NO.
TCP-4
SHEET 7 OF
KCI JOB NUMBER
27210727


MATCHLINE F (SEE SHEET 7 OF 15)

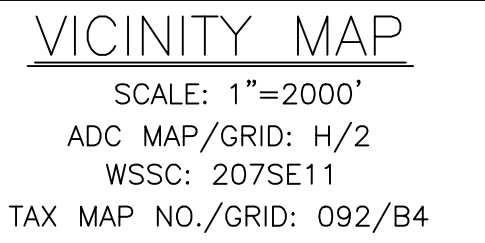

	LIMIT OF DISTURBANCE
	EX. CONTOUR
	EX. EDGE OF ROAD
	EX. CENTER OF ROAD
	EX. BUILDING
	EX. TREELINE
	EX. EASEMENT
	FOUND IRON PIPE
	SOIL BOUNDARY
	REGULATED STREAM
	WETLAND BOUNDARY
	25' WETLAND BUFFER
	SPECIMEN TREE/ CRITICAL ROOT ZONE
	SPECIMEN TREE PROPOSED FOR REMOVAL
	FOREST STAND BOUNDARY
	75' REGULATED STREAM BUFFER
	PRIMARY MANAGEMENT AREA
	FOREST INTERIOR DWELLING SPECIES (300' HABITAT BUFFER)
	100 YEAR FLOODPLAIN
	MARLBORO CLAY PRESENT BOUNDARY
	MARLBORO CLAY EVALUATION AREA
	1.5 SAFETY FACTOR LINE
	TREE PROTECTION FENCE
	PROPOSED TREELINE
	SPECIMEN TREE SIGN
	DIVERSION FENCE
	SUPER SILT FENCE
	PROPOSED TREELINE
	WOODLAND RETAINED - NOT CREDITED

Property Owners Awareness Certificate

Contract Purchaser _____ Date _____

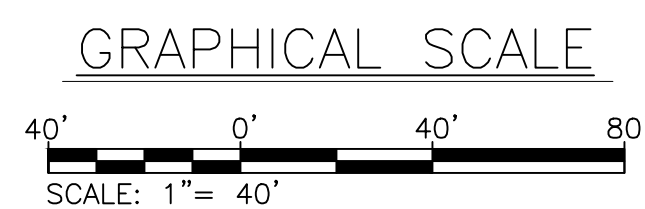

AMANDA WAGONER
936 RIDGEBROOK ROAD SPARKS, MD 21152
PHONE: 410.891.1765 AMANDA.WAGONER@KCI.COM




REVISIONS				DATE
NO.	DATE	DESCRIPTION	BY	09/2022
				SCALE
				1" = 40'
				DESIGNED BY
				AAW
				CHECKED BY
				JB

PRINCE GEORGE'S COUNTY
SPECIAL OPERATIONS DIVISION BUILDING
4920 RITCHIE MARLBORO ROAD, UPPER MARLBORO, MD 20772
TYPE 2 TREE CONSERVATION PLAN

PRINCE GEORGE'S COUNTY

ELECTION DISTRICT 15

DRAWING NO.
TCP-5
SHEET 8 OF 15
KCI JOB NUMBER
272107278

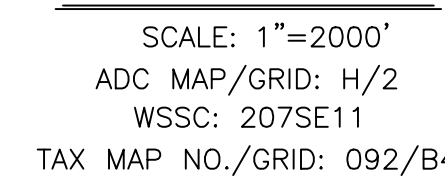

	PROPERTY LINE
	LIMIT OF DISTURBANCE
	EX. CONTOUR
	EX. EDGE OF ROAD
	EX. CENTER OF ROAD
	EX. BUILDING
	EX. TREELINE
	EX. EASEMENT
	FOUND IRON PIPE
	SOIL BOUNDARY
	REGULATED STREAM
	WETLAND BOUNDARY
	25' WETLAND BUFFER
	SPECIMEN TREE/ CRITICAL ROOT ZONE
	SPECIMEN TREE PROPOSED FOR REMOVAL
	FOREST STAND BOUNDARY
	75' REGULATED STREAM BUFFER
	PRIMARY MANAGEMENT AREA
	FOREST INTERIOR DWELLING SPECIES (300' HABITAT BUFFER)
	100 YEAR FLOODPLAIN
	MARLBORO CLAY PRESENT BOUNDARY
	MARLBORO CLAY EVALUATION AREA
	1.5 SAFETY FACTOR LINE
	TREE PROTECTION FENCE
	SPECIMEN TREE SIGN
	DIVERSION FENCE
	SUPER SILT FENCE
	PROPOSED TREELINE
	WOODLAND RETAINED - NOT CREDITED

Prince Georges County Planning Department, M-NCPPC Environmental Planning Section TYPE 2 TREE CONSERVATION PLAN APPROVAL				
TCPII-147-91				
	APPROVED BY	DATE	DRD #	REASON FOR REVISION
00	JPM	08/16/91		PROPERTY STANDARDS BUILD1
01	JPM	06/13/97		PROPERTY STANDARDS BUILD1
02	JPM	03/31/99		PROPERTY STANDARDS BUILD1
03	JPM	06/20/02		CORRECTIONAL CENTER
04	K. FINCH	07/11/07		LAND MOBILE RADIO
05	JL STASZ	10/16/08		CORRECTIONAL CENTER
06	T. BURKE	9/27/17		GUN RANGE
07	C. SCHNEIDER	5/18/2020		EVO & K-9 FACILITY
08	C. SCHNEIDER	2/22/2021		EVO& COURSE & REV. K-9 S
09	M. REA	4/25/2022		REV. DESIGN OF EVO& COUR
10	Mark Rea	9/19/22		SDB BUILDING


Property Owners Awareness Certificate

I/We PAVLE MONTE DINE hereby acknowledge that we are aware of this Type 2 Tree Conservation Plan (TCP2) and that we understand the requirements as set forth in this TCP2.

WAYNE MERRILL WPM 6/2/22
Owner or Owners Representative Date

I/We _____ hereby acknowledge that we are aware of this Type 2 Tree Conservation Plan (TCP2) and that we understand the requirements as set forth in this TCP2.


Contract Purchaser _____ Date _____

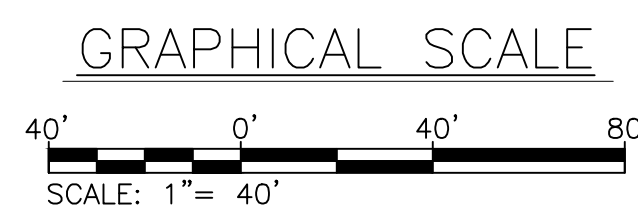

QUALIFIED PROFESSIONAL CERTIFICATION:
THIS PLAN COMPLIES WITH THE CURRENT REQUIREMENTS OF SUBTITLE 25
AND THE WOODLAND & WILDLIFE CONSERVATION TECHNICAL MANUAL.

SIGNED: Amanda A Wagoner DATE: 9/2022

AMANDA WAGONER
936 RIDGEBROOK ROAD SPARKS, MD 21152
PHONE: 410.891.1765 AMANDA.WAGONER@KCI.COM

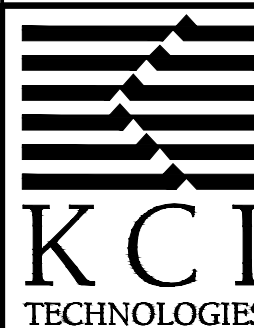

ENGINEERS
PLANNERS
SCIENTISTS
CONSTRUCTION MANAGERS

11850 WEST MARKET PLACE
SUITE A
FULTON, MD 20759
TELEPHONE: (410) 792-8086
FAX: (410) 792-7419

REVISIONS				DATE
NO.	DATE	DESCRIPTION	BY	09/2022
				SCALE
				1" = 40'
				DESIGNED BY
				AAW
				CHECKED BY
				JB

PRINCE GEORGE'S COUNTY
SPECIAL OPERATIONS DIVISION BUILDING
4920 RITCHIE MARLBORO ROAD, UPPER MARLBORO, MD 20772
TYPE 2 TREE CONSERVATION PLAN

PRINCE GEORGE'S COUNTY



ELECTION DISTRICT 15

	DRAWING NO.
--	-------------

TCP-6

SHEET 9 OF 10

MATCHLINE K (SEE SHEET 9 OF 15)

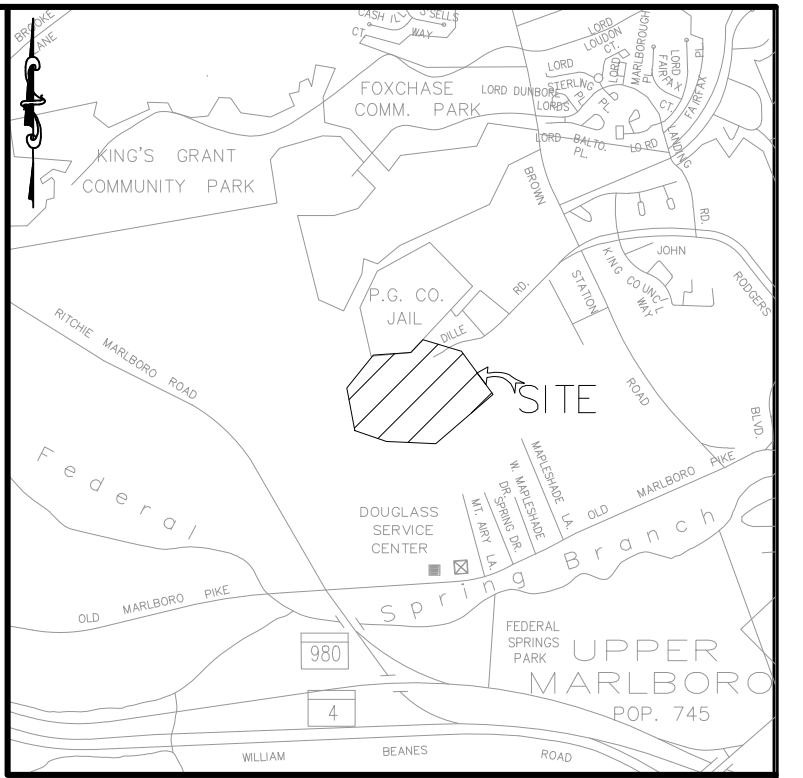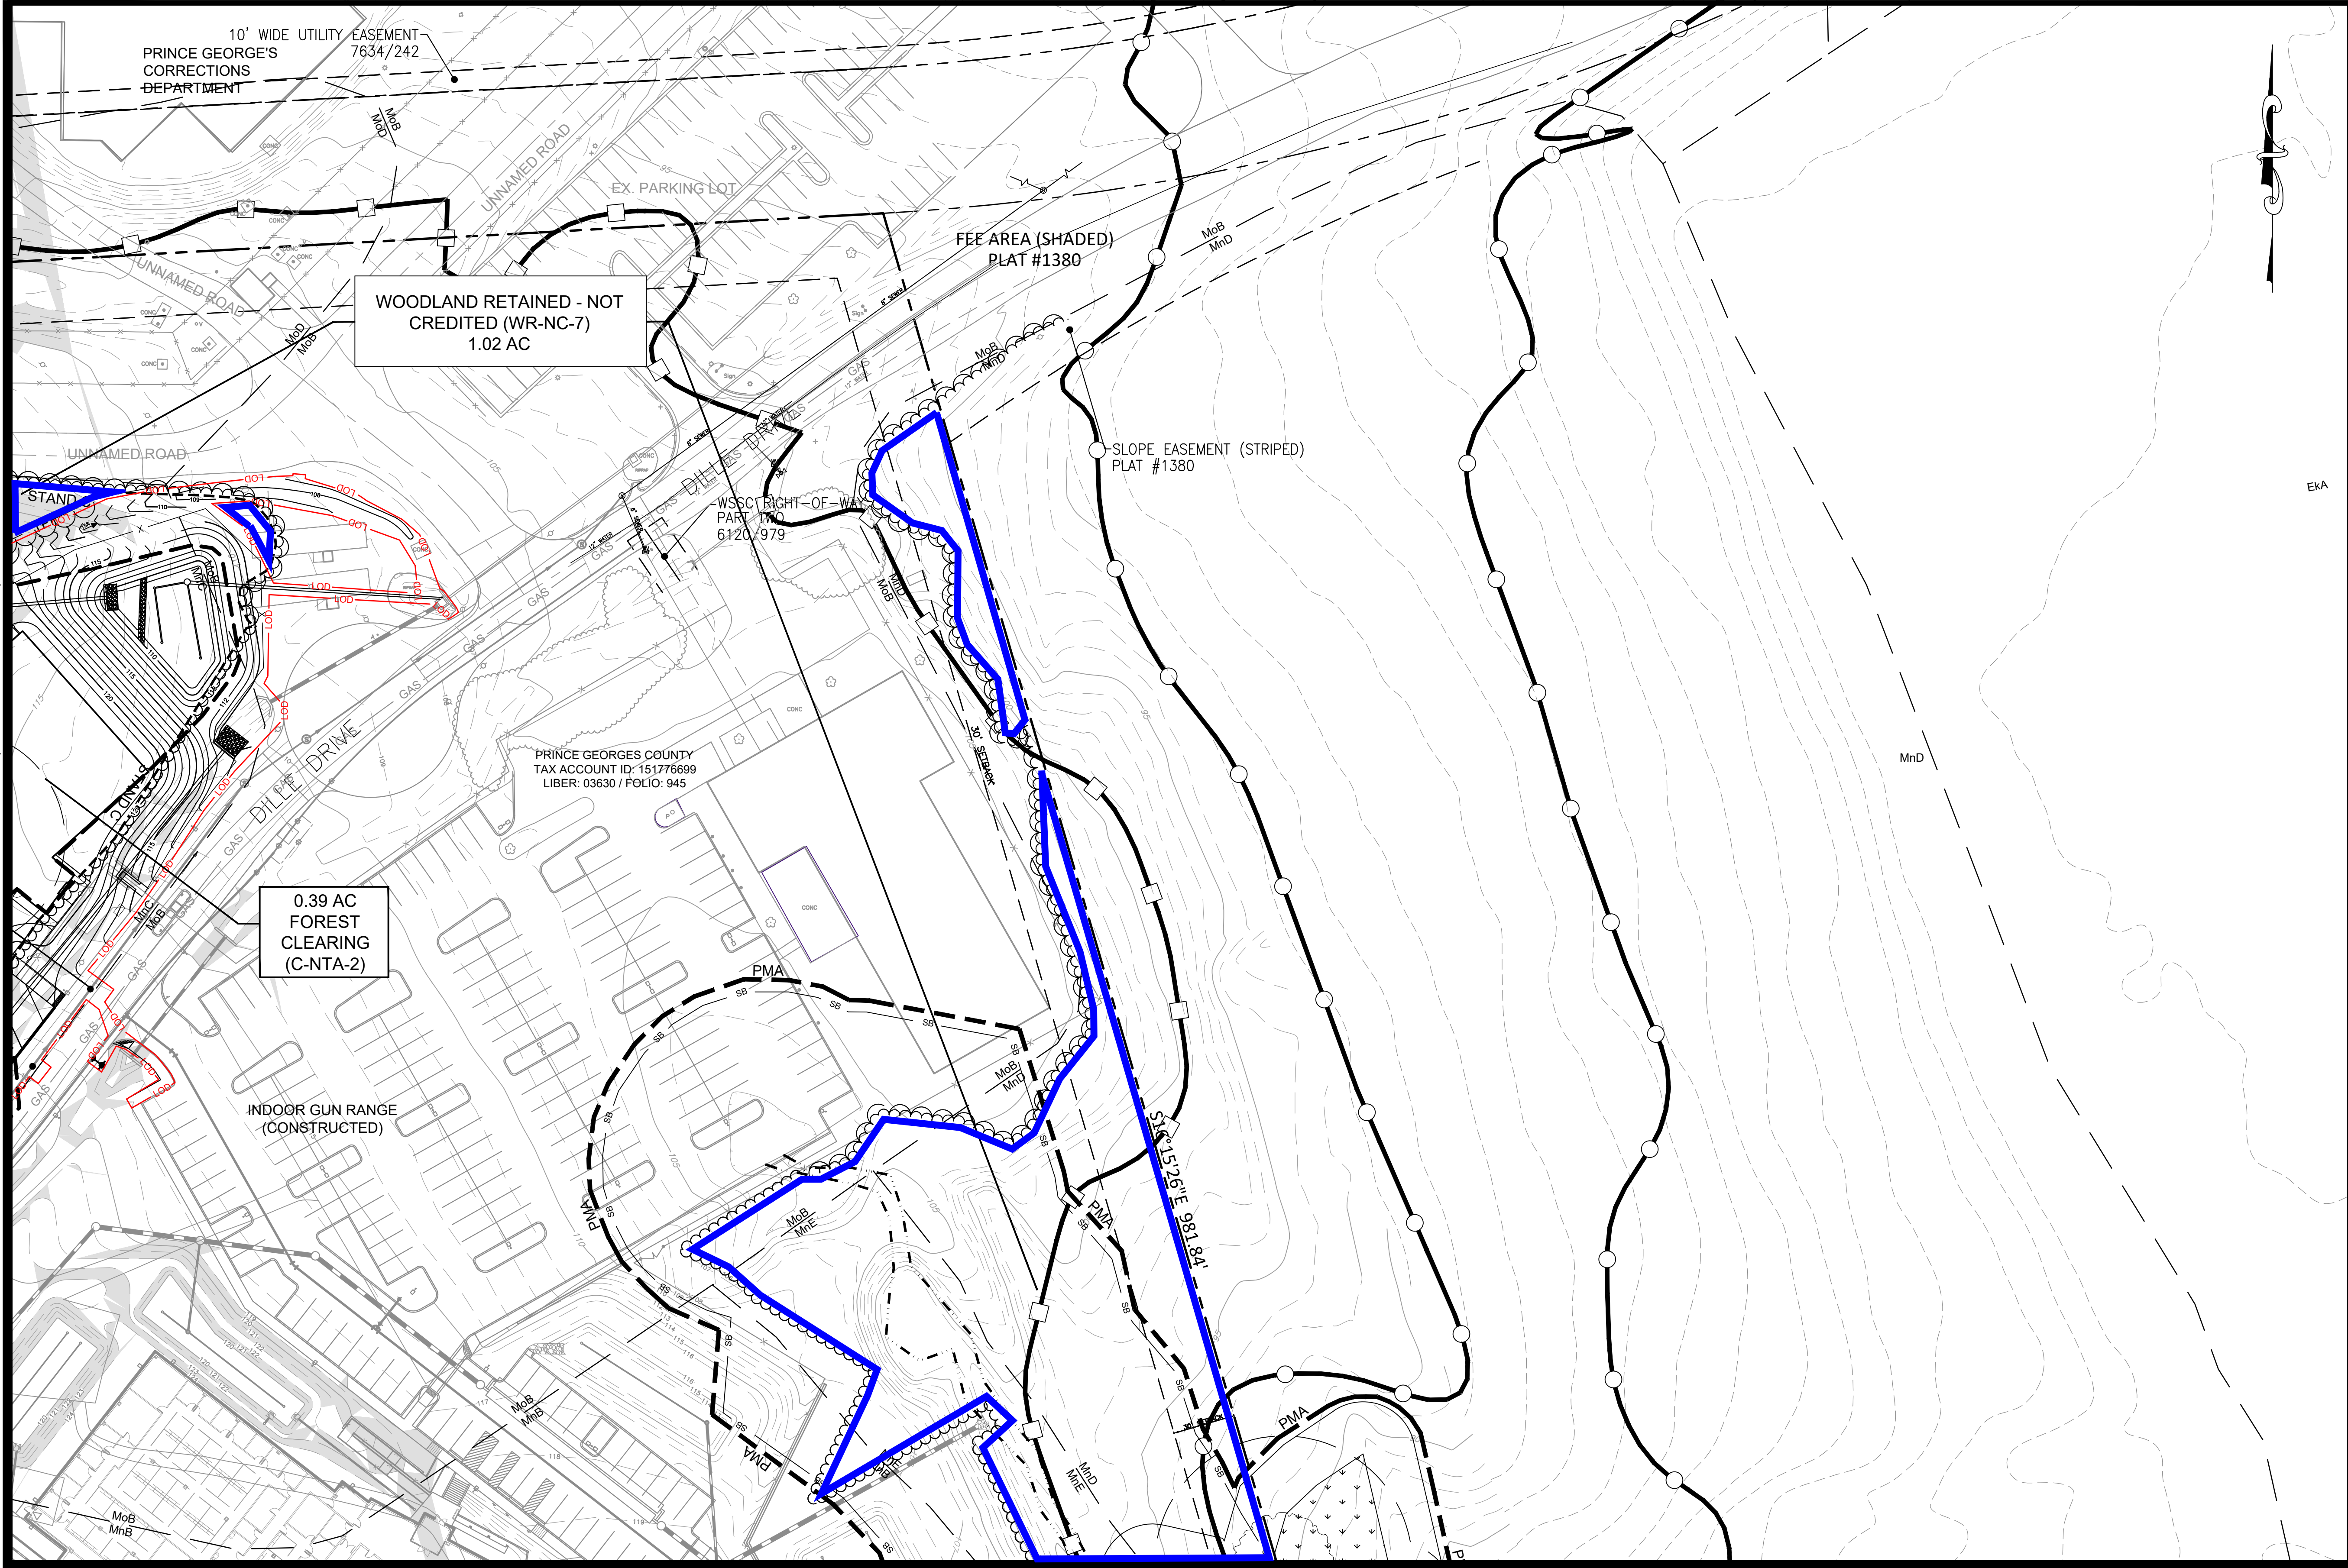

VICINITY MAP

SCALE: 1"=2000'
ADC MAP/GRID: H/2
WSSC: 207SE11
TAX MAP NO./GRID: 092/B4

LEGEND

- PROPERTY LINE
- LOD LIMIT OF DISTURBANCE
- EX. CONTOUR
- EX. EDGE OF ROAD
- EX. CENTER OF ROAD
- EX. BUILDING
- EX. TREELINE
- EX. EASEMENT
- FOUND IRON PIPE
- SOIL BOUNDARY
- REGULATED STREAM
- WETLAND BOUNDARY
- 25' WETLAND BUFFER
- SPECIMEN TREE/ CRITICAL ROOT ZONE
- SPECIMEN TREE PROPOSED FOR REMOVAL
- FOREST STAND BOUNDARY
- 75' REGULATED STREAM BUFFER
- PRIMARY MANAGEMENT AREA
- FOREST INTERIOR DWELLING SPECIES (300' HABITAT BUFFER)
- 100 YEAR FLOODPLAIN
- MARLBORO CLAY PRESENT BOUNDARY
- MARLBORO CLAY EVALUATION AREA
- 1.5 SAFETY FACTOR LINE
- TREE PROTECTION FENCE
- SPECIMEN TREE SIGN
- DIVERSION FENCE
- SUPER SILT FENCE
- PROPOSED TREELINE
- WOODLAND RETAINED - NOT CREDITED

Prince Georges County Planning Department, M-NCPPC
Environmental Planning Section
TYPE 2 TREE CONSERVATION PLAN APPROVAL

TCP11-147-91			
APPROVED BY	DATE	DRD #	REASON FOR REVISION
00 JPM	08/16/91		PROPERTY STANDARDS BUILDING
01 JPM	06/13/97		PROPERTY STANDARDS BUILDING
02 JPM	03/31/99		PROPERTY STANDARDS BUILDING
03 JPM	06/20/02		CORRECTIONAL CENTER
04 K. FINCH	07/11/07		LAND MOBILE RADIO
05 JL STASZ	10/16/08		CORRECTIONAL CENTER
06 T. BURKE	9/27/17		GUN RANGE
07 C. SCHNEIDER	5/18/2020		EVO & K-9 FACILITY
08 C. SCHNEIDER	2/22/2021		EVDC COURSE & REV. K-9 SWM
09 M. REA	4/25/2022		REV. DESIGN OF EVDC COURSE
10 Mary Rea	9/19/22		SDD BUILDING

Property Owners Awareness Certificate


I/We Prince Georges County hereby acknowledge that we are aware of this Type 2 Tree Conservation Plan (TCP2) and that we understand the requirements as set forth in this TCP2.

Wayne M. Rea Wayne M. Rea 9/2/22
Owner or Owners Representative Date

I/We _____ hereby acknowledge that we are aware of this Type 2 Tree Conservation Plan (TCP2) and that we understand the requirements as set forth in this TCP2.

Contract Purchaser _____ Date _____

GRAPHICAL SCALE

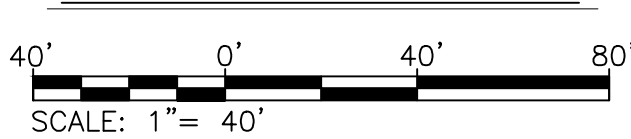

QUALIFIED PROFESSIONAL CERTIFICATION:
THIS PLAN COMPLIES WITH THE CURRENT REQUIREMENTS OF SUBTITLE 25 AND THE WOODLAND & WILDLIFE CONSERVATION TECHNICAL MANUAL.

SIGNED: Amanda Q. Wagoner DATE: 9/2022

AMANDA WAGONER
936 RIDGEBROOK ROAD SPARKS, MD 21152
PHONE: 410.891.1765 AMANDA.WAGONER@KCI.COM





REVISIONS			
NO.	DATE	DESCRIPTION	BY

DATE 09/2022
SCALE 1"=40'
DESIGNED BY AAW
CHECKED BY JB

PRINCE GEORGE'S COUNTY
SPECIAL OPERATIONS DIVISION BUILDING
4920 RITCHIE MARLBORO ROAD, UPPER MARLBORO, MD 20772
TYPE 2 TREE CONSERVATION PLAN

PRINCE GEORGE'S COUNTY ELECTION DISTRICT 15

DRAWING NO.
TCP-7
SHEET 10 OF 15
KCI JOB NUMBER
272107278

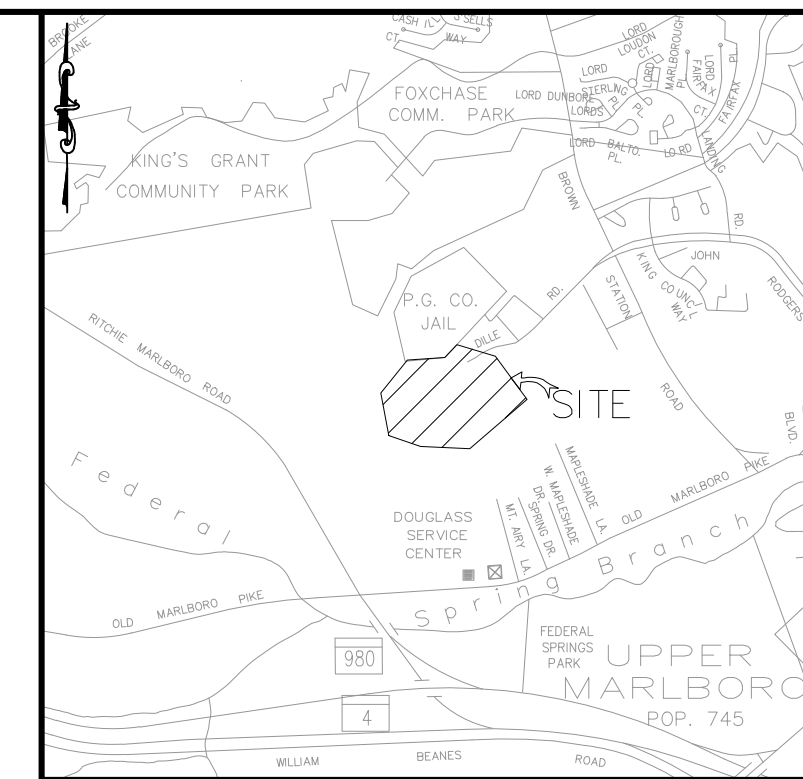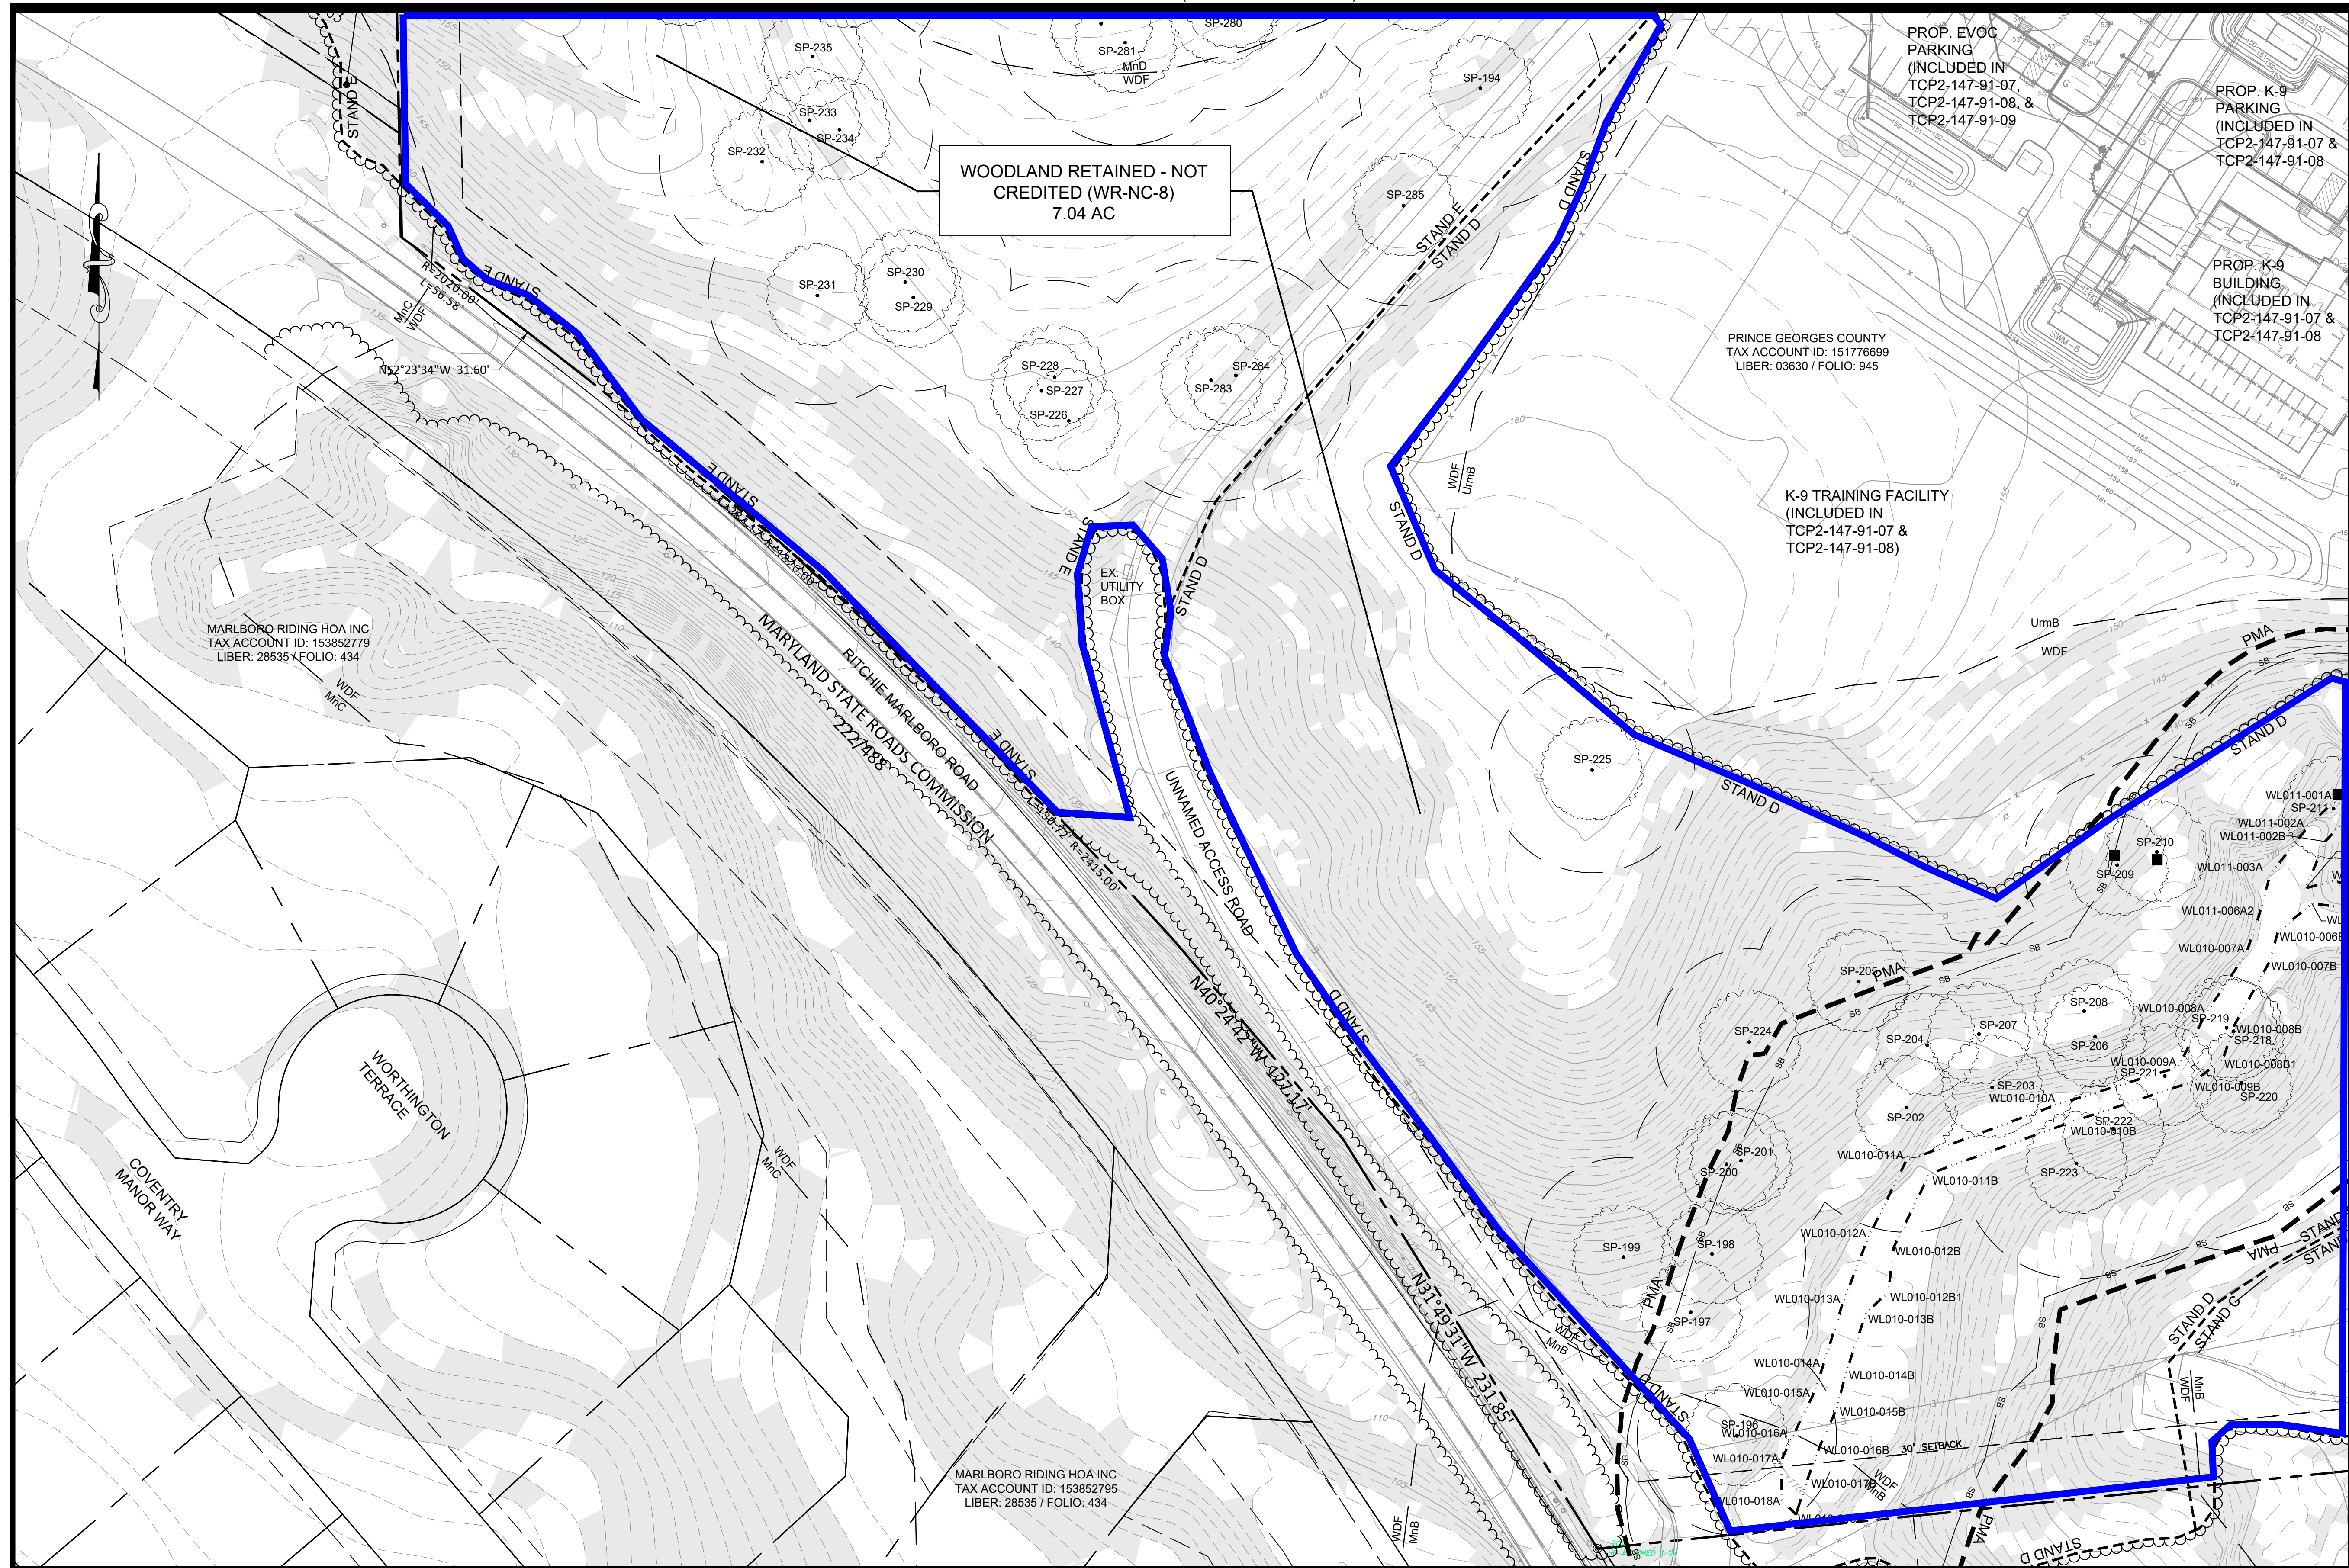

VICINITY MAP

SCALE: 1"=2000'
ADC MAP/GRID: H/2
WSSC: 207SE11
TAX MAP NO./GRID: 092/B4

LEGEND

- PROPERTY LINE
- LOD LIMIT OF DISTURBANCE
- EX. CONTOUR
- EX. EDGE OF ROAD
- EX. CENTER OF ROAD
- EX. BUILDING
- EX. TREELINE
- EX. EASEMENT
- FOUND IRON PIPE
- SOIL BOUNDARY
- REGULATED STREAM
- WETLAND BOUNDARY
- 25' WETLAND BUFFER
- SPECIMEN TREE/ CRITICAL ROOT ZONE
- SPECIMEN TREE PROPOSED FOR REMOVAL
- FOREST STAND BOUNDARY
- 75' REGULATED STREAM BUFFER
- PRIMARY MANAGEMENT AREA
- FOREST INTERIOR DWELLING SPECIES (300' HABITAT BUFFER)
- 100 YEAR FLOODPLAIN
- MARLBORO CLAY PRESENT BOUNDARY
- MARLBORO CLAY EVALUATION AREA
- 1.5 SAFETY FACTOR LINE
- TREE PROTECTION FENCE
- SPECIMEN TREE SIGN
- DIVERSION FENCE
- SUPER SILT FENCE
- PROPOSED TREELINE
- WOODLAND RETAINED - NOT CREDITED

MATCHLINE M (SEE SHEET 12 OF 15)

Prince Georges County Planning Department, M-NCPPC Environmental Planning Section TYPE 2 TREE CONSERVATION PLAN APPROVAL			
TCP11-147-91			
APPROVED BY	DATE	DRD #	REASON FOR REVISION
00 JPM	08/16/91		PROPERTY STANDARDS BUILDING
01 JPM	06/13/97		PROPERTY STANDARDS BUILDING
02 JPM	03/31/99		PROPERTY STANDARDS BUILDING
03 JPM	06/20/02		CORRECTIONAL CENTER
04 K. FINCH	07/11/07		LAND MOBILE RADIO
05 J.L. STASZ	10/16/08		CORRECTIONAL CENTER
06 T. BURKE	9/27/17		GUN RANGE
07 C. SCHNEIDER	5/18/2020		EVOC & K-9 FACILITY
08 C. SCHNEIDER	2/22/2021		EVOC COURSE & REV. K-9 SWM
09 M. REA	4/25/2022		REV. DESIGN OF EVOC COURSE
10 Mary Rea	9/19/22		SDD BUILDING

Property Owners Awareness Certificate


I/We Prince Georges County hereby acknowledge that we are aware of this Type 2 Tree Conservation Plan (TCP2) and that we understand the requirements as set forth in this TCP2.

Wanda M. Wagoner Wagoner 6/2/22
Owner or Owners Representative Date

I/We _____ hereby acknowledge that we are aware of this Type 2 Tree Conservation Plan (TCP2) and that we understand the requirements as set forth in this TCP2.

Contract Purchaser _____ Date _____

GRAPHICAL SCALE

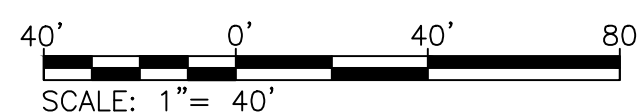

QUALIFIED PROFESSIONAL CERTIFICATION:
THIS PLAN COMPLIES WITH THE CURRENT REQUIREMENTS OF SUBTITLE 25 AND THE WOODLAND & WILDLIFE CONSERVATION TECHNICAL MANUAL.

SIGNED: Amanda Q. Wagoner DATE: 9/2022

AMANDA WAGONER
936 RIDGEBROOK ROAD SPARKS, MD 21152
FULTON, MD 20759
PHONE: 410.891.1765 AMANDA.WAGONER@KCI.COM



REVISIONS			
NO.	DATE	DESCRIPTION	BY

DATE 09/2022
SCALE 1"=40'
DESIGNED BY AAW
CHECKED BY JB

PRINCE GEORGE'S COUNTY
SPECIAL OPERATIONS DIVISION BUILDING
4920 RITCHIE MARLBORO ROAD, UPPER MARLBORO, MD 20772
TYPE 2 TREE CONSERVATION PLAN

PRINCE GEORGE'S COUNTY

ELECTION DISTRICT 15

DRAWING NO.

TCP-8

SHEET 11 OF 15

KCI JOB NUMBER

272107278

SCALE: 1"=2000'
ADC MAP/GRID: H/2
WSSC: 207SE11
X MAP NO./GRID: 092/

	PROPERTY LINE
	LIMIT OF DISTURBANCE
	EX. CONTOUR
	EX. EDGE OF ROAD
	EX. CENTER OF ROAD
	EX. BUILDING
	EX. TREELINE
	EX. EASEMENT
	FOUND IRON PIPE
	SOIL BOUNDARY
	REGULATED STREAM
	WETLAND BOUNDARY
	25' WETLAND BUFFER
	SPECIMEN TREE/ CRITICAL ROOT ZONE
	SPECIMEN TREE PROP FOR REMOVAL
	FOREST STAND BOUNDARY
	75' REGULATED STREAM
	PRIMARY MANAGEMENT
	FOREST INTERIOR DISTURBANCE
	(300') HABITAT BUFFER
	100 YEAR FLOODPLAIN
	MARLBORO CLAY PRESERVE
	MARLBORO CLAY EVALUATION
	1.5 SAFETY FACTOR UPLAND
	TREE PROTECTION FENCE
	SPECIMEN TREE SIGN
	DIVERSION FENCE
	SUPER SILT FENCE
	PROPOSED TREELINE
	WOODLAND RETAINED

Prince Georges County Planning Department, M-NCPPC Environmental Planning Section TYPE 2 TREE CONSERVATION PLAN APPROVAL				
TCPII-147-91				
	APPROVED BY	DATE:	DRD #	REASON FOR REVISION
00	JPM	08/16/91		PROPERTY STANDARDS BUILDING
01	JPM	06/13/97		PROPERTY STANDARDS BUILDING
02	JPM	03/31/99		PROPERTY STANDARDS BUILDING
03	JPM	06/20/02		CORRECTIONAL CENTER
04	K. FINCH	07/11/07		LAND MOBILE RADIO
05	JL STASZ	10/16/08		CORRECTIONAL CENTER
06	T. BURKE	9/27/17		GUN RANGE
07	C. SCHNEIDER	5/18/2020		EVO & K-9 FACILITY
08	C. SCHNEIDER	2/22/2021		EVOC COURSE & REV. K-9 SVM
09	M. REA	4/25/2022		REV. DESIGN OF EVOC COURSE
10	<i>Mary Rea</i>	9/19/22		SDD BUILDING

DRAWING NO.


TCP-9

SHEET 12 OF 12

KCI JOB NUMBER

272107278

ELECTION DISTRICT 15

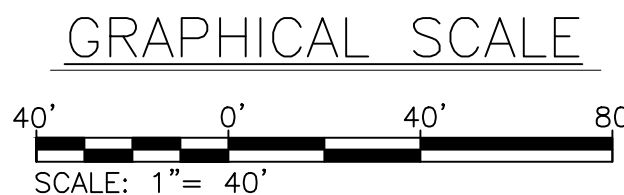

SIGNED: Amanda A Wagoner DATE: 9/2022



ENGINEERS
PLANNERS
SCIENTISTS
CONSTRUCTION MANAGERS

11850 WEST MARKET PLACE
SUITE A
FULTON, MD 20759
TELEPHONE: (410) 792-8086
FAX: (410) 792-7419

REVISIONS				DATE
NO.	DATE	DESCRIPTION	BY	09/2022
				SCALE
				1"=40'
				DESIGNED BY
				AAW
				CHECKED BY
				JB

I/We Private Woods Inc. hereby acknowledge that we are aware of this Type 2 Tree Conservation Plan (TCP2) and that we understand the requirements as set forth in this TCP2.



Wayne Mierone Wayne Mierone 6/2/22
Owner or Owners Representative Date

I/We _____ hereby acknowledge that we are aware of this Type 2 Tree Conservation Plan (TCP2) and that we understand the requirements as set forth in this TCP2.

Contract Purchaser _____ Date _____

MATCHLINE N (SEE SHEET 14 OF 15)

MATCHLINE L (SEE SHEET 10 OF 15)

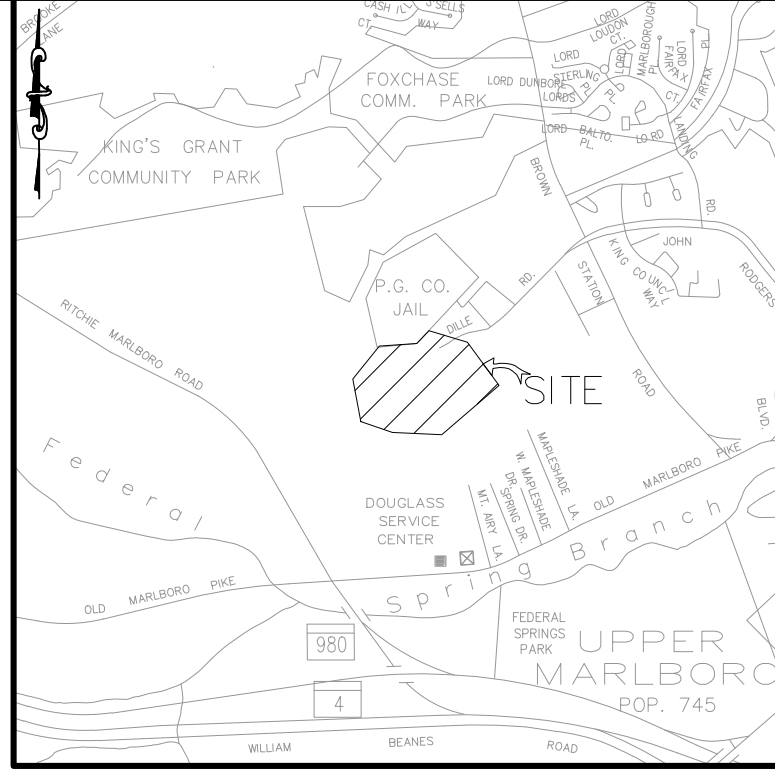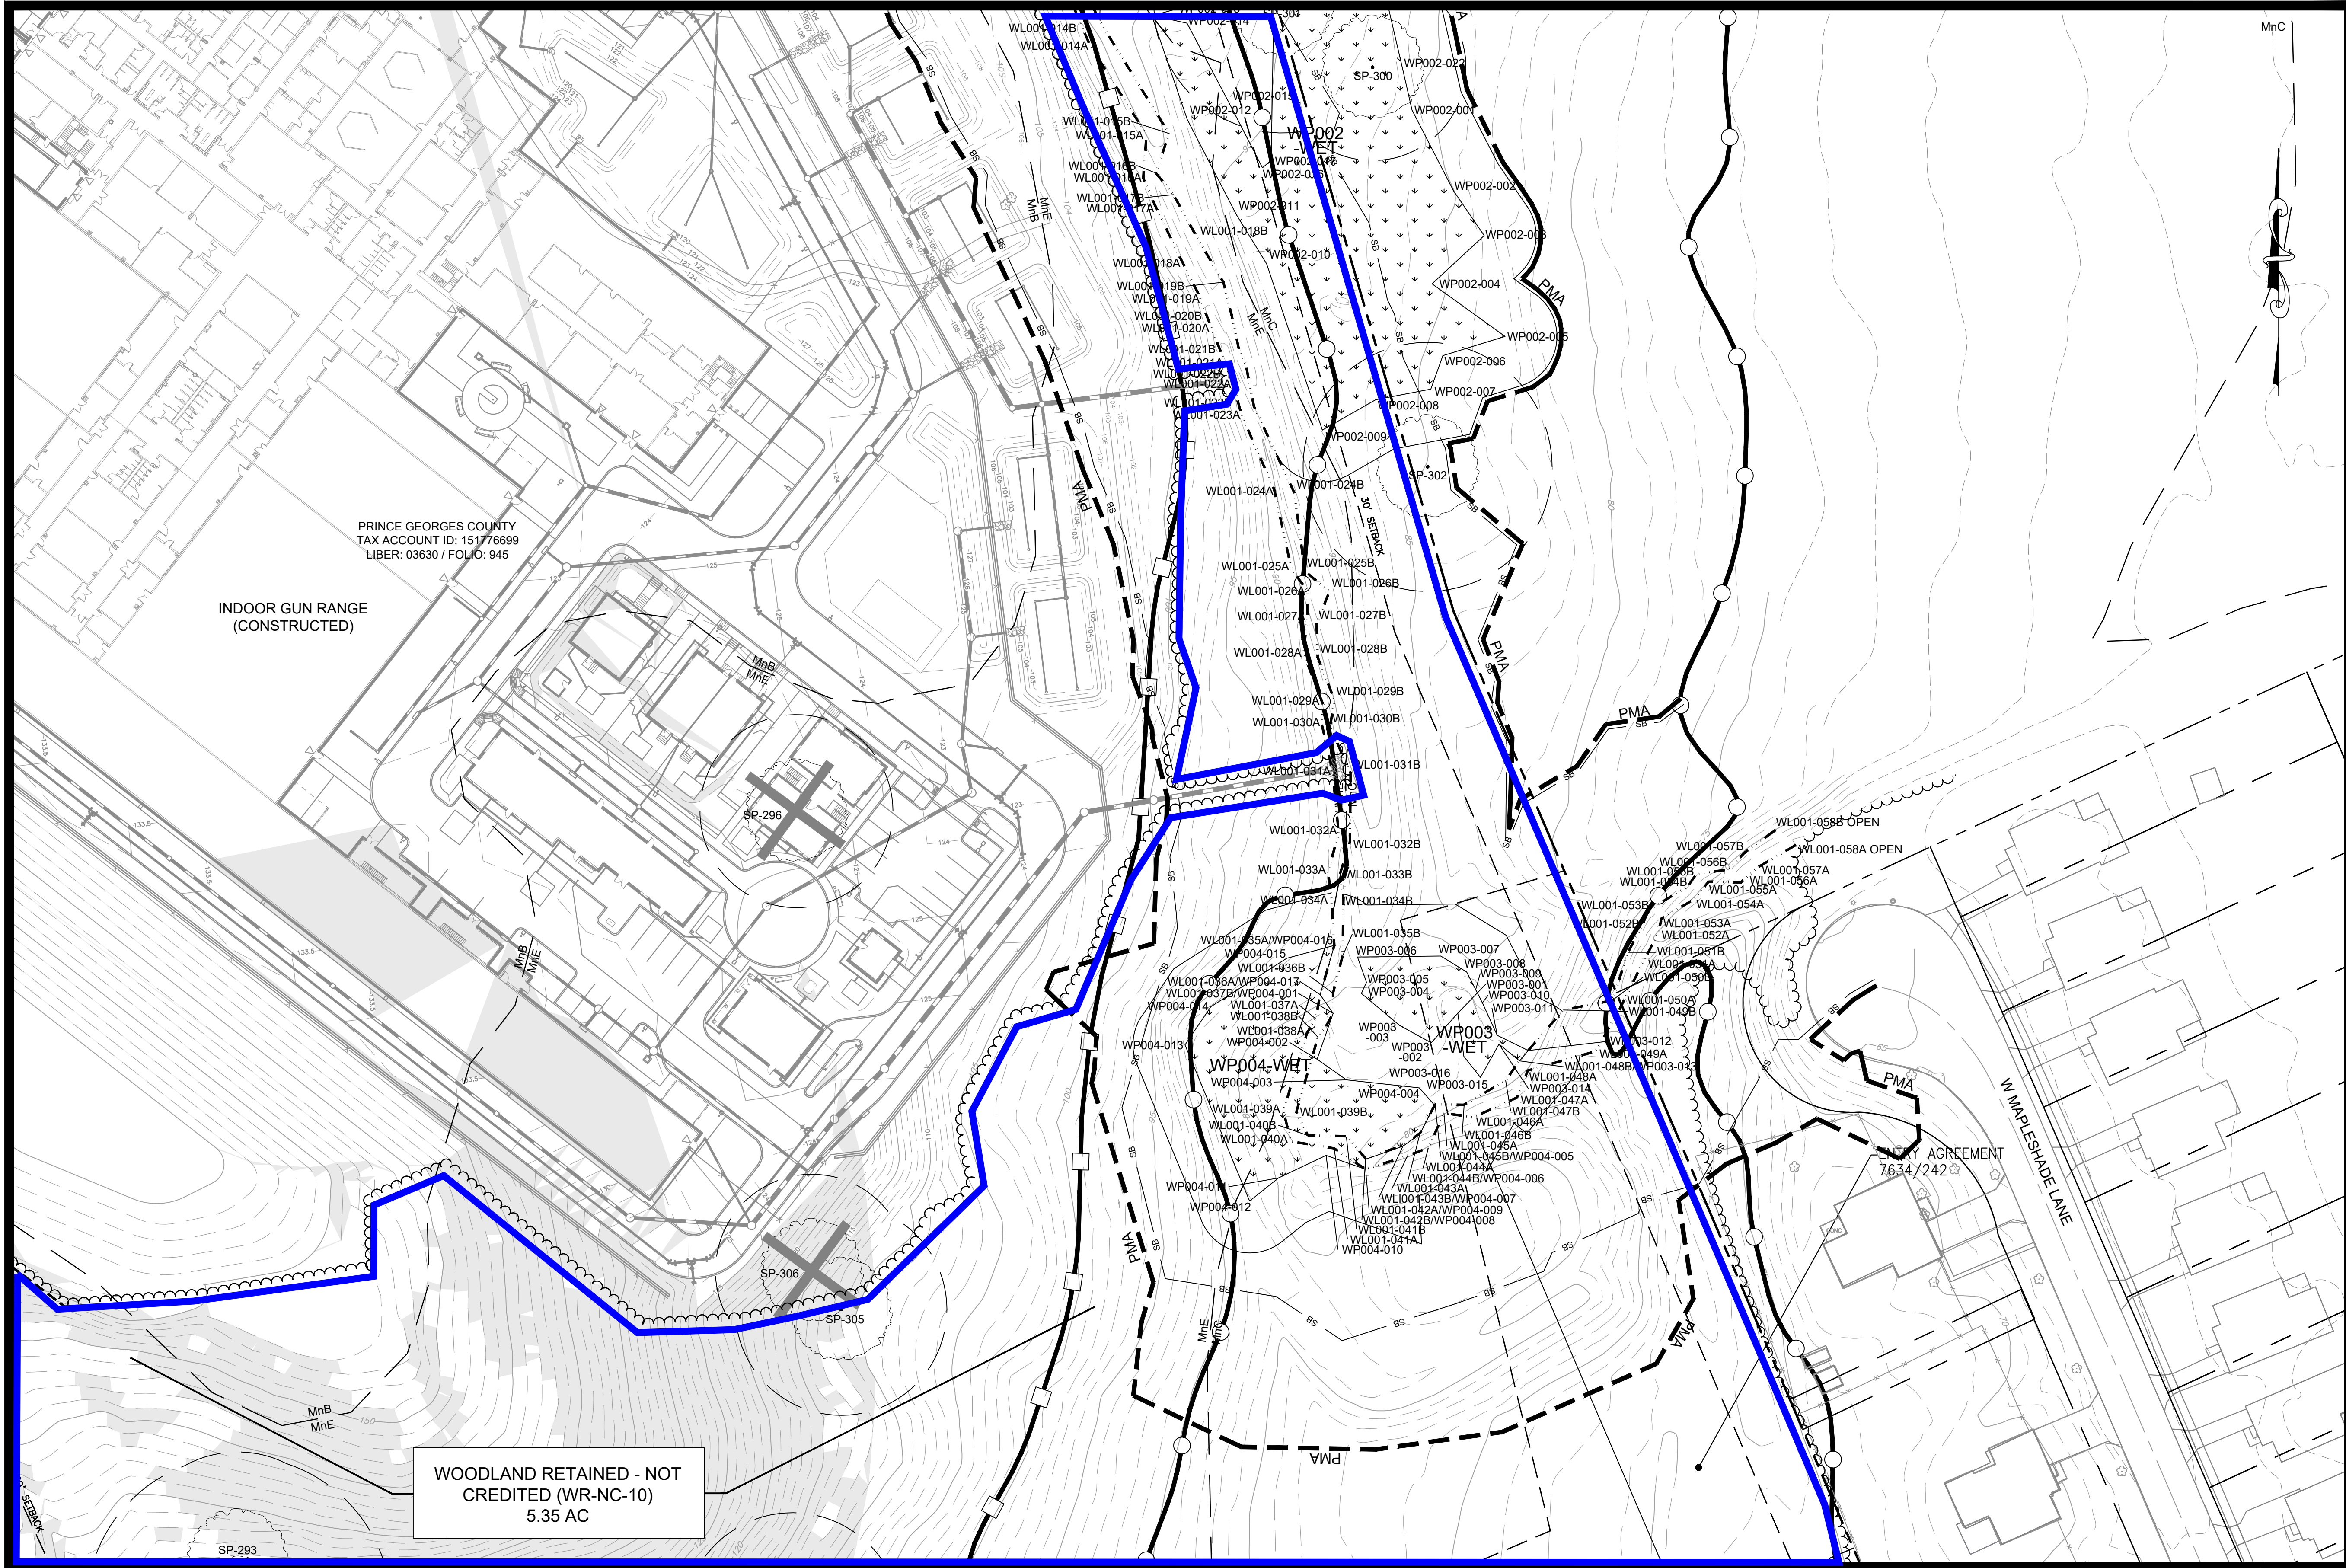

VICINITY MAP

SCALE: 1"=2000'
ADC MAP/GRID: H/2
WSSC: 207SE11
TAX MAP NO./GRID: 092/B4

LEGEND

- PROPERTY LINE
- LIMIT OF DISTURBANCE
- EX. CONTOUR
- EX. EDGE OF ROAD
- EX. CENTER OF ROAD
- EX. BUILDING
- EX. TREELINE
- EX. EASEMENT
- FOUND IRON PIPE
- SOIL BOUNDARY
- REGULATED STREAM
- WETLAND BOUNDARY
- 25' WETLAND BUFFER
- SPECIMEN TREE/ CRITICAL ROOT ZONE
- SPECIMEN TREE PROPOSED FOR REMOVAL
- FOREST STAND BOUNDARY
- 75' REGULATED STREAM BUFFER
- PRIMARY MANAGEMENT AREA
- FOREST INTERIOR DWELLING SPECIES (300' HABITAT BUFFER)
- 100 YEAR FLOODPLAIN
- MARLBORO CLAY PRESENT BOUNDARY
- MARLBORO CLAY EVALUATION AREA
- 1.5 SAFETY FACTOR LINE
- TREE PROTECTION FENCE
- SPECIMEN TREE SIGN
- DIVERSION FENCE
- SUPER SILT FENCE
- PROPOSED TREELINE
- WOODLAND RETAINED - NOT CREDITED

Prince Georges County Planning Department, M-NCPPC Environmental Planning Section TYPE 2 TREE CONSERVATION PLAN APPROVAL			
TCP11-147-91			
APPROVED BY	DATE	DRD #	REASON FOR REVISION
00 JPM	08/16/91		PROPERTY STANDARDS BUILDING
01 JPM	06/13/97		PROPERTY STANDARDS BUILDING
02 JPM	03/31/99		PROPERTY STANDARDS BUILDING
03 JPM	06/20/02		CORRECTIONAL CENTER
04 K. FINCH	07/11/07		LAND MOBILE RADIO
05 JL STASZ	10/16/08		CORRECTIONAL CENTER
06 T. BURKE	9/27/17		GUN RANGE
07 C. SCHNEIDER	5/18/2020		EVO & K-9 FACILITY
08 C. SCHNEIDER	2/22/2021		EVO COURSE & REV. K-9 SWM
09 M. REA	4/25/2022		REV. DESIGN OF EVO COURSE
10 Mary Rea	9/19/22		SDD BUILDING

MATCHLINE P (SEE SHEET 14 OF 15)


Property Owners Awareness Certificate

I/We Prince Georges County hereby acknowledge that we are aware of this Type 2 Tree Conservation Plan (TCP2) and that we understand the requirements as set forth in this TCP2.

Wayne M. Rea Wayne M. Rea 6/2/22
Owner or Owners Representative Date

I/We _____ hereby acknowledge that we are aware of this Type 2 Tree Conservation Plan (TCP2) and that we understand the requirements as set forth in this TCP2.

Contract Purchaser _____ Date _____

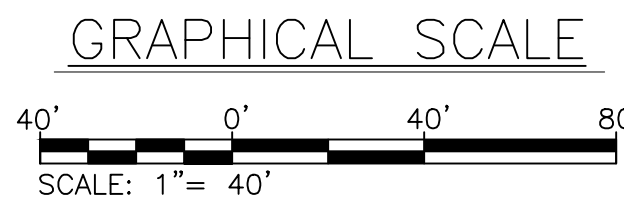

QUALIFIED PROFESSIONAL CERTIFICATION:
THIS PLAN COMPLIES WITH THE CURRENT REQUIREMENTS OF SUBTITLE 25 AND THE WOODLAND & WILDLIFE CONSERVATION TECHNICAL MANUAL.

SIGNED: Amanda Q. Wagoner DATE: 9/2022

AMANDA WAGONER
936 RIDGEBROOK ROAD SPARKS, MD 21152
PHONE: 410.891.1765 AMANDA.WAGONER@KCI.COM

KCI
TECHNOLOGIES

ENGINEERS
PLANNERS
SCIENTISTS
CONSTRUCTION MANAGERS

11850 WEST MARKET PLACE
SUITE A
FULTON, MD 20759
TELEPHONE: (410) 792-8086
FAX: (410) 792-7419

REVISIONS			
NO.	DATE	DESCRIPTION	BY

DATE 09/2022
SCALE 1"=40'
DESIGNED BY AAW
CHECKED BY JB


PRINCE GEORGE'S COUNTY
SPECIAL OPERATIONS DIVISION BUILDING
4920 RITCHIE MARLBORO ROAD, UPPER MARLBORO, MD 20772

TYPE 2 TREE CONSERVATION PLAN

PRINCE GEORGE'S COUNTY ELECTION DISTRICT 15

DRAWING NO. **TCP-10**
SHEET 13 OF 15
KCI JOB NUMBER 272107278

MATCHLINE Q (SEE SHEET 14 OF 15)

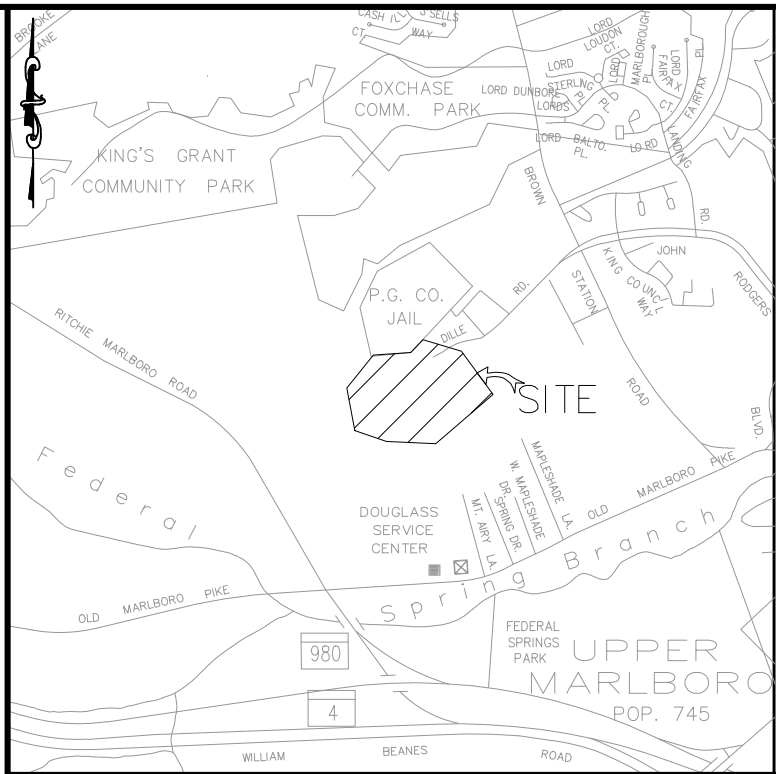

VICINITY MAP

SCALE: 1"=2000'
ADC MAP/GRID: H/2
WSSC: 207SE11
TAX MAP NO./GRID: 092/B4

LEGEND

- PROPERTY LINE
- LDD LIMIT OF DISTURBANCE
- EX. CONTOUR
- EX. EDGE OF ROAD
- EX. CENTER OF ROAD
- EX. BUILDING
- EX. TREELINE
- EX. EASEMENT
- FOUND IRON PIPE
- SOIL BOUNDARY
- REGULATED STREAM
- WETLAND BOUNDARY
- 25' WETLAND BUFFER
- SPECIMEN TREE/ CRITICAL ROOT ZONE
- SPECIMEN TREE PROPOSED FOR REMOVAL
- FOREST STAND BOUNDARY
- 75' REGULATED STREAM BUFFER
- PRIMARY MANAGEMENT AREA
- FOREST INTERIOR DWELLING SPECIES (300' HABITAT BUFFER)
- 100 YEAR FLOODPLAIN
- MARLBORO CLAY PRESENT BOUNDARY
- MARLBORO CLAY EVALUATION AREA
- 1.5 SAFETY FACTOR LINE
- TREE PROTECTION FENCE
- SPECIMEN TREE SIGN
- DIVERSION FENCE
- SUPER SILT FENCE
- PROPOSED TREELINE

Prince Georges County Planning Department, M-NCPPC
Environmental Planning Section
TYPE 2 TREE CONSERVATION PLAN APPROVAL


TCP11-147-91			
APPROVED BY	DATE	DRD #	REASON FOR REVISION
00 JPM	08/16/91		PROPERTY STANDARDS BUILDING
01 JPM	06/13/97		PROPERTY STANDARDS BUILDING
02 JPM	03/31/99		PROPERTY STANDARDS BUILDING
03 JPM	06/20/02		CORRECTIONAL CENTER
04 K. FINCH	07/11/07		LAND MOBILE RADIO
05 JL STASZ	10/16/08		CORRECTIONAL CENTER
06 T. BURKE	9/27/17		GUN RANGE
07 C. SCHNEIDER	5/18/2020		EVO & K-9 FACILITY
08 C. SCHNEIDER	2/22/2021		EVDC COURSE & REV. K-9 SWM
09 M. REA	4/25/2022		REV. DESIGN OF EVDC COURSE
10 Mary Rea	9/19/22		SDD BUILDING

Property Owners Awareness Certificate

I/We Prince Georges County hereby acknowledge that we are aware of this Type 2 Tree Conservation Plan (TCP2) and that we understand the requirements as set forth in this TCP2.
Wayne M. Moore Wayne M. Moore 6/2/22
Owner or Owners Representative Date

I/We _____ hereby acknowledge that we are aware of this Type 2 Tree Conservation Plan (TCP2) and that we understand the requirements as set forth in this TCP2.
Contract Purchaser Date


GRAPHICAL SCALE

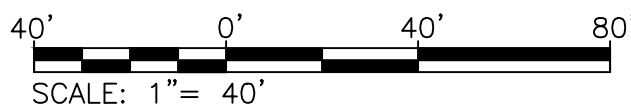

QUALIFIED PROFESSIONAL CERTIFICATION:
THIS PLAN COMPLIES WITH THE CURRENT REQUIREMENTS OF SUBTITLE 25 AND THE WOODLAND & WILDLIFE CONSERVATION TECHNICAL MANUAL.

SIGNED: Amanda Q. Wagoner DATE: 9/2022

AMANDA WAGONER
936 RIDGEBROOK ROAD SPARKS, MD 21152
PHONE: 410.891.1765 AMANDA.WAGONER@KCI.COM

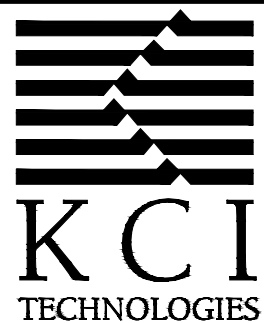

ENGINEERS
PLANNERS
SCIENTISTS
CONSTRUCTION MANAGERS
11850 WEST MARKET PLACE
SUITE A
FULTON, MD 20759
TELEPHONE: (410) 792-8086
FAX: (410) 792-7419

REVISIONS			
NO.	DATE	DESCRIPTION	BY

DATE 09/2022
SCALE 1"=40'
DESIGNED BY AAW
CHECKED BY JB

PRINCE GEORGE'S COUNTY
SPECIAL OPERATIONS DIVISION BUILDING
4920 RITCHIE MARLBORO ROAD, UPPER MARLBORO, MD 20772
TYPE 2 TREE CONSERVATION PLAN

PRINCE GEORGE'S COUNTY

ELECTION DISTRICT 15

DRAWING NO.

TCP-12

SHEET 15 OF 15
KCI JOB NUMBER

272107278